98674

F.A.P RTE.	SECTION	COUNTY	TOTAL SHEETS	SHEET NO.
869	(103-B)-1	SALINE	34	28
STA. 815+62.00	TO STA. 817+00.00			
FED. ROAD DIST. NO. 9	ILLINOIS	FED. AID PROJECT		

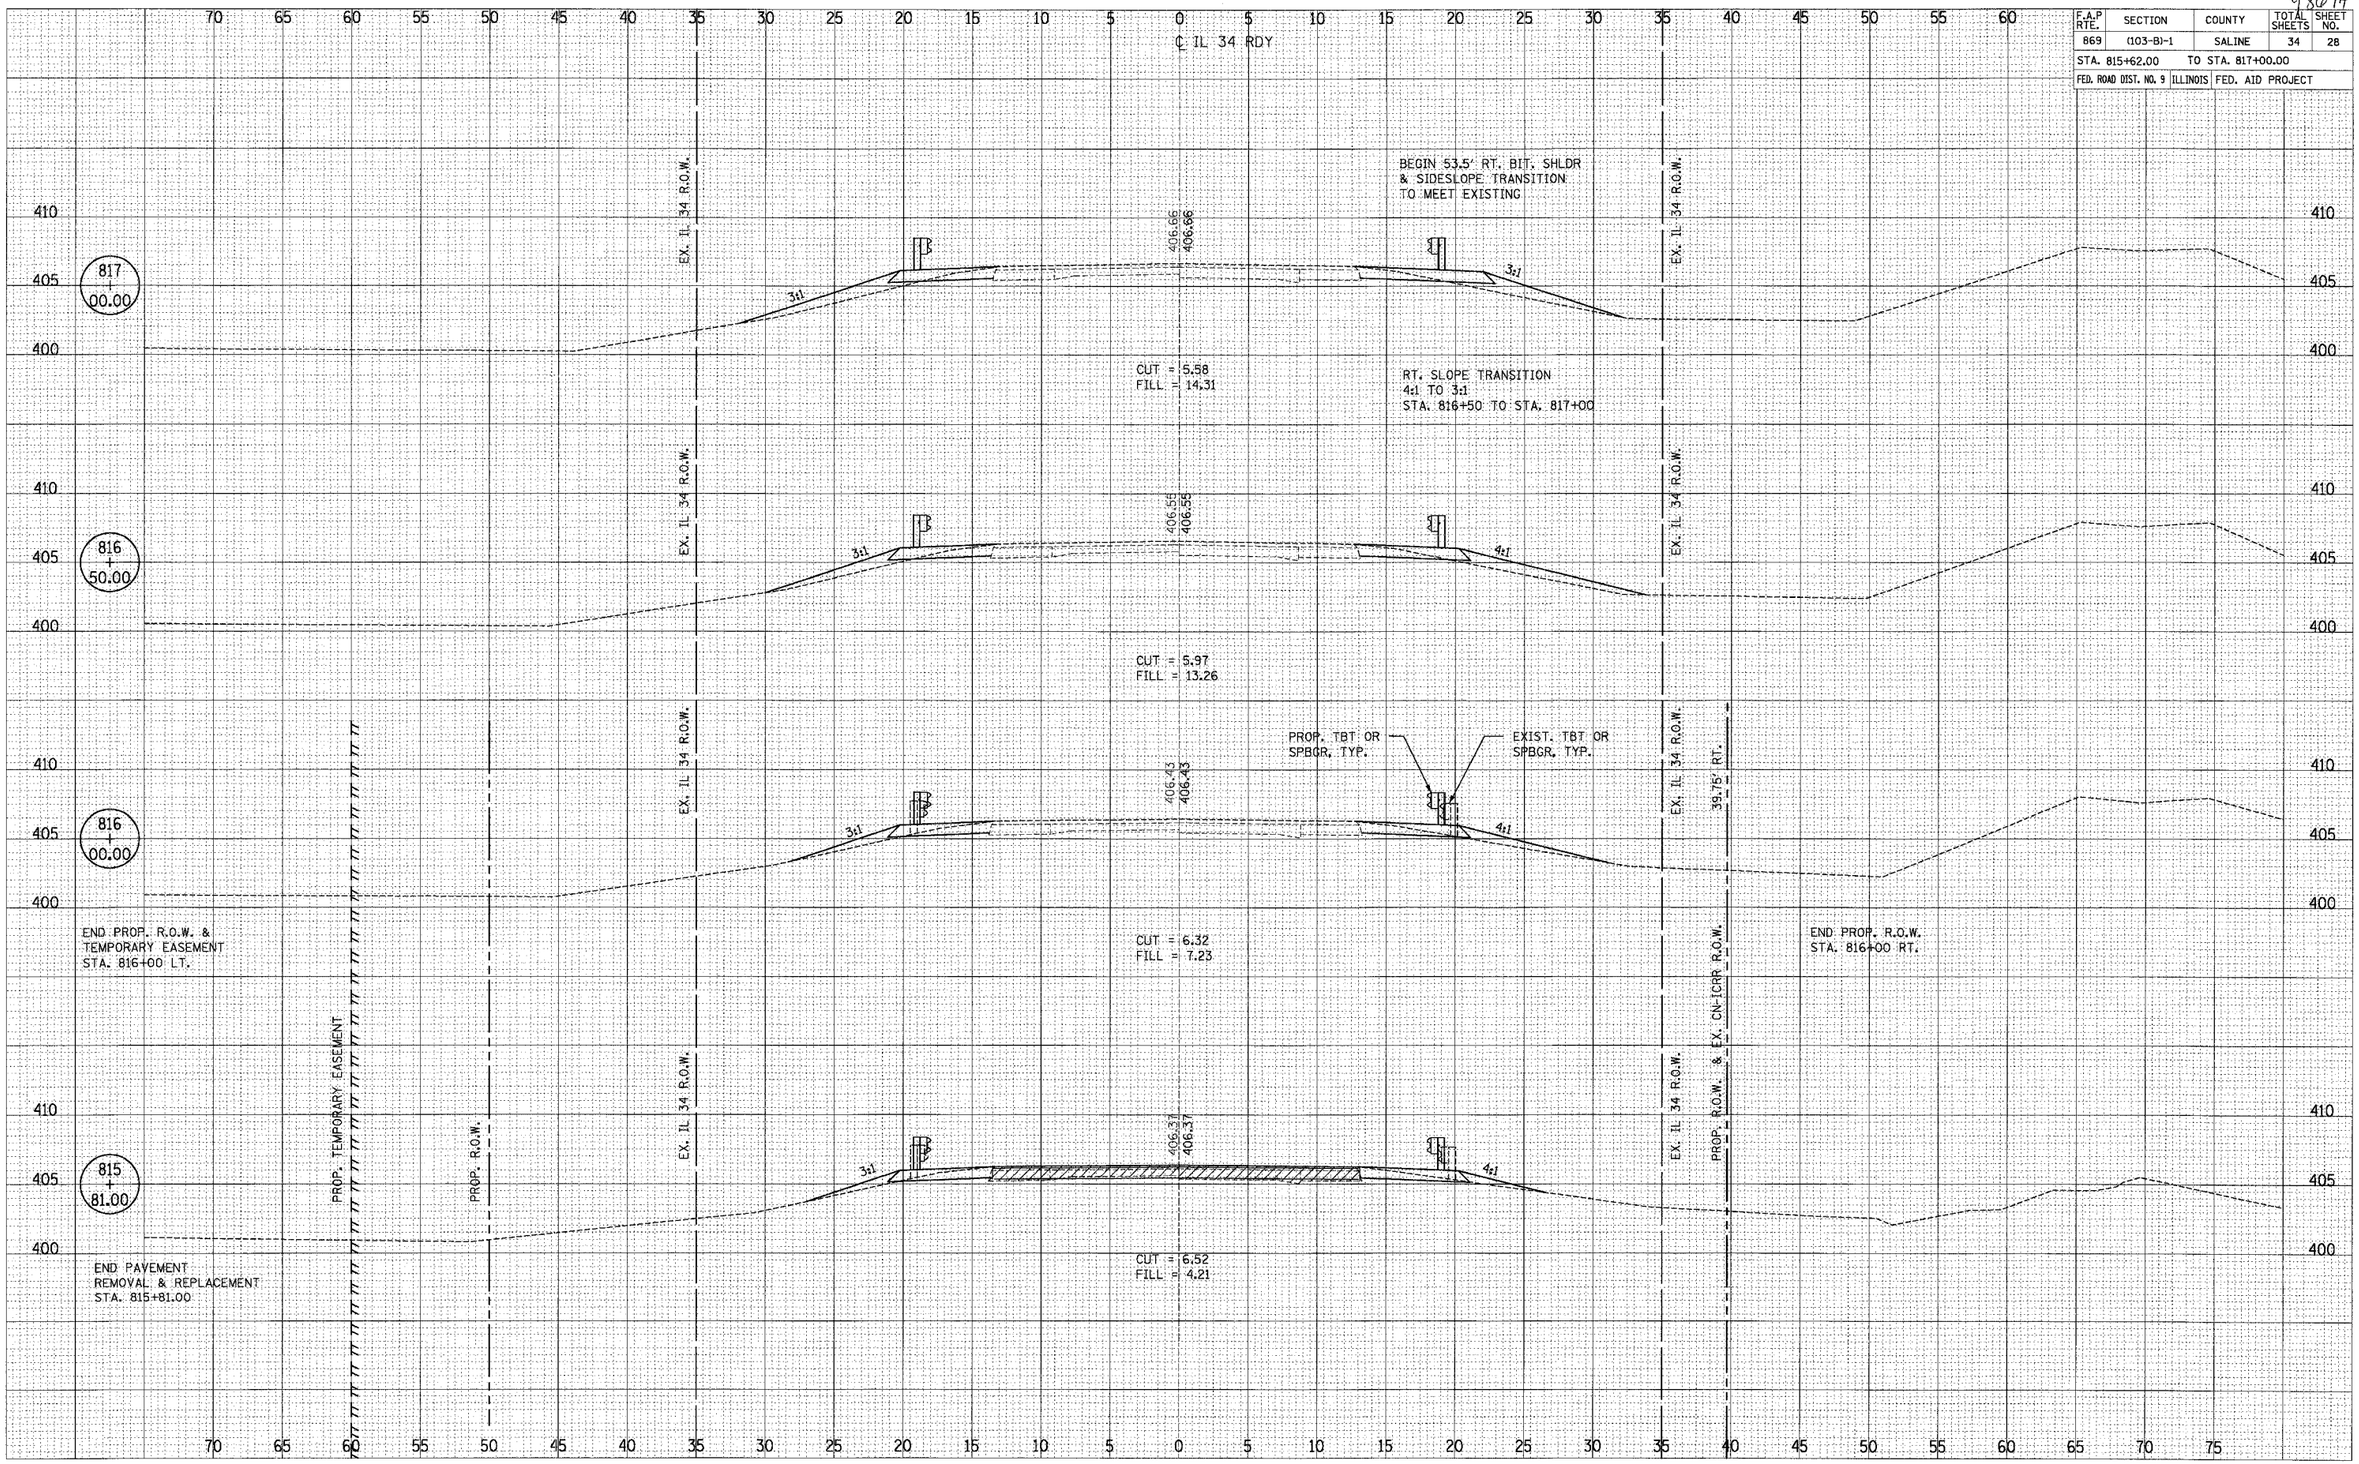

FINAL SURVEY		BY	DATE
	SURVEYED		
	PLOTTED		
NOTE BOOK	TEMPLATE		
	AREAS		
NO.	AREAS CHECKED		

ORIGINAL SURVEY		BY	DATE
	SURVEYED		
	PLOTTED		
NOTE BOOK	TEMPLATE		
	AREAS		
NO.	AREAS CHECKED		

Prepared by: DAILY & ASSOCIATES, ENGINEERS, INC. CHAMPAIGN & PEORIA, ILLINOIS & LOUISVILLE, KENTUCKY

IL ROUTE 34 - CROSS SECTIONS STA. 815+81 TO 817+00