F.A.U. RTE.	SECTION	COUNTY	TOTAL SHEETS	SHEET NO.
9173	04-00080-06-PV	ST. CLAIR	144	5
STA.		TO STA.		
FED. ROAD DIST. NO.		ILLINOIS	FED. AID PROJECT	
EXISTING TYPICAL SECTIONS				

CONTRACT NO: 97418

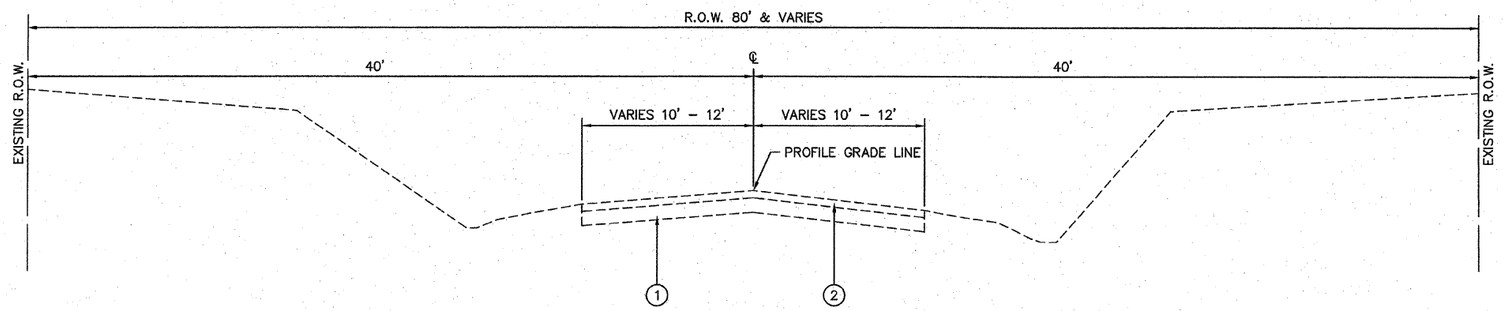

EXISTING O'FALLON–TROY ROAD

(NOT TO SCALE)

LEGEND

1. EXISTING AGGREGATE BASE
2. EXISTING BITUMINOUS SURFACE
3. EXISTING COMBINATION CONCRETE CURB & GUTTER TYPE B-6.24
4. EXISTING ASPHALT PAVEMENT, 11"
5. PROPOSED PROCESSING MODIFIED SOIL, 12"
6. PROPOSED SUB-BASE GRANULAR MATERIAL, TYPE A, 4"
7. PROPOSED PCC PAVEMENT, 9", TYPE A FINAL FINISH (SEE HIGHWAY STANDARD 420601)
8. PROPOSED PAVEMENT FABRIC
9. PROPOSED SAWED LONGITUDINAL JOINT OR LONGITUDINAL CONSTRUCTION JOINT (SEE HIGHWAY STANDARD 420001)
10. PROPOSED CONCRETE GUTTER, TYPE A (SEE HIGHWAY STANDARD 606101)
11. PROPOSED HOT-MIX ASPHALT SHOULDER, 8"
12. PROPOSED AGGREGATE SHOULDER, TYPE B
13. PROPOSED COMBINATION CONCRETE CURB & GUTTER TYPE B-6.24 (SEE HIGHWAY STANDARD 606001)
14. PROPOSED HOT-MIX ASPHALT PAVEMENT (FULL DEPTH), 6" (1 1/2" SURFACE COURSE, 4 1/2" BINDER COURSE) (INITIAL BINDER LIFT THICKNESS 2 1/4")
15. PROPOSED BITUMINOUS MATERIALS PRIME COAT & AGGREGATE PRIME COAT
16. PROPOSED SUB-BASE GRANULAR MATERIAL, TYPE A, 8"
17. PROPOSED HOT-MIX ASPHALT BASE COURSE, 7"
18. PROPOSED HOT-MIX ASPHALT REMOVAL, 1 1/2"
19. PROPOSED HOT-MIX ASPHALT SURFACE COURSE, MIX "C", N70, 1 1/2"
20. PROPOSED AGGREGATE SHOULDERS, TYPE A, 6"

FINAL SURVEY	BY	DATE
SURVEYED		
PLOTTED		
TEMPLATE		
AREAS		
AREAS CHECKED		
NOTE BOOK NO.		

ORIGINAL SURVEY	BY	DATE
SURVEYED		
PLOTTED		
TEMPLATE		
AREAS		
AREAS CHECKED		
NOTE BOOK NO.		