CONSTRUCTION NOTES:

1. INSTALL NEW CONTROLLER AND CABINET AND UPS ON EXISTING TYPE D FOUNDATION. INSTALL CONCRETE MAINTENANCE PAD.
2. REMOVE EXISTING SIGNAL HEAD(S) AND REPLACE WITH NEW L.E.D. SIGNAL HEAD(S). REUSE EXISTING ELECTRICAL CABLE.
3. RELOCATE EXISTING EMERGENCY VEHICLE PRIORITY SYSTEM, PHASING UNIT, TO NEW CABINET. RELOCATION COST WILL BE INCLUDED IN COST OF NEW CONTROLLER.

RESTORATION OF WORK AREA. RESTORATION OF THE TRAFFIC SIGNAL WORK AREA SHALL BE INCIDENTAL TO THE RELATED PAY ITEM SUCH AS FOUNDATION, CONDUIT, HANDHOLE, TRENCH AND BACKFILL, ETC., AND NO EXTRA COMPENSATION SHALL BE ALLOWED. ALL ROADWAY SURFACES SUCH AS SHOULDERS, MEDIAN, SIDEWALKS, PAVEMENT, ETC. SHALL BE REPLACED IN KIND. ALL DAMAGE TO MOWED LAWNS SHALL BE REPLACED WITH AN APPROVED SOD, AND ALL DAMAGE TO UNMOWED FIELDS SHALL BE SEEDED IN ACCORDANCE WITH STANDARD SPECIFICATIONS 252 AND 250 RESPECTIVELY.

NOTE:
THE TRAFFIC SIGNAL CONTROLLER EQUIPMENT FOR THIS PROJECT SHALL BE "ECONOLITE" TO MATCH THE EXISTING ADJACENT SYSTEM.

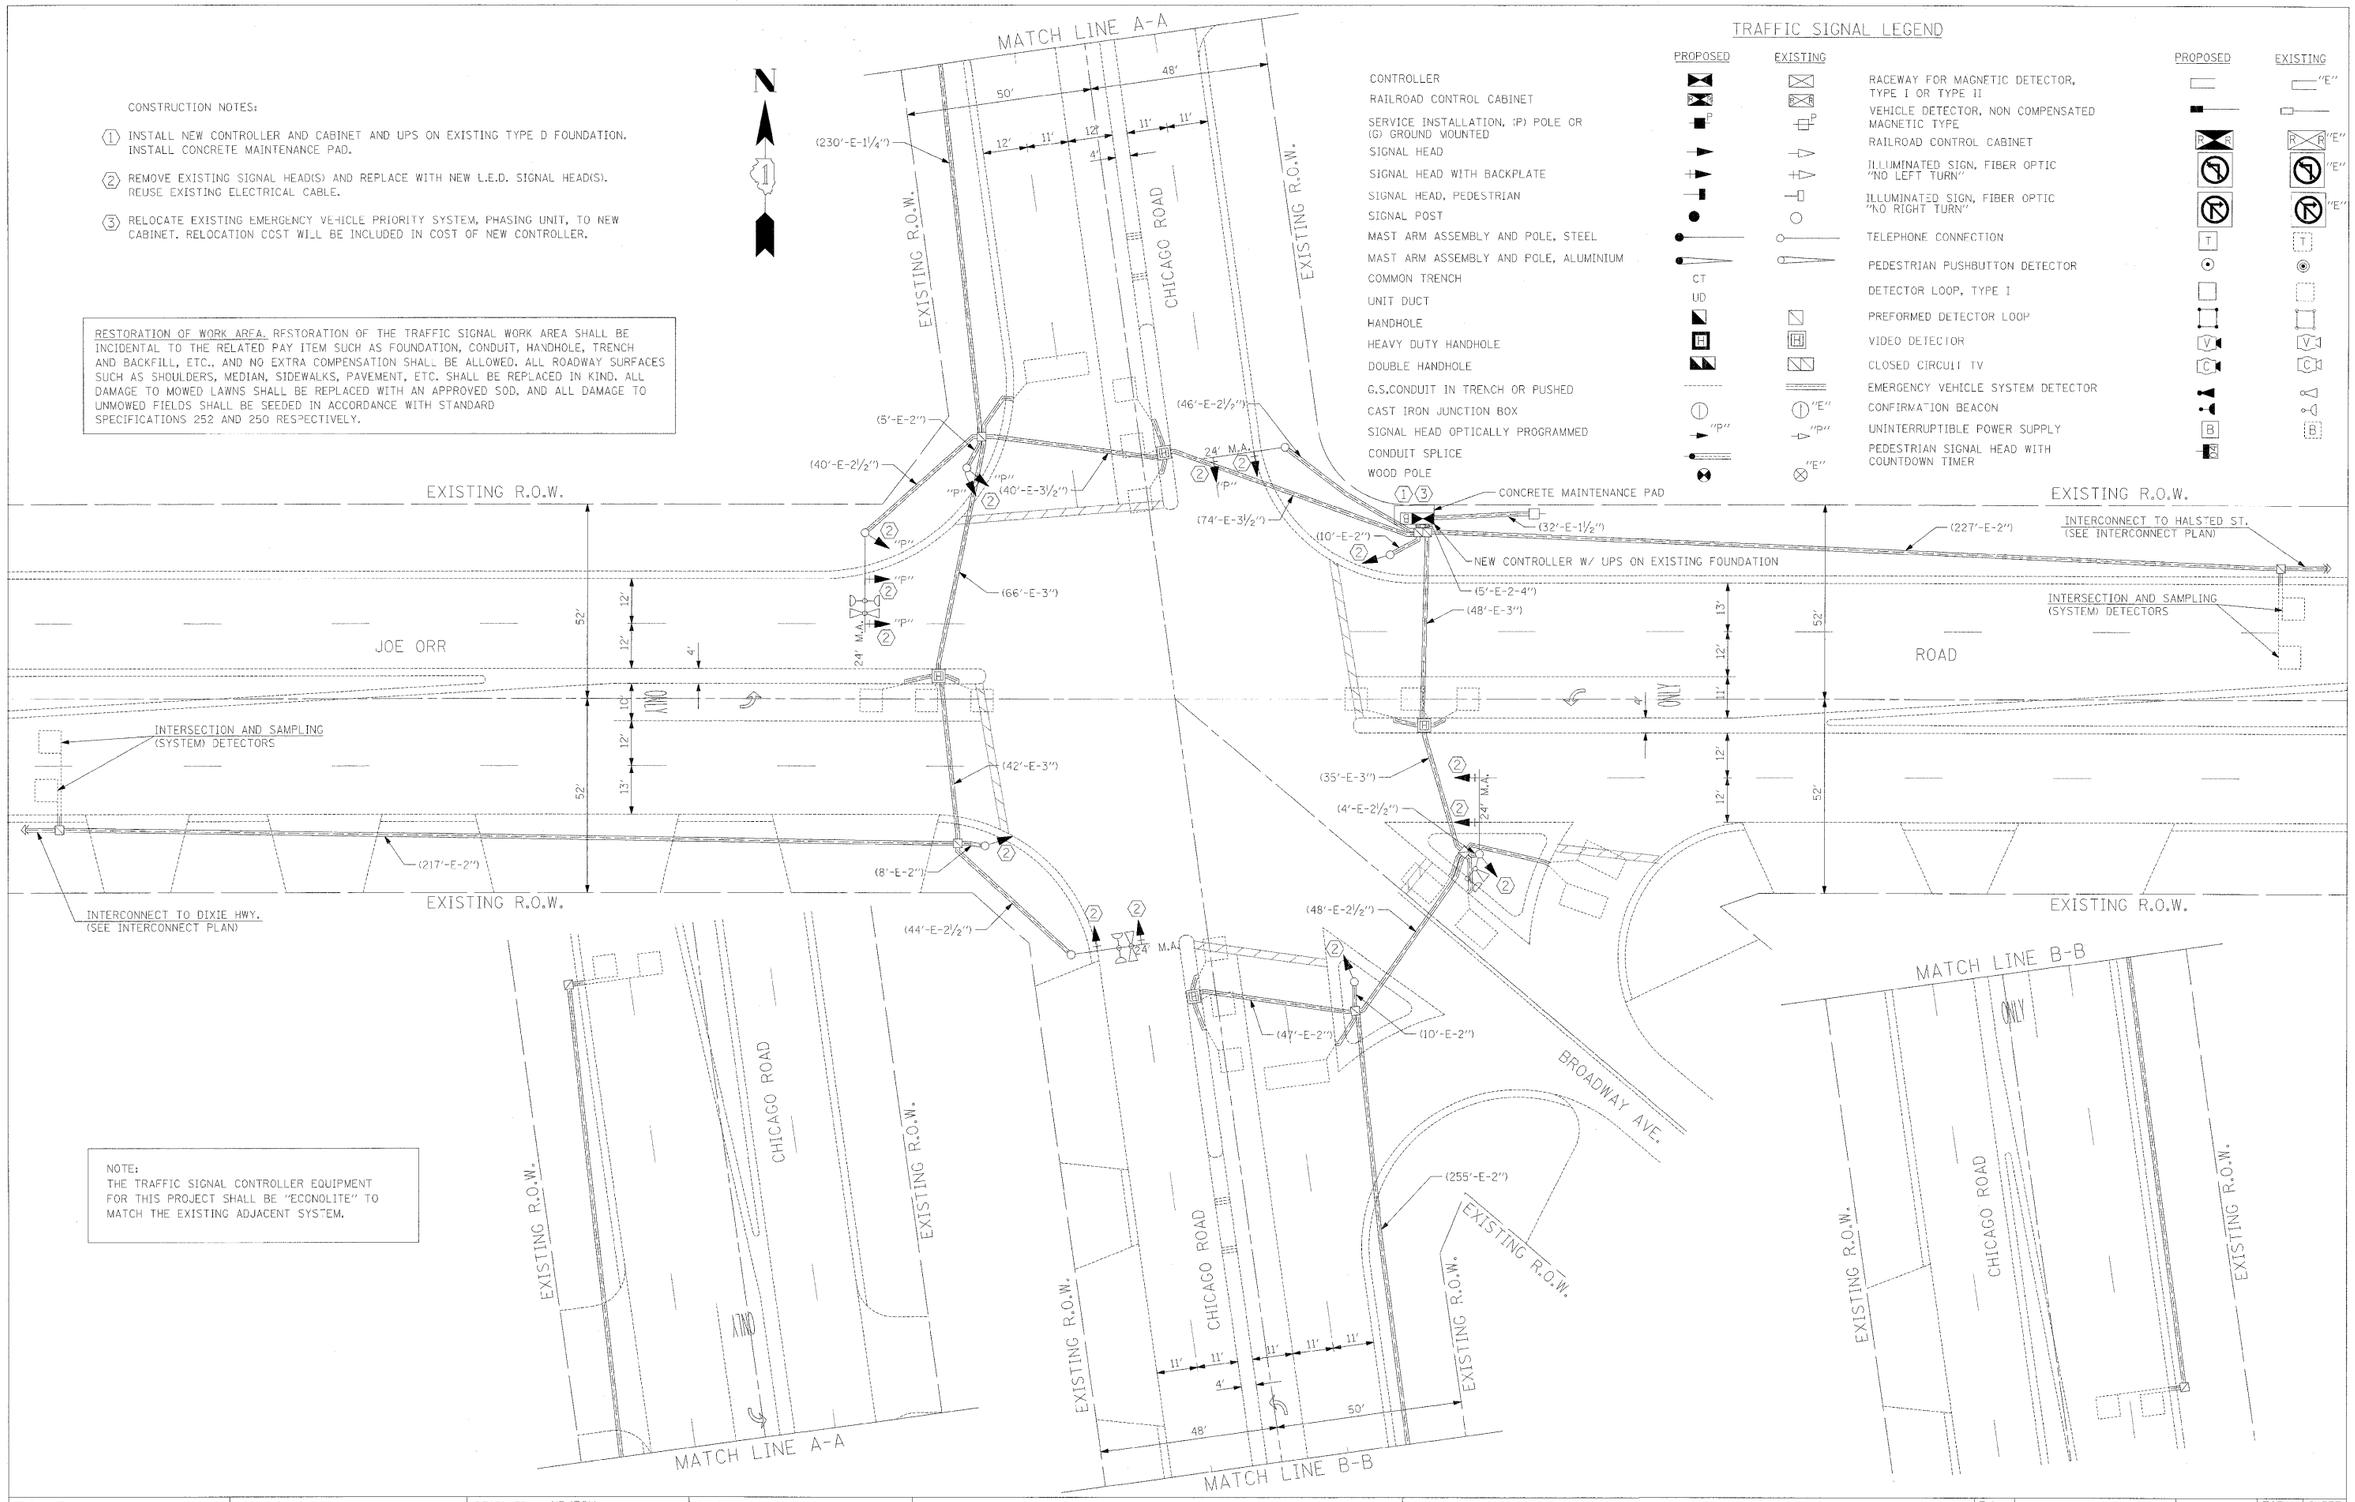

FILE NAME = P:\P-28-1600-4\Design\4_IDOT Partial Contract\6_Joe Orr Rd at Chicago Road\Sht\SHT020.DGN	USER NAME = $USER$	DESIGNED - NB/TCM	REVISED -	STATE OF ILLINOIS DEPARTMENT OF TRANSPORTATION	PROPOSED TRAFFIC SIGNAL PLAN JOE ORR ROAD AT CHICAGO ROAD AND AT BROADWAY AVENUE
		DRAWN - NB/TCM	REVISED -		
	PLOT SCALE = 20.0000 ' / IN.	CHECKED - NB/TCM	REVISED -		
	PLOT DATE = 1/27/2009	DATE - 01/23/2009	REVISED -		SCALE: 1"=20' SHEET NO. OF SHEETS STA. TO STA.

F.A. RTE.	SECTION	COUNTY	TOTAL SHEETS	SHEET NO.
	2009-009 TS	COOK	24	20
		CONTRACT NO. 60G07		
FED. ROAD DIST. NO.	ILLINOIS	FED. AID PROJECT		