TOTAL SHEETS	SHEET NO.
117	47

CONTRACT NO. 63154

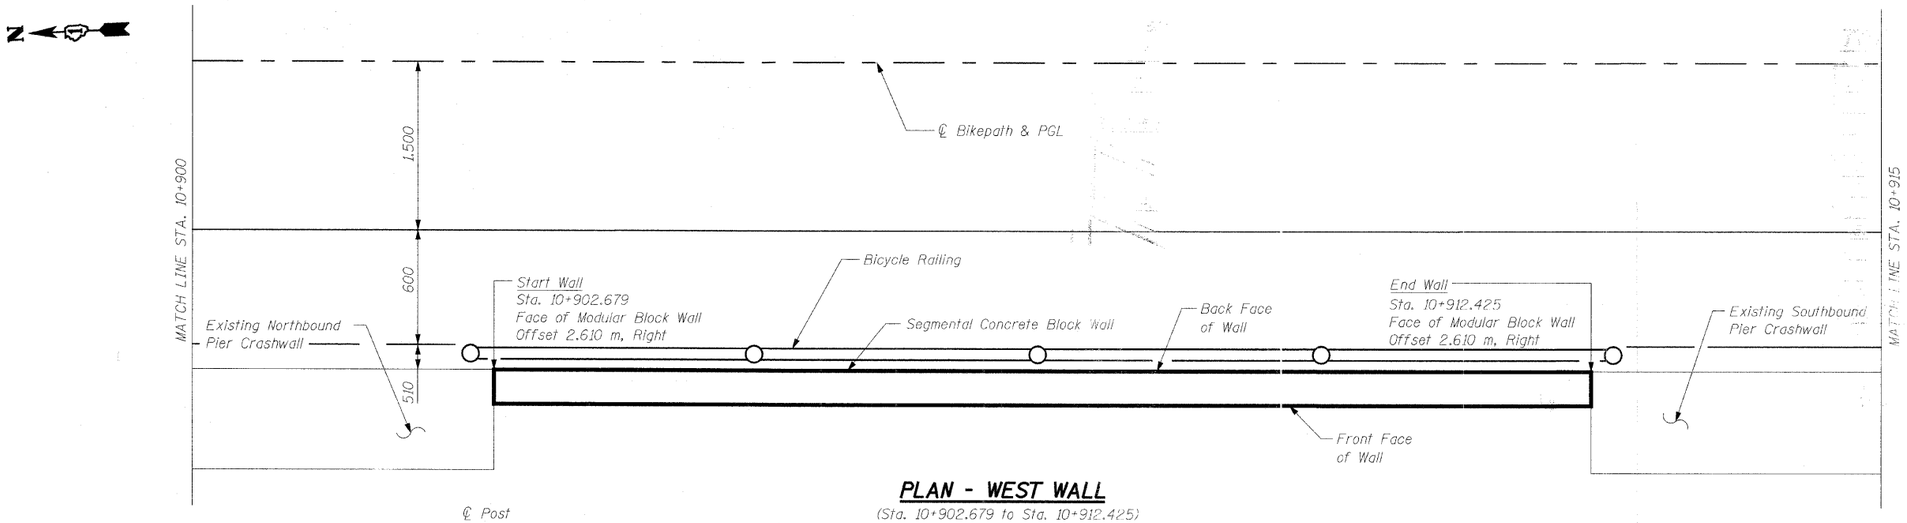

PLAN - WEST WALL

(Sta. 10+902.679 to Sta. 10+912.425)

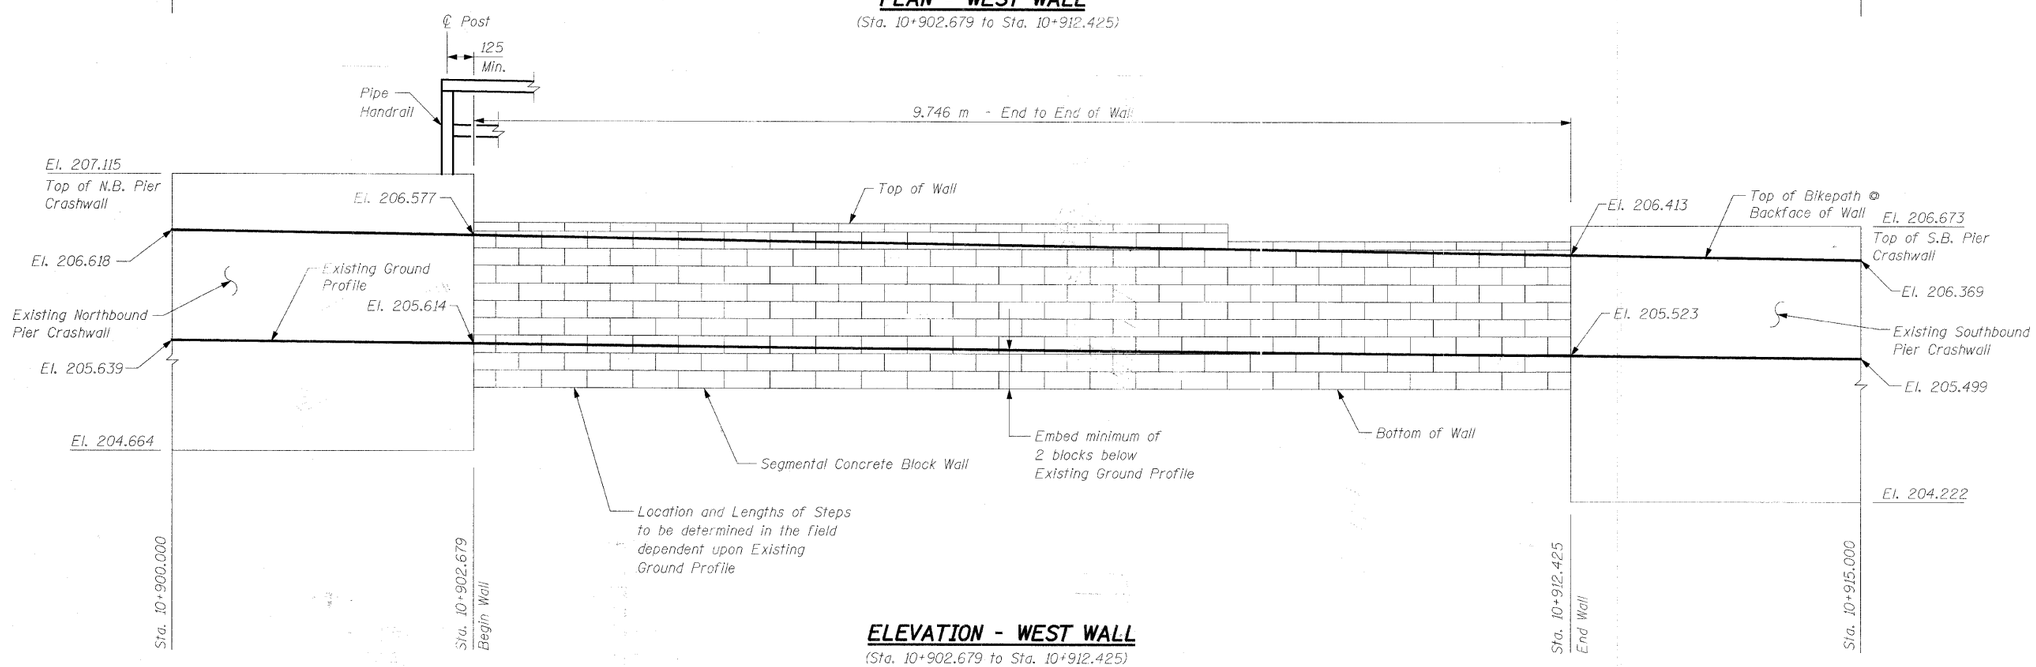

ELEVATION - WEST WALL

(Sta. 10+902.679 to Sta. 10+912.425)

SHEET S6 of S28

BILL OF MATERIAL

Item	Unit	Quantity
Segmental Concrete Block Wall	Sq. M	14
Bicycle Railing	Meter	10

NOTES:

See Sheet S28 and the Special Provisions for Segmental Concrete Block Details.

See Sheet S28 for Pipe Handrail Details

See Sheet S3 for Profile Grade Line.

REVISIONS	
NAME	DATE

URS
1701 GOLF ROAD, SUITE 1000
ROLLING MEADOWS, IL 60008
TEL (847) 228-0707
FAX (847) 228-1115

VILLAGE OF ADDISON

SALT CREEK GREENWAY TRAIL

SEG. BLOCK WALL STA 10+902.679 TO 10+912.425, PLAN & ELEVATION

DATE: 02/13/2009 DRAWN BY: MDS

DESIGNED BY: MDS CHECKED BY: GAT