TOTAL SHEETS	SHEET NO.
117	52

CONTRACT NO. 63154

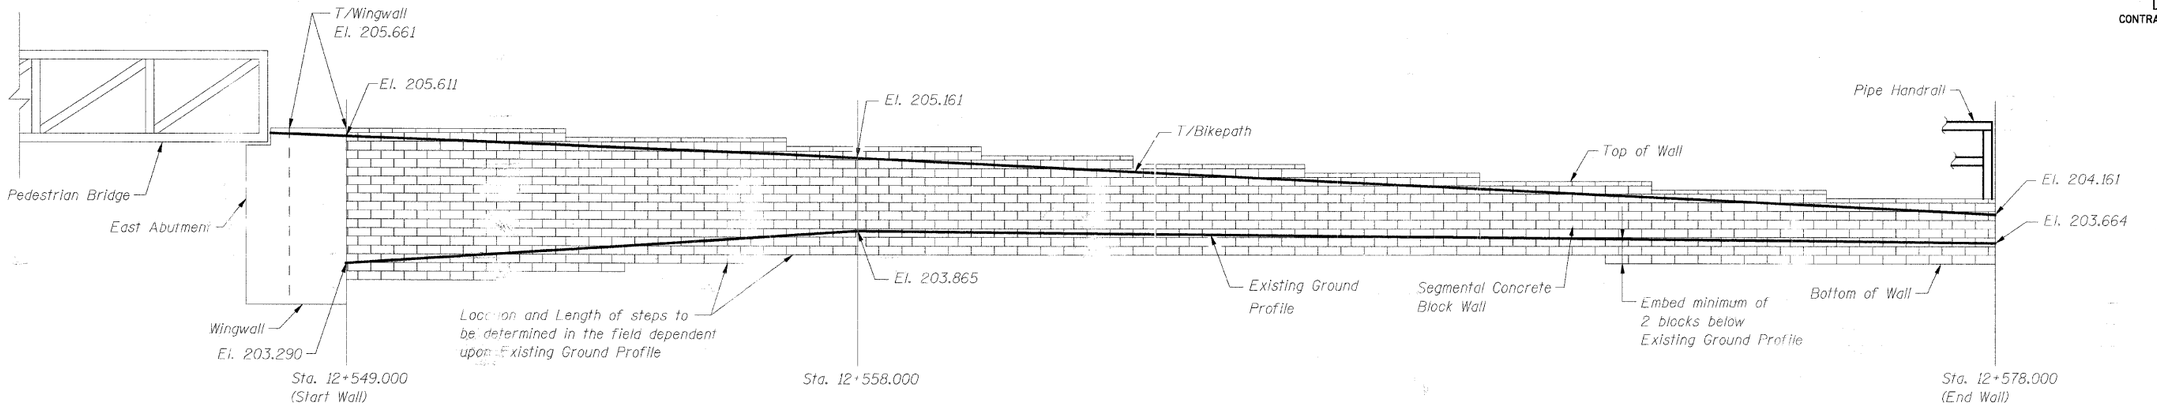

EAST ABUTMENT RETAINING WALL ELEVATION

(Looking North)

(Wall "B" shown; Wall "A" opposite hand)

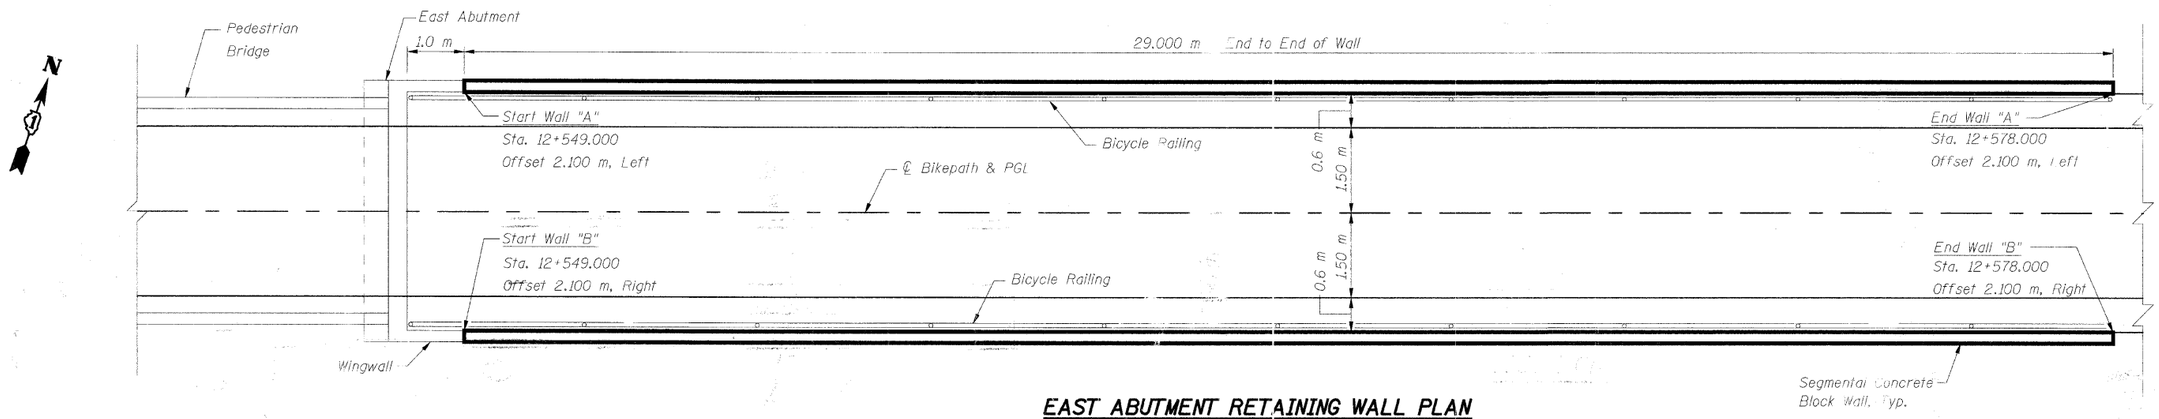

EAST ABUTMENT RETAINING WALL PLAN

NOTE:

See Sheet S28 and the Special Provisions for Segmental Concrete Block Details.

See Sheet S8 for Profile Grade Line.

See Sheet S28 for Pipe Handrail Details.

SHEET S1 of S28

BILL OF MATERIAL

Item	Unit	Quantity
Segmental Concrete Block Wall	Sq. M	110
Bicycle Railing	Meter	60

REVISIONS	
NAME	DATE

URS
1701 GOLF ROAD, SUITE 1000
ROLLING MEADOWS, IL 60008
TEL (847) 228-0707
FAX (847) 228-1115

VILLAGE OF ADDISON

SALT CREEK GREENWAY TRAIL

SEG. BLOCK WALLS STA. 12+549.0

PLAN AND ELEVATION

DATE: 02/13/2009 DRAWN BY: MDS

DESIGNED BY: MDS CHECKED BY: GAT