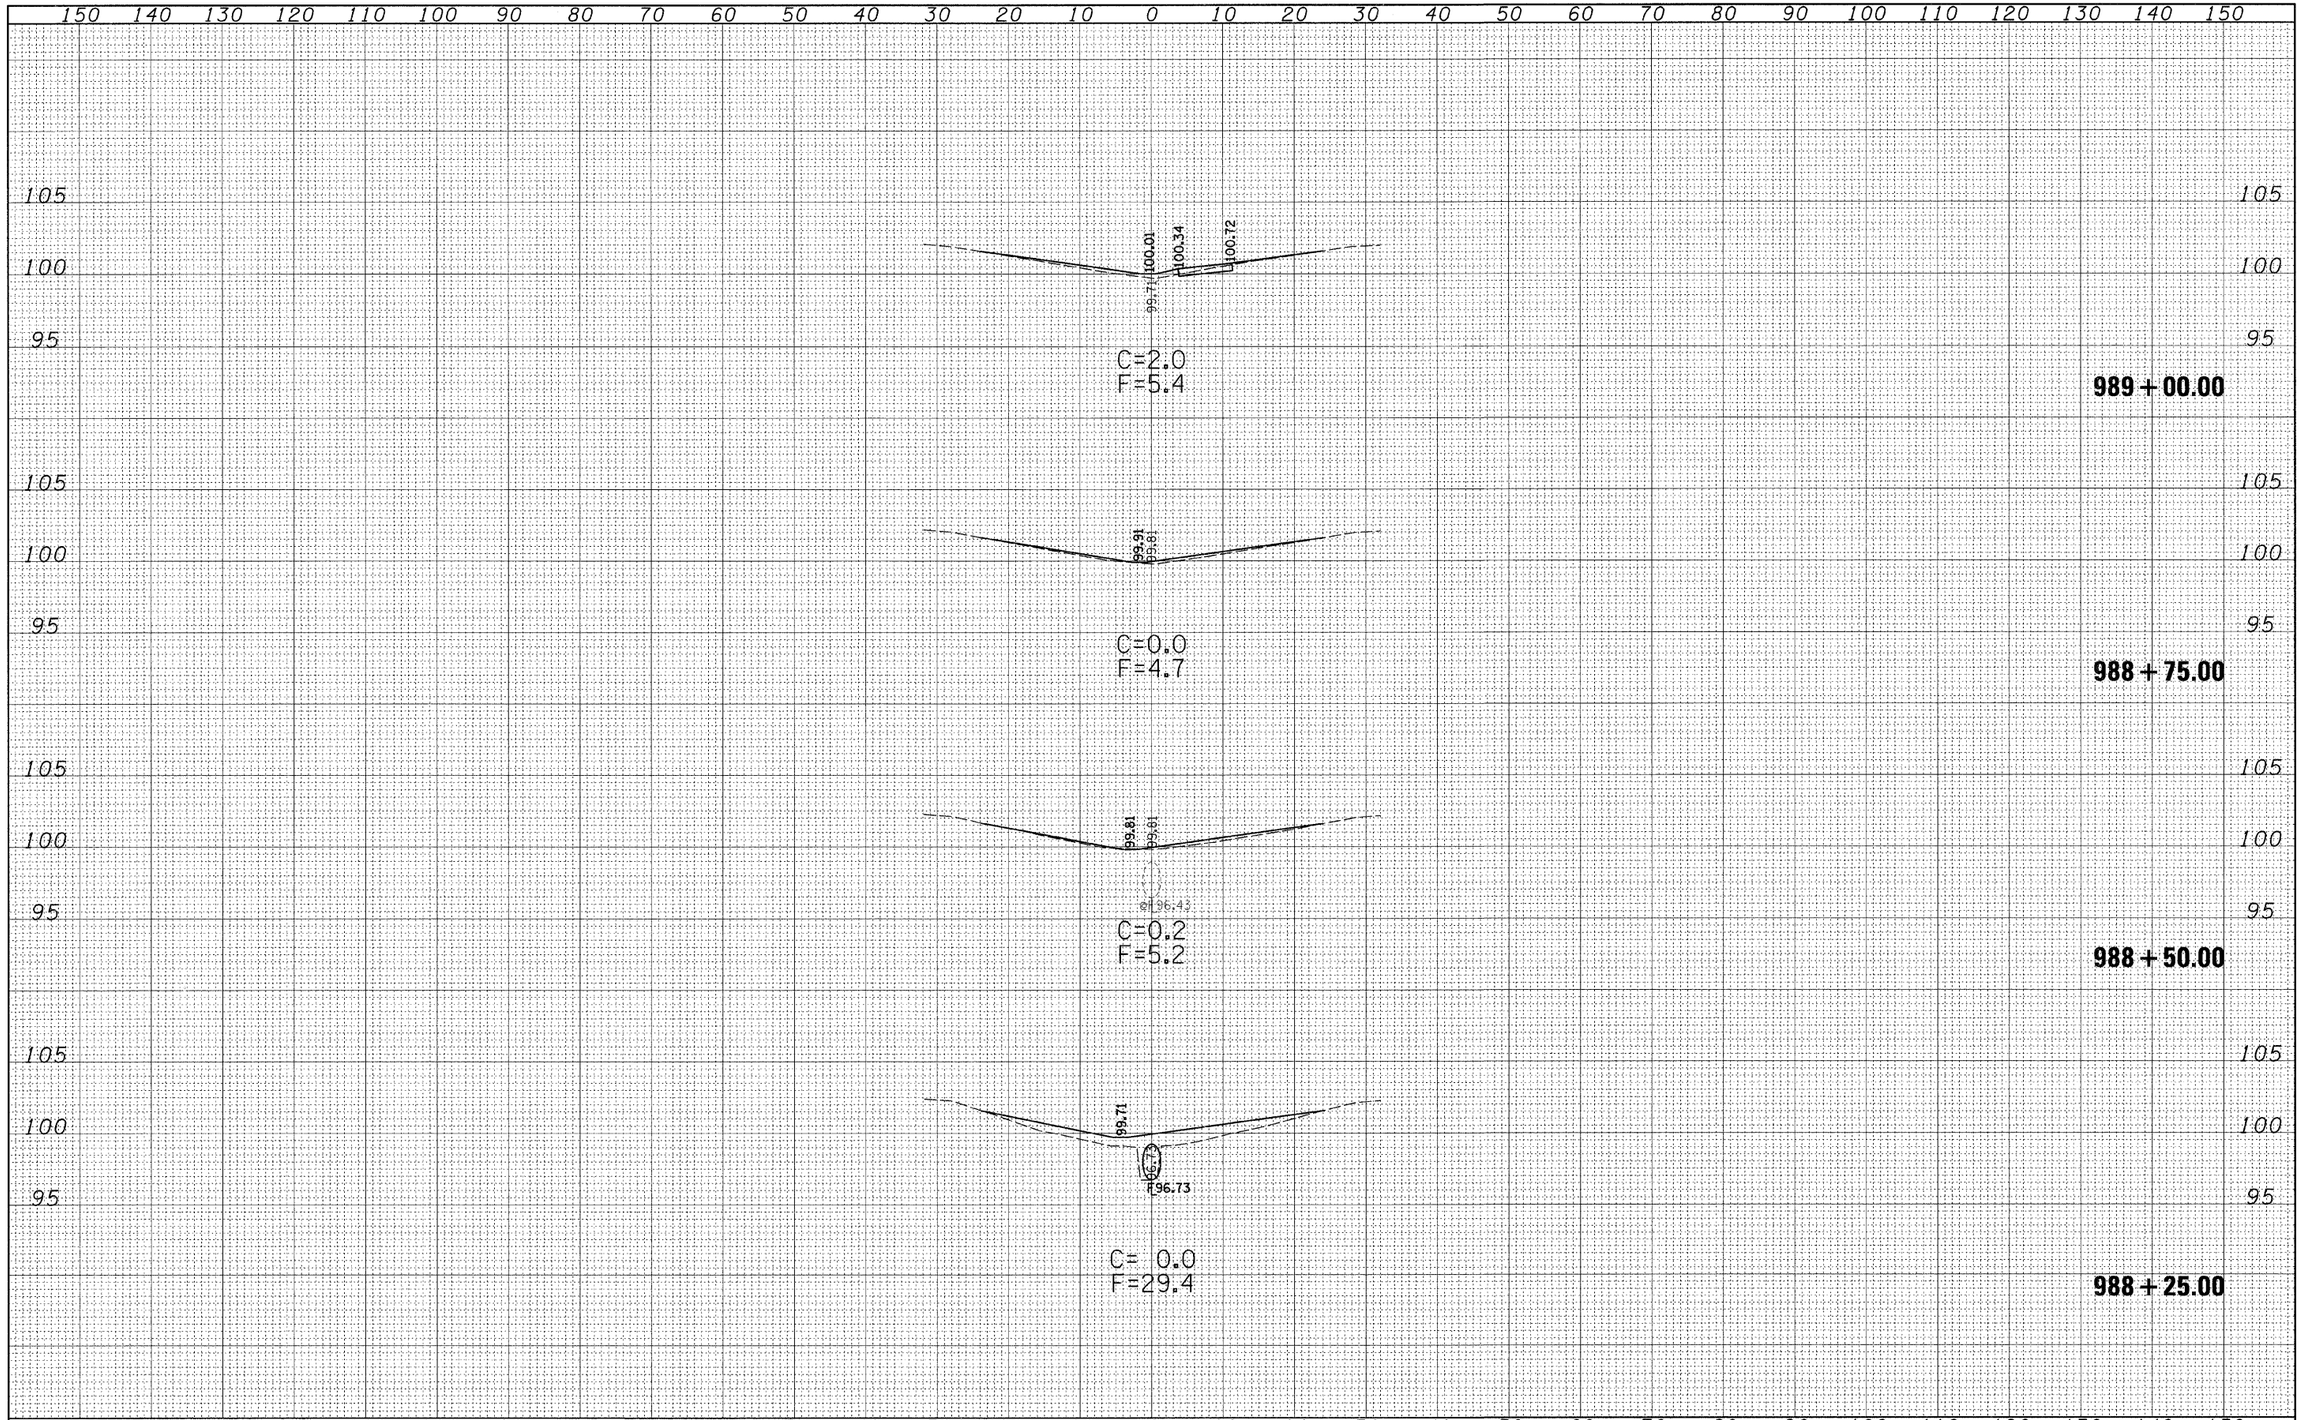

FINAL SURVEY		BY	DATE
	SURVEYED		
	PLOTTED		
NOTE BOOK	TEMPLATE		
	AREAS		
NO.	AREAS CHECKED		

ORIGINAL SURVEY		BY	DATE
	SURVEYED		
	PLOTTED		
NOTE BOOK	TEMPLATE		
	AREAS		
NO.	AREAS CHECKED		

FILE NAME = c:\pw_work\PWIDOT\DAVISONJL\dms36538\xs0078sheet_74313.dgn	USER NAME = davisonjl	DESIGNED - JLD	REVISED -
		DRAWN - JLD	REVISED -
	PLOT SCALE = 10.0000 ' / IN.	CHECKED -	REVISED -
	PLOT DATE = 1/20/2009	DATE -	REVISED -

STATE OF ILLINOIS
DEPARTMENT OF TRANSPORTATION

CROSS SECTIONS
S.N. 026-0078

SCALE: 10:5 | SHEET NO. 2 OF 5 SHEETS | STA. 988+25.00 TO STA. 989+00.00

F.A.I. RTE.	SECTION	COUNTY	TOTAL SHEETS	SHEET NO.
70	D7 SAFETY 2009-1	FAYETTE	100	79
		CONTRACT NO. 74313		

FED. ROAD DIST. NO. | ILLINOIS | FED. AID PROJECT