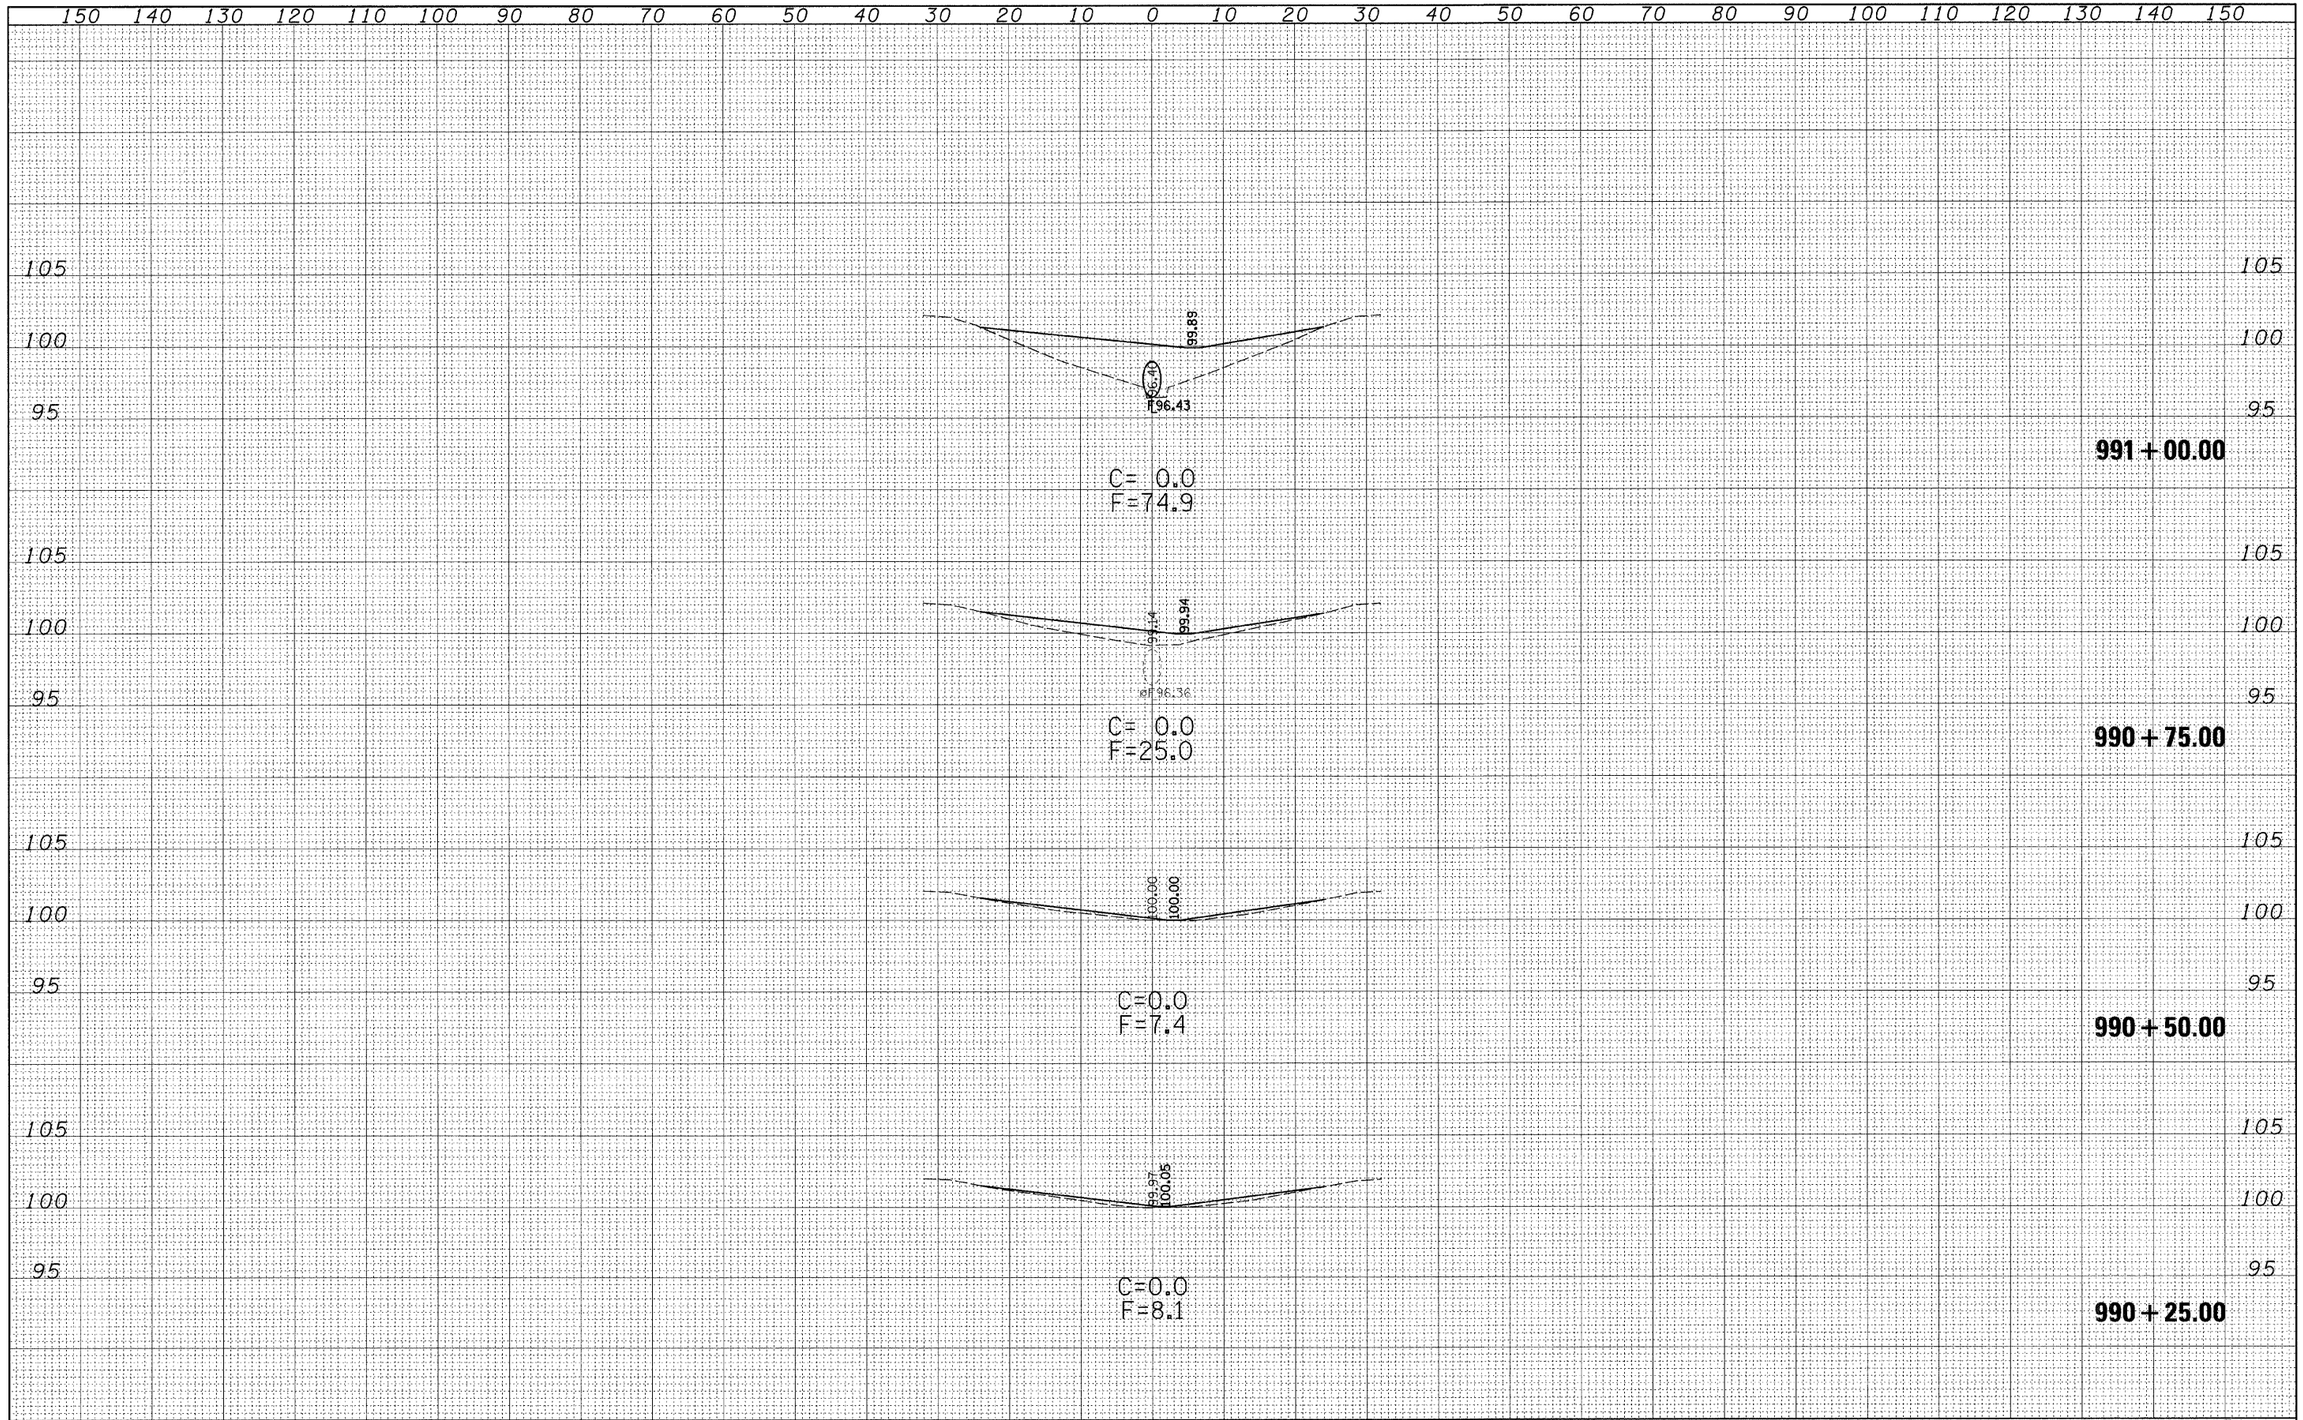

FINAL SURVEY	SURVEYED / PLOTTED / TEMPLATE / AREAS / AREAS CHECKED	BY	DATE
NOTE BOOK			
NO.			

ORIGINAL SURVEY	SURVEYED / PLOTTED / TEMPLATE / AREAS / AREAS CHECKED	BY	DATE
NOTE BOOK			
NO.			

FILE NAME = c:\pw_work\PWIDOT\DAVISONJL\dms36538\vs0078sheet_74313.dgn

USER NAME = davisonjl

PLOT SCALE = 10.0000 ' / IN.

PLOT DATE = 1/20/2009

DESIGNED - JLD	REVISED -
DRAWN - JLD	REVISED -
CHECKED -	REVISED -
DATE -	REVISED -

STATE OF ILLINOIS
DEPARTMENT OF TRANSPORTATION

CROSS SECTIONS
S.N. 026-0078

SCALE: 10:5 | SHEET NO. 4 OF 5 SHEETS | STA. 990+25.00 TO STA. 991+00.00

F.A.I. RTE.	SECTION	COUNTY	TOTAL SHEETS	SHEET NO.
70	D7 SAFETY 2009-1	FAYETTE	100	81
		CONTRACT NO. 74313		

FED. ROAD DIST. NO. | ILLINOIS | FED. AID PROJECT