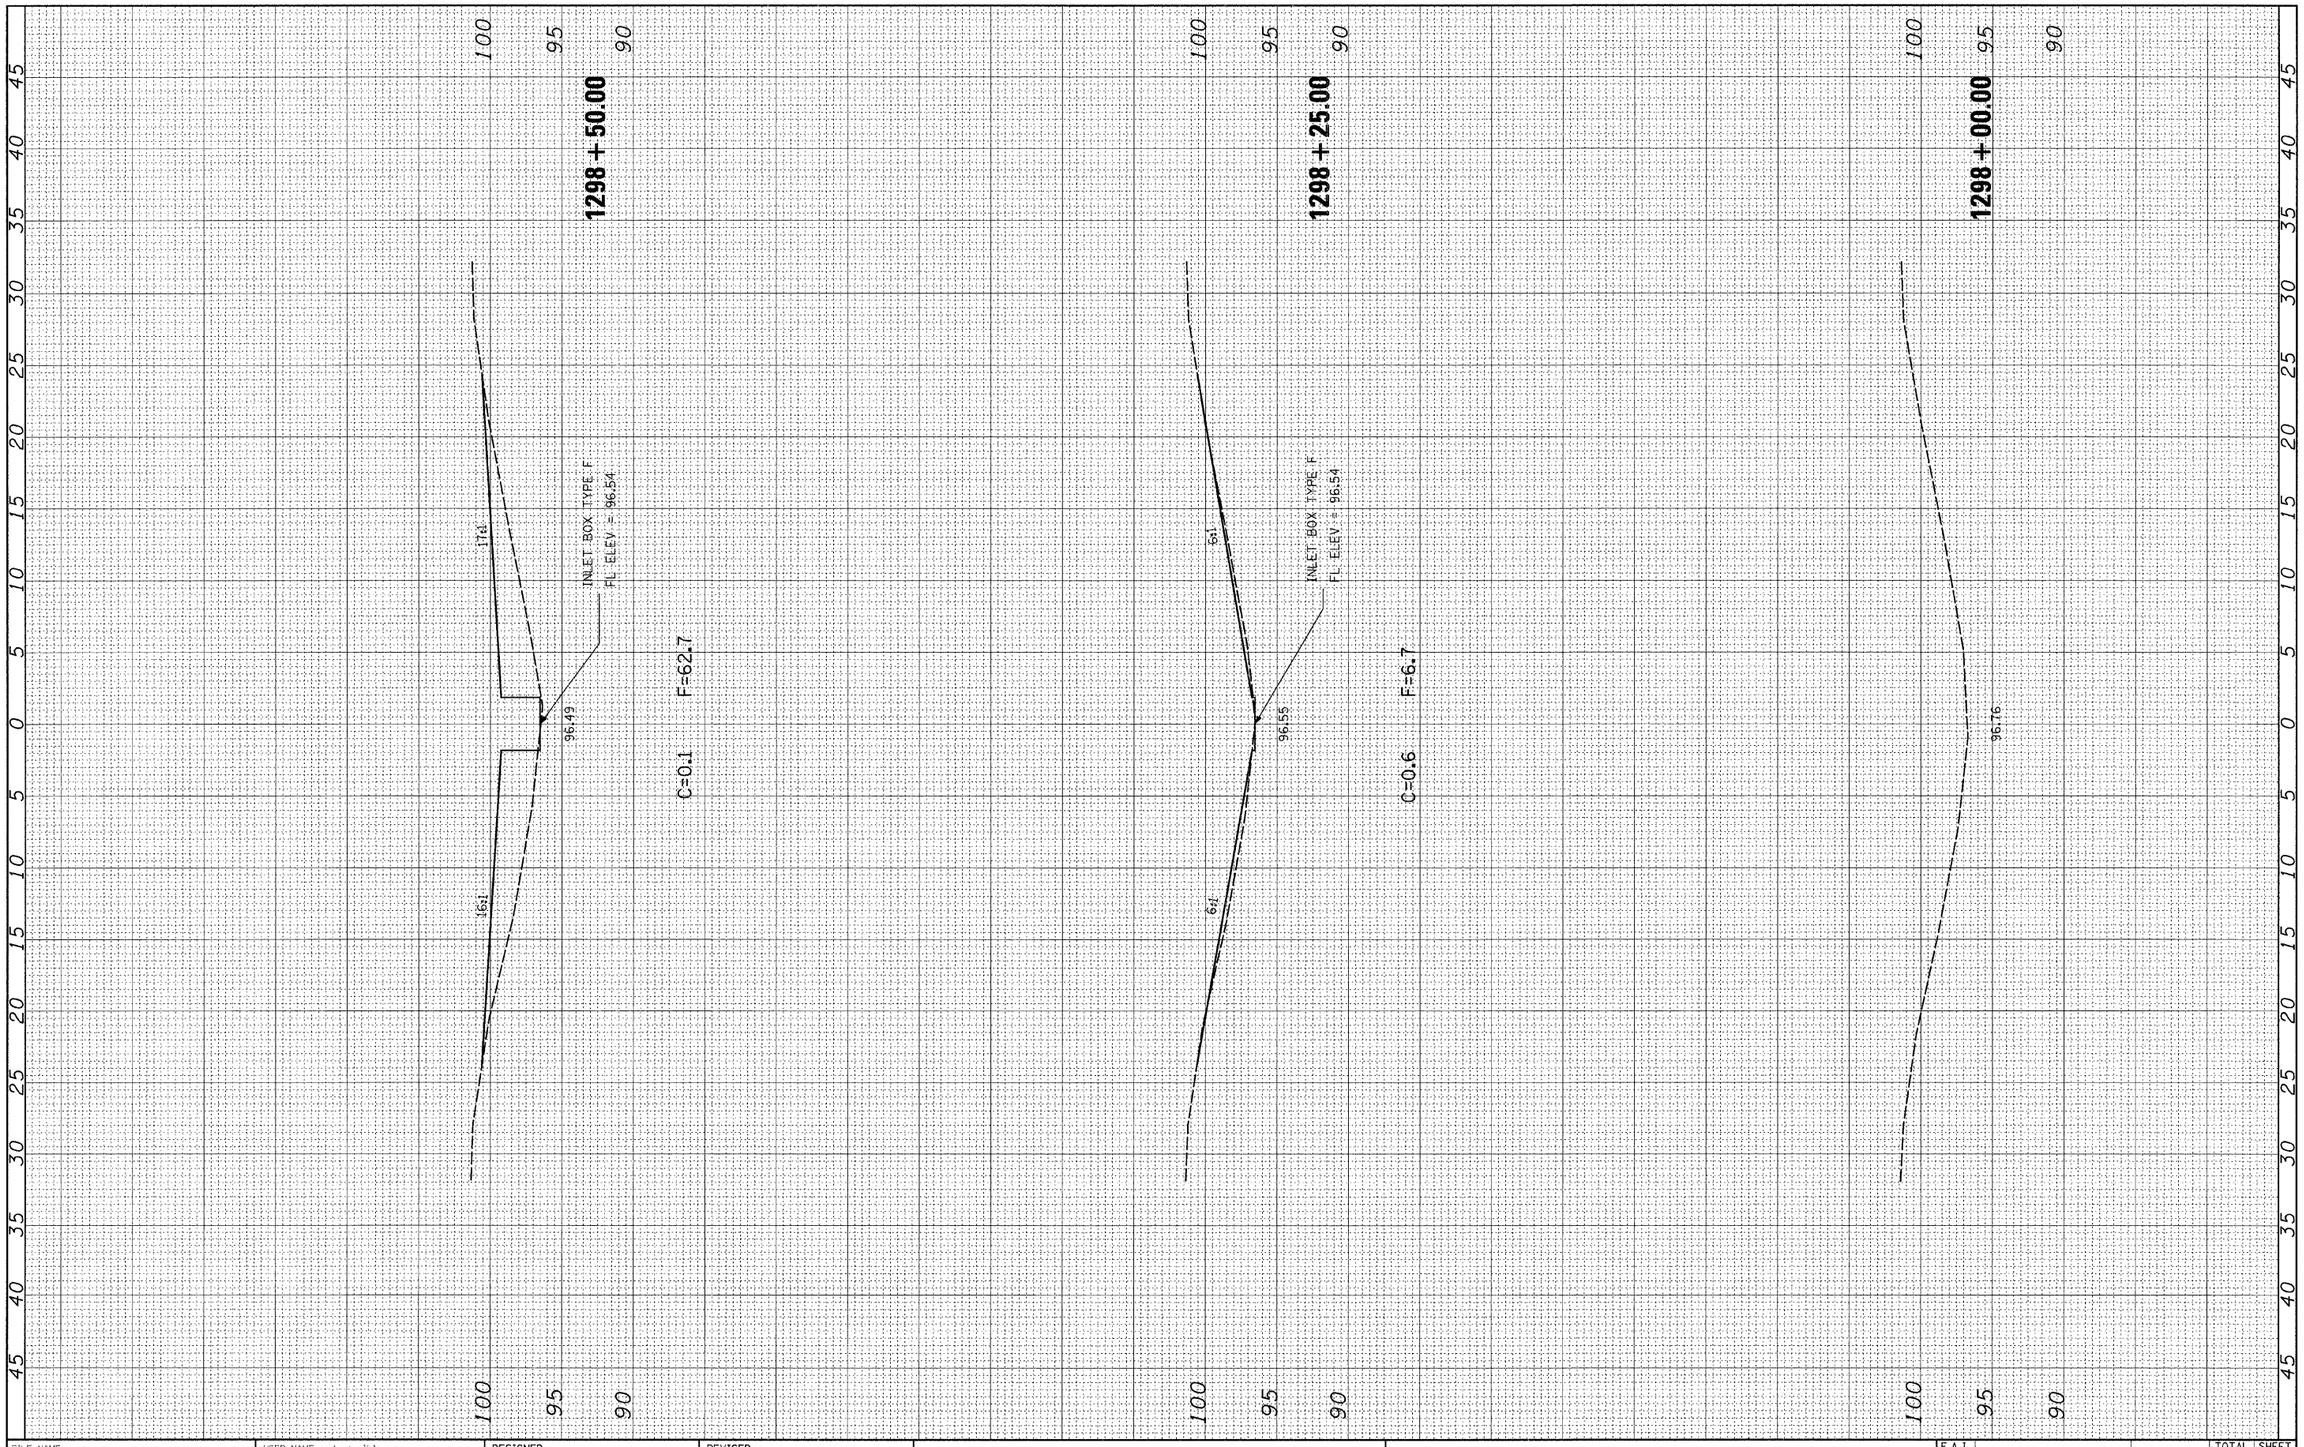


| FILE NAME = c:\pw_work\pwidot\hirtzelk1\dms54659\d774314-sht-xsht-054.dgn | USER NAME = hirtzelk1 | DESIGNED - | REVISED - |
|---|---|---|---|
| | | DRAWN - | REVISED - |
| | PLOT SCALE = 5.0000 ' / IN. | CHECKED - | REVISED - |
| | PLOT DATE = 1/29/2009 | DATE - | REVISED - |

**STATE OF ILLINOIS**
**DEPARTMENT OF TRANSPORTATION**

**LOCATION 1**
**CROSS-SECTIONS - SN 025-0054**

SCALE: 1" = 5' | SHEET NO. 3 OF 8 SHEETS | STA. 1298+00.00 TO STA. 1298+50.00

| F.A.I. RTE. | SECTION | COUNTY | TOTAL SHEETS | SHEET NO. |
|---|---|---|---|---|
| 70 | D-7 Safety 2009-2 | Effingham | 85 | 9 |
| | | CONTRACT NO. 74314 | | |

FED. ROAD DIST. NO. | ILLINOIS | FED. AID PROJECT