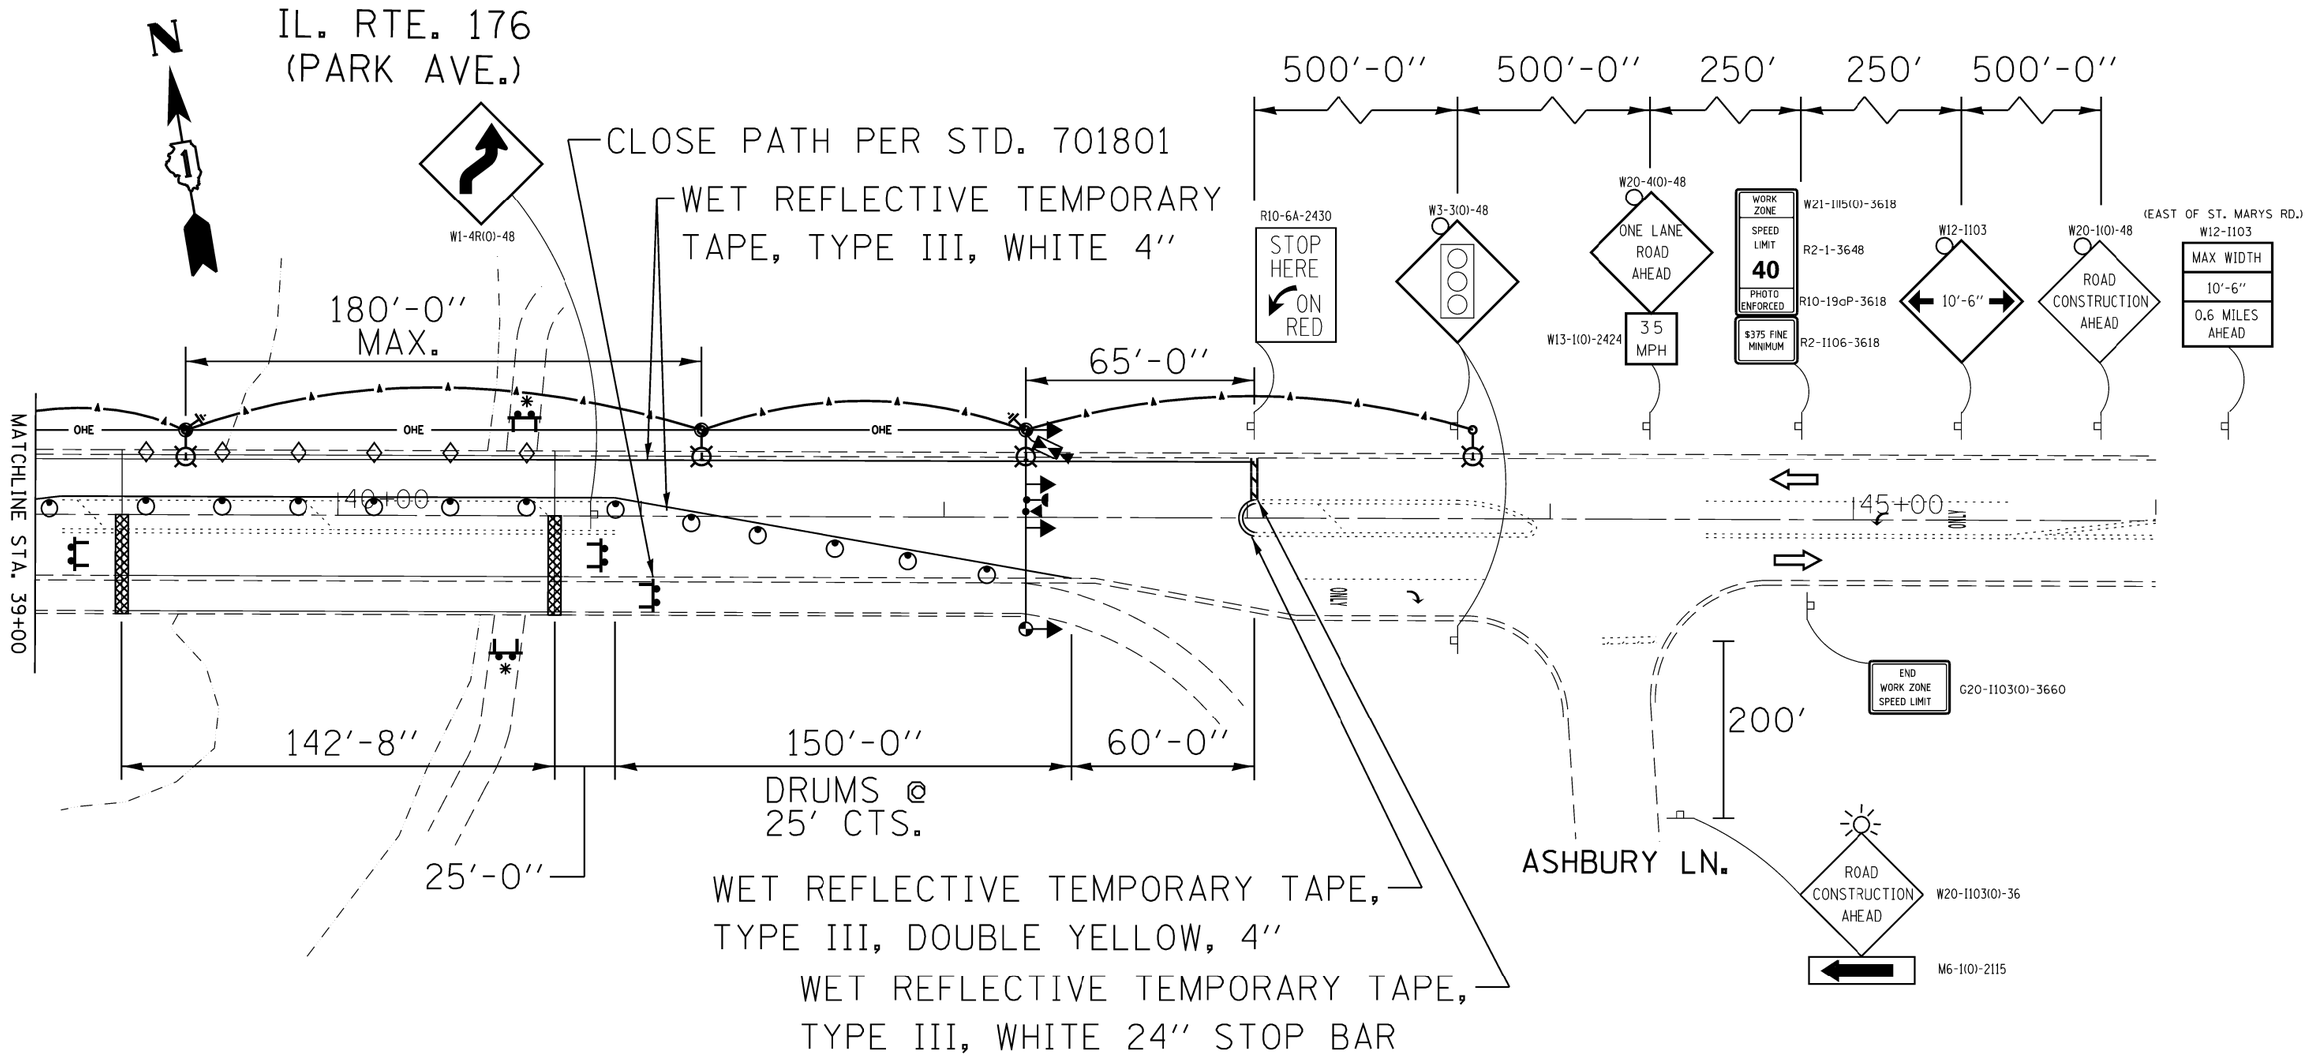

LEGEND

SEE STAGE 1 (SHEET 1 OF 2)

NOTES:

- BARRIER WALL MARKERS AT 25' CTS
  SEE STANDARD 635011
- TYPE III BARRICADES TO BE PLACED WHEN NO WORK IS BEING PERFORMED
- ADVANCE WARNING SIGNS & TRAFFIC CONTROL ON IL 176 SHALL BE ACCORDING TO STANDARD 701316 EXCEPT AS SHOWN. COST INCLUDED WITH "TRAFFIC CONTROL AND PROTECTION (SPECIAL)".
- ANY ADJUSTMENTS TO THE TEMPORARY TRAFFIC SIGNAL HEADS, EVP AND VIDEO DETECTION FOR STAGING IS THE RESPONSIBILITY OF THE CONTRACTOR.

* PATH BENEATH BRIDGE SHALL BE CLOSED WHEN WORK IS OCCURING BELOW THE BRIDGE THAT MAY BE DEEMED HAZARDOUS BY THE ENGINEER TO PEDESTRIANS BELOW THE BRIDGE. CLOSURES MAY ONLY OCCUR SUNDAY THROUGH THURSDAY NIGHTS BETWEEN SUNSET AND 6:30AM.

FILE NAME =	USER NAME = pyrzanowskirb	DESIGNED -	REVISED -
c:\pw_work\pwidot\pyrzanowskirb\d0308442\D143112-sht-plan.dgn		DRAWN -	REVISED -
	PLOT SCALE = 100.0000 ' / in.	CHECKED -	REVISED -
Default	PLOT DATE = 2/11/2014	DATE -	REVISED -

STATE OF ILLINOIS
DEPARTMENT OF TRANSPORTATION

STAGE 1 TRAFFIC CONTROL (SHEET 2 OF 2)
IL 176 (PARK AVE.) OVER DES PLAINES RIVER

SCALE: | SHEET OF SHEETS | STA. TO STA.

F.A.U. RTE.	SECTION	COUNTY	TOTAL SHEETS	SHEET NO.
1238	P-2-1-1(12)	LAKE	25	12

CONTRACT NO. 60T77

ILLINOIS FED. AID PROJECT