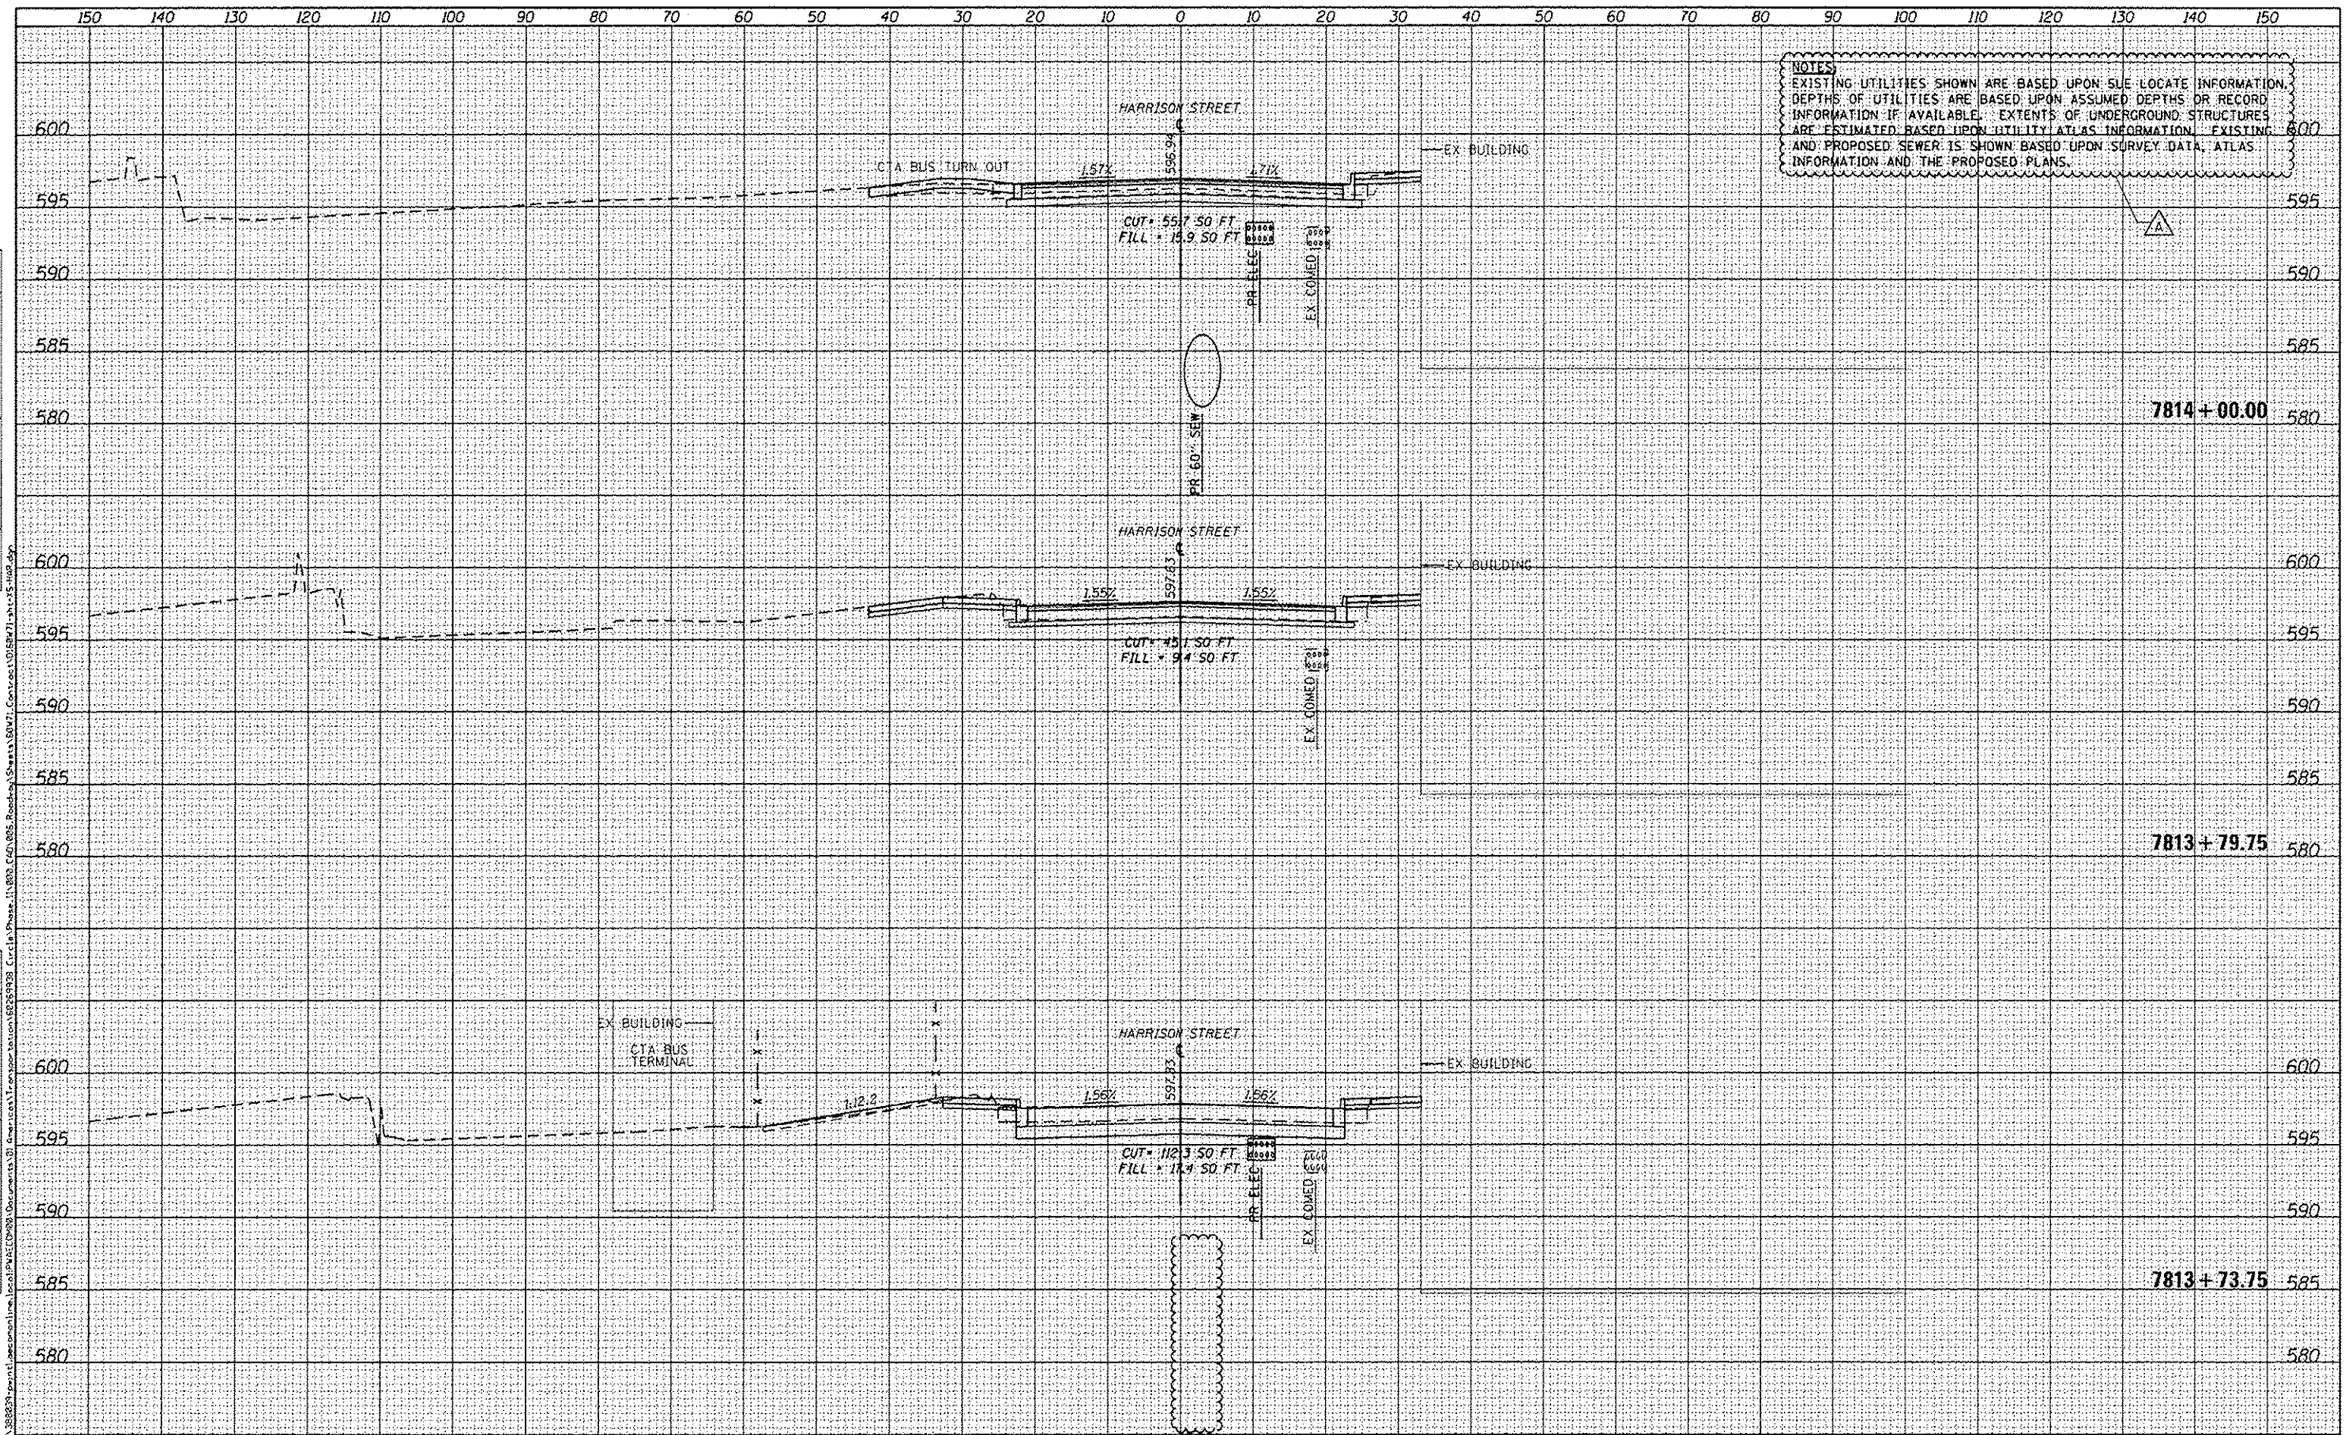

FINAL SURVEY / ORIGINAL SURVEY
NOTE BOOK
NO.
SURVEYED / PLOTTED / TEMPLATE / AREAS / AREAS CHECKED
BY
DATE

FILE PATH = c:\388829\prod\geometrics\Sheets\60W71_Cover_Sheet\DI60W71-sht-XS-HAR.dgn

AECOM
303 EAST WACKER DRIVE, SUITE 1400
CHICAGO, IL 60601-5276
PHONE: (312) 373-7700 FAX: (312) 373-6800

DI60W71-sht-XS-HAR.dgn	DESIGNED - OPS	REVISED - ⚠ 04/03/2014	
USER NAME = ChuA	DRAWN - OPS	REVISED -	
PLOT SCALE = 20.0000 ' / in.	CHECKED - DBM	REVISED -	
PLOT DATE = 4/2/2014	DATE - 02/19/14	REVISED -	

STATE OF ILLINOIS
DEPARTMENT OF TRANSPORTATION

HARRISON STREET CROSS SECTION

SCALE: 1:5V,1:1OH | SHEET 4 OF 5 SHEETS | STA. 7813+73.75 TO STA. 7814+00.00

F.A.I. RTE.	SECTION	COUNTY	TOTAL SHEETS	SHEET NO.
90/94/290	2013-036R	COOK	256	255A
		CONTRACT NO. 60W71		
	ILLINOIS FED. AID PROJECT			