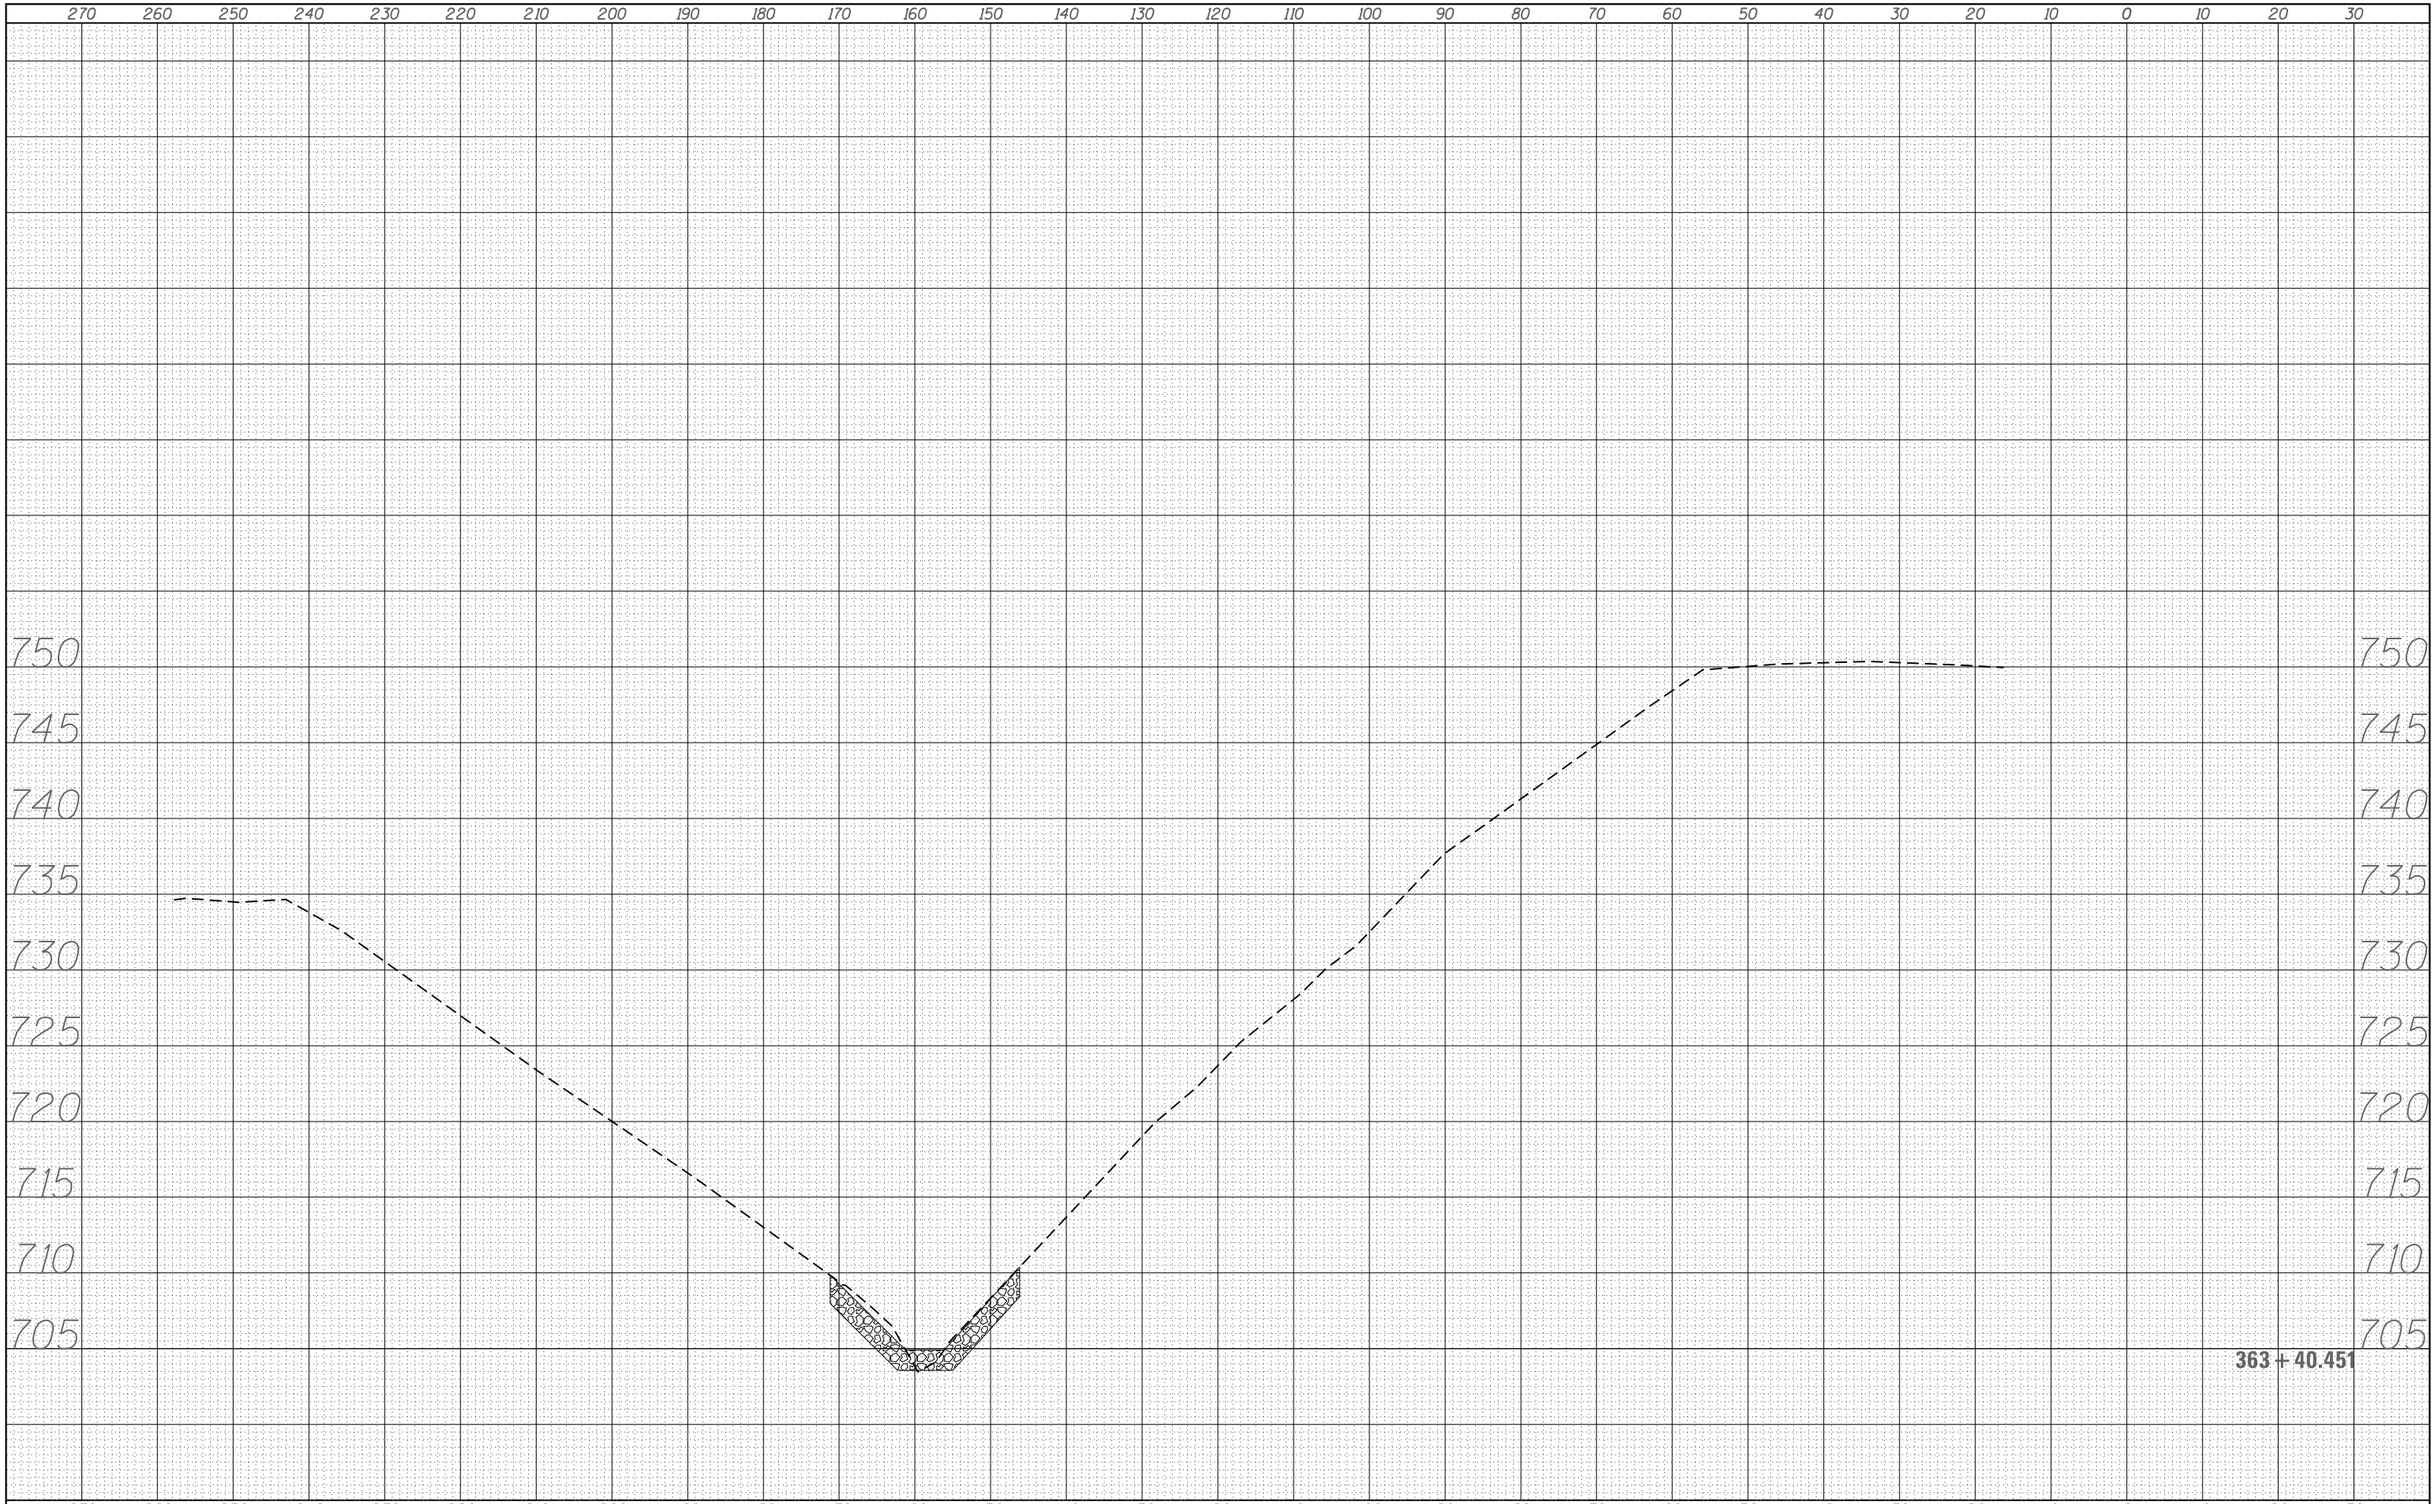

FINAL SURVEY		BY	DATE
NOTE BOOK	SURVEYED		
	PLOTTED		
	TEMPLATE		
	AREAS		
NO.	AREAS CHECKED		

ORIGINAL SURVEY		BY	DATE
NOTE BOOK	SURVEYED		
	PLOTTED		
	TEMPLATE		
	AREAS		
NO.	AREAS CHECKED		

FILE NAME = c:\users\aubreygs\desktop\68b41\D468B41-plan01.dgn	USER NAME = aubreygs	DESIGNED -	REVISED -
		DRAWN -	REVISED -
	PLOT SCALE = 100.000 ' / in.	CHECKED -	REVISED -
	PLOT DATE = 2/5/2014	DATE -	REVISED -

STATE OF ILLINOIS
DEPARTMENT OF TRANSPORTATION

CROSS SECTIONS

SCALE: | SHEET NO. 5 OF 11 SHEETS | STA. 363+40.451 TO STA. 363+40.451

F.A.P RTE.	SECTION	COUNTY	TOTAL SHEETS	SHEET NO.
317	17-I-1	TAZWELL	16	10

CONTRACT NO. 68B41

ILLINOIS FED. AID PROJECT