LOCATION 5: DEWITT AVE (IL 316) UNDER I–57 IN MATTOON

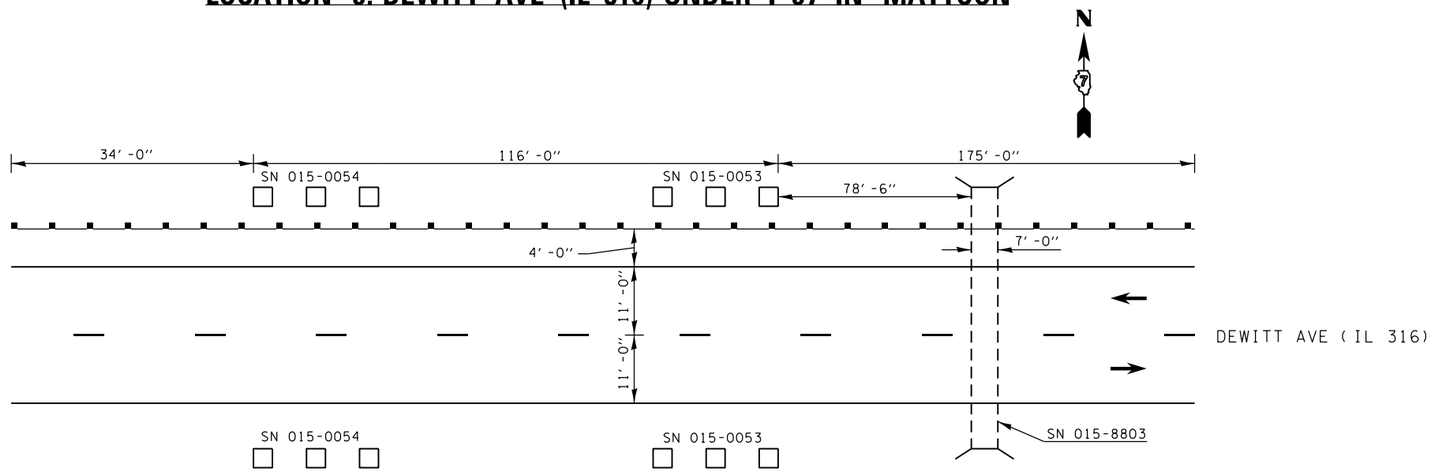

LOCATION 6: IL 48 UNDER I–72 IN DECATUR

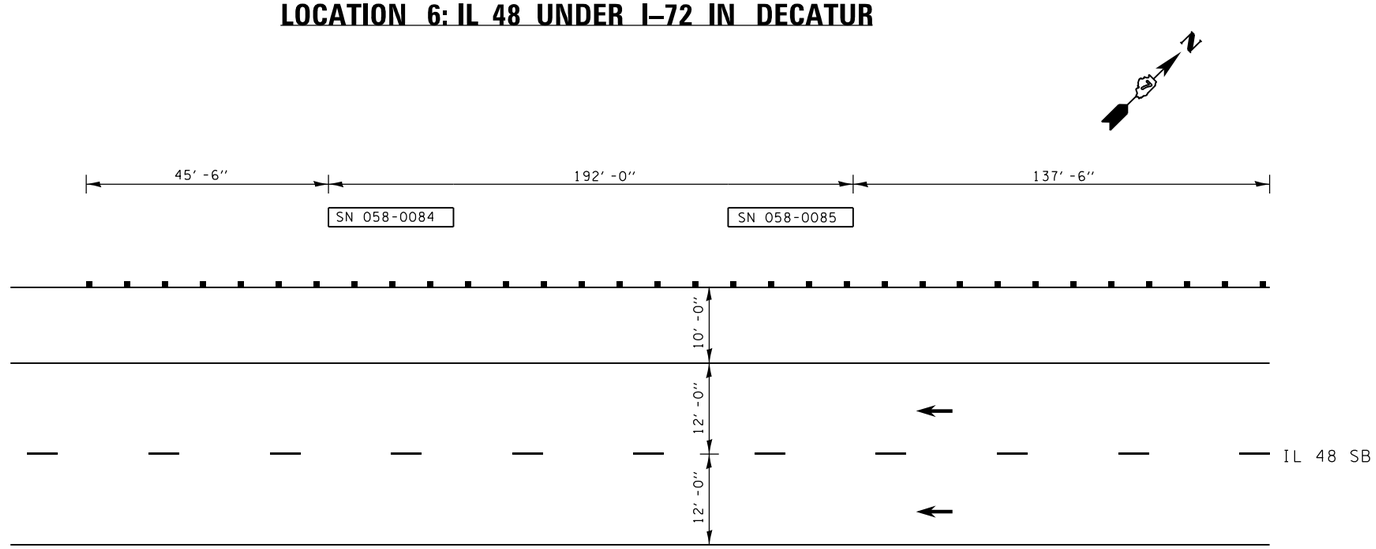

NOTE: FURNISHED EXCAVATION REQUIRED FOR SHOULDER WIDENING FOR TRAFFIC BARRIER TERMINAL, TYPE 1 (SPECIAL) TANGENT. SEE STANDARD 630301-06.

FILE NAME =	USER NAME = steffenmk	DESIGNED -	REVISED -	STATE OF ILLINOIS DEPARTMENT OF TRANSPORTATION	GUARDRAIL DETAILS	F.A. RTE.	SECTION	COUNTY	TOTAL SHEETS / SHEET NO.
c:\pw_work\pwidot\steffenmk\d0365715\D774645-sht-details.dgn		DRAWN -	REVISED -			VAR.	D7 SAFETY 2014-1	VARIOUS	20 / 9
	PLOT SCALE = 40.0000 ' / in.	CHECKED -	REVISED -					CONTRACT NO. 74645	
Default	PLOT DATE = 1/28/2014	DATE -	REVISED -		SCALE: N/A SHEET 3 OF 8 SHEETS STA. TO STA.		ILLINOIS FED. AID PROJECT		