FINAL SURVEY	NO.	NOTE BOOK	AREAS CHECKED	TEMPLATE	PLOTTED	SURVEYED	BY	DATE

ORIGINAL SURVEY	NO.	NOTE BOOK	AREAS CHECKED	TEMPLATE	PLOTTED	SURVEYED	BY	DATE

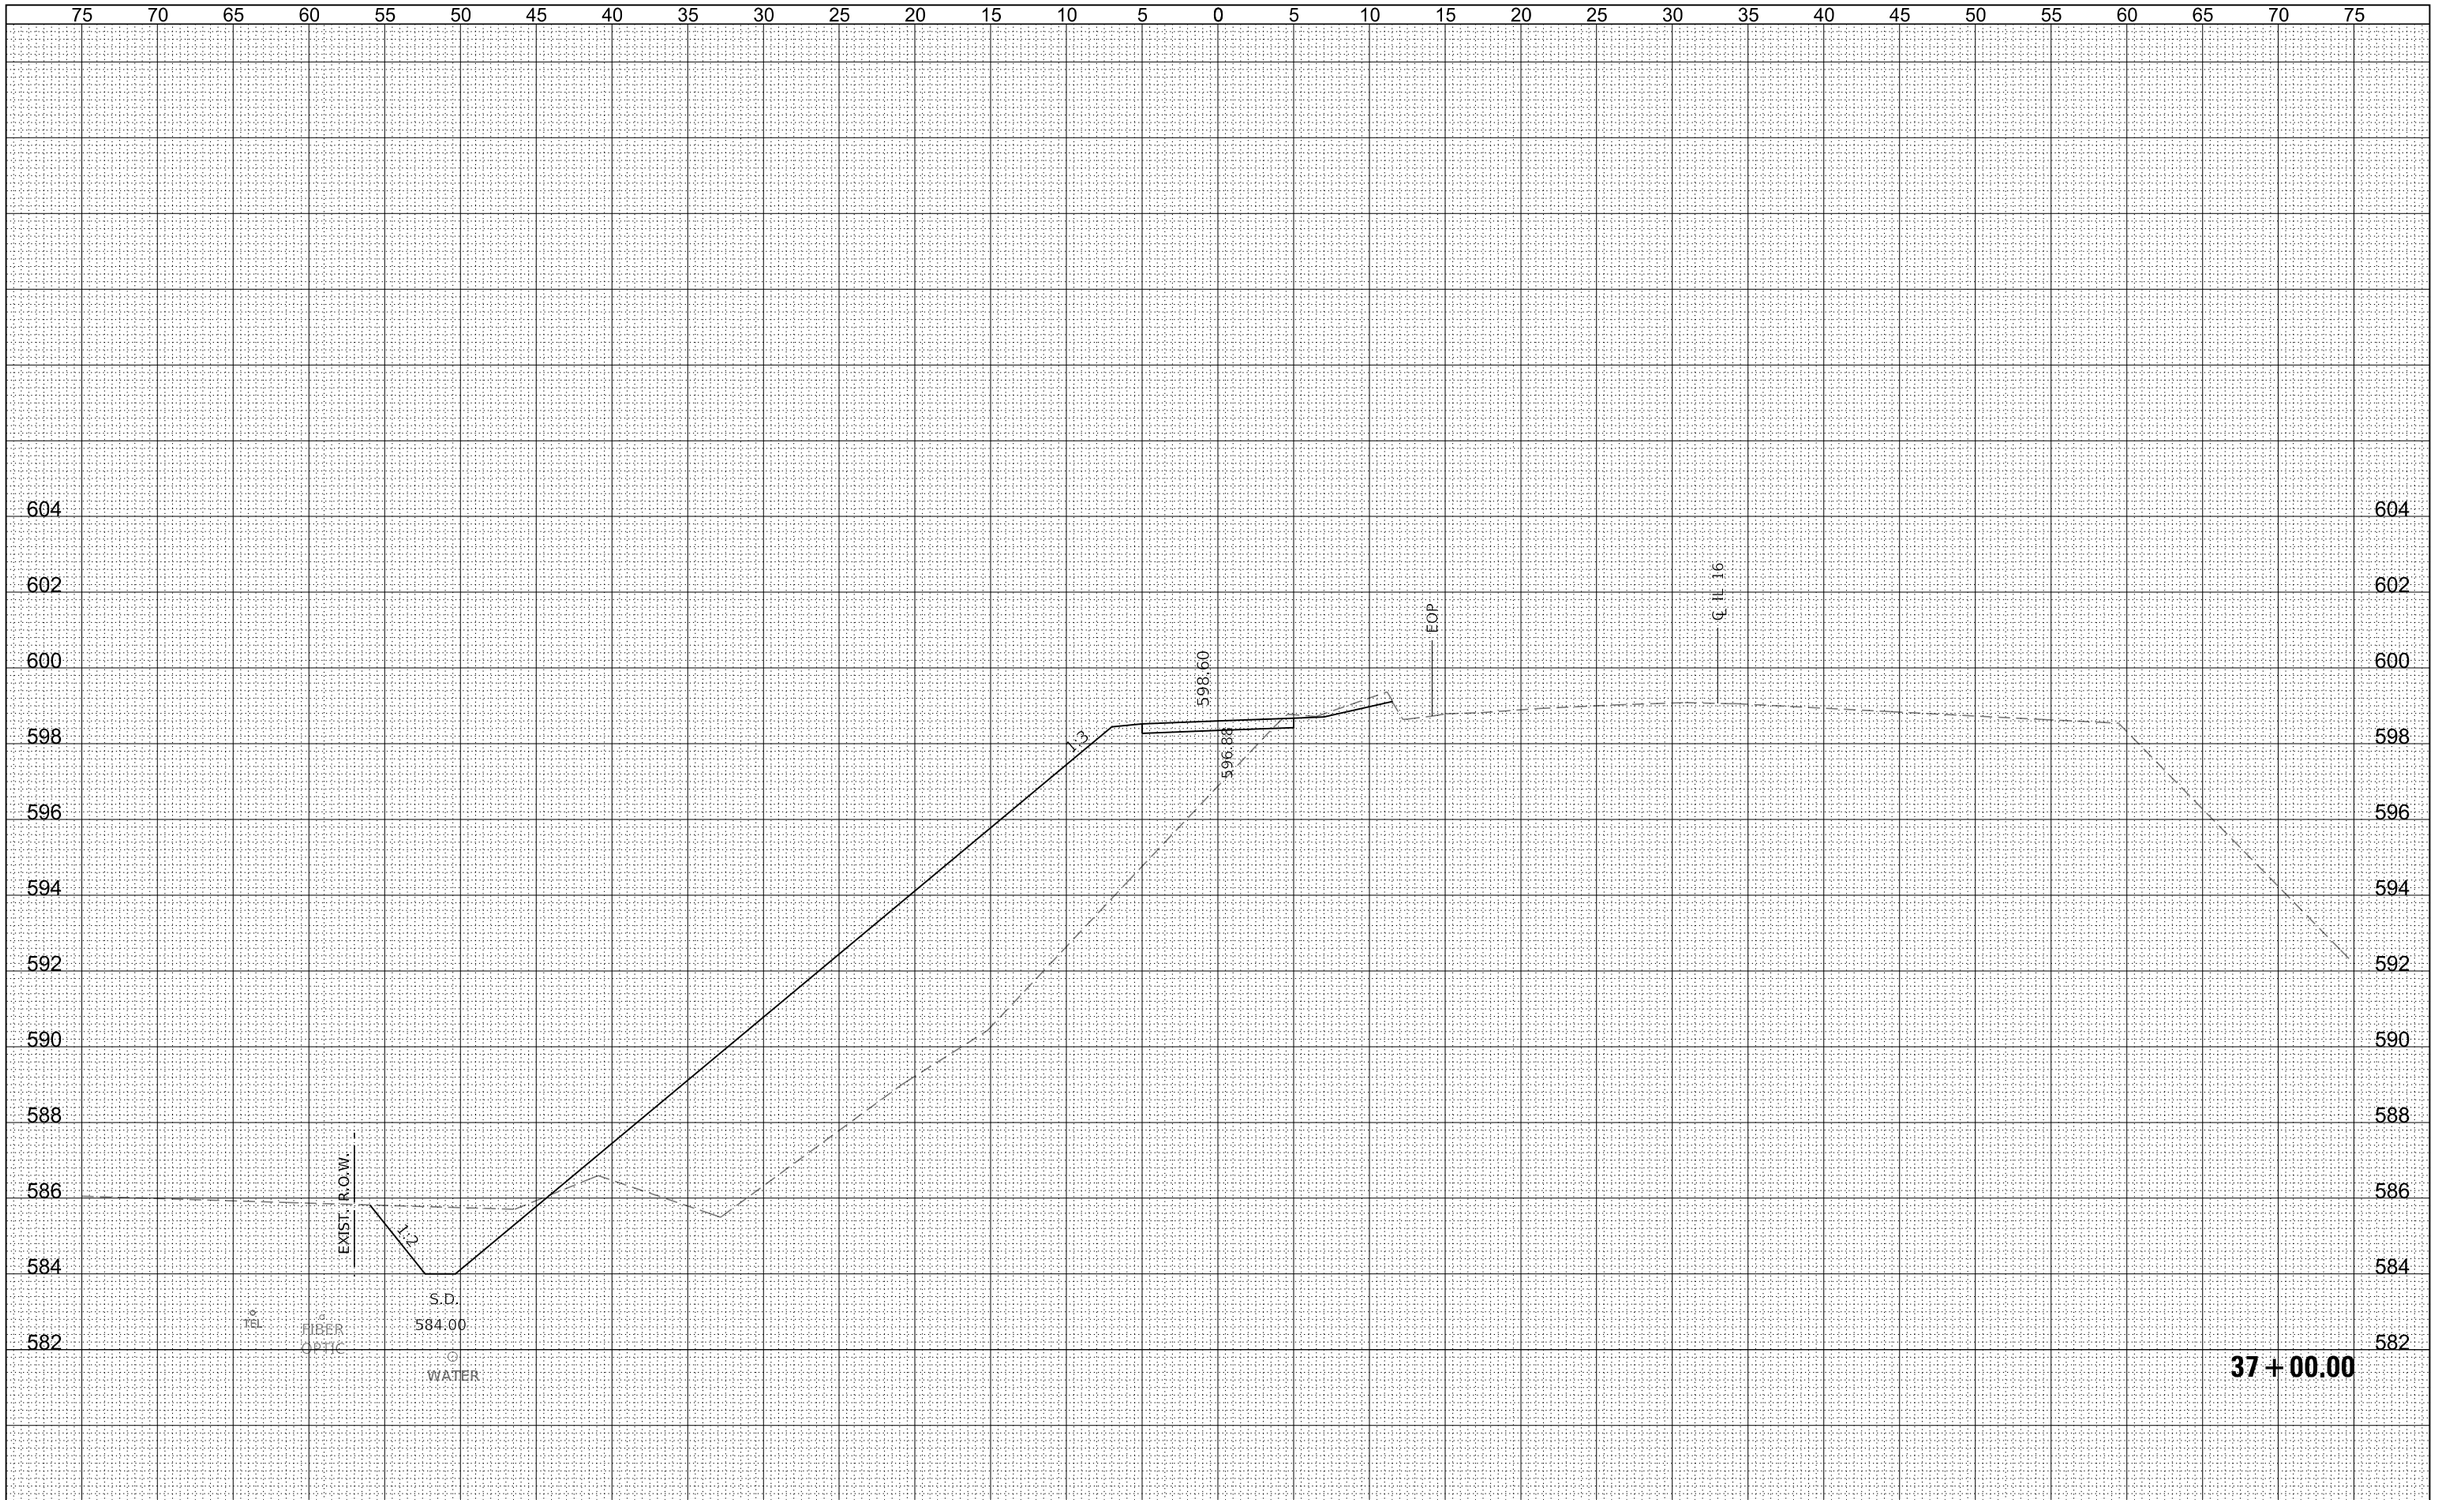

FILE NAME = 190404-sht-xssheets.dgn	USER NAME = tmk	DESIGNED - J.W.F.	REVISED -	STATE OF ILLINOIS CITY OF SHELBYVILLE	STATION CROSS SECTIONS
HAMPTON, LENZINI AND RENWICK, INC. 3085 STEVENSON DRIVE, SUITE 201 SPRINGFIELD, ILLINOIS 62703 ILLINOIS PROFESSIONAL DESIGN FIRM LS / PE / SE CORP. 184.000959		DRAWN - T.W.K	REVISED -		SCALE: 5H:2V | SHEET NO. OF SHEETS | STA. 37+00.00 TO STA. 37+00.00
	PLOT SCALE = $SCALE$	CHECKED - S.W.M.	REVISED -		
	PLOT DATE = 2/24/2025	DATE - 01/24/2025	REVISED -		

F.A.P.	SECTION	COUNTY	TOTAL SHEETS	SHEET NO.
325	18-00060-00-BT	SHELBY	147	101
		CONTRACT NO. 95940		
C-97-019-22	ILLINOIS	FED. AID PROJECT V44K(216)		

FINAL SURVEY	NOTE BOOK	NO.
SURVEYED		
PLOTTED		
TEMPLATE		
AREAS		
AREAS CHECKED		

ORIGINAL SURVEY	NOTE BOOK	NO.
SURVEYED		
PLOTTED		
TEMPLATE		
AREAS		
AREAS CHECKED		

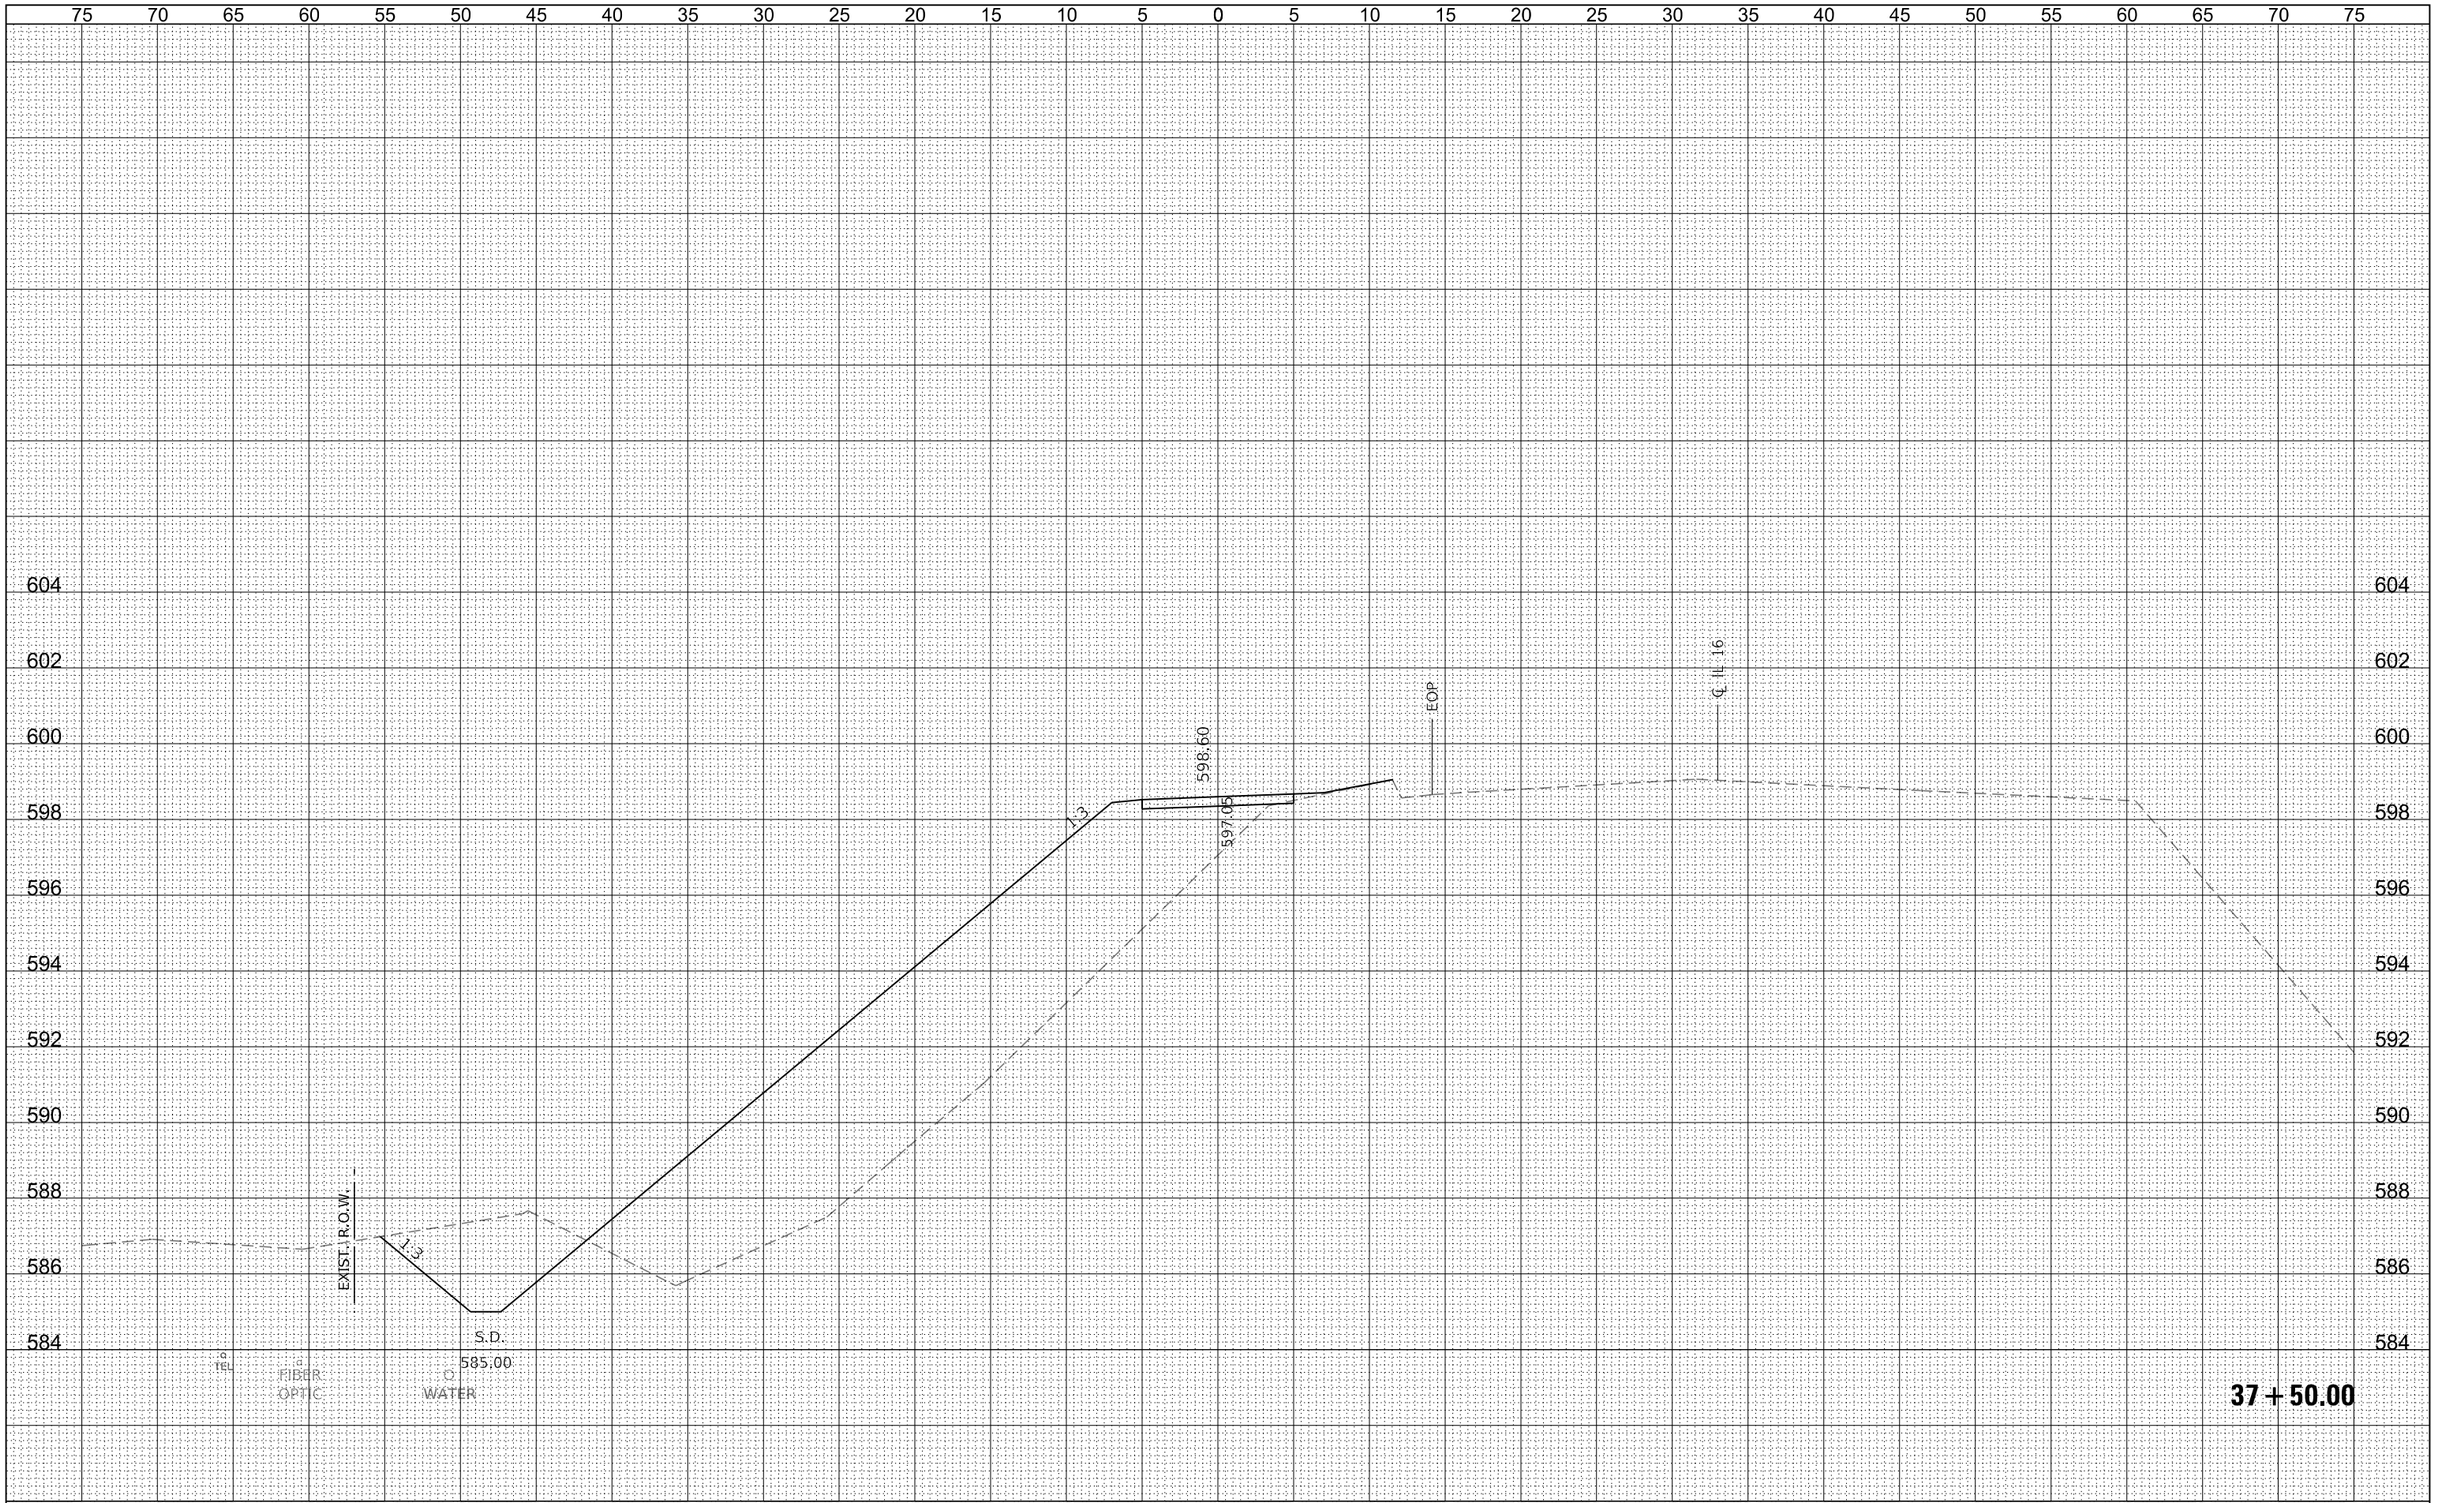

FILE NAME = 190404-sht-xssheets.dgn	USER NAME = tmk	DESIGNED - J.W.F.	REVISED -
		DRAWN - T.W.K	REVISED -
	PLOT SCALE = $SCALE$	CHECKED - S.W.M.	REVISED -
	PLOT DATE = 2/24/2025	DATE - 01/24/2025	REVISED -

HAMPTON, LENZINI AND RENWICK, INC.
1065 STEVENSON DRIVE, SUITE 201
SPRINGFIELD, ILLINOIS 62703
ILLINOIS PROFESSIONAL DESIGN FIRM
LS / PE / SE CORP. 184.000959

STATE OF ILLINOIS
CITY OF SHELBYVILLE

STATION CROSS SECTIONS

SCALE: 5H:2V | SHEET NO. OF SHEETS | STA. 37+50.00 TO STA. 37+50.00

F.A.P.	SECTION	COUNTY	TOTAL SHEETS	SHEET NO.
325	18-00060-00-BT	SHELBY	147	102

CONTRACT NO. 95940

C-97-019-22 | ILLINOIS | FED. AID PROJECT V44K(216)

FINAL SURVEY	
NOTE BOOK	
NO.	

	BY	DATE
SURVEYED		
PLOTTED		
TEMPLATE		
AREAS		
AREAS CHECKED		

ORIGINAL SURVEY	
NOTE BOOK	
NO.	

	BY	DATE
SURVEYED		
PLOTTED		
TEMPLATE		
AREAS		
AREAS CHECKED		

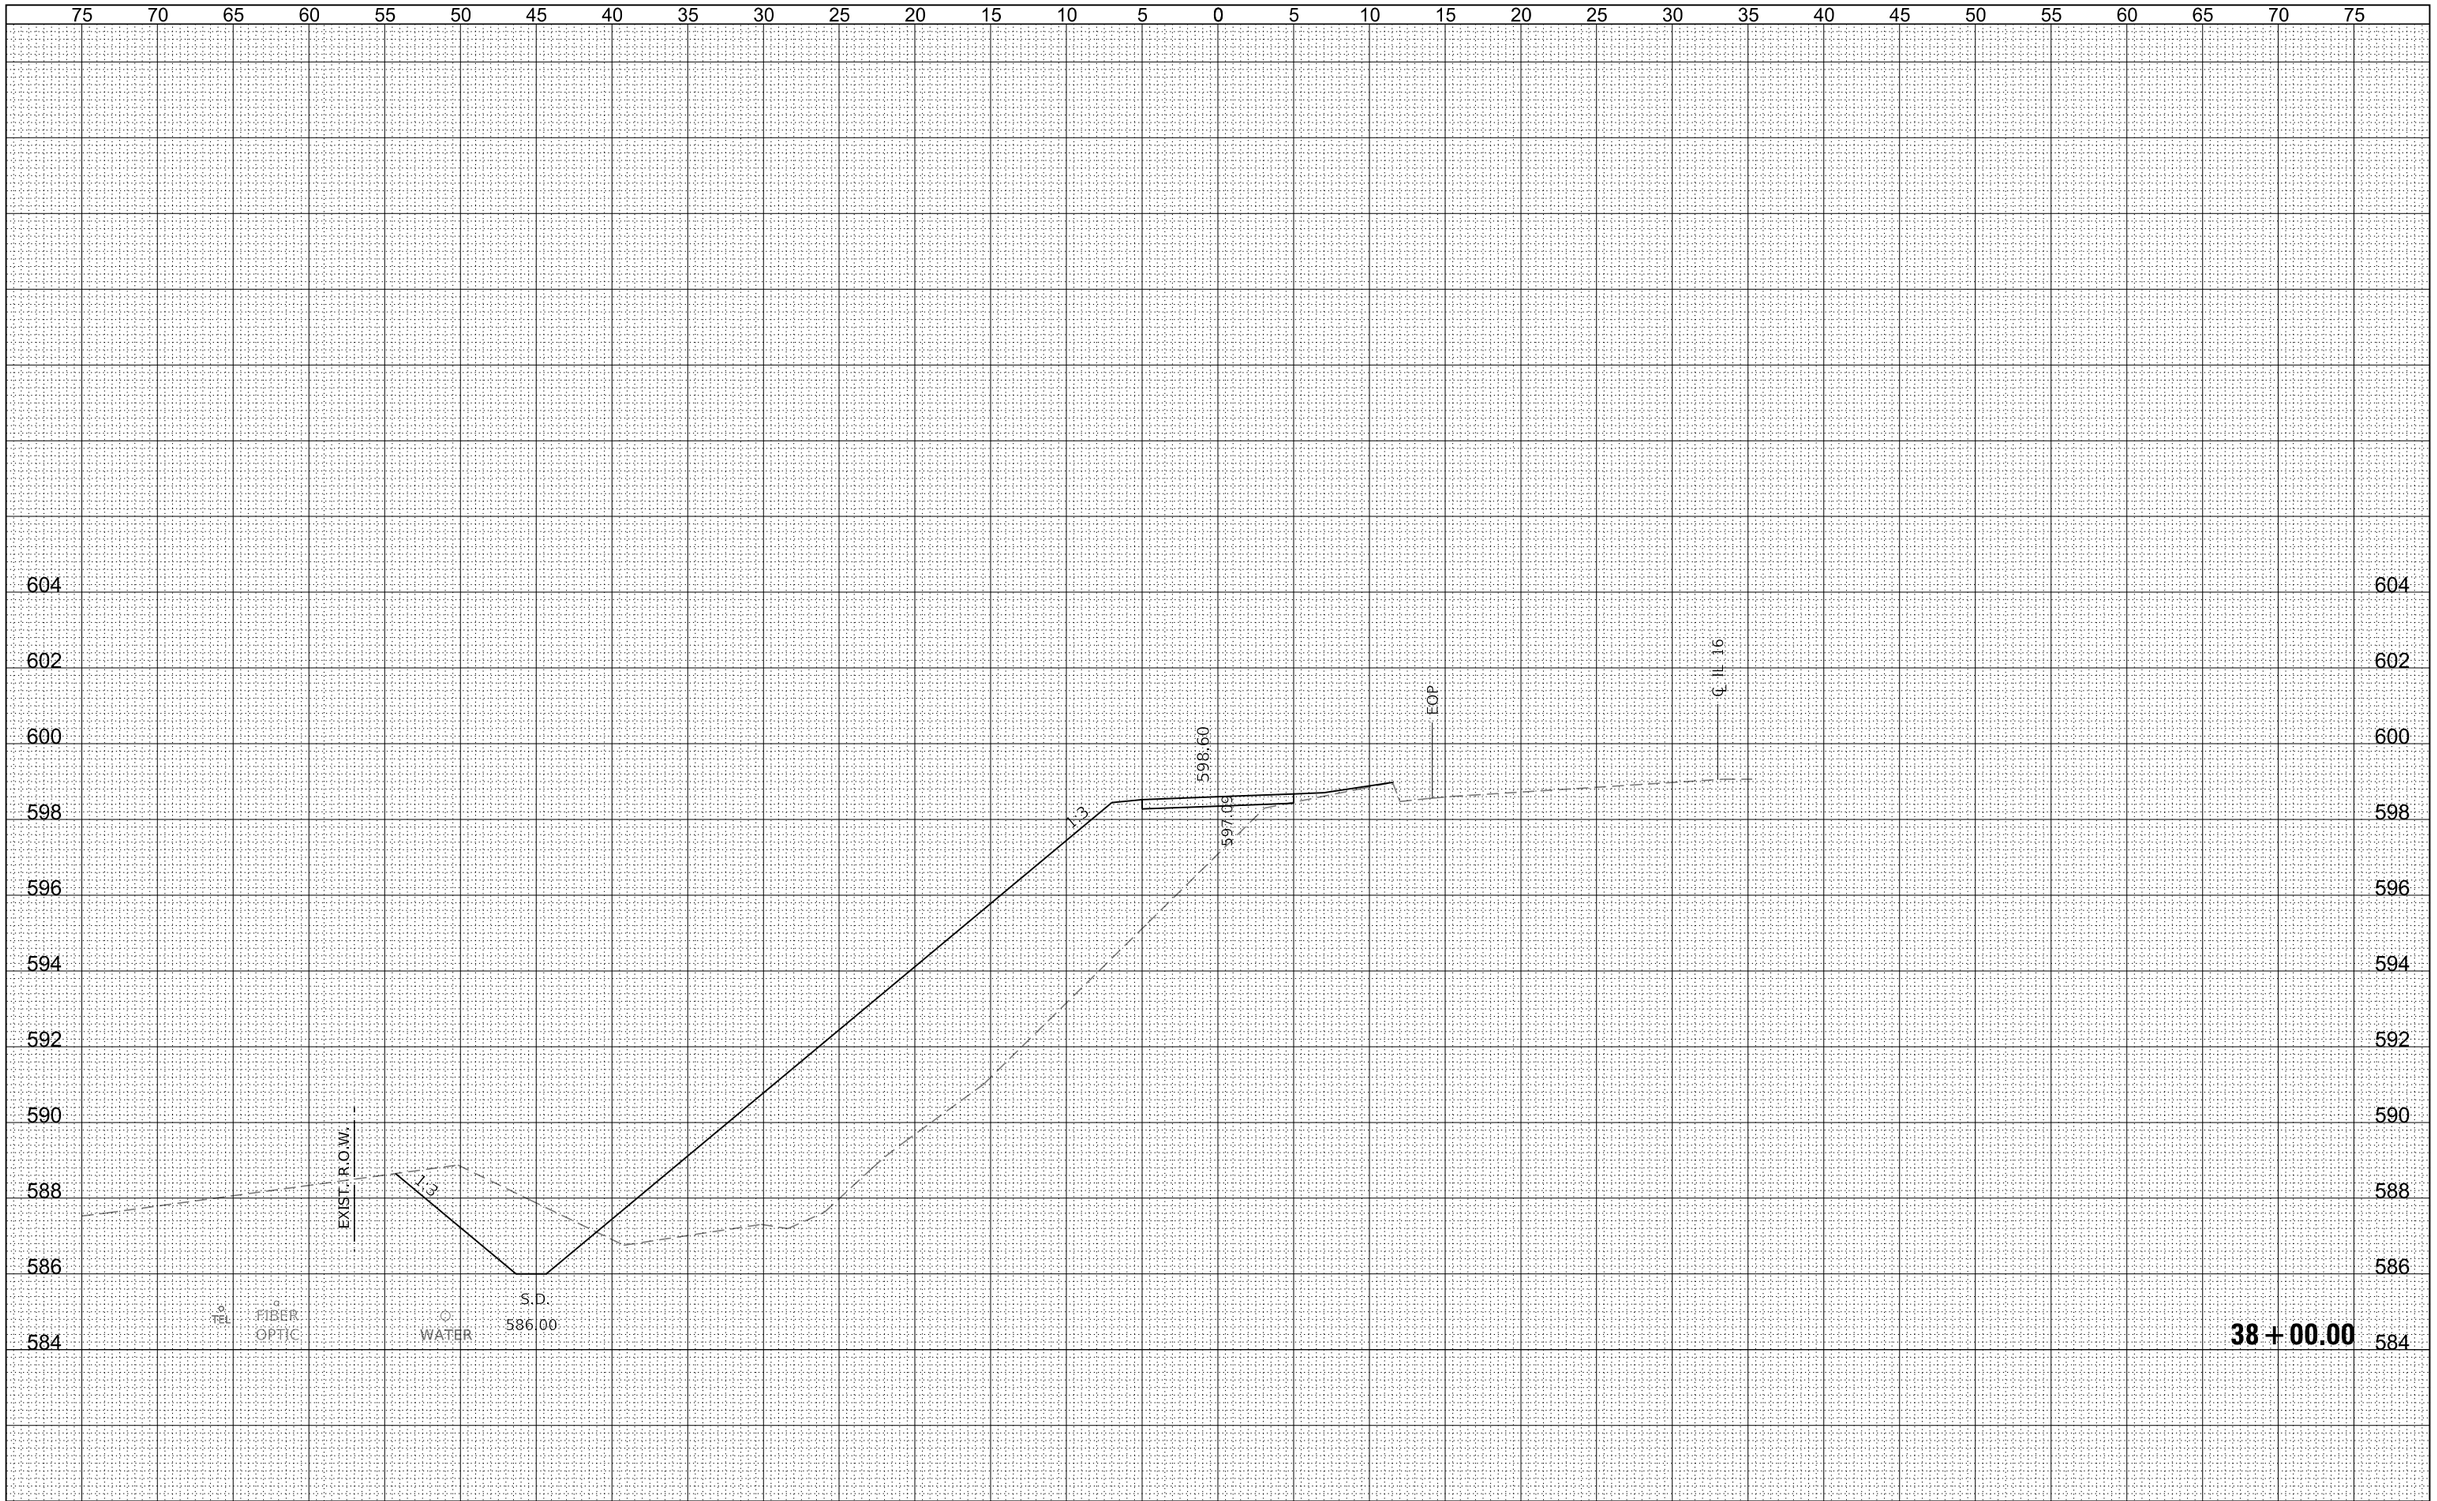

FILE NAME = 190404-sht-xssheets.dgn	USER NAME = tlmk	DESIGNED - J.W.F.	REVISED -	STATE OF ILLINOIS CITY OF SHELBYVILLE	STATION CROSS SECTIONS
HAMPTON, LENZINI AND RENWICK, INC. 3065 STEVENSON DRIVE, SUITE 201 SPRINGFIELD, ILLINOIS 62703 ILLINOIS PROFESSIONAL DESIGN FIRM LS / PE / SE CORP. 184.000959		DRAWN - T.W.K	REVISED -		
	PLOT SCALE = $SCALE$	CHECKED - S.W.M.	REVISED -		
	PLOT DATE = 2/24/2025	DATE - 01/24/2025	REVISED -		SCALE: 5H:2V / SHEET NO. OF SHEETS / STA. 38+00.00 TO STA. 38+00.00

F.A.P.	SECTION	COUNTY	TOTAL SHEETS	SHEET NO.
325	18-00060-00-BT	SHELBY	147	103
		CONTRACT NO. 95940		
C-97-019-22	ILLINOIS	FED. AID PROJECT V44K(216)		

FINAL SURVEY		BY	DATE
NOTE BOOK	SURVEYED		
NO.	PLOTTED		
	TEMPLATE		
	AREAS		
	AREAS CHECKED		

ORIGINAL SURVEY		BY	DATE
NOTE BOOK	SURVEYED		
NO.	PLOTTED		
	TEMPLATE		
	AREAS		
	AREAS CHECKED		

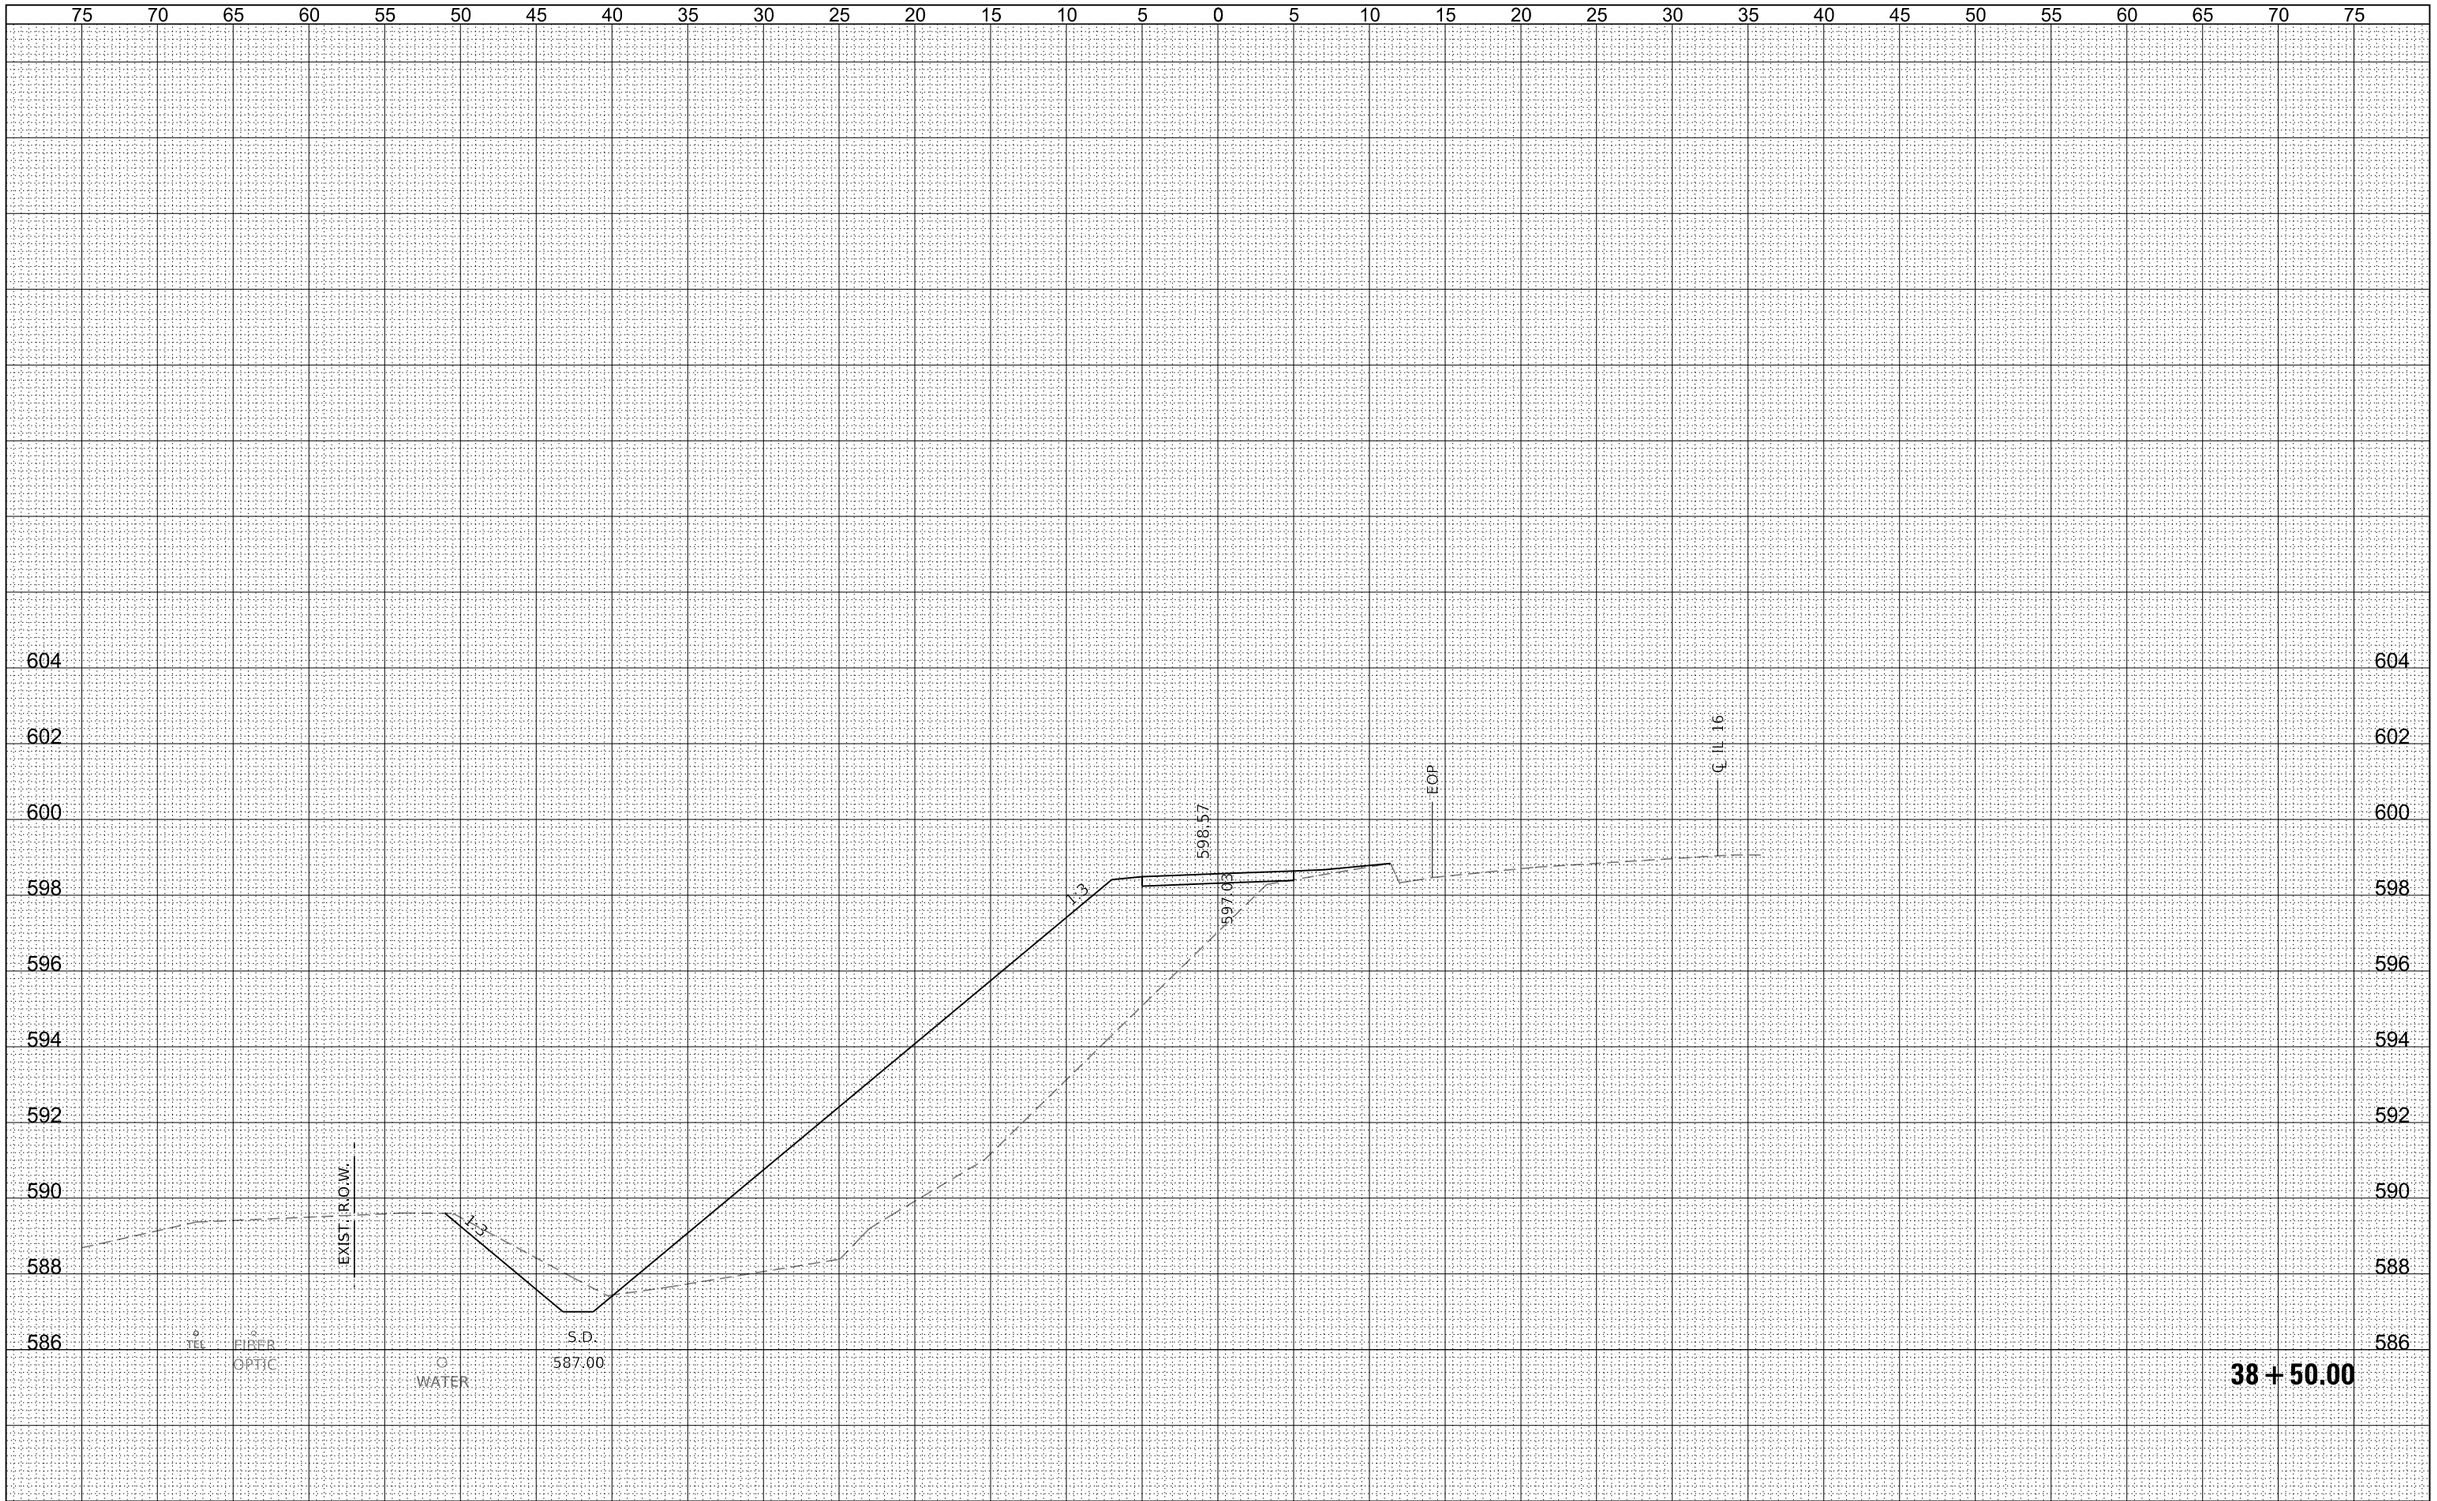

FILE NAME = 190404-sht-xssheets.dgn	USER NAME = tlmk	DESIGNED - J.W.F.	REVISED -
		DRAWN - T.W.K	REVISED -
	PLOT SCALE = $SCALE$	CHECKED - S.W.M.	REVISED -
	PLOT DATE = 2/24/2025	DATE - 01/24/2025	REVISED -

HAMPTON, LENZINI AND RENWICK, INC.
3065 STEVENSON DRIVE, SUITE 201
SPRINGFIELD, ILLINOIS 62703
ILLINOIS PROFESSIONAL DESIGN FIRM
LS / PE / SE CORP. 184.000959

STATE OF ILLINOIS
CITY OF SHELBYVILLE

STATION CROSS SECTIONS

SCALE: 5H:2V | SHEET NO. OF SHEETS | STA. 38+50.00 TO STA. 38+50.00

F.A.P.	SECTION	COUNTY	TOTAL SHEETS	SHEET NO.
325	18-00060-00-BT	SHELBY	147	104
		CONTRACT NO. 95940		
C-97-019-22	ILLINOIS	FED. AID PROJECT V44K(216)		

FINAL SURVEY		BY	DATE
NOTE BOOK	SURVEYED		
NO.	PLOTTED		
	TEMPLATE		
	AREAS		
	AREAS CHECKED		

ORIGINAL SURVEY		BY	DATE
NOTE BOOK	SURVEYED		
NO.	PLOTTED		
	TEMPLATE		
	AREAS		
	AREAS CHECKED		

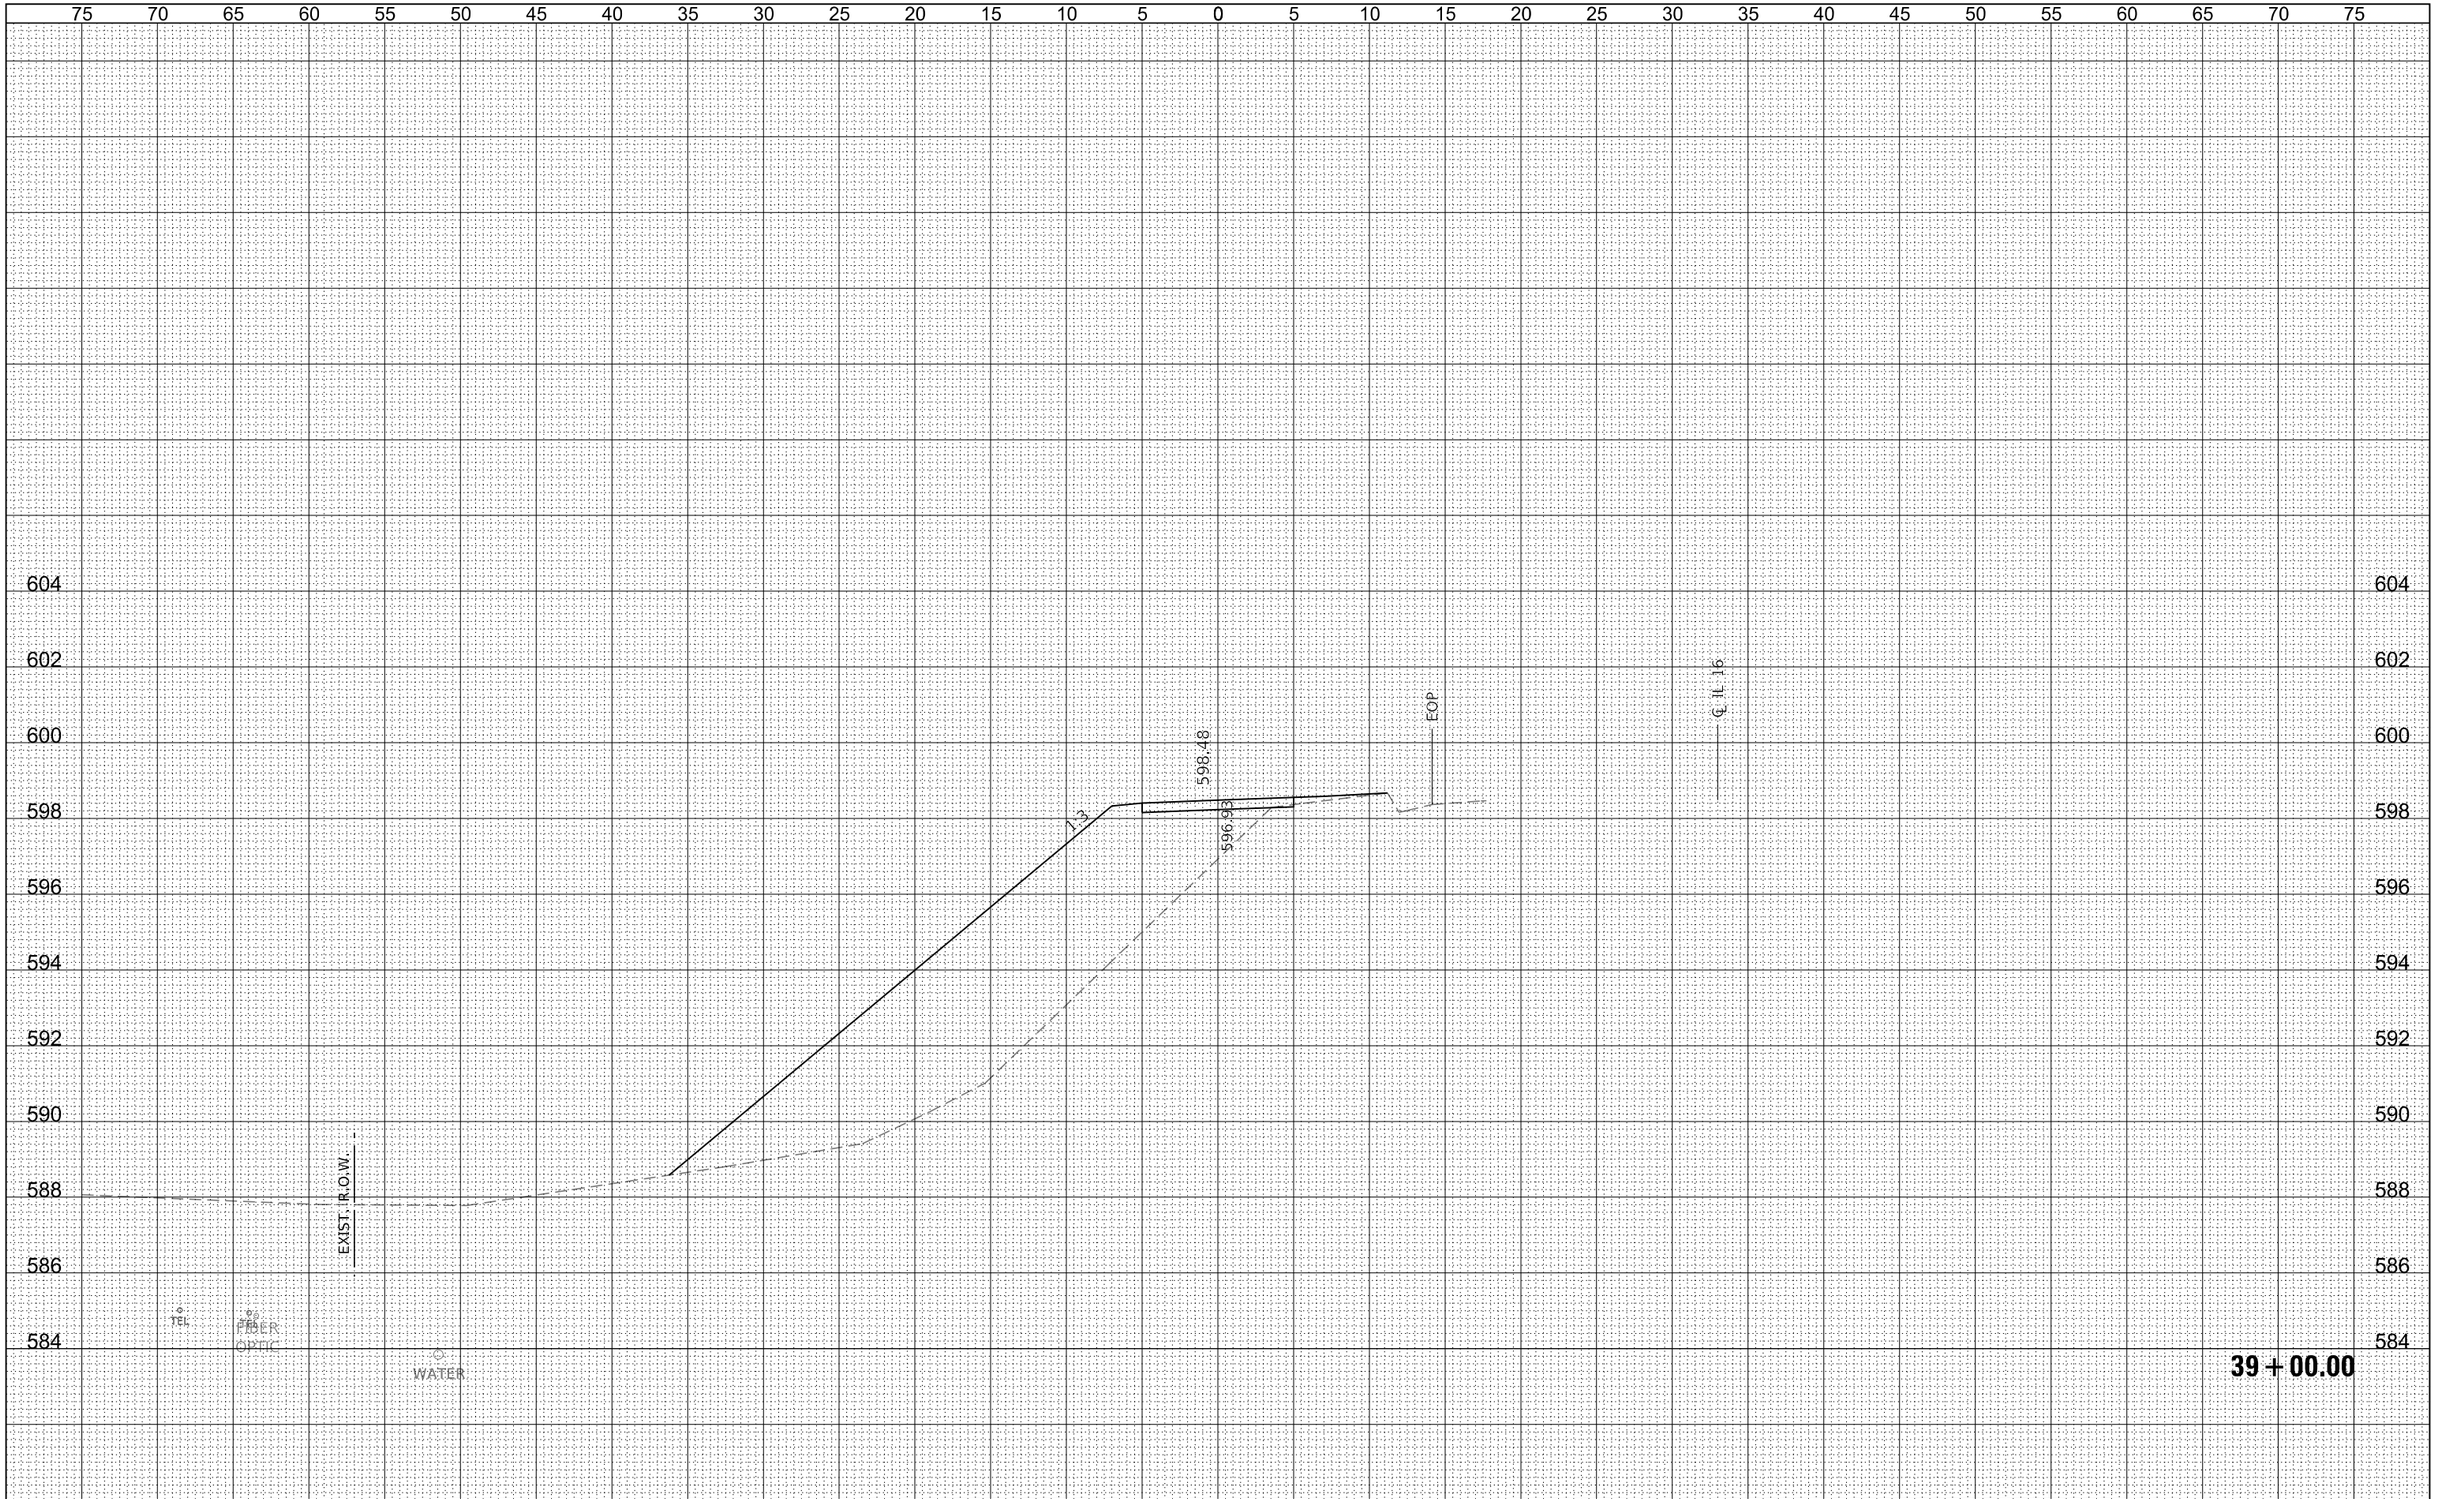

FILE NAME = 190404-shl-xssheets.dgn	USER NAME = tlmk	DESIGNED - J.W.F.	REVISED -	STATION CROSS SECTIONS	
HAMPTON, LENZINI AND RENWICK, INC.		DRAWN - T.W.K	REVISED -		
5085 STEVENSON DRIVE, SUITE 201 SPRINGFIELD, ILLINOIS 62703	PLOT SCALE = $SCALE$	CHECKED - S.W.M.	REVISED -	SCALE: 5H:2V	SHEET NO. OF SHEETS
ILLINOIS PROFESSIONAL DESIGN FIRM LS / PE / SE CORP. 184.000659	PLOT DATE = 2/24/2025	DATE - 01/24/2025	REVISED -	STA. 39+00.00 TO STA. 39+00.00	

STATE OF ILLINOIS
CITY OF SHELBYVILLE

F.A.P.	SECTION	COUNTY	TOTAL SHEETS	SHEET NO.
325	18-00060-00-BT	SHELBY	147	105
		CONTRACT NO. 95940		
C-97-019-22	ILLINOIS	FED. AID PROJECT V44K(216)		

FINAL SURVEY	NOTE BOOK	NO.
SURVEYED		
PLOTTED		
TEMPLATE		
AREAS		
AREAS CHECKED		

BY	DATE

ORIGINAL SURVEY	NOTE BOOK	NO.
SURVEYED		
PLOTTED		
TEMPLATE		
AREAS		
AREAS CHECKED		

BY	DATE

75 70 65 60 55 50 45 40 35 30 25 20 15 10 5 0 5 10 15 20 25 30 35 40 45 50 55 60 65 70 75

604 602 600 598 596 594 592 590 588 586 584

598.40

596.80

1:3

EOP

℄ EL 16

EXIST. R.O.W.

TEL

TEL FIBER OPTIC

WATER

39 + 50.00

FILE NAME = 190404-sht-xssheets.dgn	USER NAME = tlmk	DESIGNED - J.W.F.	REVISED -
		DRAWN - T.W.K	REVISED -
	PLOT SCALE = $SCALE$	CHECKED - S.W.M.	REVISED -
	PLOT DATE = 2/24/2025	DATE - 01/24/2025	REVISED -

HAMPTON, LENZINI AND RENWICK, INC.
3085 STEVENSON DRIVE, SUITE 201
SPRINGFIELD, ILLINOIS 62703
ILLINOIS PROFESSIONAL DESIGN FIRM
LS / PE / SE CORP. 184.000959

STATE OF ILLINOIS
CITY OF SHELBYVILLE

STATION CROSS SECTIONS

SCALE: 5H:2V | SHEET NO. OF SHEETS | STA. 39+50.00 TO STA. 39+50.00

F.A.P.	SECTION	COUNTY	TOTAL SHEETS	SHEET NO.
325	18-00060-00-BT	SHELBY	147	106
		CONTRACT NO. 95940		
C-97-019-22	ILLINOIS	FED. AID PROJECT V44K(216)		

FINAL SURVEY		BY	DATE
NOTE BOOK	SURVEYED		
NO.	PLOTTED		
	TEMPLATE		
	AREAS		
	AREAS CHECKED		

ORIGINAL SURVEY		BY	DATE
NOTE BOOK	SURVEYED		
NO.	PLOTTED		
	TEMPLATE		
	AREAS		
	AREAS CHECKED		

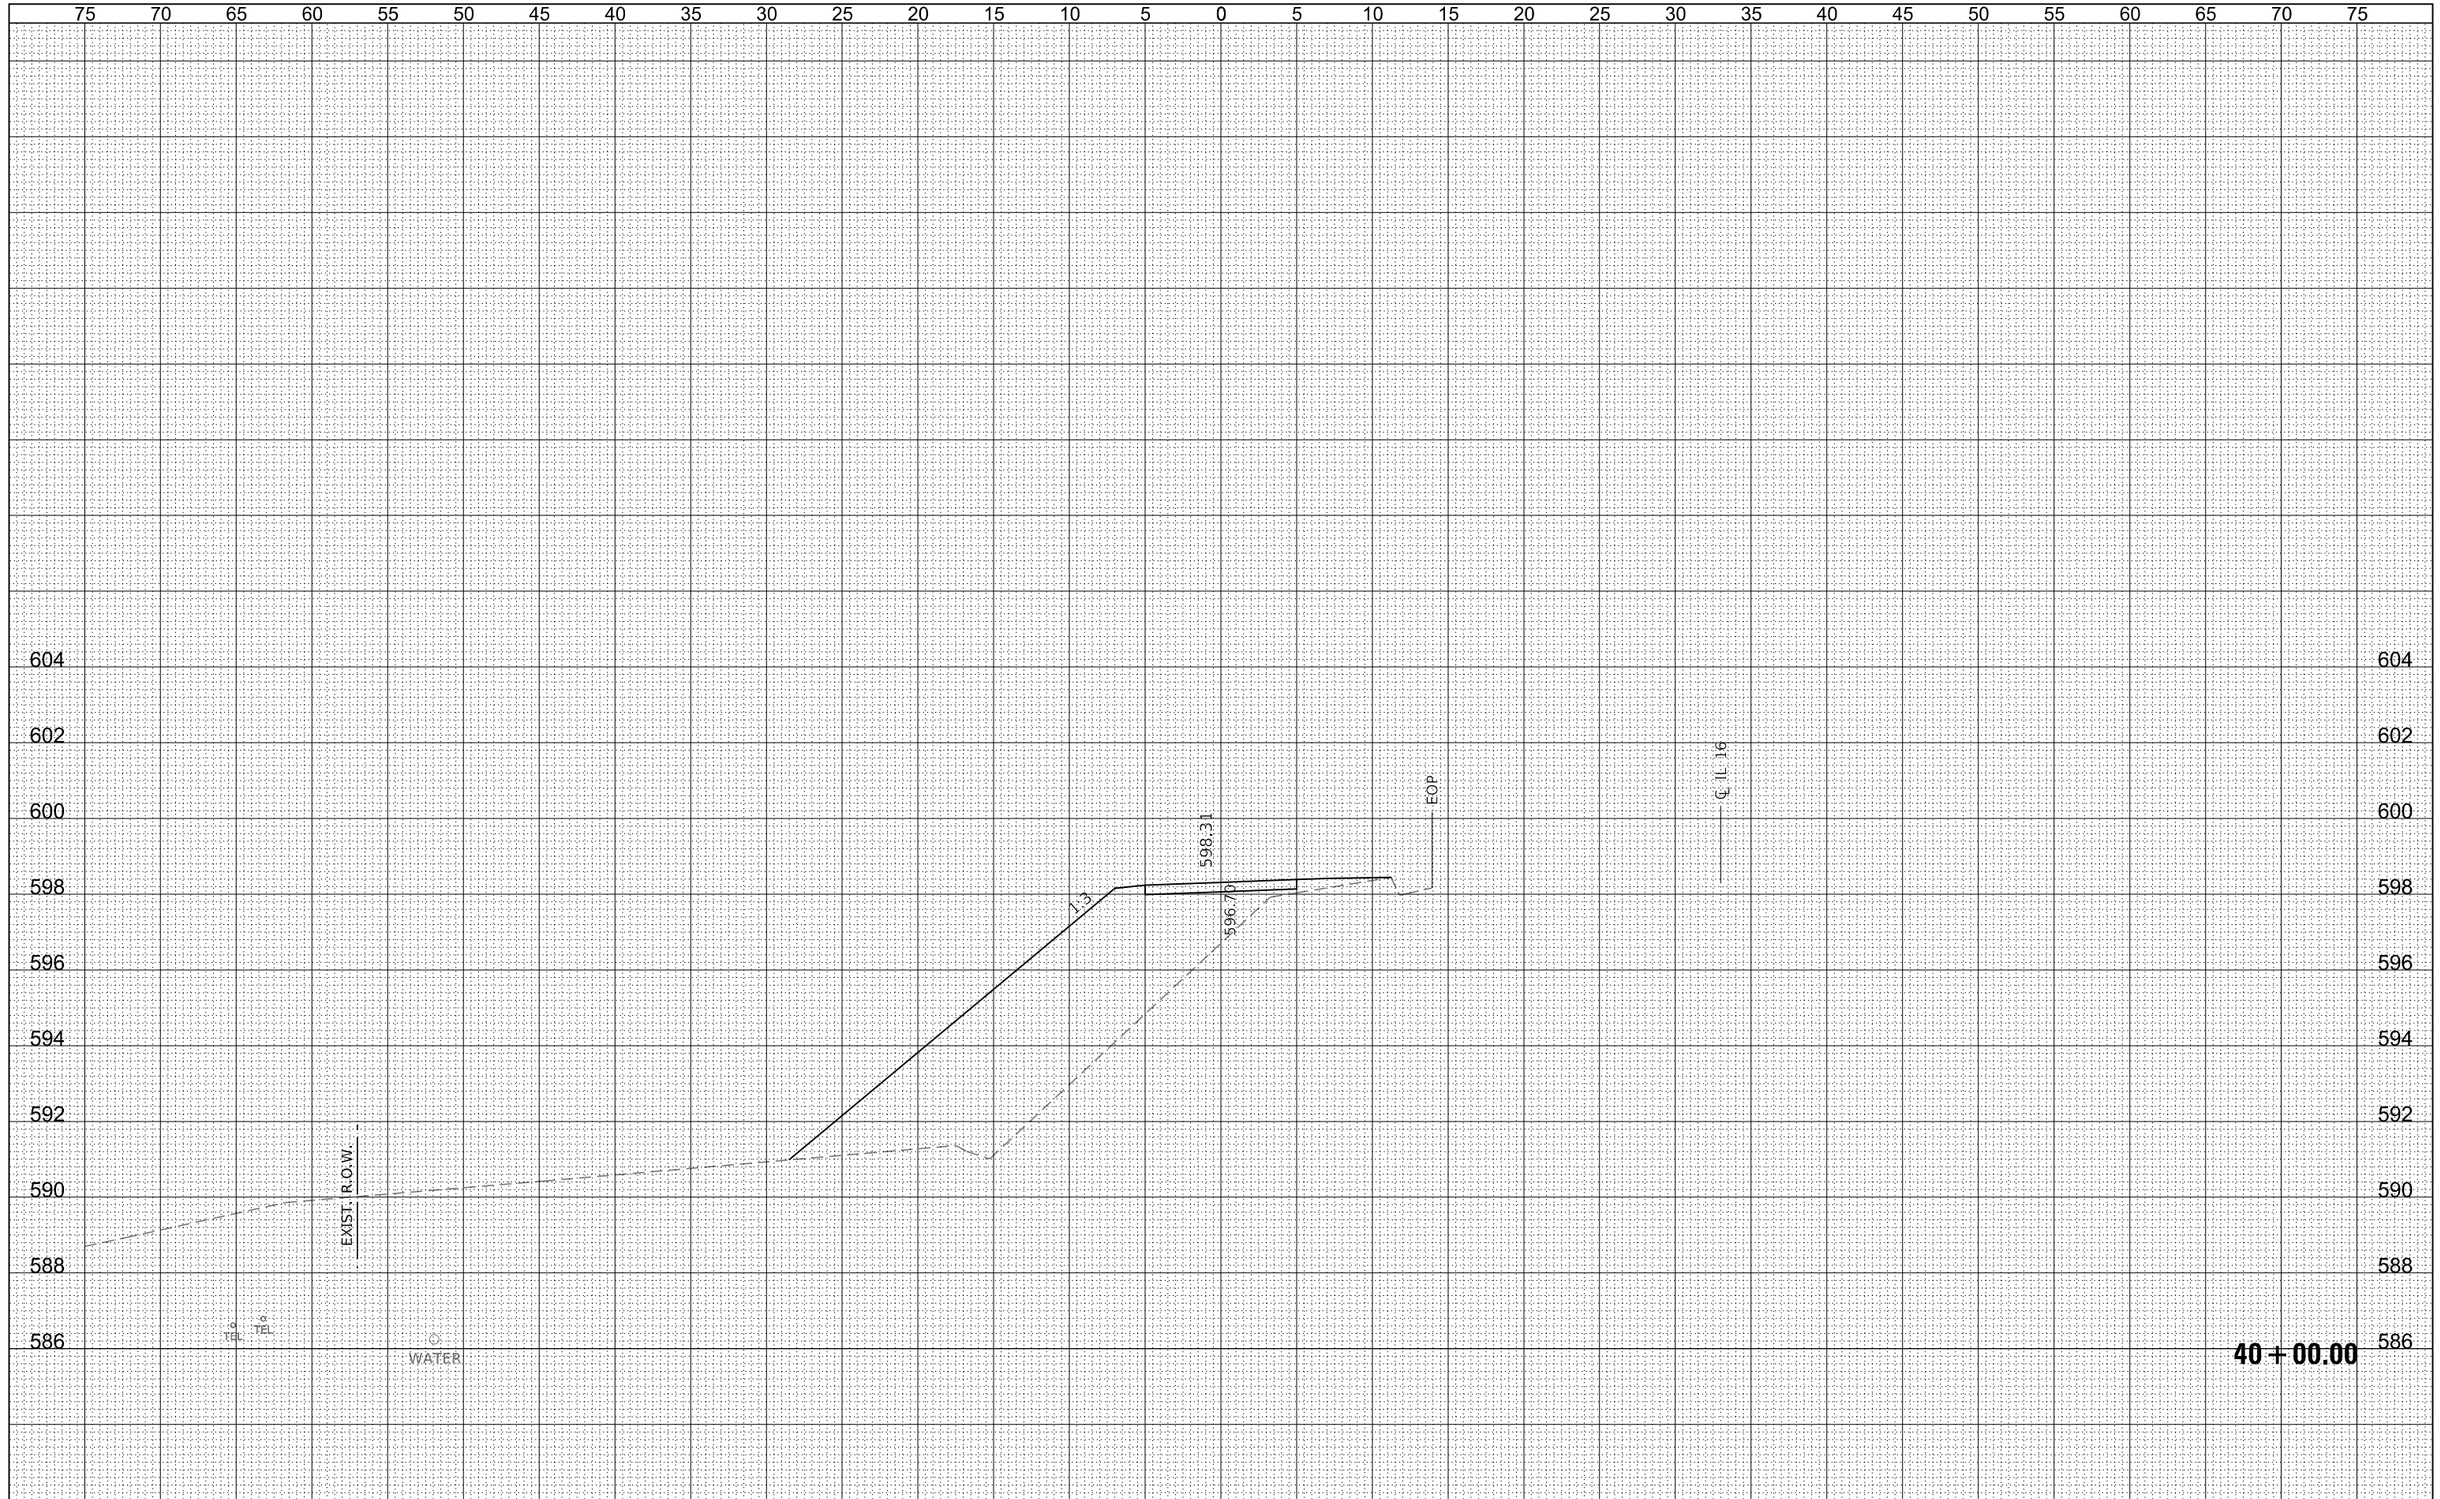

FILE NAME = 190404-sht-xssheets.dgn	USER NAME = tlmk	DESIGNED - J.W.F.	REVISED -
		DRAWN - T.W.K	REVISED -
	PLOT SCALE = $SCALE$	CHECKED - S.W.M.	REVISED -
	PLOT DATE = 2/24/2025	DATE - 01/24/2025	REVISED -

HAMPTON, LENZINI AND RENWICK, INC.
5085 STEVENSON DRIVE, SUITE 201
SPRINGFIELD, ILLINOIS 62703
ILLINOIS PROFESSIONAL DESIGN FIRM
LS / PE / SE CORP. 184.000659

STATE OF ILLINOIS
CITY OF SHELBYVILLE

STATION CROSS SECTIONS

SCALE: 5H:2V | SHEET NO. OF SHEETS | STA. 40+00.00 TO STA. 40+00.00

F.A.P.	SECTION	COUNTY	TOTAL SHEETS	SHEET NO.
325	18-00060-00-BT	SHELBY	147	107
		CONTRACT NO. 95940		
C-97-019-22	ILLINOIS	FED. AID PROJECT V44K(216)		

FINAL SURVEY		BY	DATE
NOTE BOOK	SURVEYED		
NO.	PLOTTED		
	TEMPLATE		
	AREAS		
	AREAS CHECKED		

ORIGINAL SURVEY		BY	DATE
NOTE BOOK	SURVEYED		
NO.	PLOTTED		
	TEMPLATE		
	AREAS		
	AREAS CHECKED		

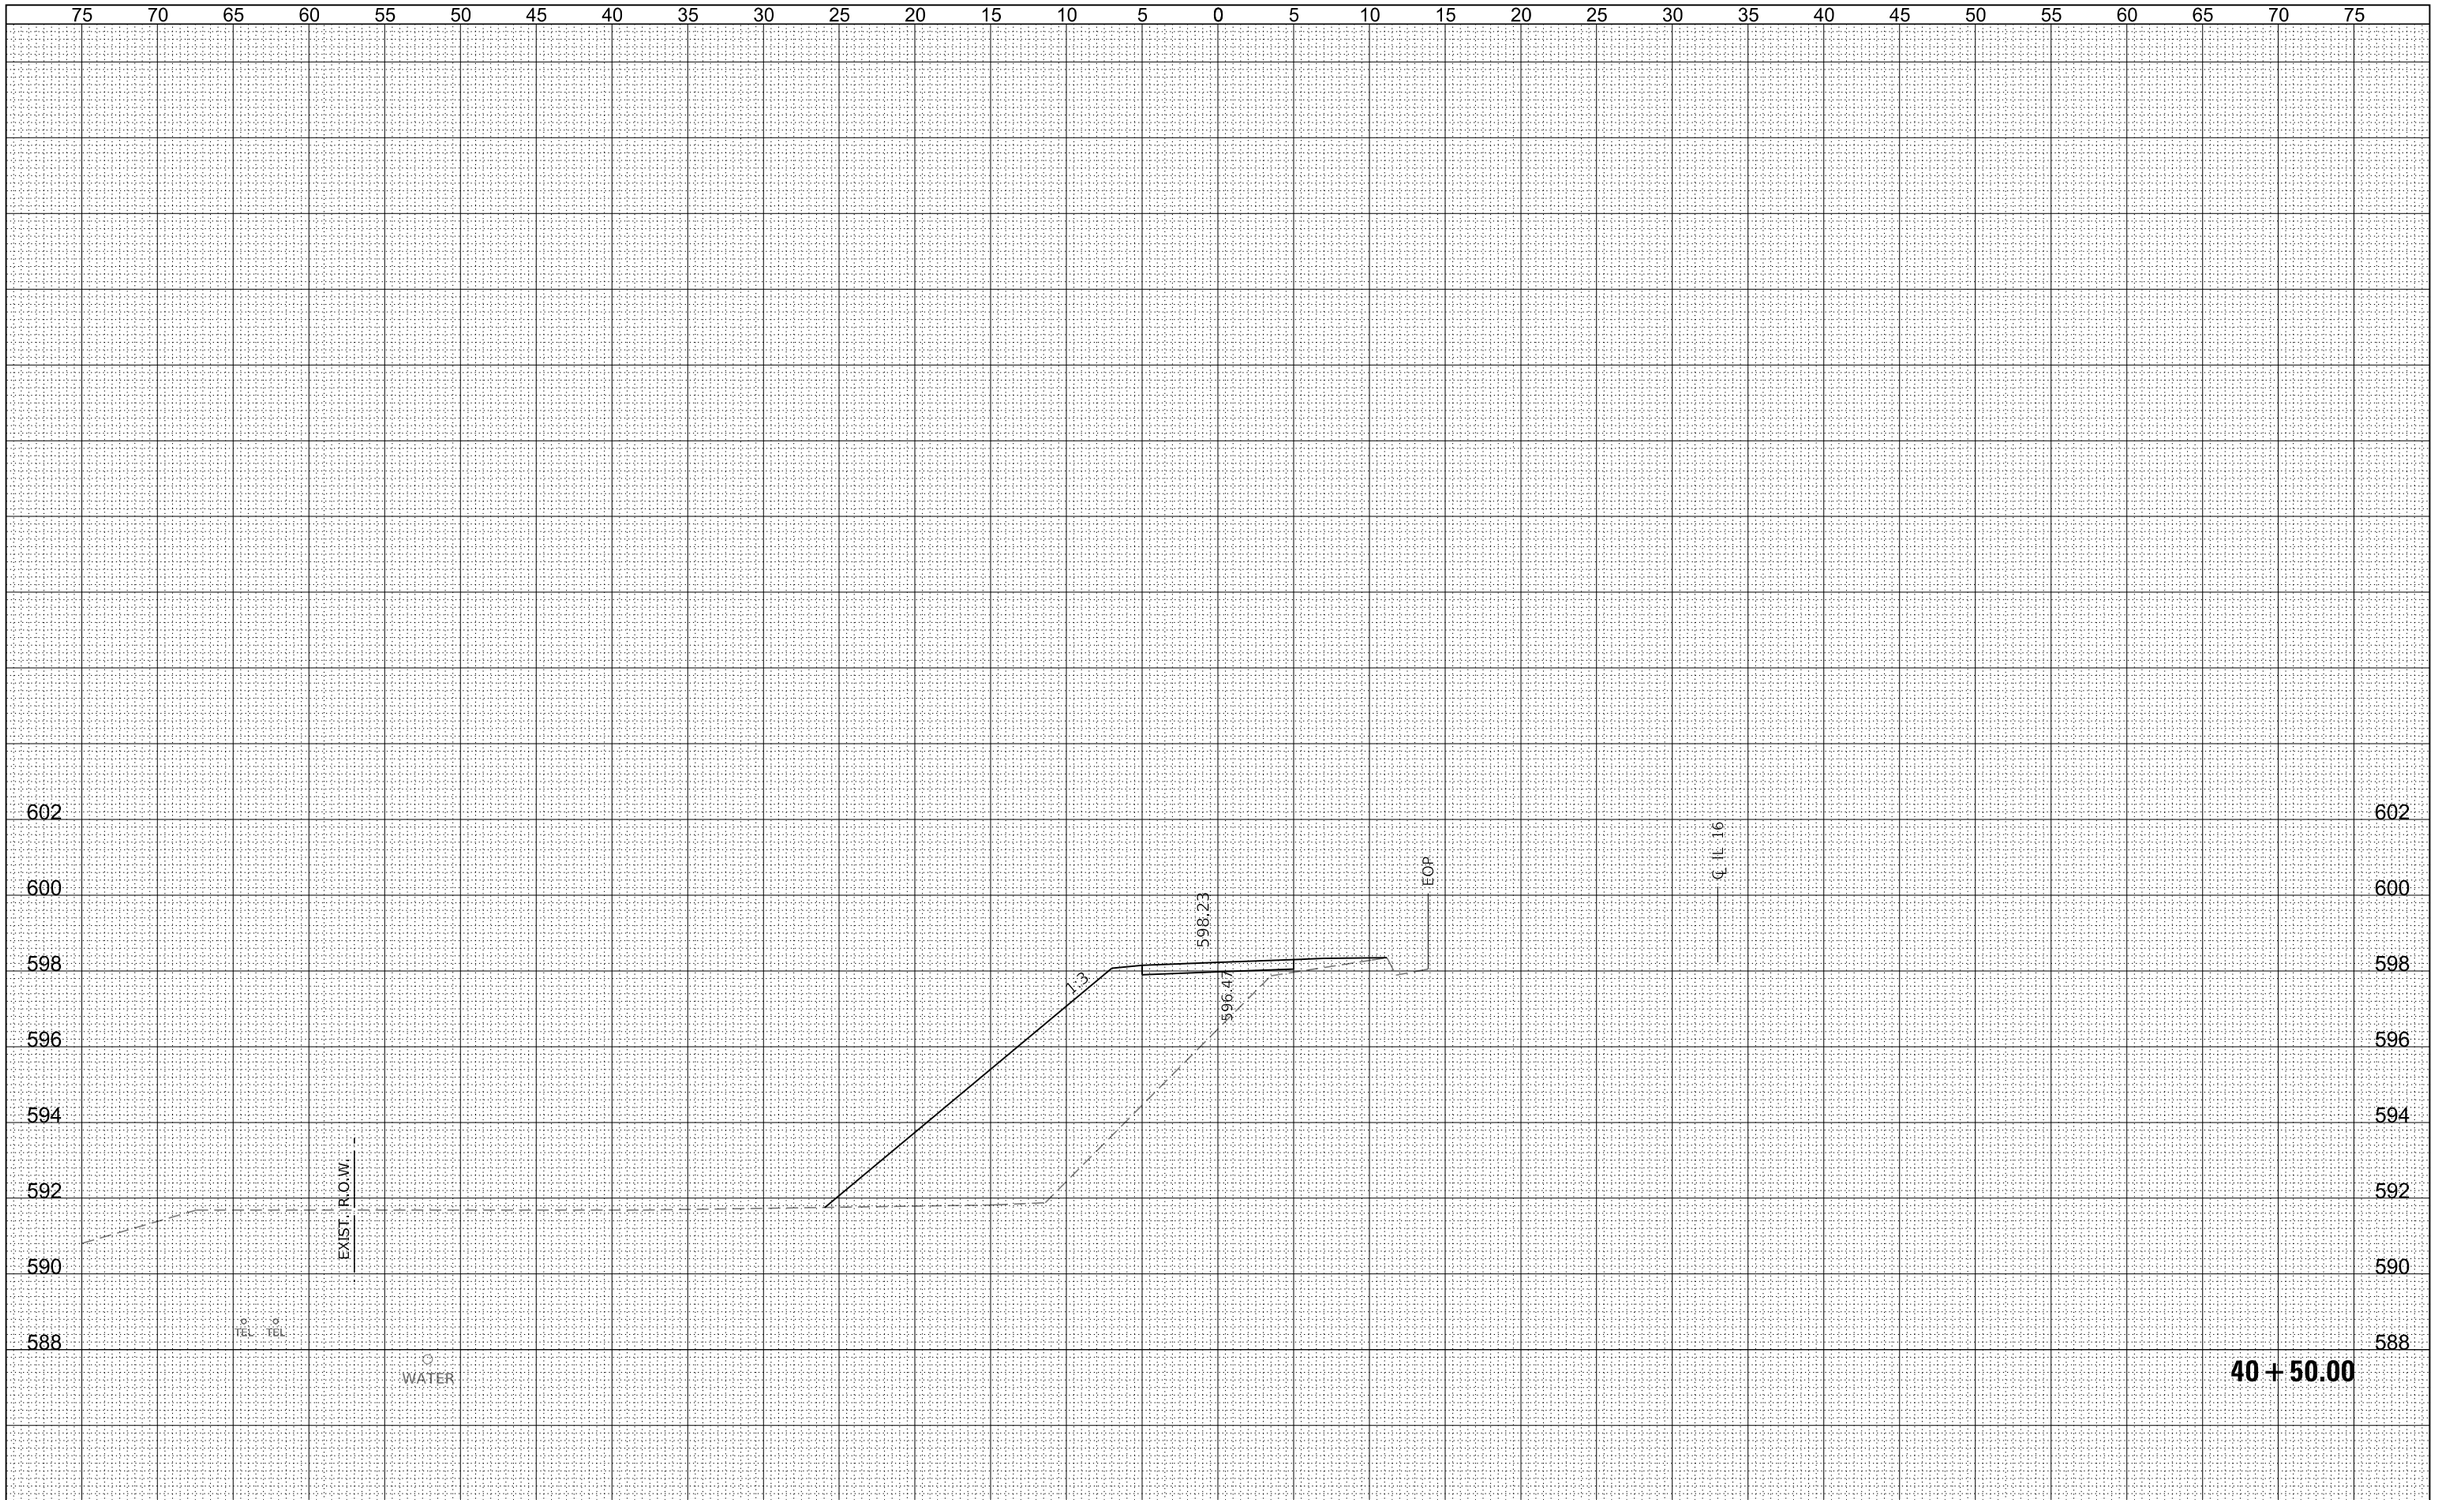

FILE NAME = 190404-sht-xssheets.dgn	USER NAME = tmk	DESIGNED - J.W.F.	REVISED -
		DRAWN - T.W.K	REVISED -
	PLOT SCALE = $SCALE$	CHECKED - S.W.M.	REVISED -
	PLOT DATE = 2/24/2025	DATE - 01/24/2025	REVISED -

HAMPTON, LENZINI AND RENWICK, INC.
3085 STEVENSON DRIVE, SUITE 201
SPRINGFIELD, ILLINOIS 62703
ILLINOIS PROFESSIONAL DESIGN FIRM
LS / PE / SE CORP. 184.000959

STATE OF ILLINOIS
CITY OF SHELBYVILLE

STATION CROSS SECTIONS

SCALE: 5H:2V | SHEET NO. OF SHEETS | STA. 40+50.00 TO STA. 40+50.00

F.A.P.	SECTION	COUNTY	TOTAL SHEETS	SHEET NO.
325	18-00060-00-BT	SHELBY	147	108
		CONTRACT NO. 95940		
C-97-019-22	ILLINOIS	FED. AID PROJECT V44K(216)		

FINAL SURVEY	NOTE BOOK	NO.
SURVEYED		BY
PLOTTED		
TEMPLATE		
AREAS		
AREAS CHECKED		DATE

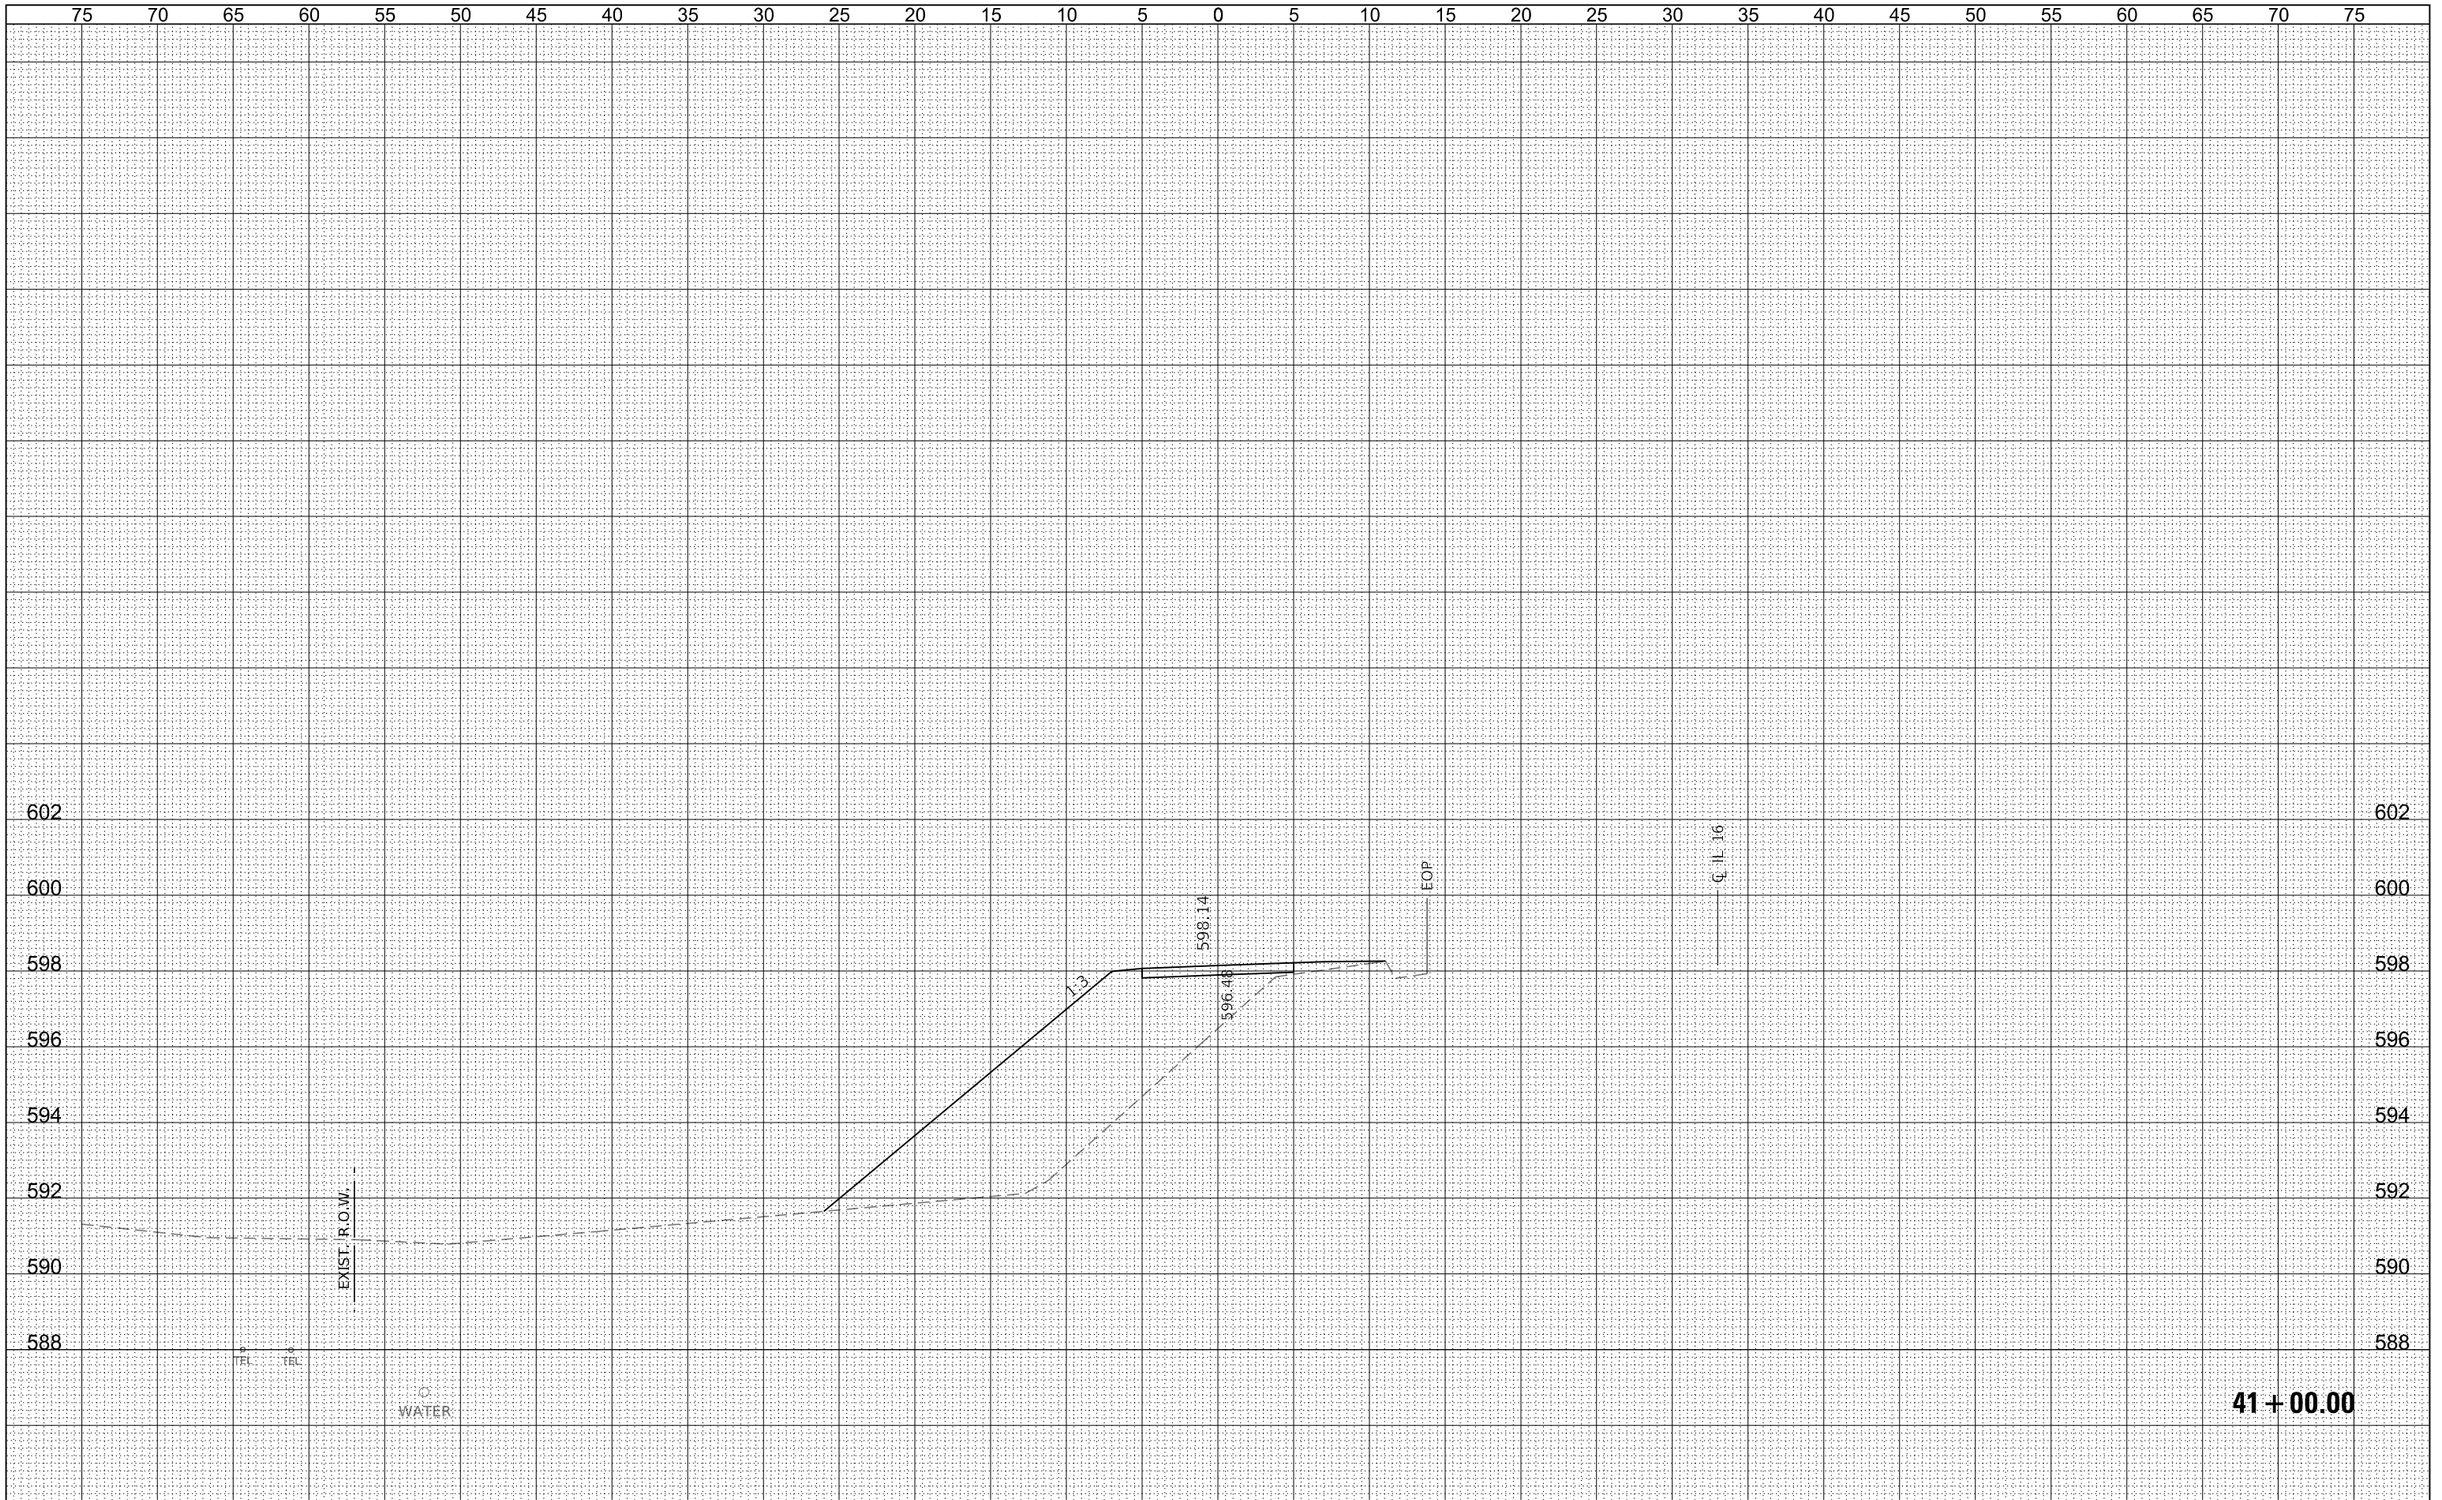

ORIGINAL SURVEY	NOTE BOOK	NO.
SURVEYED		BY
PLOTTED		
TEMPLATE		
AREAS		
AREAS CHECKED		DATE

FILE NAME = 190404-sht-xssheets.dgn	USER NAME = tmk	DESIGNED - J.W.F.	REVISED -
		DRAWN - T.W.K	REVISED -
	PLOT SCALE = $SCALE$	CHECKED - S.W.M.	REVISED -
	PLOT DATE = 2/24/2025	DATE - 01/24/2025	REVISED -

HAMPTON, LENZINI AND RENWICK, INC.
3085 STEVENSON DRIVE, SUITE 201
SPRINGFIELD, ILLINOIS 62703
ILLINOIS PROFESSIONAL DESIGN FIRM
LS / PE / SE CORP. 184.000959

STATE OF ILLINOIS
CITY OF SHELBYVILLE

STATION CROSS SECTIONS

SCALE: 5H:2V | SHEET NO. OF SHEETS | STA. 41+00.00 TO STA. 41+00.00

F.A.P.	SECTION	COUNTY	TOTAL SHEETS	SHEET NO.
325	18-00060-00-BT	SHELBY	147	109
		CONTRACT NO. 95940		
C-97-019-22	ILLINOIS	FED. AID PROJECT V44K(216)		

FINAL SURVEY		BY	DATE
NOTE BOOK	SURVEYED		
NO.	PLOTTED		
	TEMPLATE		
	AREAS		
	AREAS CHECKED		

ORIGINAL SURVEY		BY	DATE
NOTE BOOK	SURVEYED		
NO.	PLOTTED		
	TEMPLATE		
	AREAS		
	AREAS CHECKED		

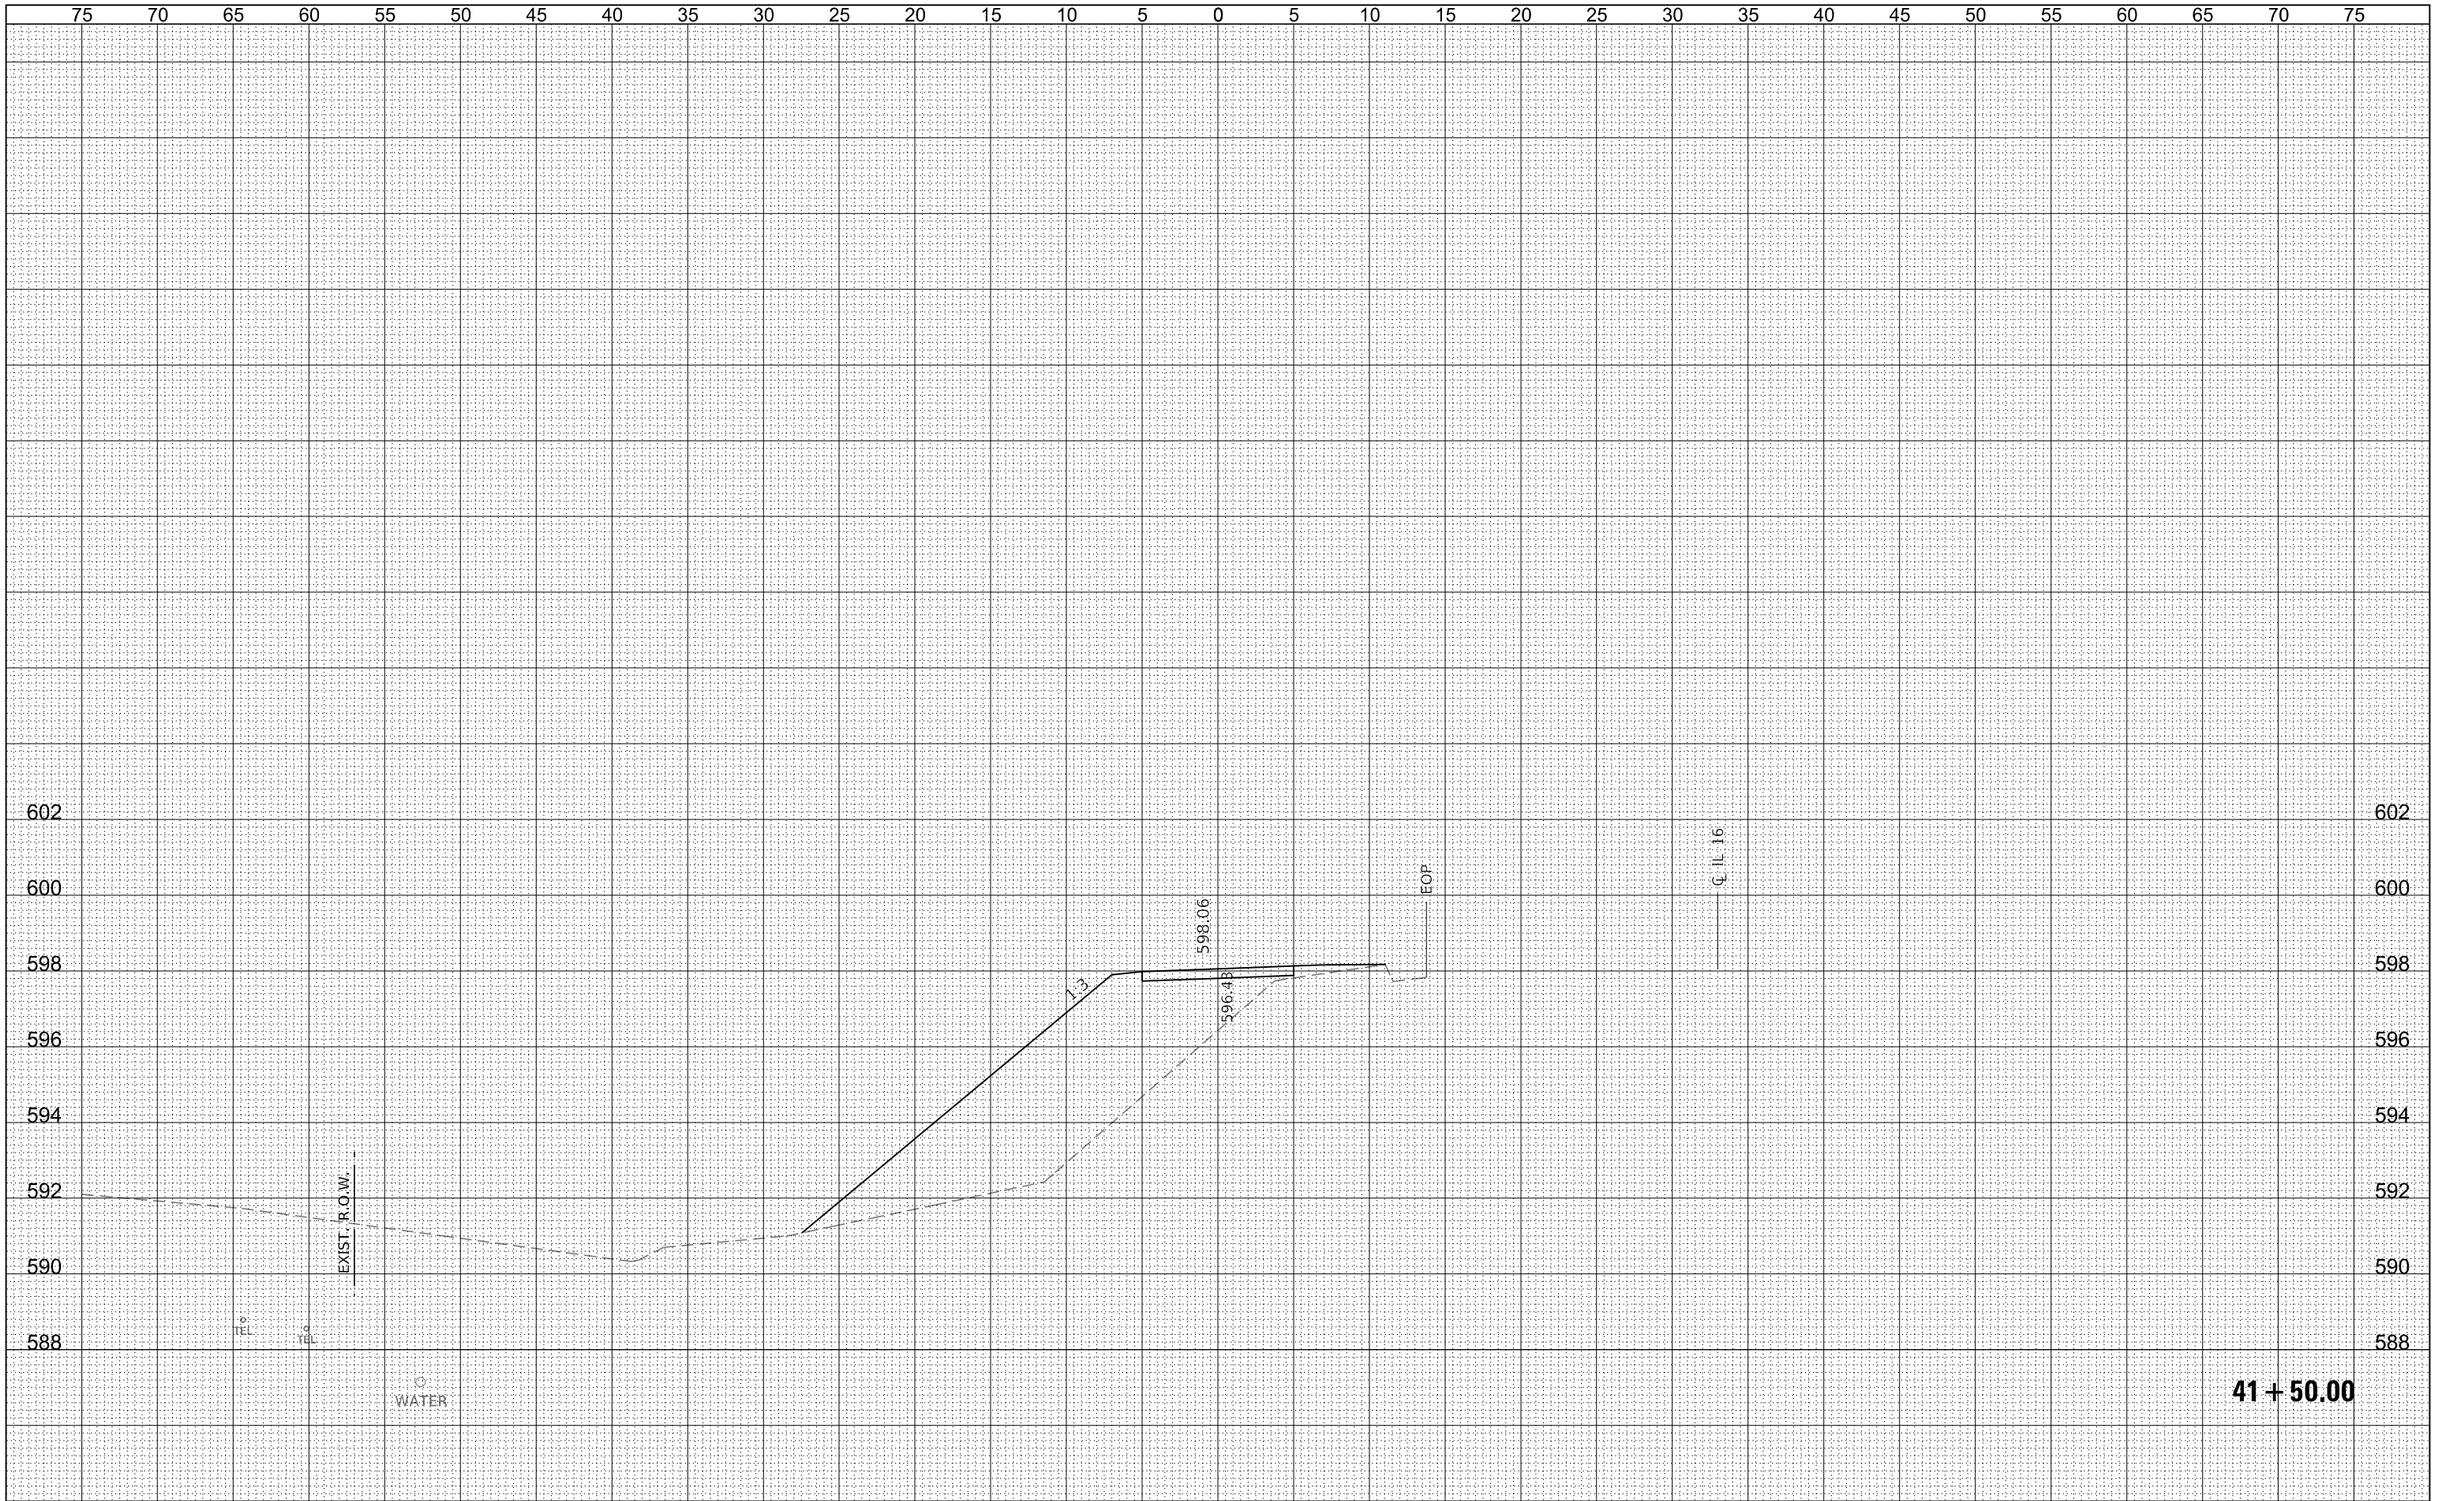

FILE NAME = 190404-sht-xssheets.dgn	USER NAME = tlmk	DESIGNED - J.W.F.	REVISED -
		DRAWN - T.W.K	REVISED -
	PLOT SCALE = $SCALE$	CHECKED - S.W.M.	REVISED -
	PLOT DATE = 2/24/2025	DATE - 01/24/2025	REVISED -

HAMPTON, LENZINI AND RENWICK, INC.
3065 STEVENSON DRIVE, SUITE 201
SPRINGFIELD, ILLINOIS 62703
ILLINOIS PROFESSIONAL DESIGN FIRM
LS / PE / SE CORP. 184.000959

STATE OF ILLINOIS
CITY OF SHELBYVILLE

STATION CROSS SECTIONS

SCALE: 5H:2V | SHEET NO. OF SHEETS | STA. 41+50.00 TO STA. 41+50.00

F.A.P.	SECTION	COUNTY	TOTAL SHEETS	SHEET NO.
325	18-00060-00-BT	SHELBY	147	110
		CONTRACT NO. 95940		
C-97-019-22	ILLINOIS	FED. AID PROJECT V44K(216)		

FINAL SURVEY		BY	DATE
NOTE BOOK	SURVEYED		
NO.	PLOTTED		
	TEMPLATE		
	AREAS		
	AREAS CHECKED		

ORIGINAL SURVEY		BY	DATE
NOTE BOOK	SURVEYED		
NO.	PLOTTED		
	TEMPLATE		
	AREAS		
	AREAS CHECKED		

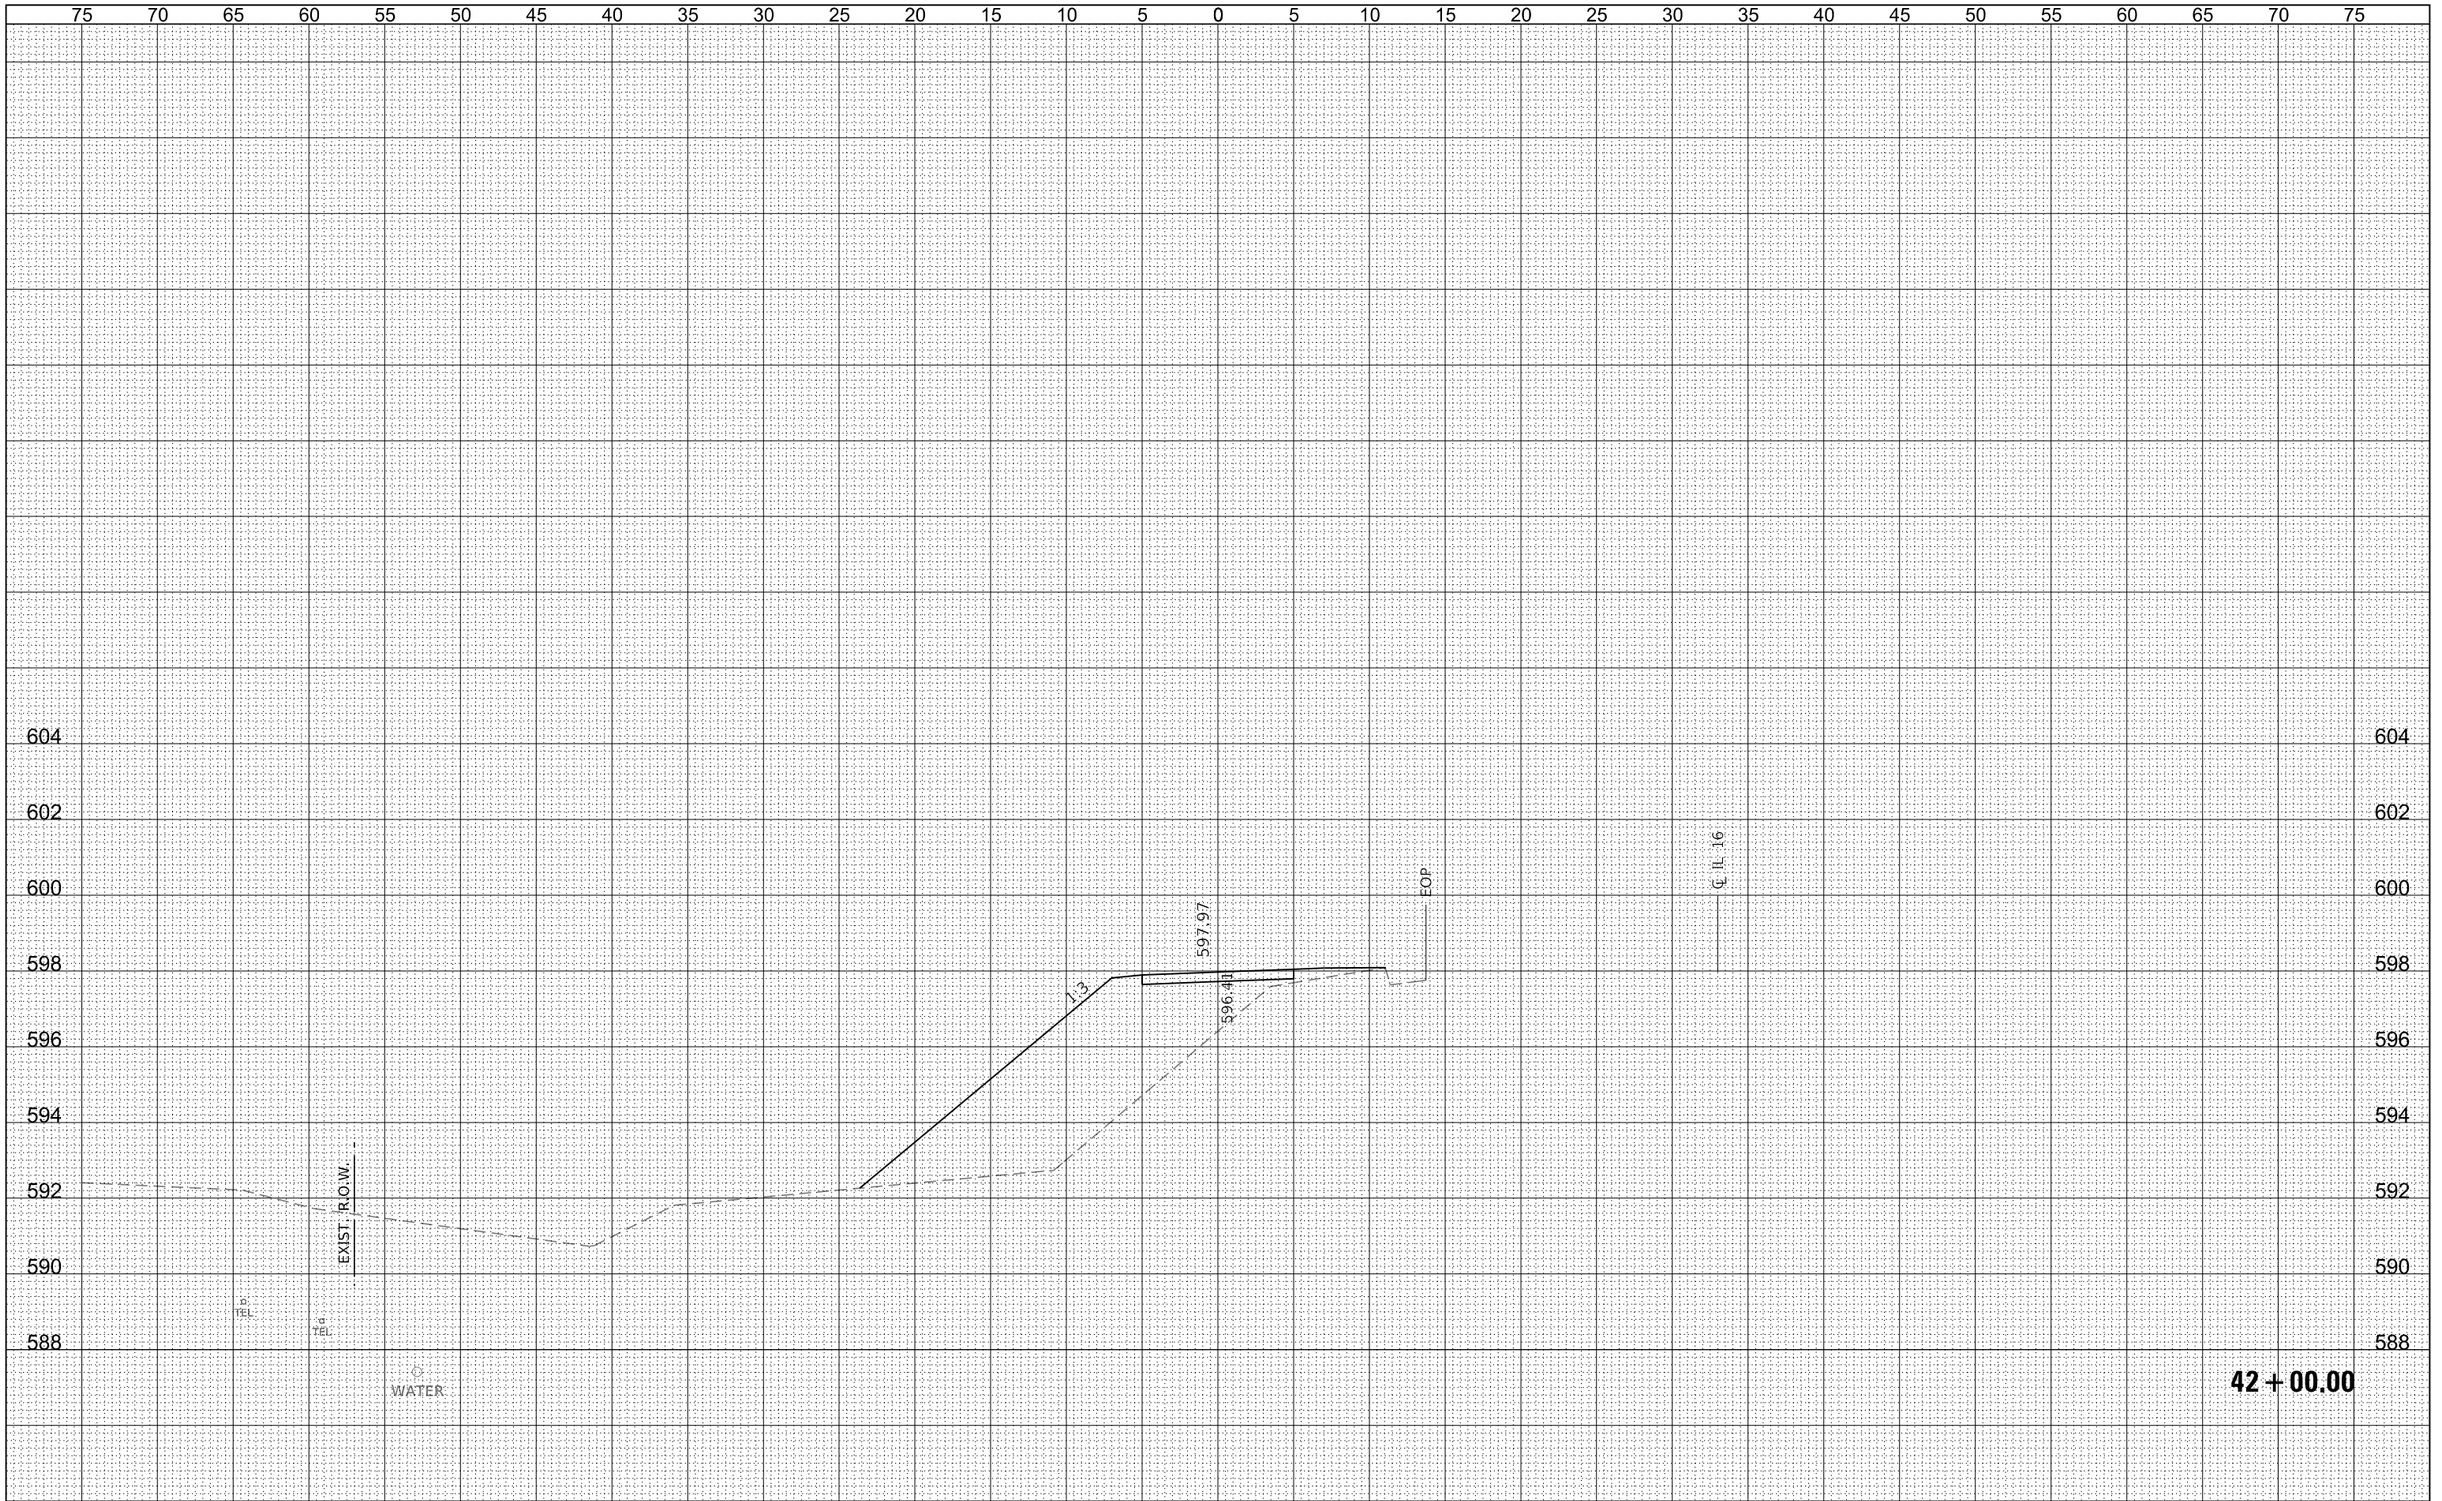

FILE NAME = 190404-sht-xssheets.dgn	USER NAME = tlmk	DESIGNED - J.W.F.	REVISED -
		DRAWN - T.W.K	REVISED -
	PLOT SCALE = $SCALE$	CHECKED - S.W.M.	REVISED -
	PLOT DATE = 2/24/2025	DATE - 01/24/2025	REVISED -

HAMPTON, LENZINI AND RENWICK, INC.
3065 STEVENSON DRIVE, SUITE 201
SPRINGFIELD, ILLINOIS 62703
ILLINOIS PROFESSIONAL DESIGN FIRM
LS / PE / SE CORP. 184.000959

STATE OF ILLINOIS
CITY OF SHELBYVILLE

STATION CROSS SECTIONS

SCALE: 5H:2V | SHEET NO. OF SHEETS | STA. 42+00.00 TO STA. 42+00.00

F.A.P.	SECTION	COUNTY	TOTAL SHEETS	SHEET NO.
325	18-00060-00-BT	SHELBY	147	111
		CONTRACT NO. 95940		
C-97-019-22	ILLINOIS	FED. AID PROJECT V44K(216)		

FINAL SURVEY	NO.	NOTE BOOK	BY	DATE

SURVEYED
PLOTTED
TEMPLATE
AREAS
AREAS CHECKED

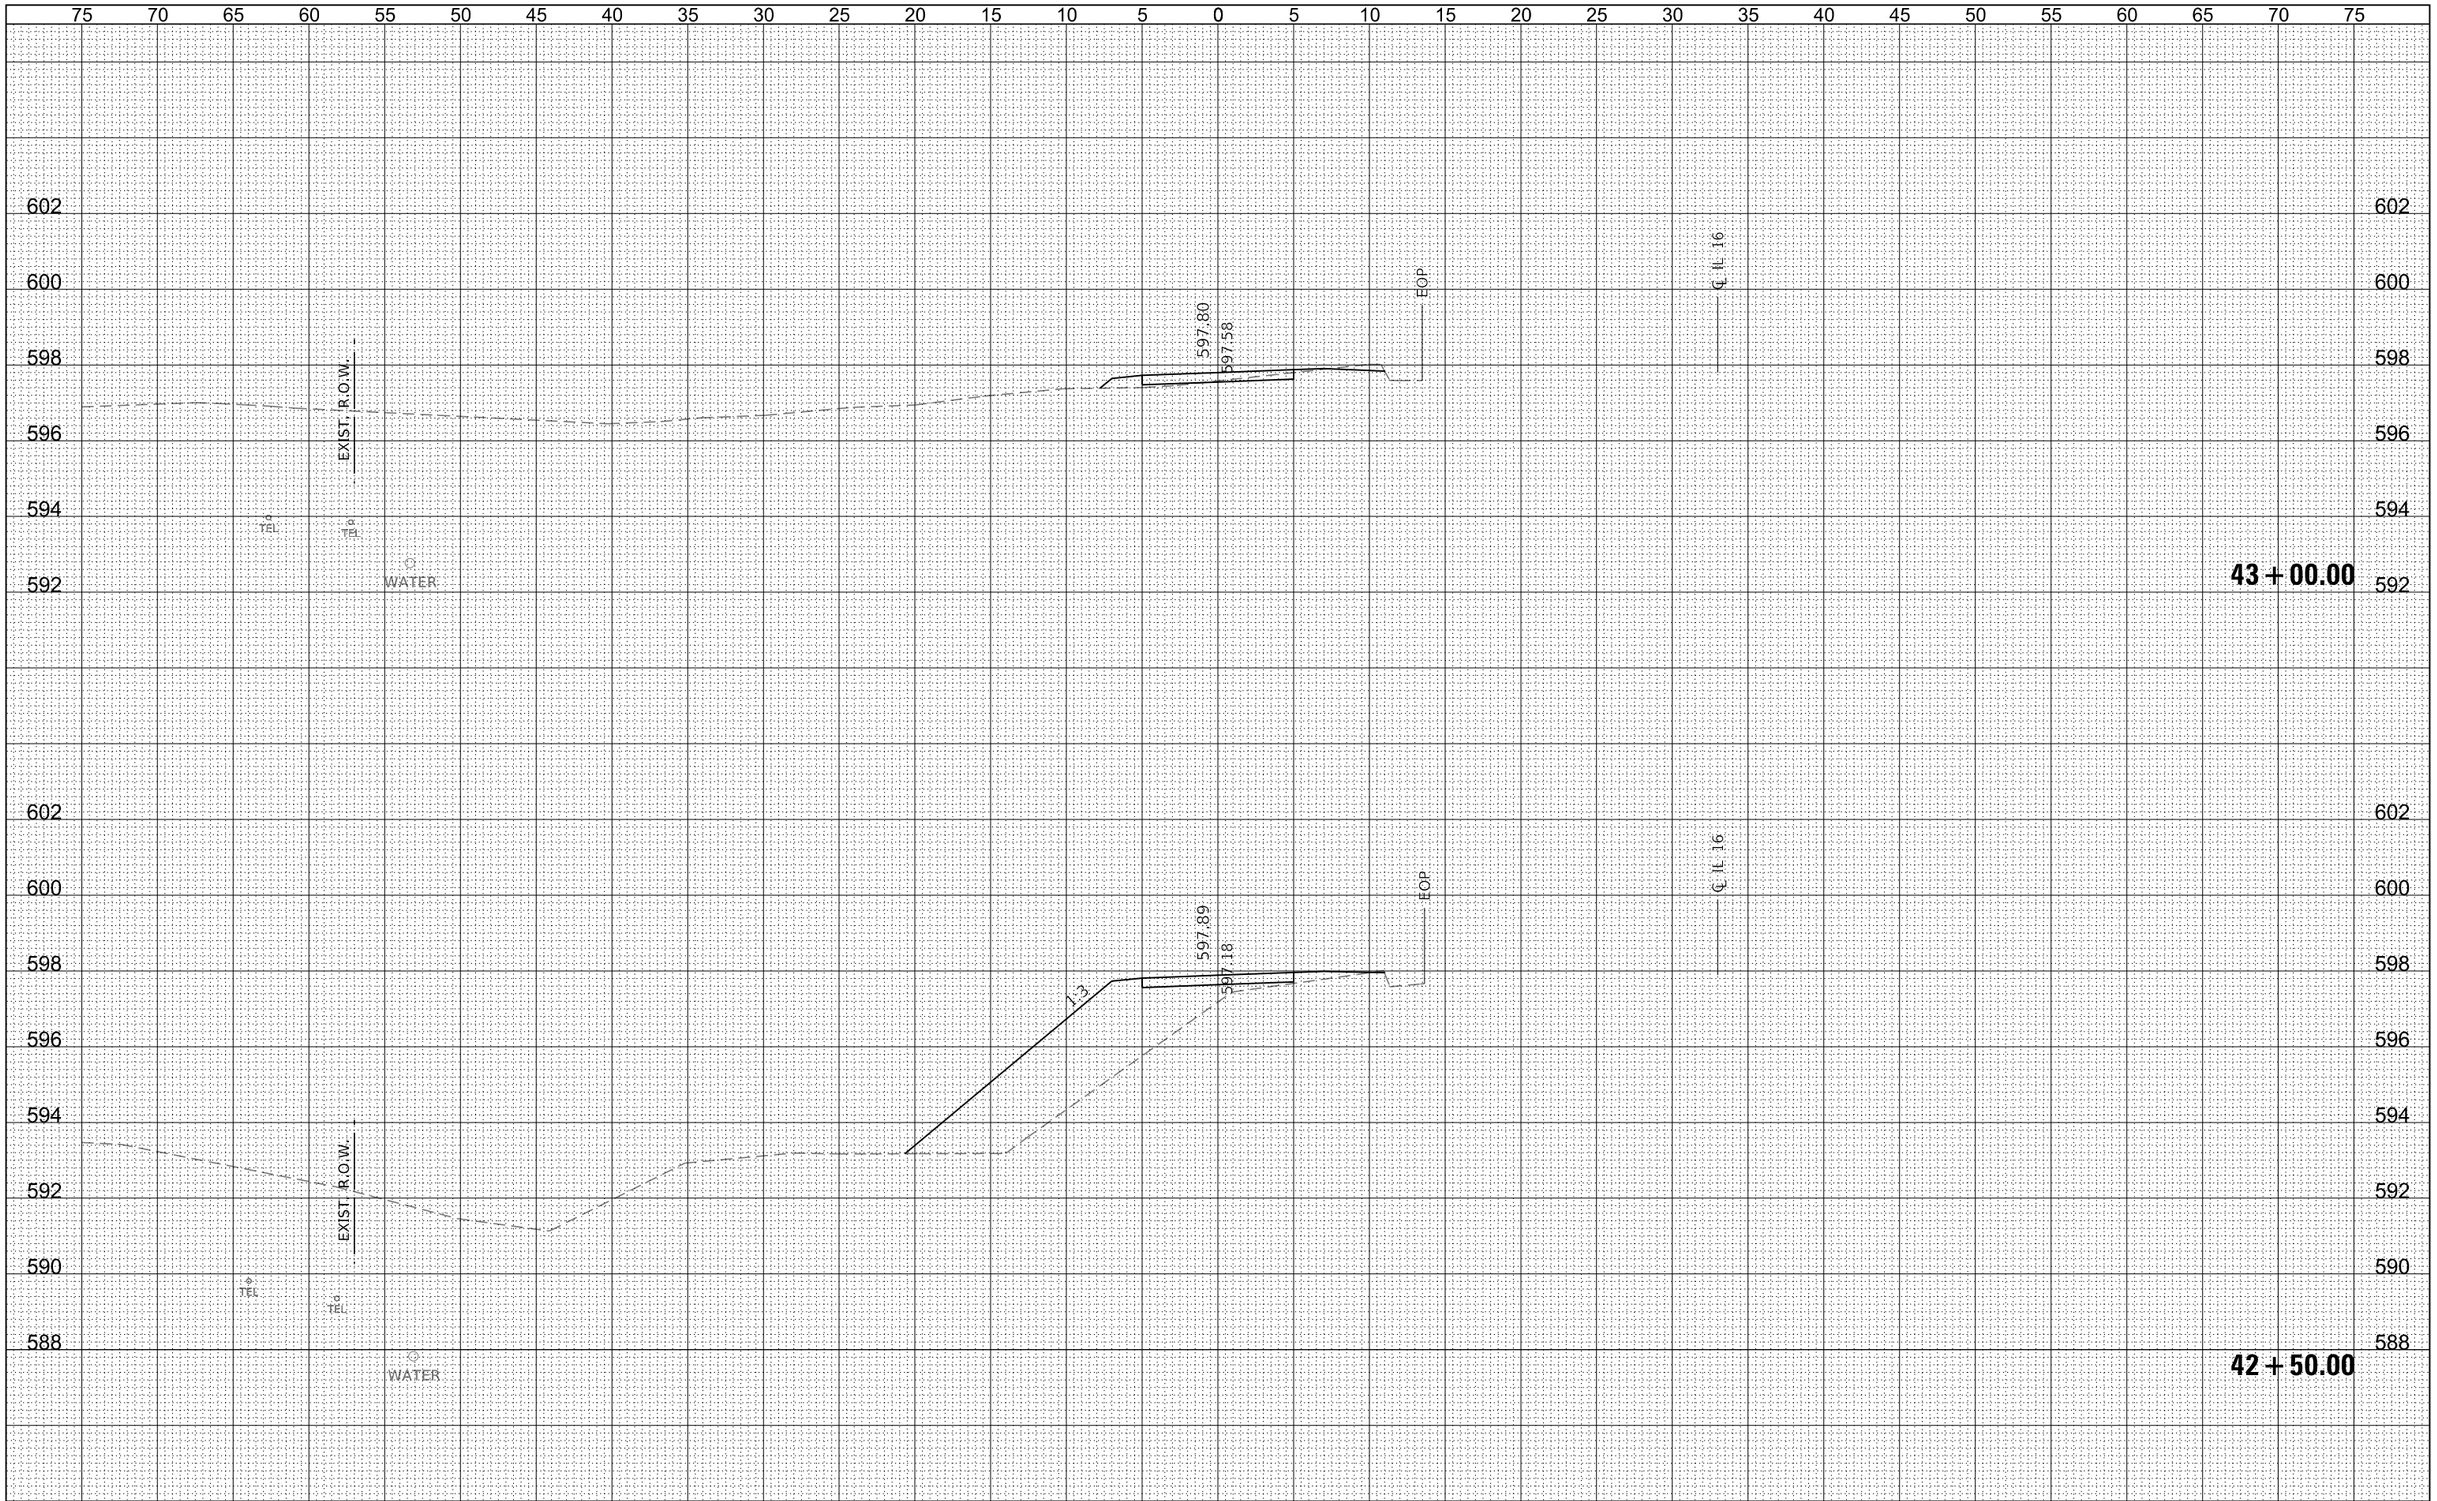

ORIGINAL SURVEY	NO.	NOTE BOOK	BY	DATE

SURVEYED
PLOTTED
TEMPLATE
AREAS
AREAS CHECKED

FILE NAME = 190404-sht-xssheets.dgn	USER NAME = tlmk	DESIGNED - J.W.F.	REVISED -
		DRAWN - T.W.K	REVISED -
	PLOT SCALE = $SCALE$	CHECKED - S.W.M.	REVISED -
	PLOT DATE = 2/24/2025	DATE - 01/24/2025	REVISED -

HAMPTON, LENZINI AND RENWICK, INC.
3085 STEVENSON DRIVE, SUITE 201
SPRINGFIELD, ILLINOIS 62703
ILLINOIS PROFESSIONAL DESIGN FIRM
LS / PE / SE CORP. 184.000959

STATE OF ILLINOIS
CITY OF SHELBYVILLE

STATION CROSS SECTIONS

SCALE: 5H:2V | SHEET NO. OF SHEETS | STA. 42+50.00 TO STA. 43+00.00

F.A.P.	SECTION	COUNTY	TOTAL SHEETS	SHEET NO.
325	18-00060-00-BT	SHELBY	147	112
		CONTRACT NO. 95940		
C-97-019-22	ILLINOIS	FED. AID PROJECT V44K(216)		

FINAL SURVEY	BY	DATE
SURVEYED		
PLOTTED		
TEMPLATE		
NOTE BOOK		
AREAS		
NO.	AREAS CHECKED	

ORIGINAL SURVEY	BY	DATE
SURVEYED		
PLOTTED		
TEMPLATE		
NOTE BOOK		
AREAS		
NO.	AREAS CHECKED	

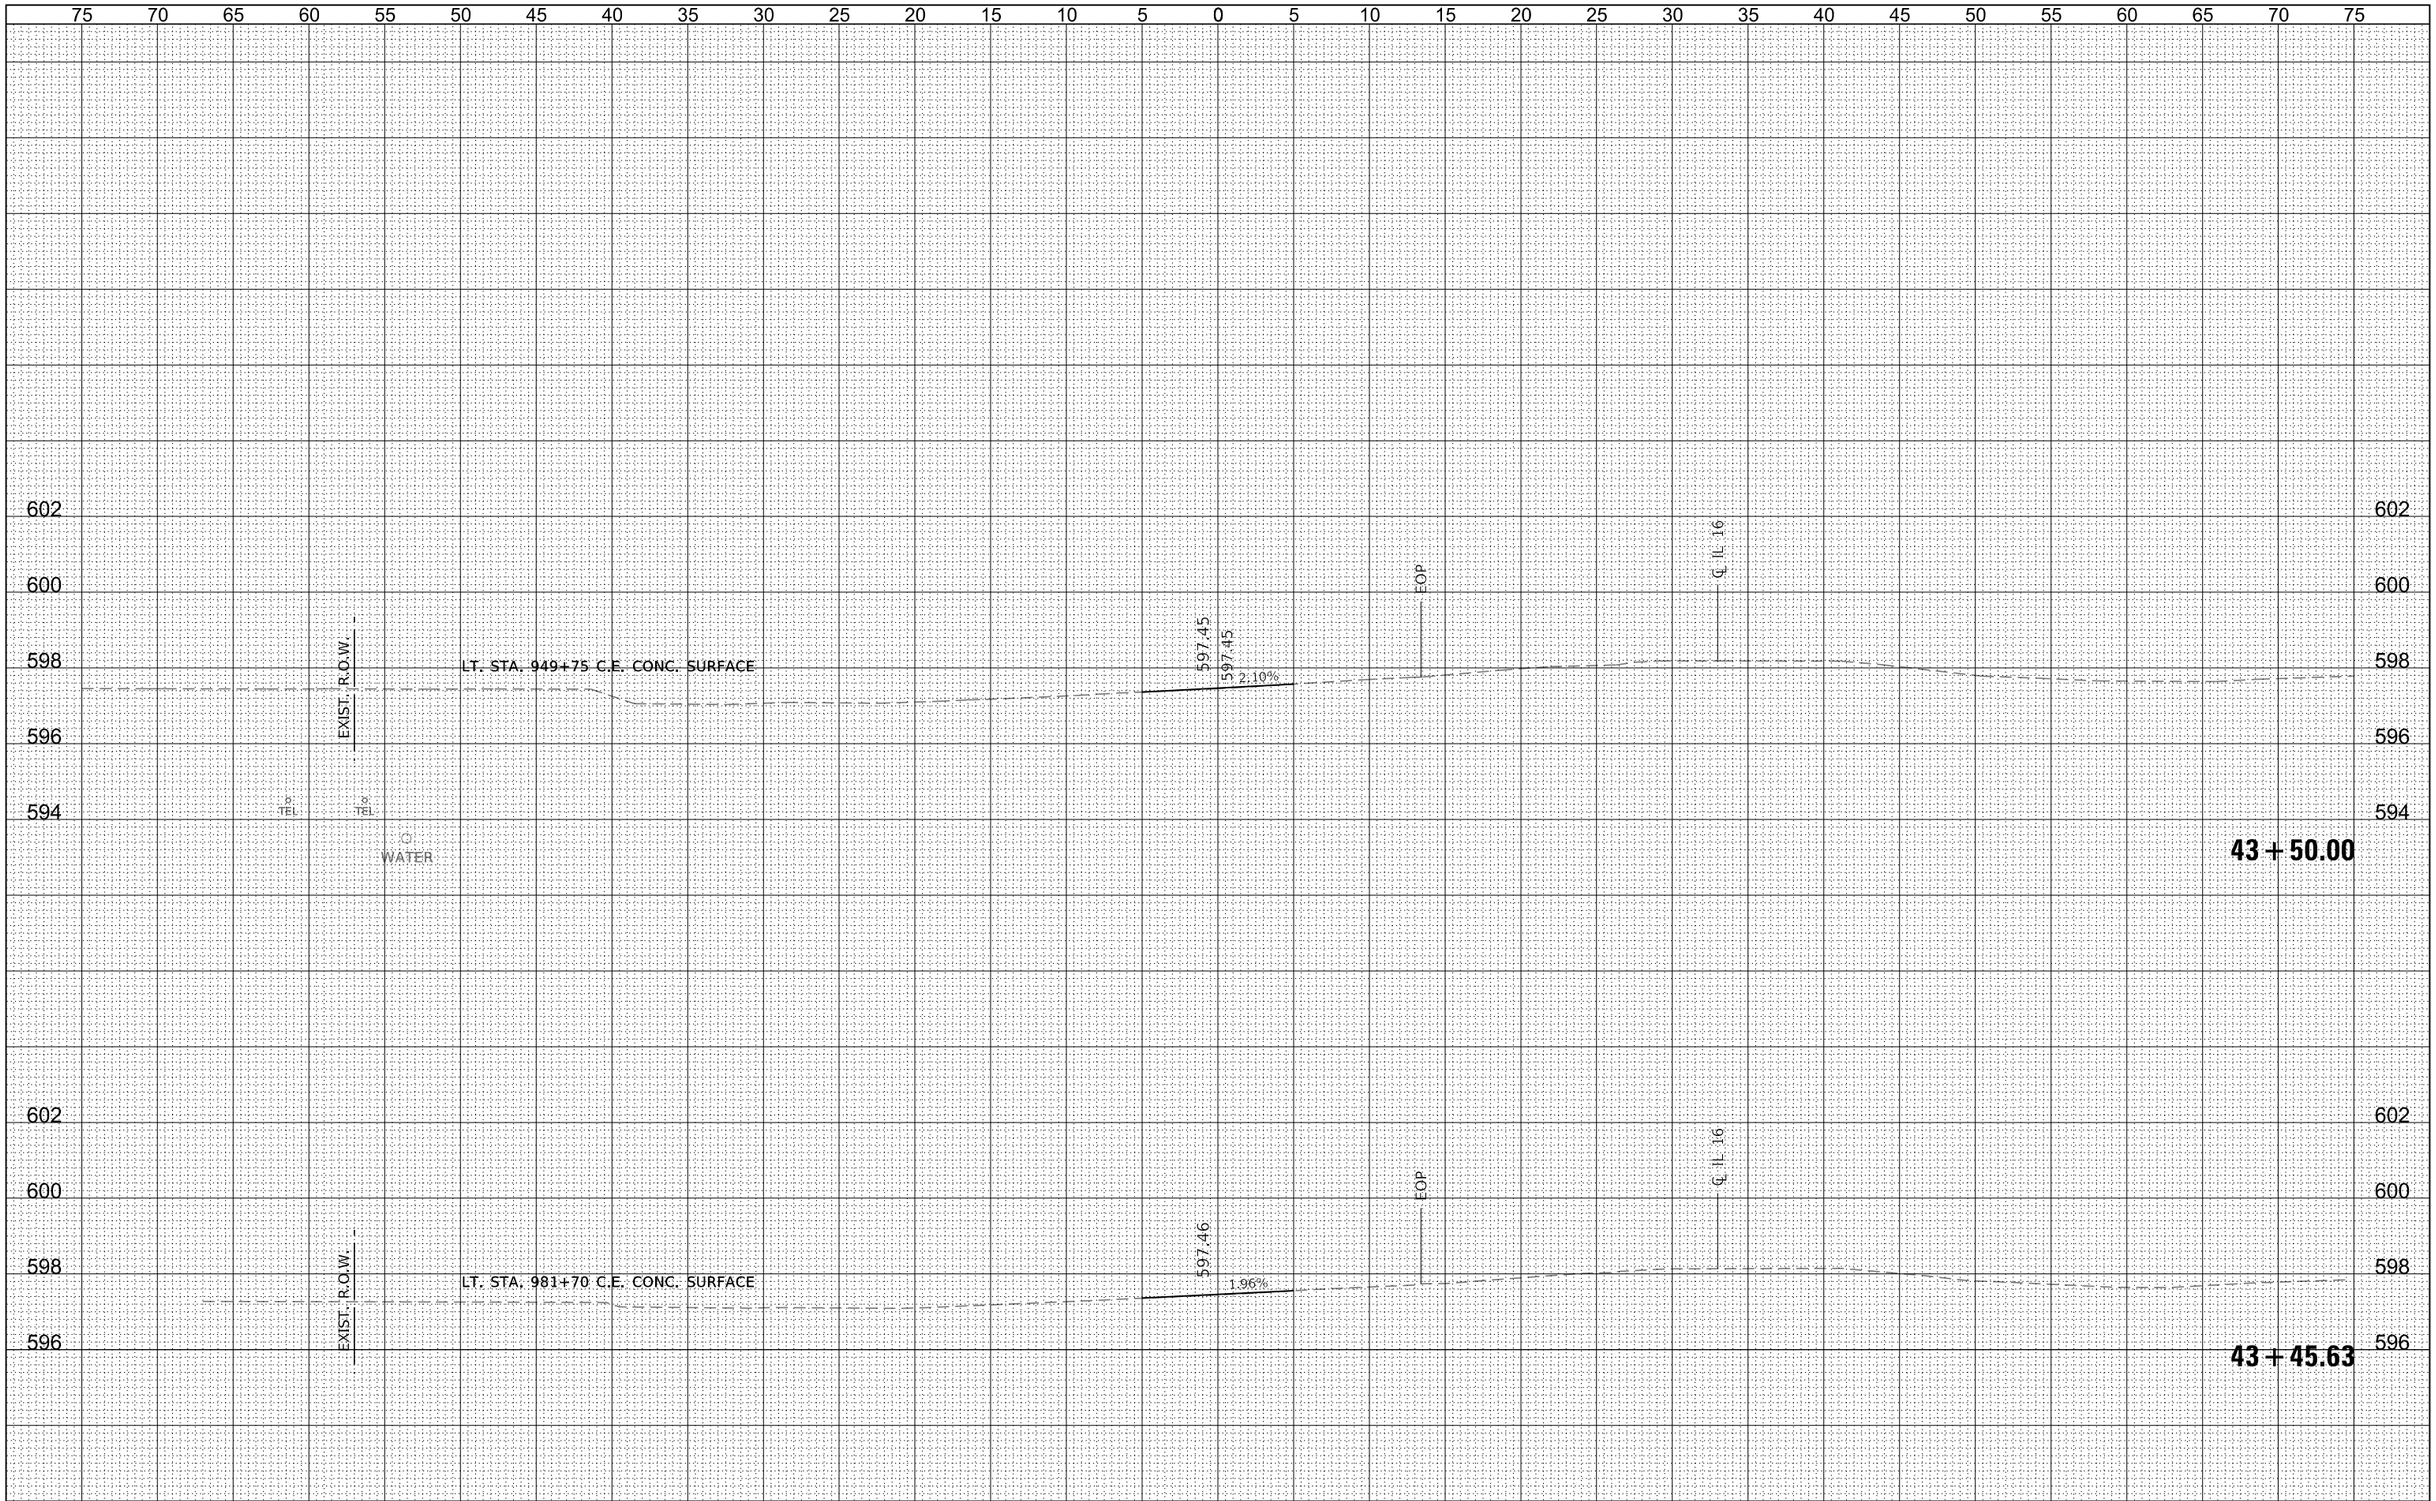

FILE NAME = 190404-sht-xssheets.dgn	USER NAME = tlmk	DESIGNED - J.W.F.	REVISED -
		DRAWN - T.W.K	REVISED -
	PLOT SCALE = $SCALE$	CHECKED - S.W.M.	REVISED -
	PLOT DATE = 2/24/2025	DATE - 01/24/2025	REVISED -

HAMPTON, LENZINI AND RENWICK, INC.
3065 STEVENSON DRIVE, SUITE 201
SPRINGFIELD, ILLINOIS 62703
ILLINOIS PROFESSIONAL DESIGN FIRM
LS / PE / SE CORP. 184.000959

STATE OF ILLINOIS
CITY OF SHELBYVILLE

STATION CROSS SECTIONS

SCALE: 5H:2V | SHEET NO. OF SHEETS | STA. 43+45.63 TO STA. 43+50.00

F.A.P.	SECTION	COUNTY	TOTAL SHEETS	SHEET NO.
325	18-00060-00-BT	SHELBY	147	113
		CONTRACT NO. 95940		
C-97-019-22	ILLINOIS	FED. AID PROJECT V44K(216)		

FINAL SURVEY	NOTE BOOK	NO.
SURVEYED	BY	
PLOTTED		
TEMPLATE		
AREAS		
AREAS CHECKED	DATE	

ORIGINAL SURVEY	NOTE BOOK	NO.
SURVEYED	BY	
PLOTTED		
TEMPLATE		
AREAS		
AREAS CHECKED	DATE	

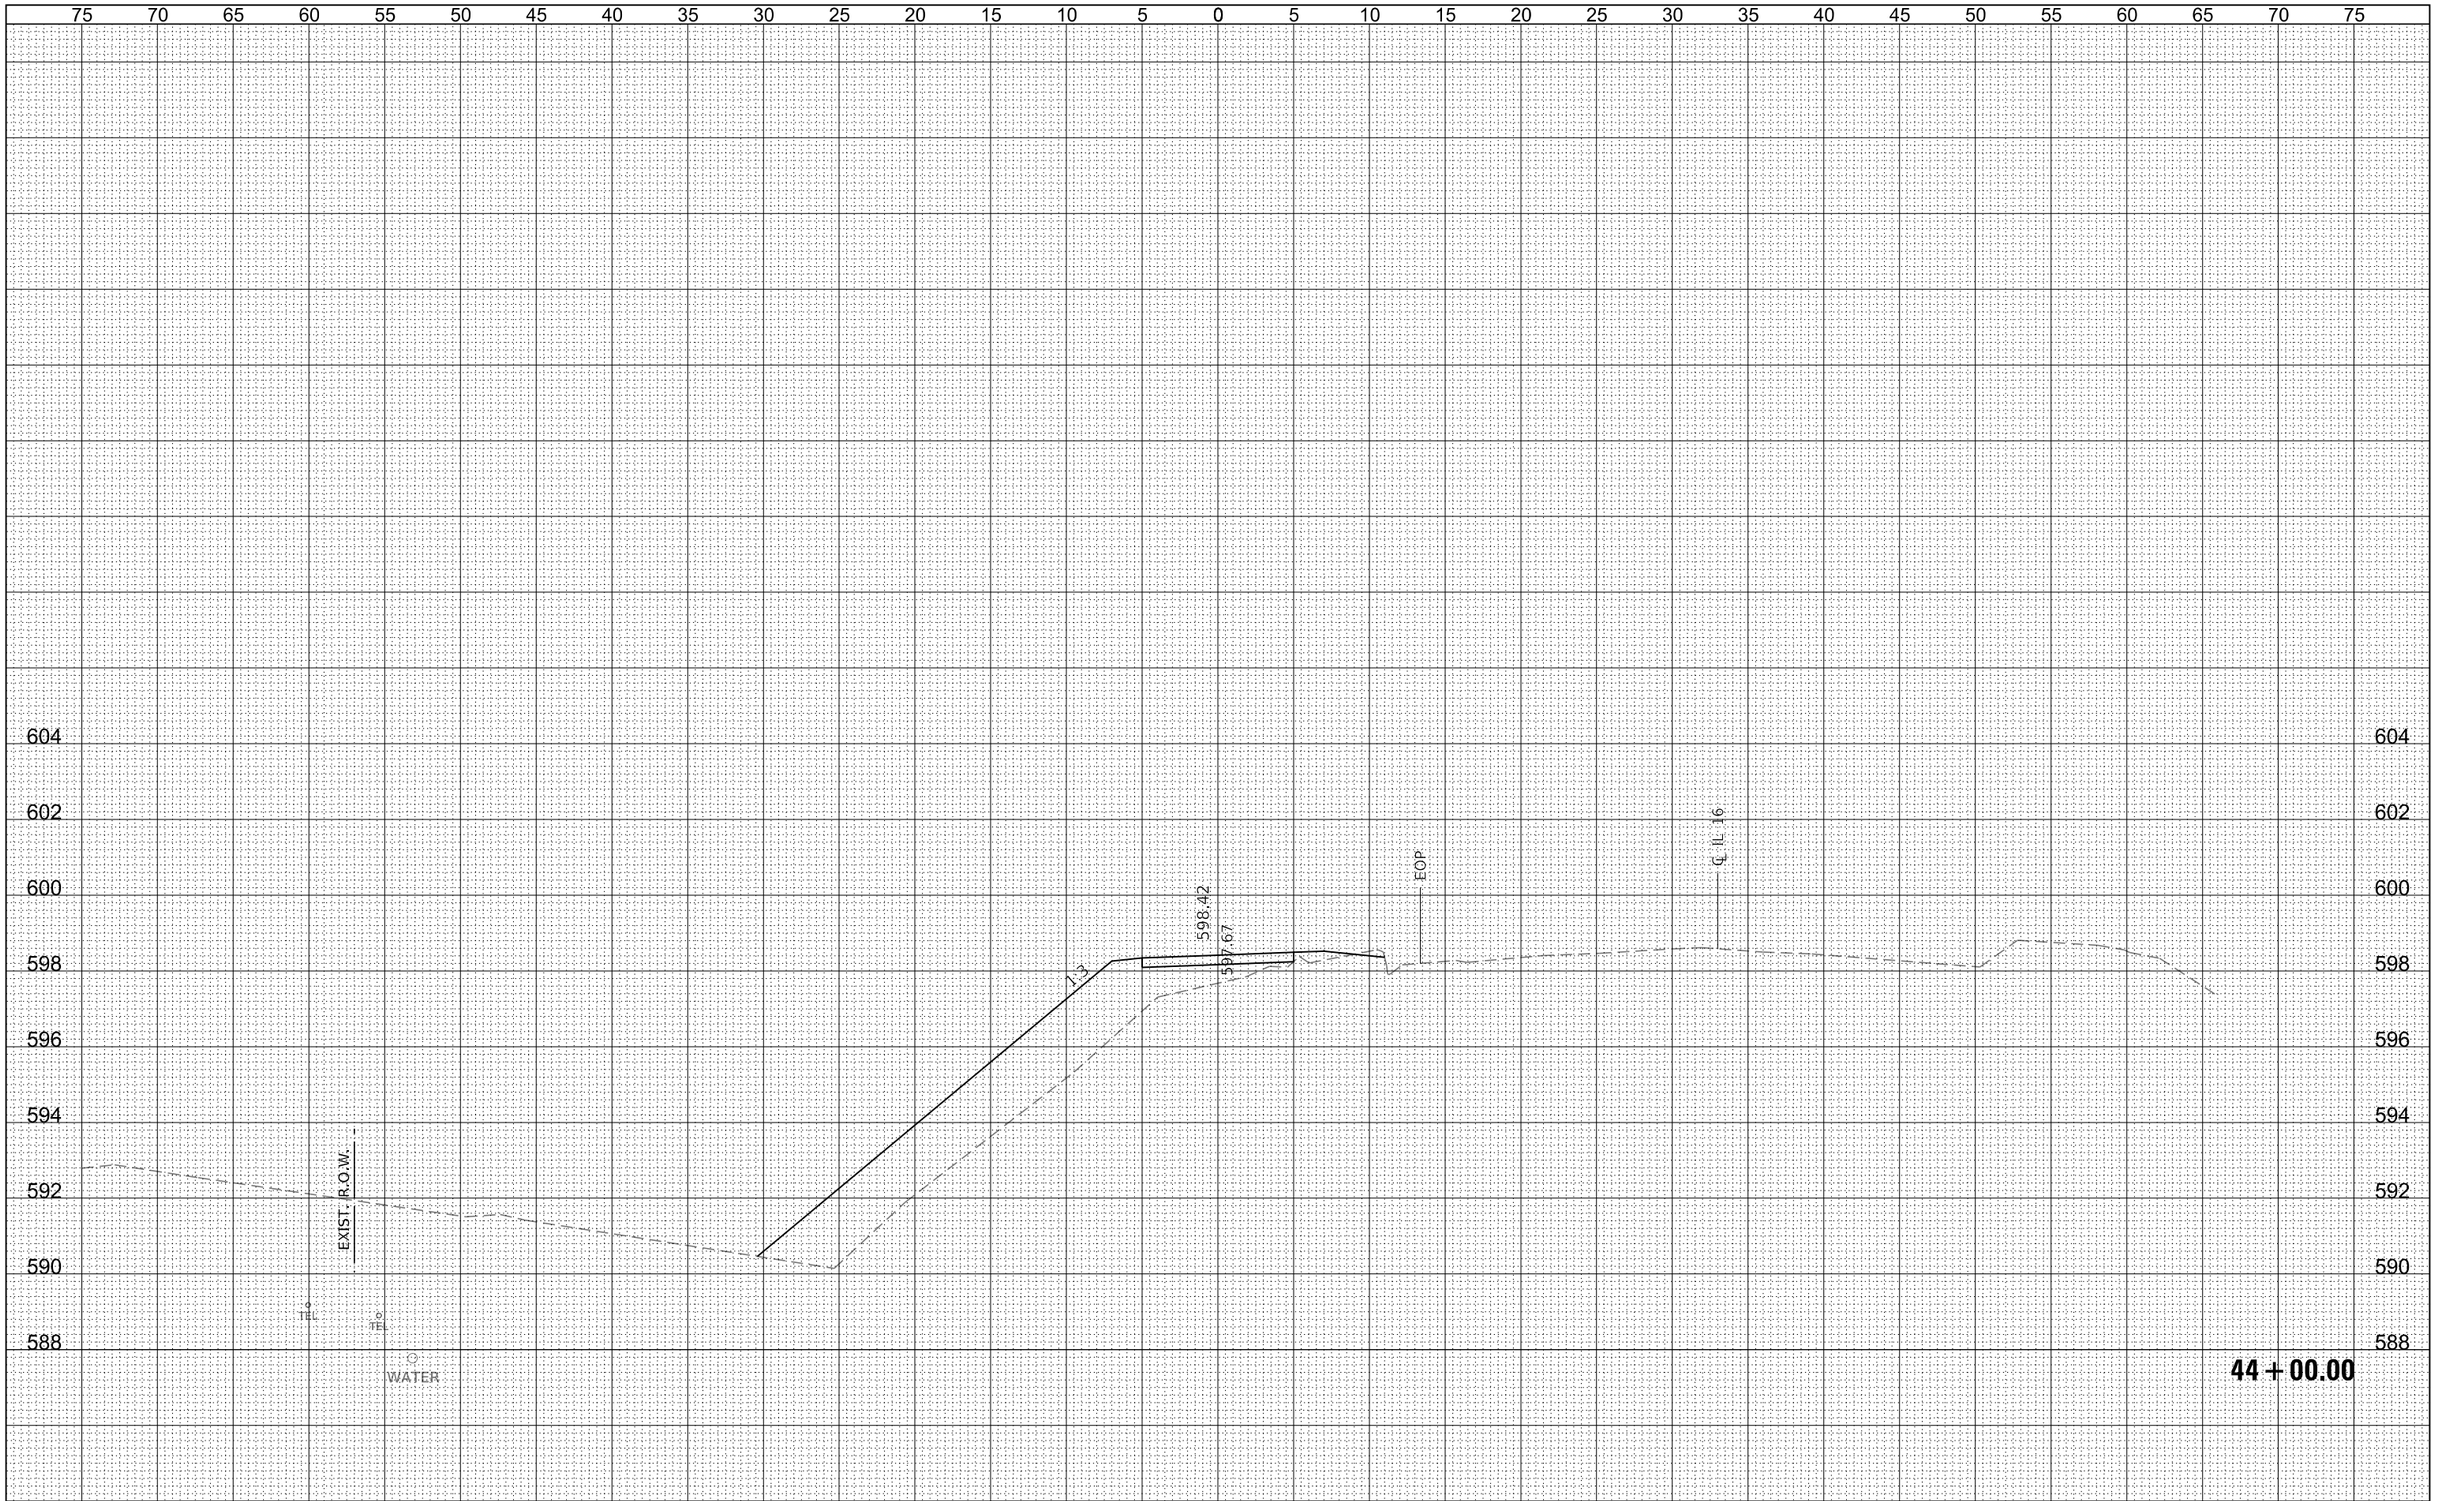

FILE NAME = 190404-sht-xssheets.dgn	USER NAME = tlmk	DESIGNED - J.W.F.	REVISED -
		DRAWN - T.W.K	REVISED -
	PLOT SCALE = $SCALE$	CHECKED - S.W.M.	REVISED -
	PLOT DATE = 2/24/2025	DATE - 01/24/2025	REVISED -

HAMPTON, LENZINI AND RENWICK, INC.
3065 STEVENSON DRIVE, SUITE 201
SPRINGFIELD, ILLINOIS 62703
ILLINOIS PROFESSIONAL DESIGN FIRM
LS / PE / SE CORP. 184.000959

STATE OF ILLINOIS
CITY OF SHELBYVILLE

STATION CROSS SECTIONS

SCALE: 5H:2V | SHEET NO. OF SHEETS | STA. 44+00.00 TO STA. 44+00.00

F.A.P.	SECTION	COUNTY	TOTAL SHEETS	SHEET NO.
325	18-00060-00-BT	SHELBY	147	114
		CONTRACT NO. 95940		
C-97-019-22	ILLINOIS	FED. AID PROJECT V44K(216)		

FINAL SURVEY		BY	DATE
NOTE BOOK	SURVEYED		
NO.	PLOTTED		
	TEMPLATE		
	AREAS		
	AREAS CHECKED		

ORIGINAL SURVEY		BY	DATE
NOTE BOOK	SURVEYED		
NO.	PLOTTED		
	TEMPLATE		
	AREAS		
	AREAS CHECKED		

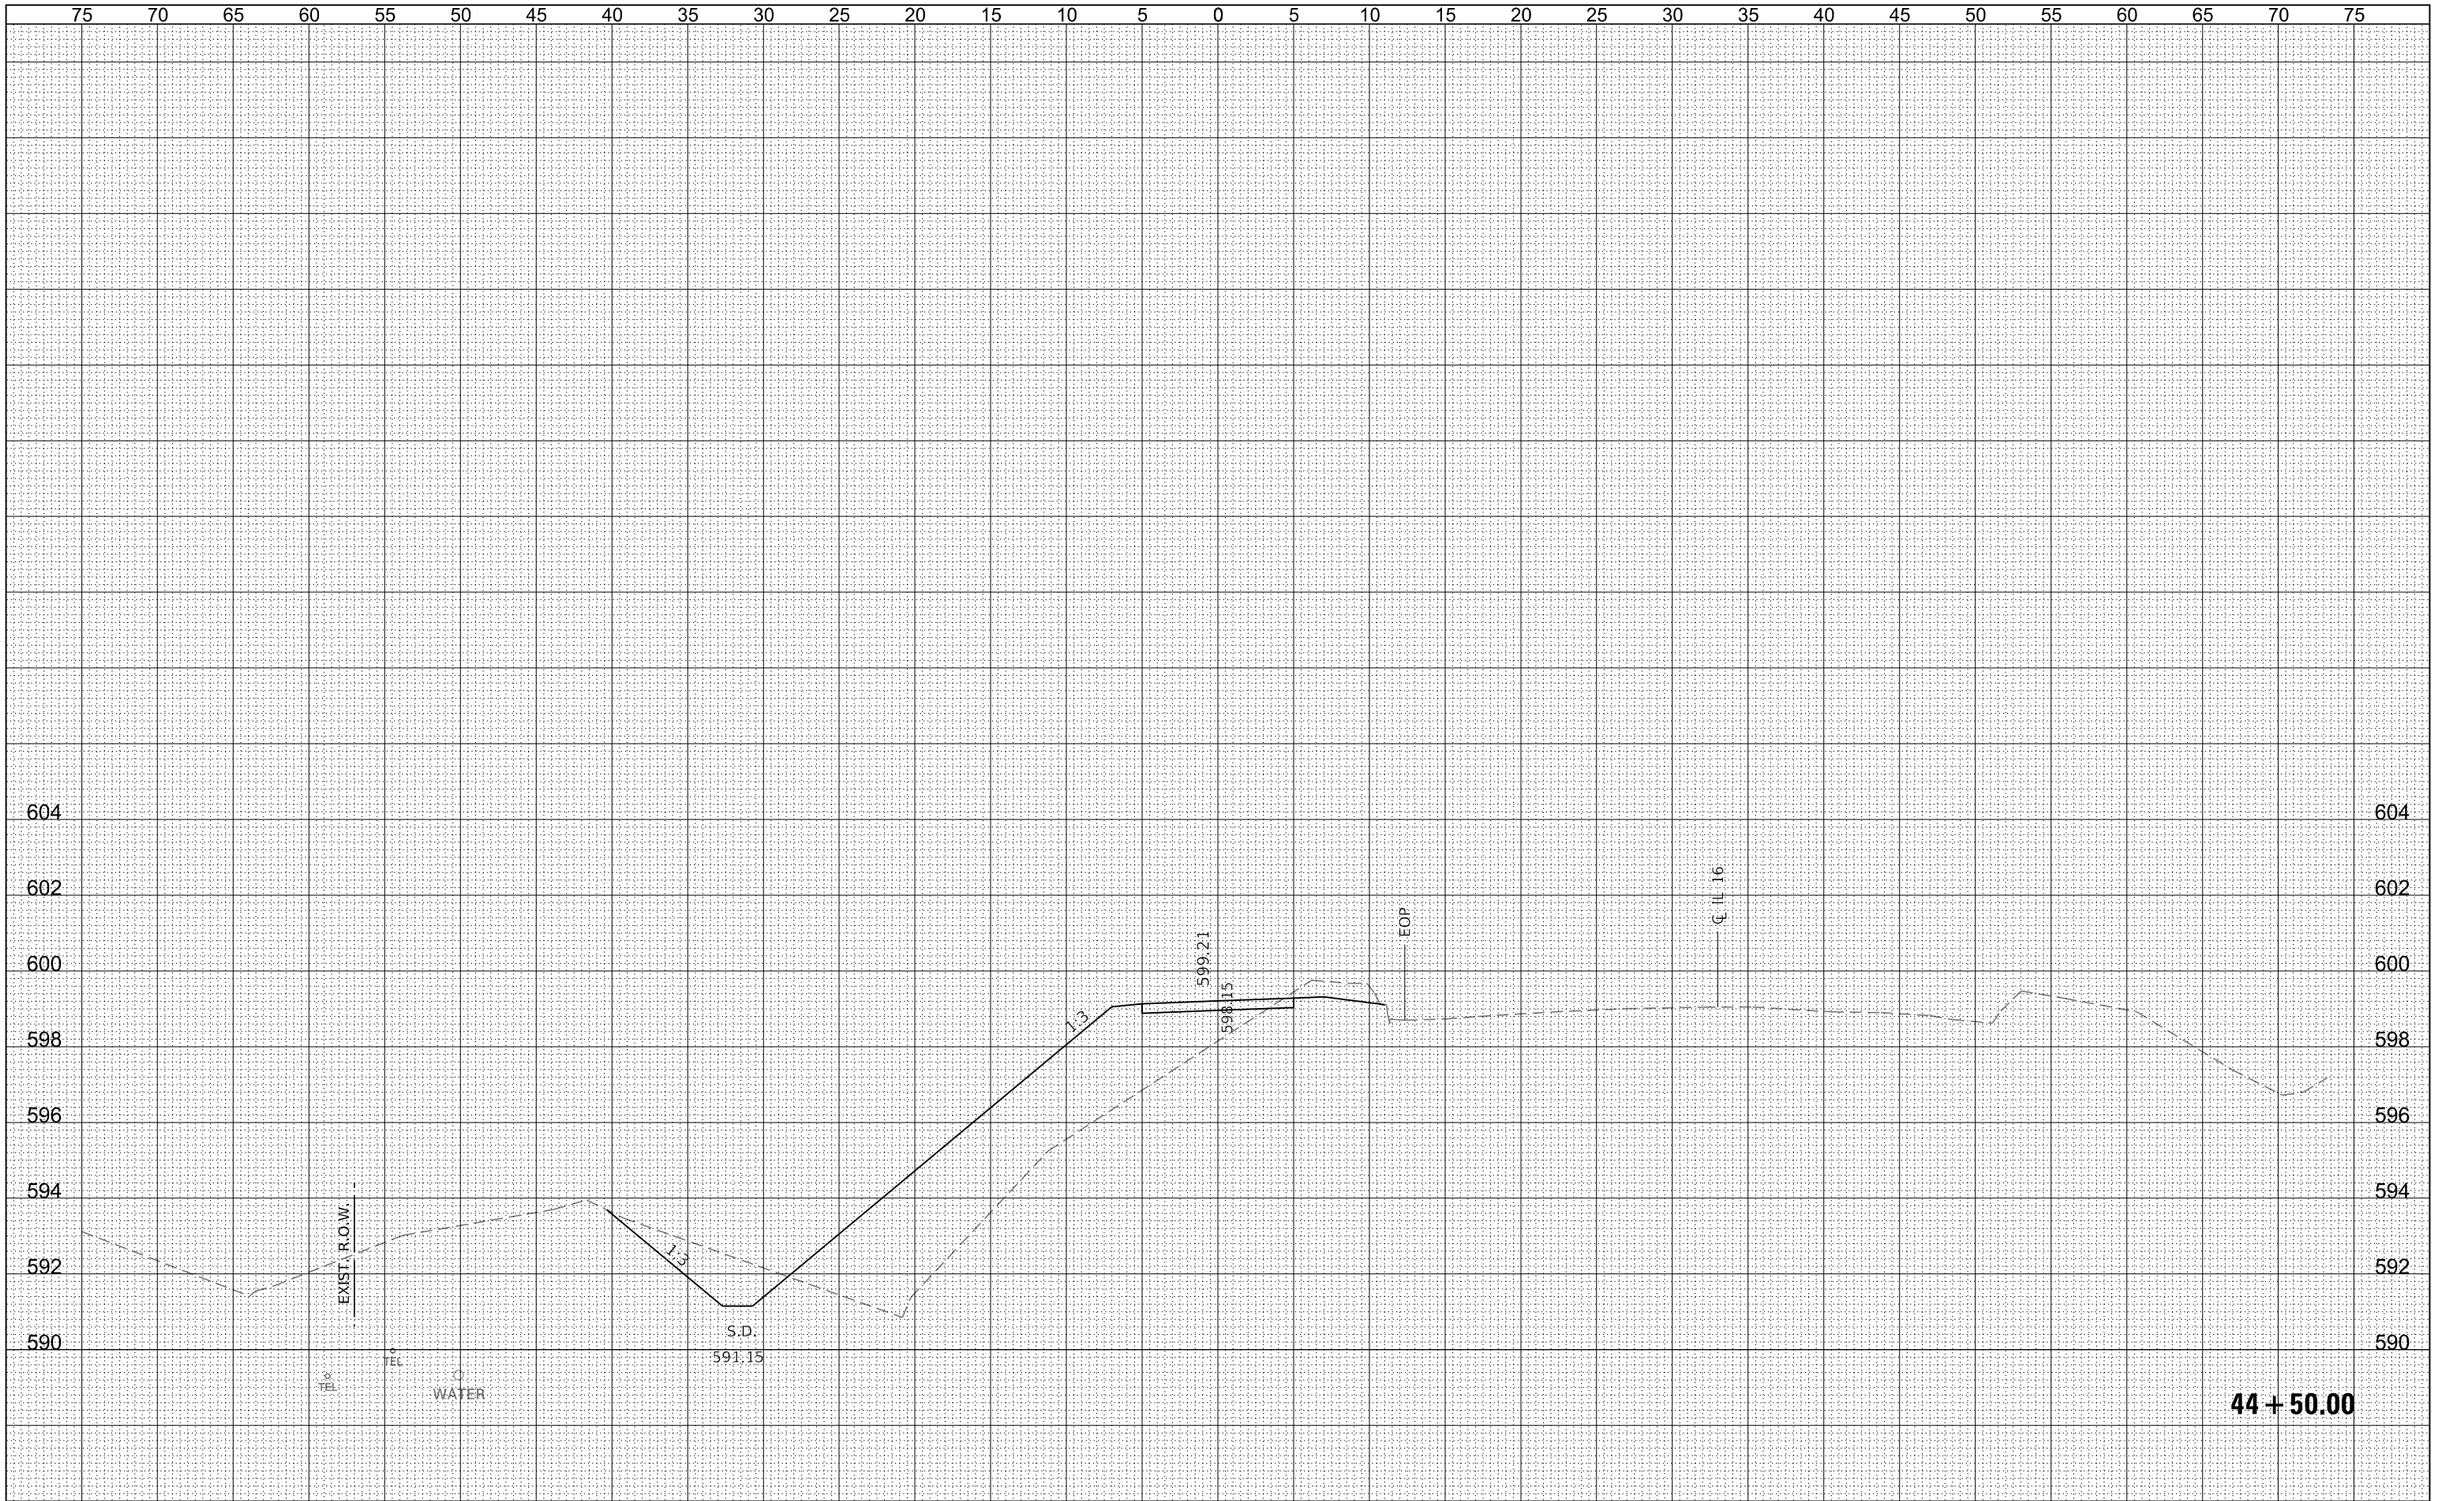

FILE NAME = 190404-sht-xssheets.dgn	USER NAME = tlmk	DESIGNED - J.W.F.	REVISED -	STATE OF ILLINOIS CITY OF SHELBYVILLE	STATION CROSS SECTIONS
HAMPTON, LENZINI AND RENWICK, INC. 3065 STEVENSON DRIVE, SUITE 201 SPRINGFIELD, ILLINOIS 62703 ILLINOIS PROFESSIONAL DESIGN FIRM LS / PE / SE CORP. 184.000959		DRAWN - T.W.K	REVISED -		
	PLOT SCALE = $SCALE$	CHECKED - S.W.M.	REVISED -		
	PLOT DATE = 2/24/2025	DATE - 01/24/2025	REVISED -		

SCALE: 5H:2V | SHEET NO. OF SHEETS | STA. 44+50.00 TO STA. 44+50.00

F.A.P.	SECTION	COUNTY	TOTAL SHEETS	SHEET NO.
325	18-00060-00-BT	SHELBY	147	115
		CONTRACT NO. 95940		
C-97-019-22	ILLINOIS	FED. AID PROJECT V44K(216)		

FINAL SURVEY	
NOTE BOOK	
NO.	

	BY	DATE
SURVEYED		
PLOTTED		
TEMPLATE		
AREAS		
AREAS CHECKED		

75 70 65 60 55 50 45 40 35 30 25 20 15 10 5 0 5 10 15 20 25 30 35 40 45 50 55 60 65 70 75

604 602 600 598 596 594 592 590

EXIST. R.O.W.

TEL

WATER

TEL

EXISTING 48" SS

600.00

600.05

EOP

℄ IL 16

45+00.00

604 602 600 598 596 594 592 590

75 70 65 60 55 50 45 40 35 30 25 20 15 10 5 0 5 10 15 20 25 30 35 40 45 50 55 60 65 70 75

ORIGINAL SURVEY	
NOTE BOOK	
NO.	

	BY	DATE
SURVEYED		
PLOTTED		
TEMPLATE		
AREAS		
AREAS CHECKED		

FILE NAME = 190404-sht-xssheets.dgn	USER NAME = tlmk	DESIGNED - J.W.F.	REVISED -
		DRAWN - T.W.K	REVISED -
	PLOT SCALE = $SCALE$	CHECKED - S.W.M.	REVISED -
	PLOT DATE = 2/24/2025	DATE - 01/24/2025	REVISED -

HAMPTON, LENZINI AND RENWICK, INC.
3065 STEVENSON DRIVE, SUITE 201
SPRINGFIELD, ILLINOIS 62703
ILLINOIS PROFESSIONAL DESIGN FIRM
LS / PE / SE CORP. 184.000959

STATE OF ILLINOIS
CITY OF SHELBYVILLE

STATION CROSS SECTIONS

SCALE: 5H:2V | SHEET NO. OF SHEETS | STA. 45+00.00 TO STA. 45+00.00

F.A.P.	SECTION	COUNTY	TOTAL SHEETS	SHEET NO.
325	18-00060-00-BT	SHELBY	147	116
		CONTRACT NO. 95940		
C-97-019-22	ILLINOIS FED. AID PROJECT V44K(216)			

FINAL SURVEY		BY	DATE
NOTE BOOK	SURVEYED		
NO.	PLOTTED		
	TEMPLATE		
	AREAS		
	AREAS CHECKED		

ORIGINAL SURVEY		BY	DATE
NOTE BOOK	SURVEYED		
NO.	PLOTTED		
	TEMPLATE		
	AREAS		
	AREAS CHECKED		

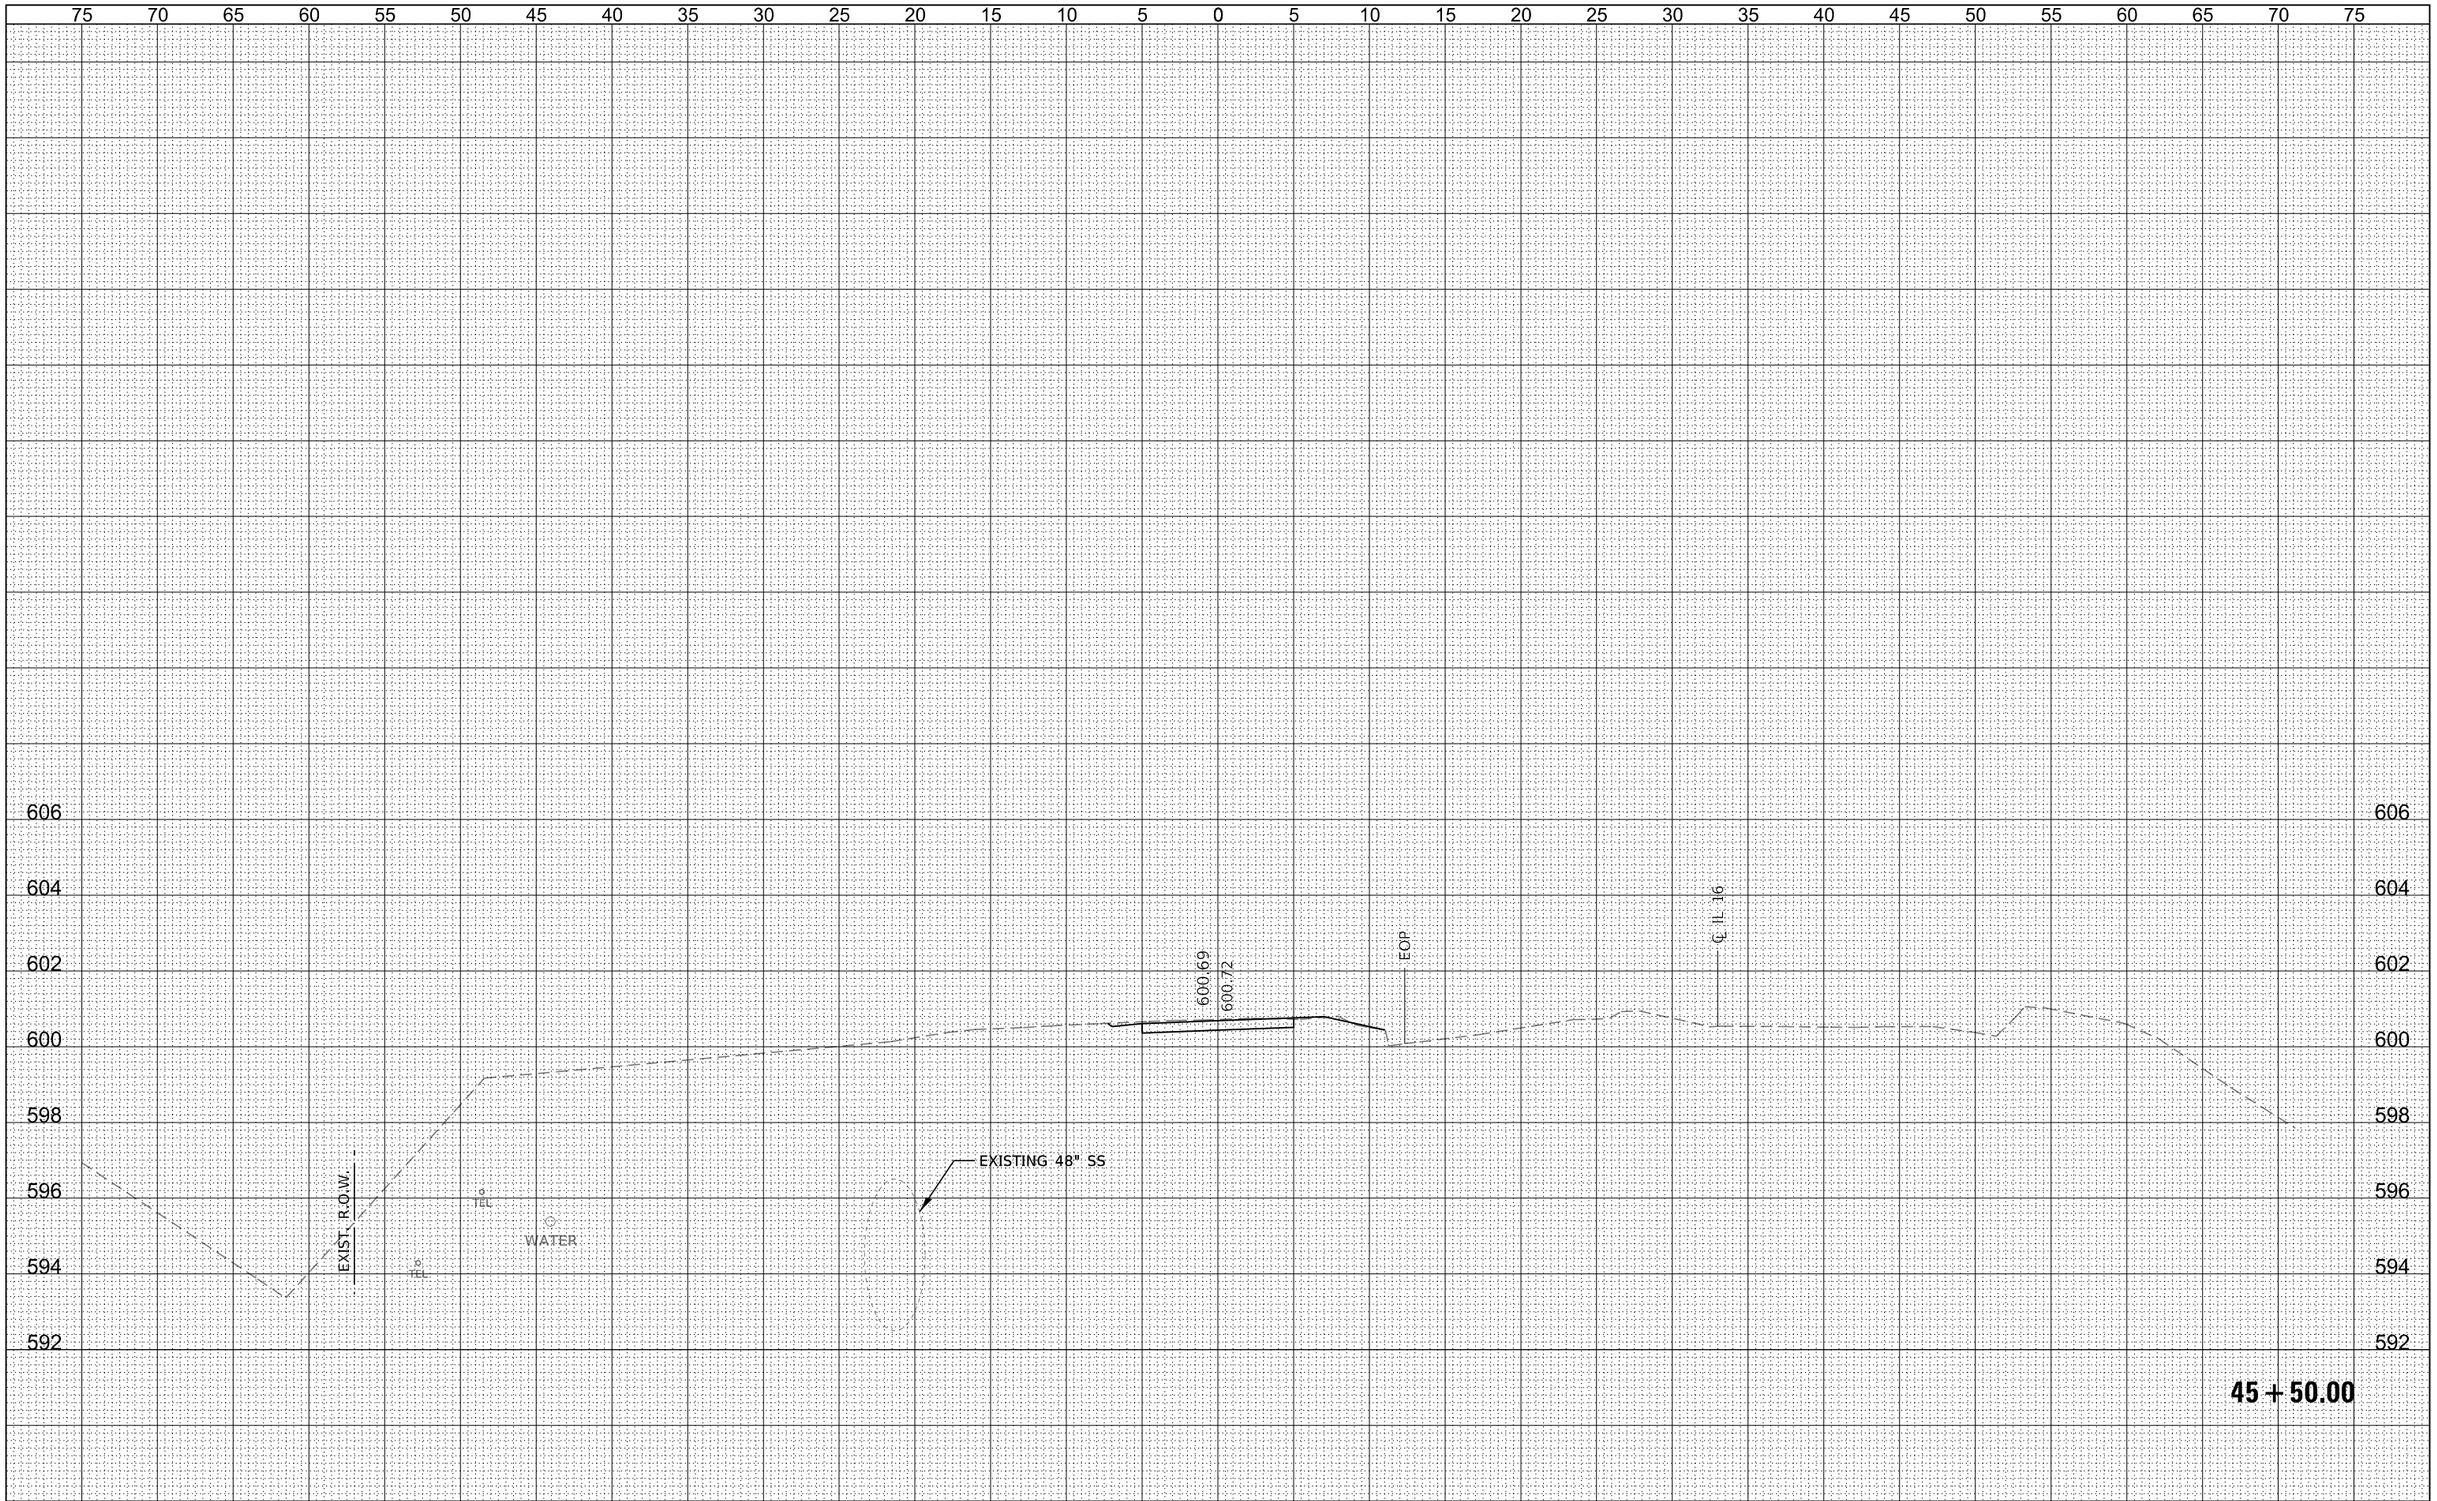

FILE NAME = 190404-sht-xssheets.dgn	USER NAME = tlmk	DESIGNED - J.W.F.	REVISED -
		DRAWN - T.W.K	REVISED -
	PLOT SCALE = $SCALE$	CHECKED - S.W.M.	REVISED -
	PLOT DATE = 2/24/2025	DATE - 01/24/2025	REVISED -

HAMPTON, LENZINI AND RENWICK, INC.
3065 STEVENSON DRIVE, SUITE 201
SPRINGFIELD, ILLINOIS 62703
ILLINOIS PROFESSIONAL DESIGN FIRM
LS / PE / SE CORP. 184.000959

STATE OF ILLINOIS
CITY OF SHELBYVILLE

STATION CROSS SECTIONS

SCALE: 5H:2V | SHEET NO. OF SHEETS | STA. 45+50.00 TO STA. 45+50.00

F.A.P.	SECTION	COUNTY	TOTAL SHEETS	SHEET NO.
325	18-00060-00-BT	SHELBY	147	117
		CONTRACT NO. 95940		
C-97-019-22	ILLINOIS FED. AID PROJECT V44K(216)			

FINAL SURVEY		BY	DATE
NOTE BOOK	SURVEYED		
NO.	PLOTTED		
	TEMPLATE		
	AREAS		
	AREAS CHECKED		

ORIGINAL SURVEY		BY	DATE
NOTE BOOK	SURVEYED		
NO.	PLOTTED		
	TEMPLATE		
	AREAS		
	AREAS CHECKED		

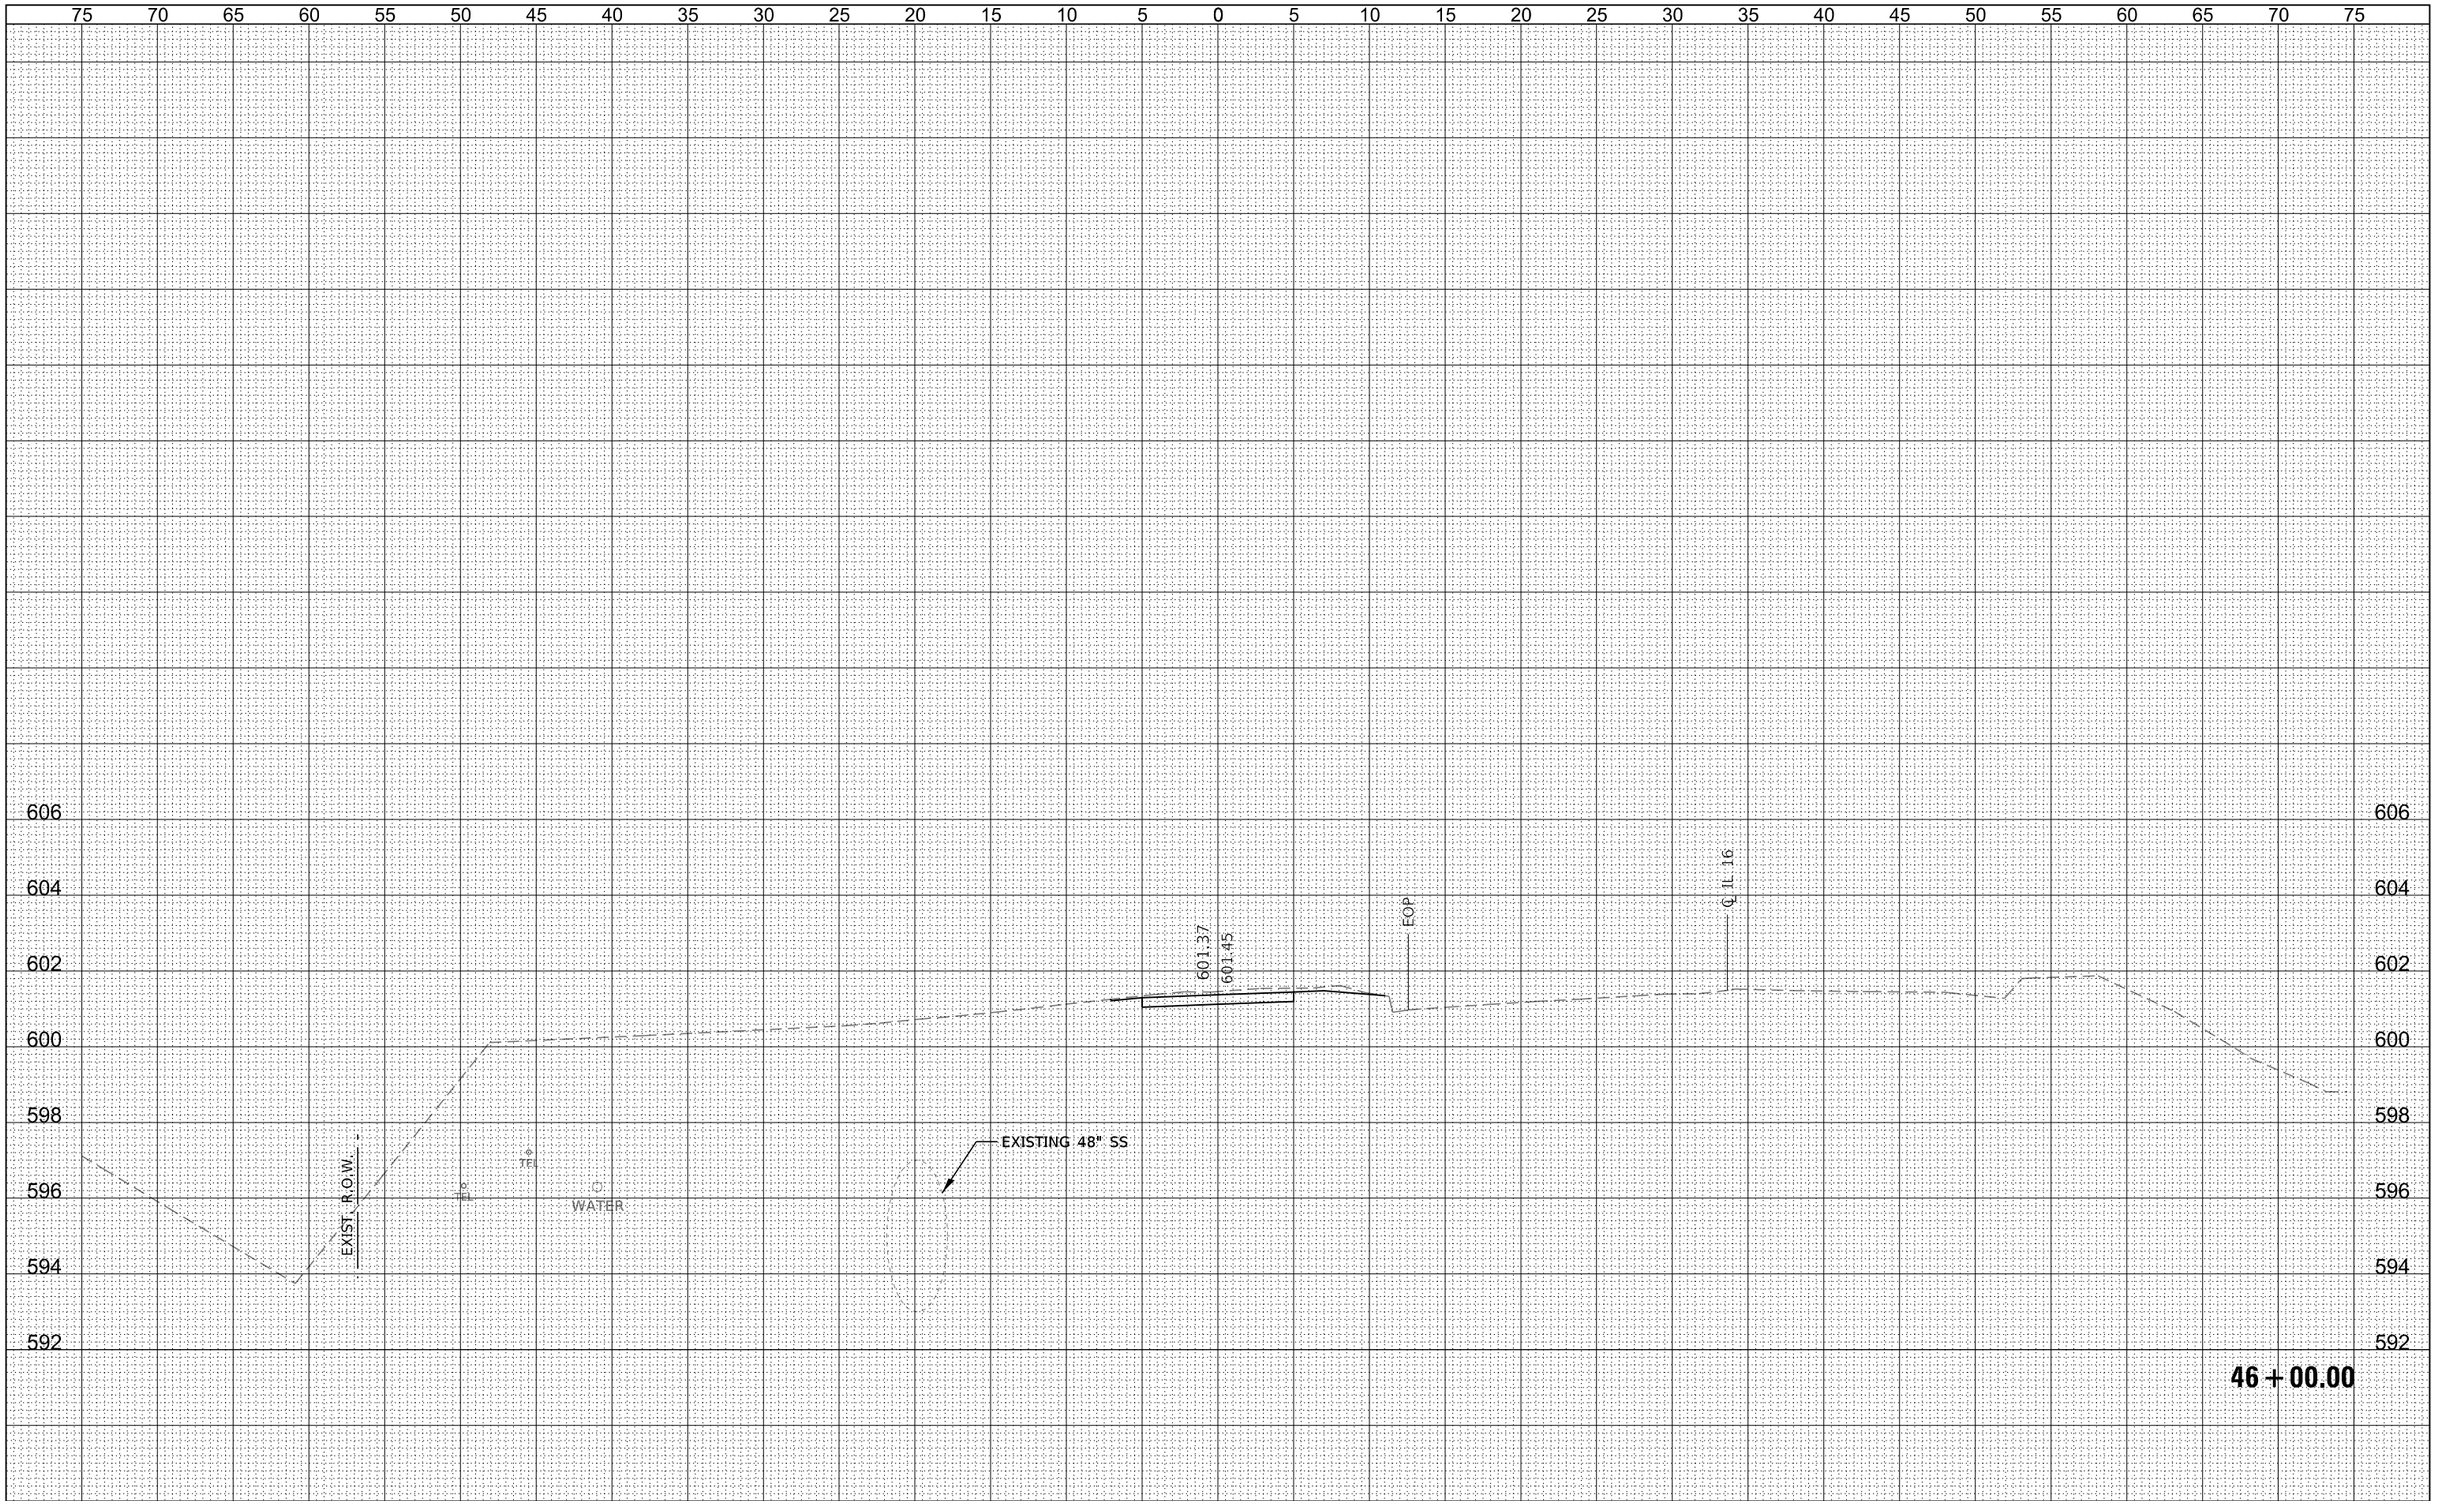

FILE NAME = 190404-sht-xssheets.dgn	USER NAME = tlmk	DESIGNED - J.W.F.	REVISED -
HAMPTON, LENZINI AND RENWICK, INC.		DRAWN - T.W.K	REVISED -
3065 STEVENSON DRIVE, SUITE 201 SPRINGFIELD, ILLINOIS 62703	PLOT SCALE = $SCALE$	CHECKED - S.W.M.	REVISED -
ILLINOIS PROFESSIONAL DESIGN FIRM LS / PE / SE CORP. 184.000959	PLOT DATE = 2/24/2025	DATE - 01/24/2025	REVISED -

STATE OF ILLINOIS
CITY OF SHELBYVILLE

STATION CROSS SECTIONS

SCALE: 5H:2V | SHEET NO. OF SHEETS | STA. 46+00.00 | TO STA. 46+00.00

F.A.P.	SECTION	COUNTY	TOTAL SHEETS	SHEET NO.
325	18-00060-00-BT	SHELBY	147	118
		CONTRACT NO. 95940		
C-97-019-22	ILLINOIS	FED. AID PROJECT V44K(216)		

FINAL SURVEY	
NOTE BOOK	
NO.	

		BY	DATE
SURVEYED			
PLOTTED			
TEMPLATE			
AREAS			
AREAS CHECKED			

ORIGINAL SURVEY	
NOTE BOOK	
NO.	

		BY	DATE
SURVEYED			
PLOTTED			
TEMPLATE			
AREAS			
AREAS CHECKED			

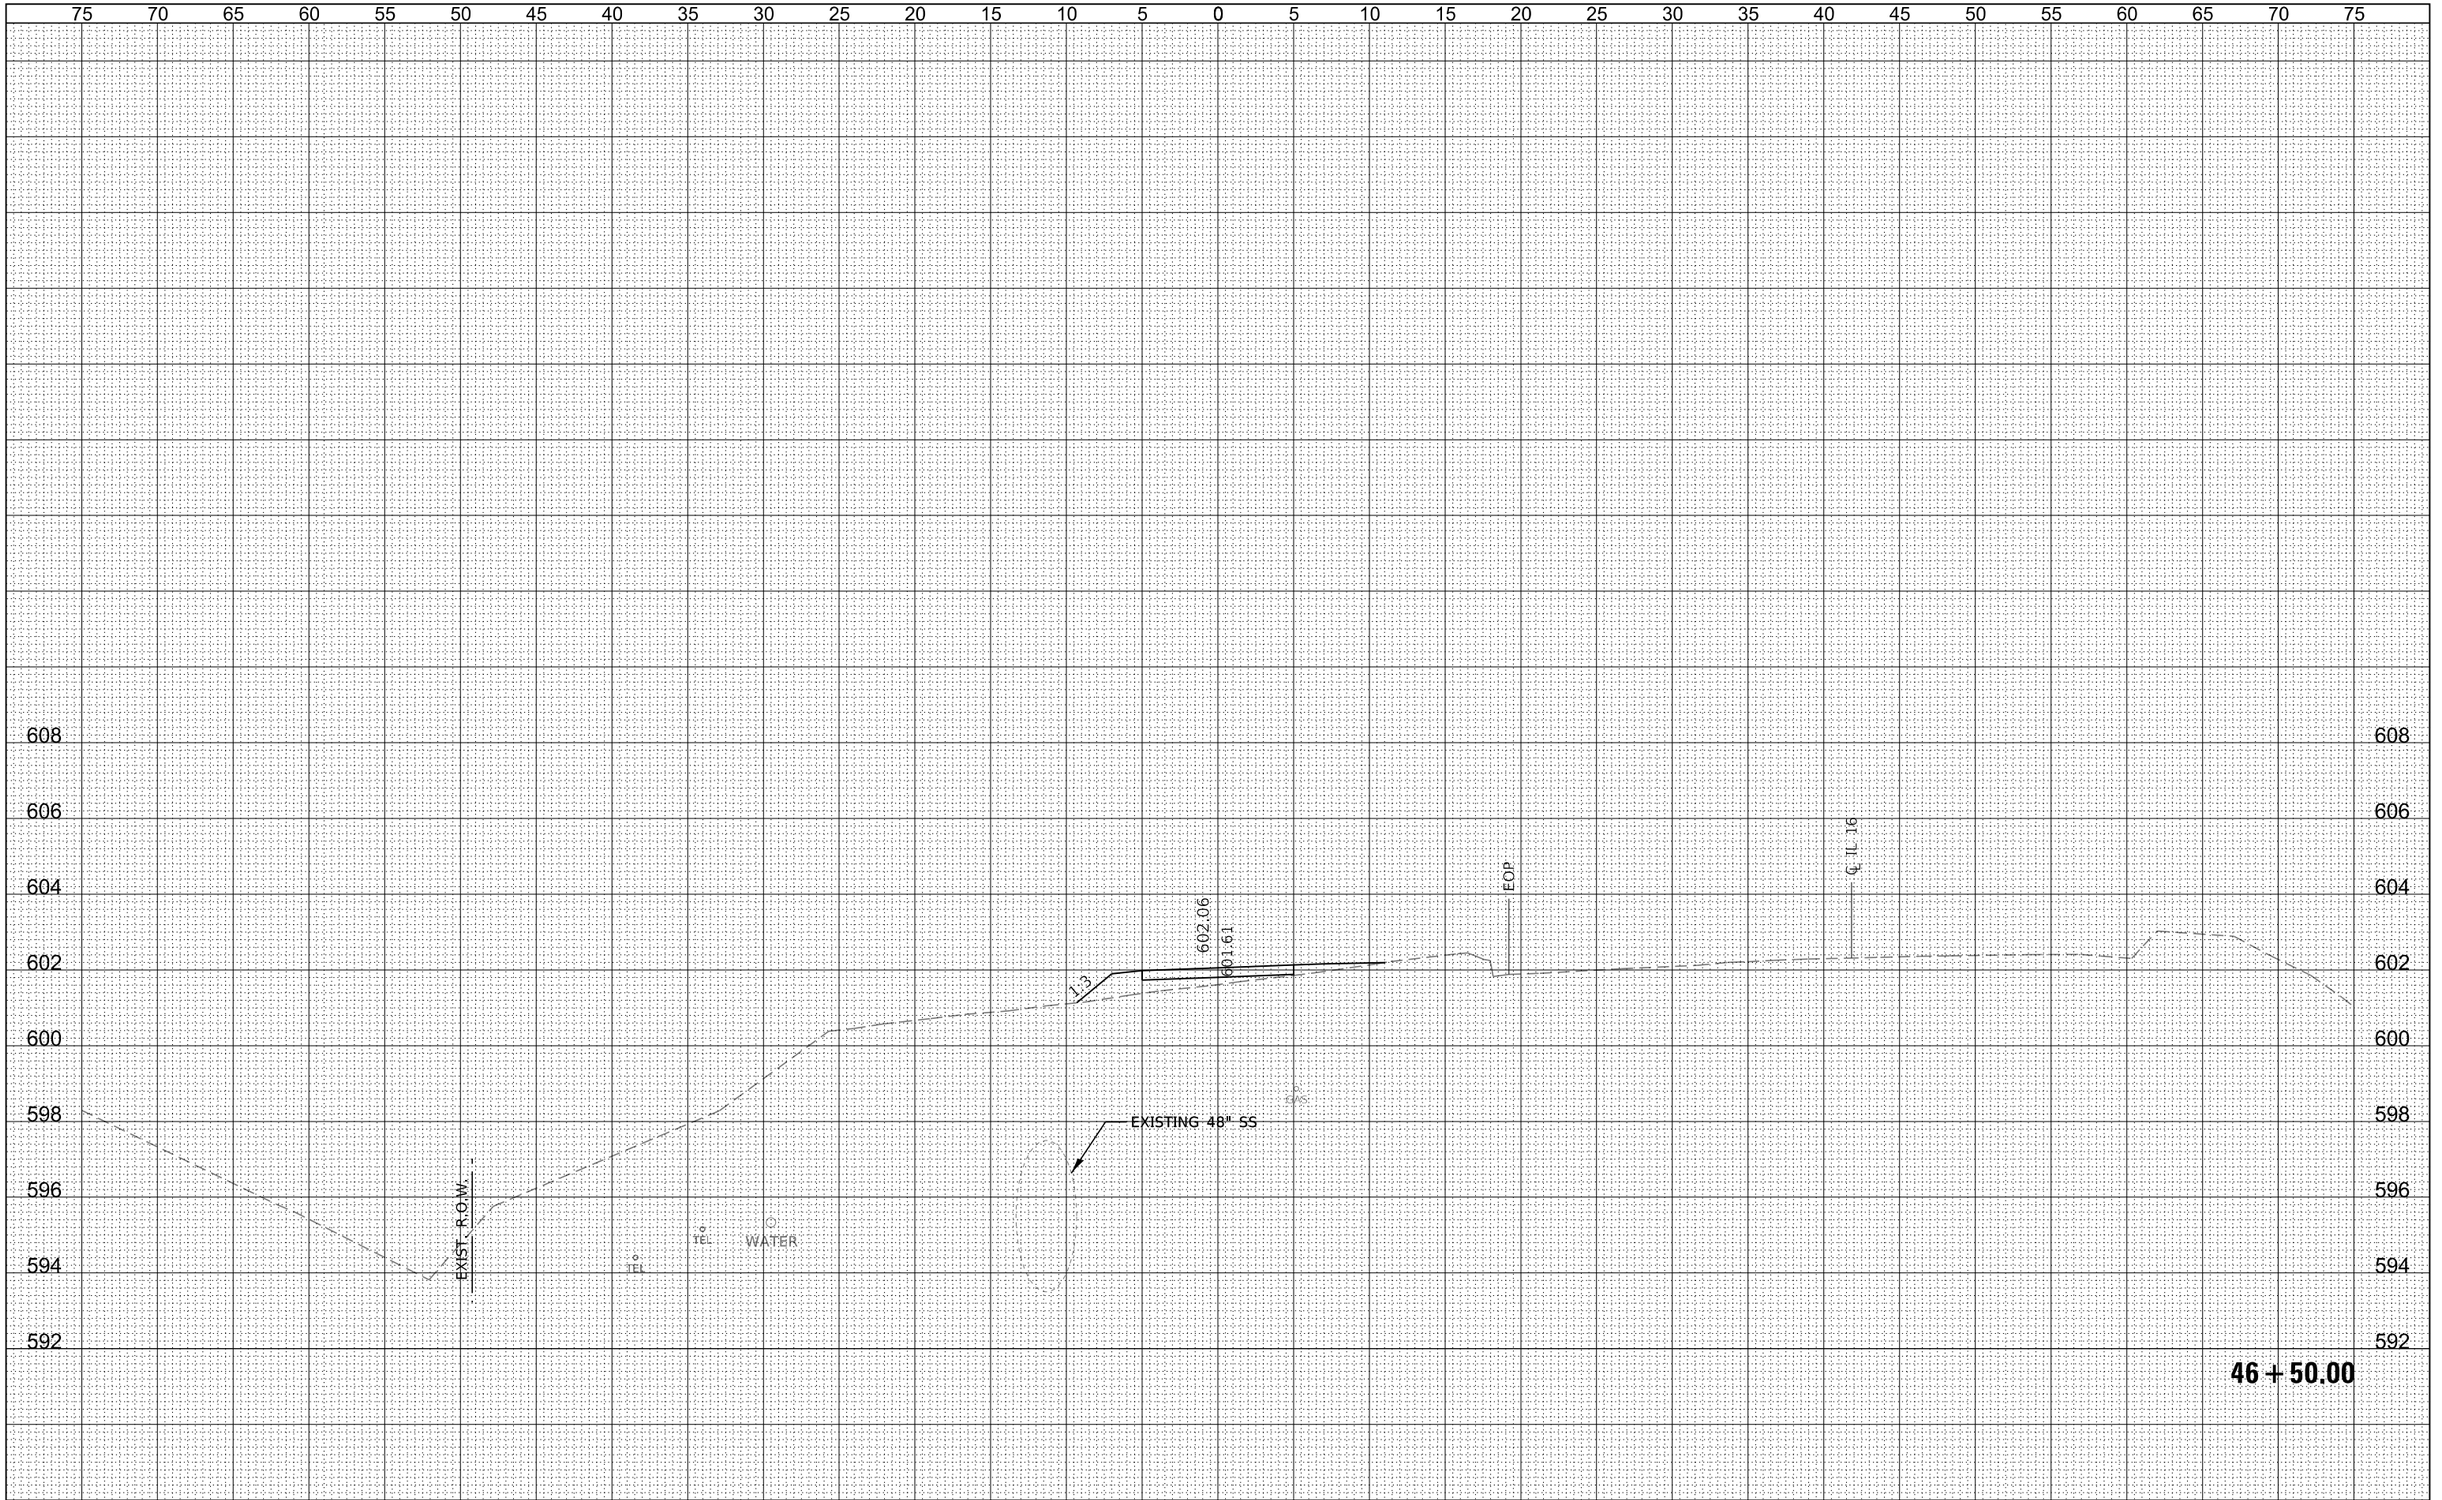

FILE NAME = 190404-sht-xssheets.dgn	USER NAME = tlmk	DESIGNED - J.W.F.	REVISED -
		DRAWN - T.W.K	REVISED -
	PLOT SCALE = $SCALE$	CHECKED - S.W.M.	REVISED -
	PLOT DATE = 2/24/2025	DATE - 01/24/2025	REVISED -

HAMPTON, LENZINI AND RENWICK, INC.
3085 STEVENSON DRIVE, SUITE 201
SPRINGFIELD, ILLINOIS 62703
ILLINOIS PROFESSIONAL DESIGN FIRM
LS / PE / SE CORP. 184.000959

STATE OF ILLINOIS
CITY OF SHELBYVILLE

STATION CROSS SECTIONS

SCALE: 5H:2V | SHEET NO. OF SHEETS | STA. 46+50.00 TO STA. 46+50.00

F.A.P.	SECTION	COUNTY	TOTAL SHEETS	SHEET NO.
325	18-00060-00-BT	SHELBY	147	119
		CONTRACT NO. 95940		
C-97-019-22	ILLINOIS	FED. AID PROJECT V44K(216)		

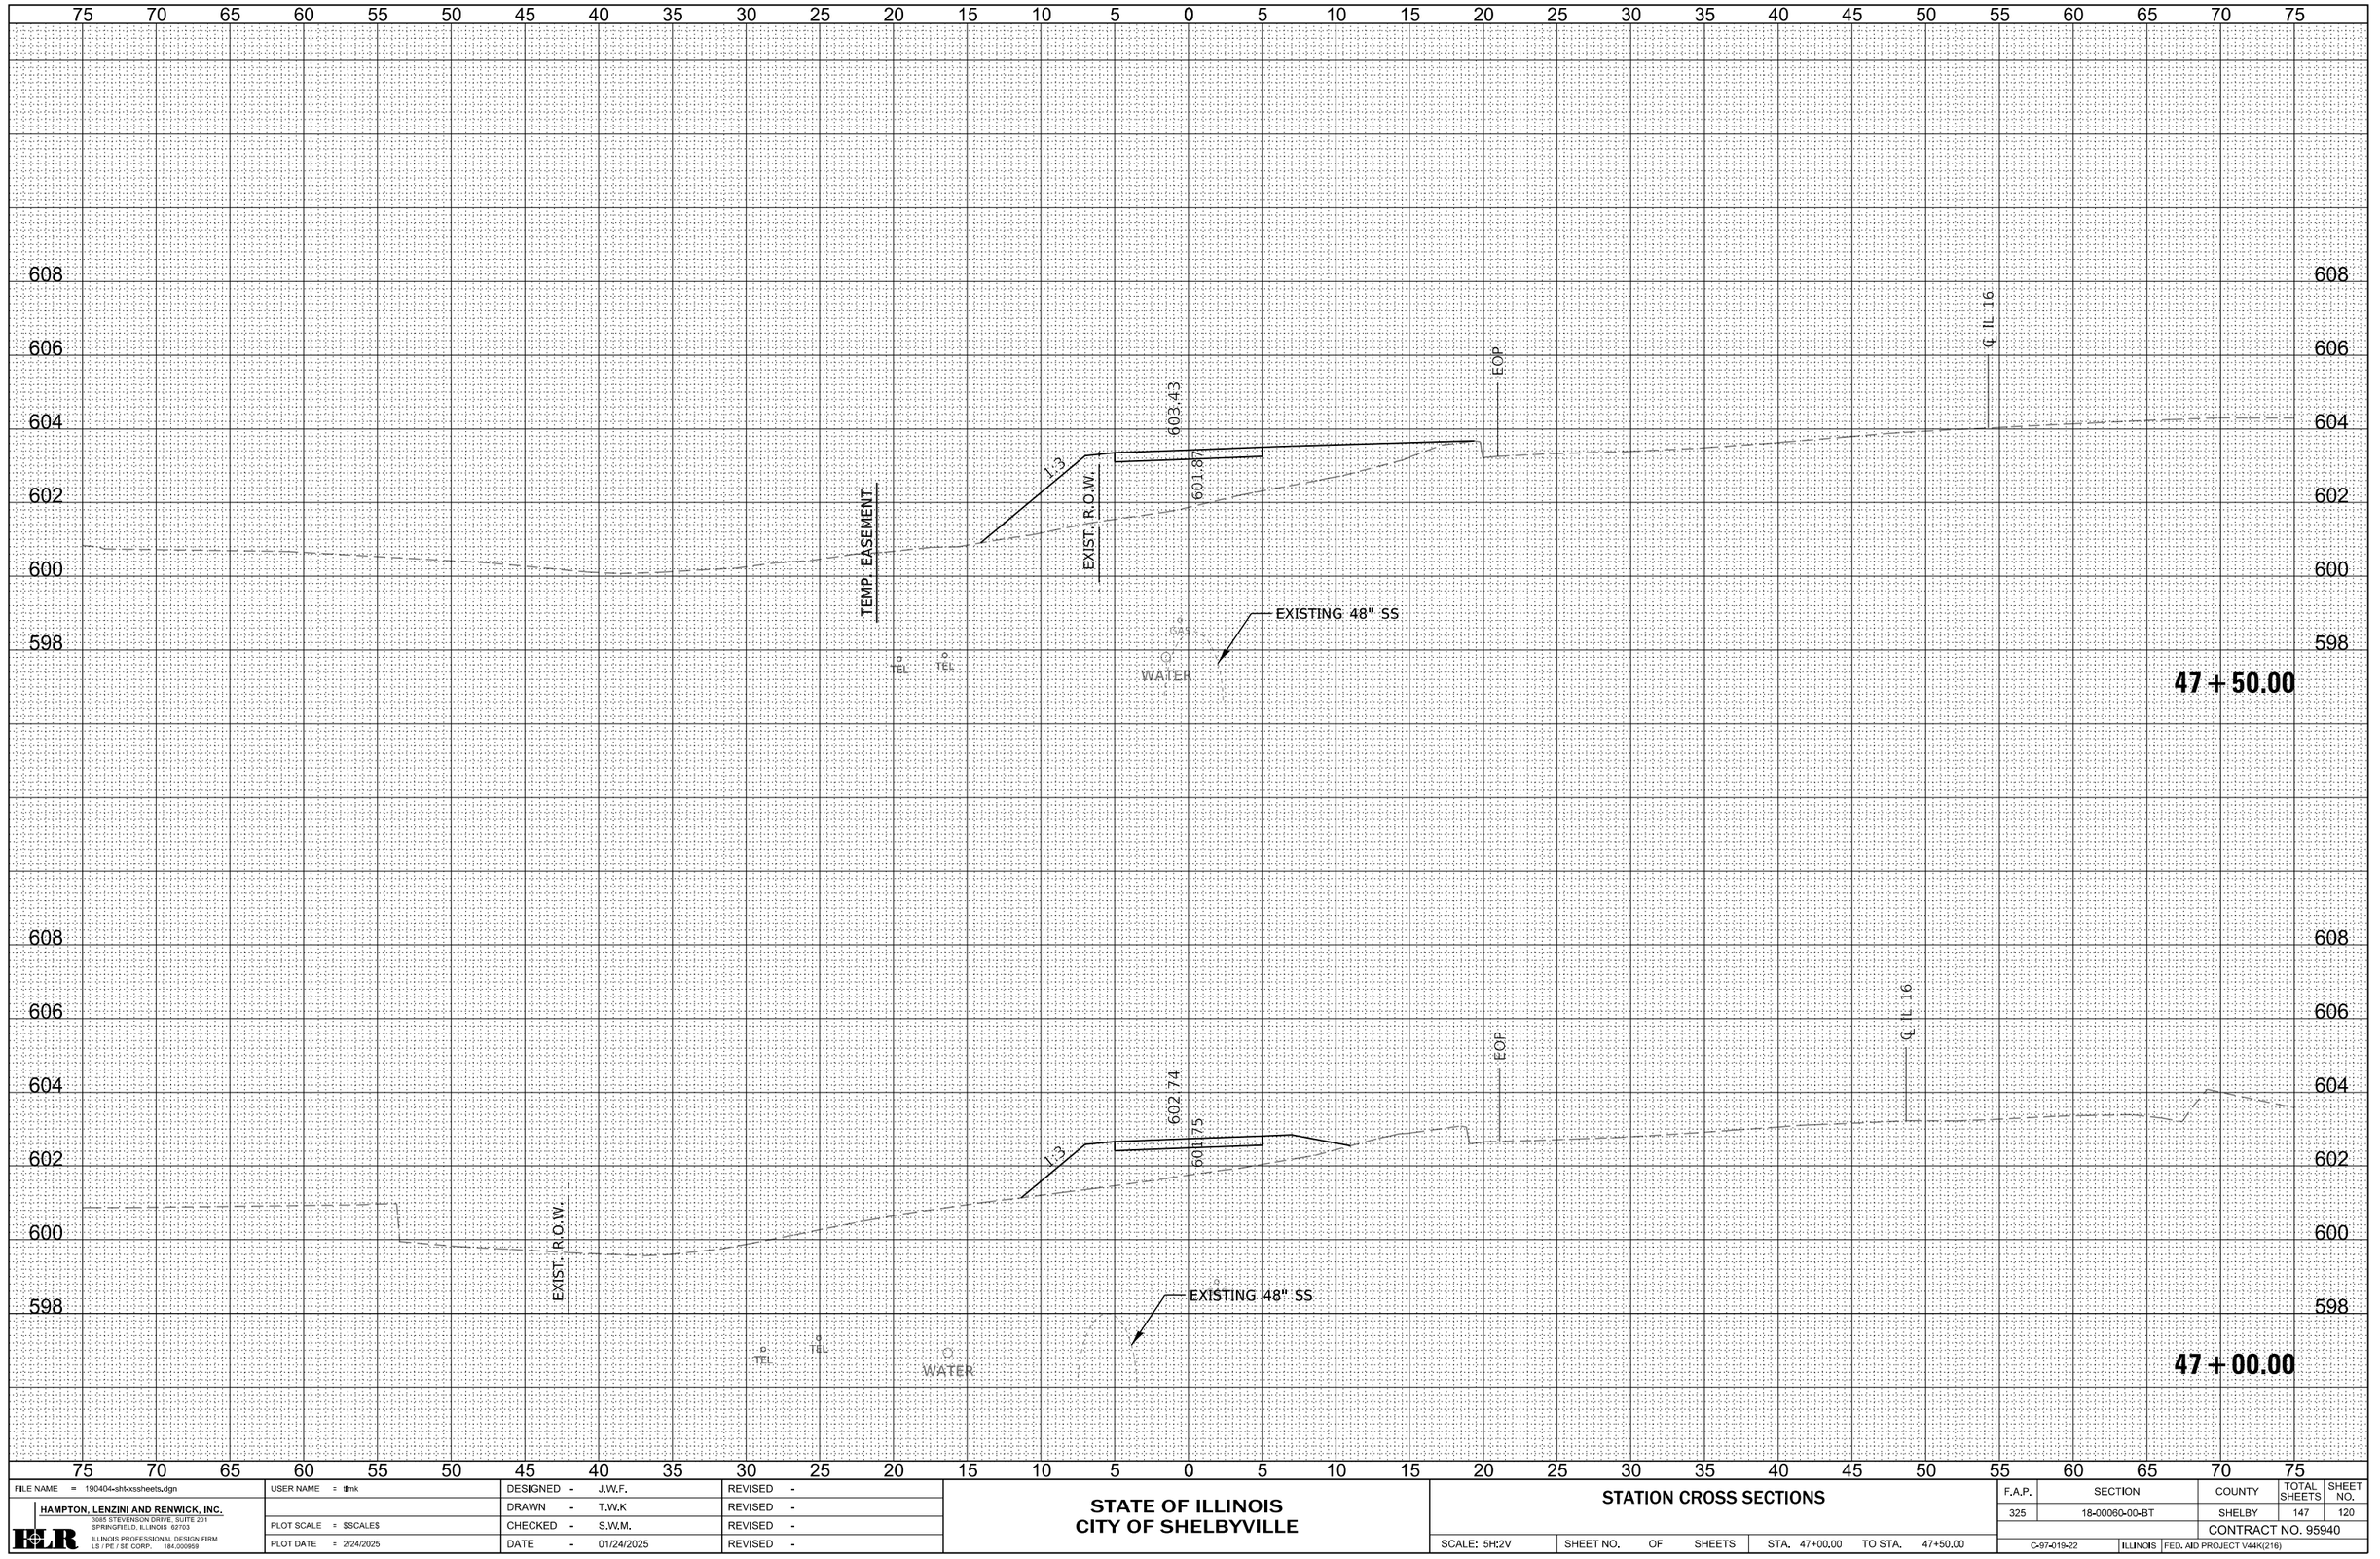

FINAL SURVEY
NOTE BOOK
NO.

	BY	DATE
SURVEYED		
PLOTTED		
TEMPLATE		
AREAS		
AREAS CHECKED		

ORIGINAL SURVEY
NOTE BOOK
NO.

	BY	DATE
SURVEYED		
PLOTTED		
TEMPLATE		
AREAS		
AREAS CHECKED		

FILE NAME = 190404-sht-xssheets.dgn	USER NAME = tmk	DESIGNED - J.W.F.	REVISED -
		DRAWN - T.W.K	REVISED -
	PLOT SCALE = $SCALE$	CHECKED - S.W.M.	REVISED -
	PLOT DATE = 2/24/2025	DATE - 01/24/2025	REVISED -

HAMPTON, LENZINI AND RENWICK, INC.
3085 STEVENSON DRIVE, SUITE 201
SPRINGFIELD, ILLINOIS 62703
ILLINOIS PROFESSIONAL DESIGN FIRM
LS / PE / SE CORP. 184.000959

STATE OF ILLINOIS
CITY OF SHELBYVILLE

STATION CROSS SECTIONS

SCALE: 5H:2V | SHEET NO. OF SHEETS | STA. 47+00.00 TO STA. 47+50.00

F.A.P.	SECTION	COUNTY	TOTAL SHEETS	SHEET NO.
325	18-00060-00-BT	SHELBY	147	120
		CONTRACT NO. 95940		
C-97-019-22	ILLINOIS	FED. AID PROJECT V44K(216)		

FINAL SURVEY	NOTE BOOK	NO.
	SURVEYED	
	PLOTTED	
	TEMPLATE	
	AREAS	
	AREAS CHECKED	

BY	DATE

ORIGINAL SURVEY	NOTE BOOK	NO.
	SURVEYED	
	PLOTTED	
	TEMPLATE	
	AREAS	
	AREAS CHECKED	

BY	DATE

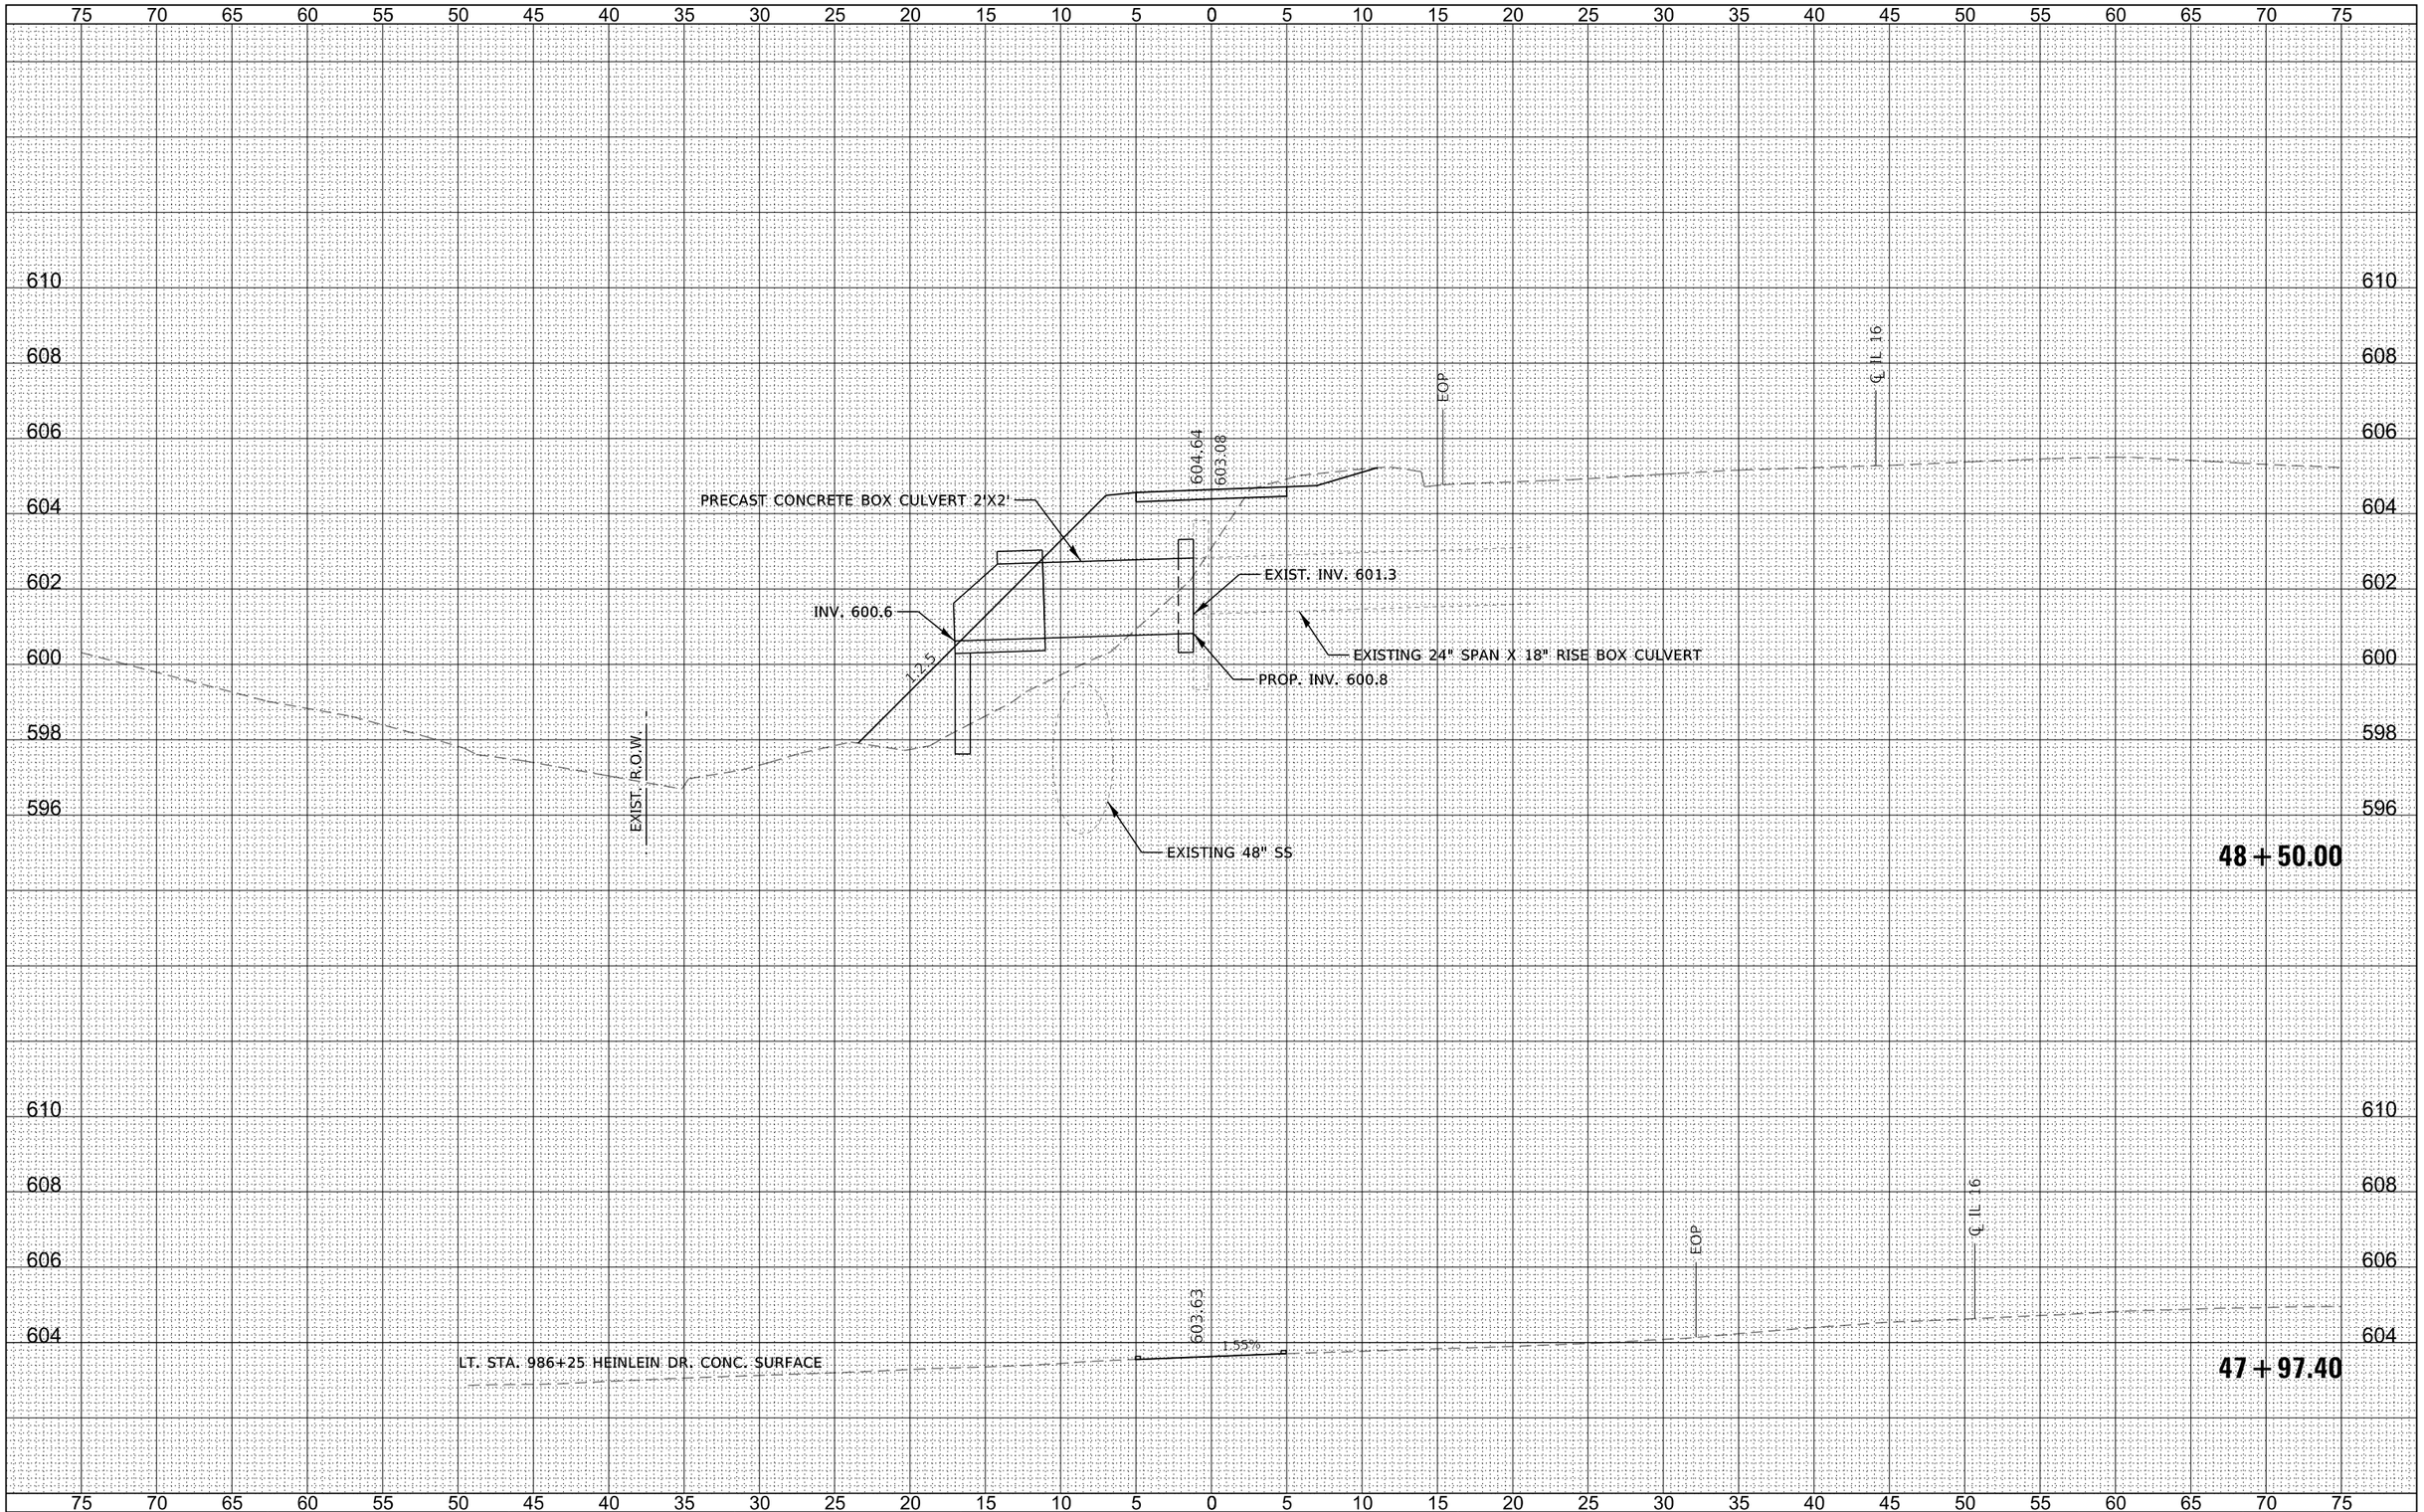

FILE NAME = 190404-sht-xssheets.dgn	USER NAME = tlmk	DESIGNED - J.W.F.	REVISED -
HAMPTON, LENZINI AND RENWICK, INC.		DRAWN - T.W.K	REVISED -
3085 STEVENSON DRIVE, SUITE 201 SPRINGFIELD, ILLINOIS 62703	PLOT SCALE = $SCALE$	CHECKED - S.W.M.	REVISED -
ILLINOIS PROFESSIONAL DESIGN FIRM LS / PE / SE CORP. 184.000959	PLOT DATE = 2/24/2025	DATE - 01/24/2025	REVISED -

STATE OF ILLINOIS
CITY OF SHELBYVILLE

STATION CROSS SECTIONS

SCALE: 5H:2V | SHEET NO. OF SHEETS | STA. 47+97.40 TO STA. 48+50.00

F.A.P.	SECTION	COUNTY	TOTAL SHEETS	SHEET NO.
325	18-00060-00-BT	SHELBY	147	121
		CONTRACT NO. 95940		
C-97-019-22	ILLINOIS	FED. AID PROJECT V44K(216)		

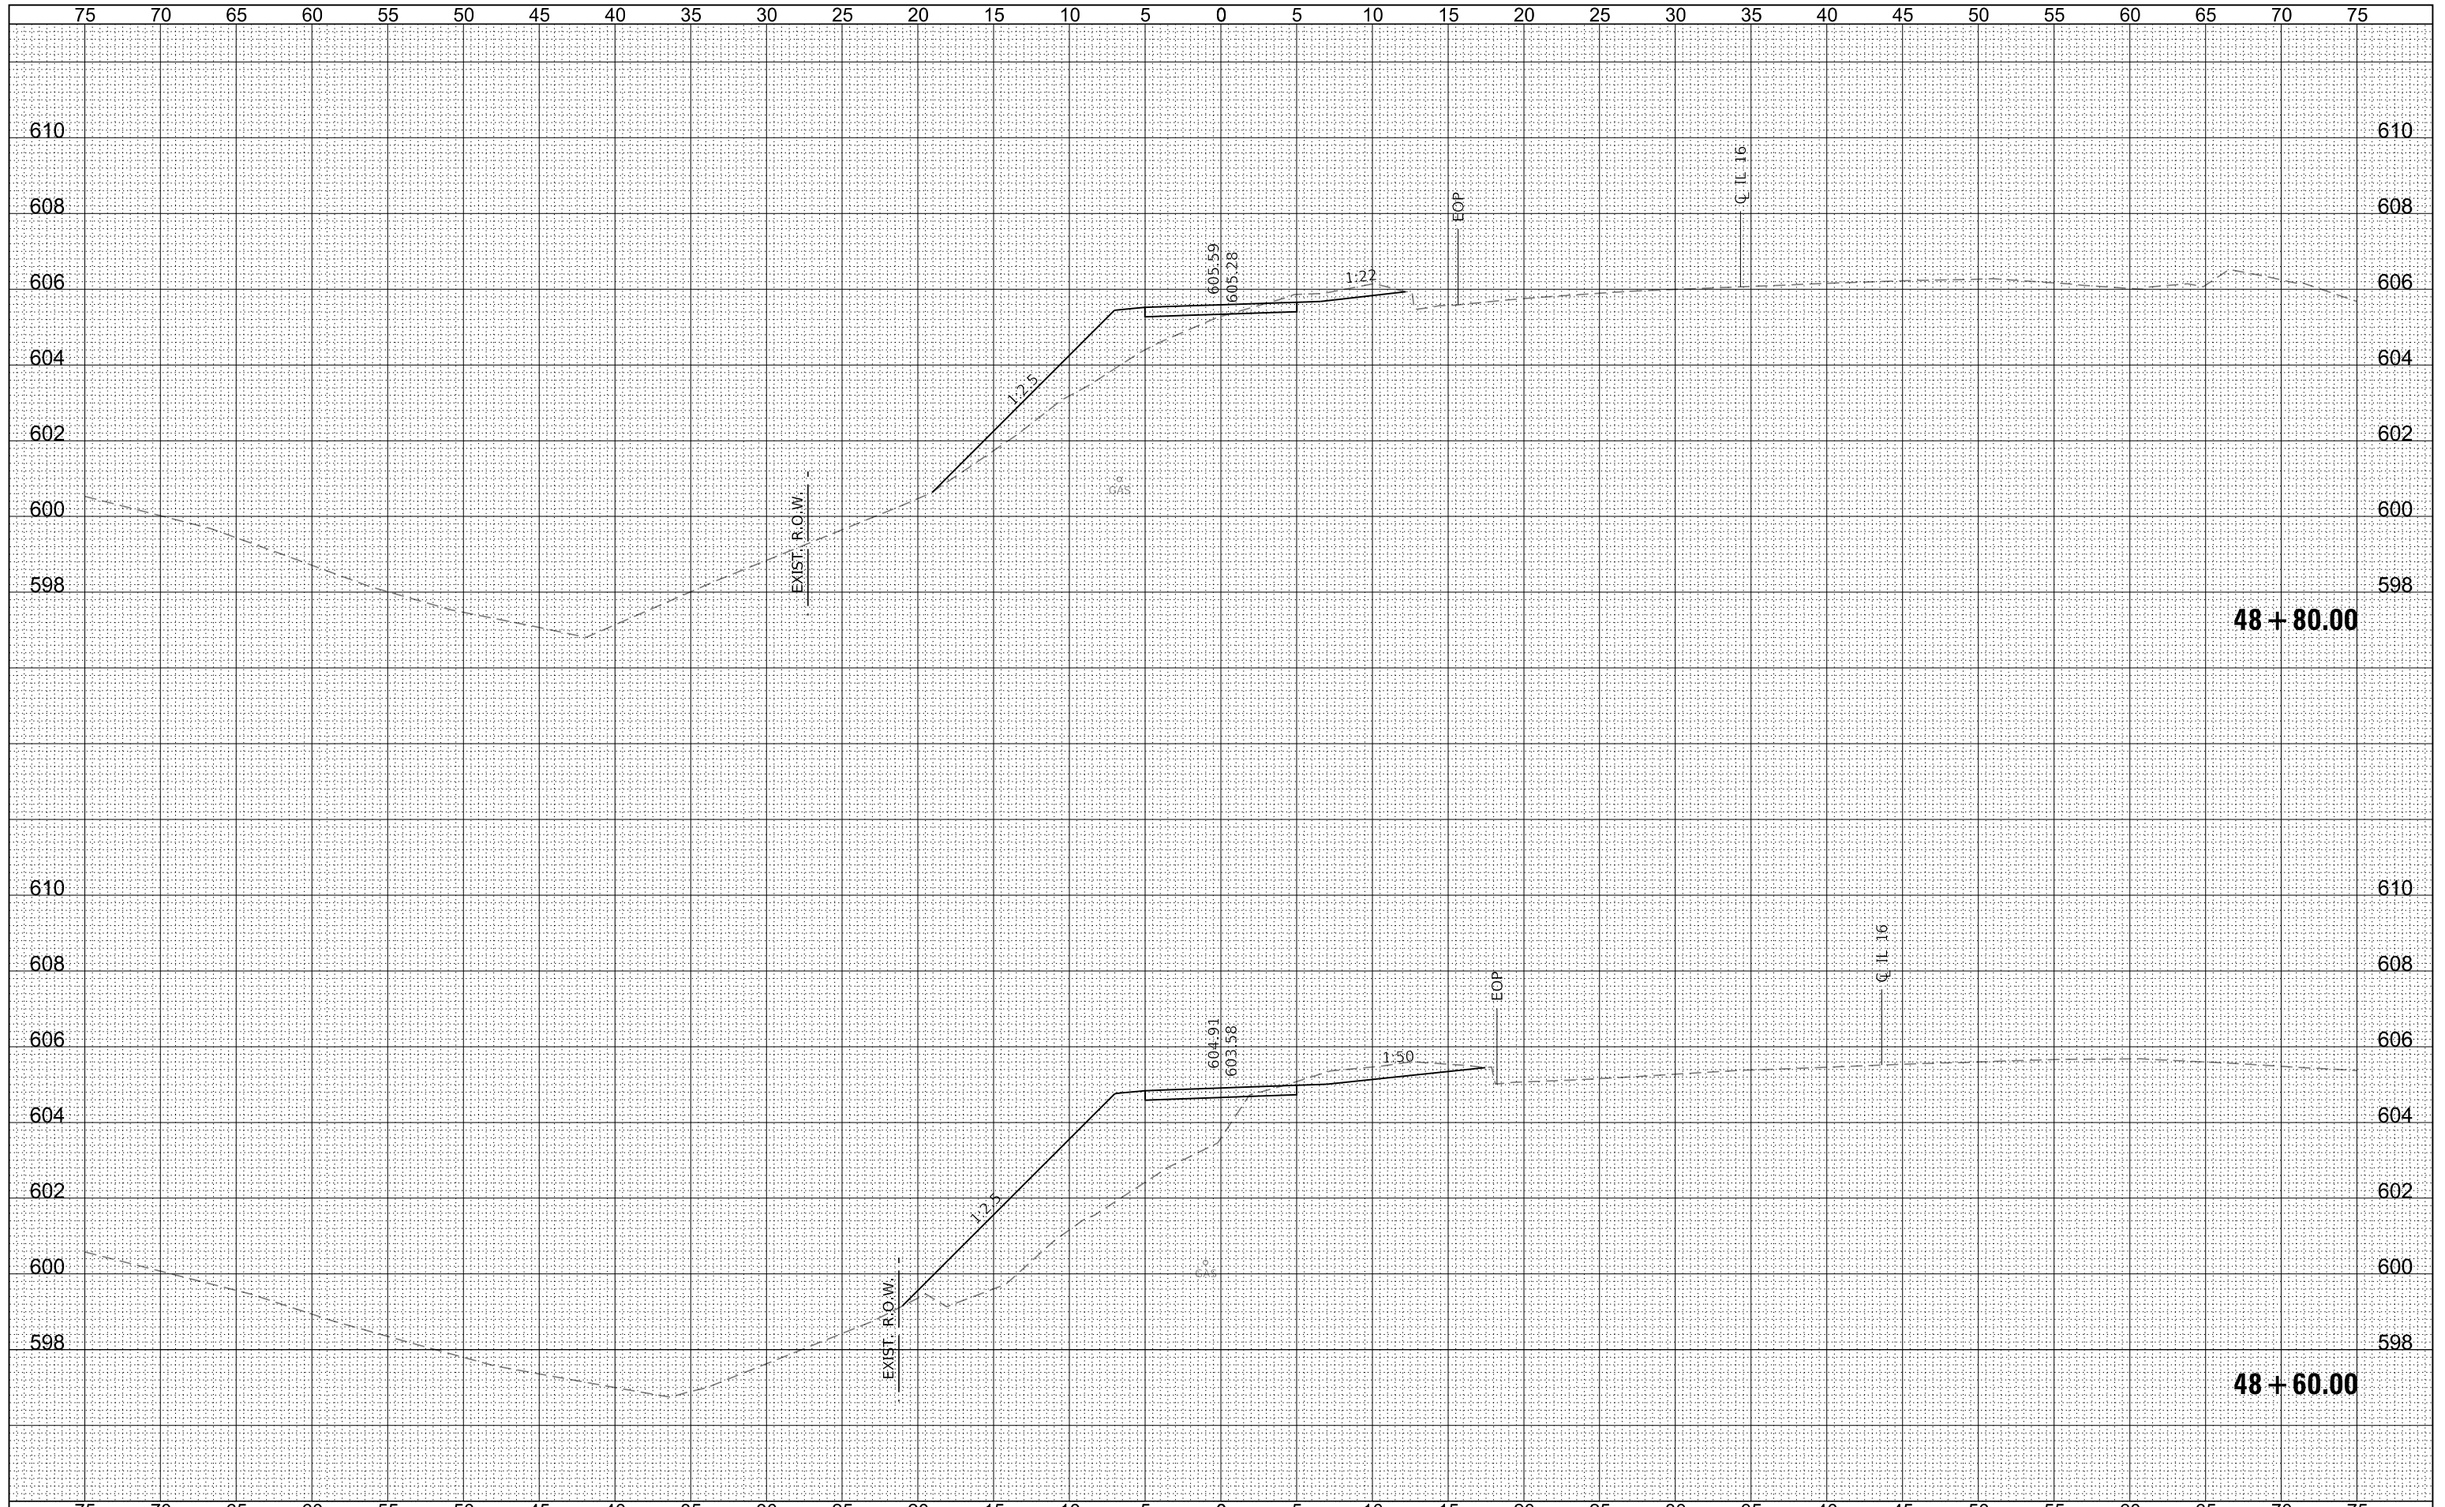

FINAL SURVEY

NO.	NOTE BOOK	SURVEYED	BY	DATE
		PLOTTED		
		TEMPLATE		
		AREAS		
		AREAS CHECKED		

ORIGINAL SURVEY

NO.	NOTE BOOK	SURVEYED	BY	DATE
		PLOTTED		
		TEMPLATE		
		AREAS		
		AREAS CHECKED		

FILE NAME = 190404-sht-xssheets.dgn	USER NAME = tmk	DESIGNED - J.W.F.	REVISED -
		DRAWN - T.W.K	REVISED -
	PLOT SCALE = $SCALE$	CHECKED - S.W.M.	REVISED -
	PLOT DATE = 2/24/2025	DATE - 01/24/2025	REVISED -

HAMPTON, LENZINI AND RENWICK, INC.
3085 STEVENSON DRIVE, SUITE 201
SPRINGFIELD, ILLINOIS 62703
ILLINOIS PROFESSIONAL DESIGN FIRM
LS / PE / SE CORP. 184.000959

STATE OF ILLINOIS
CITY OF SHELBYVILLE

STATION CROSS SECTIONS

SCALE: 5H:2V | SHEET NO. OF SHEETS | STA. 48+60.00 TO STA. 48+80.00

F.A.P.	SECTION	COUNTY	TOTAL SHEETS	SHEET NO.
325	18-00060-00-BT	SHELBY	147	122

CONTRACT NO. 95940

C-97-019-22 | ILLINOIS | FED. AID PROJECT V44K(216)

FINAL SURVEY	NOTE BOOK	NO.
SURVEYED		
PLOTTED		
TEMPLATE		
AREAS		
AREAS CHECKED		

BY	DATE

ORIGINAL SURVEY	NOTE BOOK	NO.
SURVEYED		
PLOTTED		
TEMPLATE		
AREAS		
AREAS CHECKED		

BY	DATE

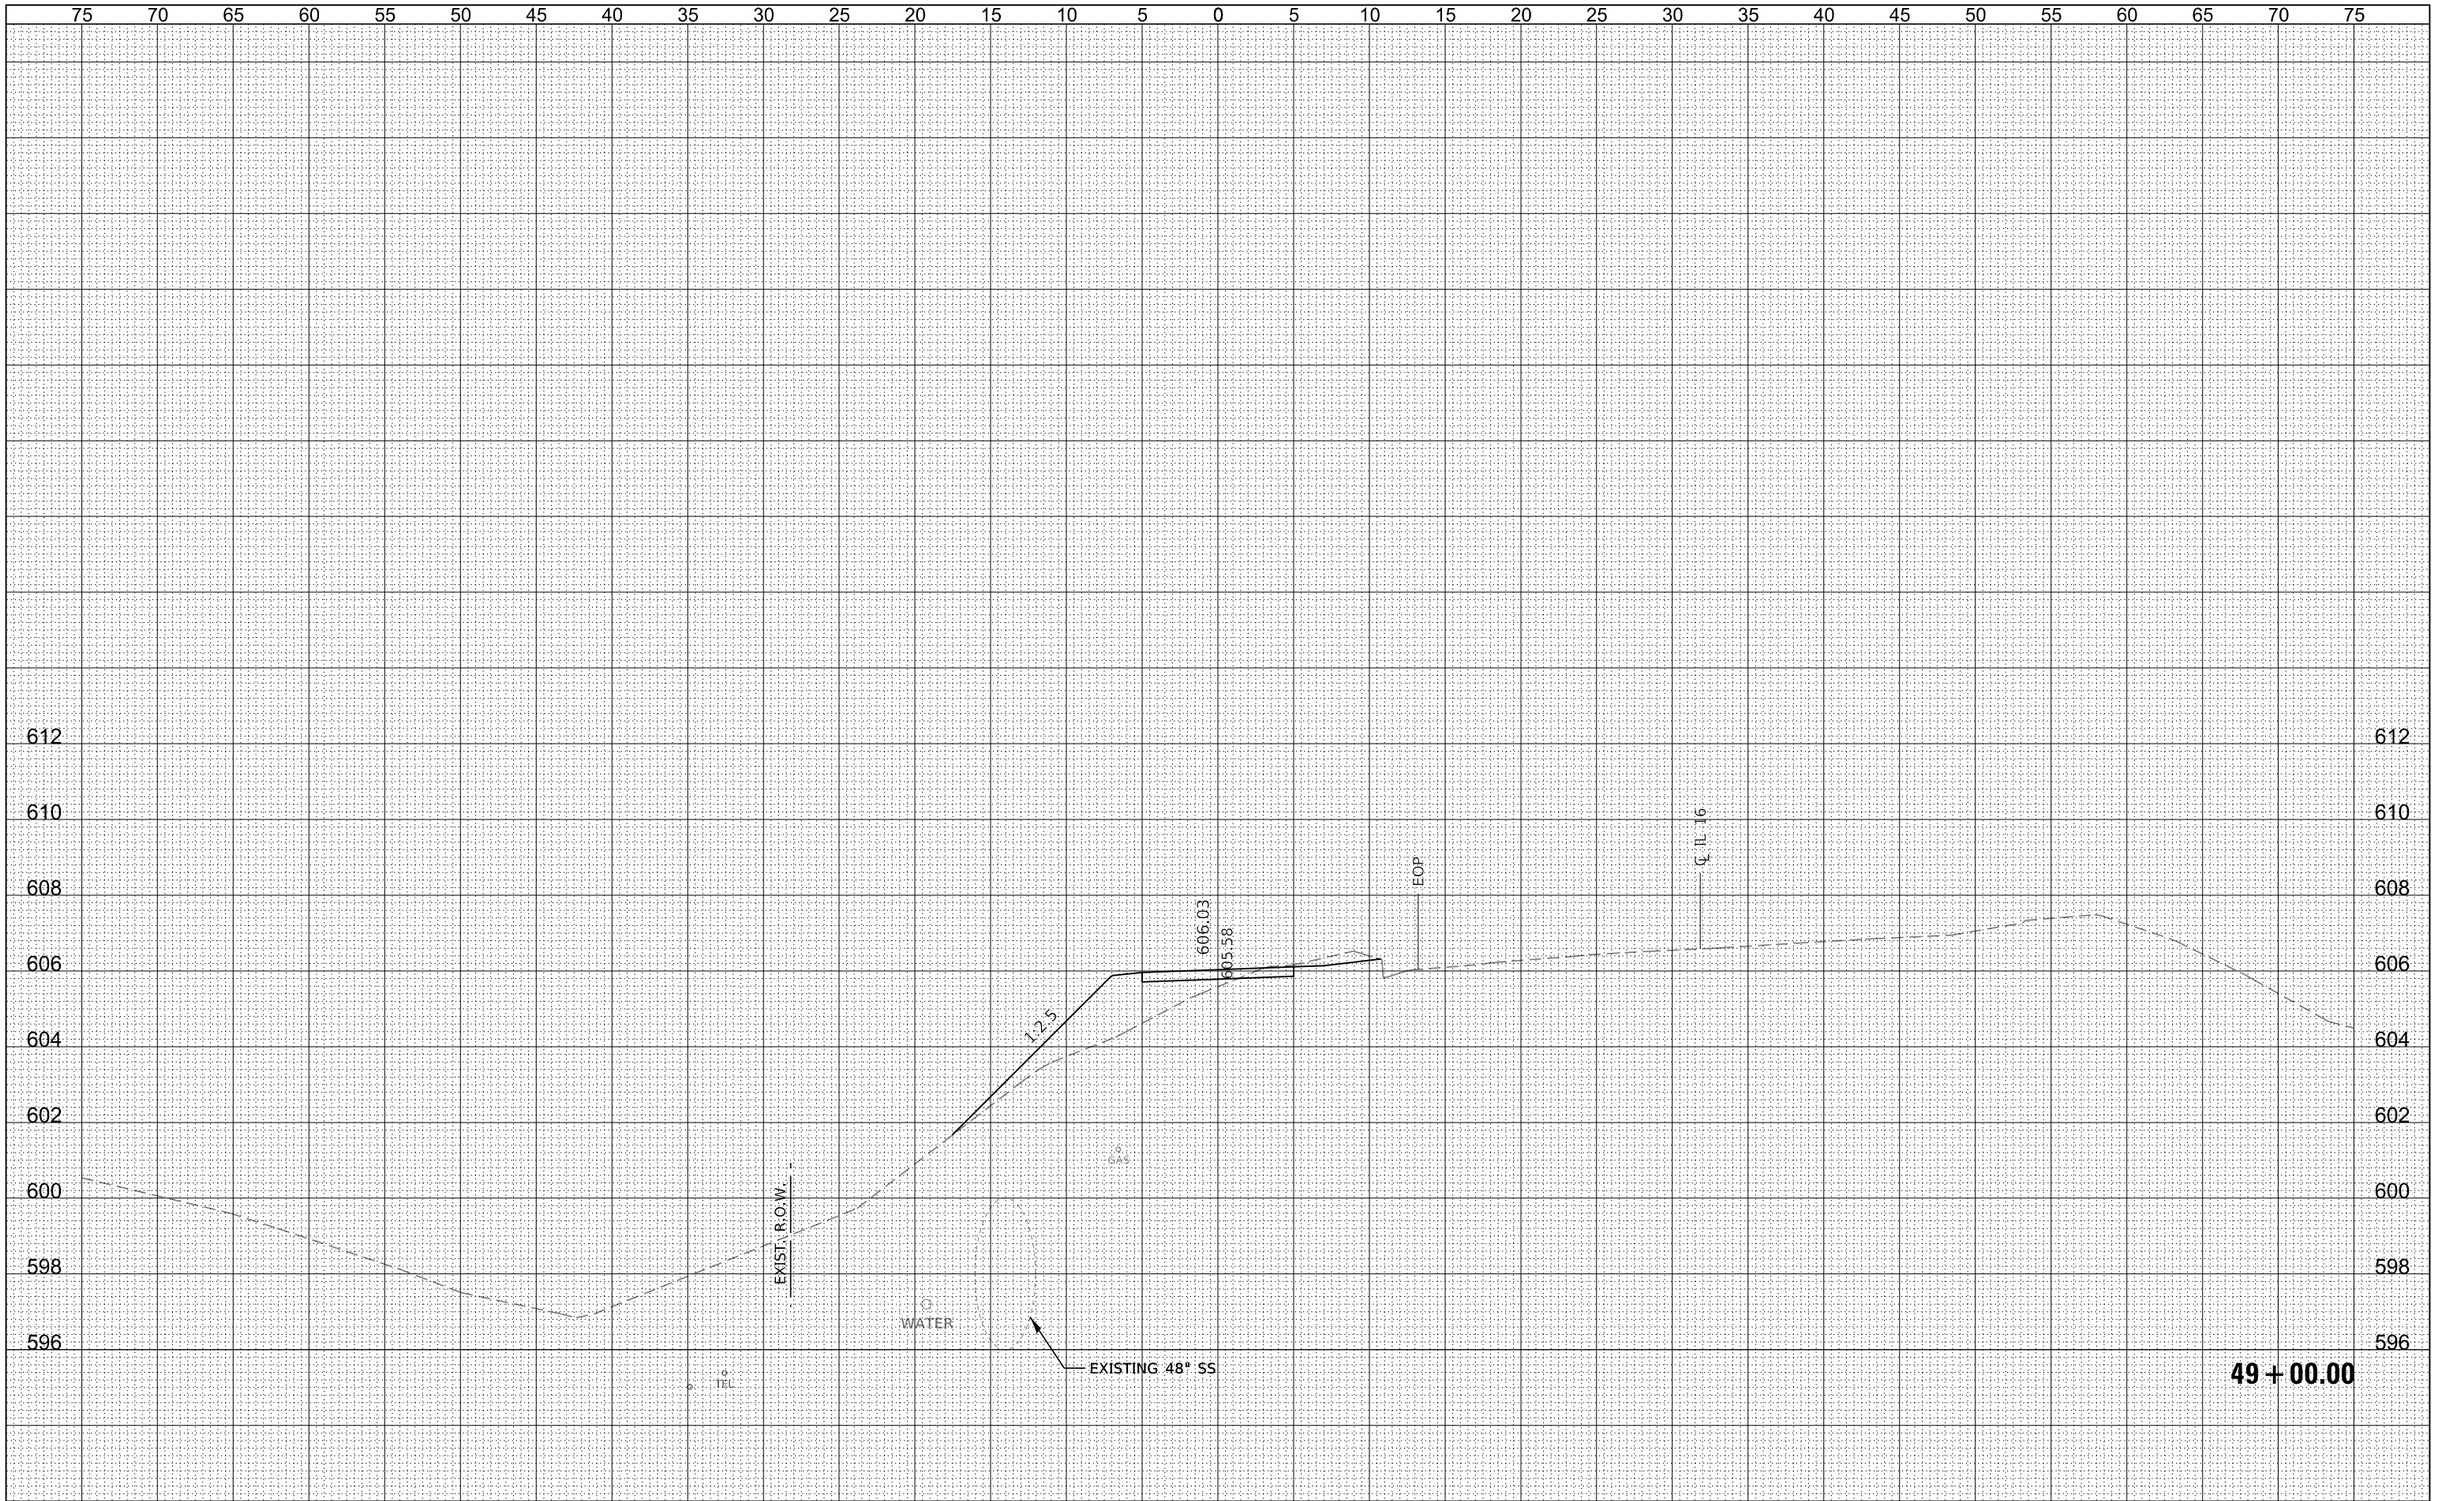

FILE NAME = 190404-sht-xssheets.dgn	USER NAME = tlmk	DESIGNED - J.W.F.	REVISED -
		DRAWN - T.W.K	REVISED -
	PLOT SCALE = $SCALE$	CHECKED - S.W.M.	REVISED -
	PLOT DATE = 2/24/2025	DATE - 01/24/2025	REVISED -

HAMPTON, LENZINI AND RENWICK, INC.
3065 STEVENSON DRIVE, SUITE 201
SPRINGFIELD, ILLINOIS 62703
ILLINOIS PROFESSIONAL DESIGN FIRM
LS / PE / SE CORP. 184.000959

STATE OF ILLINOIS
CITY OF SHELBYVILLE

STATION CROSS SECTIONS

SCALE: 5H:2V | SHEET NO. OF SHEETS | STA. 49+00.00 TO STA. 49+00.00

F.A.P.	SECTION	COUNTY	TOTAL SHEETS	SHEET NO.
325	18-00060-00-BT	SHELBY	147	123
		CONTRACT NO. 95940		
C-97-019-22	ILLINOIS FED. AID PROJECT V44K(216)			

FINAL SURVEY	
NOTE BOOK	
NO.	

SURVEYED	
PLOTTED	
TEMPLATE	
AREAS	
AREAS CHECKED	

BY	DATE

ORIGINAL SURVEY	
NOTE BOOK	
NO.	

SURVEYED	
PLOTTED	
TEMPLATE	
AREAS	
AREAS CHECKED	

BY	DATE

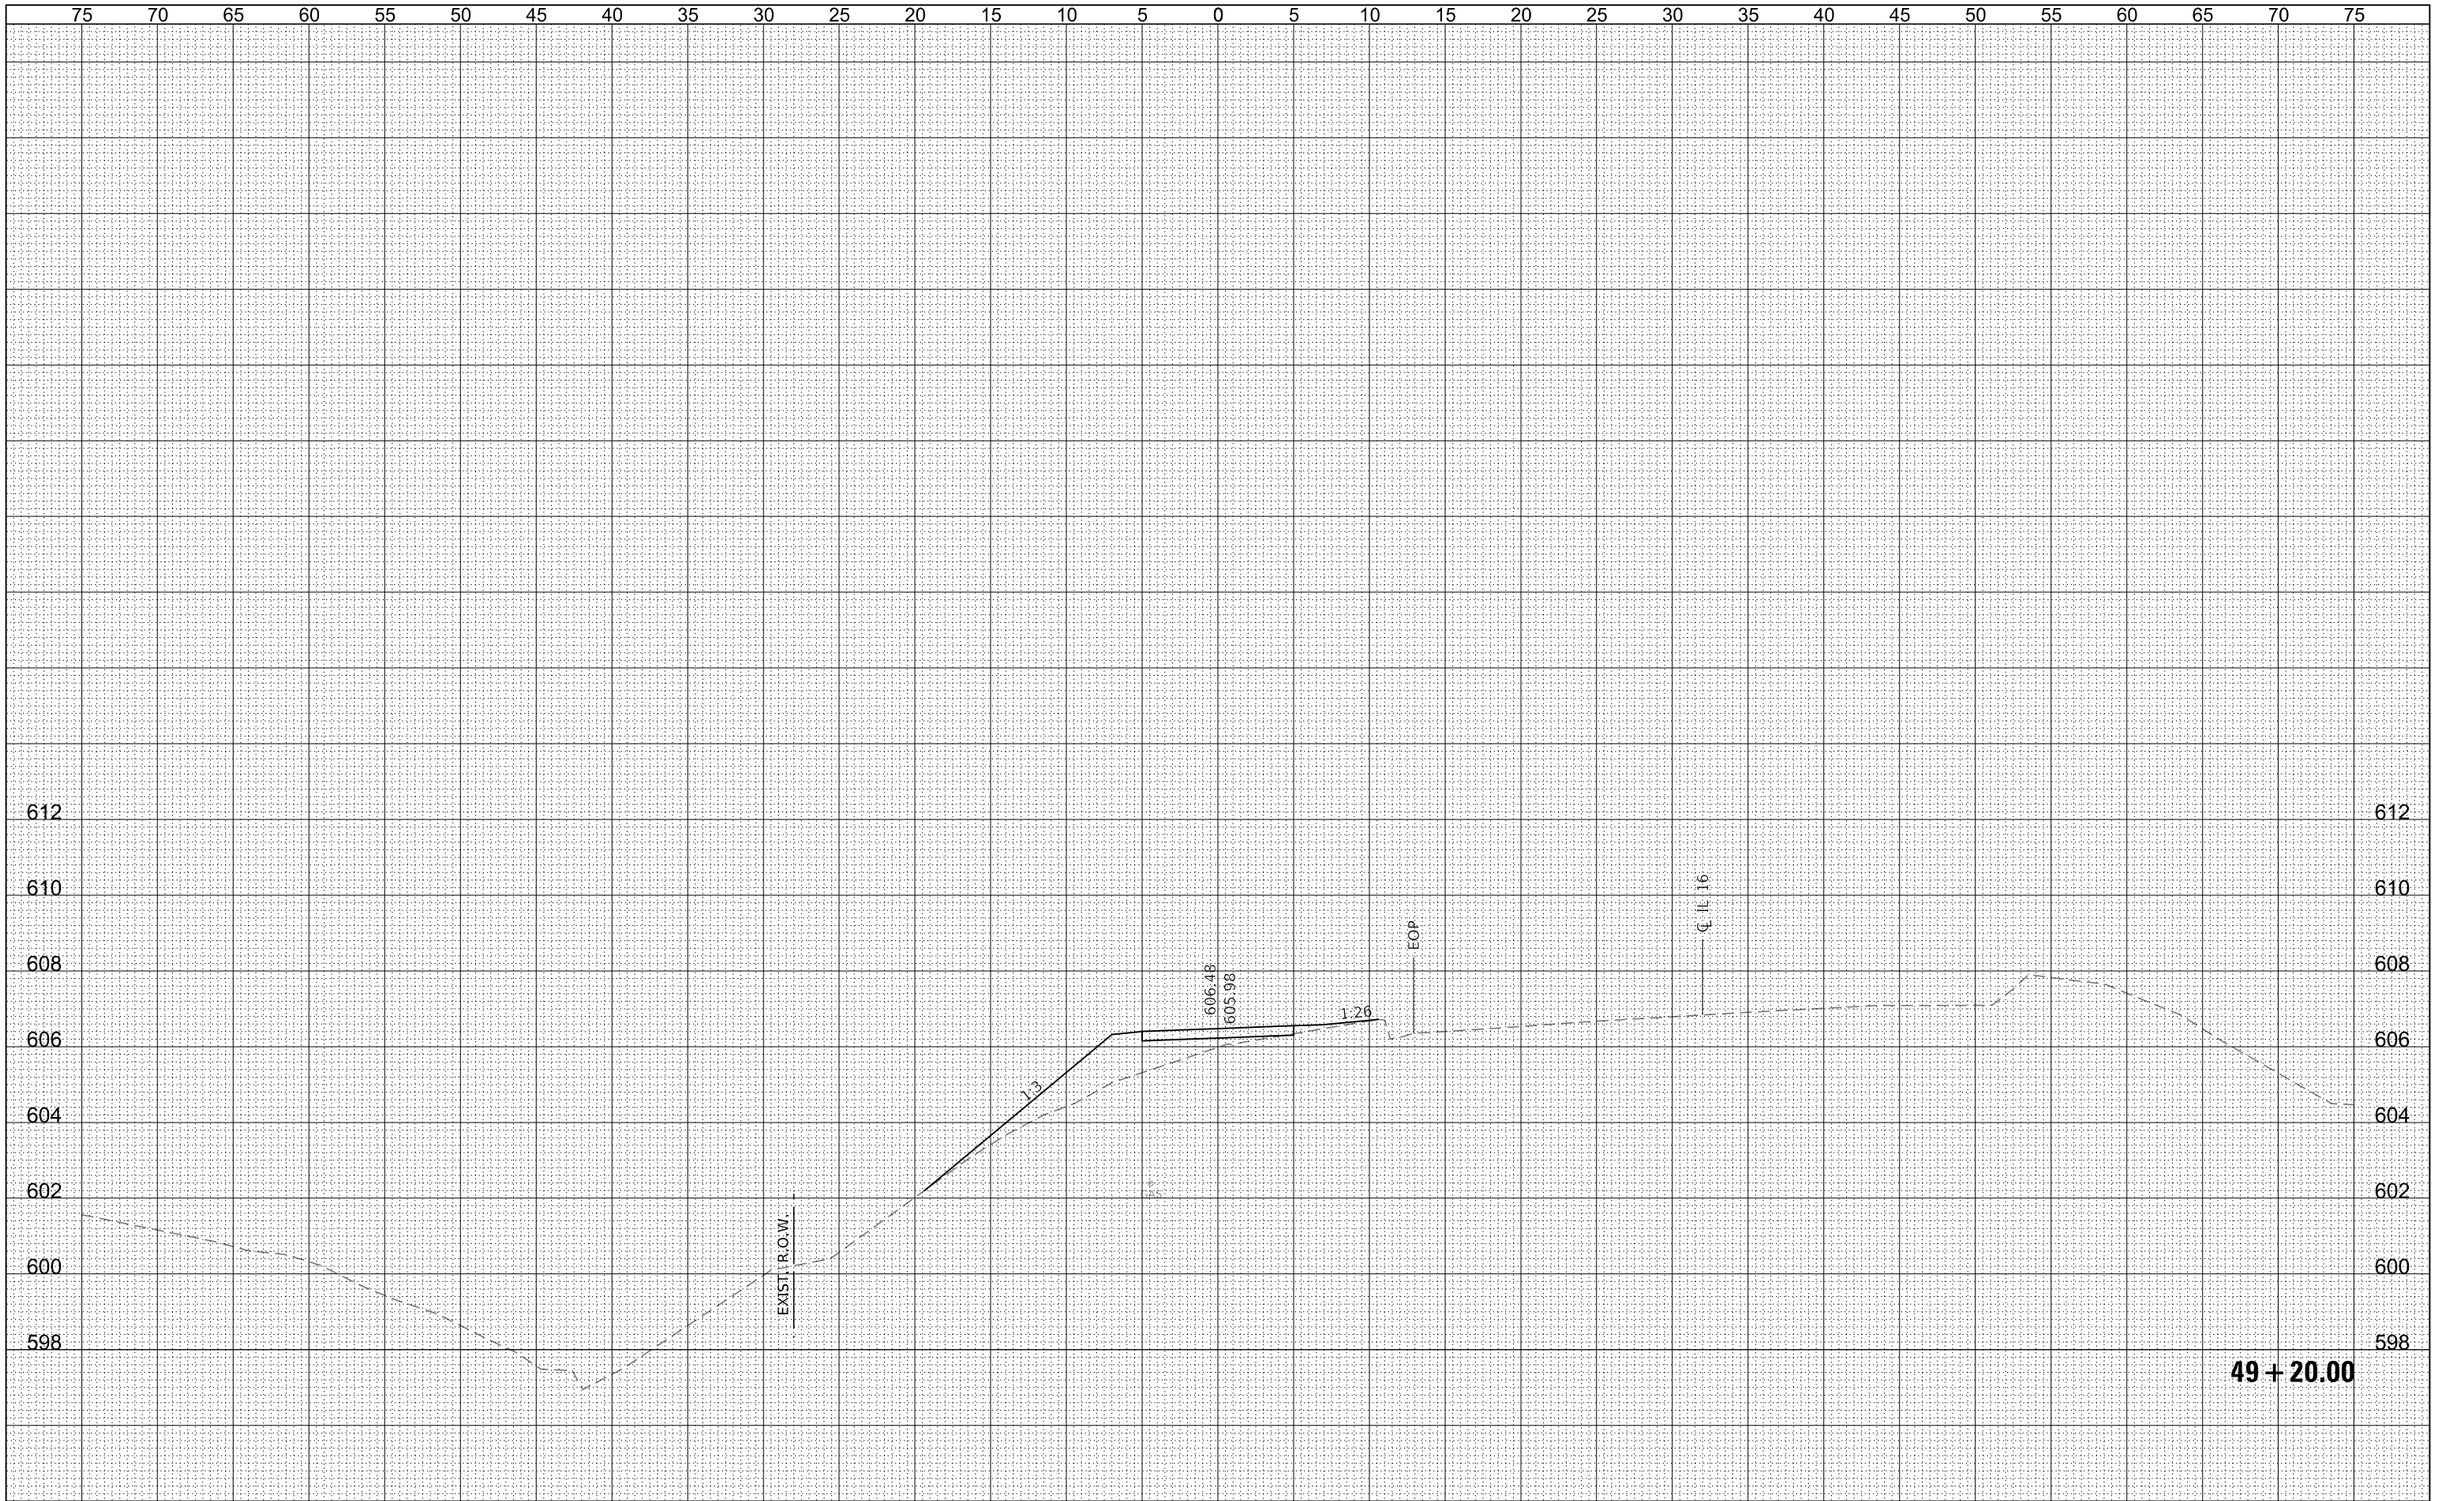

FILE NAME = 190404-sht-xssheets.dgn	USER NAME = tlmk	DESIGNED - J.W.F.	REVISED -	STATE OF ILLINOIS CITY OF SHELBYVILLE	STATION CROSS SECTIONS						
HAMPTON, LENZINI AND RENWICK, INC. 3085 STEVENSON DRIVE, SUITE 201 SPRINGFIELD, ILLINOIS 62703 ILLINOIS PROFESSIONAL DESIGN FIRM LS / PE / SE CORP. 184.000959		DRAWN - T.W.K	REVISED -		SCALE: 5H:2V	SHEET NO. OF SHEETS	STA. 49+20.00	TO STA. 49+20.00	F.A.P.	SECTION	COUNTY / TOTAL SHEETS / SHEET NO.
	PLOT SCALE = $SCALE$	CHECKED - S.W.M.	REVISED -						325	18-00060-00-BT	SHELBY / 147 / 124
	PLOT DATE = 2/24/2025	DATE - 01/24/2025	REVISED -								CONTRACT NO. 95940
									C-97-019-22	ILLINOIS	FED. AID PROJECT V44K(216)

FINAL SURVEY
NOTE BOOK
NO.
SURVEYED
PLOTTED
TEMPLATE
AREAS
AREAS CHECKED
BY
DATE

ORIGINAL SURVEY
NOTE BOOK
NO.
SURVEYED
PLOTTED
TEMPLATE
AREAS
AREAS CHECKED
BY
DATE

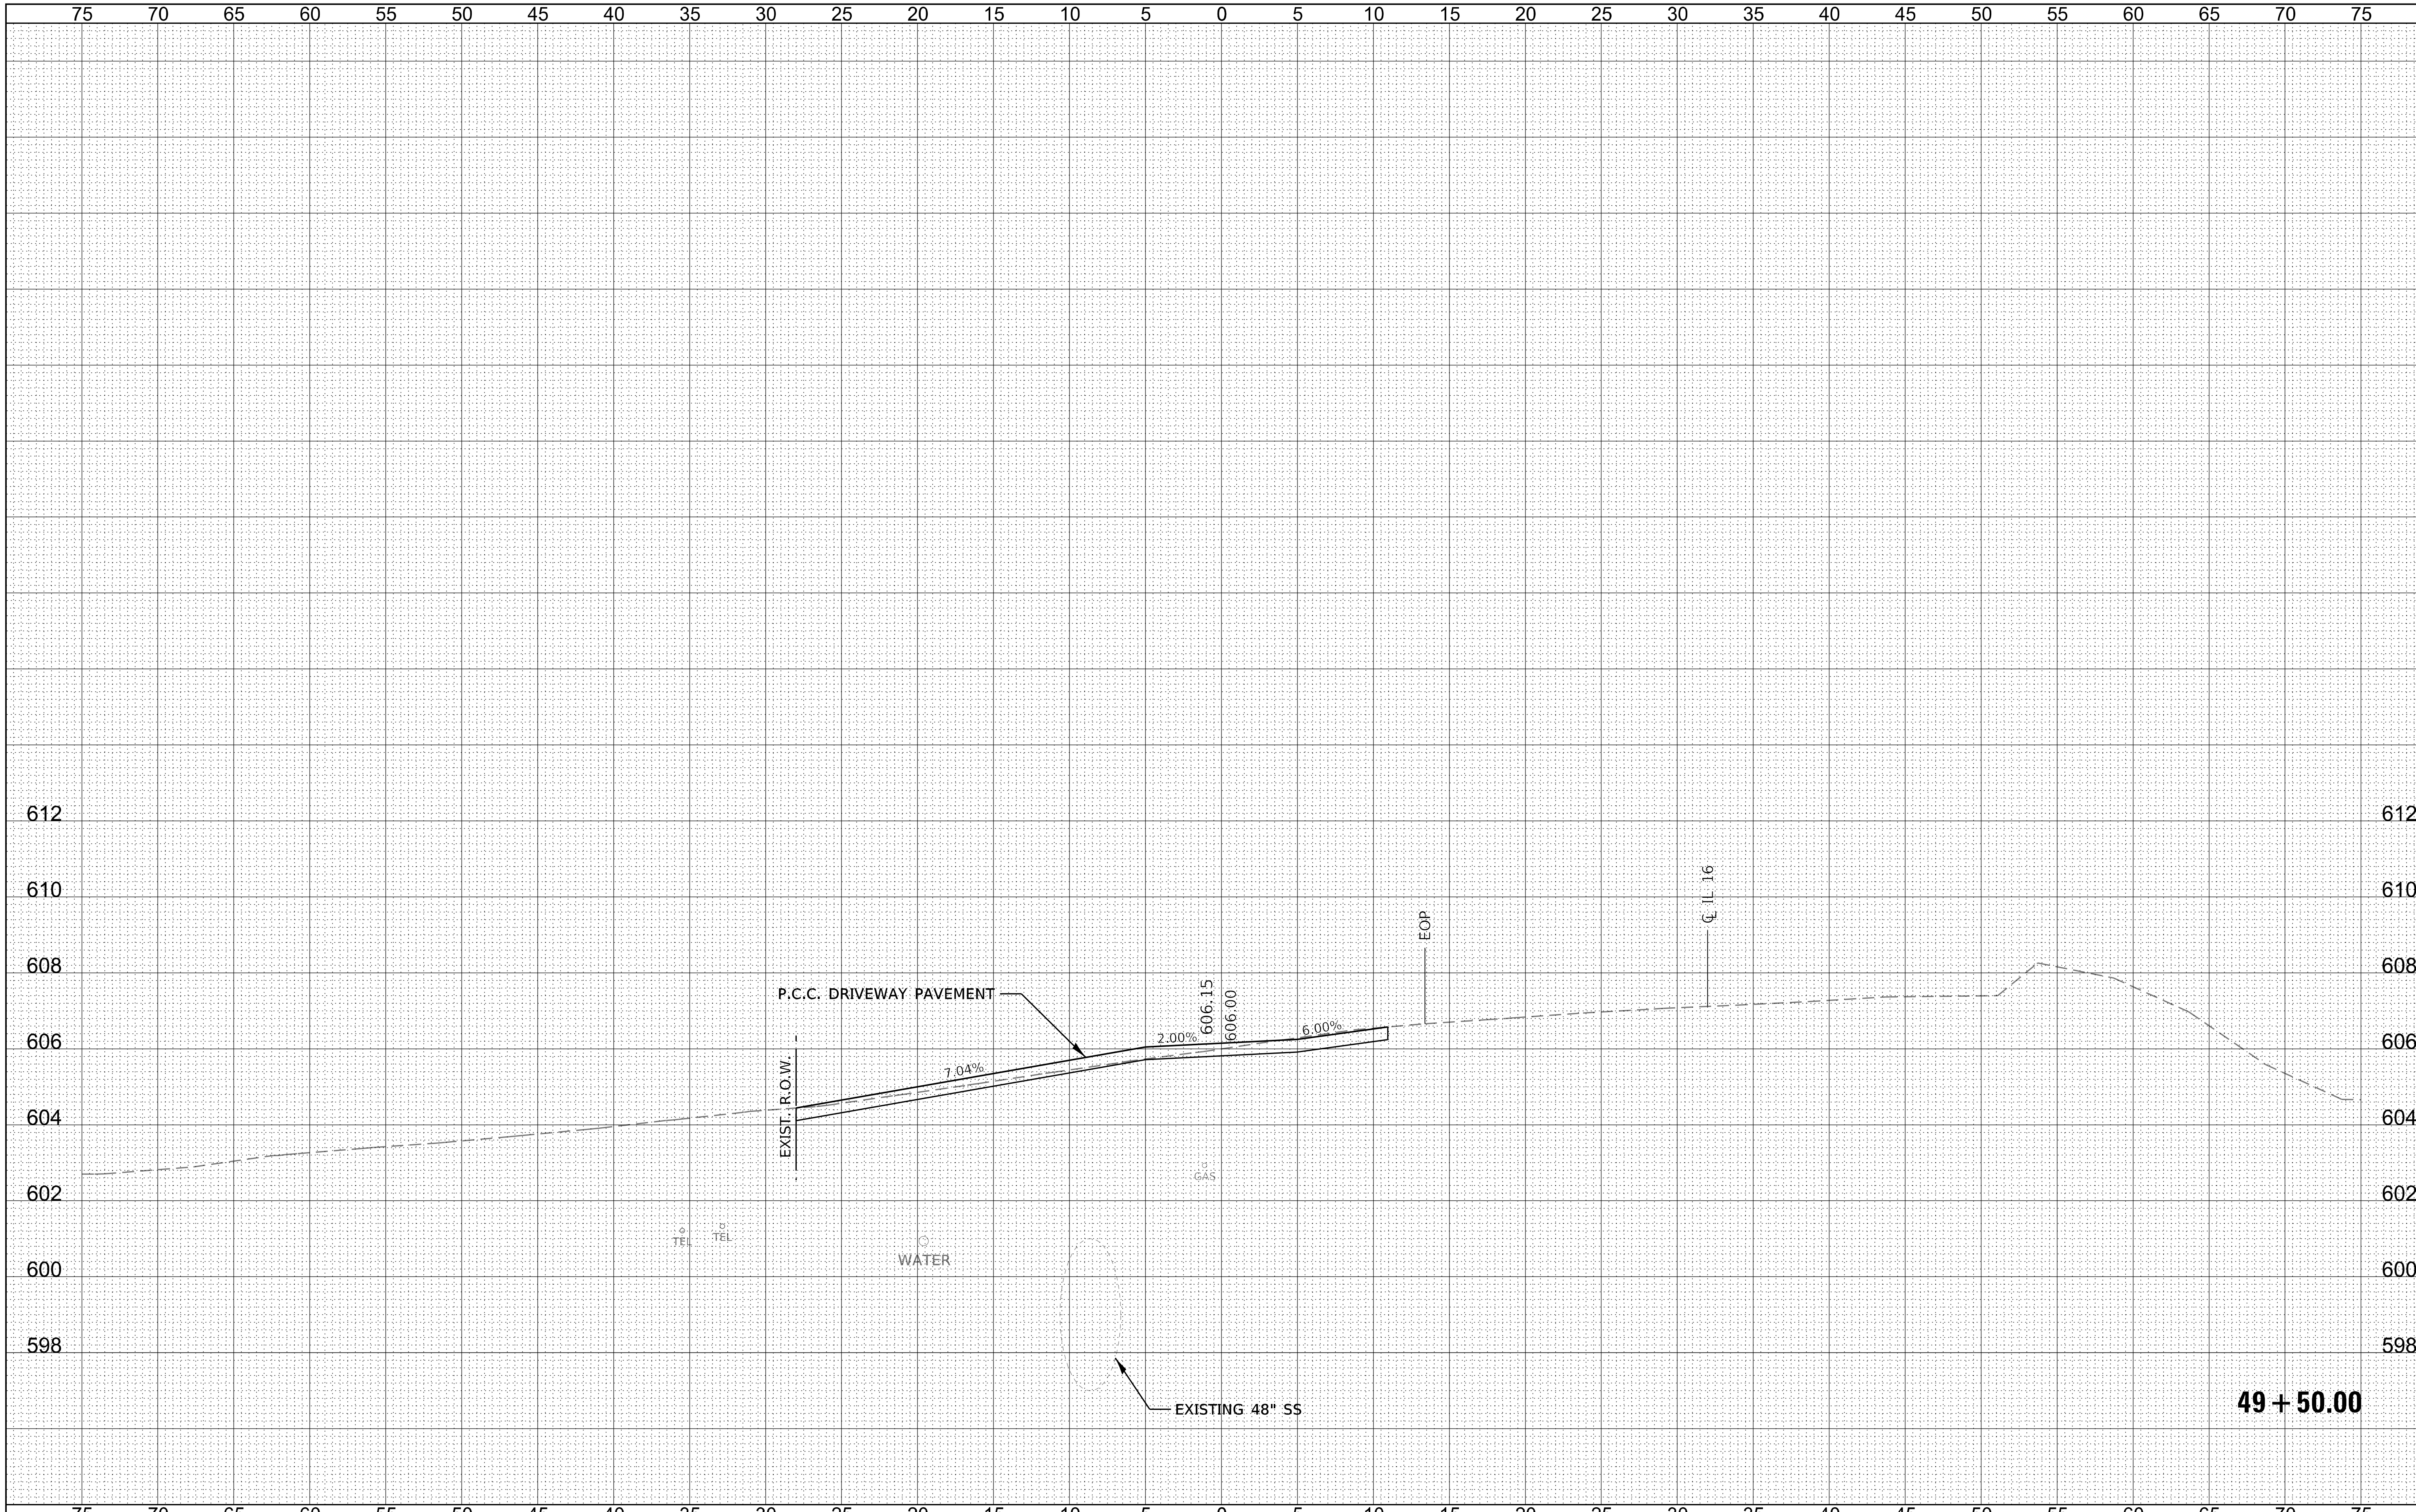

FILE NAME = 190404-sht-xssheets.dgn	USER NAME = tlmk	DESIGNED - J.W.F.	REVISED -
HAMPTON, LENZINI AND RENWICK, INC. 3085 STEVENSON DRIVE, SUITE 201 SPRINGFIELD, ILLINOIS 62703 ILLINOIS PROFESSIONAL DESIGN FIRM LS / PE / SE CORP. 184.000959		DRAWN - T.W.K	REVISED -
	PLOT SCALE = $SCALE$	CHECKED - S.W.M.	REVISED -
	PLOT DATE = 2/24/2025	DATE - 01/24/2025	REVISED -

STATE OF ILLINOIS
CITY OF SHELBYVILLE

STATION CROSS SECTIONS

SCALE: 5H:2V | SHEET NO. OF SHEETS | STA. 49+50.00 TO STA. 49+50.00

F.A.P.	SECTION	COUNTY	TOTAL SHEETS	SHEET NO.
325	18-00060-00-BT	SHELBY	147	125
		CONTRACT NO. 95940		
C-97-019-22	ILLINOIS	FED. AID PROJECT V44K(216)		

FINAL SURVEY		BY	DATE
NOTE BOOK	SURVEYED		
NO.	PLOTTED		
	TEMPLATE		
	AREAS		
	AREAS CHECKED		

ORIGINAL SURVEY		BY	DATE
NOTE BOOK	SURVEYED		
NO.	PLOTTED		
	TEMPLATE		
	AREAS		
	AREAS CHECKED		

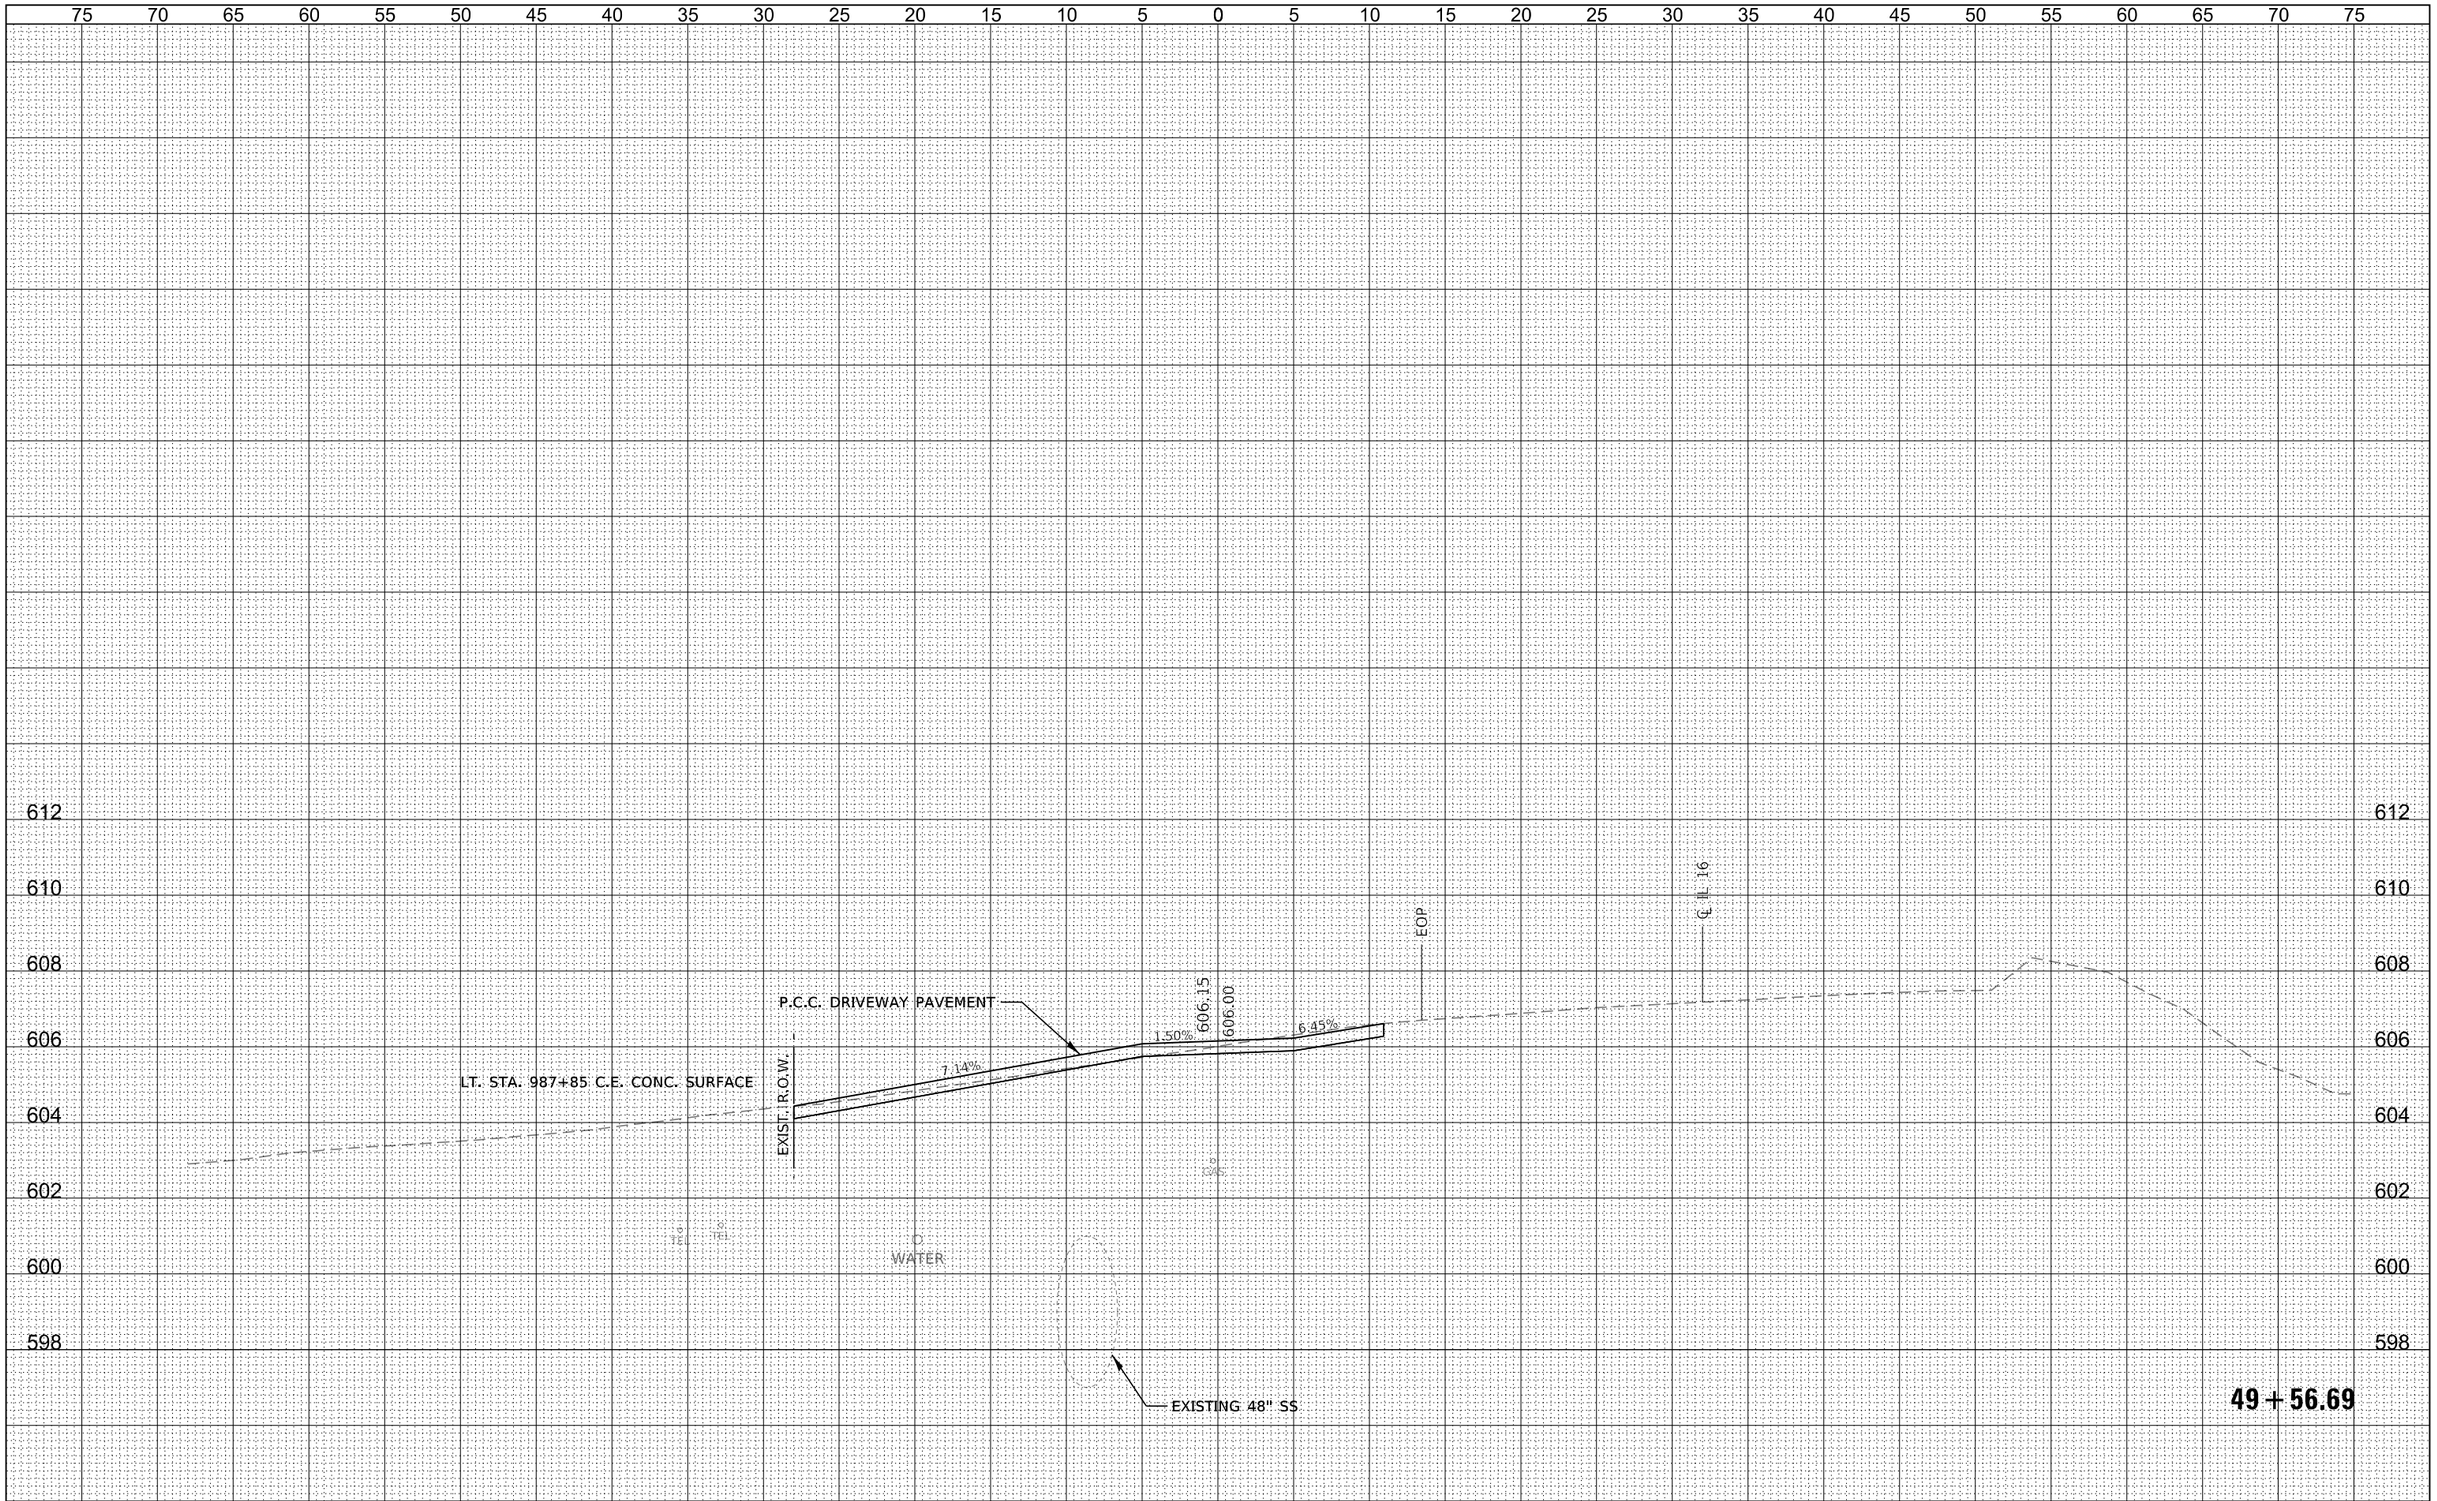

FILE NAME = 190404-sht-xssheets.dgn	USER NAME = tlmk	DESIGNED - J.W.F.	REVISED -
		DRAWN - T.W.K	REVISED -
	PLOT SCALE = $SCALE$	CHECKED - S.W.M.	REVISED -
	PLOT DATE = 2/24/2025	DATE - 01/24/2025	REVISED -

HAMPTON, LENZINI AND RENWICK, INC.
3065 STEVENSON DRIVE, SUITE 201
SPRINGFIELD, ILLINOIS 62703
ILLINOIS PROFESSIONAL DESIGN FIRM
LS / PE / SE CORP. 184.000959

STATE OF ILLINOIS
CITY OF SHELBYVILLE

STATION CROSS SECTIONS

SCALE: 5H:2V | SHEET NO. OF SHEETS | STA. 49+56.69 | TO STA. 49+56.69

F.A.P.	SECTION	COUNTY	TOTAL SHEETS	SHEET NO.
325	18-00060-00-BT	SHELBY	147	126
		CONTRACT NO. 95940		
C-97-019-22	ILLINOIS FED. AID PROJECT V44K(216)			

FINAL SURVEY		BY	DATE
NOTE BOOK	SURVEYED		
NO.	PLOTTED		
	TEMPLATE		
	AREAS		
	AREAS CHECKED		

ORIGINAL SURVEY		BY	DATE
NOTE BOOK	SURVEYED		
NO.	PLOTTED		
	TEMPLATE		
	AREAS		
	AREAS CHECKED		

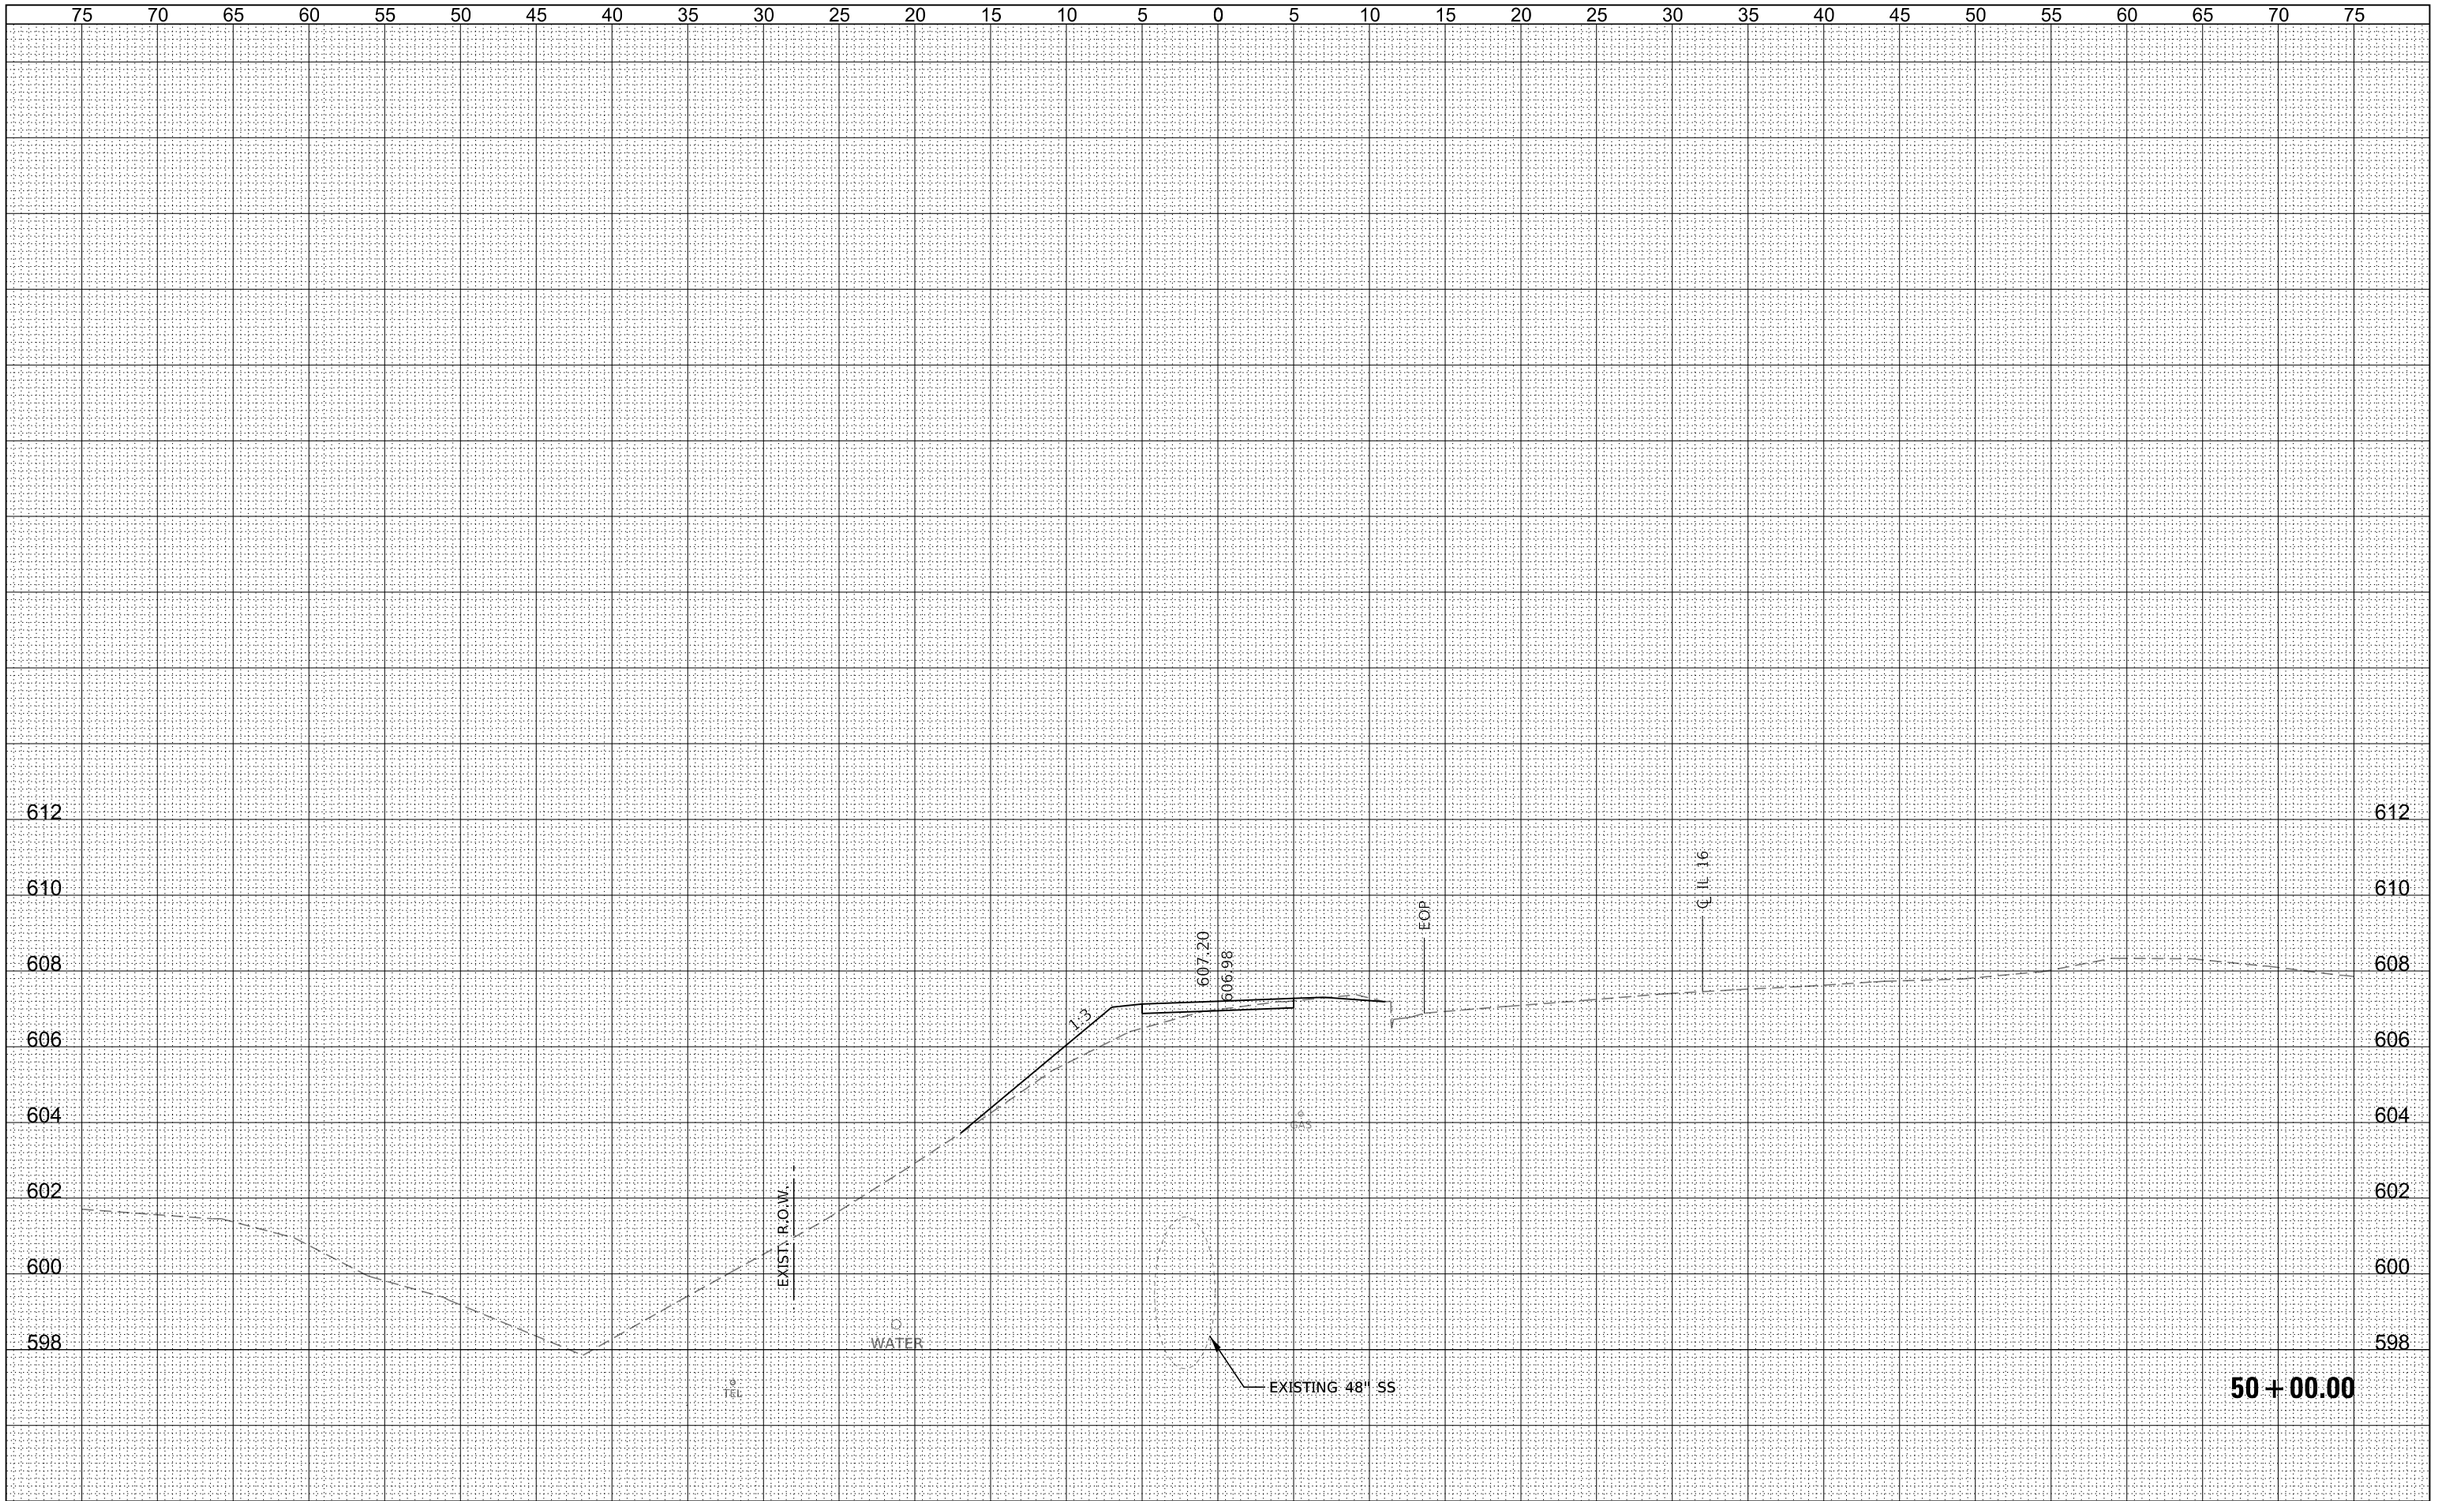

FILE NAME = 190404-sht-xssheets.dgn	USER NAME = tlmk	DESIGNED - J.W.F.	REVISED -
HAMPTON, LENZINI AND RENWICK, INC.		DRAWN - T.W.K	REVISED -
3065 STEVENSON DRIVE, SUITE 201 SPRINGFIELD, ILLINOIS 62703	PLOT SCALE = $SCALE$	CHECKED - S.W.M.	REVISED -
ILLINOIS PROFESSIONAL DESIGN FIRM LS / PE / SE CORP. 184.000959	PLOT DATE = 2/24/2025	DATE - 01/24/2025	REVISED -

STATE OF ILLINOIS
CITY OF SHELBYVILLE

STATION CROSS SECTIONS

SCALE: 5H:2V | SHEET NO. OF SHEETS | STA. 50+00.00 TO STA. 50+00.00

F.A.P.	SECTION	COUNTY	TOTAL SHEETS	SHEET NO.
325	18-00060-00-BT	SHELBY	147	127
		CONTRACT NO. 95940		
C-97-019-22	ILLINOIS	FED. AID PROJECT V44K(216)		

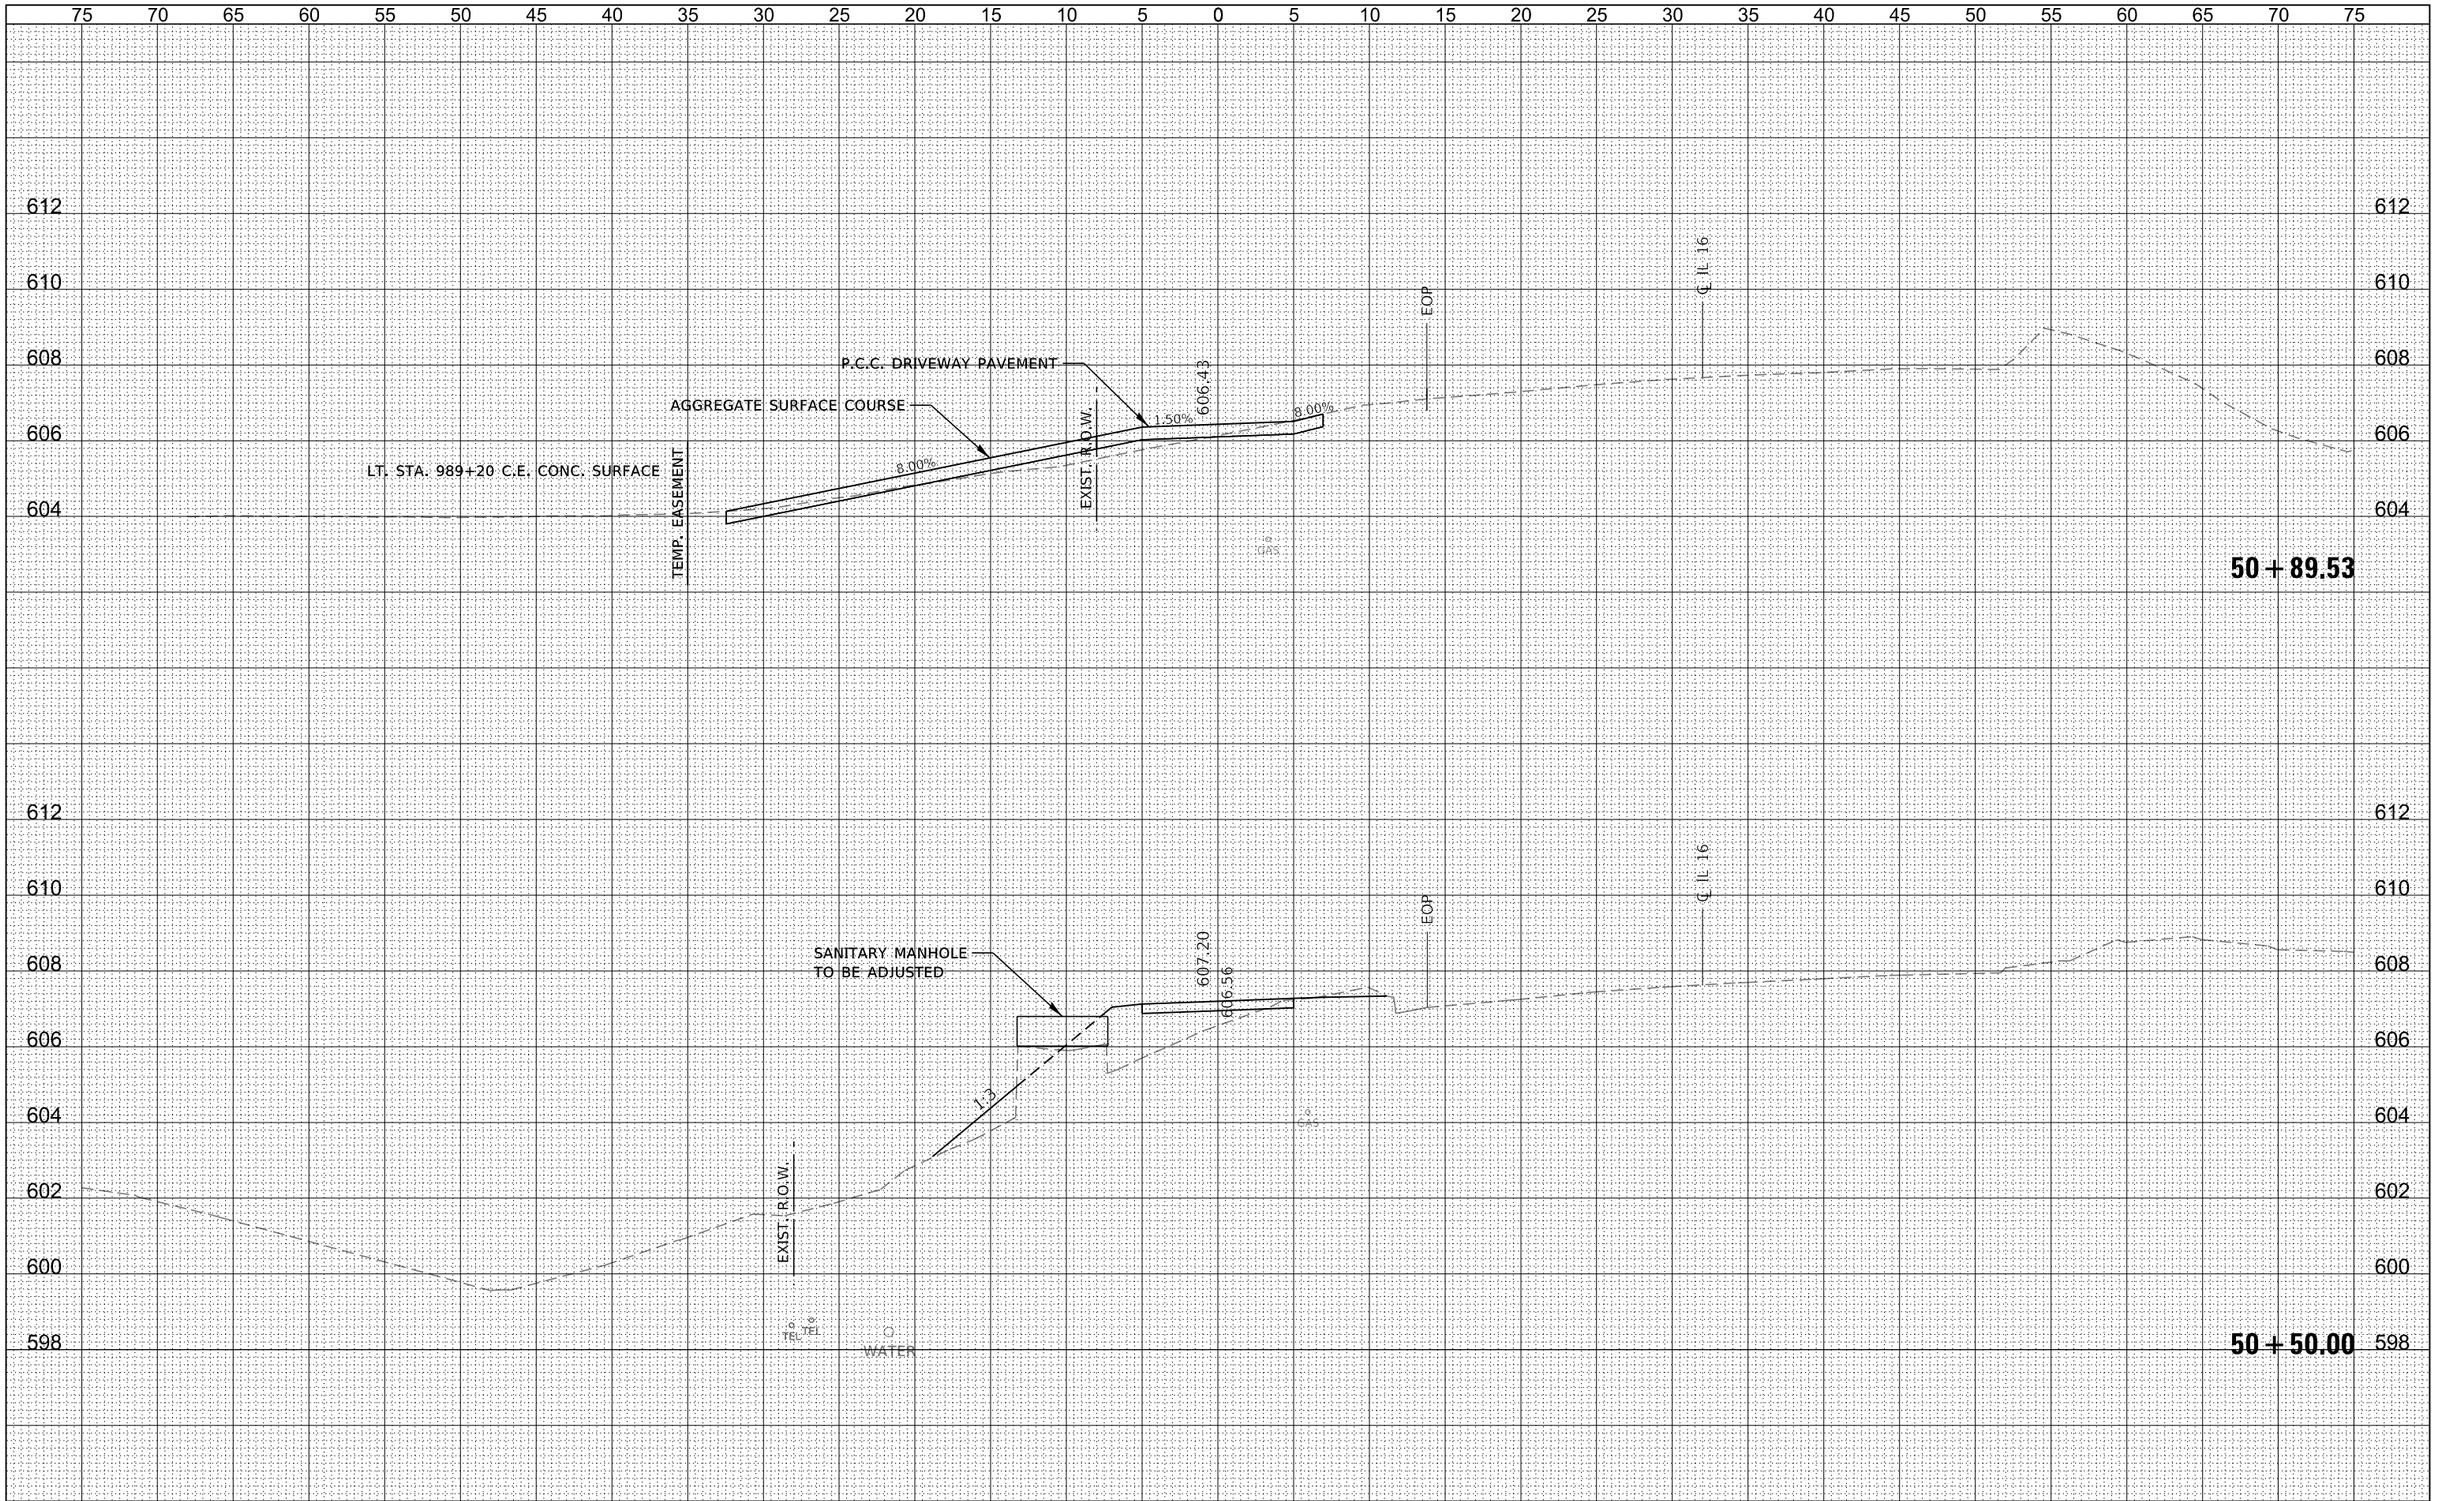

FINAL SURVEY	NO.	NOTE BOOK	BY	DATE
		SURVEYED		
		PLOTTED		
		TEMPLATE		
		AREAS		
		AREAS CHECKED		

ORIGINAL SURVEY	NO.	NOTE BOOK	BY	DATE
		SURVEYED		
		PLOTTED		
		TEMPLATE		
		AREAS		
		AREAS CHECKED		

FILE NAME = 190404-sht-xssheets.dgn	USER NAME = tlmk	DESIGNED - J.W.F.	REVISED -
		DRAWN - T.W.K	REVISED -
	PLOT SCALE = $SCALE$	CHECKED - S.W.M.	REVISED -
	PLOT DATE = 2/24/2025	DATE - 01/24/2025	REVISED -

HAMPTON, LENZINI AND RENWICK, INC.
3065 STEVENSON DRIVE, SUITE 201
SPRINGFIELD, ILLINOIS 62703
ILLINOIS PROFESSIONAL DESIGN FIRM
LS / PE / SE CORP. 184.000959

STATE OF ILLINOIS
CITY OF SHELBYVILLE

STATION CROSS SECTIONS

SCALE: 5H:2V | SHEET NO. OF SHEETS | STA. 50+50.00 TO STA. 50+89.53

F.A.P.	SECTION	COUNTY	TOTAL SHEETS	SHEET NO.
325	18-00060-00-BT	SHELBY	147	128
		CONTRACT NO. 95940		
C-97-019-22	ILLINOIS FED. AID PROJECT V44K(216)			

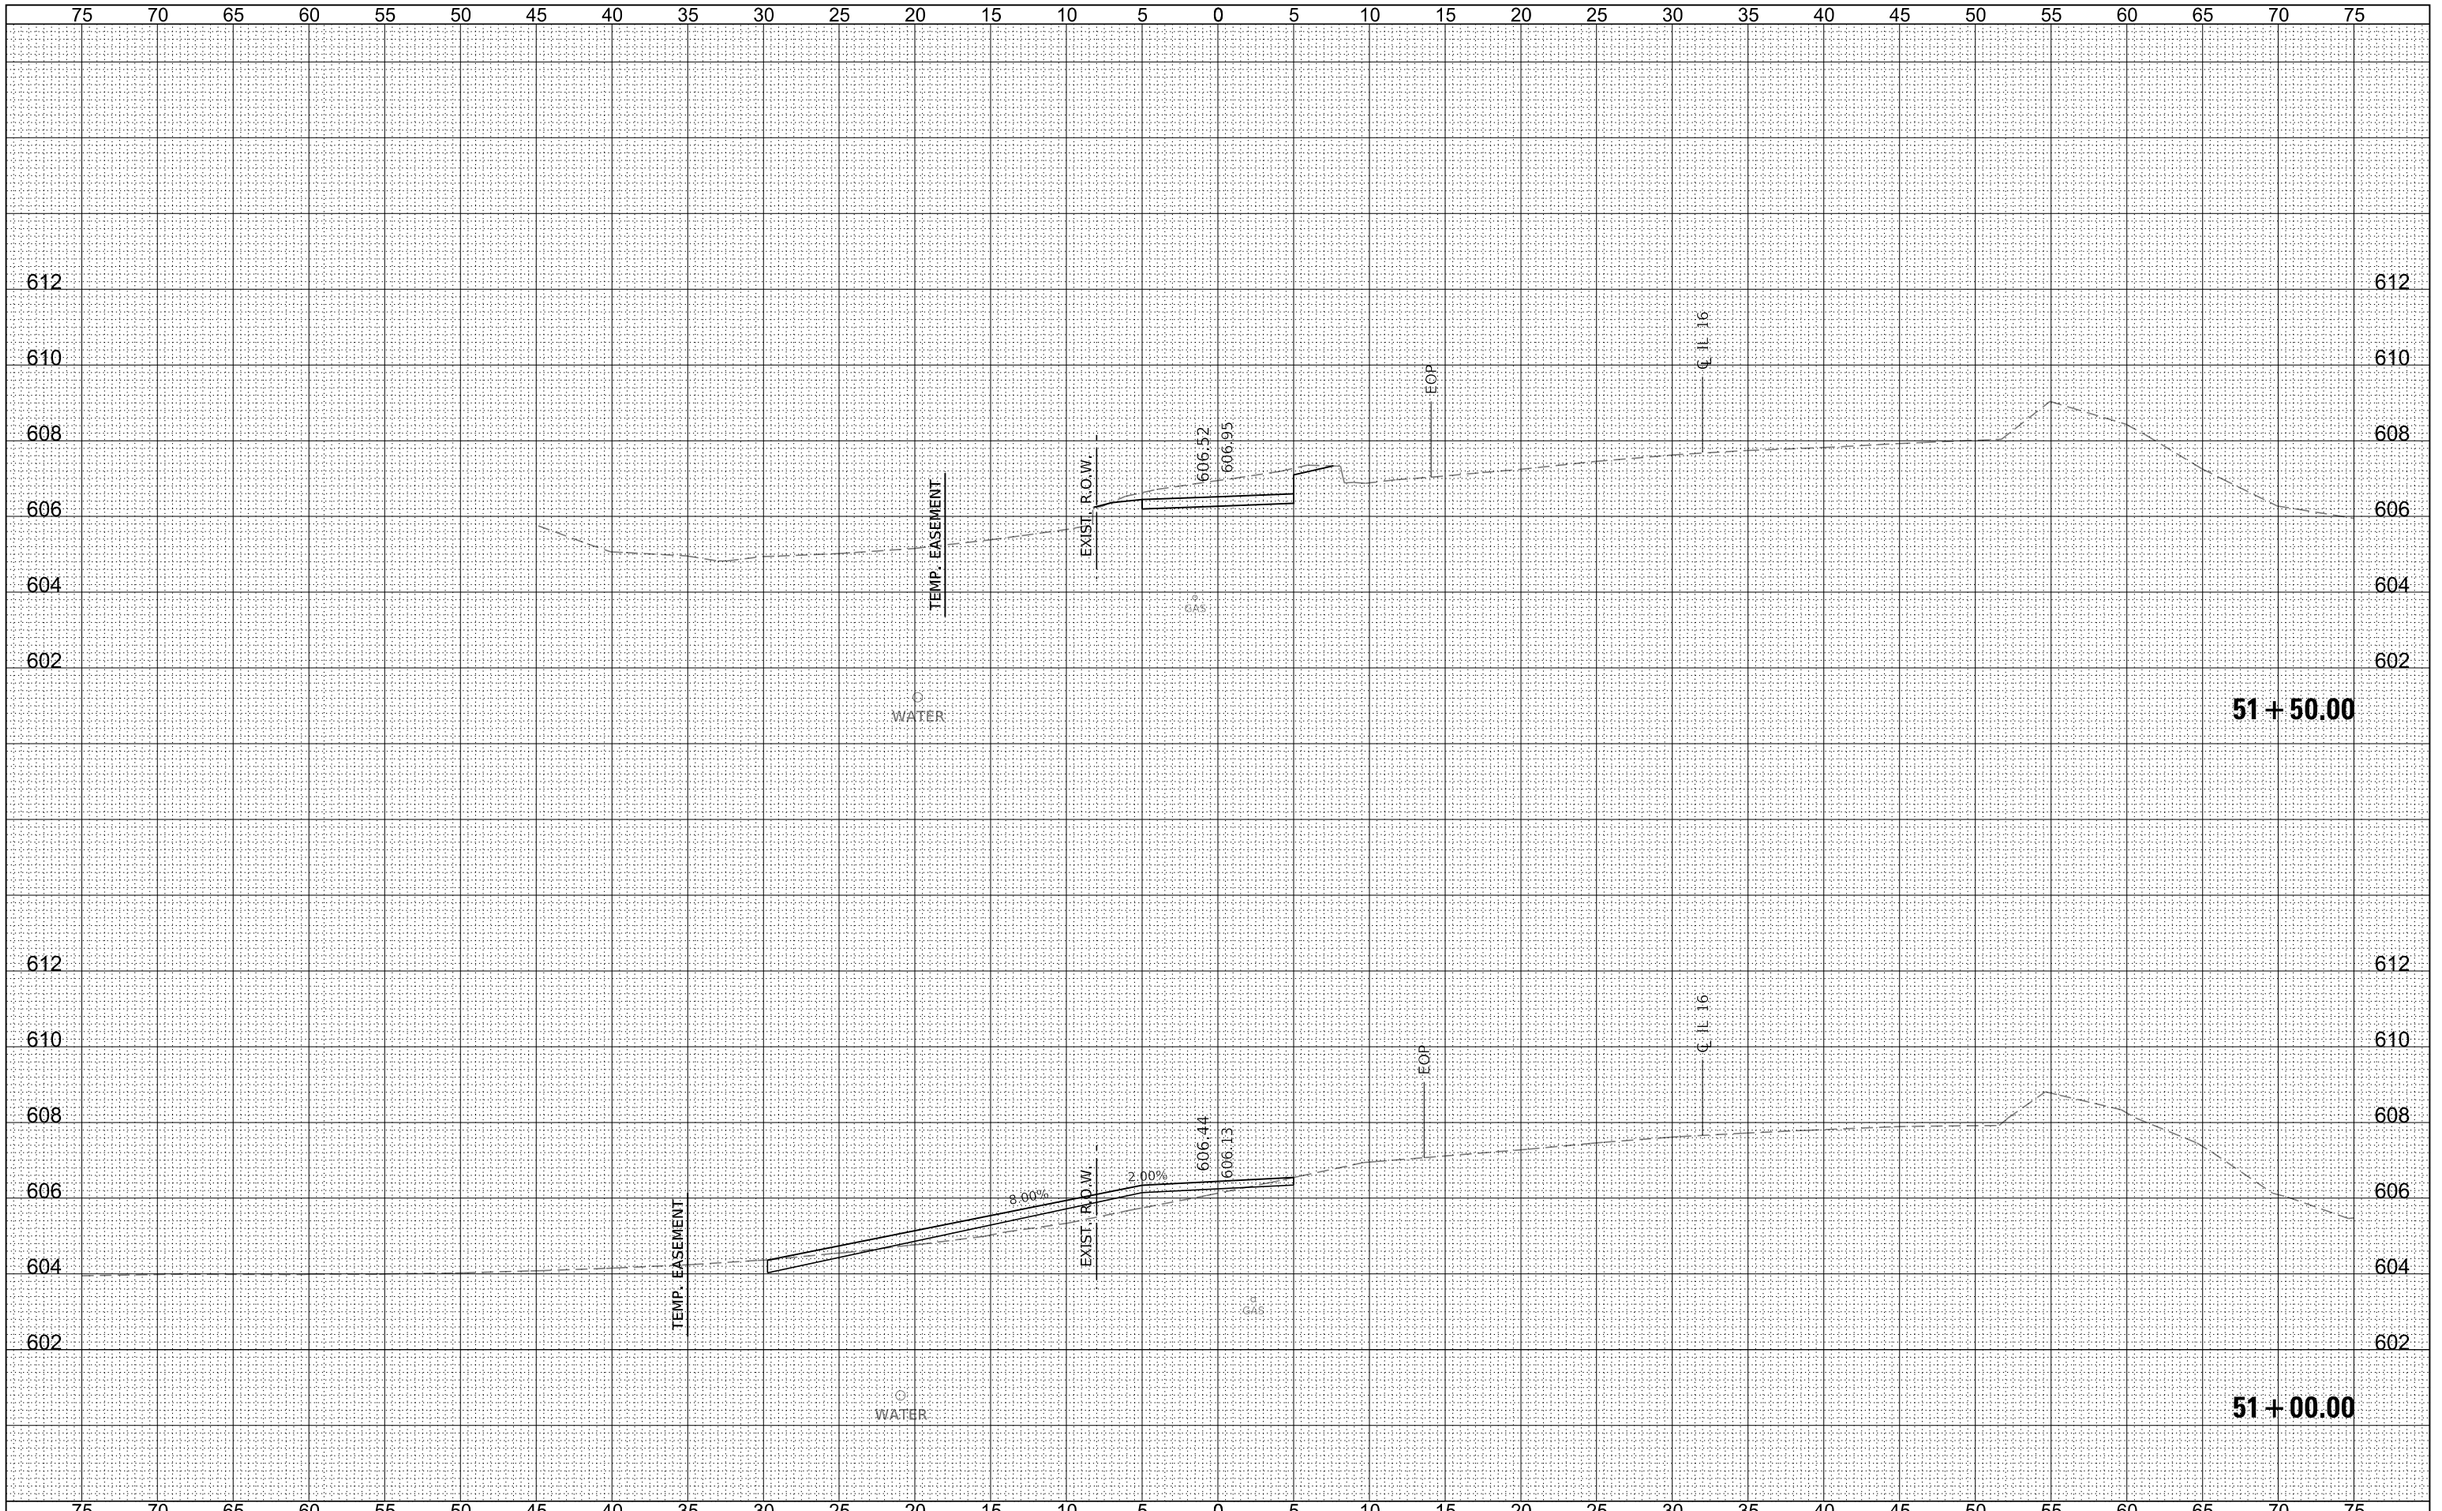

FINAL SURVEY	NOTE BOOK	NO.
	SURVEYED	
	PLOTTED	
	TEMPLATE	
	AREAS	
	AREAS CHECKED	

ORIGINAL SURVEY	NOTE BOOK	NO.
	SURVEYED	
	PLOTTED	
	TEMPLATE	
	AREAS	
	AREAS CHECKED	

NO.	BY	DATE

FILE NAME = 190404-sht-xssheets.dgn	USER NAME = tmk	DESIGNED - J.W.F.	REVISED -
		DRAWN - T.W.K	REVISED -
	PLOT SCALE = $SCALE$	CHECKED - S.W.M.	REVISED -
	PLOT DATE = 2/24/2025	DATE - 01/24/2025	REVISED -

HAMPTON, LENZINI AND RENWICK, INC.
3085 STEVENSON DRIVE, SUITE 201
SPRINGFIELD, ILLINOIS 62703
ILLINOIS PROFESSIONAL DESIGN FIRM
LS / PE / SE CORP. 184.000959

STATE OF ILLINOIS
CITY OF SHELBYVILLE

STATION CROSS SECTIONS

SCALE: 5H:2V | SHEET NO. OF SHEETS | STA. 51+00.00 TO STA. 51+50.00

F.A.P.	SECTION	COUNTY	TOTAL SHEETS	SHEET NO.
325	18-00060-00-BT	SHELBY	147	129

CONTRACT NO. 95940

C-97-019-22 | ILLINOIS | FED. AID PROJECT V44K(216)

FINAL SURVEY	NOTE BOOK	NO.
	SURVEYED	
	PLOTTED	
	TEMPLATE	
	AREAS	
	AREAS CHECKED	

BY	DATE

ORIGINAL SURVEY	NOTE BOOK	NO.
	SURVEYED	
	PLOTTED	
	TEMPLATE	
	AREAS	
	AREAS CHECKED	

BY	DATE

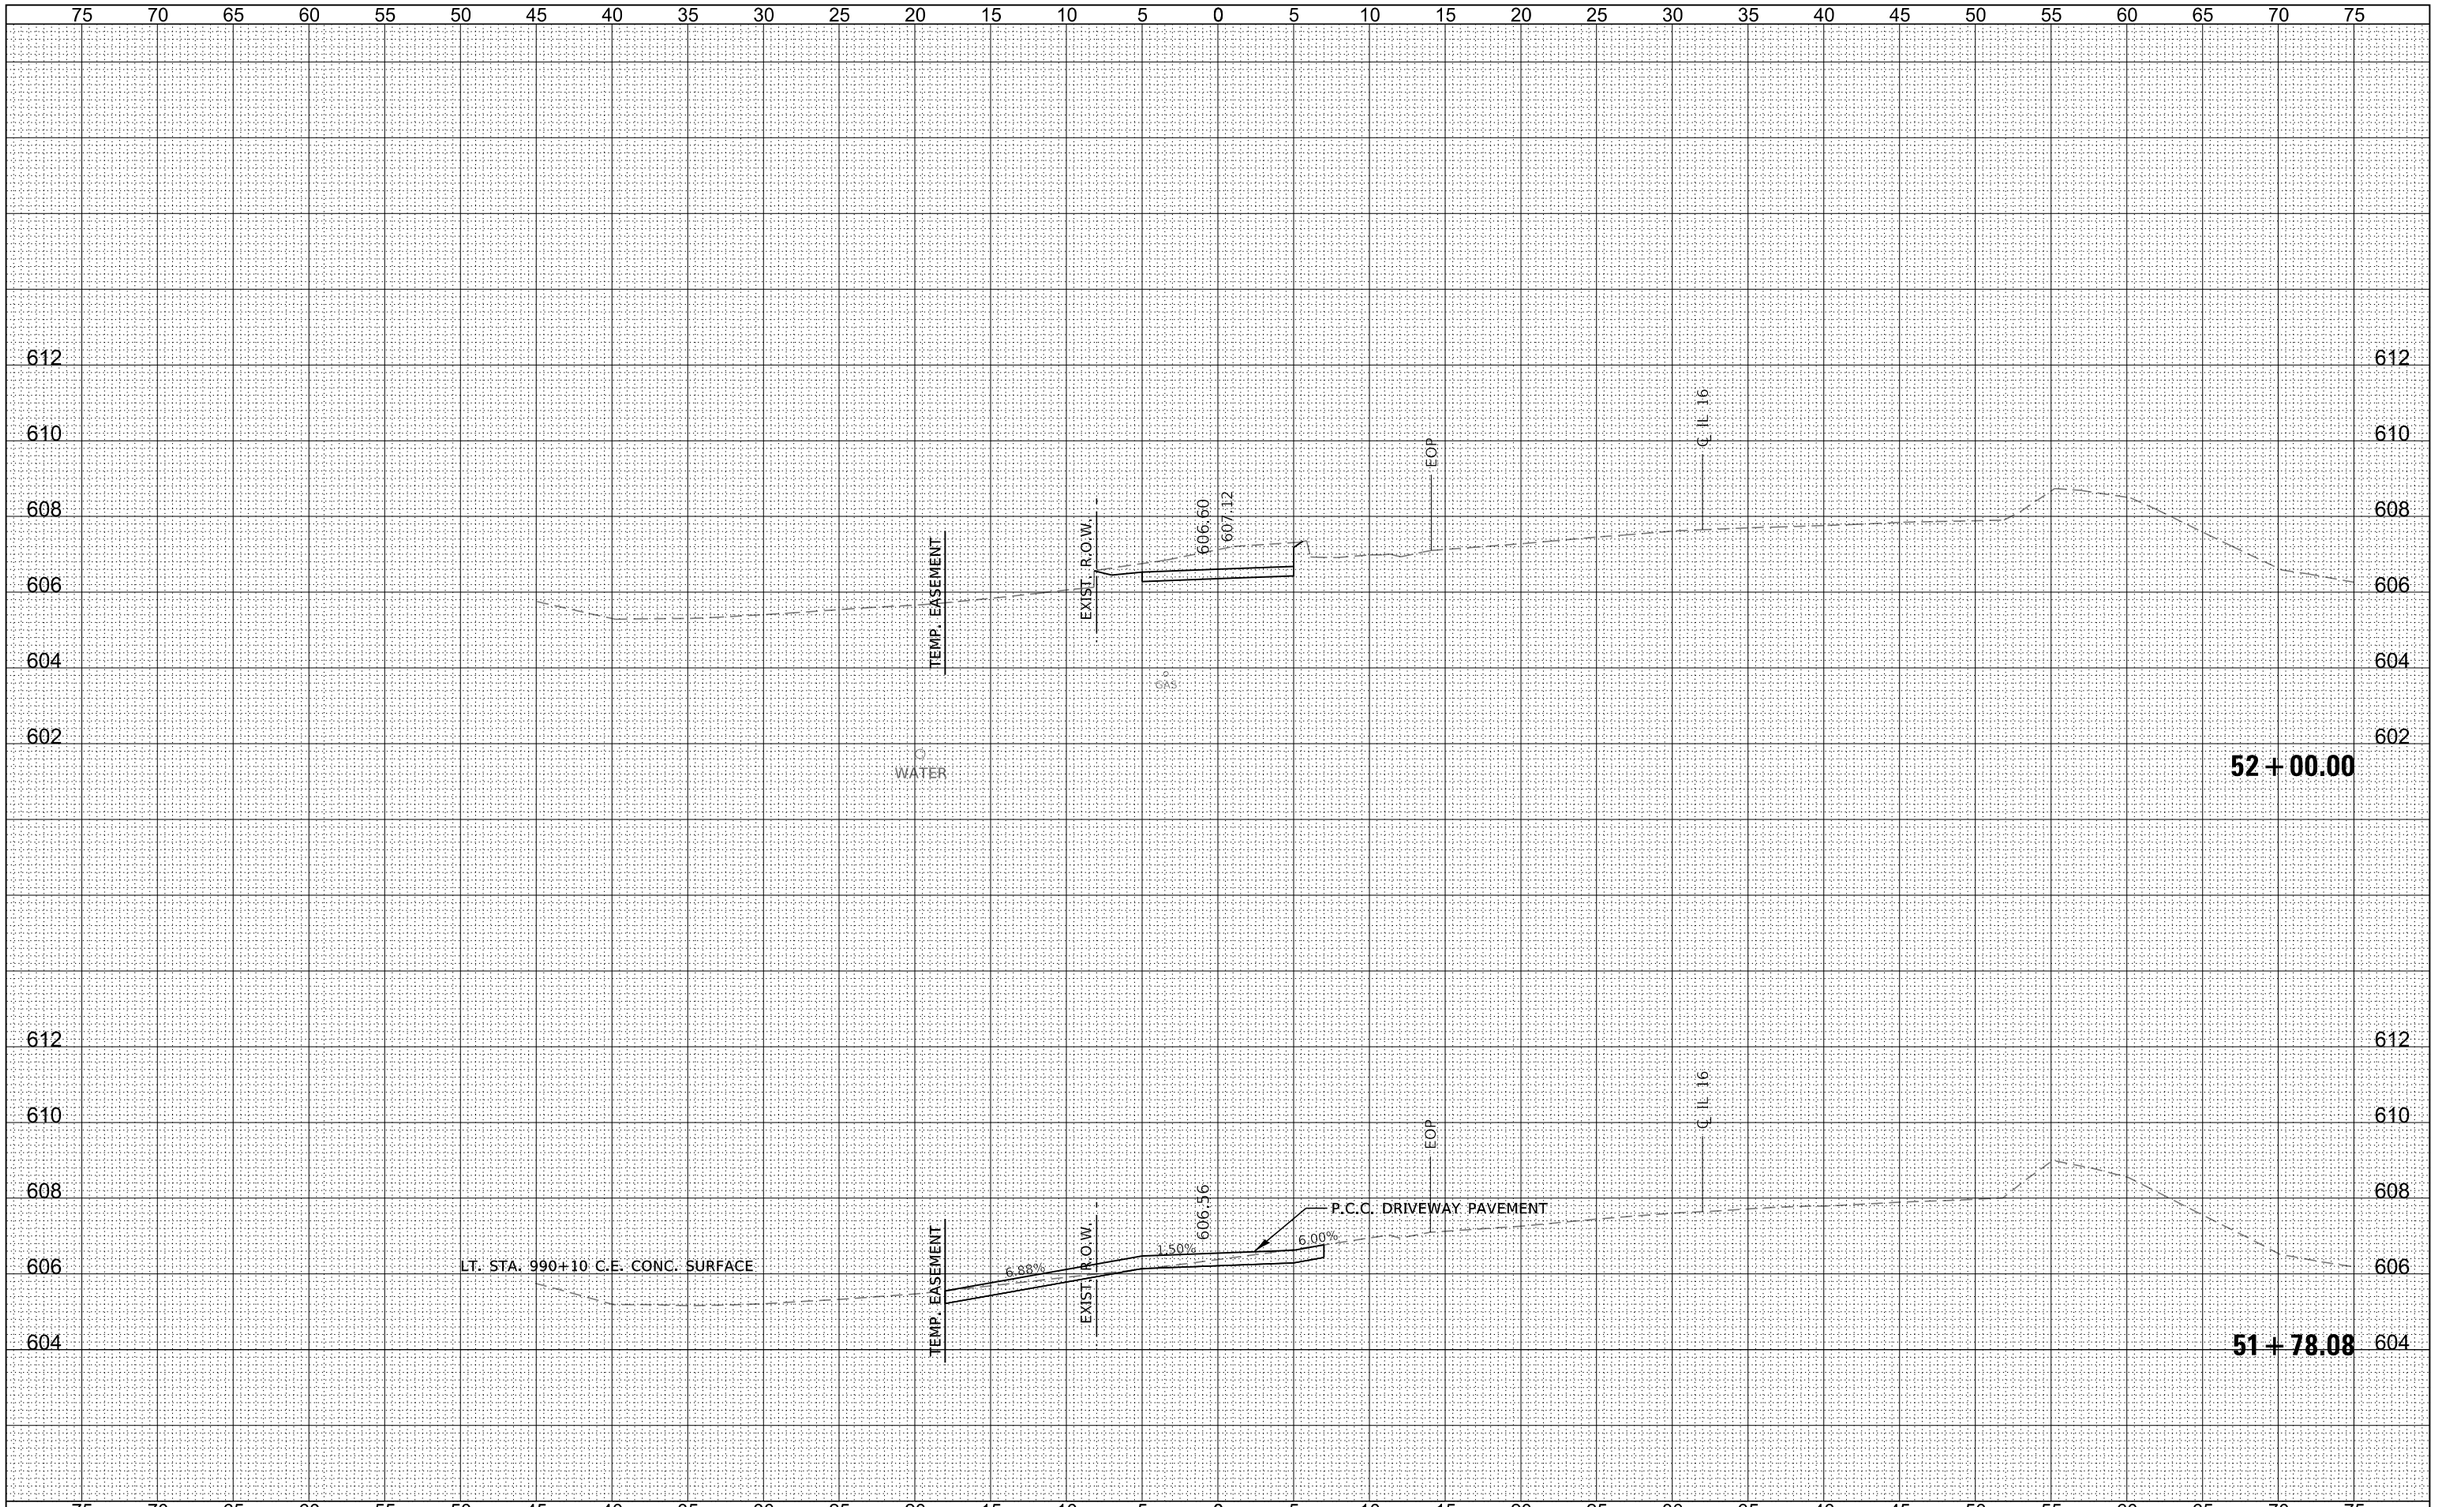

FILE NAME = 190404-sht-xssheets.dgn	USER NAME = tmk	DESIGNED - J.W.F.	REVISED -
		DRAWN - T.W.K	REVISED -
	PLOT SCALE = $SCALE$	CHECKED - S.W.M.	REVISED -
	PLOT DATE = 2/24/2025	DATE - 01/24/2025	REVISED -

HAMPTON, LENZINI AND RENWICK, INC.
3085 STEVENSON DRIVE, SUITE 201
SPRINGFIELD, ILLINOIS 62703
ILLINOIS PROFESSIONAL DESIGN FIRM
LS / PE / SE CORP. 184.000959

STATE OF ILLINOIS
CITY OF SHELBYVILLE

STATION CROSS SECTIONS

SCALE: 5H:2V | SHEET NO. OF SHEETS | STA. 51+78.08 TO STA. 52+00.00

F.A.P.	SECTION	COUNTY	TOTAL SHEETS	SHEET NO.
325	18-00060-00-BT	SHELBY	147	130
		CONTRACT NO. 95940		
C-97-019-22	ILLINOIS	FED. AID PROJECT V44K(216)		

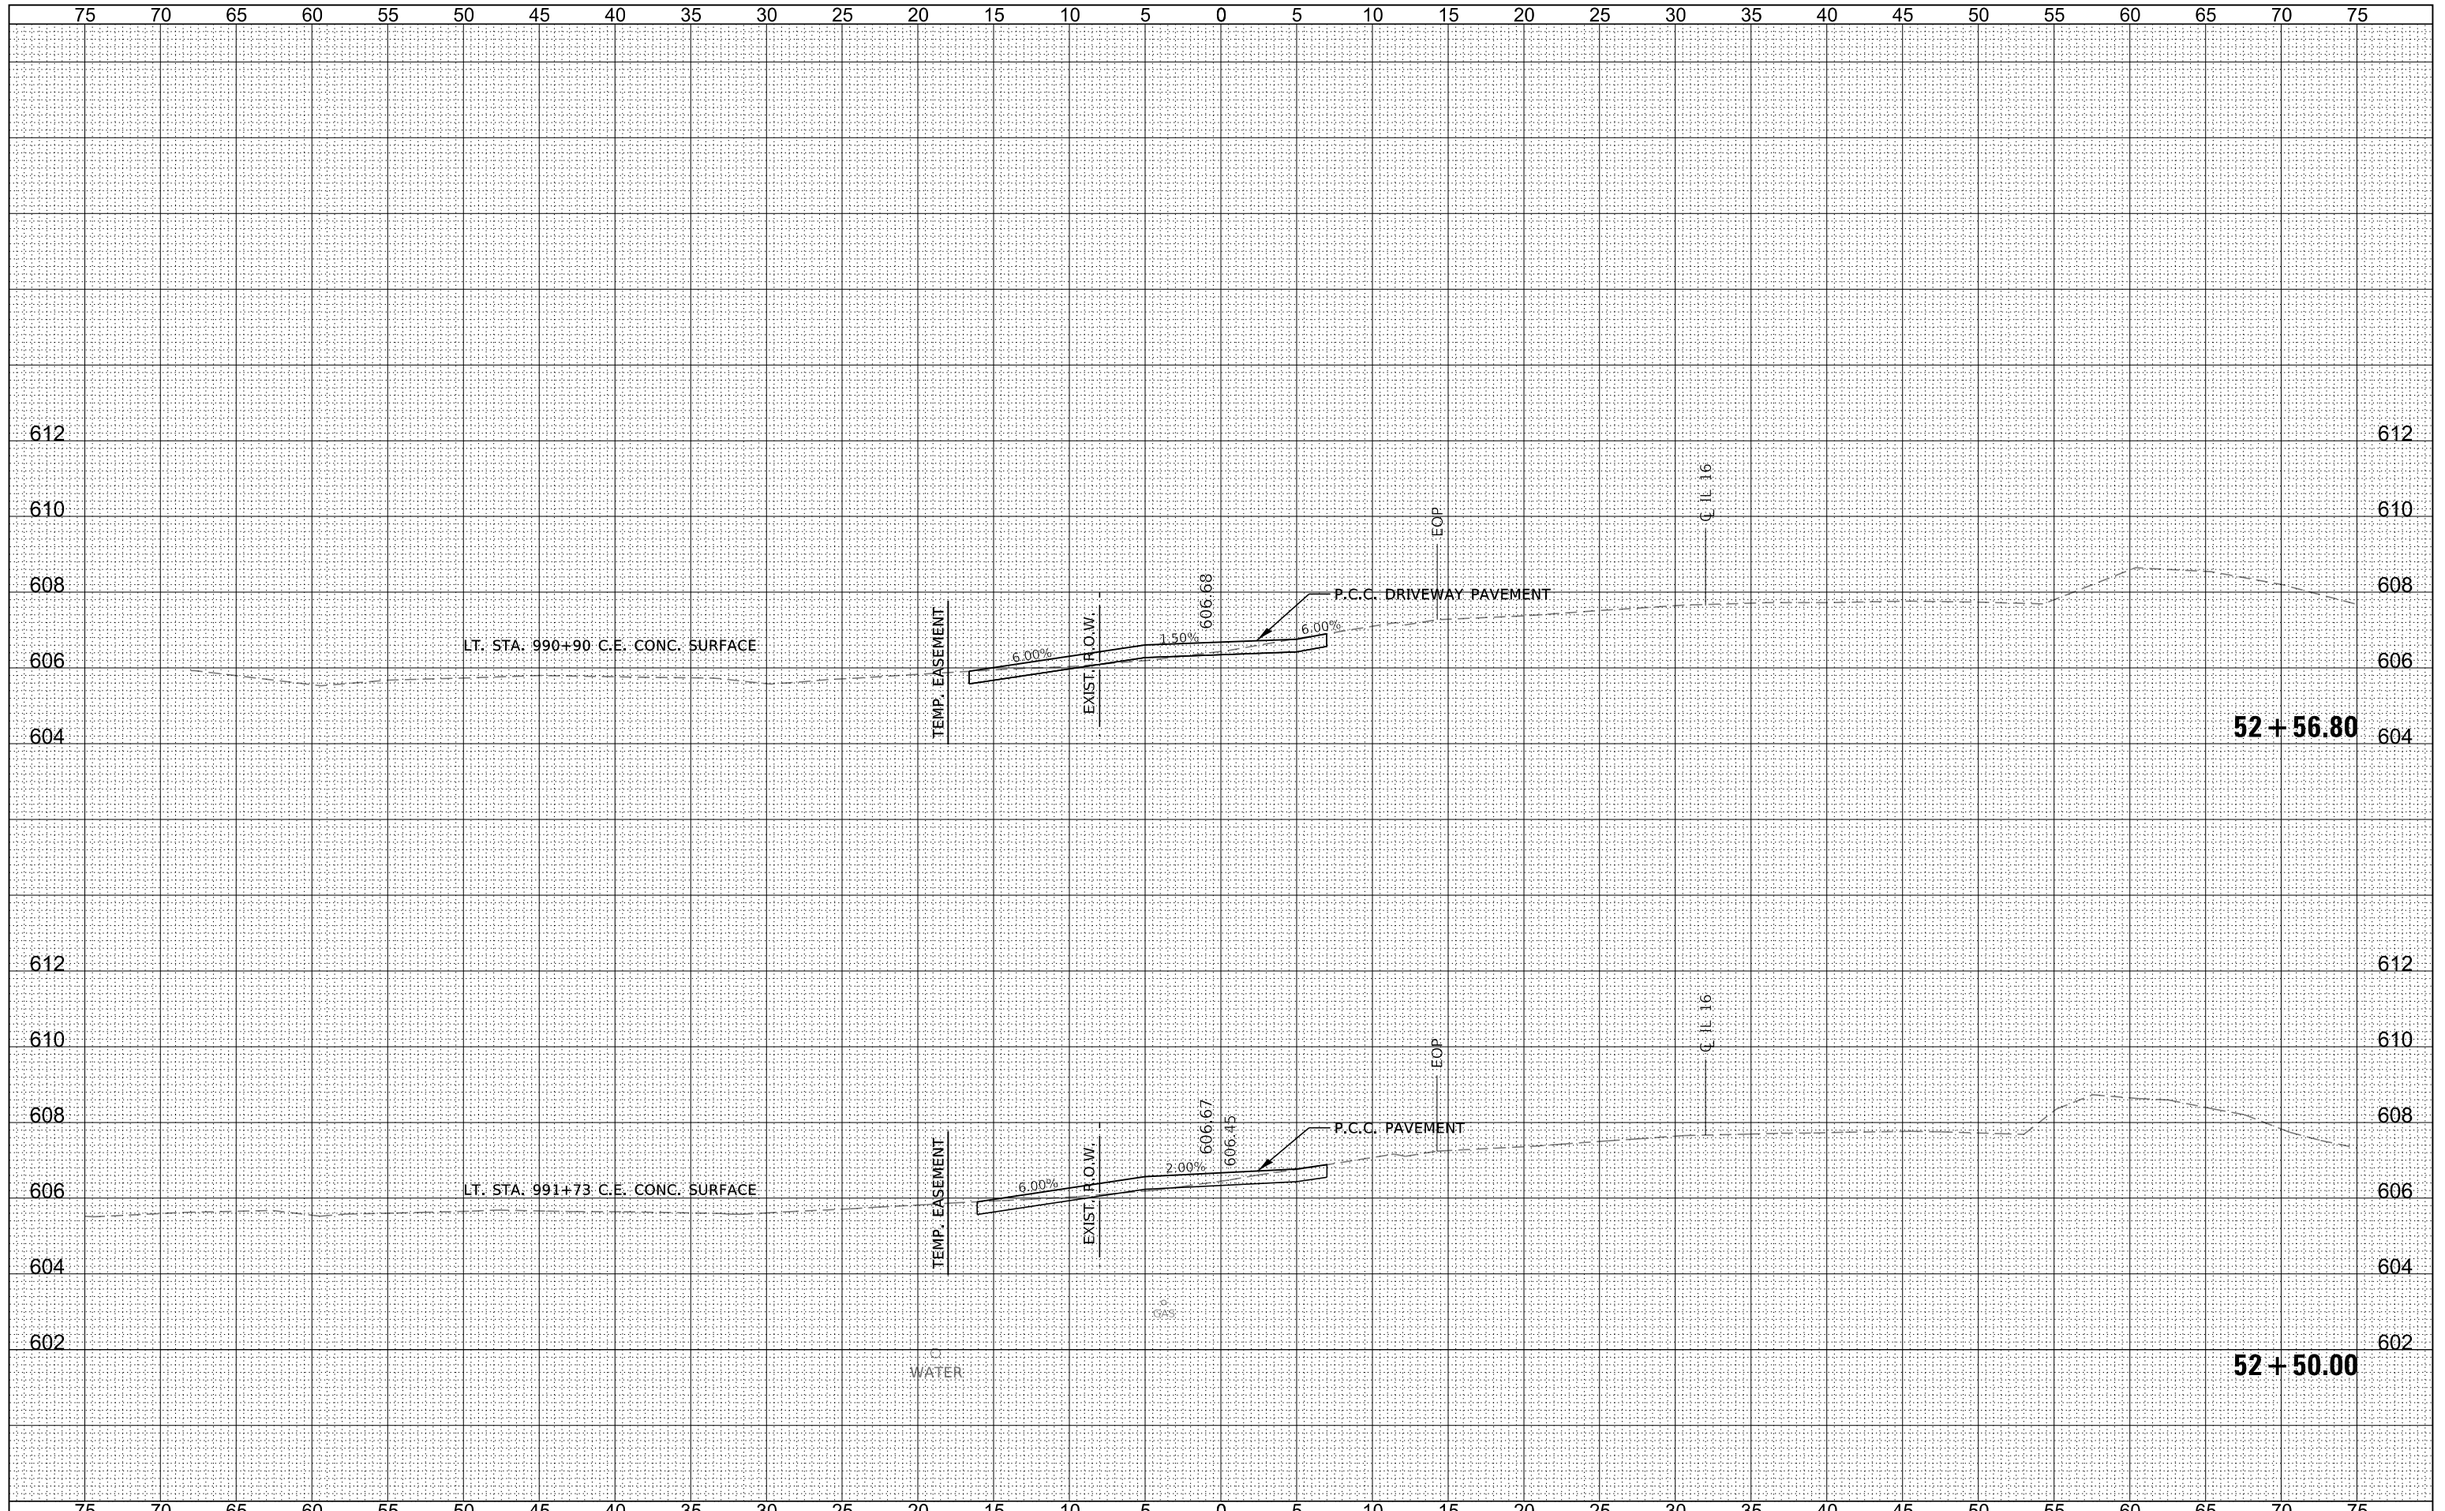

FINAL SURVEY		BY	DATE
NOTE BOOK	SURVEYED		
NO.	PLOTTED		
	TEMPLATE		
	AREAS		
	AREAS CHECKED		

ORIGINAL SURVEY		BY	DATE
NOTE BOOK	SURVEYED		
NO.	PLOTTED		
	TEMPLATE		
	AREAS		
	AREAS CHECKED		

FILE NAME = 190404-sht-xssheets.dgn

HAMPTON, LENZINI AND RENWICK, INC.
3085 STEVENSON DRIVE, SUITE 201
SPRINGFIELD, ILLINOIS 62703
ILLINOIS PROFESSIONAL DESIGN FIRM
LS / PE / SE CORP. 184.000959

USER NAME = tlmk
PLOT SCALE = $SCALE$
PLOT DATE = 2/24/2025

DESIGNED -	J.W.F.	REVISED -	
DRAWN -	T.W.K	REVISED -	
CHECKED -	S.W.M.	REVISED -	
DATE -	01/24/2025	REVISED -	

STATE OF ILLINOIS
CITY OF SHELBYVILLE

STATION CROSS SECTIONS

SCALE: 5H:2V | SHEET NO. OF SHEETS | STA. 52+50.00 TO STA. 52+56.80

F.A.P.	SECTION	COUNTY	TOTAL SHEETS	SHEET NO.
325	18-00060-00-BT	SHELBY	147	131

CONTRACT NO. 95940

C-97-019-22 | ILLINOIS | FED. AID PROJECT V44K(216)

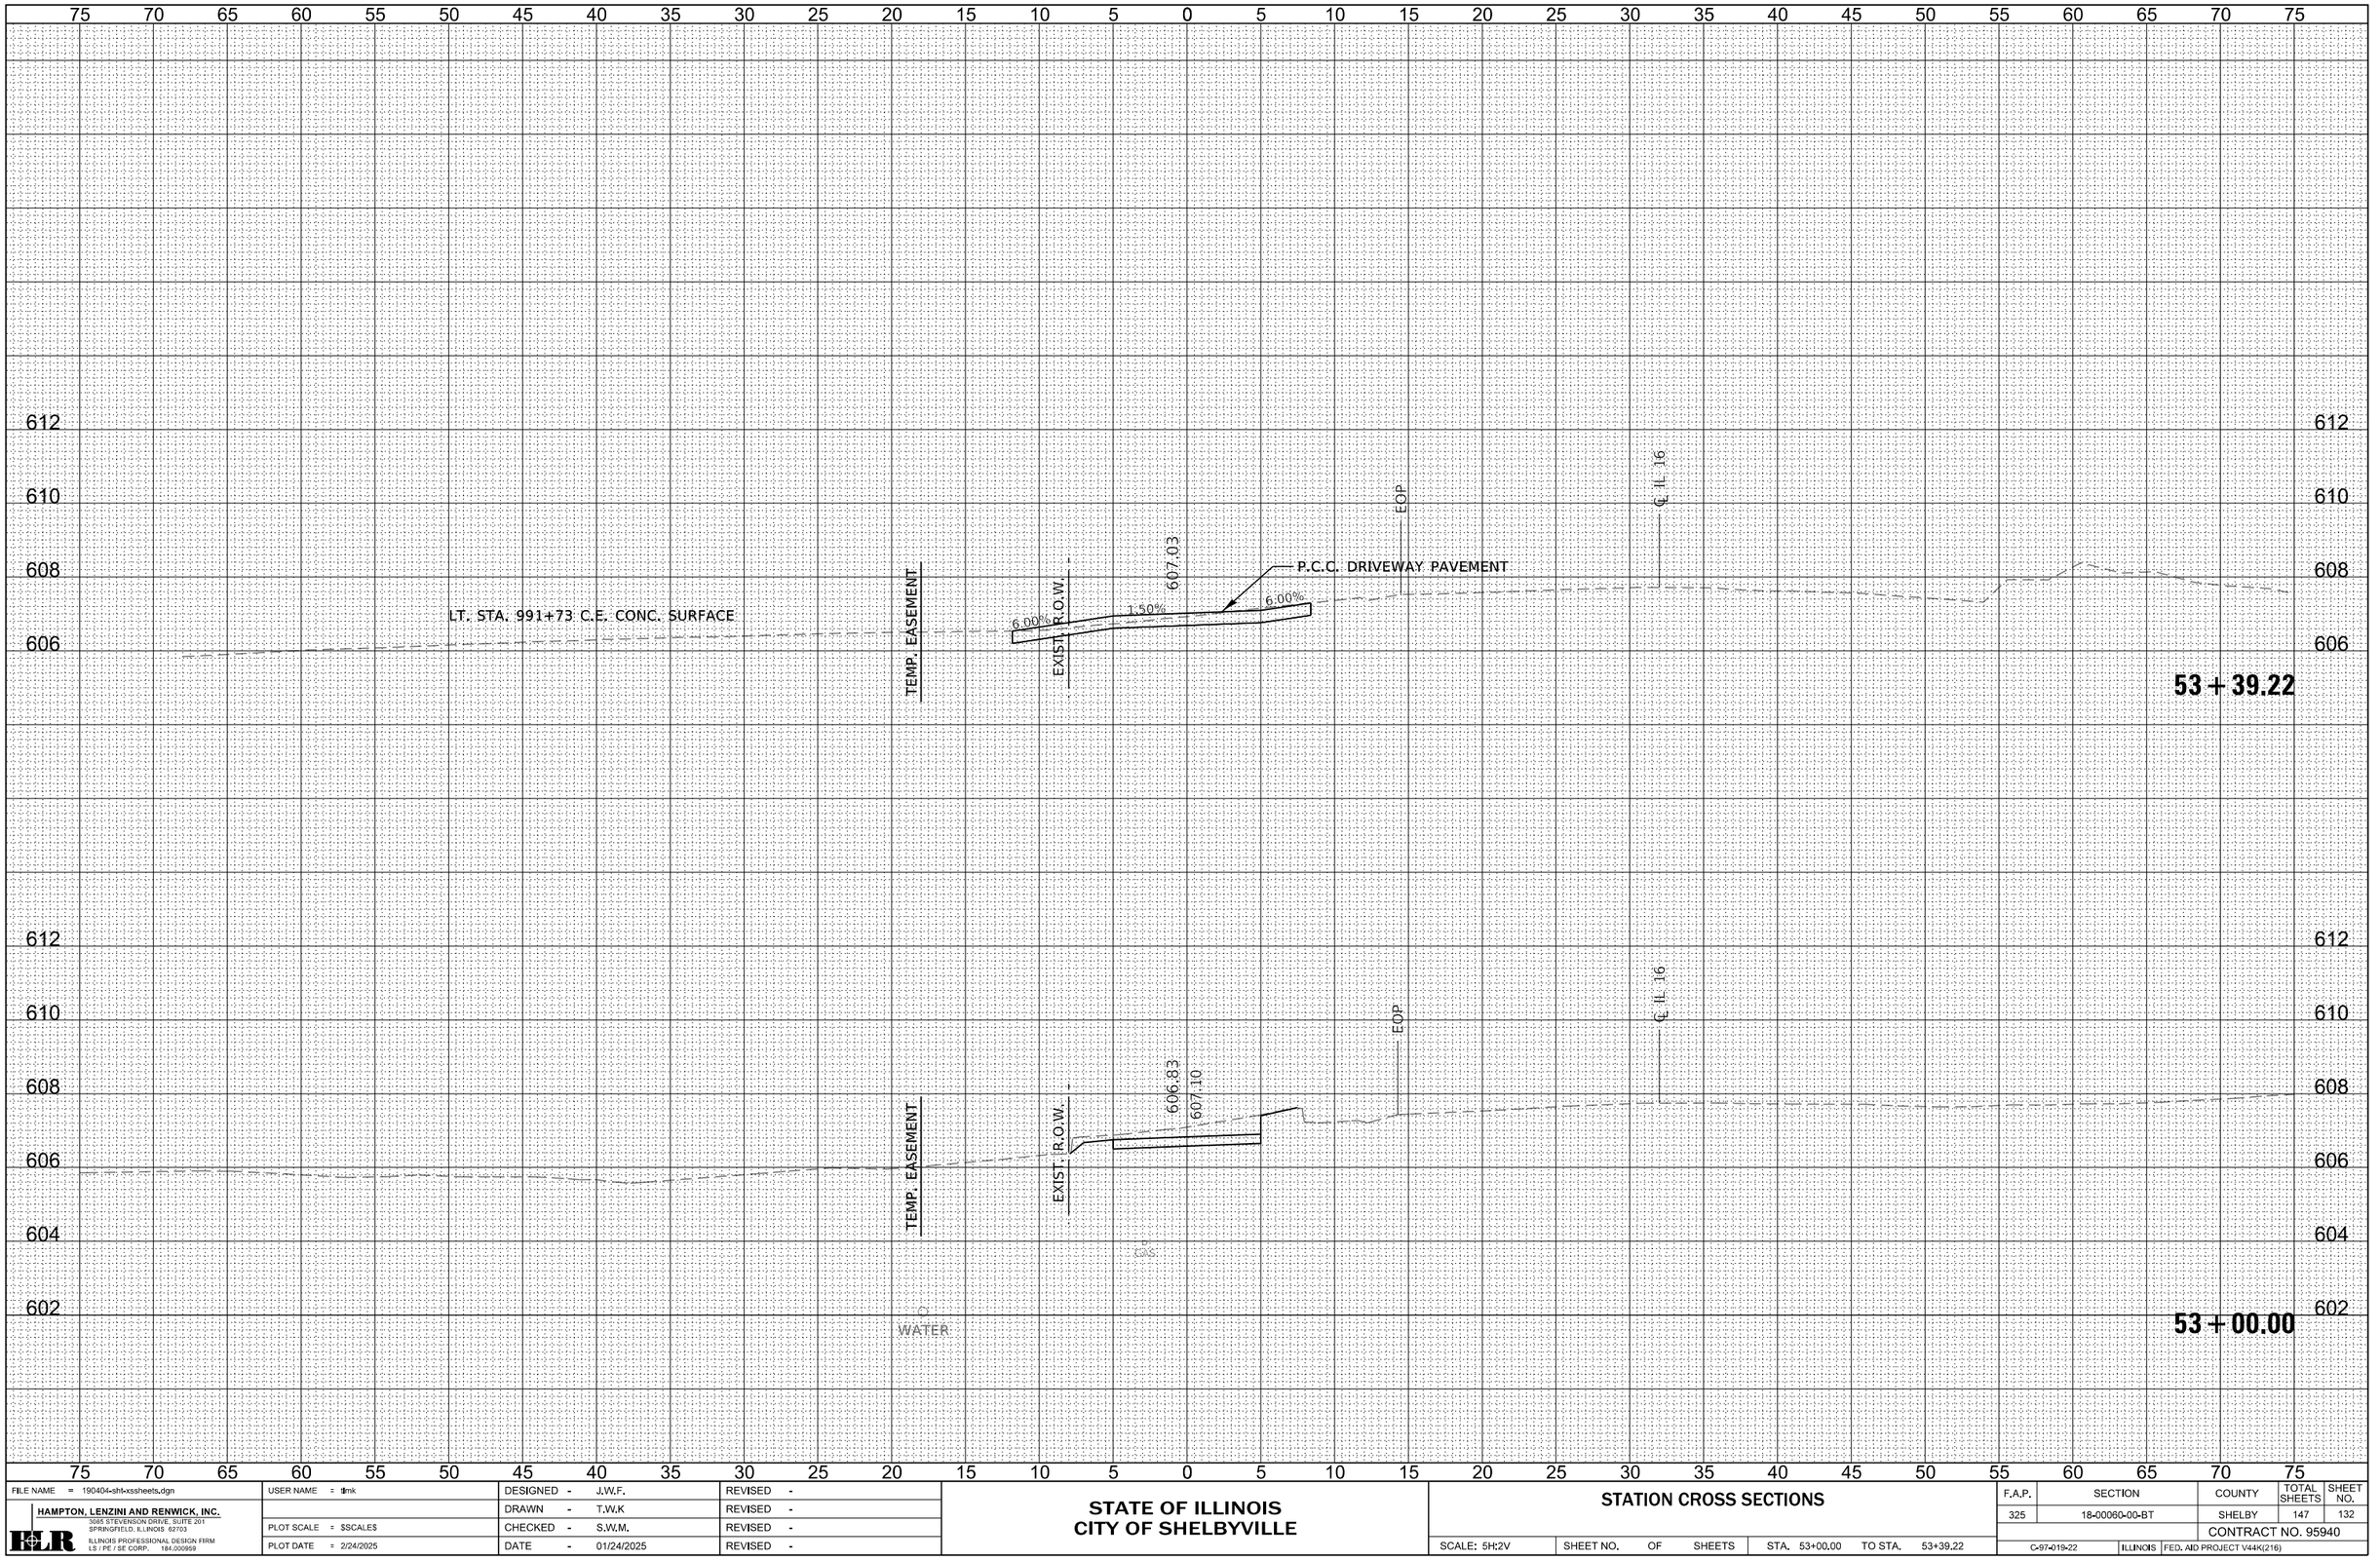

FINAL SURVEY

NO.	NOTE BOOK	BY	DATE

SURVEYED
PLOTTED
TEMPLATE
AREAS
AREAS CHECKED

ORIGINAL SURVEY

NO.	NOTE BOOK	BY	DATE

SURVEYED
PLOTTED
TEMPLATE
AREAS
AREAS CHECKED

FILE NAME = 190404-sht-xssheets.dgn	USER NAME = tmk	DESIGNED - J.W.F.	REVISED -
HAMPTON, LENZINI AND RENWICK, INC.		DRAWN - T.W.K	REVISED -
3085 STEVENSON DRIVE, SUITE 201 SPRINGFIELD, ILLINOIS 62703	PLOT SCALE = $SCALE$	CHECKED - S.W.M.	REVISED -
ILLINOIS PROFESSIONAL DESIGN FIRM LS / PE / SE CORP. 184.000959	PLOT DATE = 2/24/2025	DATE - 01/24/2025	REVISED -

STATE OF ILLINOIS
CITY OF SHELBYVILLE

STATION CROSS SECTIONS

SCALE: 5H:2V | SHEET NO. OF SHEETS | STA. 53+00.00 TO STA. 53+39.22

F.A.P.	SECTION	COUNTY	TOTAL SHEETS	SHEET NO.
325	18-00060-00-BT	SHELBY	147	132
		CONTRACT NO. 95940		
C-97-019-22	ILLINOIS	FED. AID PROJECT V44K(216)		

FINAL SURVEY	NOTE BOOK	NO.
SURVEYED	BY	
PLOTTED		
TEMPLATE		
AREAS		
AREAS CHECKED		DATE

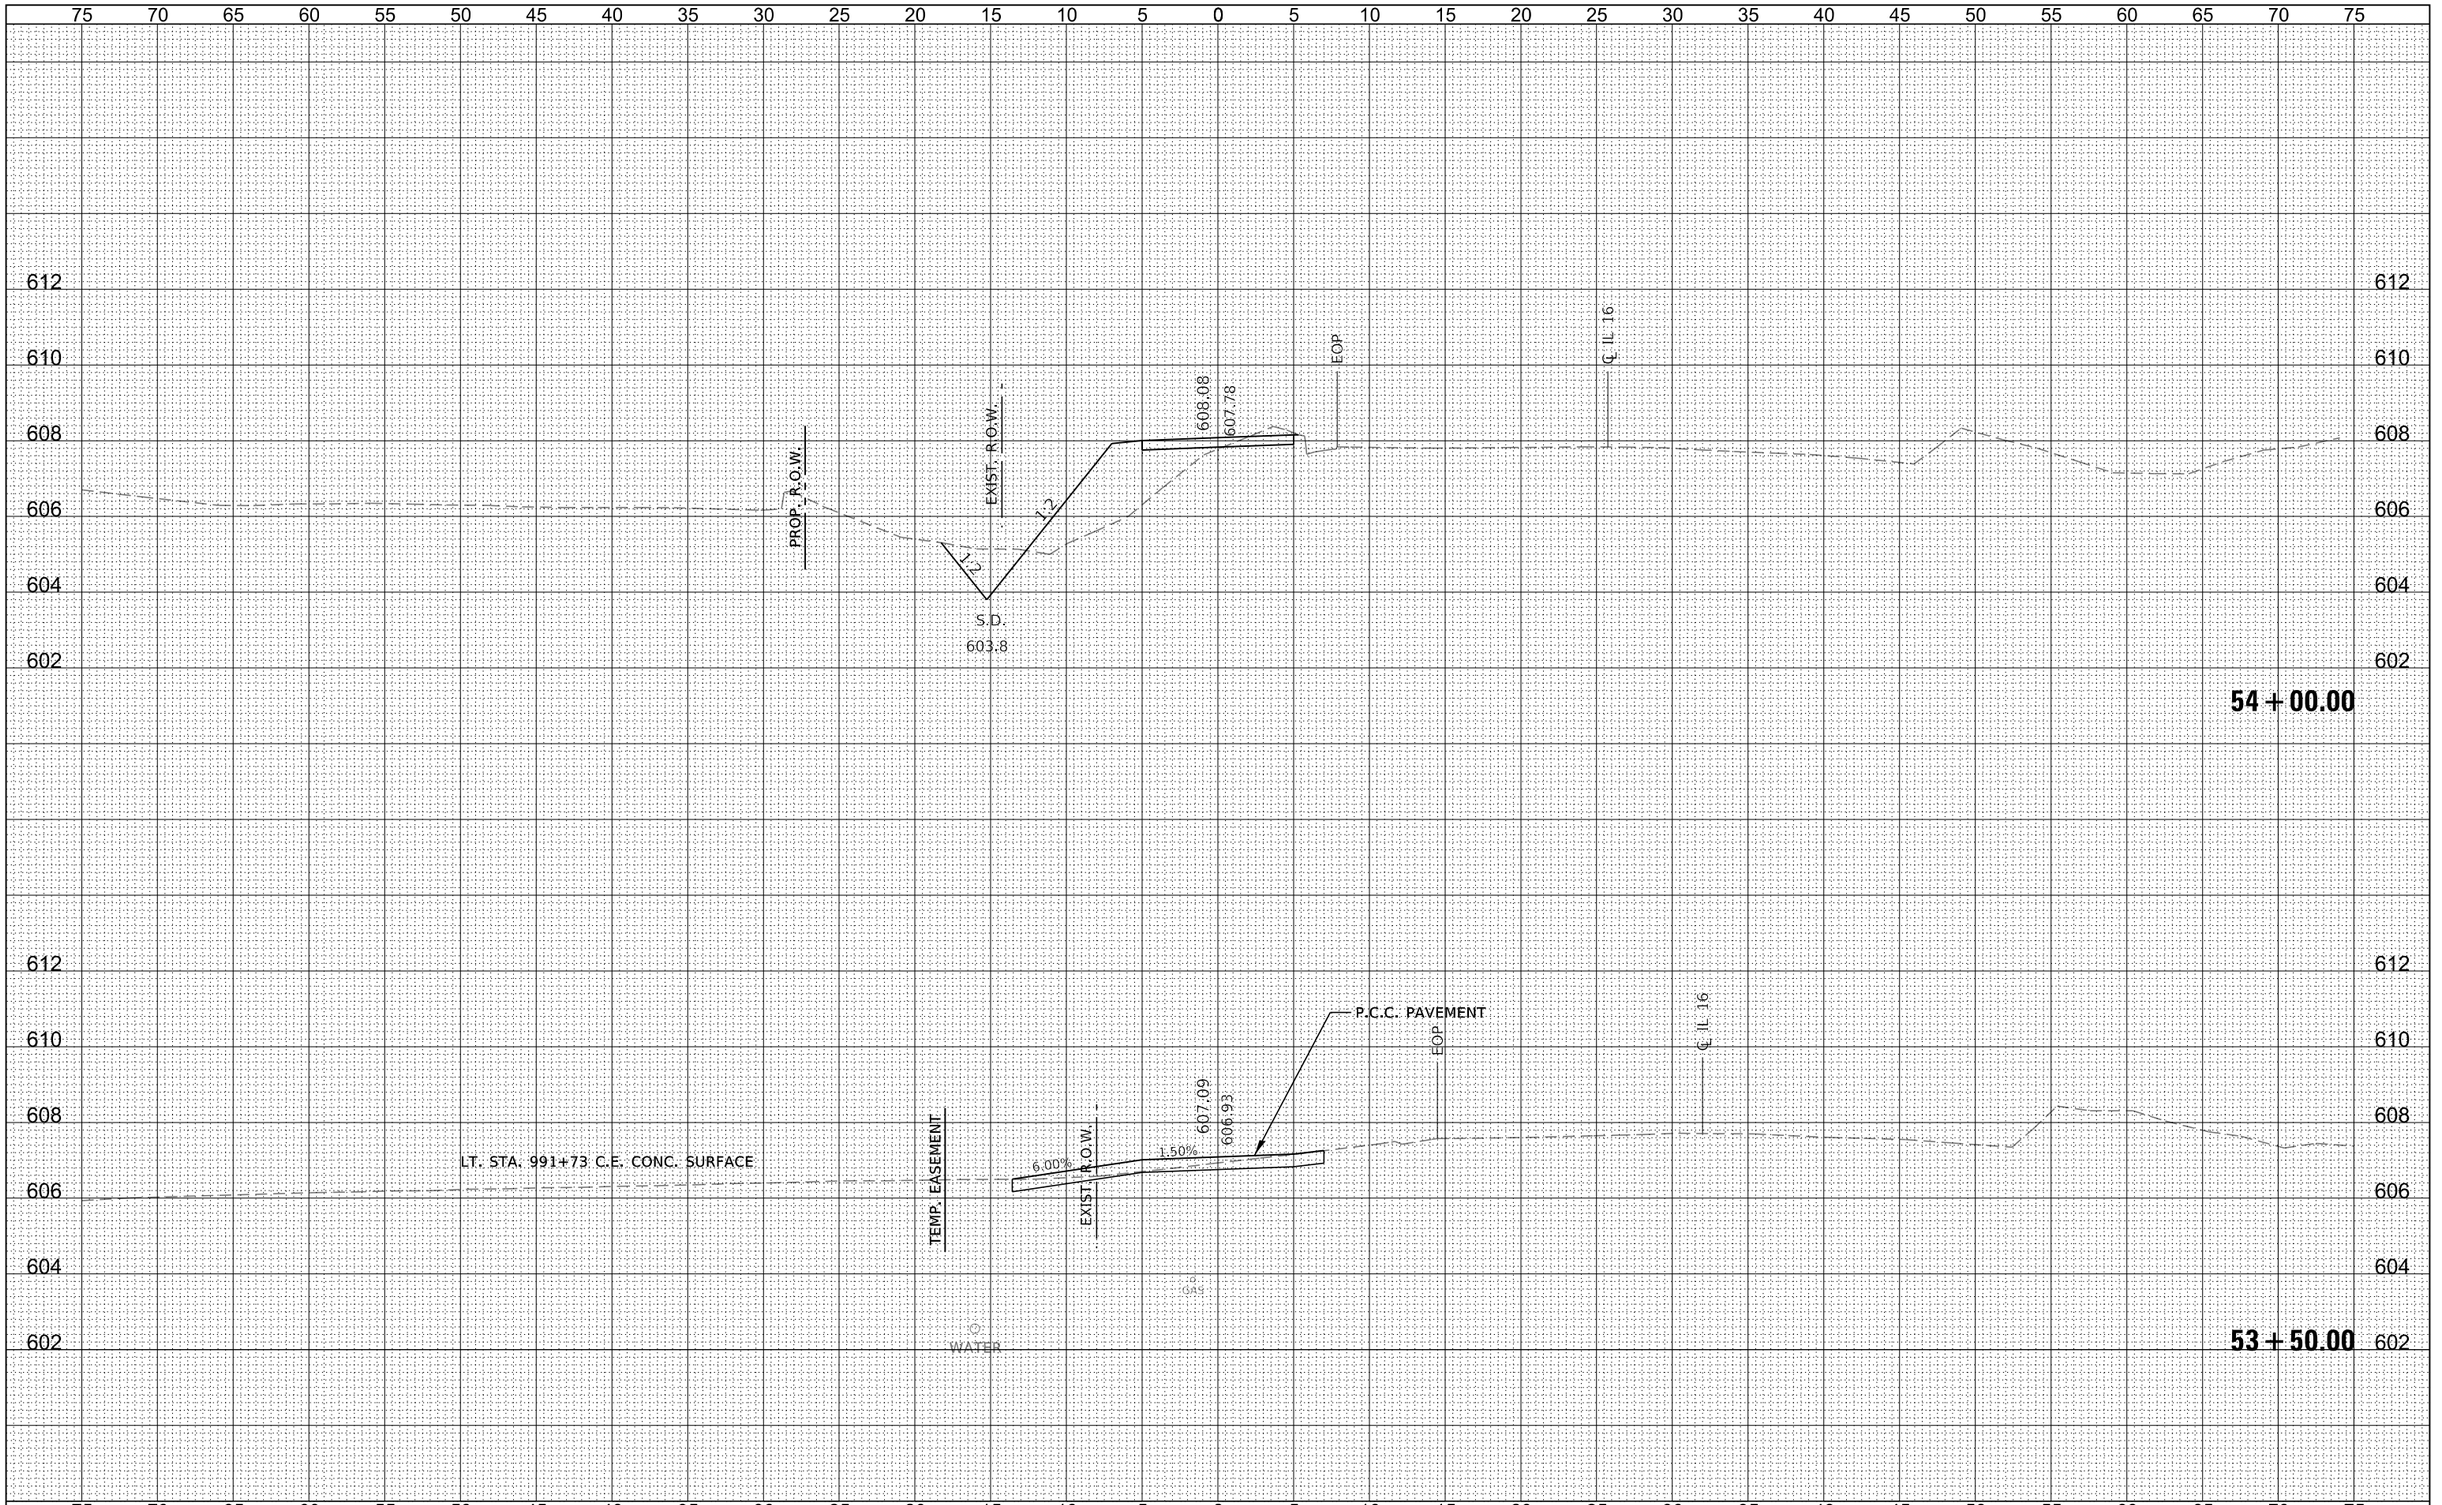

ORIGINAL SURVEY	NOTE BOOK	NO.
SURVEYED	BY	
PLOTTED		
TEMPLATE		
AREAS		
AREAS CHECKED		DATE

FILE NAME = 190404-sht-xssheets.dgn	USER NAME = tmk	DESIGNED - J.W.F.	REVISED -
HAMPTON, LENZINI AND RENWICK, INC.		DRAWN - T.W.K	REVISED -
3085 STEVENSON DRIVE, SUITE 201 SPRINGFIELD, ILLINOIS 62703	PLOT SCALE = $SCALE$	CHECKED - S.W.M.	REVISED -
ILLINOIS PROFESSIONAL DESIGN FIRM LS / PE / SE CORP. 184.000959	PLOT DATE = 2/24/2025	DATE - 01/24/2025	REVISED -

STATE OF ILLINOIS
CITY OF SHELBYVILLE

STATION CROSS SECTIONS

SCALE: 5H:2V | SHEET NO. OF SHEETS | STA. 53+50.00 TO STA. 54+00.00

F.A.P.	SECTION	COUNTY	TOTAL SHEETS	SHEET NO.
325	18-00060-00-BT	SHELBY	147	133
		CONTRACT NO. 95940		
C-97-019-22	ILLINOIS	FED. AID PROJECT V44K(216)		

FINAL SURVEY	NO.	NOTE BOOK	BY	DATE
		SURVEYED		
		PLOTTED		
		TEMPLATE		
		AREAS		
		AREAS CHECKED		

ORIGINAL SURVEY	NO.	NOTE BOOK	BY	DATE
		SURVEYED		
		PLOTTED		
		TEMPLATE		
		AREAS		
		AREAS CHECKED		

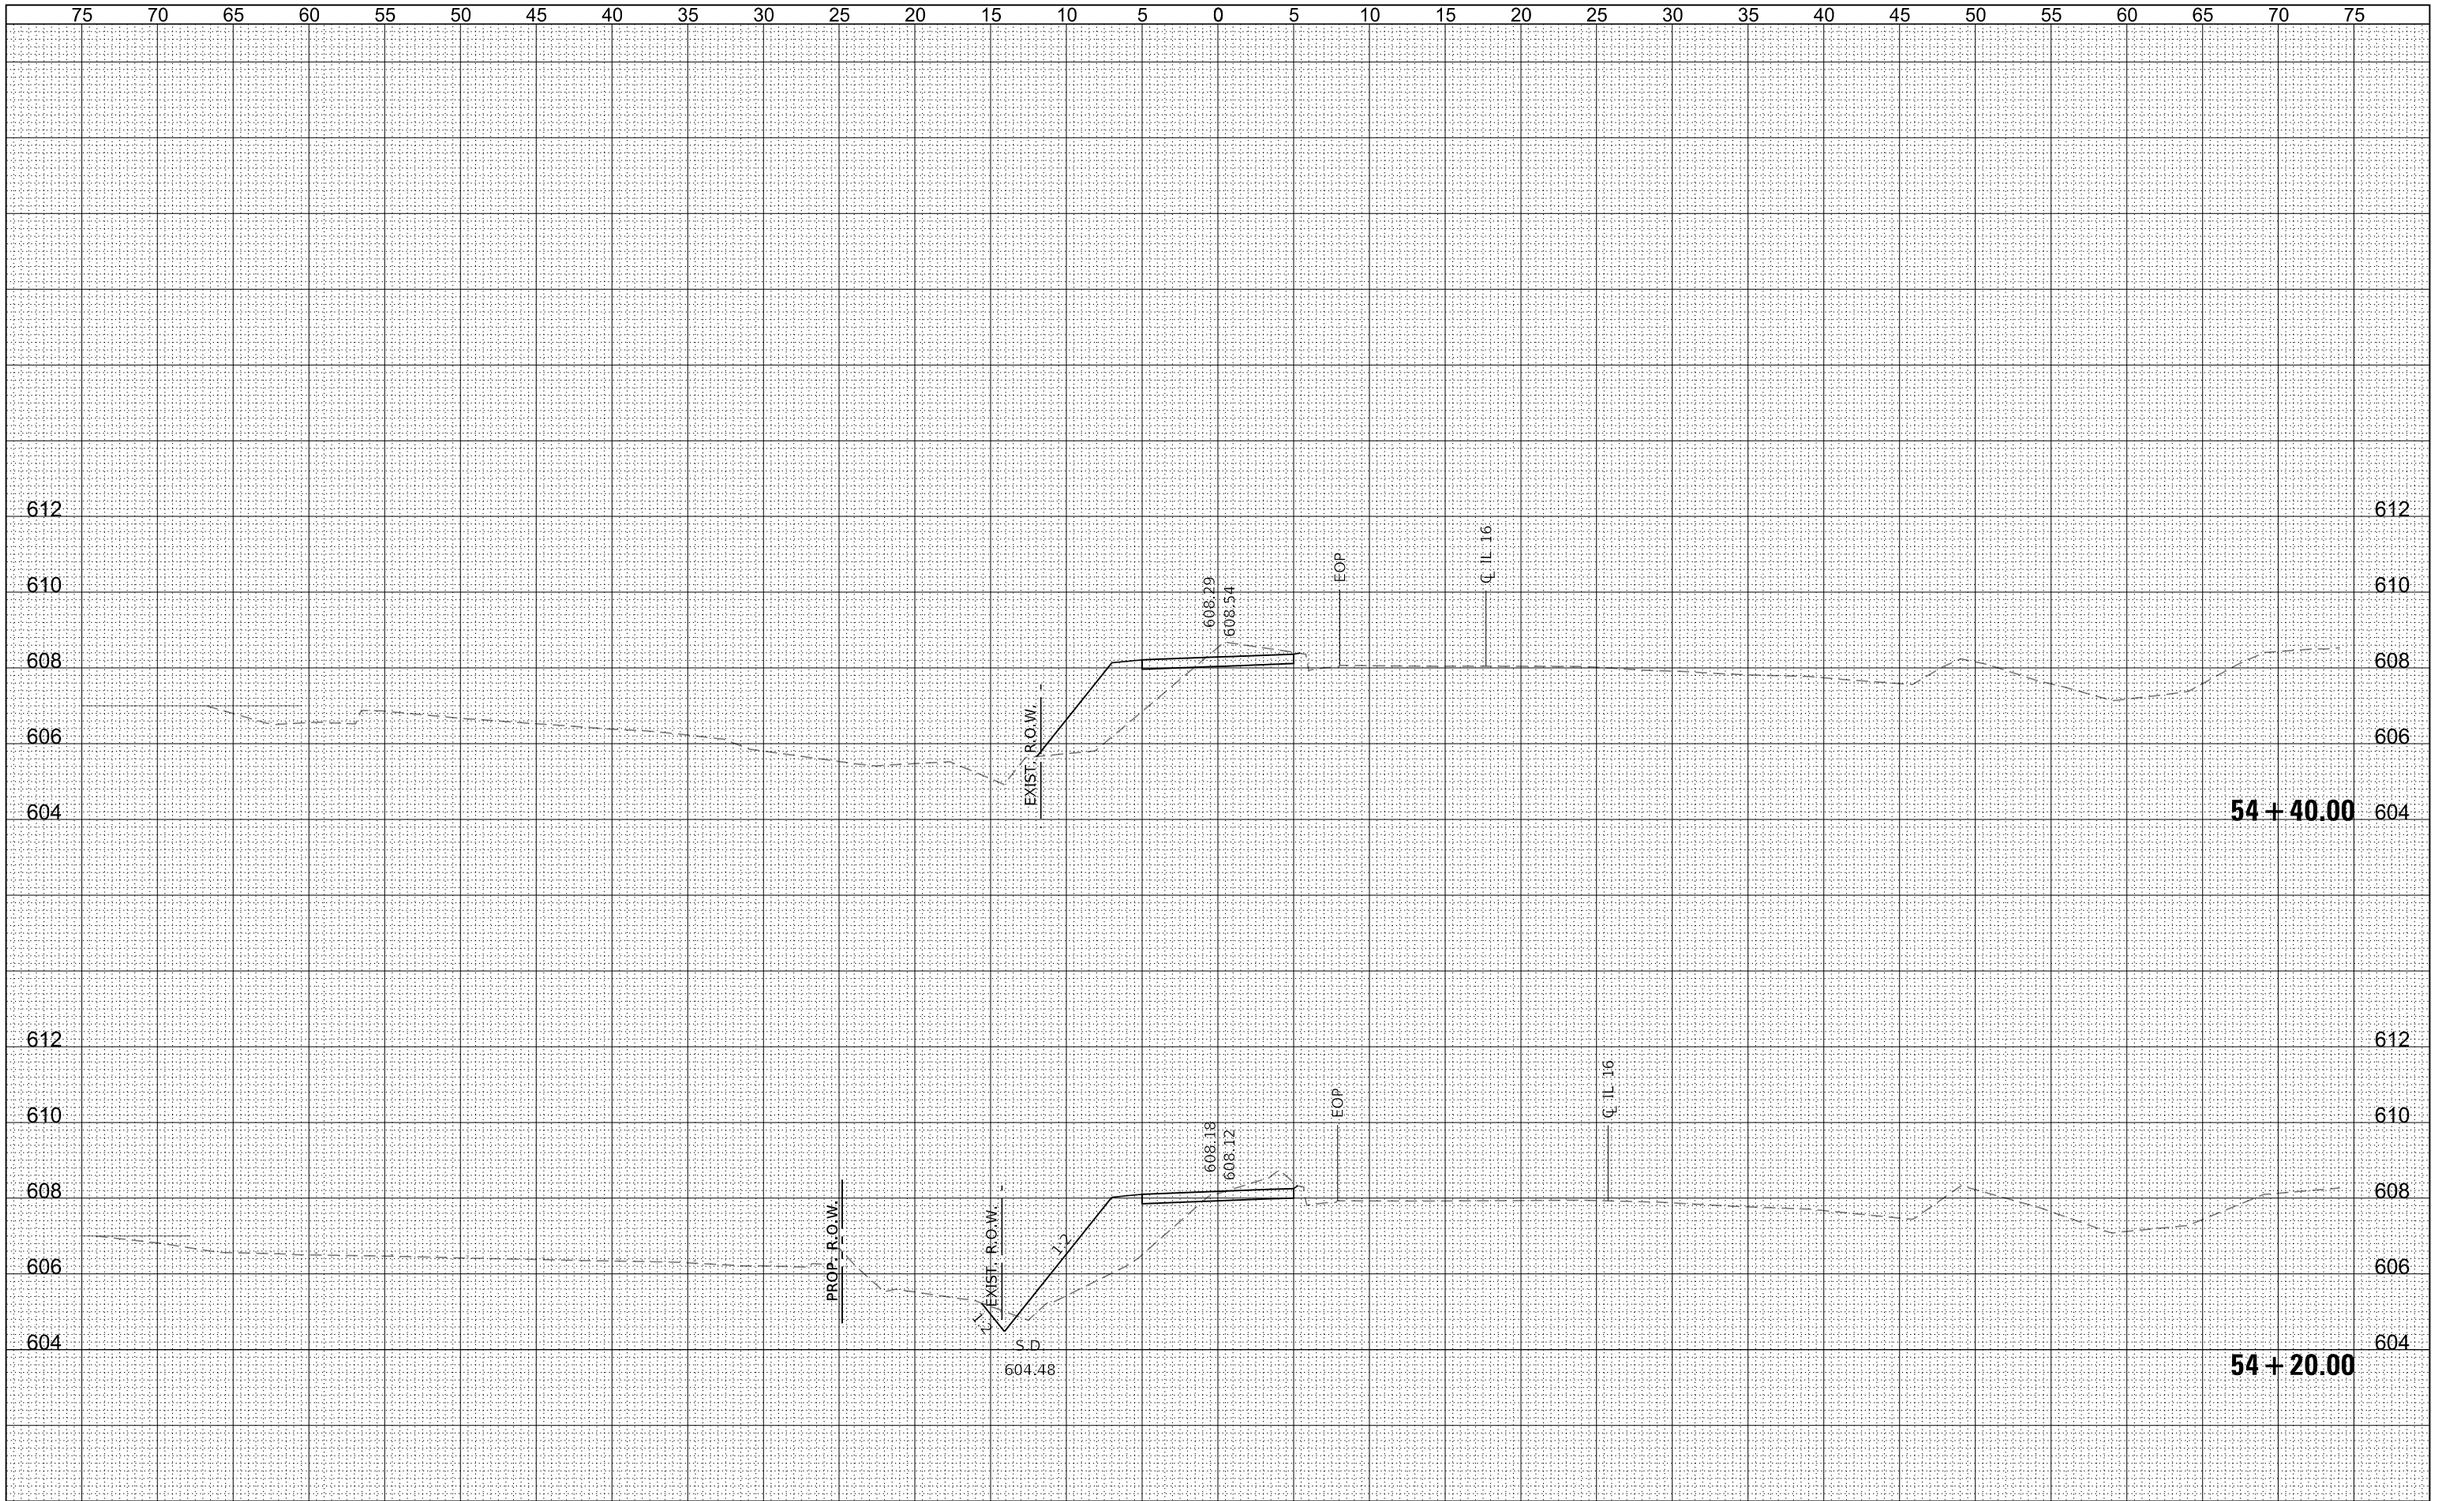

FILE NAME = 190404-sht-xssheets.dgn	USER NAME = tlmk	DESIGNED - J.W.F.	REVISED -	
HAMPTON, LENZINI AND RENWICK, INC.		DRAWN - T.W.K	REVISED -	
3065 STEVENSON DRIVE, SUITE 201 SPRINGFIELD, ILLINOIS 62703	PLOT SCALE = $SCALE$	CHECKED - S.W.M.	REVISED -	
ILLINOIS PROFESSIONAL DESIGN FIRM LS / PE / SE CORP. 184.000959	PLOT DATE = 2/24/2025	DATE - 01/24/2025	REVISED -	

STATE OF ILLINOIS
CITY OF SHELBYVILLE

STATION CROSS SECTIONS

SCALE: 5H:2V | SHEET NO. OF SHEETS | STA. 54+20.00 TO STA. 54+40.00

F.A.P.	SECTION	COUNTY	TOTAL SHEETS	SHEET NO.
325	18-00060-00-BT	SHELBY	147	134
		CONTRACT NO. 95940		
C-97-019-22	ILLINOIS FED. AID PROJECT V44K(216)			

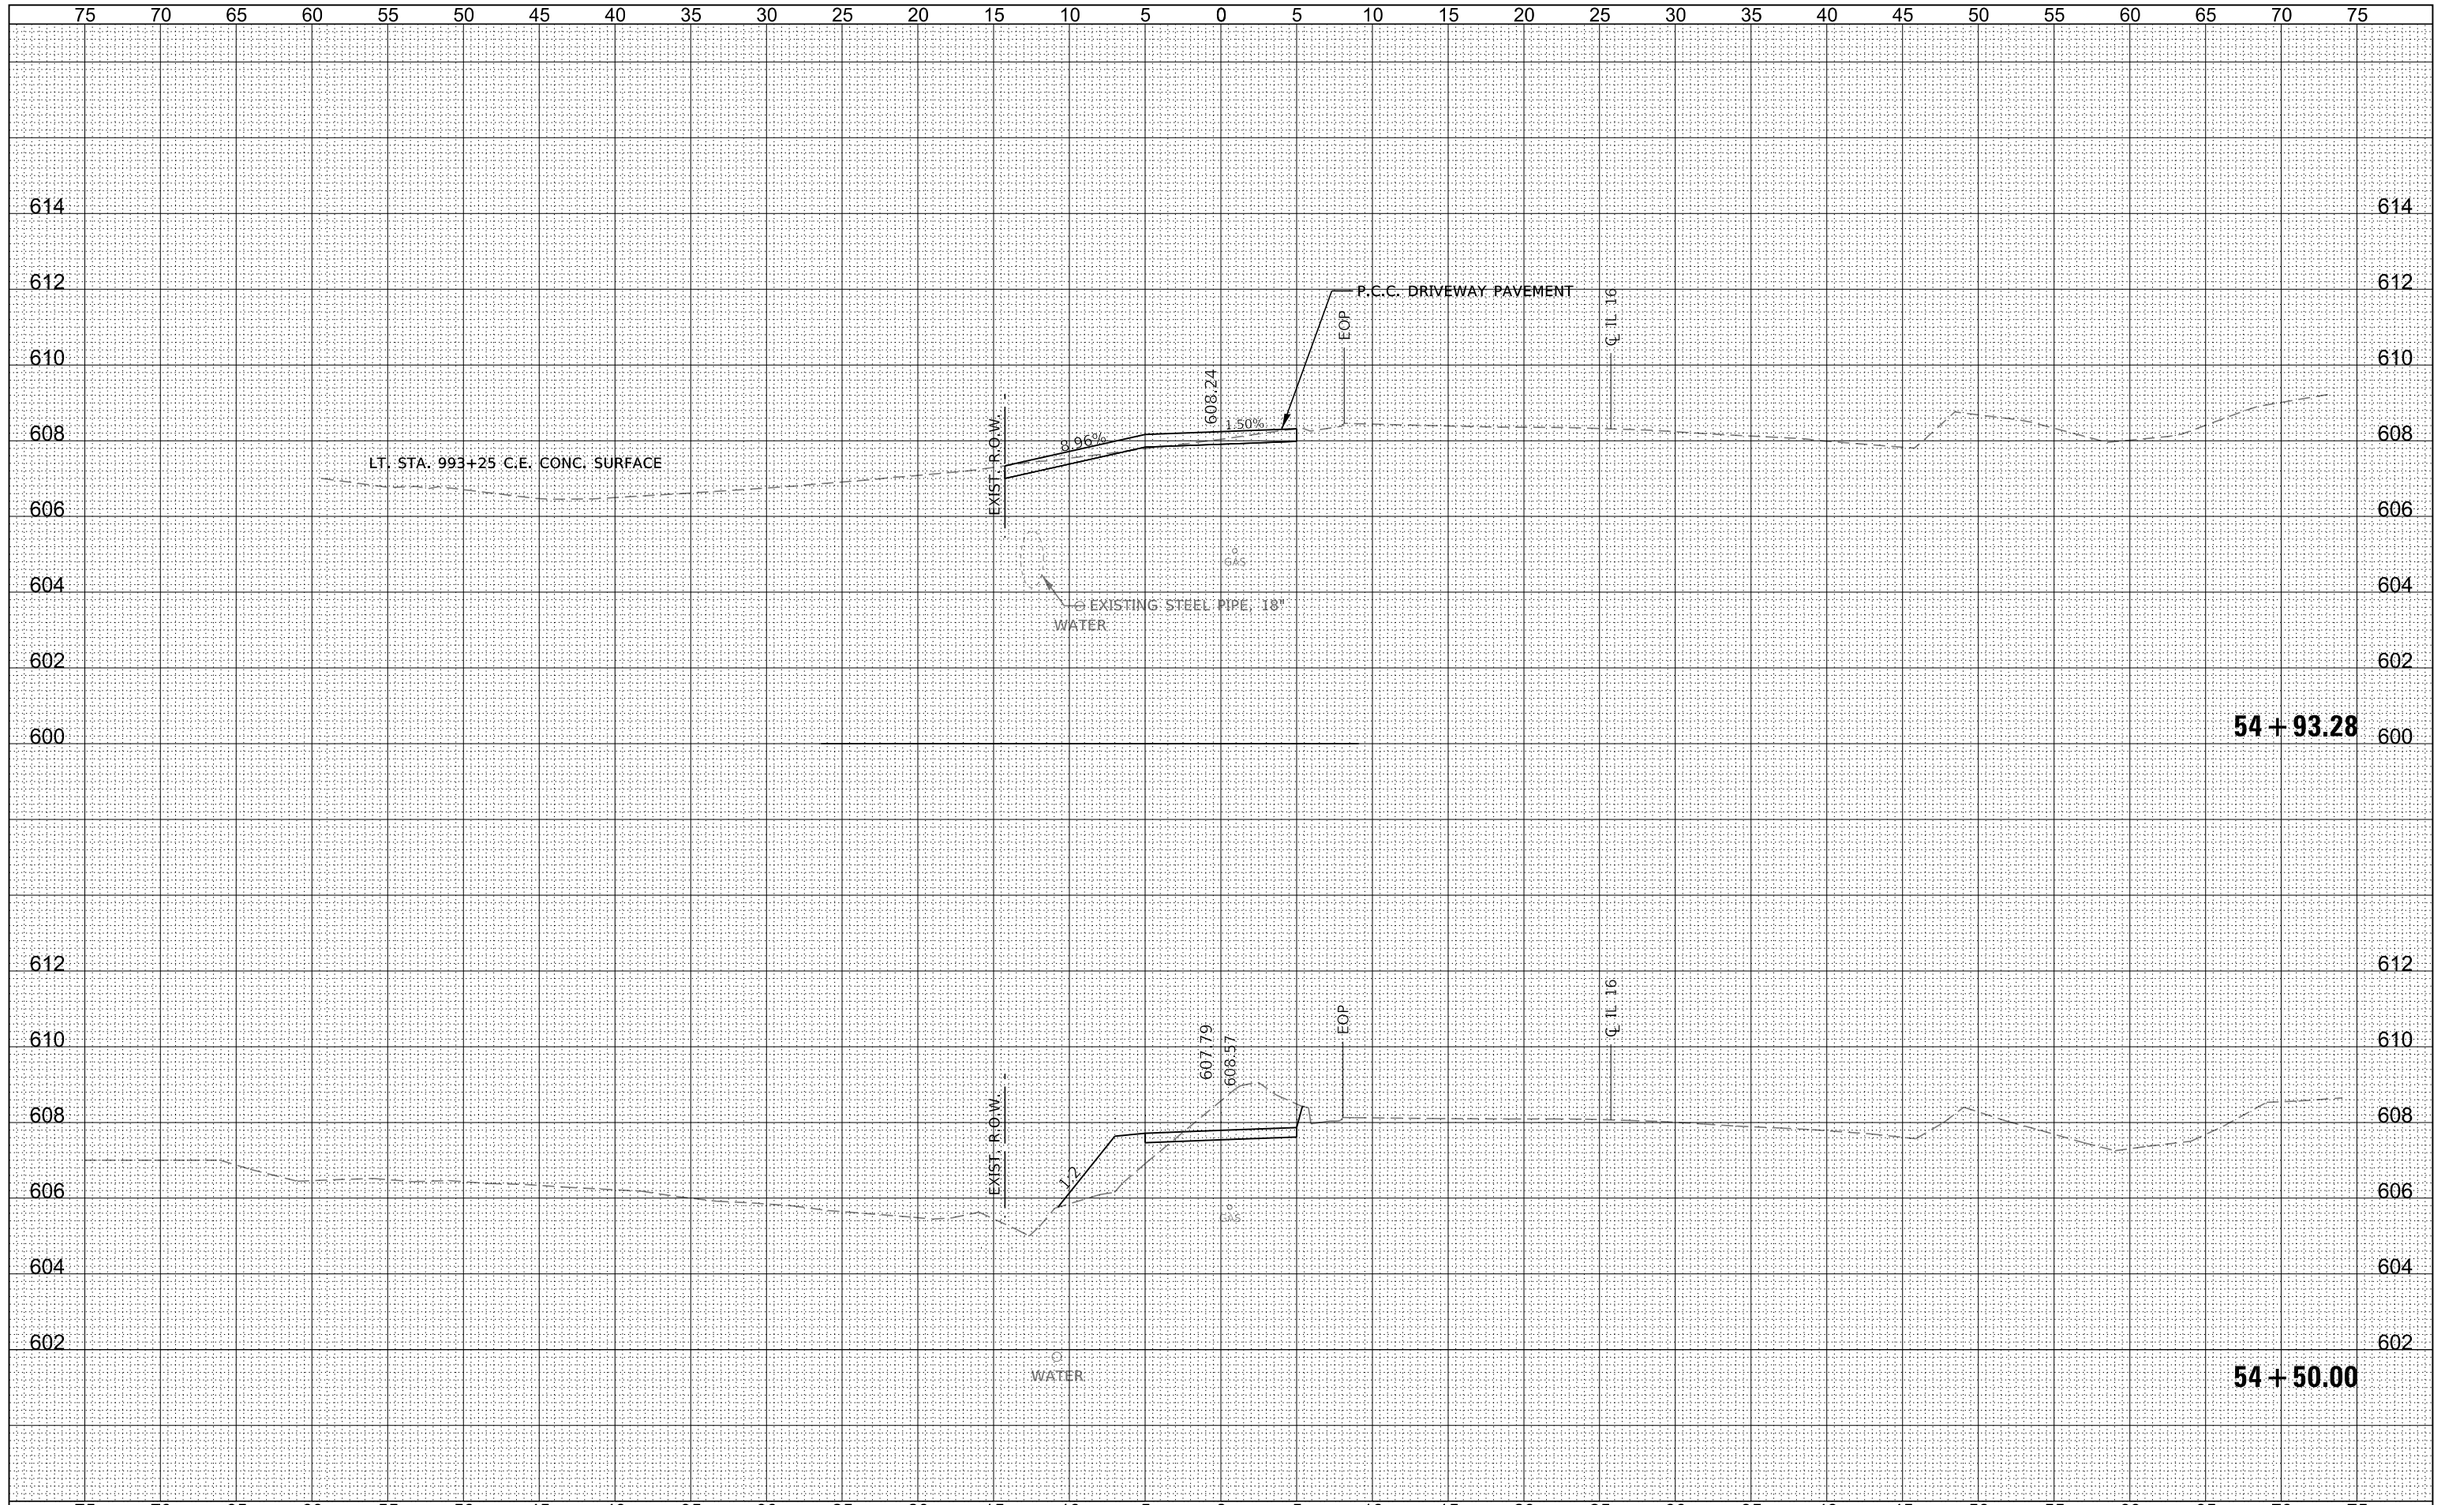

FINAL SURVEY	BY	DATE
SURVEYED		
PLOTTED		
TEMPLATE		
NOTE BOOK		
AREAS		
NO.	AREAS CHECKED	

ORIGINAL SURVEY	BY	DATE
SURVEYED		
PLOTTED		
TEMPLATE		
NOTE BOOK		
AREAS		
NO.	AREAS CHECKED	

FILE NAME = 190404-sht-xssheets.dgn	USER NAME = $mk	DESIGNED - J.W.F.	REVISED -
		DRAWN - T.W.K	REVISED -
	PLOT SCALE = $SCALE$	CHECKED - S.W.M.	REVISED -
	PLOT DATE = 2/24/2025	DATE - 01/24/2025	REVISED -

HAMPTON, LENZINI AND RENWICK, INC.
3085 STEVENSON DRIVE, SUITE 201
SPRINGFIELD, ILLINOIS 62703
ILLINOIS PROFESSIONAL DESIGN FIRM
LS / PE / SE CORP. 184.000959

STATE OF ILLINOIS
CITY OF SHELBYVILLE

STATION CROSS SECTIONS

SCALE: 5H:2V | SHEET NO. OF SHEETS | STA. 54+50.00 TO STA. 54+93.28

F.A.P.	SECTION	COUNTY	TOTAL SHEETS	SHEET NO.
325	18-00060-00-BT	SHELBY	147	135

CONTRACT NO. 95940

C-97-019-22 | ILLINOIS | FED. AID PROJECT V44K(216)

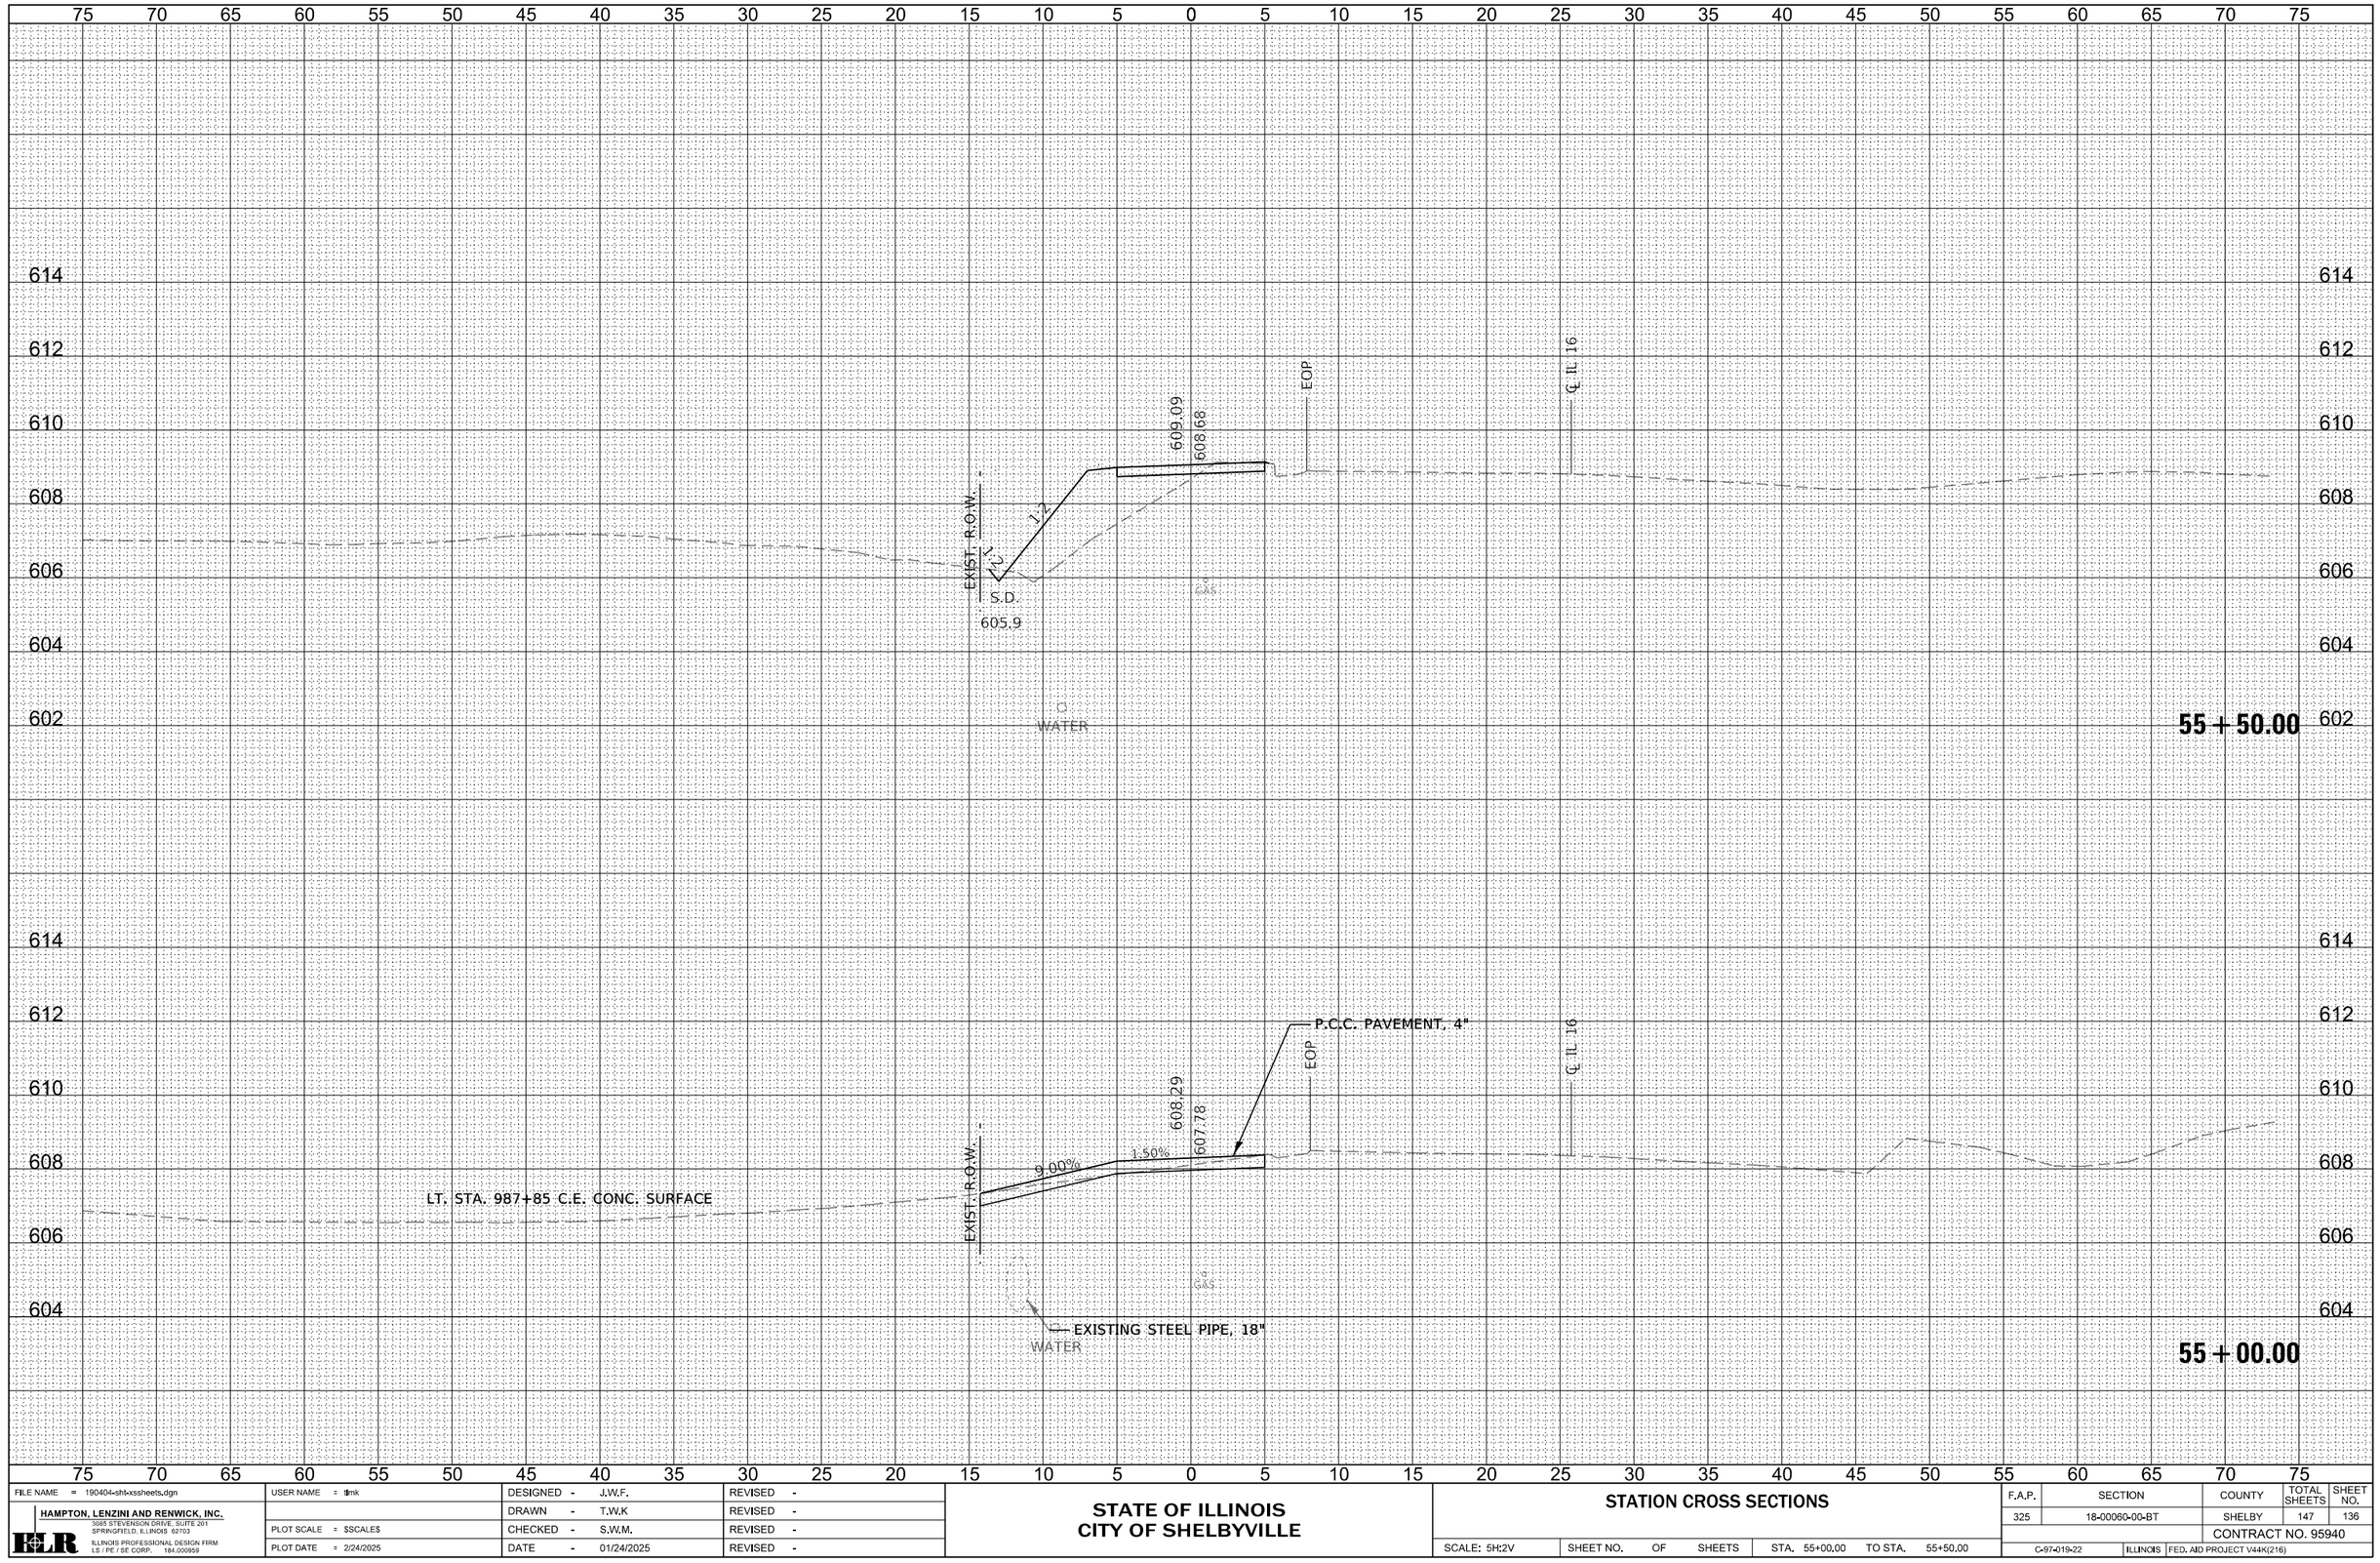

FINAL SURVEY	NOTE BOOK	NO.
	SURVEYED	
	PLOTTED	
	TEMPLATE	
	AREAS	
	AREAS CHECKED	

BY	DATE

ORIGINAL SURVEY	NOTE BOOK	NO.
	SURVEYED	
	PLOTTED	
	TEMPLATE	
	AREAS	
	AREAS CHECKED	

BY	DATE

FILE NAME = 190404-sht-xssheets.dgn	USER NAME = tmk	DESIGNED - J.W.F.	REVISED -
		DRAWN - T.W.K	REVISED -
PLOT SCALE = $SCALE$		CHECKED - S.W.M.	REVISED -
PLOT DATE = 2/24/2025		DATE - 01/24/2025	REVISED -

HAMPTON, LENZINI AND RENWICK, INC.
3085 STEVENSON DRIVE, SUITE 201
SPRINGFIELD, ILLINOIS 62703
ILLINOIS PROFESSIONAL DESIGN FIRM
LS / PE / SE CORP. 184.000959

STATE OF ILLINOIS
CITY OF SHELBYVILLE

STATION CROSS SECTIONS

SCALE: 5H:2V | SHEET NO. OF SHEETS | STA. 55+00.00 TO STA. 55+50.00

F.A.P.	SECTION	COUNTY	TOTAL SHEETS	SHEET NO.
325	18-00060-00-BT	SHELBY	147	136
		CONTRACT NO. 95940		
C-97-019-22	ILLINOIS	FED. AID PROJECT V44K(216)		

FINAL SURVEY		BY	DATE
NOTE BOOK	SURVEYED		
NO.	PLOTTED		
	TEMPLATE		
	AREAS		
	AREAS CHECKED		

ORIGINAL SURVEY		BY	DATE
NOTE BOOK	SURVEYED		
NO.	PLOTTED		
	TEMPLATE		
	AREAS		
	AREAS CHECKED		

75 70 65 60 55 50 45 40 35 30 25 20 15 10 5 0 5 10 15 20 25 30 35 40 45 50 55 60 65 70 75

614
612
610
608
606

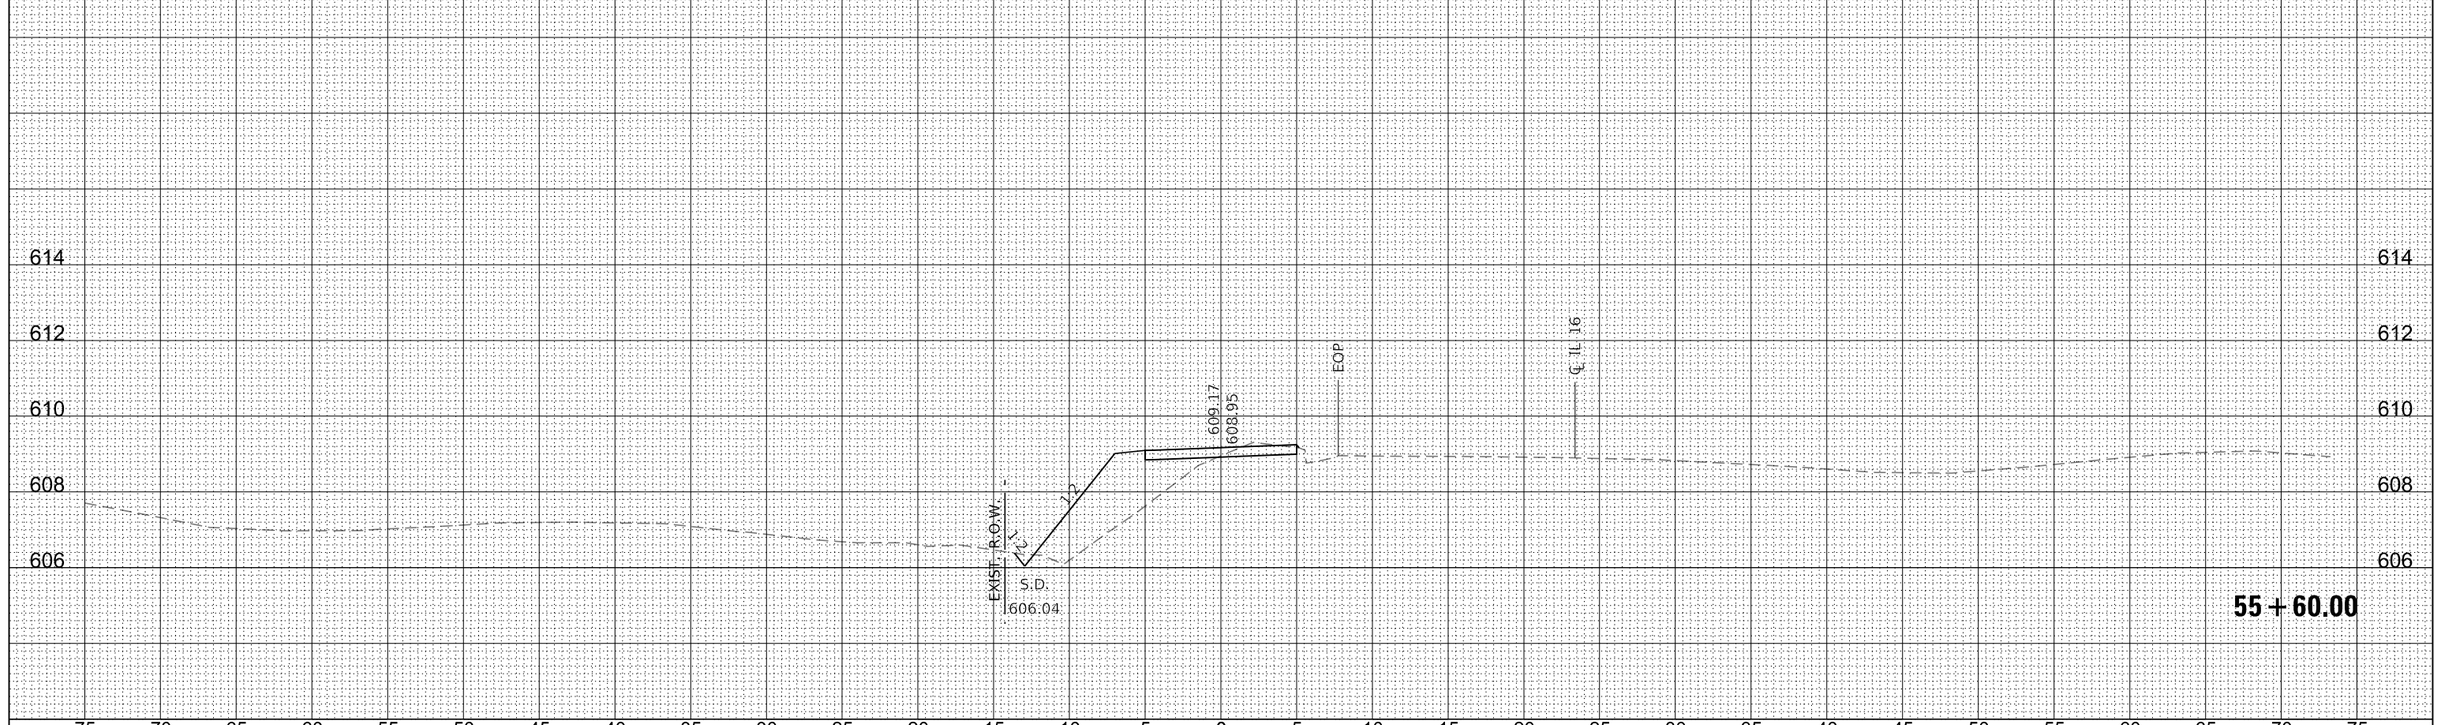

55 + 60.00

FILE NAME = 190404-sht-xssheets.dgn	USER NAME = tmk	DESIGNED - J.W.F.	REVISED -
		DRAWN - T.W.K	REVISED -
	PLOT SCALE = $SCALE$	CHECKED - S.W.M.	REVISED -
	PLOT DATE = 2/24/2025	DATE - 01/24/2025	REVISED -

HAMPTON, LENZINI AND RENWICK, INC.
3085 STEVENSON DRIVE, SUITE 201
SPRINGFIELD, ILLINOIS 62703
ILLINOIS PROFESSIONAL DESIGN FIRM
LS / PE / SE CORP. 184.000959

STATE OF ILLINOIS
CITY OF SHELBYVILLE

STATION CROSS SECTIONS

SCALE: 5H:2V | SHEET NO. OF SHEETS | STA. 55+60.00 | TO STA. 55+60.00

F.A.P.	SECTION	COUNTY	TOTAL SHEETS	SHEET NO.
325	18-00060-00-BT	SHELBY	147	137
		CONTRACT NO. 95940		
C-97-019-22	ILLINOIS	FED. AID PROJECT V44K(216)		

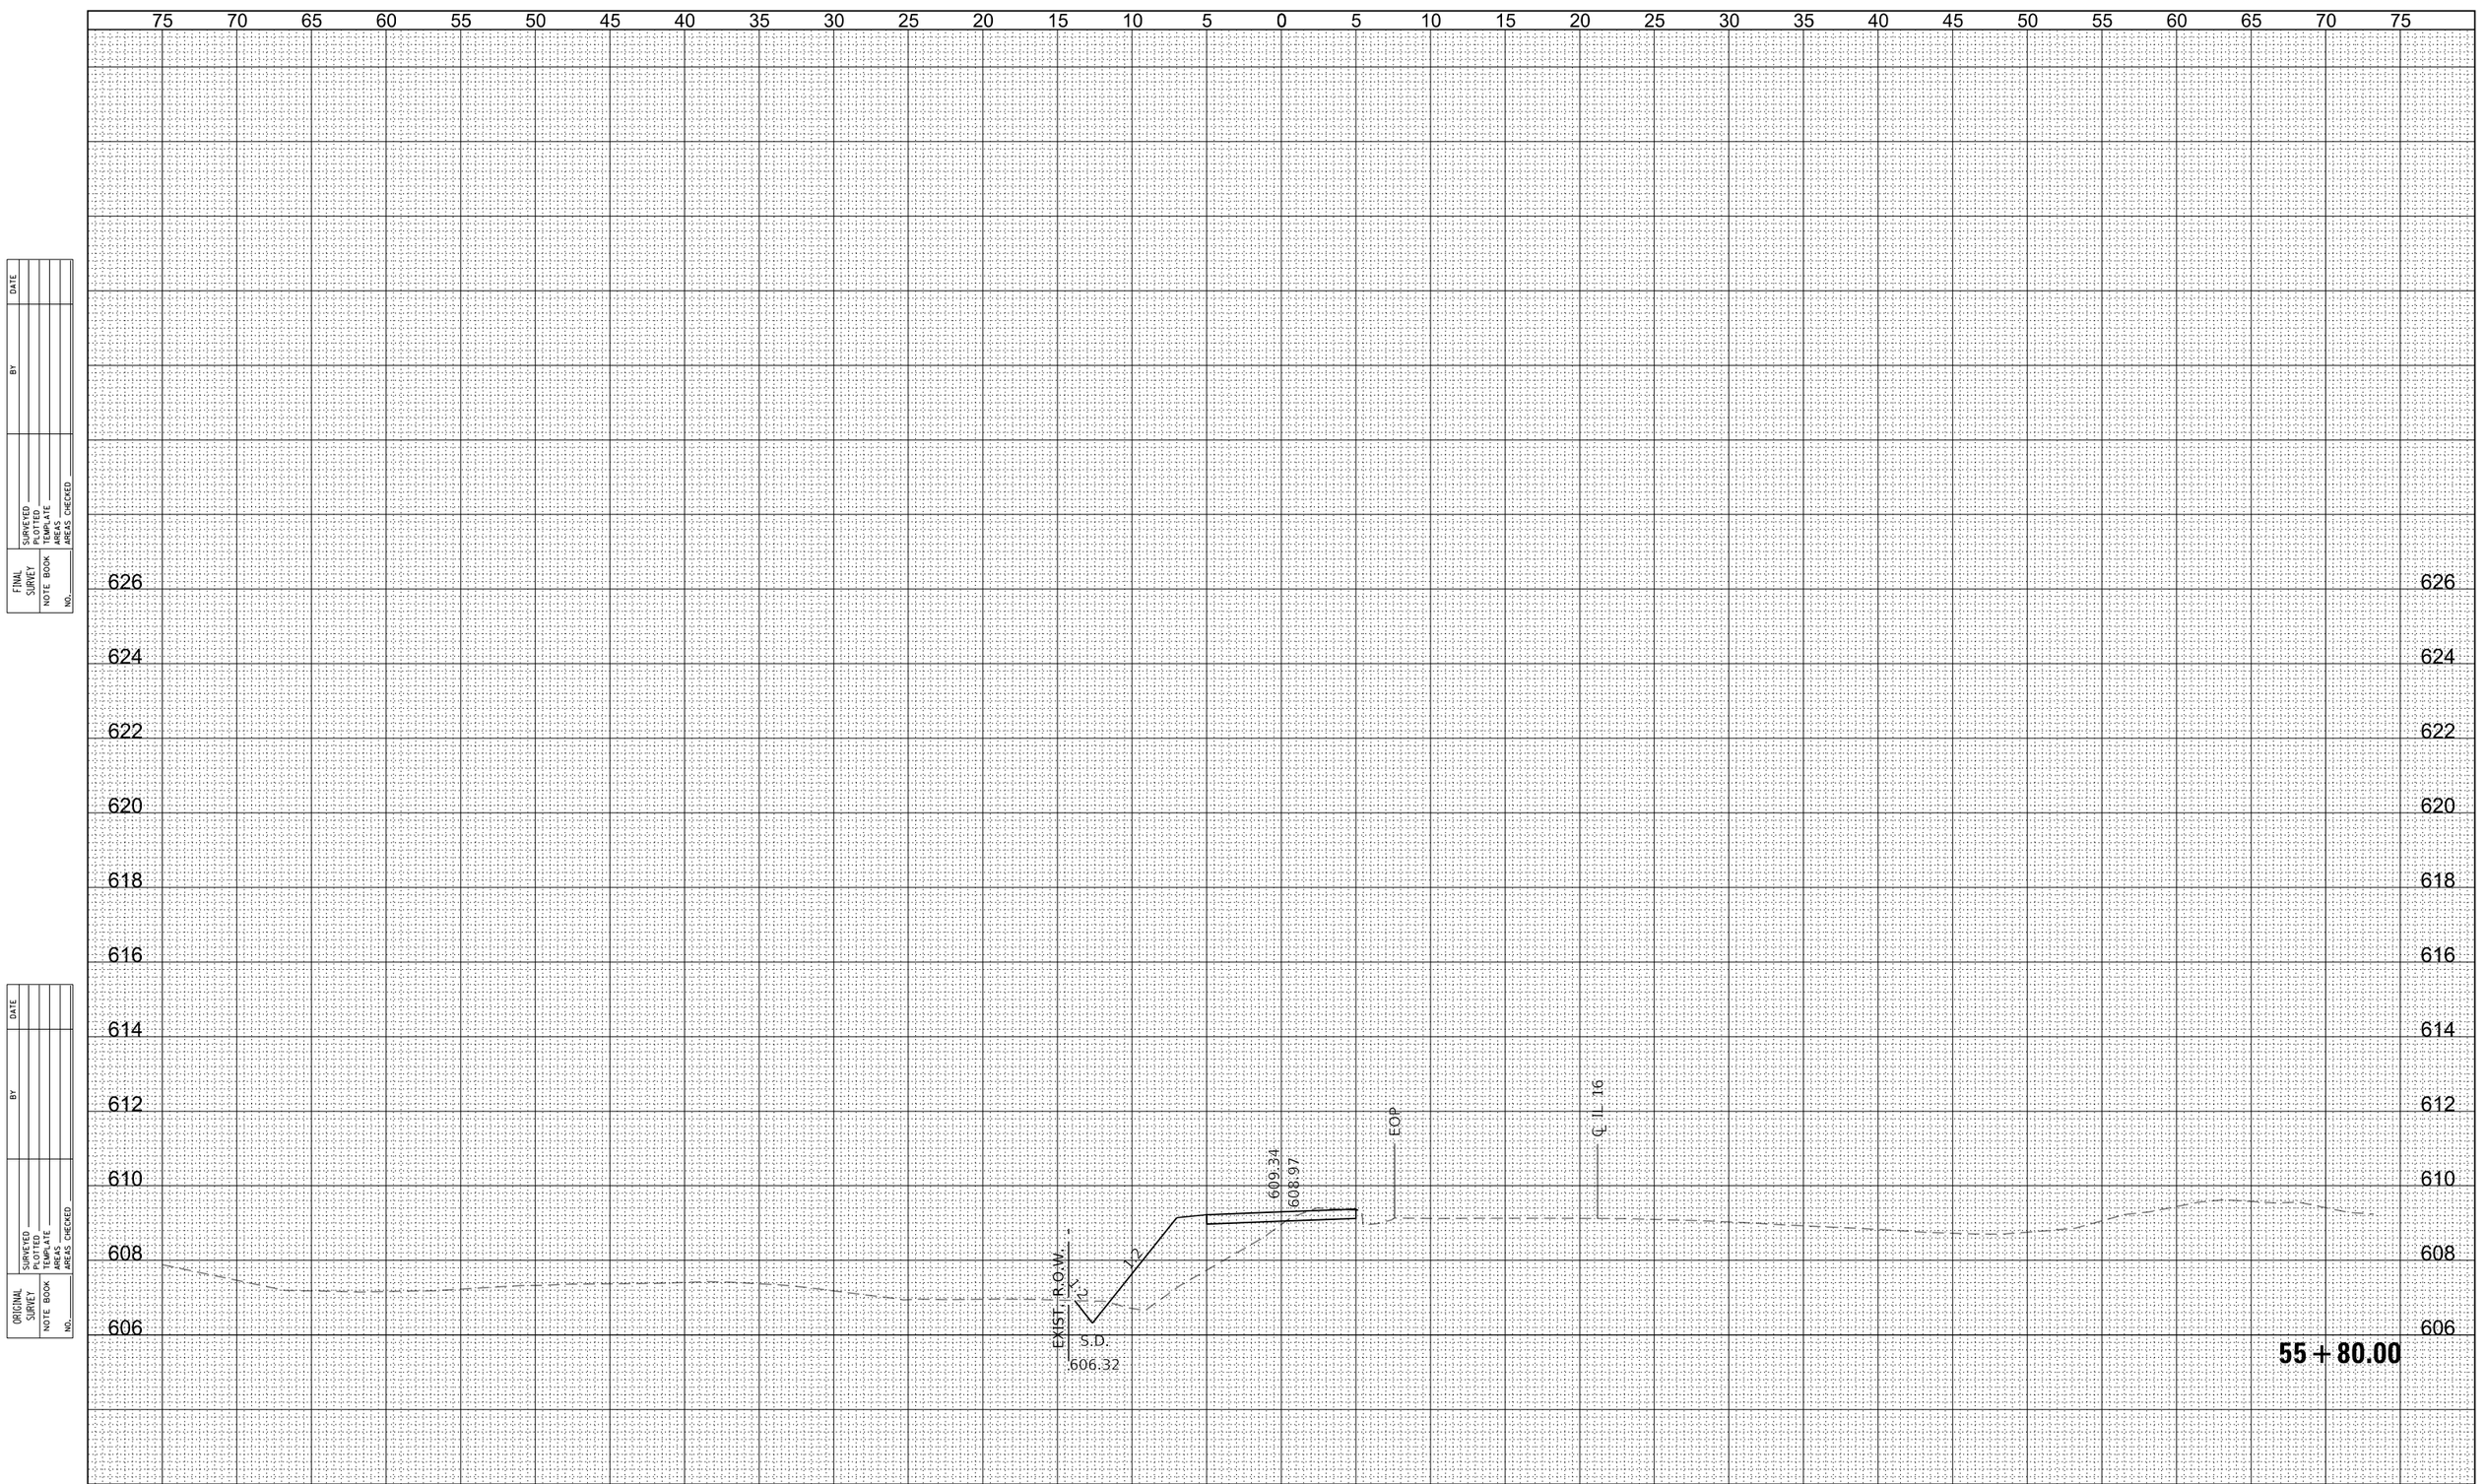

FINAL SURVEY

NO.	NOTE BOOK	SURVEYED	BY	DATE
		PLOTTED		
		TEMPLATE		
		AREAS		
		AREAS CHECKED		

ORIGINAL SURVEY

NO.	NOTE BOOK	SURVEYED	BY	DATE
		PLOTTED		
		TEMPLATE		
		AREAS		
		AREAS CHECKED		

FILE NAME = 190404-sht-xssheets.dgn	USER NAME = tlmk	DESIGNED - J.W.F.	REVISED -
		DRAWN - T.W.K	REVISED -
	PLOT SCALE = $SCALE$	CHECKED - S.W.M.	REVISED -
	PLOT DATE = 2/24/2025	DATE - 01/24/2025	REVISED -

HAMPTON, LENZINI AND RENWICK, INC.
3065 STEVENSON DRIVE, SUITE 201
SPRINGFIELD, ILLINOIS 62703
ILLINOIS PROFESSIONAL DESIGN FIRM
LS / PE / SE CORP. 184.000959

STATE OF ILLINOIS
CITY OF SHELBYVILLE

STATION CROSS SECTIONS

SCALE: 5H:2V | SHEET NO. OF SHEETS | STA. 55+80.00 TO STA. 55+80.00

F.A.P.	SECTION	COUNTY	TOTAL SHEETS	SHEET NO.
325	18-00060-00-BT	SHELBY	147	138
		CONTRACT NO. 95940		
C-97-019-22	ILLINOIS FED. AID PROJECT V44K(216)			

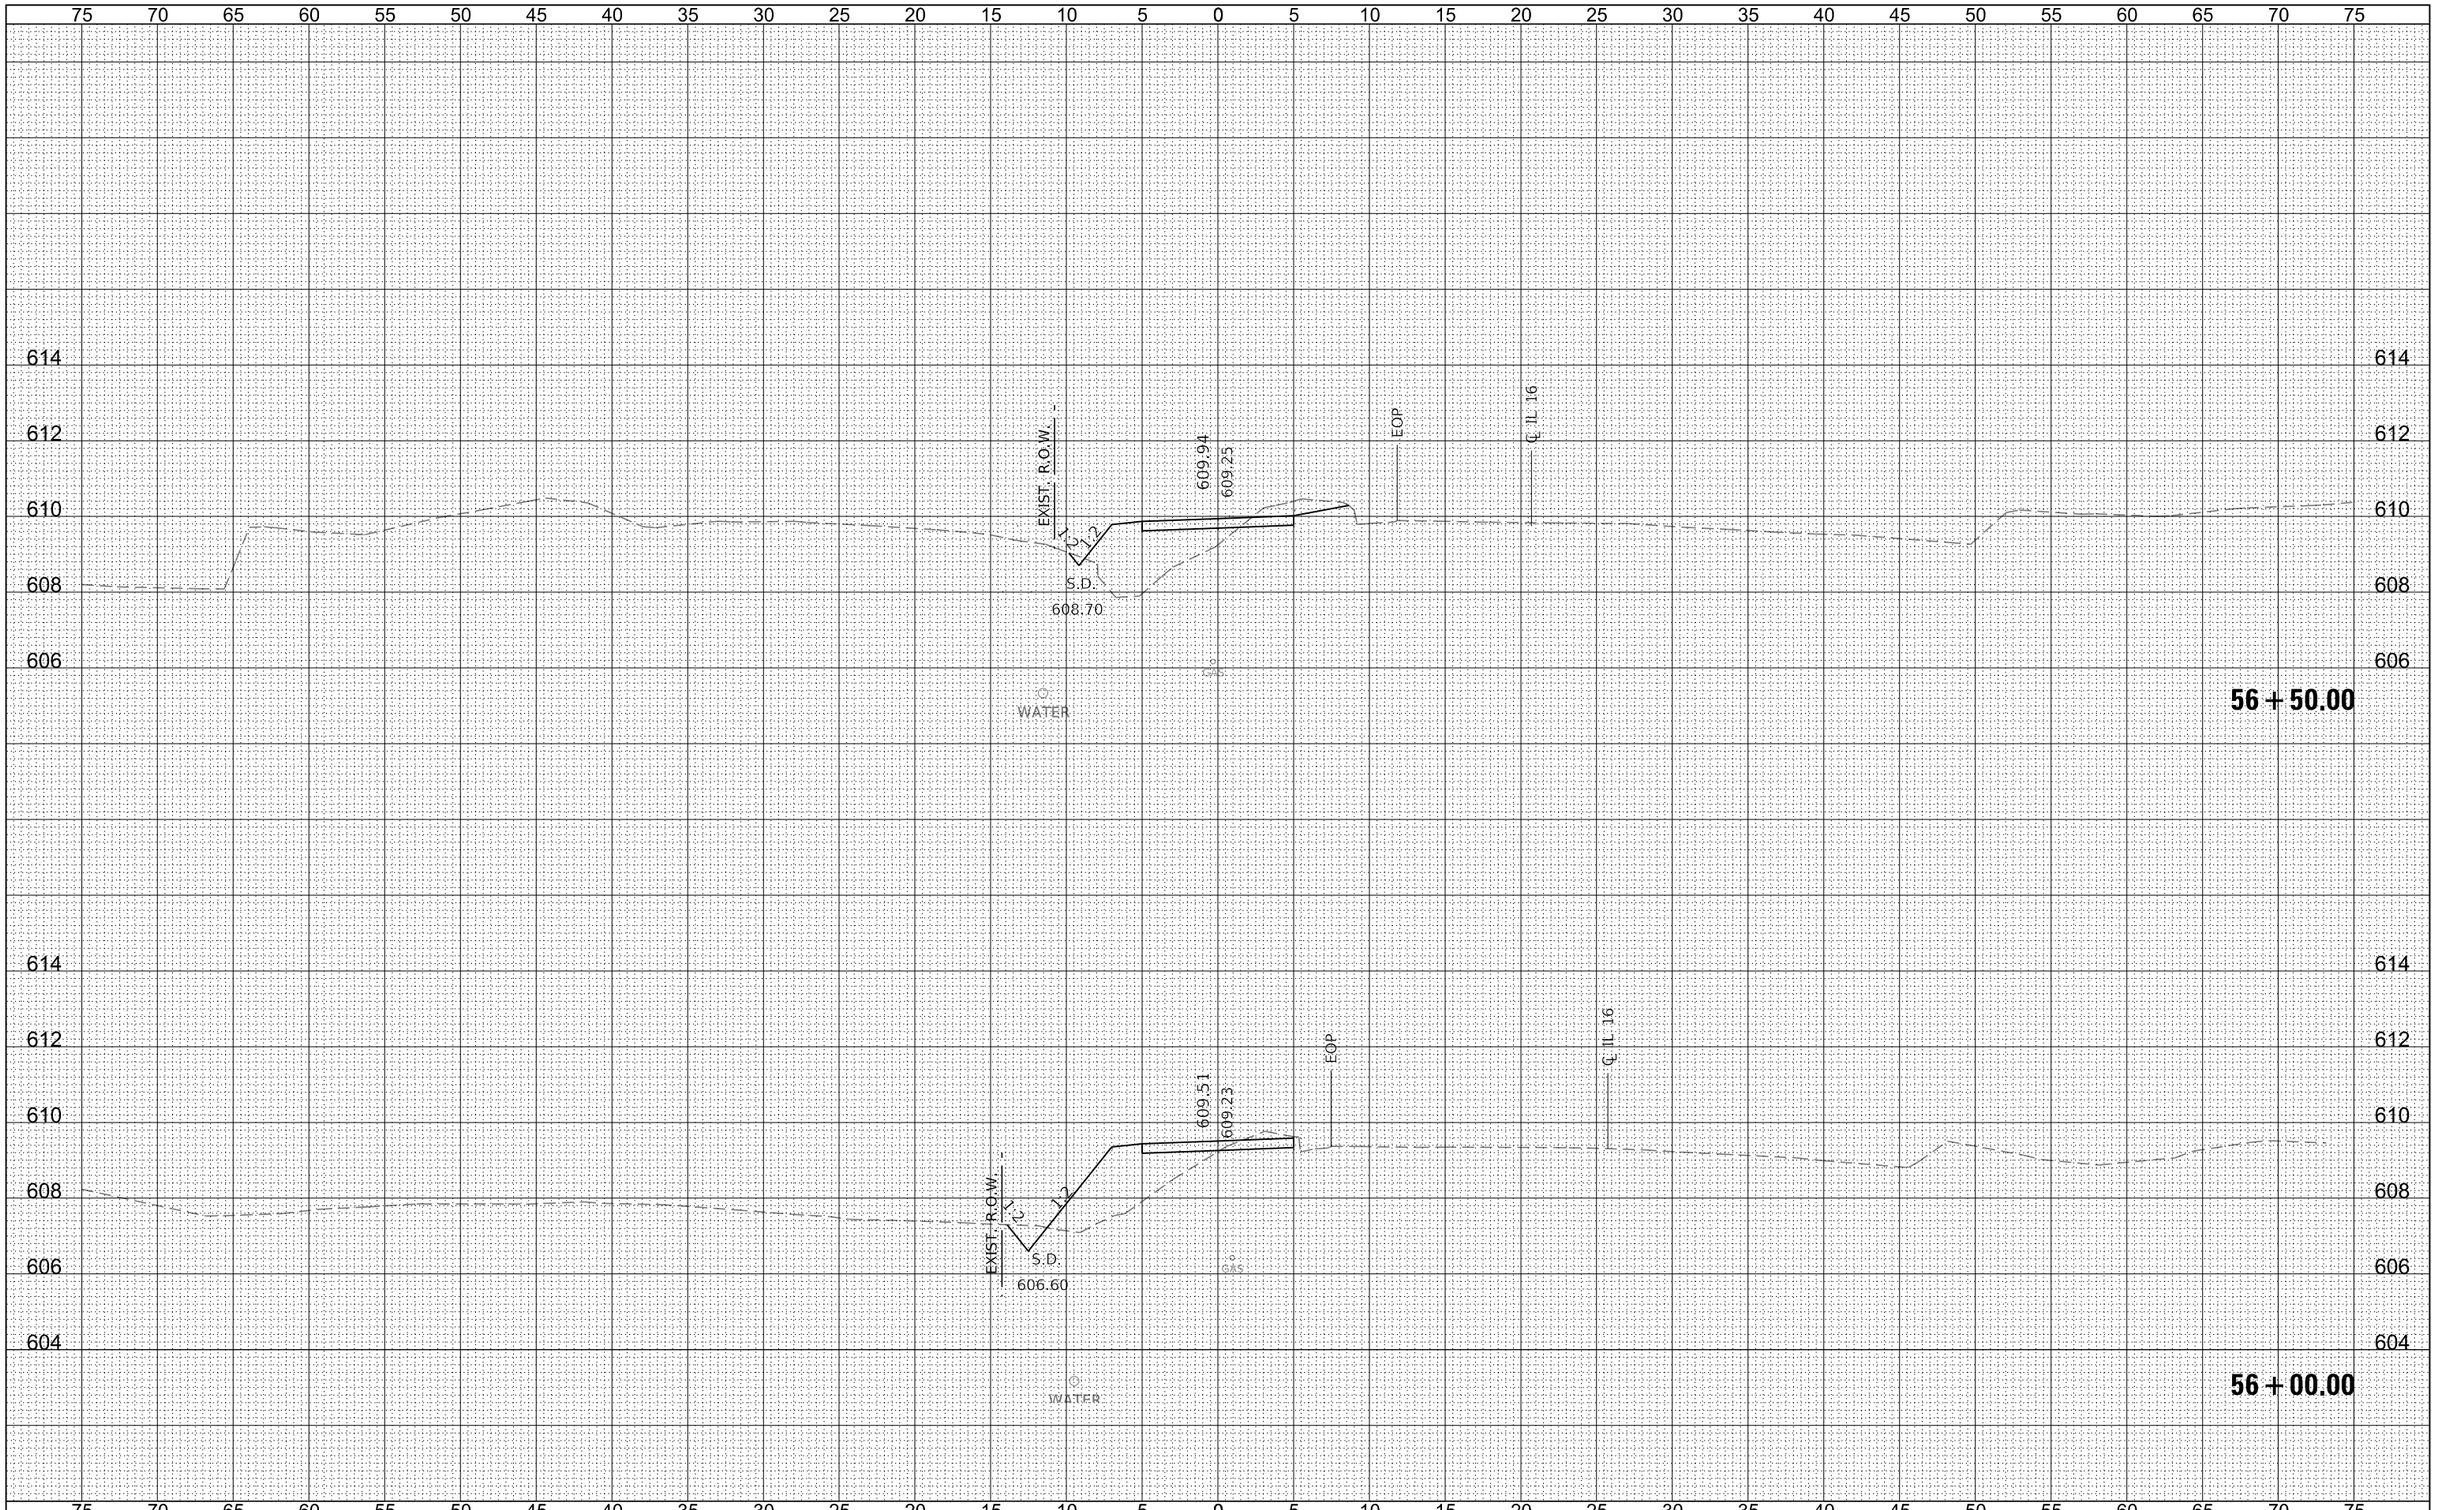

FINAL SURVEY

NO.	NOTE BOOK	BY	DATE
	AREAS CHECKED		
	AREAS		
	TEMPLATE		
	PLOTTED		
	SURVEYED		

ORIGINAL SURVEY

NO.	NOTE BOOK	BY	DATE
	AREAS CHECKED		
	AREAS		
	TEMPLATE		
	PLOTTED		
	SURVEYED		

FILE NAME = 190404-sht-xssheets.dgn	USER NAME = tmk	DESIGNED - J.W.F.	REVISED -
		DRAWN - T.W.K	REVISED -
	PLOT SCALE = $SCALE$	CHECKED - S.W.M.	REVISED -
	PLOT DATE = 2/24/2025	DATE - 01/24/2025	REVISED -

HAMPTON, LENZINI AND RENWICK, INC.
3085 STEVENSON DRIVE, SUITE 201
SPRINGFIELD, ILLINOIS 62703
ILLINOIS PROFESSIONAL DESIGN FIRM
LS / PE / SE CORP. 184.000959

STATE OF ILLINOIS
CITY OF SHELBYVILLE

STATION CROSS SECTIONS

SCALE: 5H:2V | SHEET NO. OF SHEETS | STA. 56+00.00 TO STA. 56+50.00

F.A.P.	SECTION	COUNTY	TOTAL SHEETS	SHEET NO.
325	18-00060-00-BT	SHELBY	147	139

CONTRACT NO. 95940

C-97-019-22 | ILLINOIS | FED. AID PROJECT V44K(216)

FINAL SURVEY	NOTE BOOK	NO.
SURVEYED		
PLOTTED		
TEMPLATE		
AREAS		
AREAS CHECKED		

BY	DATE

75 70 65 60 55 50 45 40 35 30 25 20 15 10 5 0 5 10 15 20 25 30 35 40 45 50 55 60 65 70 75

614 612 610 608 606

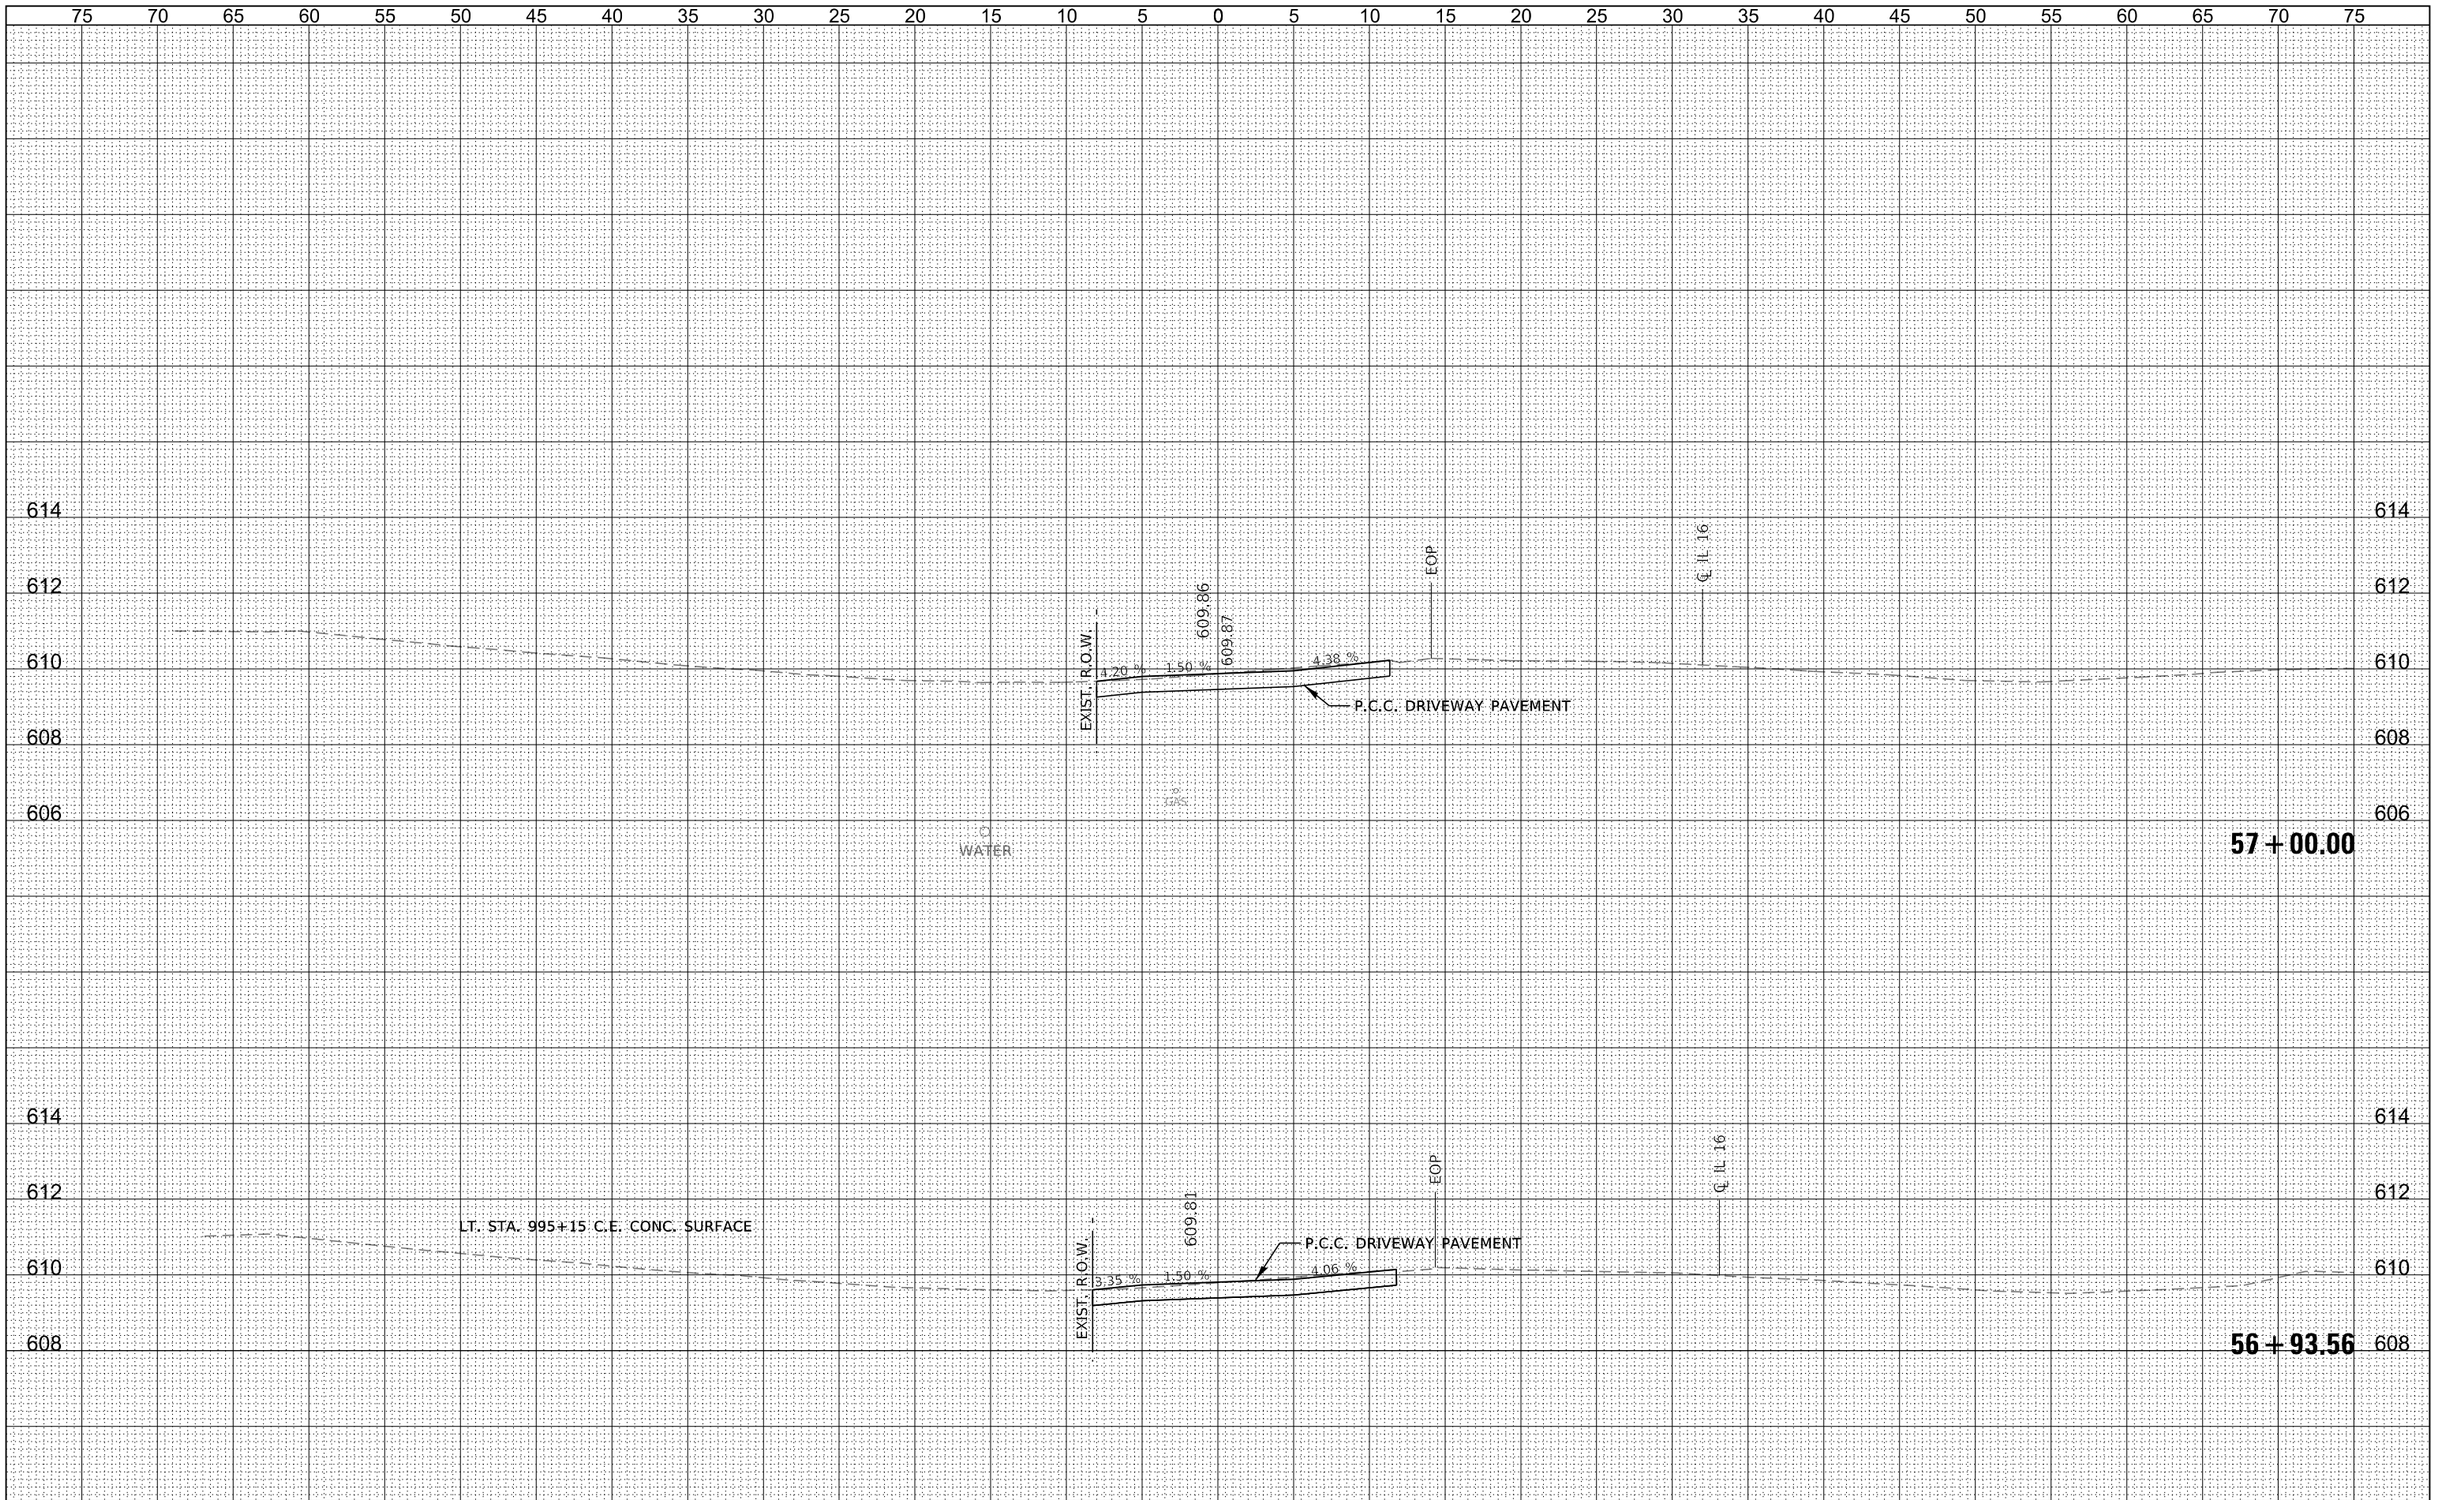

ORIGINAL SURVEY	NOTE BOOK	NO.
SURVEYED		
PLOTTED		
TEMPLATE		
AREAS		
AREAS CHECKED		

BY	DATE

FILE NAME = 190404-sht-xssheets.dgn	USER NAME = tlmk	DESIGNED - J.W.F.	REVISED -
		DRAWN - T.W.K	REVISED -
	PLOT SCALE = $SCALE$	CHECKED - S.W.M.	REVISED -
	PLOT DATE = 2/24/2025	DATE - 01/24/2025	REVISED -

HAMPTON, LENZINI AND RENWICK, INC.
3085 STEVENSON DRIVE, SUITE 201
SPRINGFIELD, ILLINOIS 62703
ILLINOIS PROFESSIONAL DESIGN FIRM
LS / PE / SE CORP. 184.000959

STATE OF ILLINOIS
CITY OF SHELBYVILLE

STATION CROSS SECTIONS

SCALE: 5H:2V | SHEET NO. OF SHEETS | STA. 56+93.56 TO STA. 57+00.00

F.A.P.	SECTION	COUNTY	TOTAL SHEETS	SHEET NO.
325	18-00060-00-BT	SHELBY	147	140
		CONTRACT NO. 95940		
C-97-019-22	ILLINOIS FED. AID PROJECT V44K(216)			

FINAL SURVEY	NOTE BOOK	NO.
	SURVEYED	
	PLOTTED	
	TEMPLATE	
	AREAS	
	AREAS CHECKED	

BY	DATE

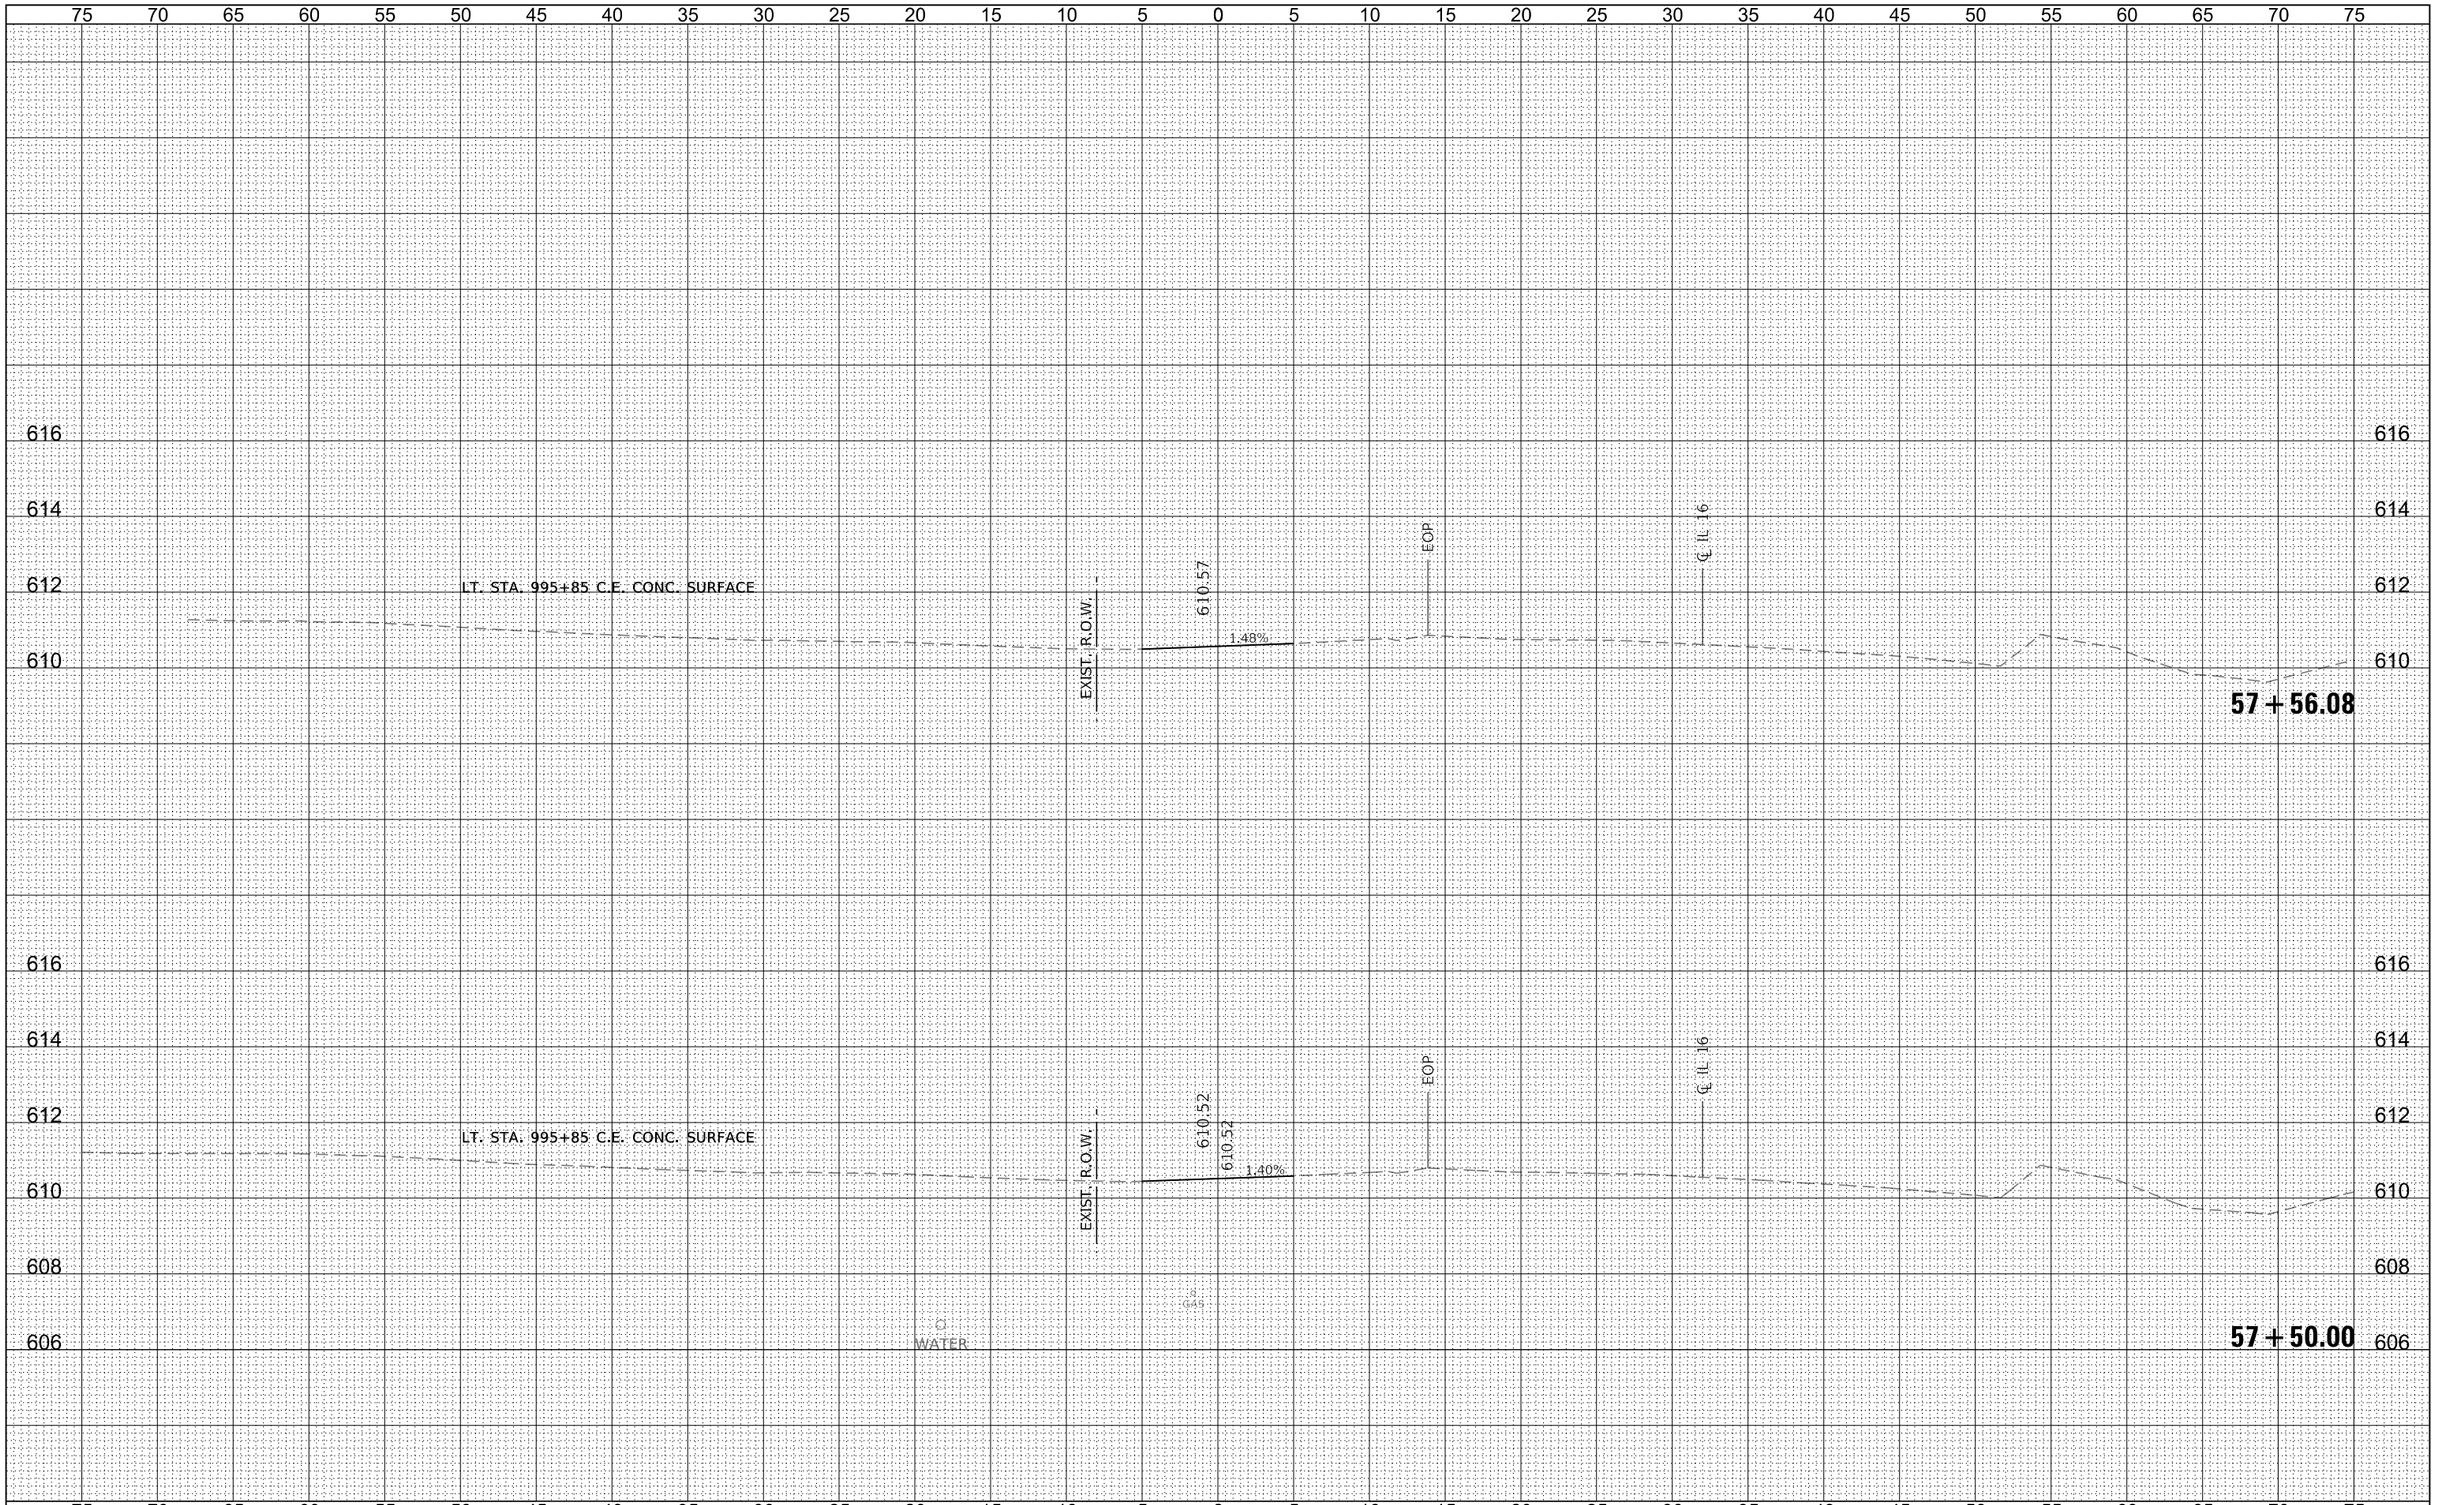

ORIGINAL SURVEY	NOTE BOOK	NO.
	SURVEYED	
	PLOTTED	
	TEMPLATE	
	AREAS	
	AREAS CHECKED	

BY	DATE

FILE NAME = 190404-sht-xssheets.dgn	USER NAME = tmk	DESIGNED - J.W.F.	REVISED -
		DRAWN - T.W.K	REVISED -
	PLOT SCALE = $SCALE$	CHECKED - S.W.M.	REVISED -
	PLOT DATE = 2/24/2025	DATE - 01/24/2025	REVISED -

HAMPTON, LENZINI AND RENWICK, INC.
3085 STEVENSON DRIVE, SUITE 201
SPRINGFIELD, ILLINOIS 62703
ILLINOIS PROFESSIONAL DESIGN FIRM
LS / PE / SE CORP. 184.000959

STATE OF ILLINOIS
CITY OF SHELBYVILLE

STATION CROSS SECTIONS

SCALE: 5H:2V | SHEET NO. OF SHEETS | STA. 57+50.00 TO STA. 57+56.08

F.A.P.	SECTION	COUNTY	TOTAL SHEETS	SHEET NO.
325	18-00060-00-BT	SHELBY	147	141
		CONTRACT NO. 95940		
C-97-019-22	ILLINOIS	FED. AID PROJECT V44K(216)		

FINAL SURVEY	NOTE BOOK	NO.
	SURVEYED	
	PLOTTED	
	TEMPLATE	
	AREAS	
	AREAS CHECKED	

BY	DATE

ORIGINAL SURVEY	NOTE BOOK	NO.
	SURVEYED	
	PLOTTED	
	TEMPLATE	
	AREAS	
	AREAS CHECKED	

BY	DATE

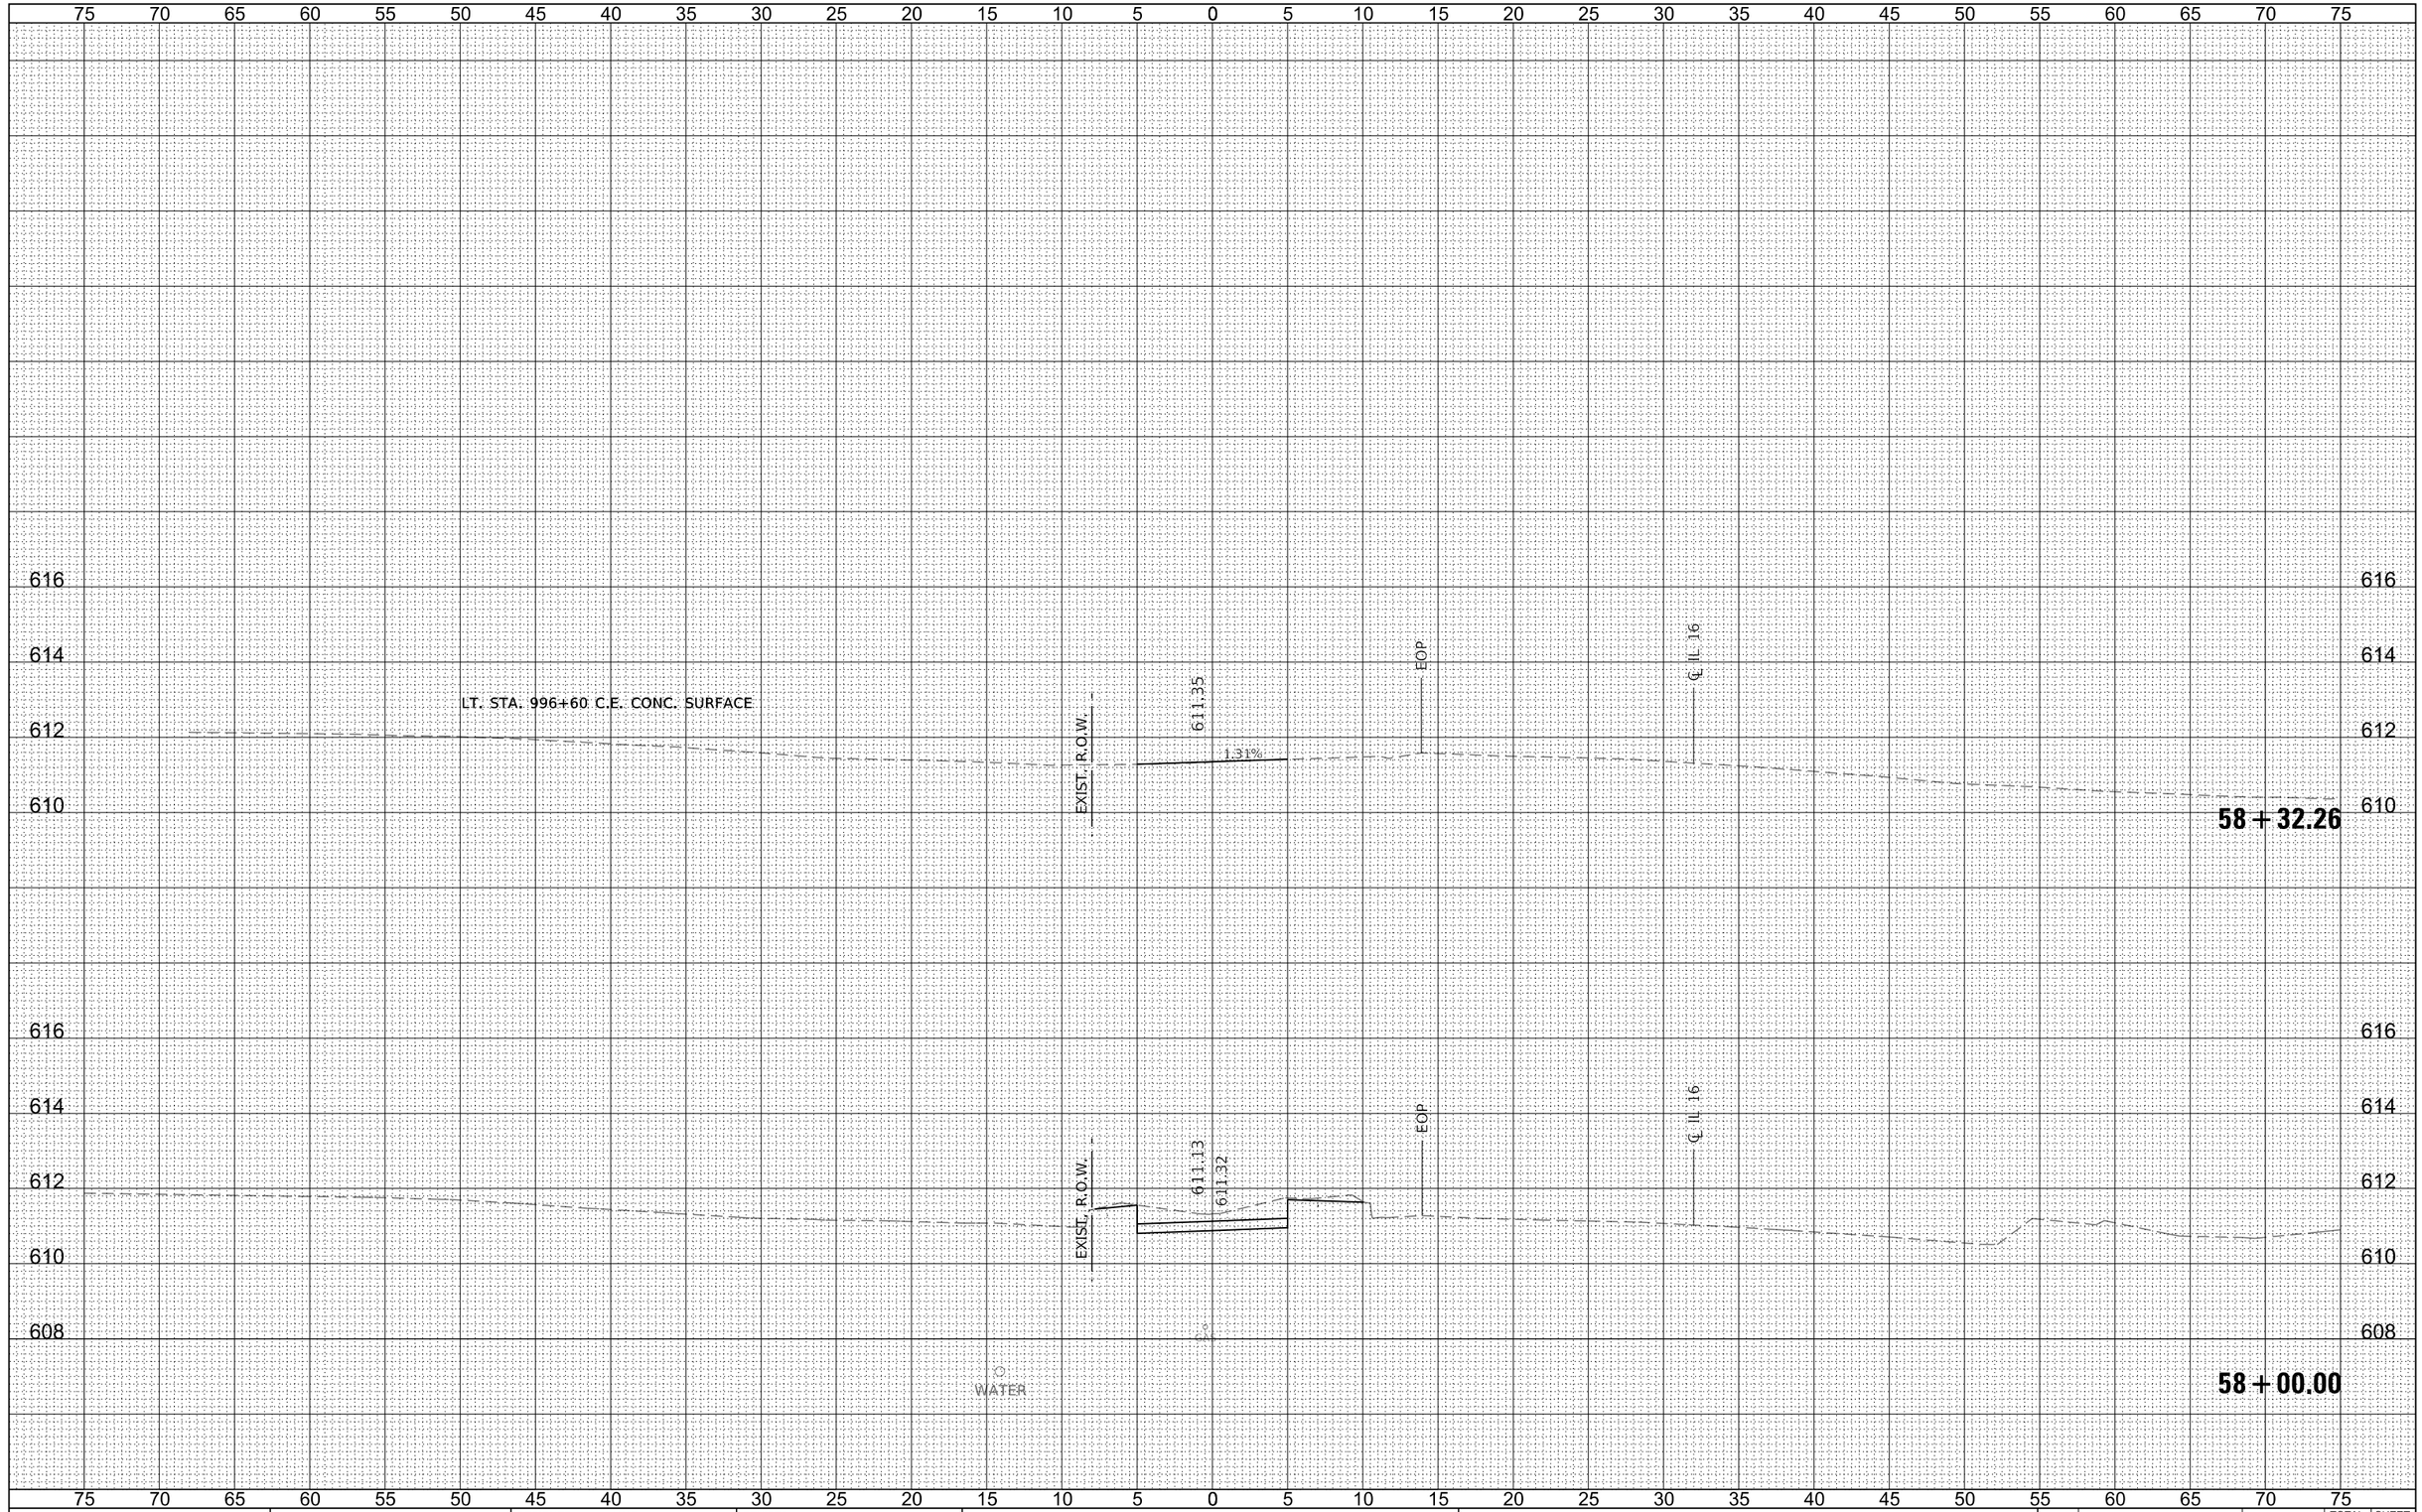

FILE NAME = 190404-sht-xssheets.dgn	USER NAME = tlmk	DESIGNED - J.W.F.	REVISED -
HAMPTON, LENZINI AND RENWICK, INC.		DRAWN - T.W.K	REVISED -
3085 STEVENSON DRIVE, SUITE 201 SPRINGFIELD, ILLINOIS 62703	PLOT SCALE = $SCALE$	CHECKED - S.W.M.	REVISED -
ILLINOIS PROFESSIONAL DESIGN FIRM LS / PE / SE CORP. 184.000959	PLOT DATE = 2/24/2025	DATE - 01/24/2025	REVISED -

STATE OF ILLINOIS
CITY OF SHELBYVILLE

STATION CROSS SECTIONS

SCALE: 5H:2V | SHEET NO. OF SHEETS | STA. 58+00.00 TO STA. 58+32.26

F.A.P.	SECTION	COUNTY	TOTAL SHEETS	SHEET NO.
325	18-00060-00-BT	SHELBY	147	142
		CONTRACT NO. 95940		
C-97-019-22	ILLINOIS	FED. AID PROJECT V44K(216)		

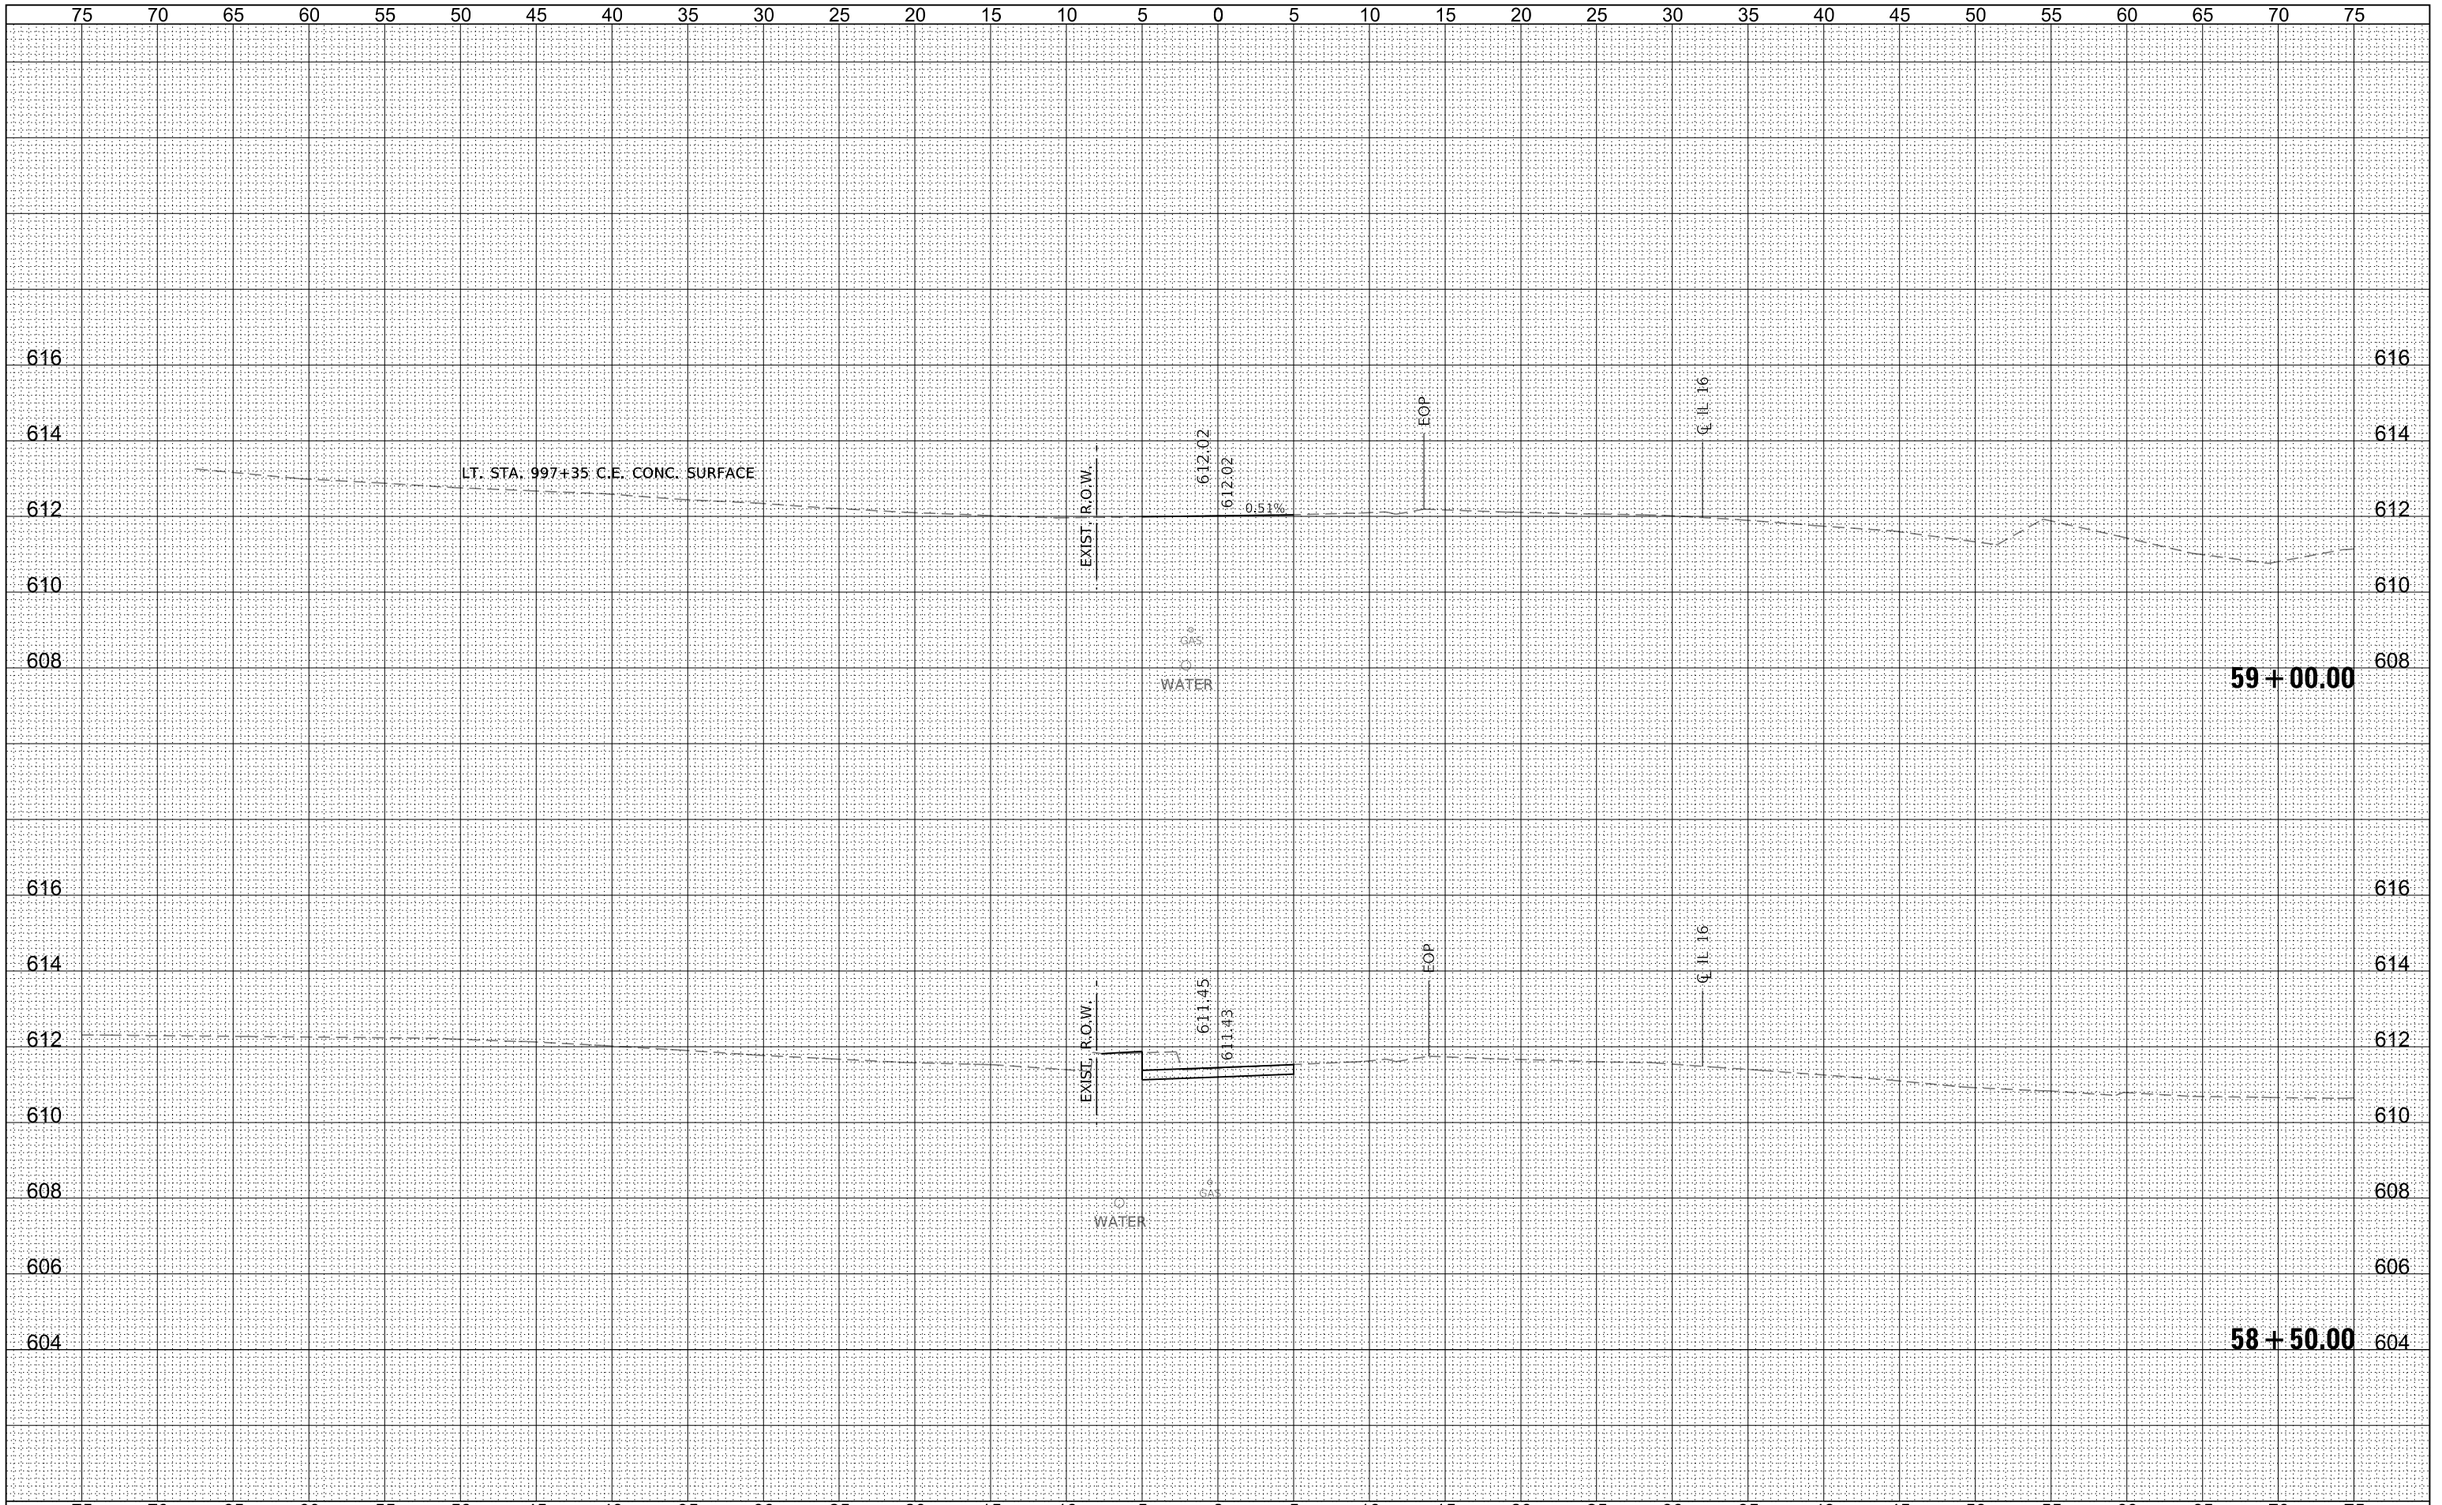

FINAL SURVEY

NO.	NOTE BOOK	BY	DATE

SURVEYED
PLOTTED
TEMPLATE
AREAS
AREAS CHECKED

ORIGINAL SURVEY

NO.	NOTE BOOK	BY	DATE

SURVEYED
PLOTTED
TEMPLATE
AREAS
AREAS CHECKED

FILE NAME = 190404-sht-xssheets.dgn	USER NAME = tmk	DESIGNED - J.W.F.	REVISED -
		DRAWN - T.W.K	REVISED -
PLOT SCALE = $SCALE$		CHECKED - S.W.M.	REVISED -
PLOT DATE = 2/24/2025		DATE - 01/24/2025	REVISED -

HAMPTON, LENZINI AND RENWICK, INC.
3085 STEVENSON DRIVE, SUITE 201
SPRINGFIELD, ILLINOIS 62703
ILLINOIS PROFESSIONAL DESIGN FIRM
LS / PE / SE CORP. 184.000959

STATE OF ILLINOIS
CITY OF SHELBYVILLE

STATION CROSS SECTIONS

SCALE: 5H:2V | SHEET NO. OF SHEETS | STA. 58+50.00 TO STA. 59+00.00

F.A.P.	SECTION	COUNTY	TOTAL SHEETS	SHEET NO.
325	18-00060-00-BT	SHELBY	147	143

CONTRACT NO. 95940

C-97-019-22 | ILLINOIS | FED. AID PROJECT V44K(216)

FINAL SURVEY		BY	DATE
NOTE BOOK	SURVEYED		
	PLOTTED		
	TEMPLATE		
	AREAS		
NO.	AREAS CHECKED		

ORIGINAL SURVEY		BY	DATE
NOTE BOOK	SURVEYED		
	PLOTTED		
	TEMPLATE		
	AREAS		
NO.	AREAS CHECKED		

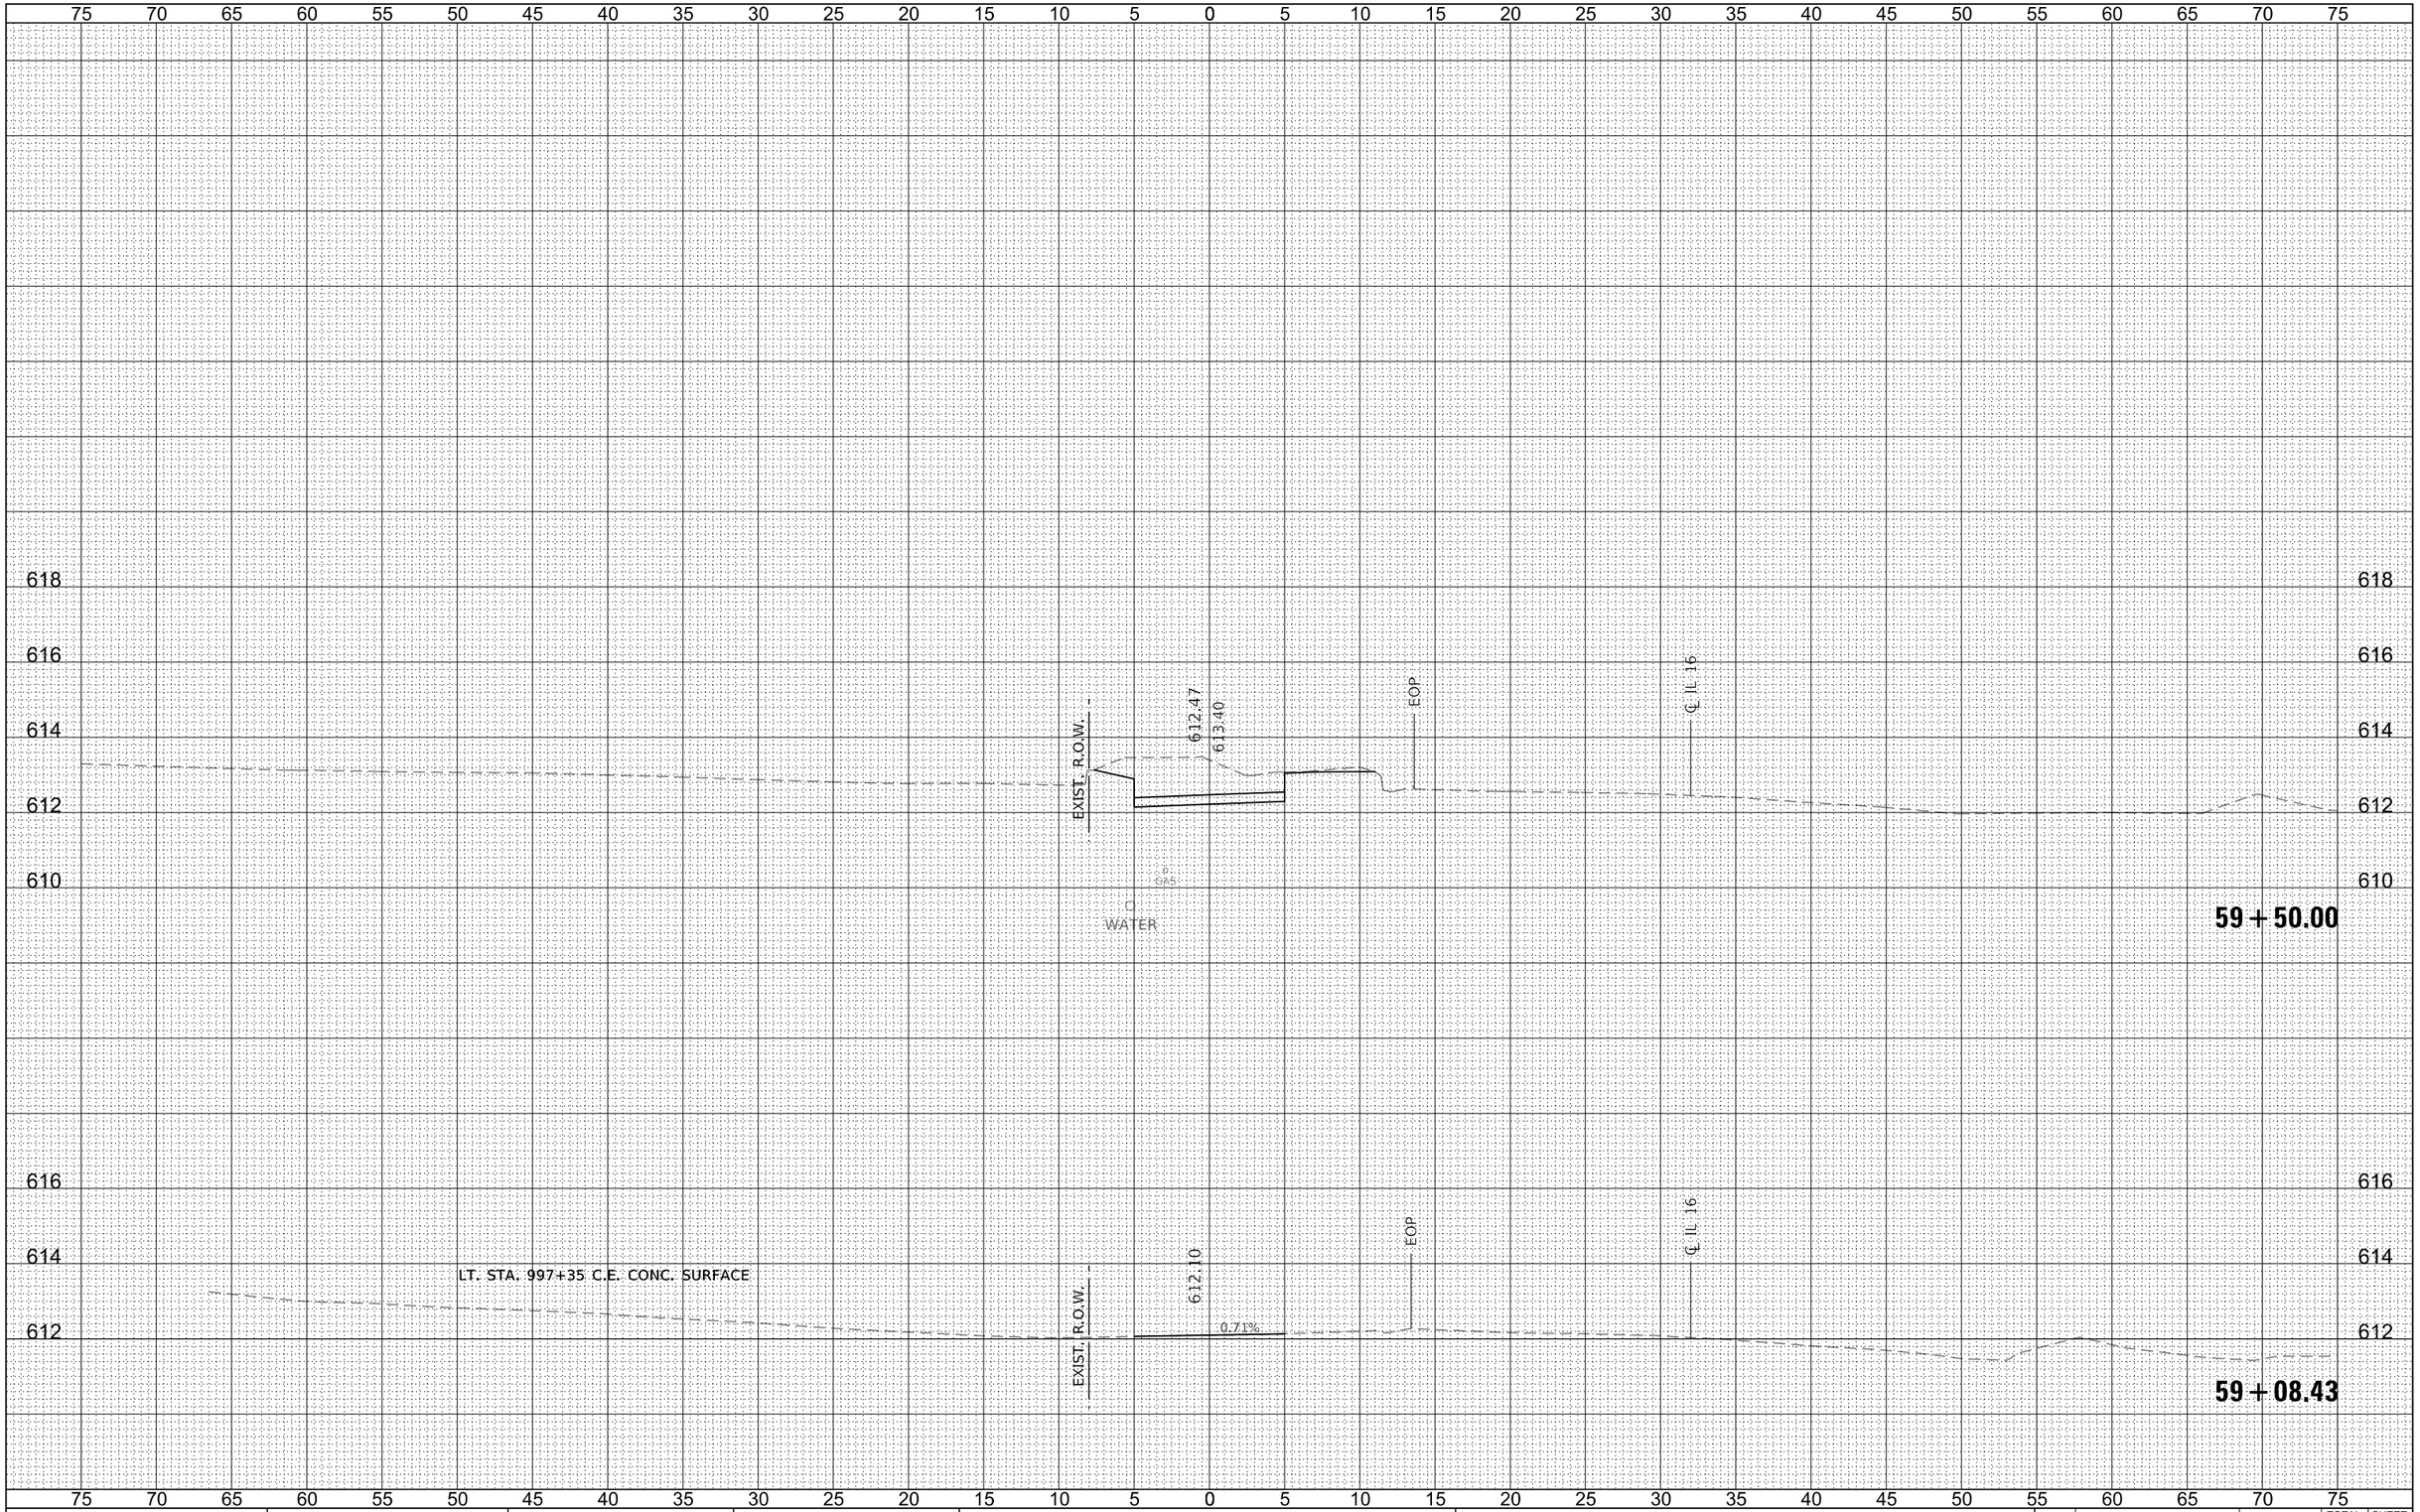

FILE NAME = 190404-sht-xssheets.dgn	USER NAME = tlmk	DESIGNED - J.W.F.	REVISED -
HAMPTON, LENZINI AND RENWICK, INC.		DRAWN - T.W.K	REVISED -
3085 STEVENSON DRIVE, SUITE 201 SPRINGFIELD, ILLINOIS 62703	PLOT SCALE = $SCALE$	CHECKED - S.W.M.	REVISED -
ILLINOIS PROFESSIONAL DESIGN FIRM LS / PE / SE CORP. 184.000959	PLOT DATE = 2/24/2025	DATE - 01/24/2025	REVISED -

STATE OF ILLINOIS
CITY OF SHELBYVILLE

STATION CROSS SECTIONS

SCALE: 5H:2V | SHEET NO. OF SHEETS | STA. 59+08.43 TO STA. 59+50.00

F.A.P.	SECTION	COUNTY	TOTAL SHEETS	SHEET NO.
325	18-00060-00-BT	SHELBY	147	144
		CONTRACT NO. 95940		
C-97-019-22	ILLINOIS	FED. AID PROJECT V44K(216)		

FINAL SURVEY	NOTE BOOK	NO.
SURVEYED		
PLOTTED		
TEMPLATE		
AREAS		
AREAS CHECKED		

BY	DATE

ORIGINAL SURVEY	NOTE BOOK	NO.
SURVEYED		
PLOTTED		
TEMPLATE		
AREAS		
AREAS CHECKED		

BY	DATE

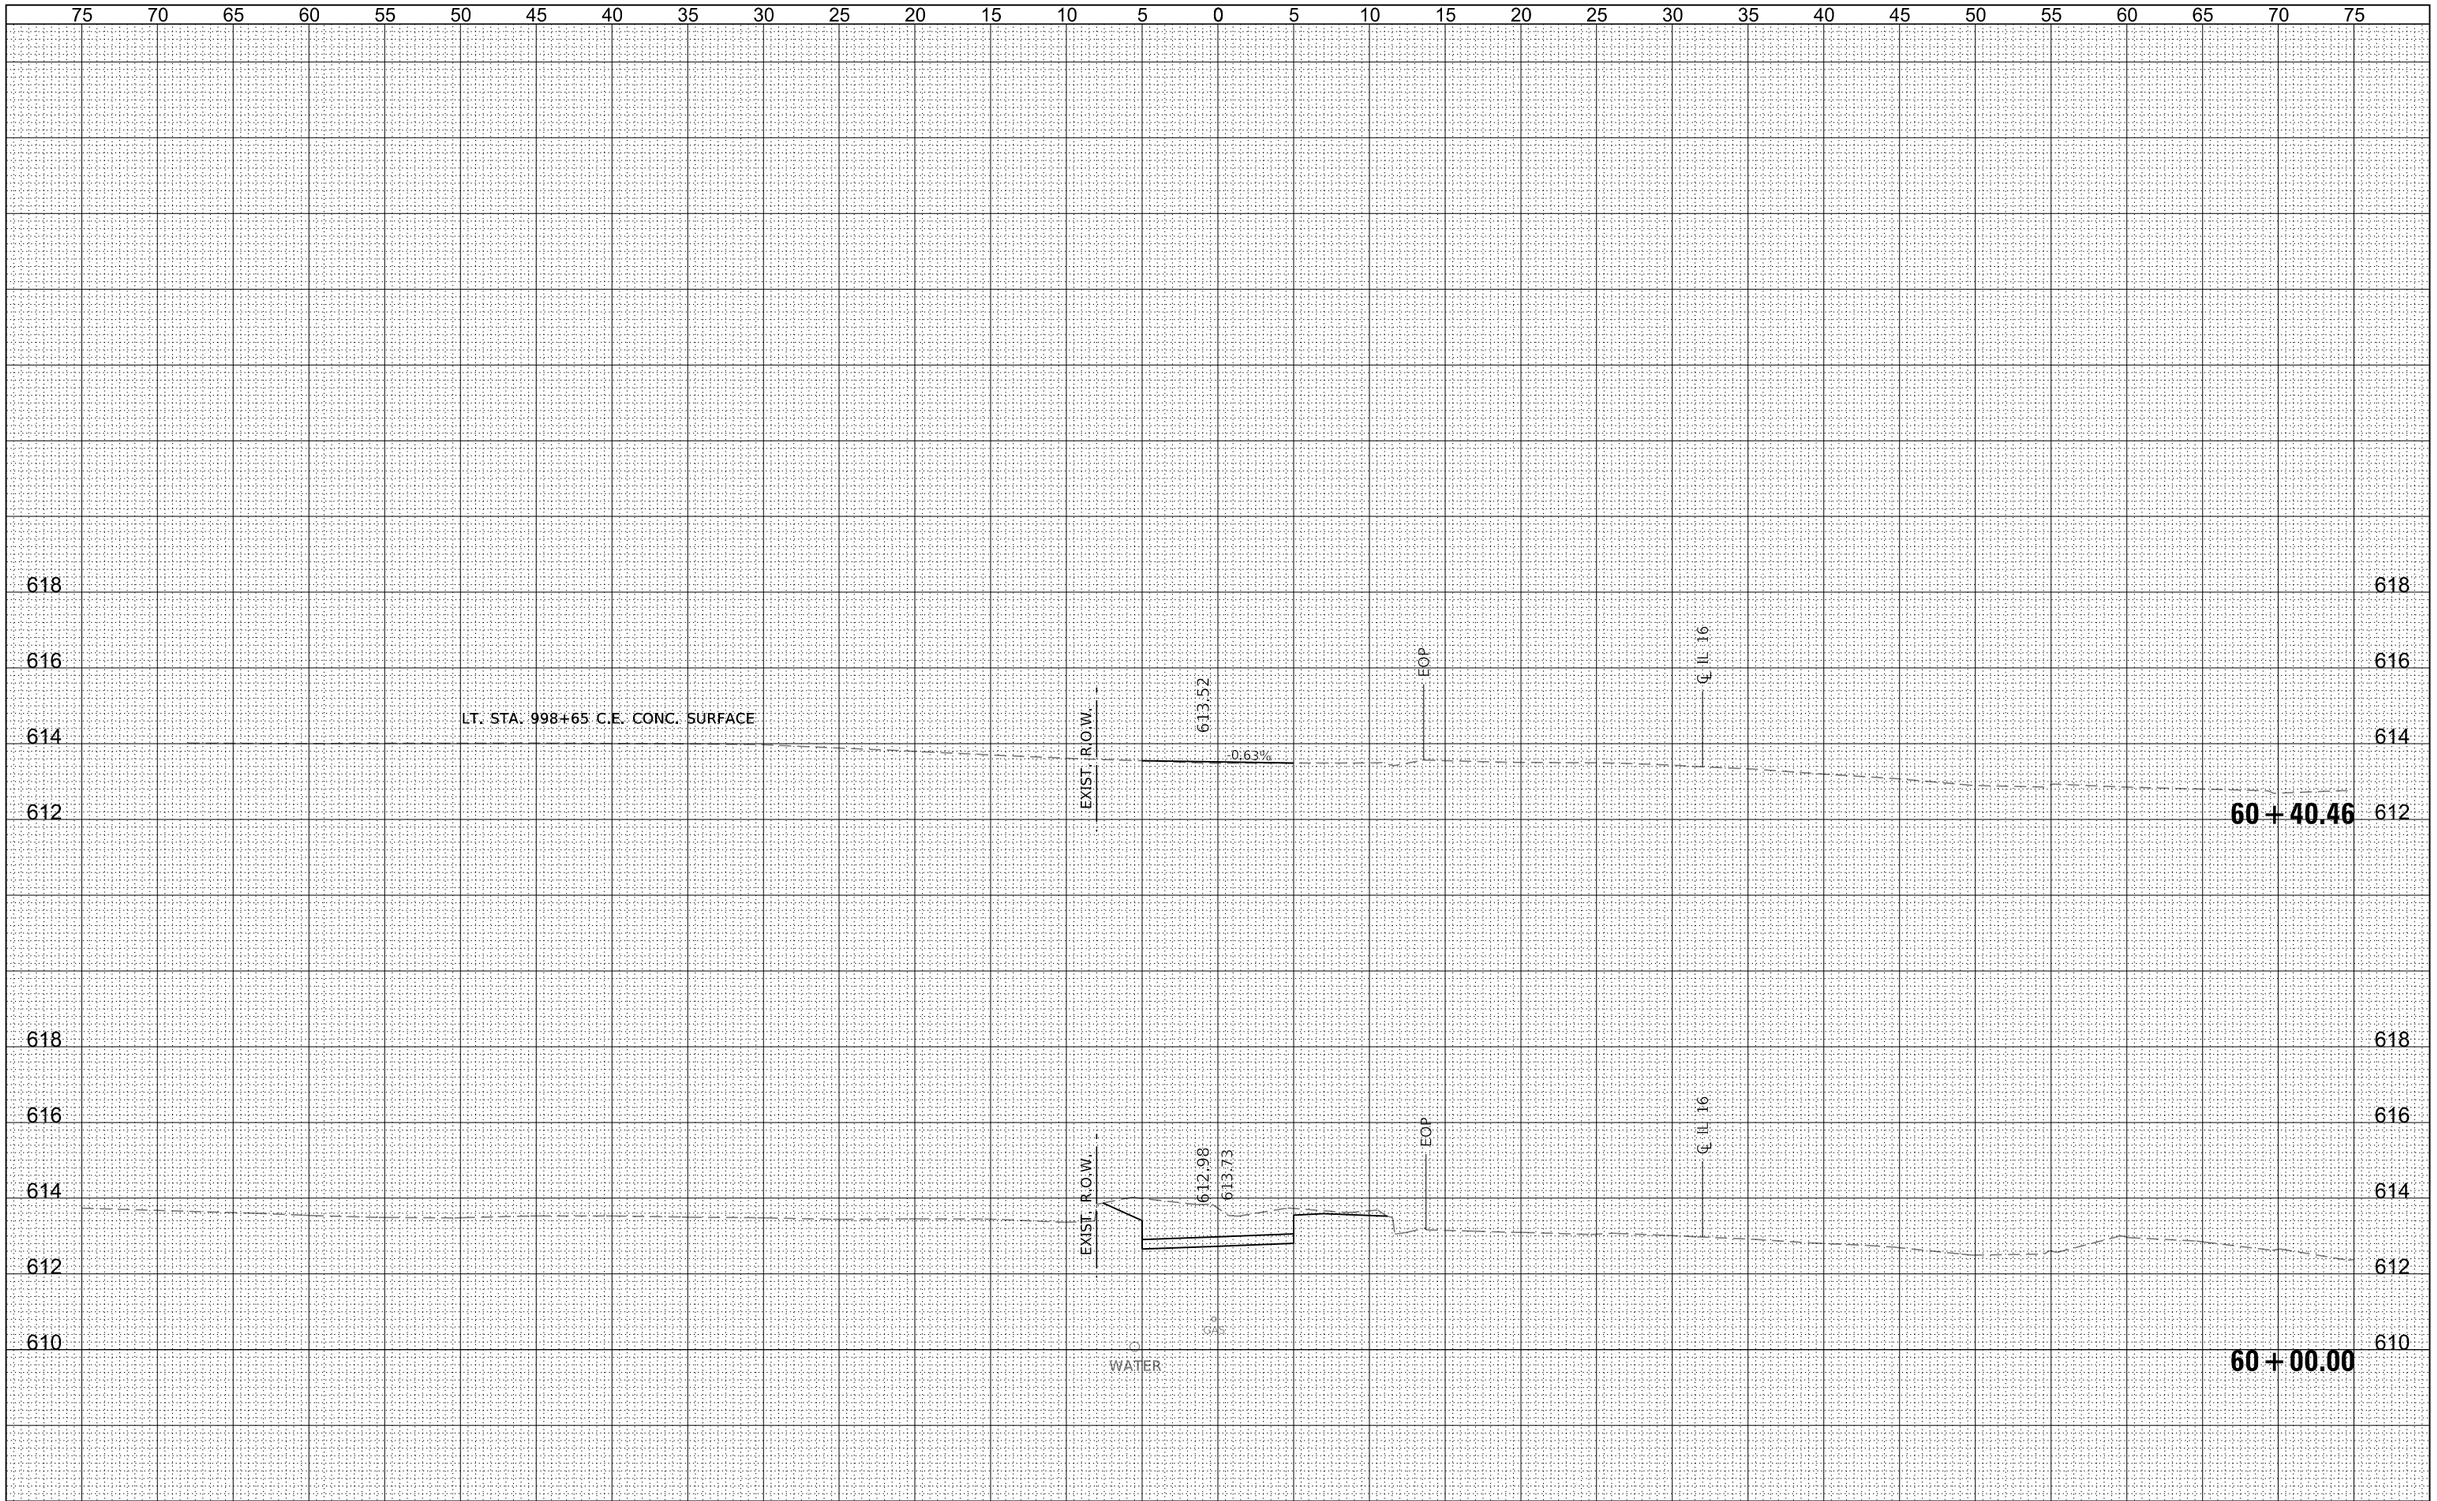

FILE NAME = 190404-sht-xssheets.dgn	USER NAME = tlmk	DESIGNED - J.W.F.	REVISED -	
HAMPTON, LENZINI AND RENWICK, INC.		DRAWN - T.W.K	REVISED -	
3085 STEVENSON DRIVE, SUITE 201 SPRINGFIELD, ILLINOIS 62703	PLOT SCALE = $SCALE$	CHECKED - S.W.M.	REVISED -	
ILLINOIS PROFESSIONAL DESIGN FIRM LS / PE / SE CORP. 184.000959	PLOT DATE = 2/24/2025	DATE - 01/24/2025	REVISED -	

STATE OF ILLINOIS
CITY OF SHELBYVILLE

STATION CROSS SECTIONS

SCALE: 5H:2V | SHEET NO. OF SHEETS | STA. 60+00.00 TO STA. 60+40.46

F.A.P.	SECTION	COUNTY	TOTAL SHEETS	SHEET NO.
325	18-00060-00-BT	SHELBY	147	145
		CONTRACT NO. 95940		
C-97-019-22	ILLINOIS	FED. AID PROJECT V44K(216)		

FINAL SURVEY	NOTE BOOK	NO.
	SURVEYED	
	PLOTTED	
	TEMPLATE	
	AREAS	
	AREAS CHECKED	

BY	DATE

ORIGINAL SURVEY	NOTE BOOK	NO.
	SURVEYED	
	PLOTTED	
	TEMPLATE	
	AREAS	
	AREAS CHECKED	

BY	DATE

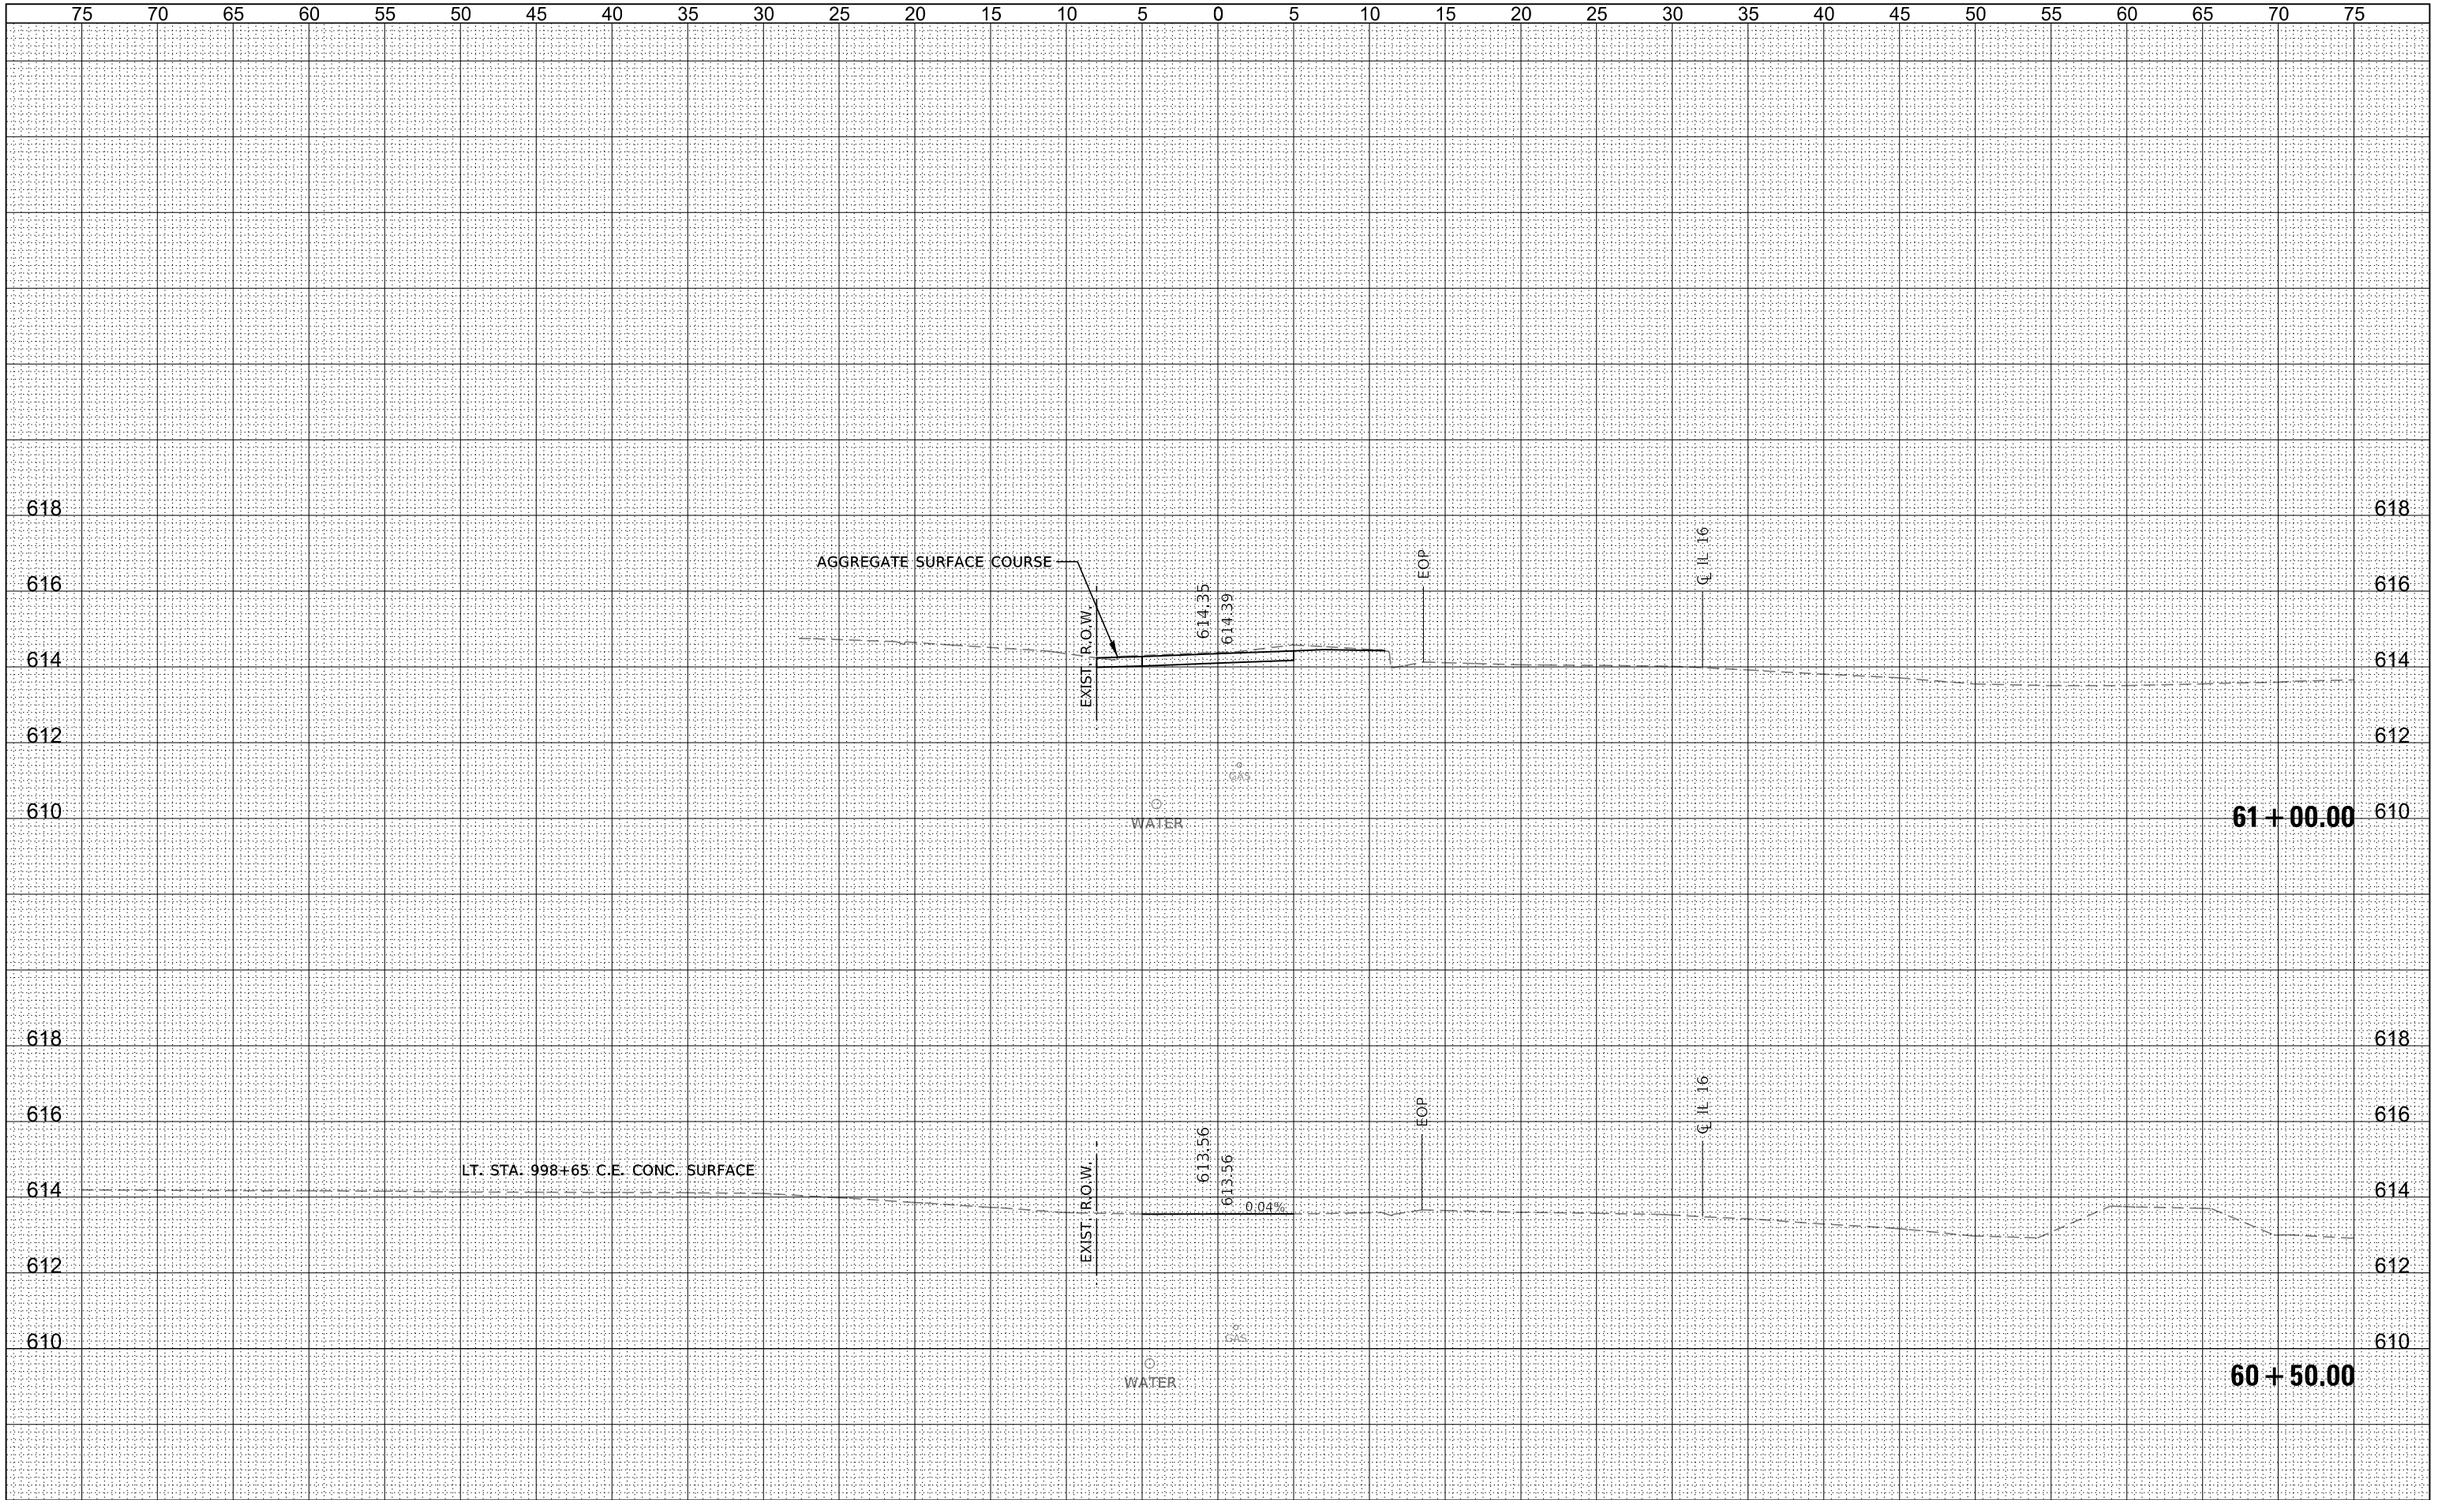

FILE NAME = 190404-sht-xssheets.dgn	USER NAME = tlmk	DESIGNED - J.W.F.	REVISED -
		DRAWN - T.W.K	REVISED -
	PLOT SCALE = $SCALE$	CHECKED - S.W.M.	REVISED -
	PLOT DATE = 2/24/2025	DATE - 01/24/2025	REVISED -

HAMPTON, LENZINI AND RENWICK, INC.
3085 STEVENSON DRIVE, SUITE 201
SPRINGFIELD, ILLINOIS 62703
ILLINOIS PROFESSIONAL DESIGN FIRM
LS / PE / SE CORP. 184.000959

STATE OF ILLINOIS
CITY OF SHELBYVILLE

STATION CROSS SECTIONS

SCALE: 5H:2V | SHEET NO. OF SHEETS | STA. 60+50.00 TO STA. 61+00.00

F.A.P.	SECTION	COUNTY	TOTAL SHEETS	SHEET NO.
325	18-00060-00-BT	SHELBY	147	146
		CONTRACT NO. 95940		
C-97-019-22	ILLINOIS	FED. AID PROJECT V44K(216)		

FINAL SURVEY		BY	DATE
NOTE BOOK	SURVEYED		
NO.	PLOTTED		
	TEMPLATE		
	AREAS		
	AREAS CHECKED		

ORIGINAL SURVEY		BY	DATE
NOTE BOOK	SURVEYED		
NO.	PLOTTED		
	TEMPLATE		
	AREAS		
	AREAS CHECKED		

75 70 65 60 55 50 45 40 35 30 25 20 15 10 5 0 5 10 15 20 25 30 35 40 45 50 55 60 65 70 75

620

618

616

EOP.

℄ IL 16

LT. STA. 999+90 HICKOIRY ST. HMA SURFACE

61 + 67.41

75 70 65 60 55 50 45 40 35 30 25 20 15 10 5 0 5 10 15 20 25 30 35 40 45 50 55 60 65 70 75

FILE NAME = 190404-sht-xssheets.dgn	USER NAME = tmk	DESIGNED - J.W.F.	REVISED -
		DRAWN - T.W.K	REVISED -
	PLOT SCALE = $SCALE$	CHECKED - S.W.M.	REVISED -
	PLOT DATE = 2/24/2025	DATE - 01/24/2025	REVISED -

HAMPTON, LENZINI AND RENWICK, INC.
3085 STEVENSON DRIVE, SUITE 201
SPRINGFIELD, ILLINOIS 62703
ILLINOIS PROFESSIONAL DESIGN FIRM
LS / PE / SE CORP. 184.000959

STATE OF ILLINOIS
CITY OF SHELBYVILLE

STATION CROSS SECTIONS

SCALE: 5H:2V | SHEET NO. OF SHEETS | STA. 61+67.41 | TO STA. 61+67.41

F.A.P.	SECTION	COUNTY	TOTAL SHEETS	SHEET NO.
325	18-00060-00-BT	SHELBY	147	147

CONTRACT NO. 95940

C-97-019-22 | ILLINOIS | FED. AID PROJECT V44K(216)