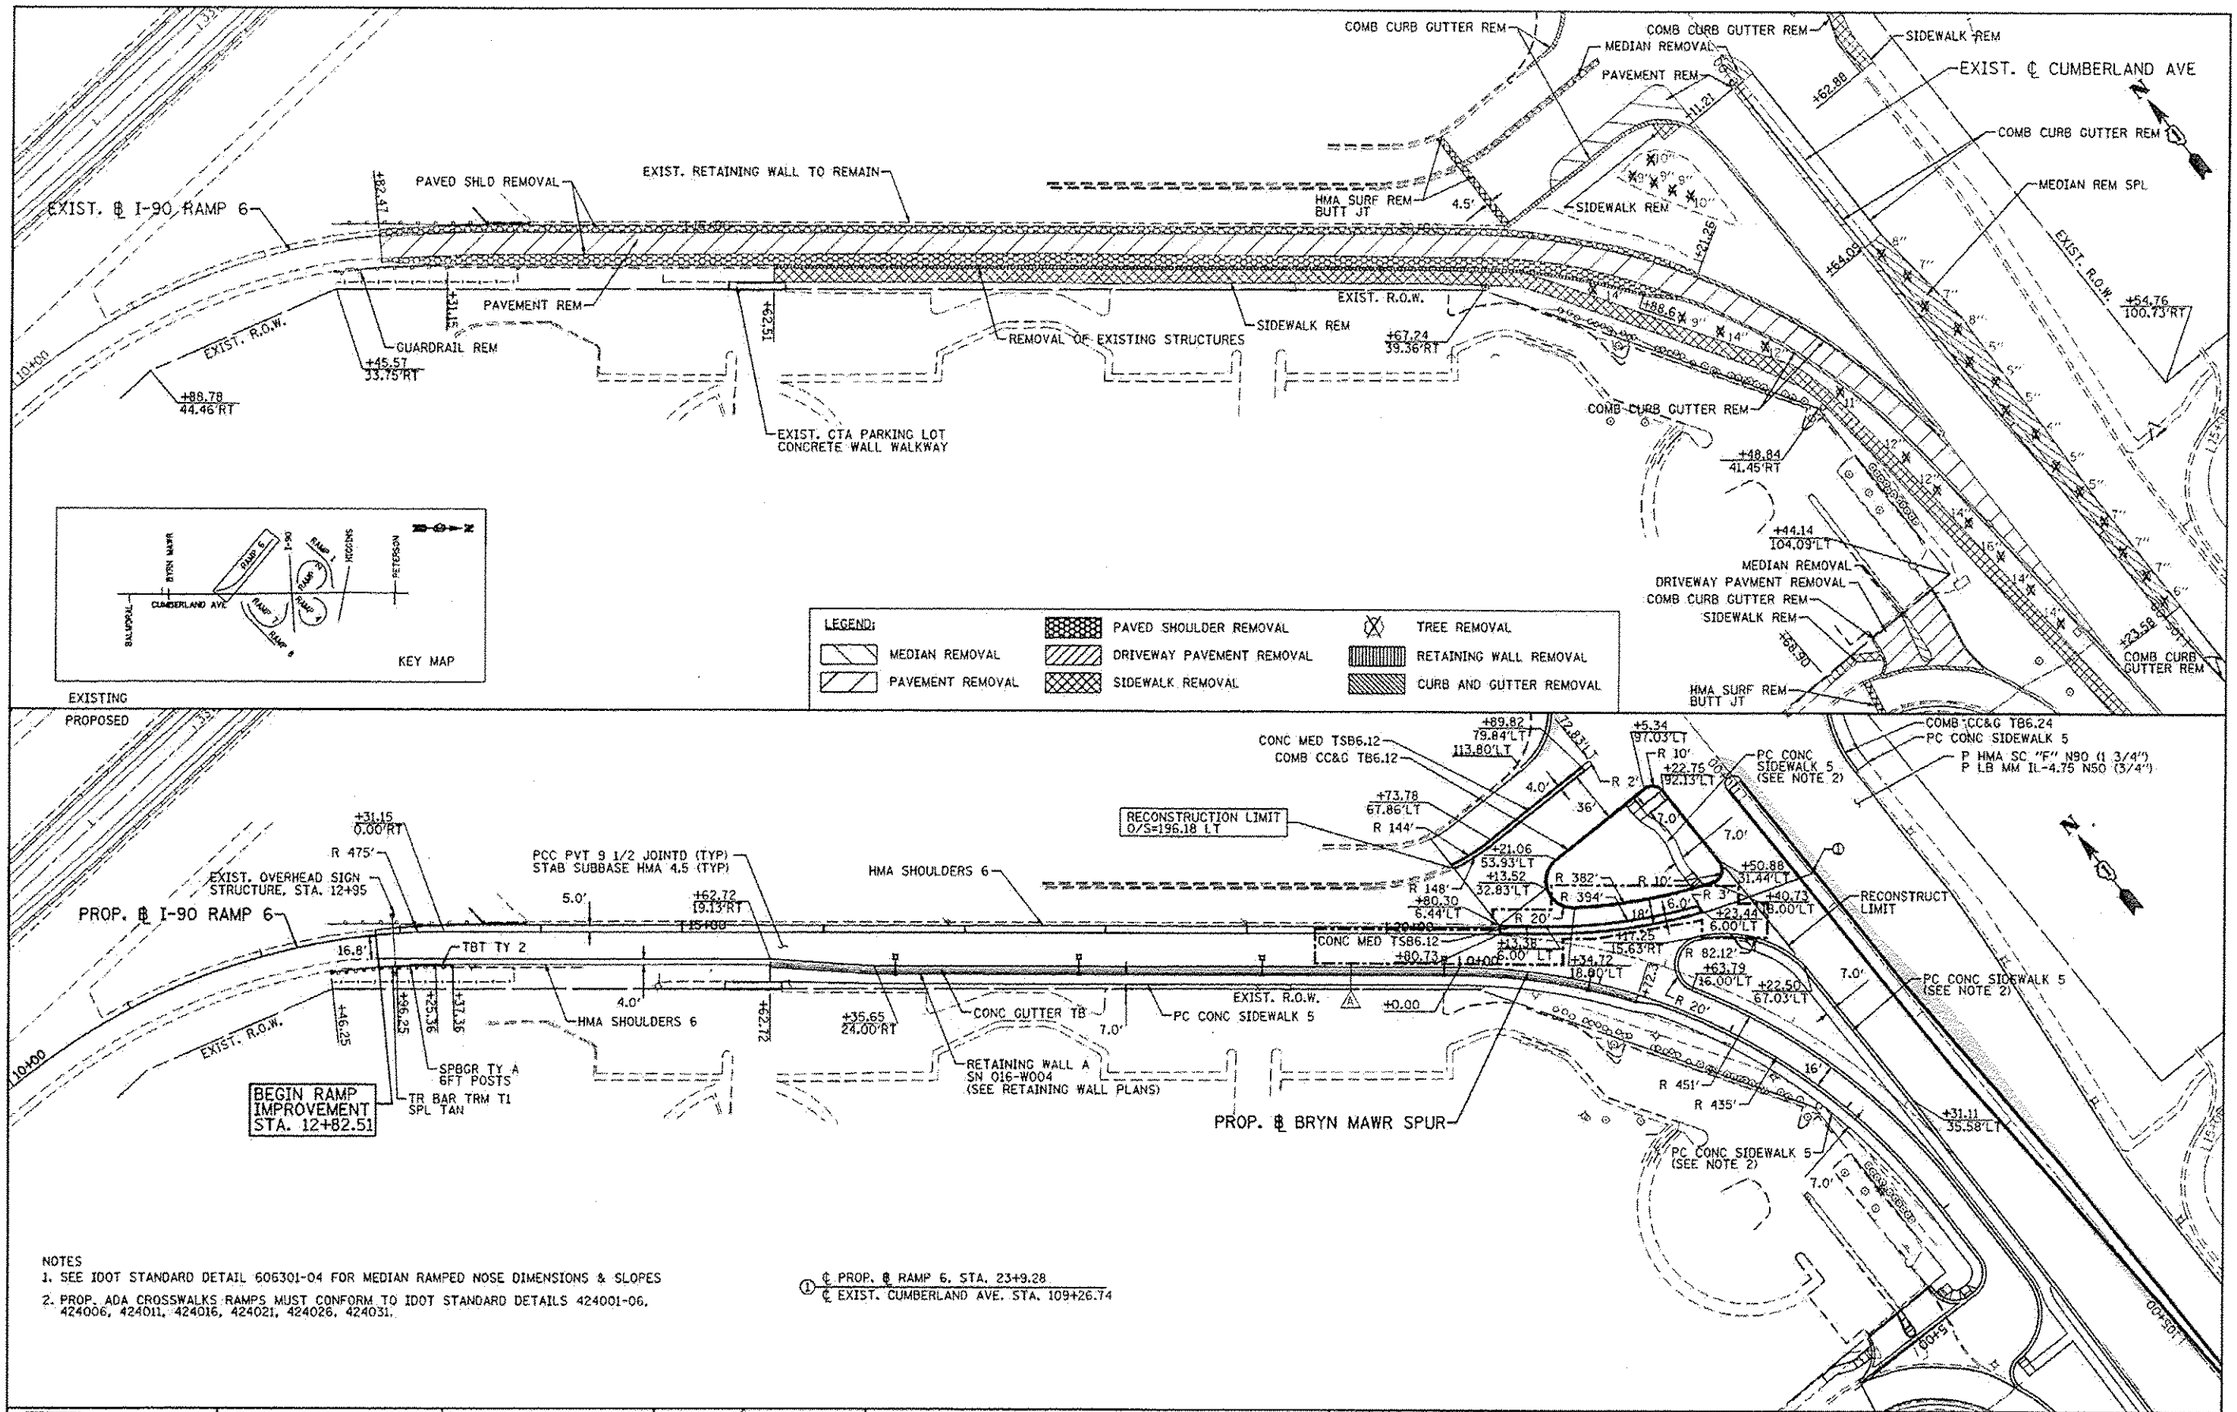

NOTES

1. SEE IDOT STANDARD DETAIL 606301-04 FOR MEDIAN RAMPED NOSE DIMENSIONS & SLOPES
2. PROP. ADA CROSSWALKS RAMPS MUST CONFORM TO IDOT STANDARD DETAILS 424001-06, 424006, 424011, 424016, 424021, 424026, 424031.

① ℄ PROP. ℄ RAMP 6, STA. 23+9.28
℄ EXIST. CUMBERLAND AVE. STA. 109+26.74

PATRICK ENGINEERING INC. 4970 VARSITY DRIVE LISLE, IL 60532 patrickengineering.com	USER NAME = pshell@dg.lisle1	DESIGNED - CPK	REVISED - △ 4/01/2013 JAC	STATE OF ILLINOIS DEPARTMENT OF TRANSPORTATION	ROADWAY PLAN I-90 RAMPS 6			F.A.U RTE.	SECTION	COUNTY	TOTAL SHEETS / SHEET NO.
	PLOT CONFIG= PDF(Grey_Small).pit	DRAWN - MJP	REVISED -					2746	16168	COOK	404 / 58
	PLOT SCALE = 1:30	CHECKED - JAH	REVISED -								60J14
	PLOT DATE = 4/1/2013 10:50:49 AM	DATE - 2/18/2013	REVISED -		SCALE: 1"=50'	SHEET PP-07 OF 9	STA. 10+00 TO STA. 22+22.82	FED. ROAD DIST. NO.	ILLINOIS	FED. AID PROJECT	

G:\IDOT\2:050.000.Cumberland\Drawings\CADD Sheets\0160J14-sht-plan-ramp6.dgn