NOTE:
1. FOR CURVE DATA SEE ALIGNMENT, TIES AND BENCHMARKS DRAWING AT-01 TO AT-05
2. FOR ROW CALL-OUTS SEE PLAT OF HIGHWAY SHEETS
3. FOR DRIVEWAY PAVEMENT DETAILS SEE DISTRICT 1 STANDARDS BD-01 AND BD-02.
4. FOR CURB RAMPS FOR SIDEWALKS REFER TO STANDARDS 424001 TO 424031 AND/OR AS DIRECTED BY THE ENGINEER.

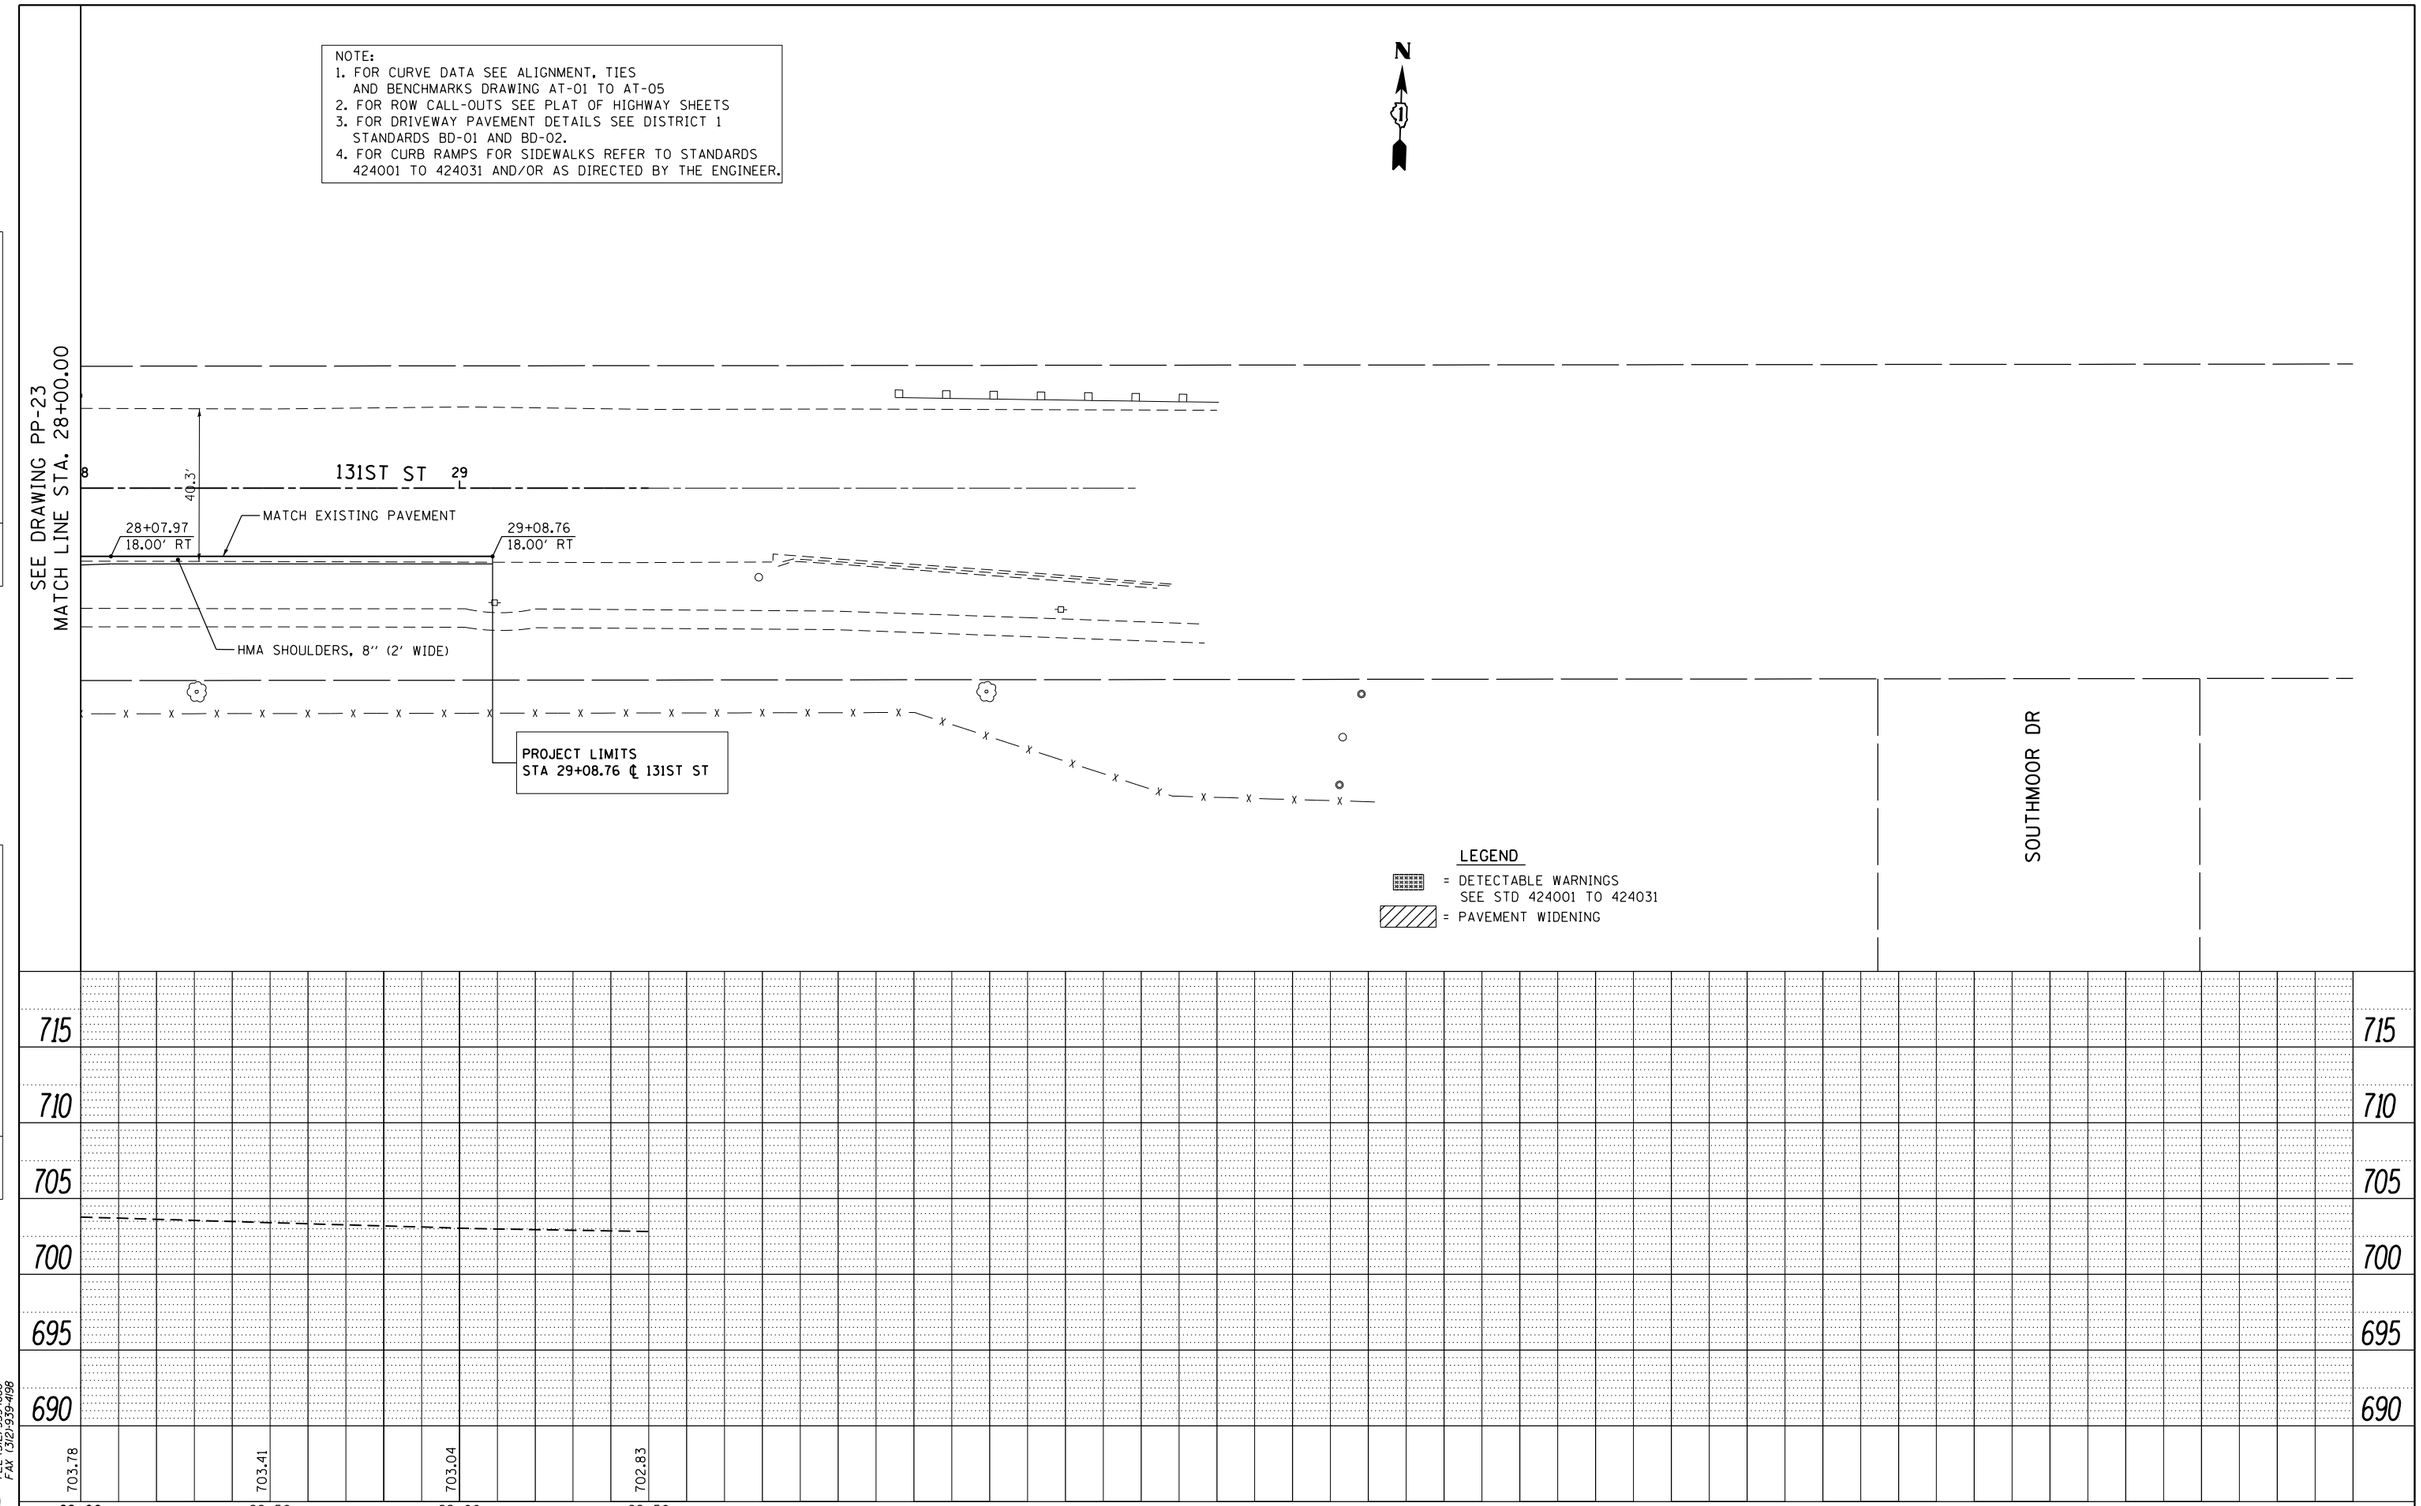

PLAN	BY	DATE
SURVEYED		
PLOTTED		
ALIGNMENT CHECKED		
RT. OF WAY CHECKED		
CADD FILE NAME		
NOTE BOOK NO.		

PROFILE	BY	DATE
SURVEYED		
PLOTTED		
GRADES CHECKED		
BM. NOTED		
STRUCTURE NOTATNS CHKD		
NOTE BOOK NO.		

URS
100 S. WACKER DR.
SUITE 1500
CHICAGO IL 60606
TEL (312)939-1000
FAX (312)939-4198

FILE NAME =	USER NAME = Anthony.Plutz	DESIGNED - JTF	REVISED -
D160M62-SHT-PLNPRF24.dgn		DRAWN - JTF	REVISED -
	PLOT SCALE = 40.000000 ' / in.	CHECKED - MJT	REVISED -
SHT_PLNPROF URBAN	PLOT DATE = 3/13/2013	DATE - 03/13/13	REVISED -

STATE OF ILLINOIS
DEPARTMENT OF TRANSPORTATION

PROPOSED PLAN AND PROFILE – 131ST STREET

SCALE: 1"=20' | SHEET 4 OF 4 SHEETS | STA. 28+00.00 TO STA. END

F.A.P RTE.	SECTION	COUNTY	TOTAL SHEETS	SHEET NO.
330	103R-5	COOK	778	78
	PP-24	CONTRACT NO. 60M62		
		ILLINOIS FED. AID PROJECT		