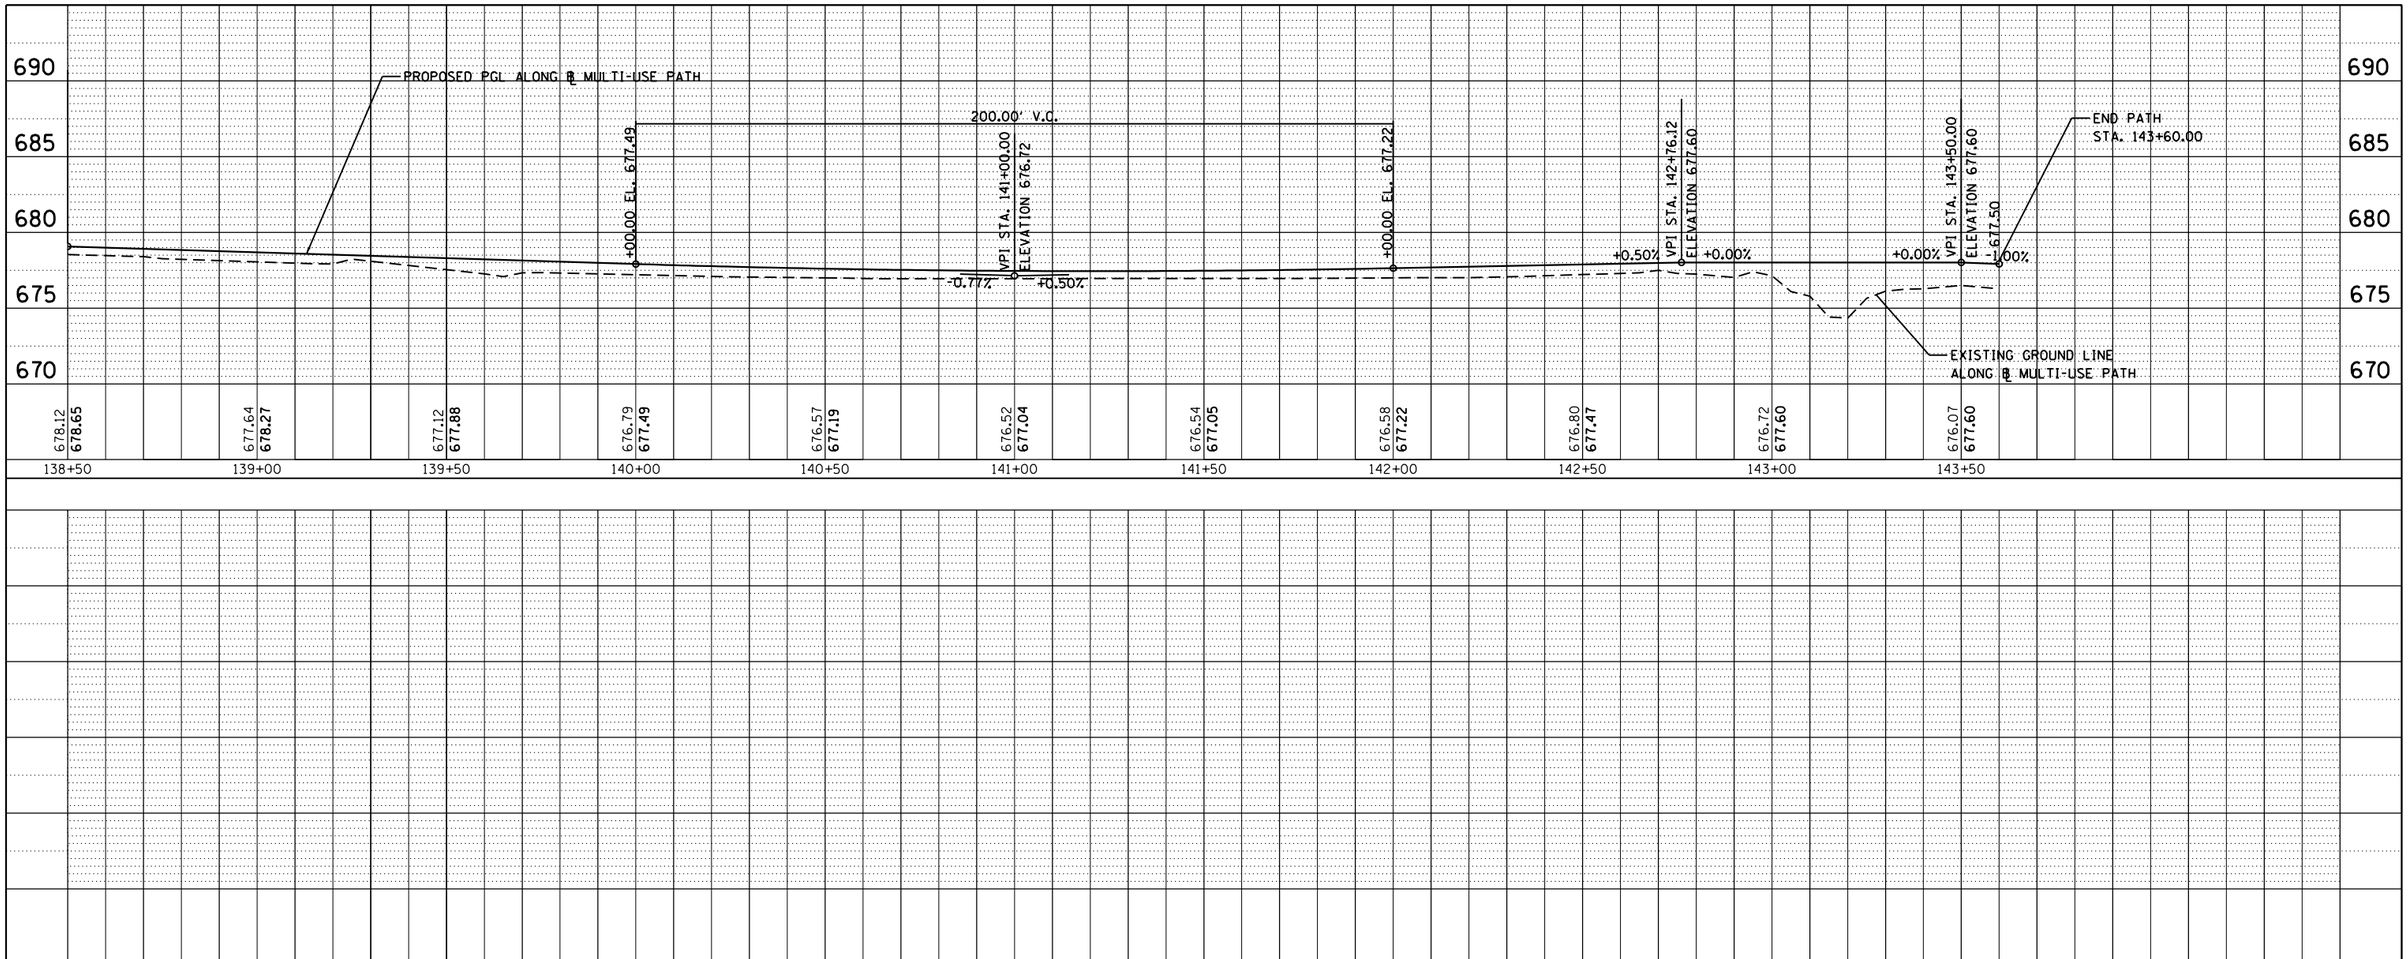

PROFILE		BY	DATE
SURVEYED			
PLOTTED			
PROFILE CHECKED			
NOTE BOOK	S.M. NOTED		
NO.	STRUCTURE NOTAT'NS CH'KD		

URS
100 S. WACKER DR.
SUITE 500
CHICAGO, IL 60606
TEL (312)-939-1000
FAX (312)-939-4198

FILE NAME = D160M62-SHT-PROFILE06.dgn	USER NAME = Anthony.Plutz	DESIGNED - JTF	REVISED -
		DRAWN - JTF	REVISED -
	PLOT SCALE = 40.000000 ' / in.	CHECKED - MJT	REVISED -
Default	PLOT DATE = 3/12/2013	DATE - 03/13/13	REVISED -

STATE OF ILLINOIS
DEPARTMENT OF TRANSPORTATION

PROPOSED PATH PROFILE – US 45 (LAGRANGE ROAD)

SCALE: 1"=20' | SHEET 6 OF 6 SHEETS | STA. 138+50 TO STA. 143+60

F.A.P RTE.	SECTION	COUNTY	TOTAL SHEETS	SHEET NO.
330	103R-5	COOK	778	85
	FR-05	CONTRACT NO. 60M62		
		ILLINOIS FED. AID PROJECT		