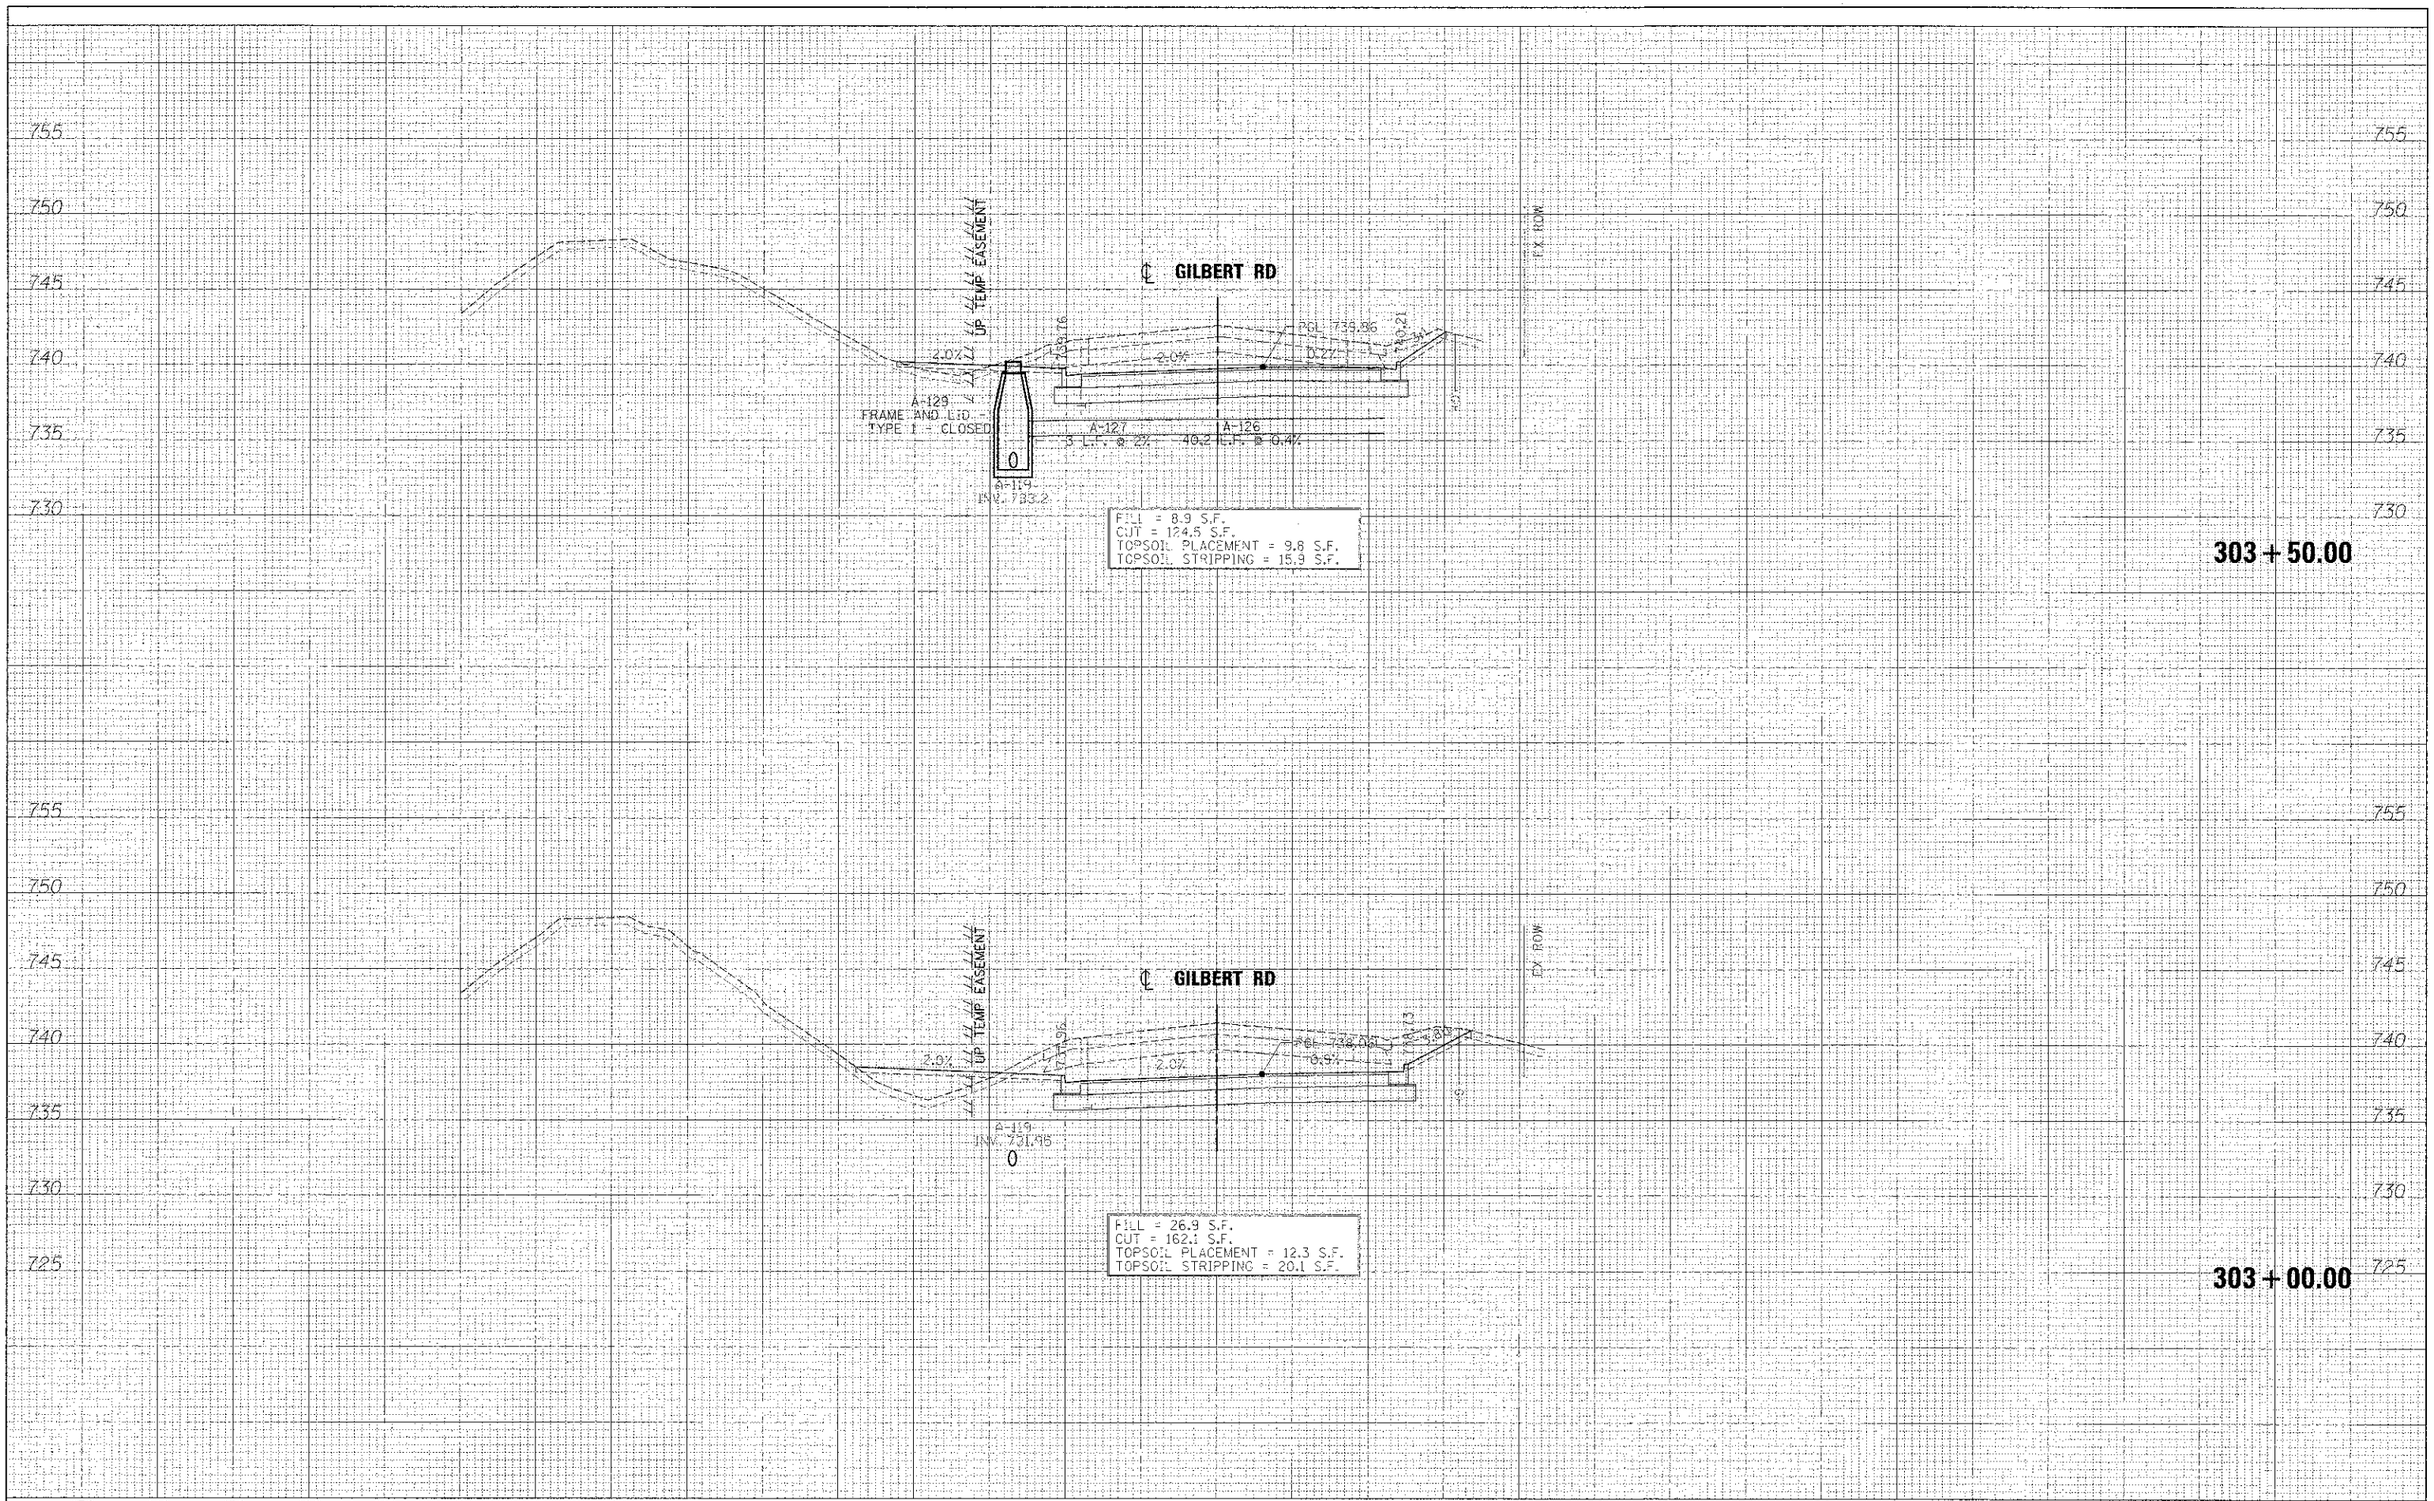

FILE NAME ...\D163598-3ACR-xxes.dgn	DESIGNED - AFS	REVISED -	benesch engineers · scientists · planners	STATE OF ILLINOIS DIVISION OF TRANSPORTATION	CROSS SECTIONS GILBERT ST
USER NAME = tblank	DRAWN - TMB	REVISED -			
	CHECKED - JMM	REVISED -			
PLOT DATE = 1/17/2013	DATE - 01/18/2013	REVISED -			SCALE: H 1"=10', V 1"=5' SHEET NO. 3 OF 7 SHEETS STA. 303+00.00 TO STA. 303+50.00

F.A.P. RTE.	SECTION	COUNTY	TOTAL SHEETS	SHEET NO.
36	06-00214-18-RP	KANE	451	447
		CONTRACT NO. 63598		
		ILLINOIS FED. AID PROJECT		

FINAL SURVEY	SURVEYED	PLOTTED	TEMPLATE	AREAS	AREAS CHECKED
NOTE BOOK					
NO.					

ORIGINAL SURVEY	SURVEYED	PLOTTED	TEMPLATE	AREAS	AREAS CHECKED
NOTE BOOK					
NO.					