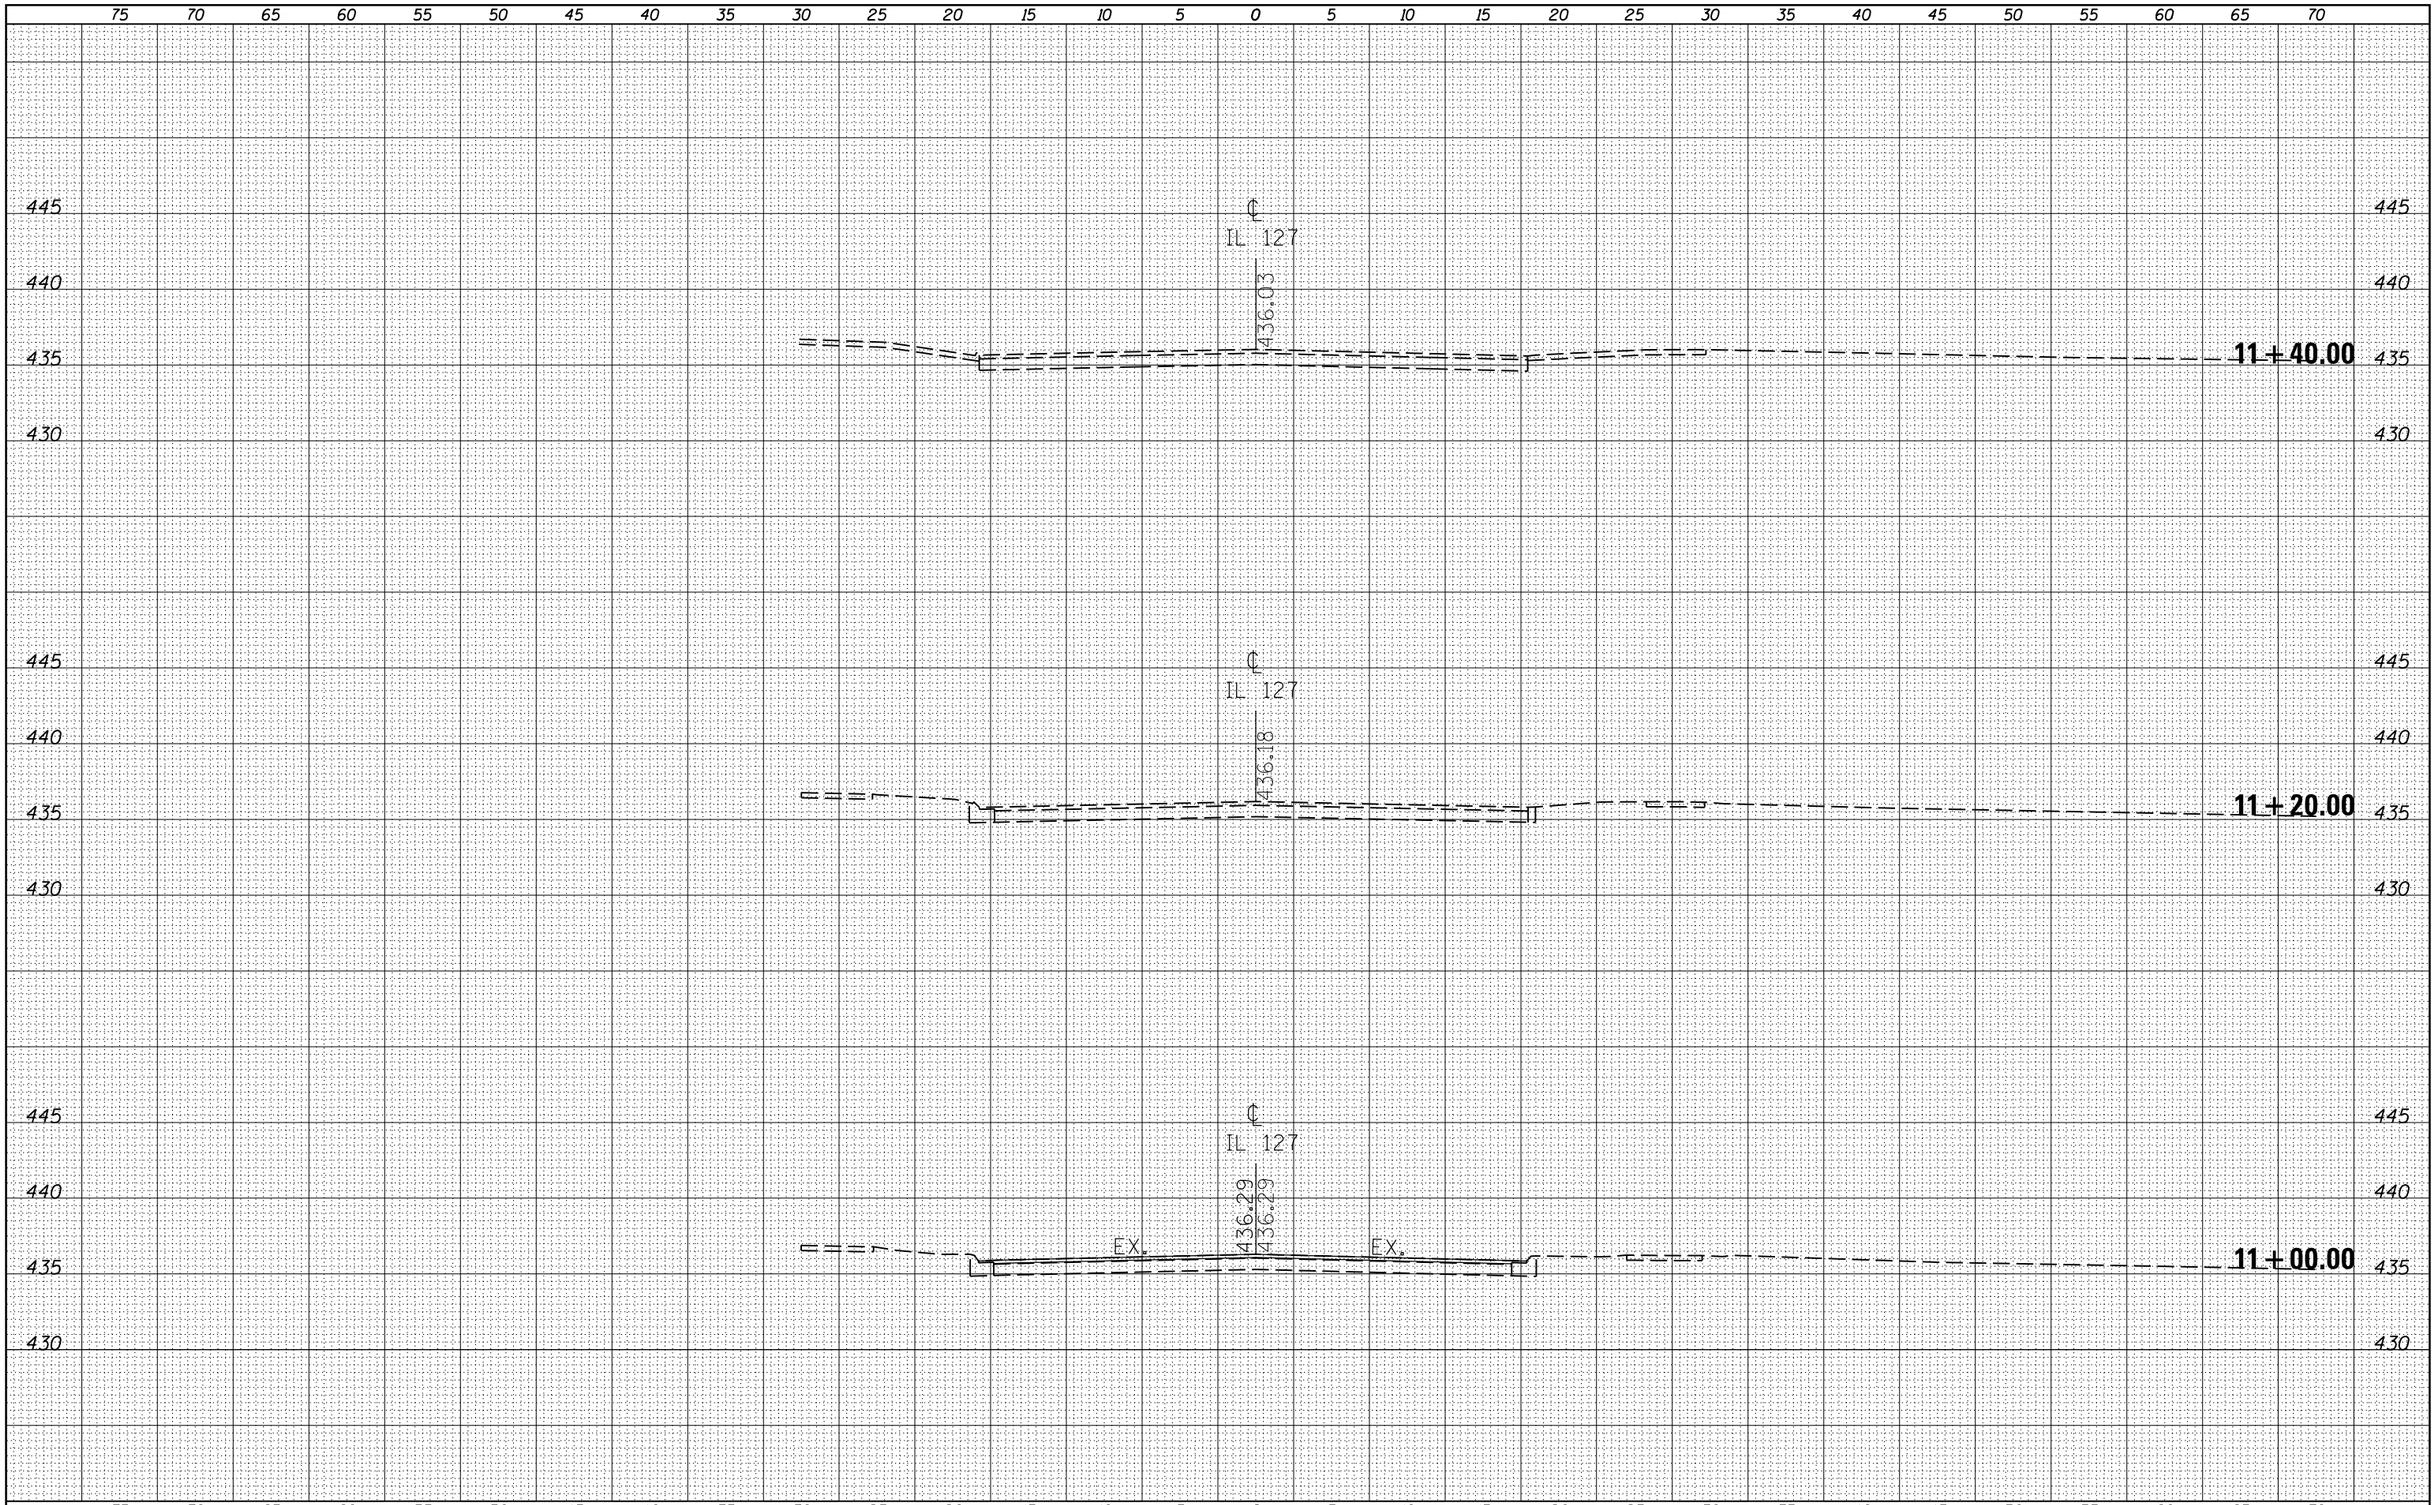

FINAL SURVEY		BY	DATE
NOTE BOOK	SURVEYED		
	PLOTTED		
	TEMPLATE		
	AREAS		
NO.	AREAS CHECKED		

ORIGINAL SURVEY		BY	DATE
NOTE BOOK	SURVEYED		
	PLOTTED		
	TEMPLATE		
	AREAS		
NO.	AREAS CHECKED		

FILE NAME = c:\pw_work\pwidot\pufferaa\d0310837\78324-sht_j	USER NAME = $USER$	DESIGNED -	REVISED -
	xsections.dgn	DRAWN -	REVISED -
	PLOT SCALE = 10.0000 ' / in.	CHECKED -	REVISED -
$MODELNAME$	PLOT DATE = 2/5/2013	DATE -	REVISED -

STATE OF ILLINOIS
DEPARTMENT OF TRANSPORTATION

CROSS SECTIONS – IL 127

SCALE: | SHEET OF SHEETS | STA. 11+00.00 TO STA. 11+40.00

F.AP. RTE.	SECTION	COUNTY	TOTAL SHEETS	SHEET NO.
42	8(N-1)	Perry	26	20

CONTRACT NO. 78324

ILLINOIS FED. AID PROJECT