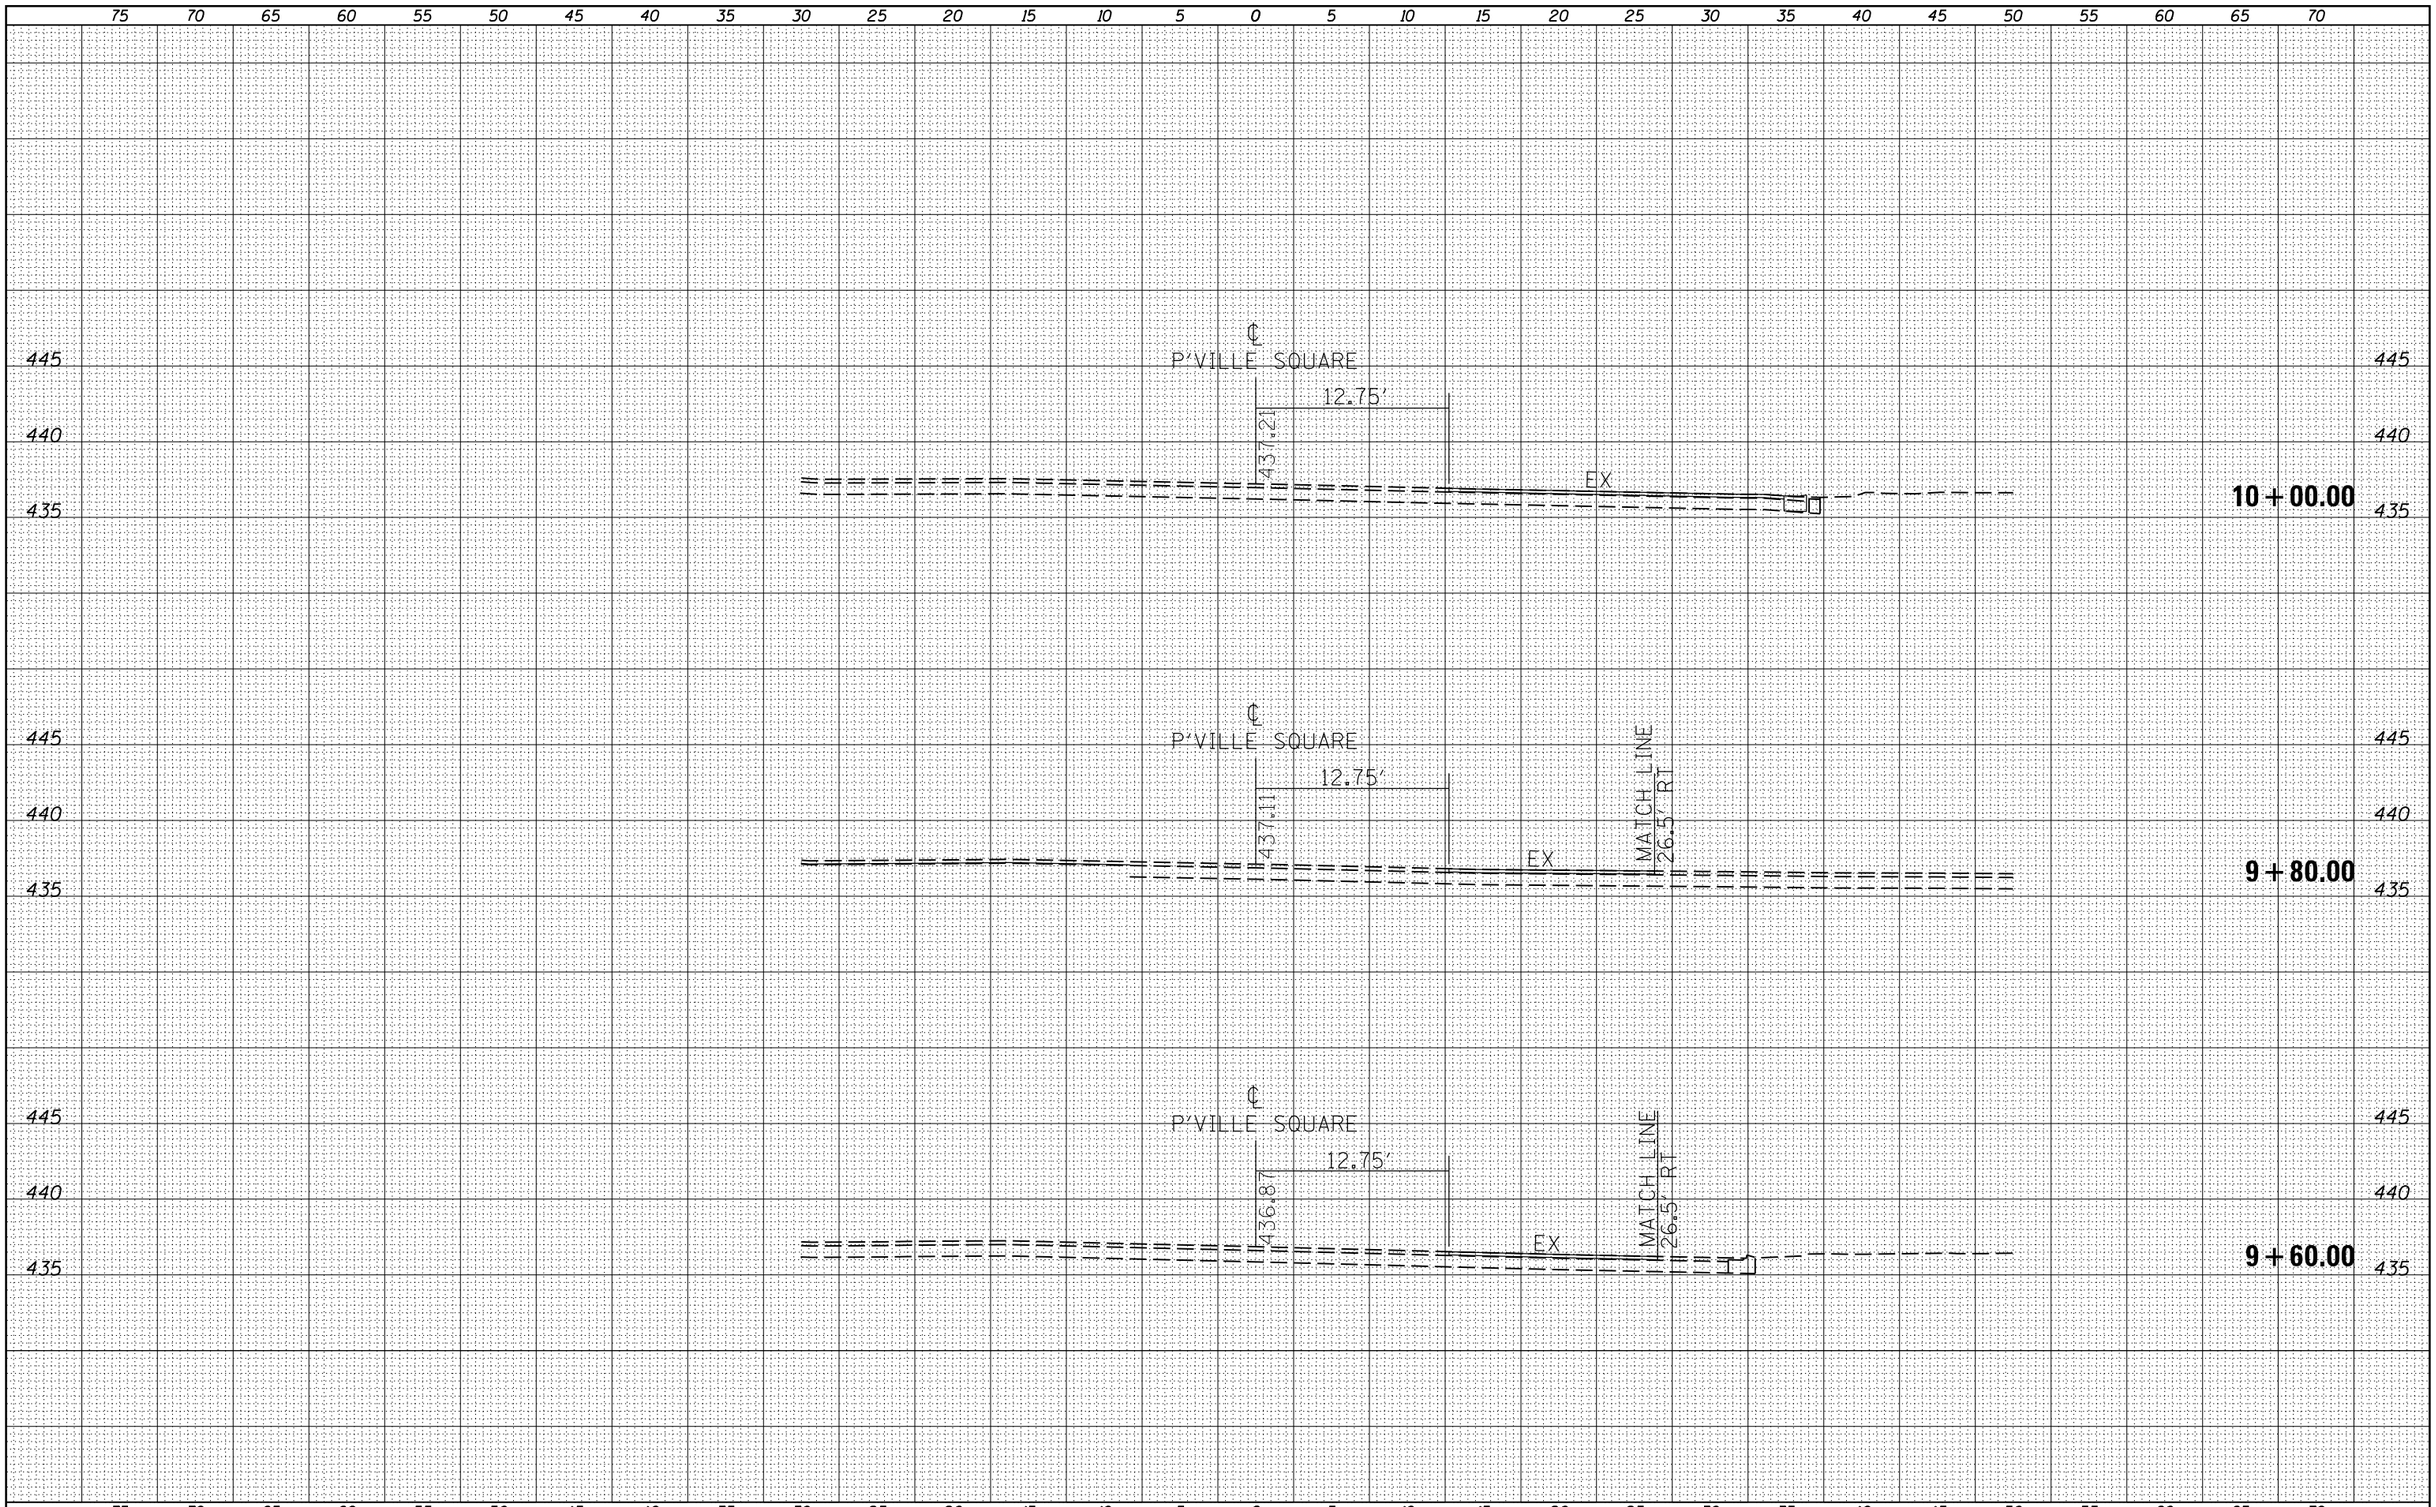

FINAL SURVEY	BY	DATE
SURVEYED		
PLOTTED		
TEMPLATE		
AREAS		
AREAS CHECKED		
NOTE BOOK NO.		

ORIGINAL SURVEY	BY	DATE
SURVEYED		
PLOTTED		
TEMPLATE		
AREAS		
AREAS CHECKED		
NOTE BOOK NO.		

FILE NAME = c:\pw_work\pwidot\pufferaa\d0310837\78324-sht_xsections.dgn	USER NAME = $USER$	DESIGNED -	REVISED -
	PLOT SCALE = 10.0000 ' / in.	DRAWN -	REVISED -
$MODELNAME$	PLOT DATE = 2/5/2013	CHECKED -	REVISED -
		DATE -	REVISED -

STATE OF ILLINOIS
DEPARTMENT OF TRANSPORTATION

CROSS SECTIONS – SQUARE

SCALE: | SHEET OF SHEETS | STA. 9+60.00 TO STA.10+00.00

F.AP. RTE.	SECTION	COUNTY	TOTAL SHEETS	SHEET NO.
42	8(N-1)	Perry	26	22
		CONTRACT NO. 78324		
		ILLINOIS FED. AID PROJECT		