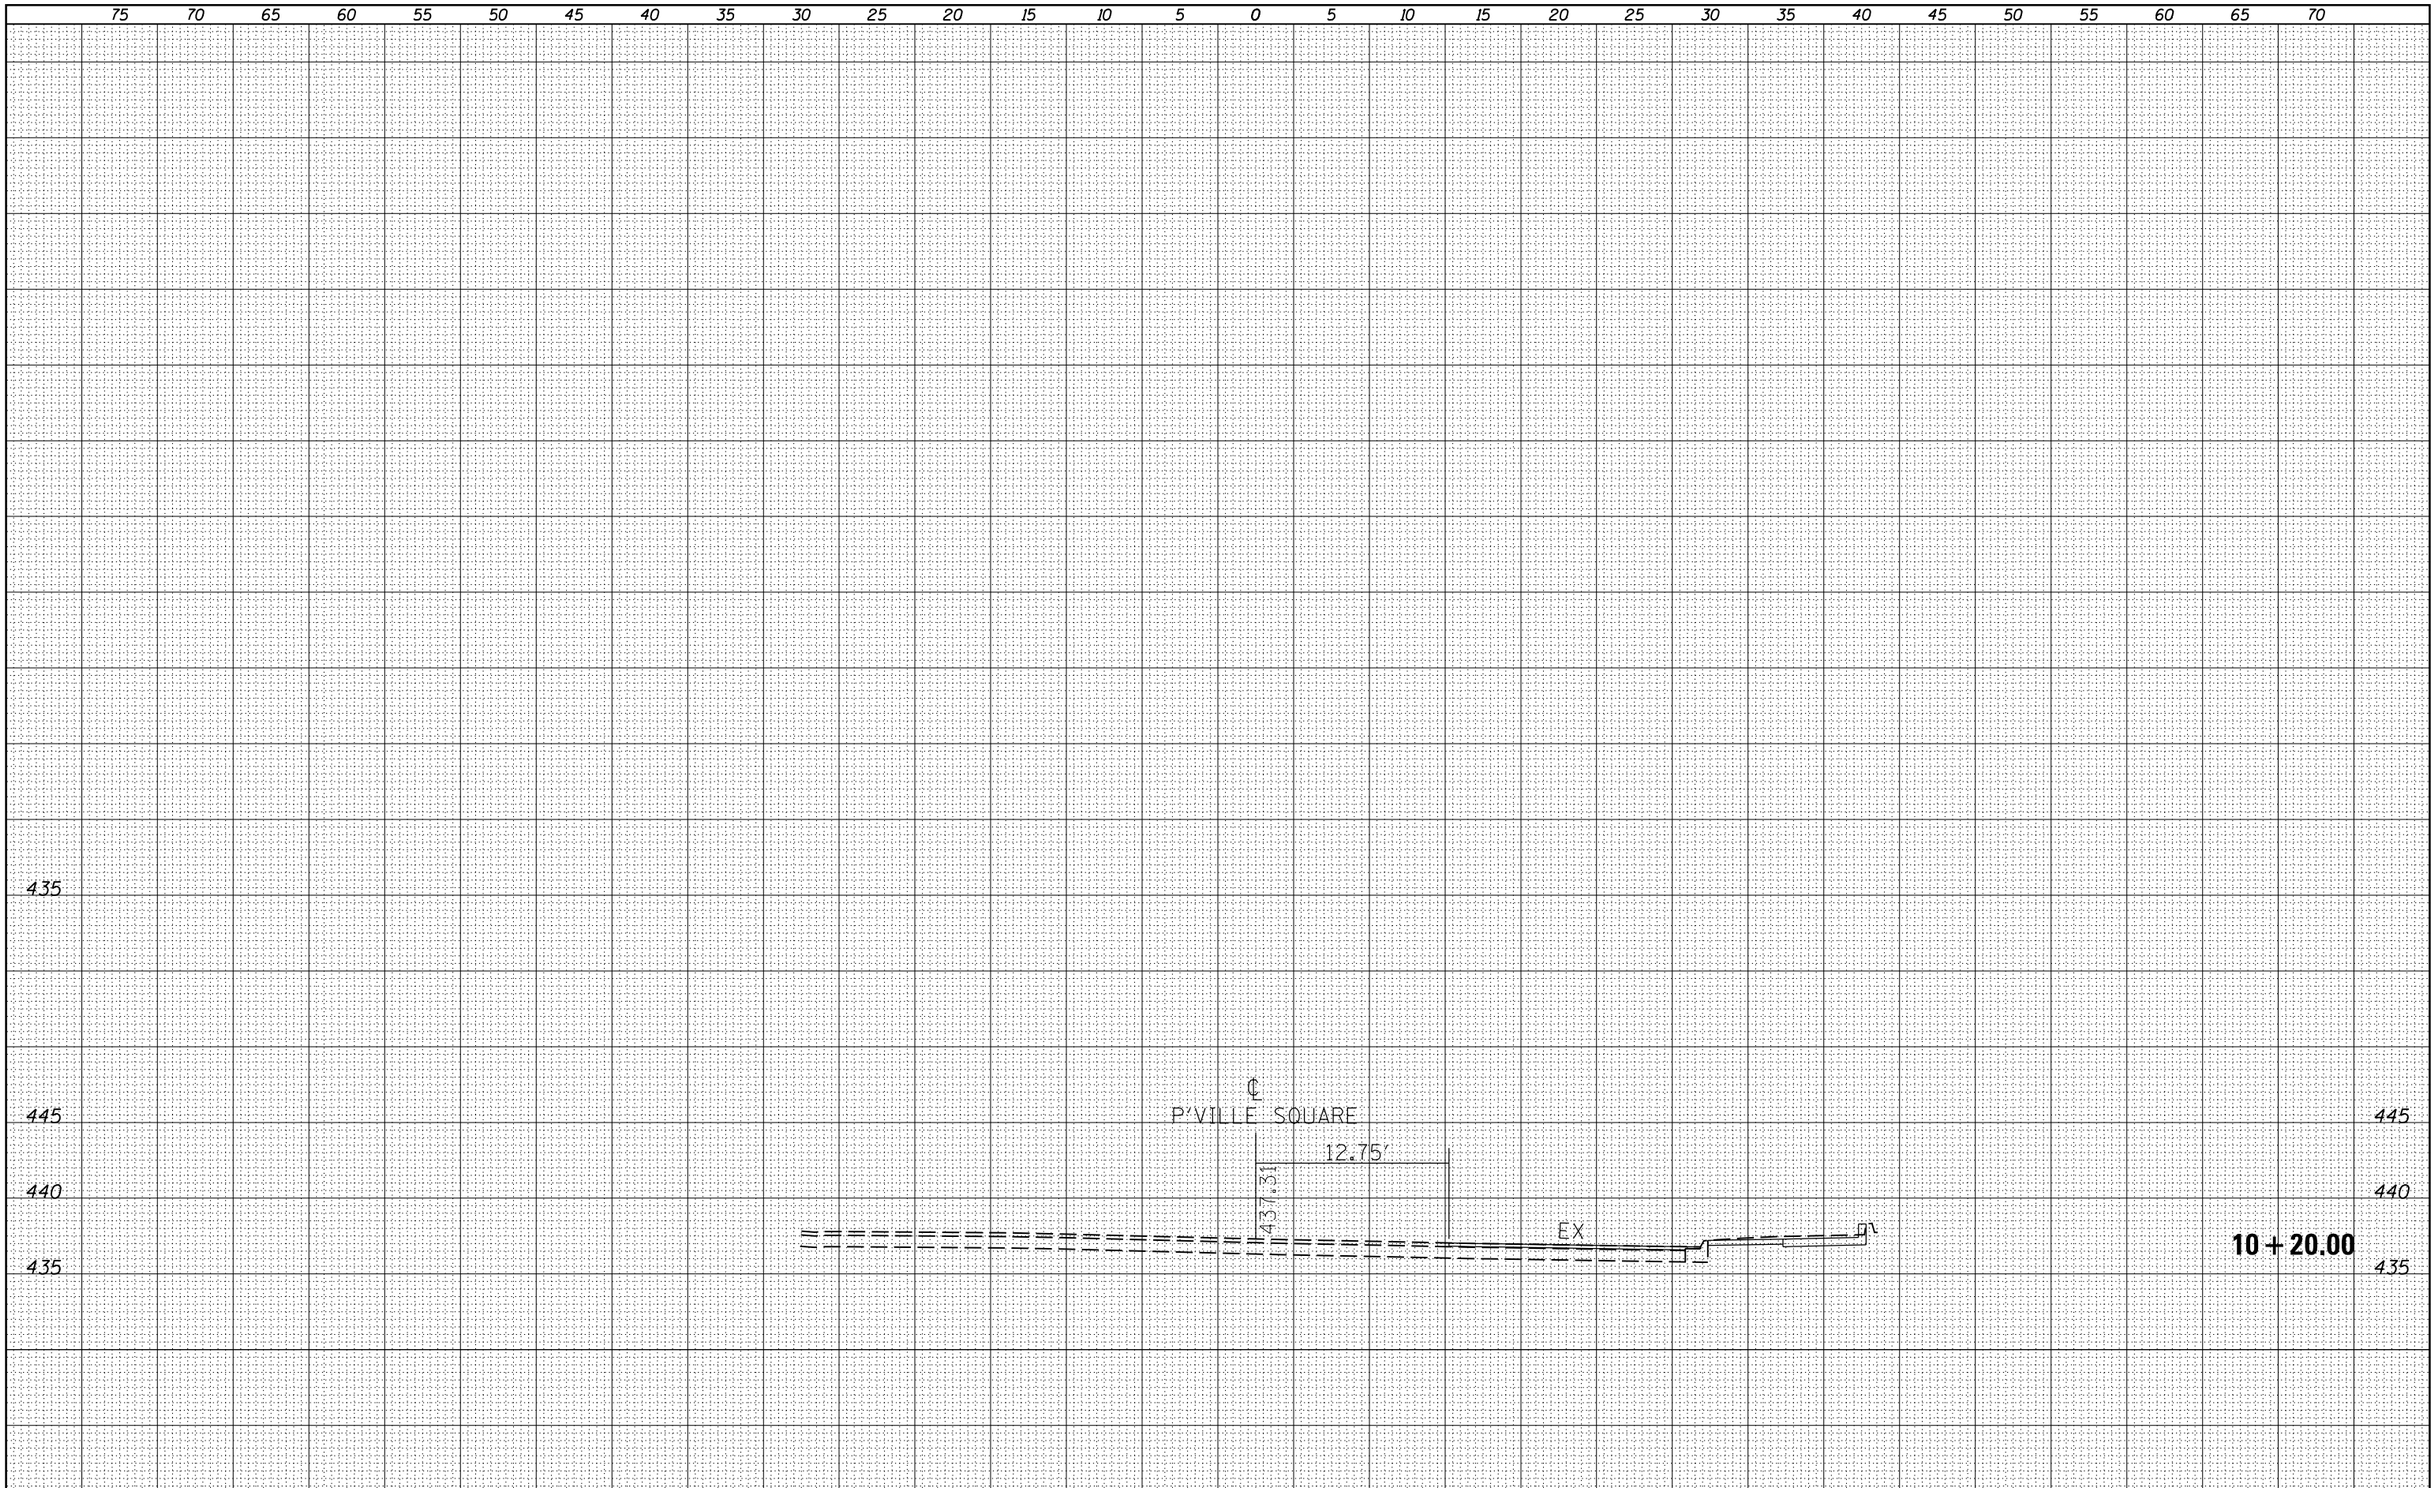

FINAL SURVEY		BY	DATE
NOTE BOOK NO.	SURVEYED		
	PLOTTED		
	TEMPLATE		
	AREAS		
	AREAS CHECKED		

ORIGINAL SURVEY		BY	DATE
NOTE BOOK NO.	SURVEYED		
	PLOTTED		
	TEMPLATE		
	AREAS		
	AREAS CHECKED		

FILE NAME = c:\pw_work\pwidot\pufferaa\d0310837\78324-sht_xsections.dgn	USER NAME = $USER$	DESIGNED -	REVISED -
	PLOT SCALE = 10.0000 ' / in.	DRAWN -	REVISED -
$MODELNAME$	PLOT DATE = 2/5/2013	CHECKED -	REVISED -
		DATE -	REVISED -

STATE OF ILLINOIS
DEPARTMENT OF TRANSPORTATION

CROSS SECTIONS - SQUARE

SCALE: | SHEET OF SHEETS | STA. 10+20.00 TO STA.10+40.00

F.AP. RTE.	SECTION	COUNTY	TOTAL SHEETS	SHEET NO.
42	8(N-1)	Perry	26	23

CONTRACT NO. 78324

ILLINOIS FED. AID PROJECT