CONTRACT NO. 76A72

F.A.I. RTE.	SECTION	COUNTY	TOTAL SHEETS	SHEET NO.
70	82-(1,2,3,4)RS-1	ST CLAIR	43	32
STA.		TO STA.		
FED. ROAD DIST. NO.	ILLINOIS	FED. AID PROJECT		

NOTE: WORK ZONE SPEED LIMIT BEGINS SIGN, XX LANE CLOSED 1/2 MILE SIGN, AND LANE ENDS SYMBOL SIGN NEED TO BE SPACED PROPORTIONALLY, TO THE DIMENSIONS SHOW ON STD. 701400, ON THE RAMP BETWEEN SB IL RTE 203 AND WB 55/70

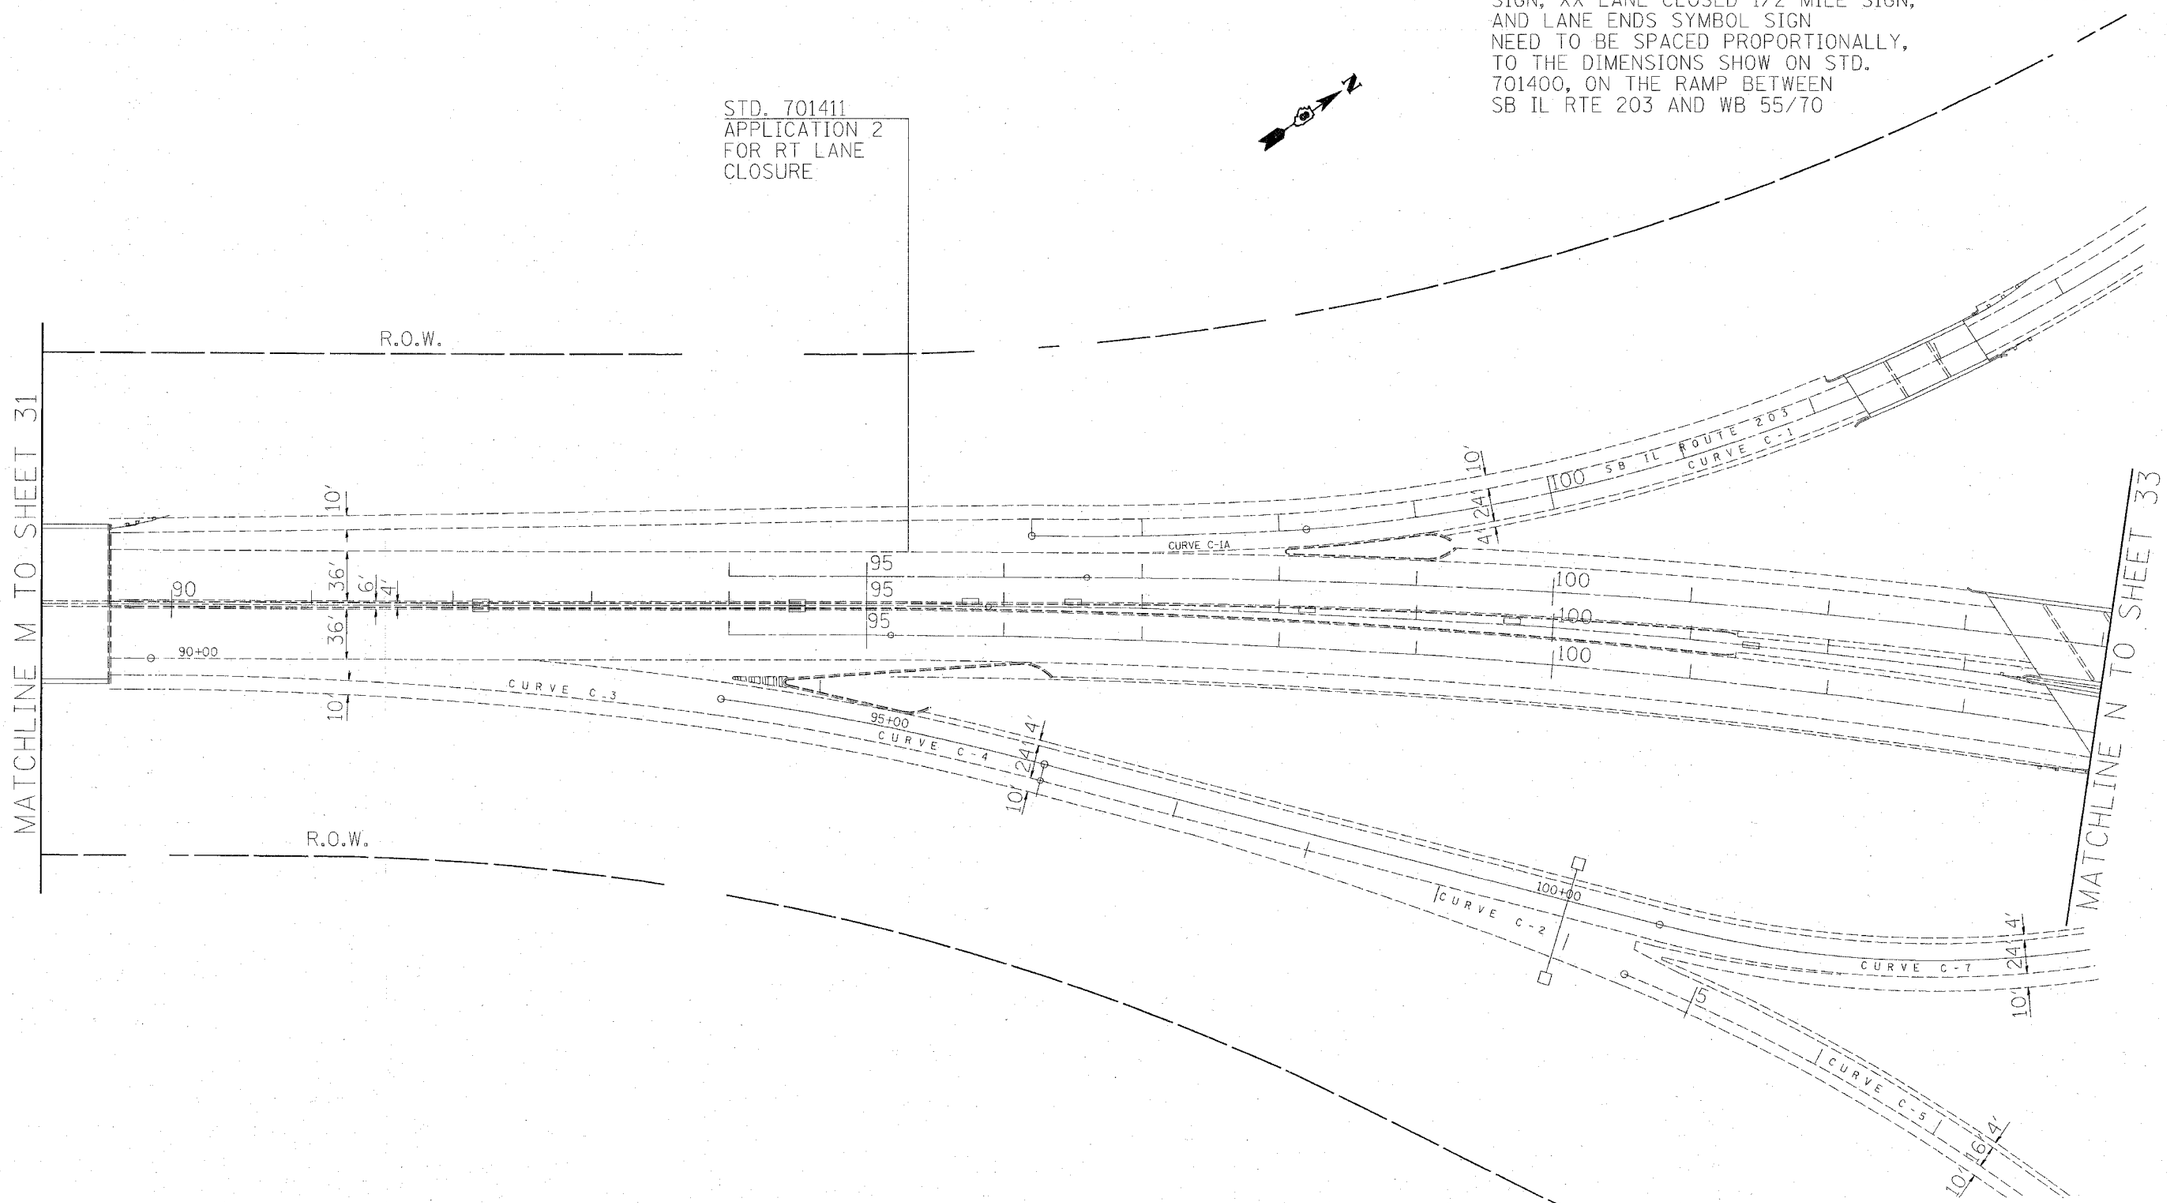

REVISIONS	
NAME	DATE

ILLINOIS DEPARTMENT OF TRANSPORTATION

TRAFFIC CONTROL

FAI ROUTE 70
SECTION 82-(1,2,3,4)RS-1
ST CLAIR COUNTY

SCALE: VERT. HORIZ.
DATE
DRAWN BY
CHECKED BY

PLOT DATE = 2/15/2007
FILE NAME = c:\projects\e804387\plan\pln804387bs.dgn
PLOT SCALE = 50.0000 ' / IN.
REFERENCE = REF