PLAN	SURVEYED	BY	DATE
NOTE BOOK No.	PLOTTED		
	GRADES CHECKED		
	ALIGNMENT CHECKED		
	R.O.W. CHECKED		

PROFILE	SURVEYED	BY	DATE
NOTE BOOK No.	PLOTTED		
	GRADES CHECKED		
	B. M.'S NOTED		
	STRUCTURE NOTATIONS CHECKED		

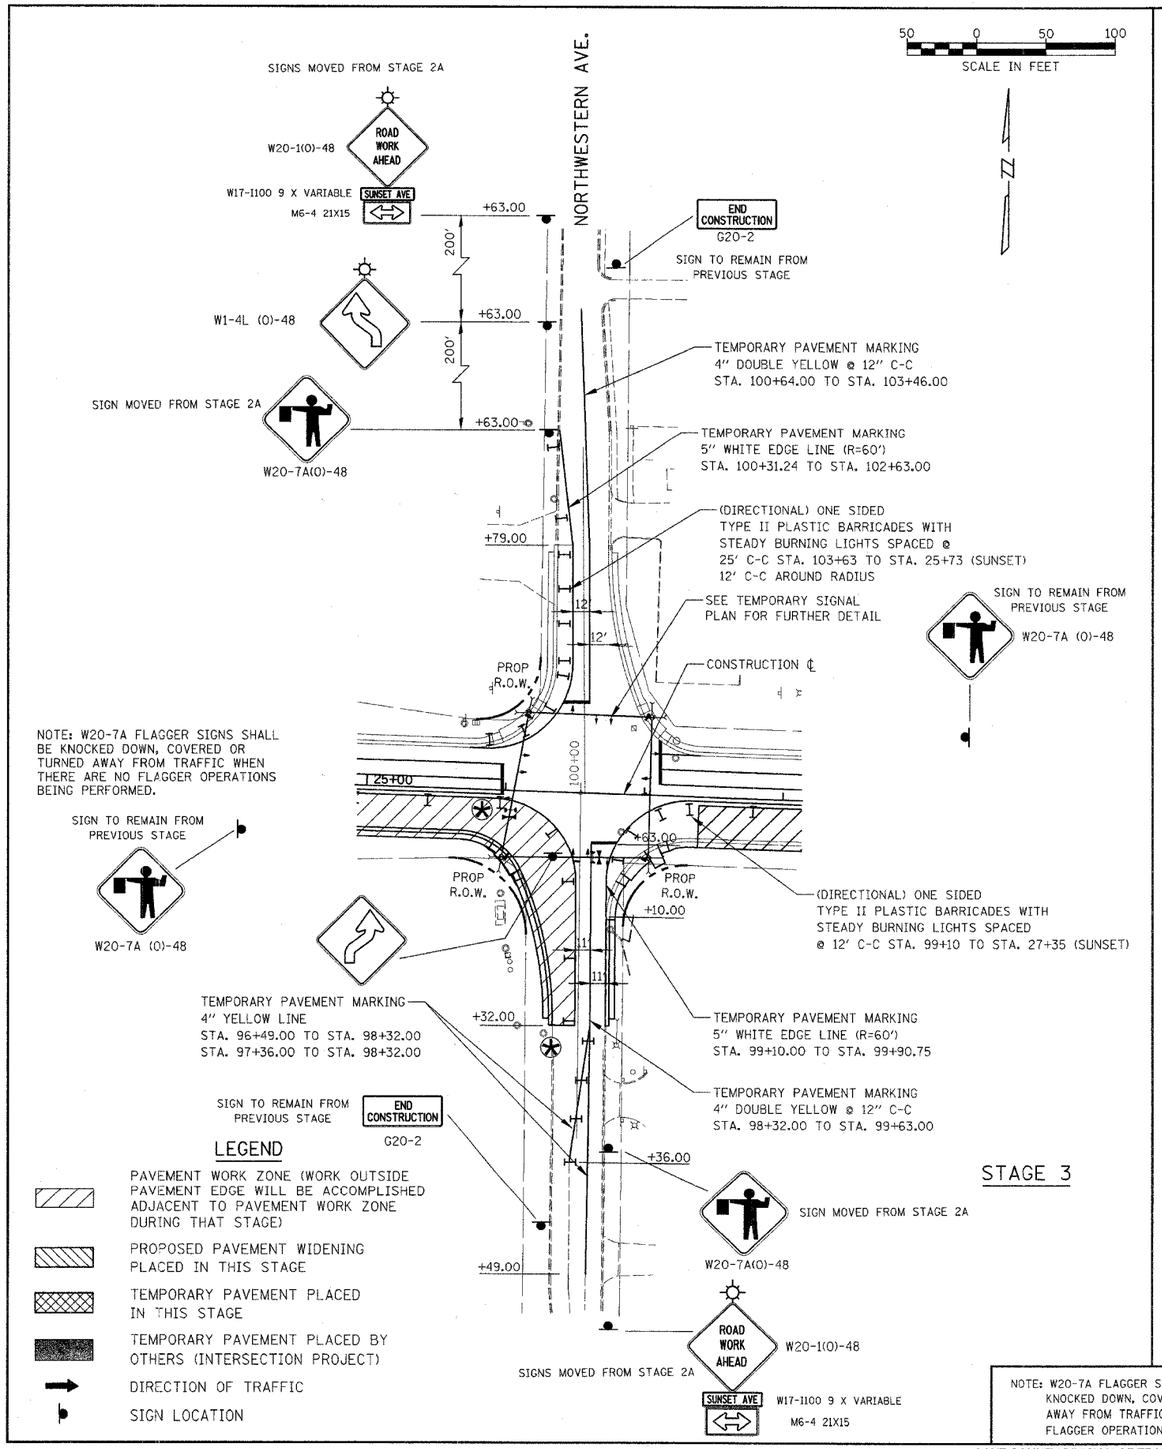

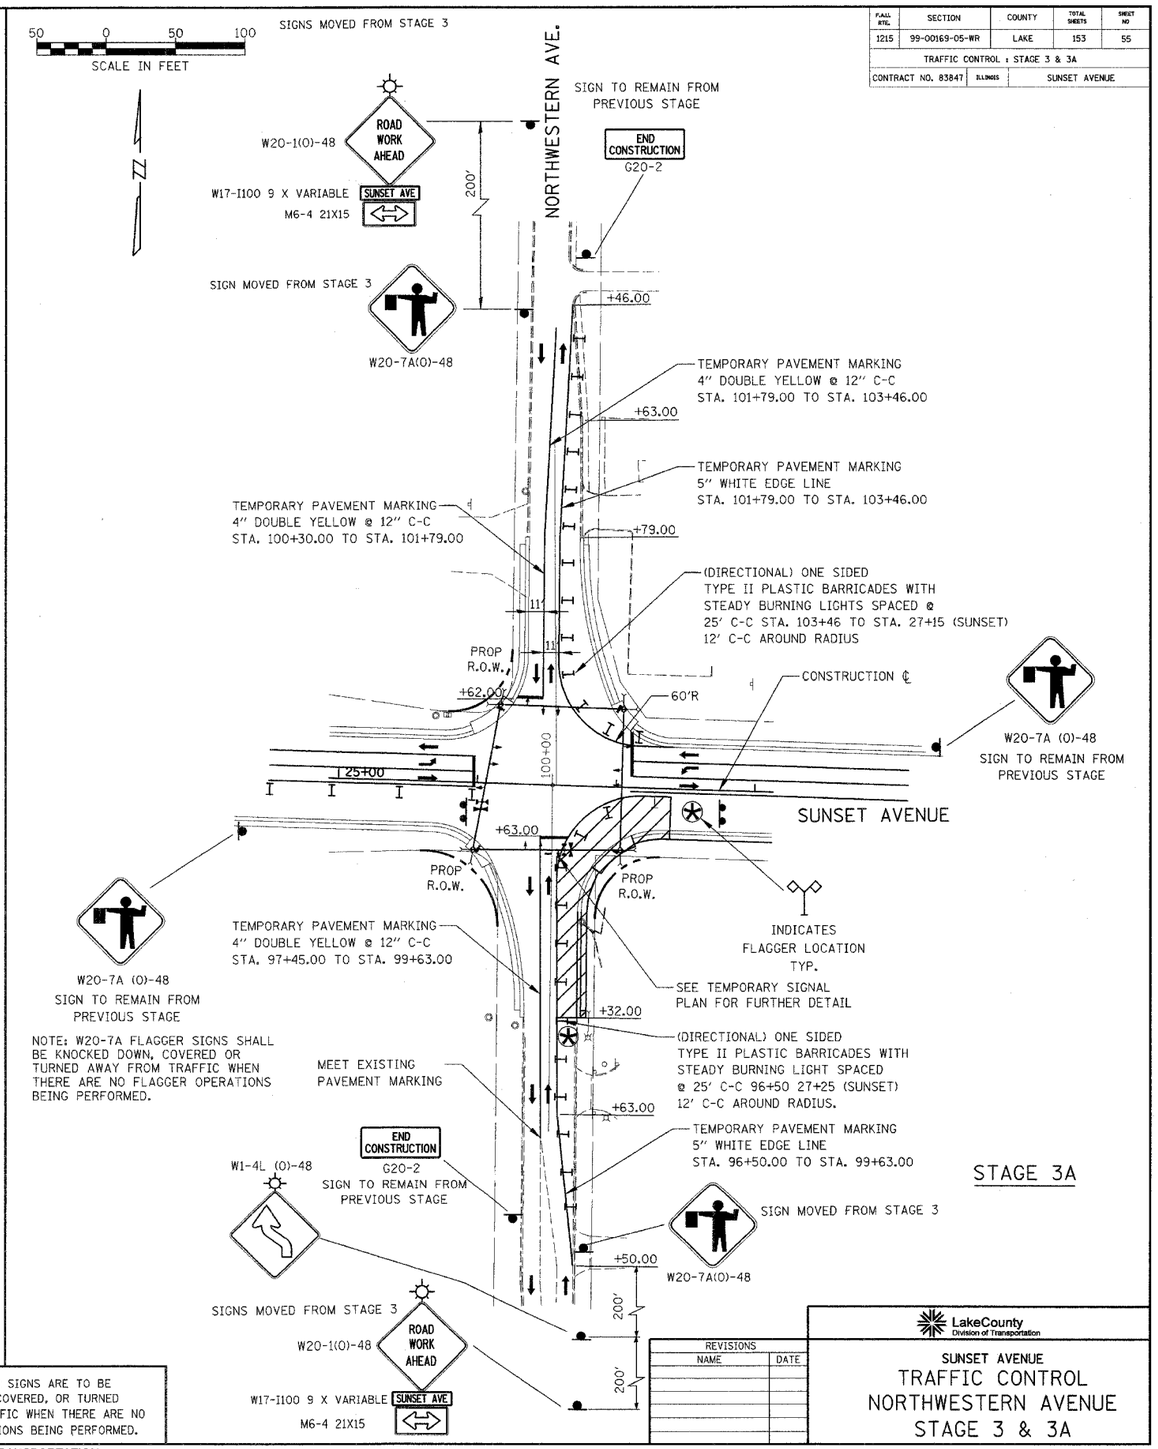

NOTE: W20-7A FLAGGER SIGNS ARE TO BE KNOCKED DOWN, COVERED, OR TURNED AWAY FROM TRAFFIC WHEN THERE ARE NO FLAGGER OPERATIONS BEING PERFORMED.

FLAIL RTE.	SECTION	COUNTY	TOTAL SHEETS	SHEET NO
1215	99-00169-05-WR	LAKE	153	55
TRAFFIC CONTROL : STAGE 3 & 3A				
CONTRACT NO. 83847	ILLINOIS	SUNSET AVENUE		

REVISIONS	
NAME	DATE

LakeCounty
Division of Transportation

SUNSET AVENUE
TRAFFIC CONTROL
NORTHWESTERN AVENUE
STAGE 3 & 3A