CONTRACT NO. 98950

F.A. RTE.	SECTION	COUNTY	TOTAL SHEETS	SHEET NO.
*	**	WILLIAMSON	917	558

STA. 1519+00.0000 TO STA. 1520+00.0000

FED. ROAD DIST. NO. | ILLINOIS | FED. AID PROJECT

* I-57, & OLD IL 13 (FAU 9629)
** (XI-6-2)VB-2,(XI-6)HBK-2

FINAL SURVEY — NOTE BOOK NO. — SURVEYED — PLOTTED — TYPE OF AREAS — AREAS CHECKED — BY — DATE

ORIGINAL SURVEY — NOTE BOOK NO. — SURVEYED — PLOTTED — TYPE OF AREAS — AREAS CHECKED — BY — DATE

PLOT DATE = 10/25/2006
FILE NAME = c:\projects\vb02882\old3\xs57nbl1.dgn
PLOT SCALE = 10.0000 ' / IN.
USER NAME = lowenbrde

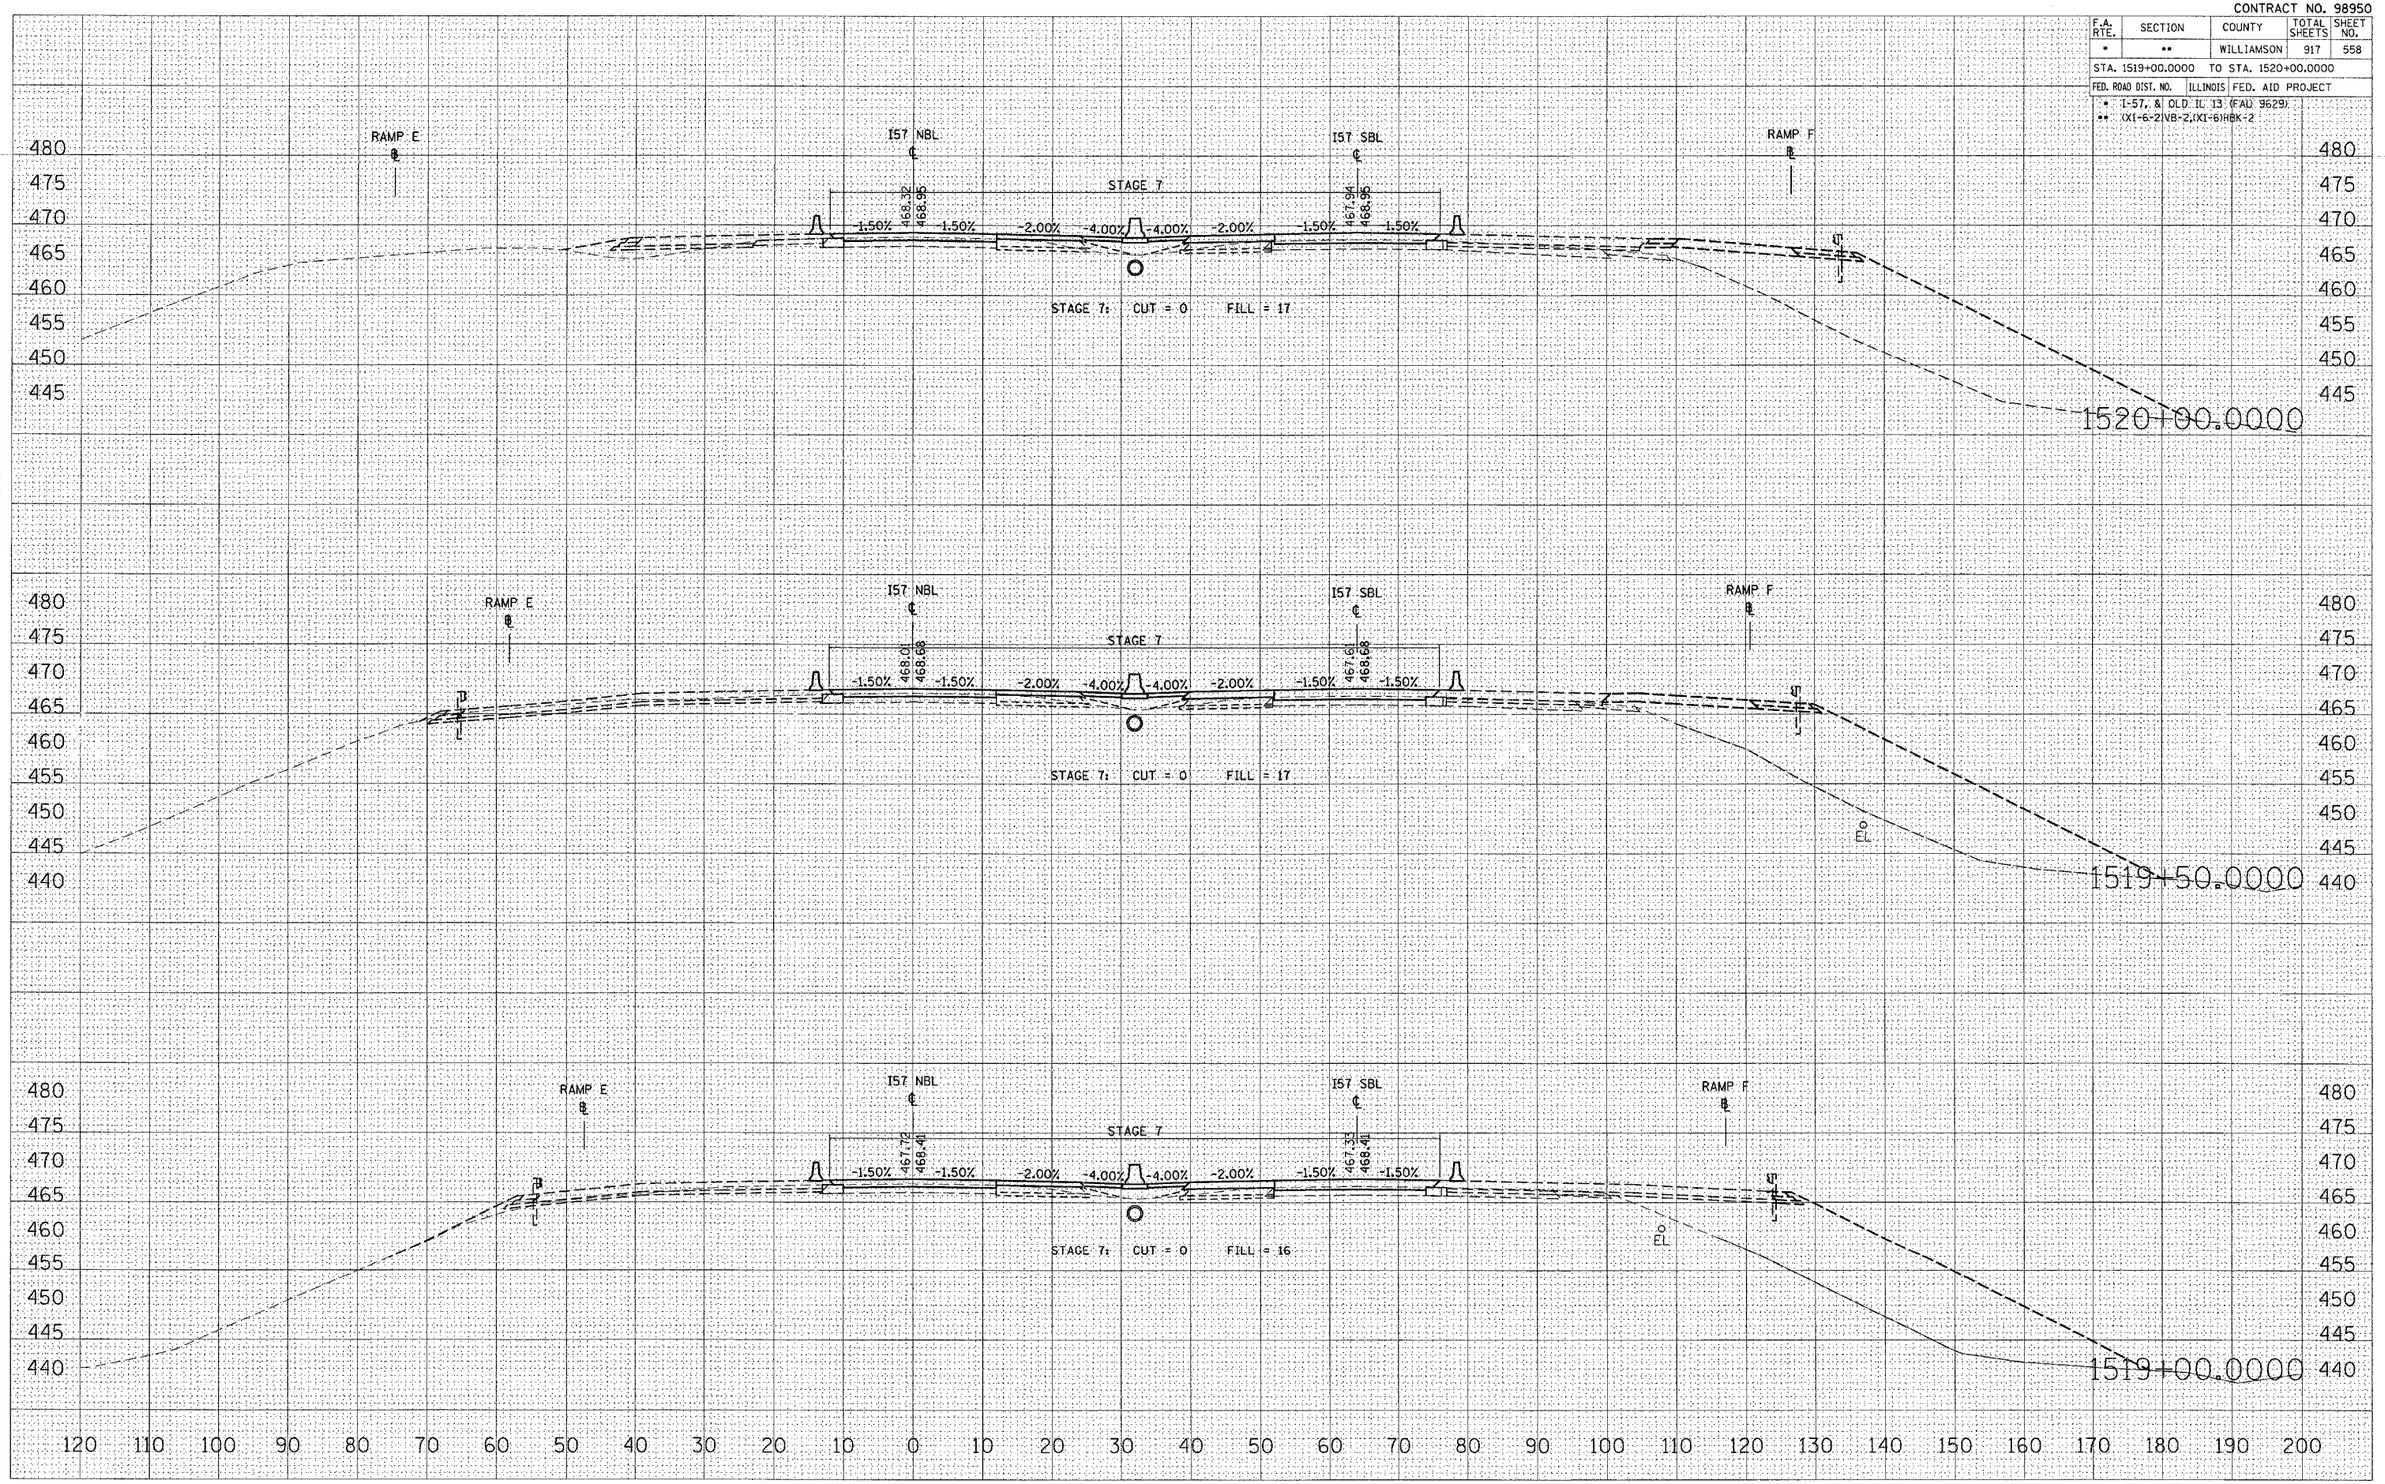

STA 1519+00.0000 TO STA 1520+00.0000 I57 NBL STAGE 7, 7A, 7B & 7C