F.A.P RTE.	SECTION	COUNTY	TOTAL SHEETS	SHEET NO.
315	34-4	HANCOCK	452	294
STA. 956+00		TO STA. 956+00		
FED. ROAD DIST. NO.	ILLINOIS	FED. AID PROJECT		

D-96-551-02

CONTRACT NO. 72680

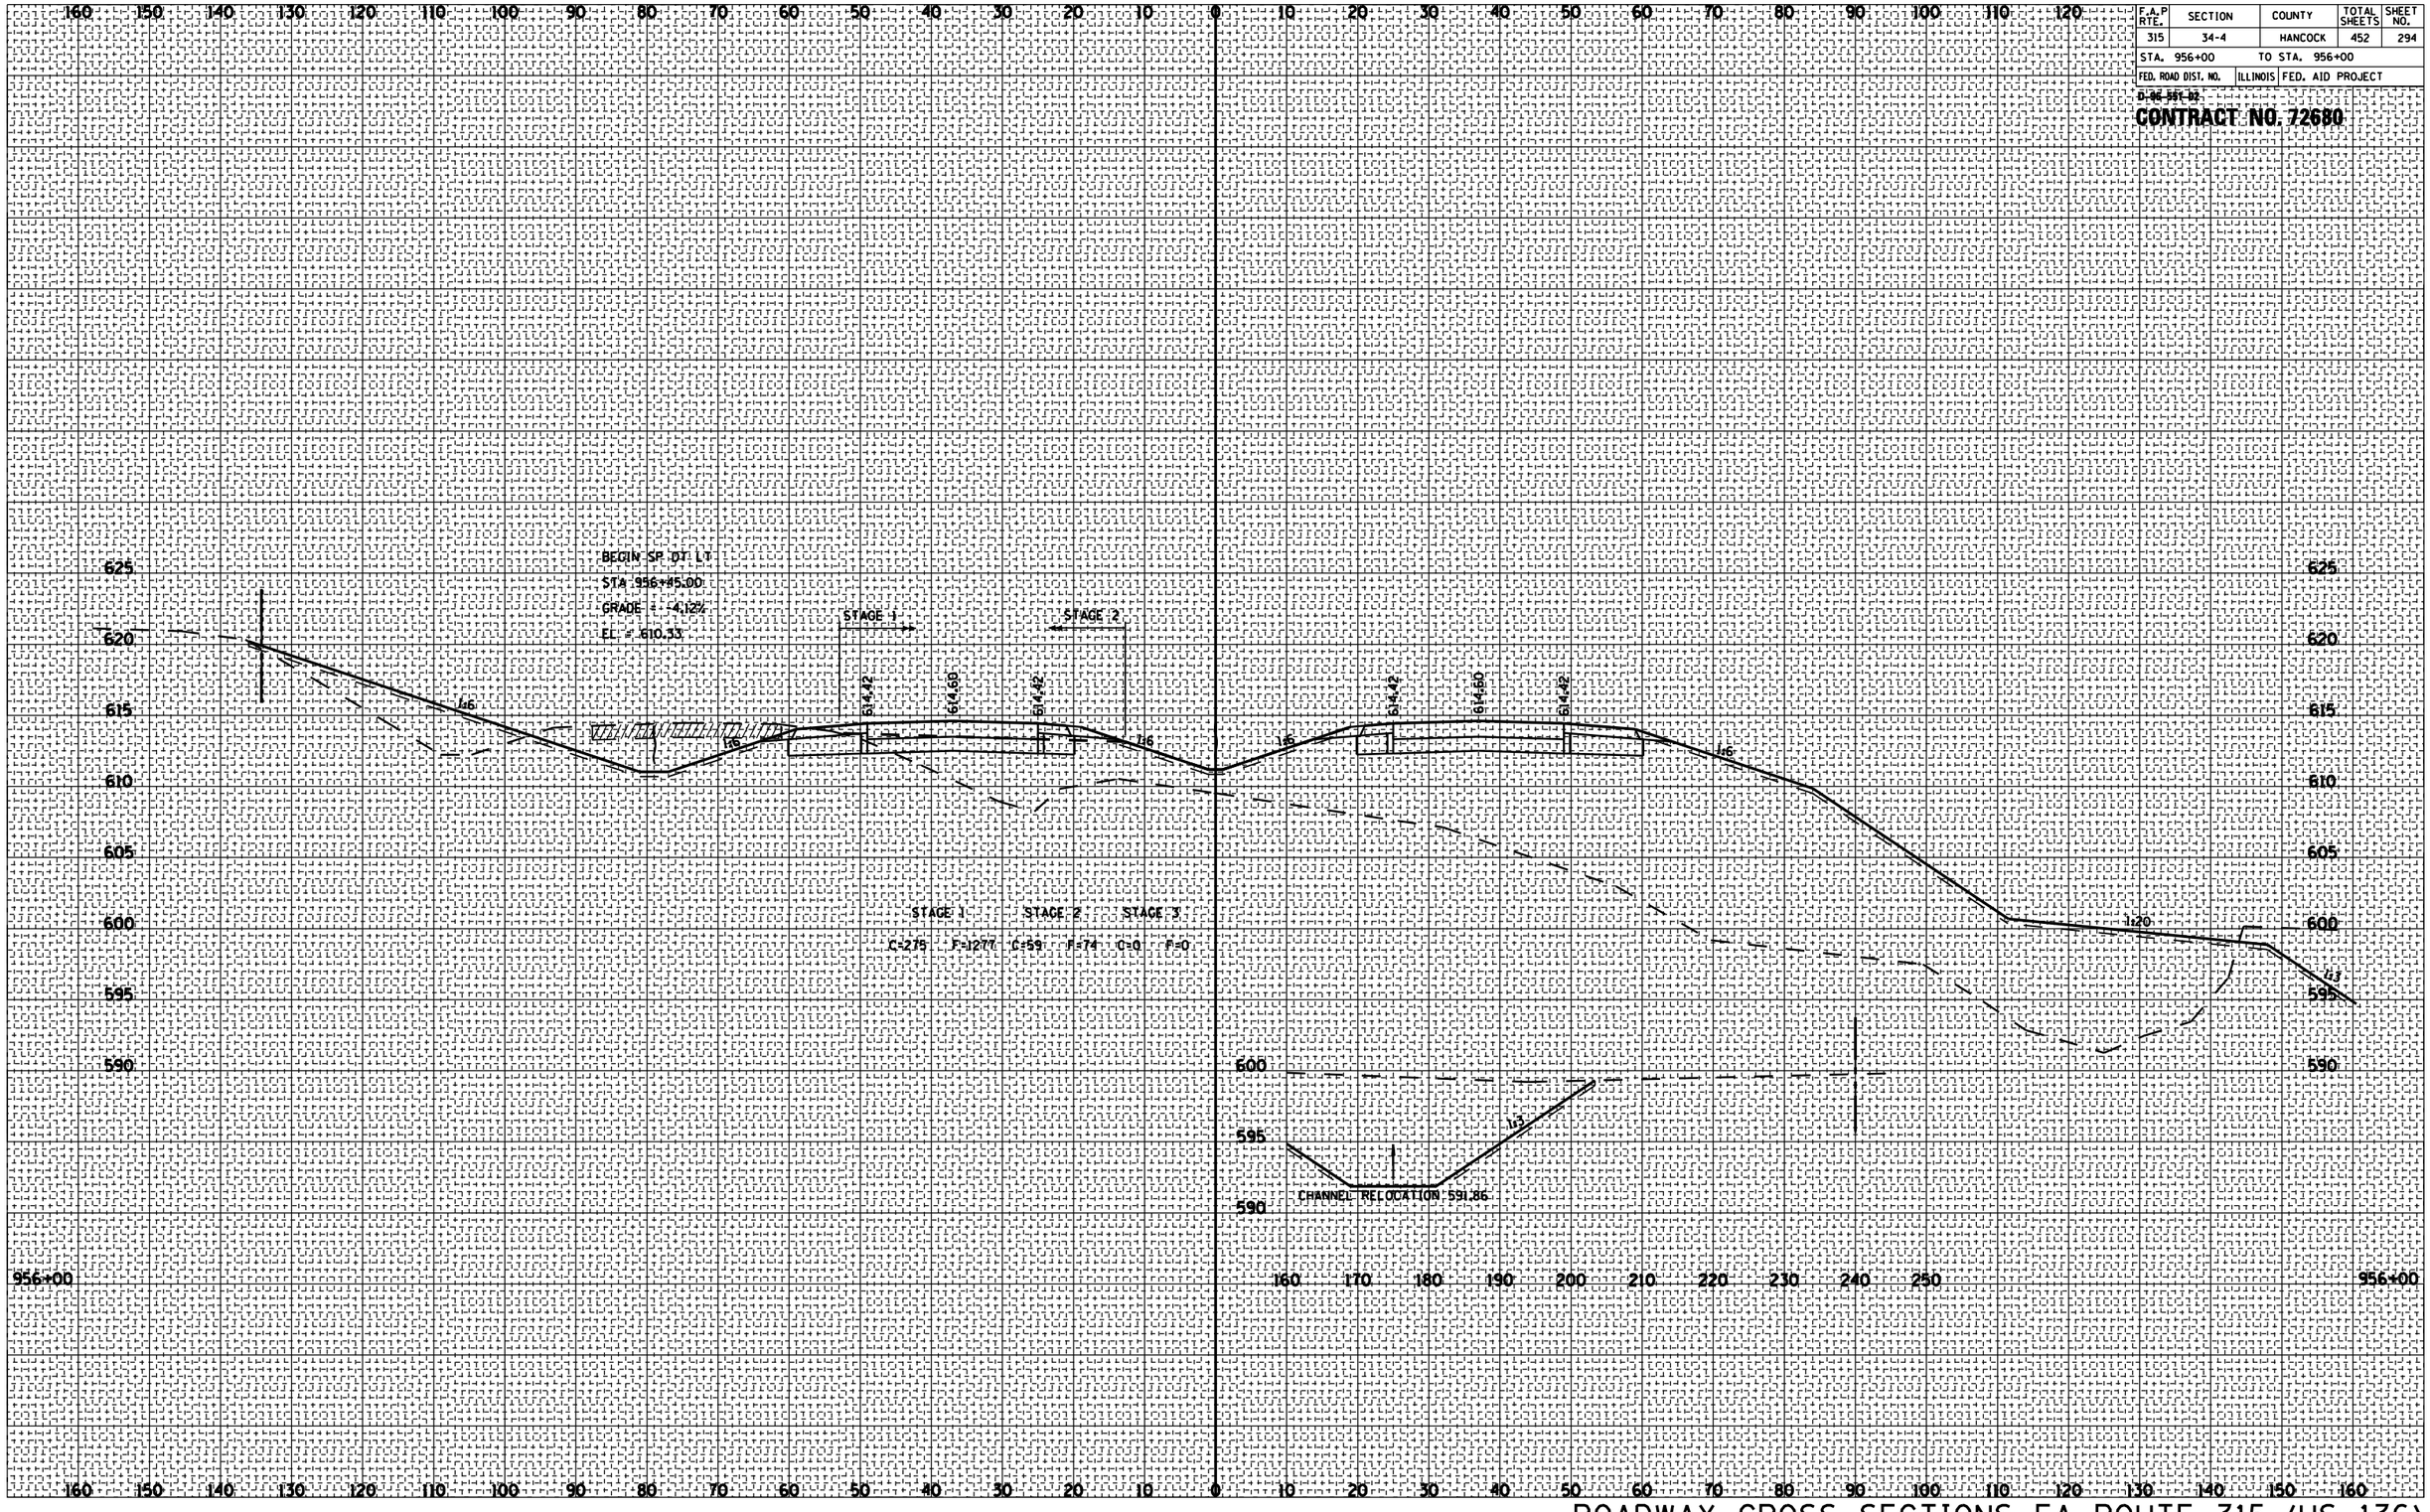

FINAL SURVEY	BY	DATE
SURVEYED		
PLOTTED		
TRAVERSE		
AREAS		
AREAS CHECKED		
NOTE BOOK NO.		

ORIGINAL SURVEY	BY	DATE
SURVEYED		
PLOTTED		
TRAVERSE		
AREAS		
AREAS CHECKED		
NOTE BOOK NO.		

ROADWAY CROSS SECTIONS FA ROUTE 315 (US 136)