CONTRACT NO. T2A12

F.A. RTE.	SECTION	COUNTY	TOTAL SHEETS	SHEET NO.
121	134RS-4	LOGAN	67	55
STA. 379+50.000		TO STA. 379+55.790		
FED. ROAD DIST. NO.	ILLINOIS	FED. AID PROJECT		

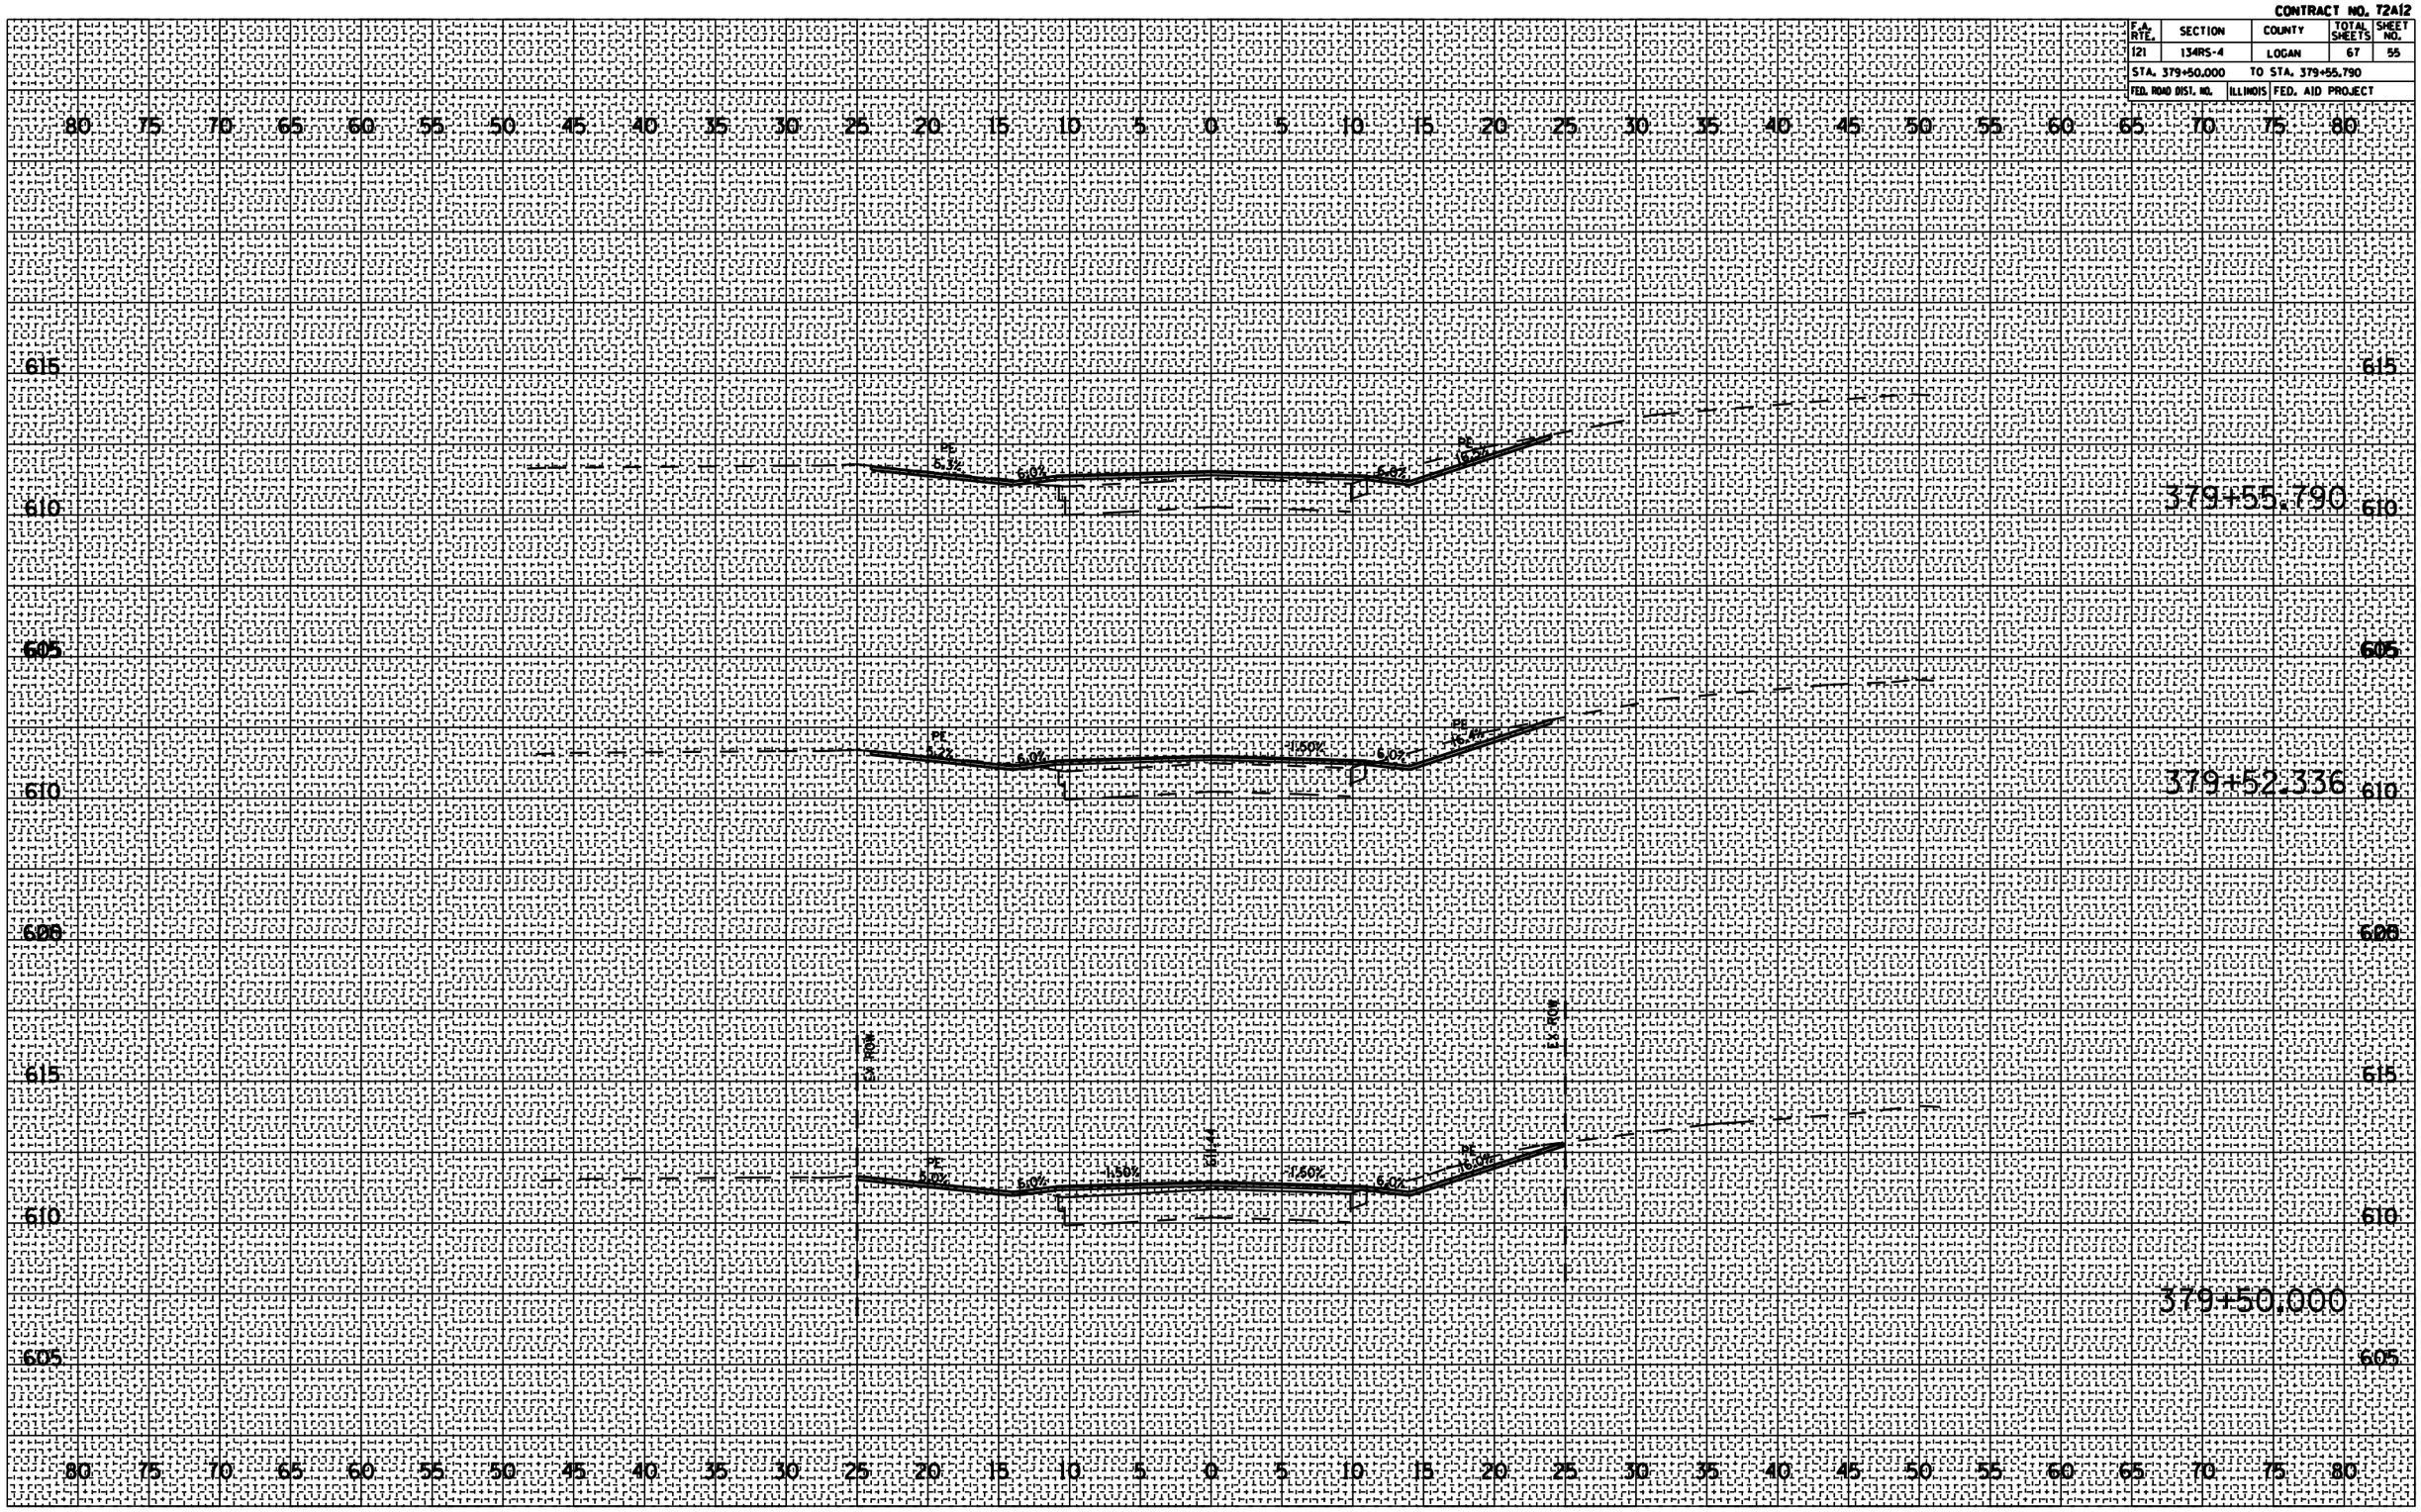

FINAL SURVEY		BY	DATE
NOTE BOOK NO.	SURVEYED		
	PLOTTED		
	TEMPLATE		
	AREAS		
	AREAS CHECKED		

ORIGINAL SURVEY		BY	DATE
NOTE BOOK NO.	SURVEYED		
	PLOTTED		
	TEMPLATE		
	AREAS		
	AREAS CHECKED		

PLOT DATE : 2/10/2006
FILE NAME : c:\projects\d6b62f85\vsd6b62f85\sheets\
PLOT SCALE : 10.0000 ' / IN.
USER NAME : bernsteing