F.A.P RTE.	SECTION	COUNTY	TOTAL SHEETS	SHEET NO.
305	2004-108 BR	COOK	72	7

CONTRACT NO. 62853

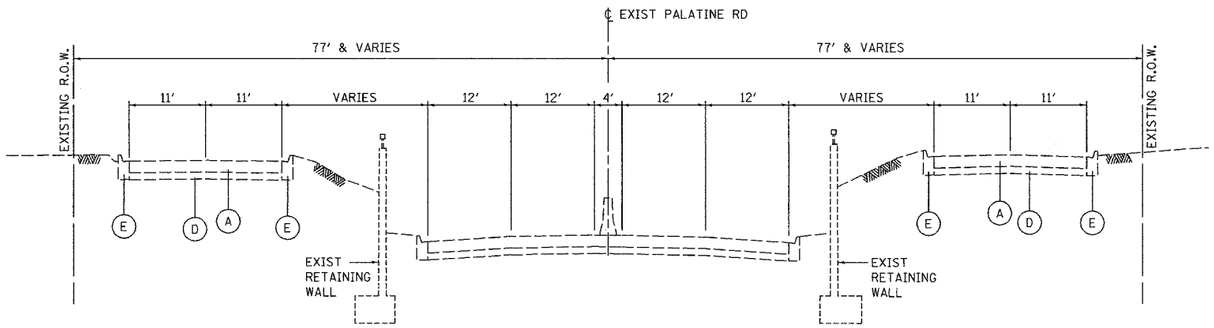

EXISTING TYPICAL SECTION
PALATINE FRONTAGE ROADS
STA 420+30
STA 422+90

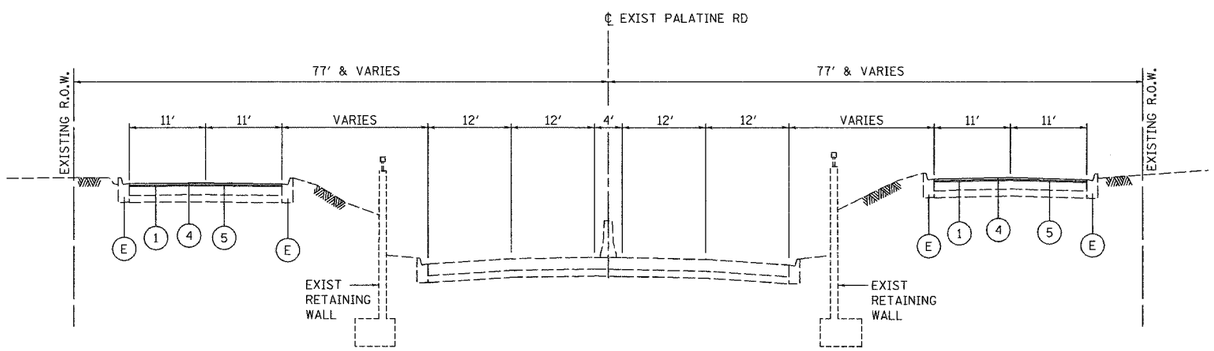

PROPOSED TYPICAL SECTION
PALATINE FRONTAGE ROADS
STA 420+30
STA 422+90

EXISTING LEGEND

- (A) PORTLAND CEMENT CONCRETE PAVEMENT (10-INCH)
- (B) BITUMINOUS CONCRETE SURFACE (2.5-INCH AND VARIES)
- (C) PORTLAND CEMENT CONCRETE BASE COURSE (9-INCH)
- (D) SUB-BASE GRANULAR MATERIAL (6-INCH)
- (E) COMBINATION CONCRETE CURB AND GUTTER (VARIES)
- (F) BITUMINOUS/CONCRETE MEDIAN SURFACE
- (G) SIDEWALK

PROPOSED LEGEND

- (1) BITUMINOUS MATERIALS (PRIME COAT)
- (2) PORTLAND CEMENT CONCRETE SIDEWALK 5 INCH
- (3) COMBINATION CONCRETE CURB AND GUTTER REMOVAL AND REPLACEMENT
- (4) BITIUMINOUS CONCRETE SURFACE COURSE, SUPERPAVE, MIX "D", N70 (1.5")
- (5) POLYMERIZED LEVELING BINDER (MACHINE METHOD) SUPERPAVE IL-4.75, N50 (1")

NOTE: THESE TYPICAL SECTIONS ARE INTENDED TO REPRESENT THE SCOPE OF OVERLAY ON THE APPROACH PAVEMENTS.

REVISIONS	
NAME	DATE

ILLINOIS DEPARTMENT OF TRANSPORTATION
PALATINE ROAD UNDER WCRR, UNDER W. FRONTAGE RD., UNDER E. FRONTAGE RD. & UNDER WOLF RD.

TYPICAL SECTIONS

SCALE: NTS — DRAWN BY ACE/CAD
DATE 02/05 — CHECKED BY TAE

AMERICAN CONSULTING ENGINEERS

...\02-053 Palatine\ttls 01.rds 02/09/2005 08:32:11 AM