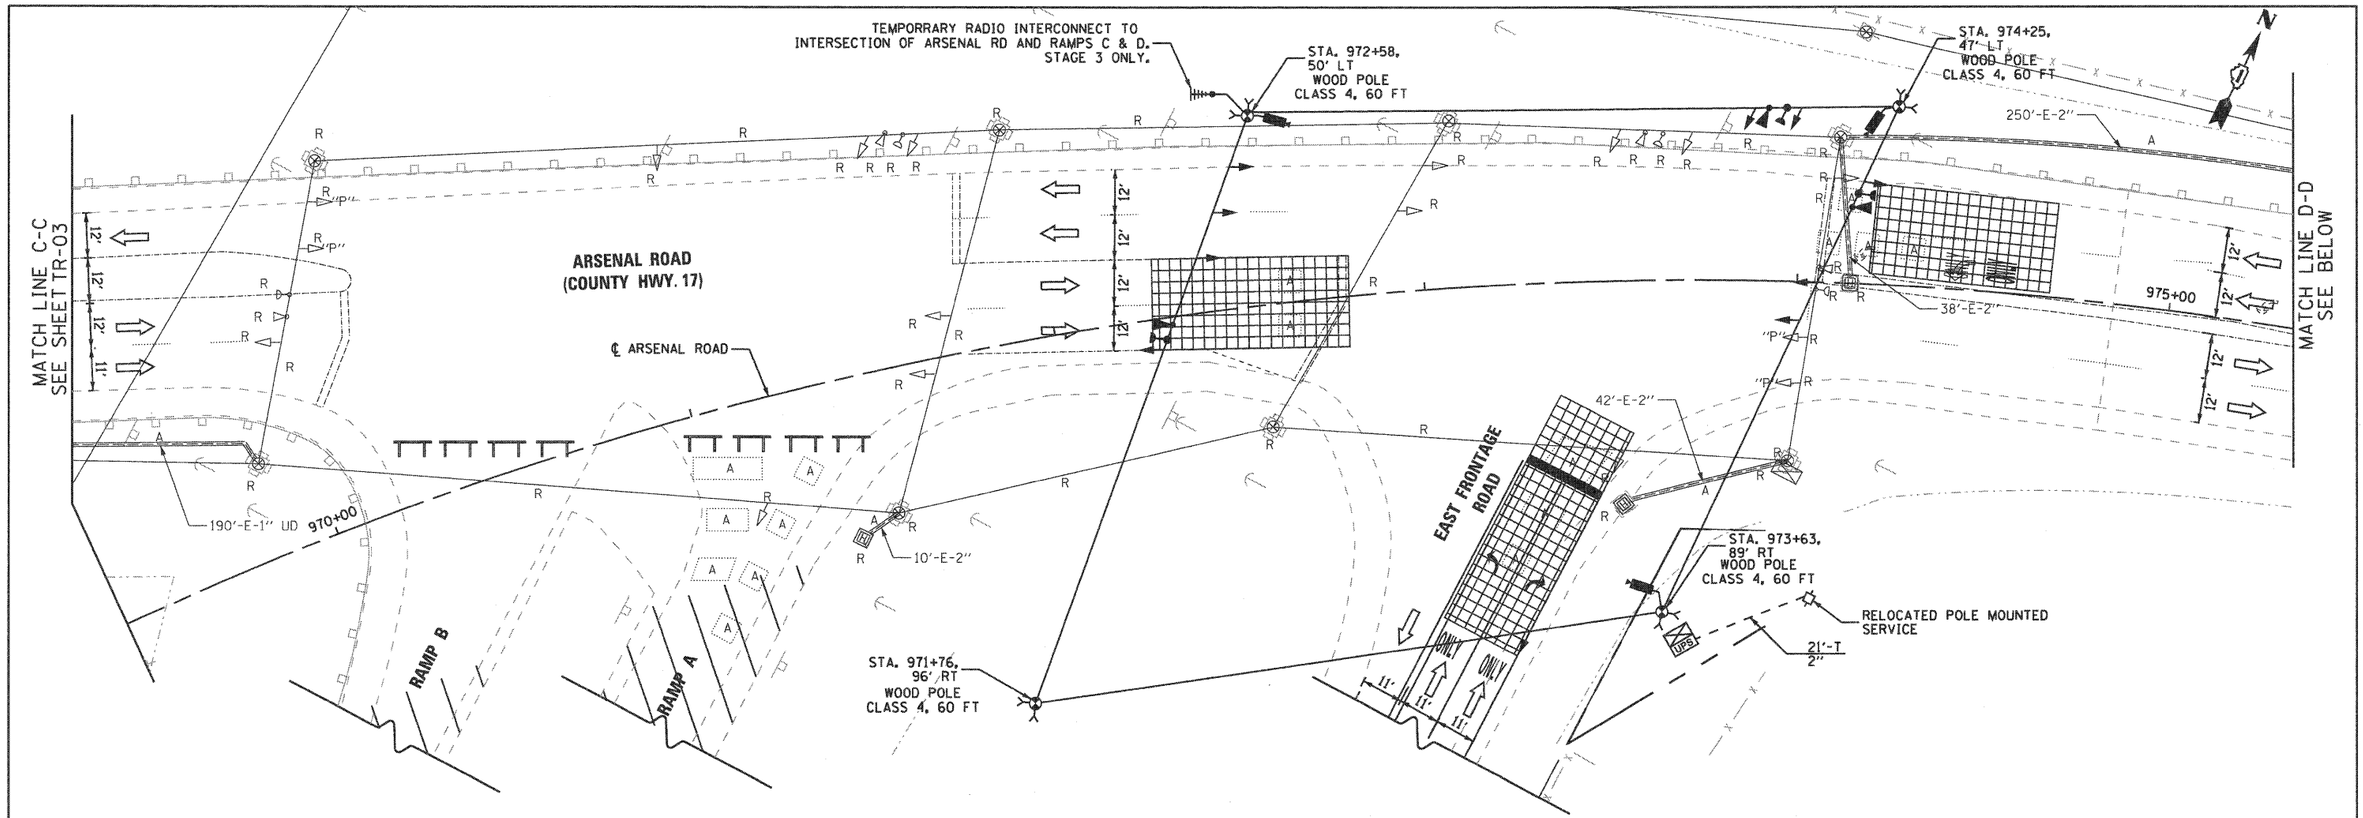

ARSENAL ROAD, EAST FRONTAGE ROAD, RAMP A AND RAMP B
TEMPORARY TRAFFIC SIGNAL INSTALLATION AND
EXISTING SIGNAL EQUIPMENT REMOVAL
STAGE 3

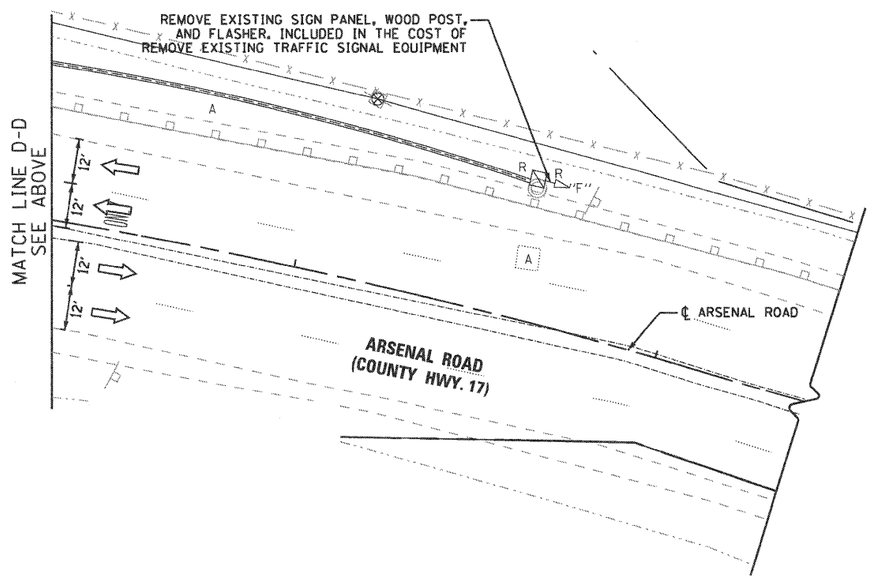

NOTE:
THE TRAFFIC SIGNAL CONTROLLER EQUIPMENT FOR THIS PROJECT SHALL MATCH THE EXISTING SYSTEM.

LEGEND

- WORK ZONE
- TEMPORARY PAVEMENT (IN PLACE)
- X'-E-Y" 'X' FT. OF EXISTING 'Y' IN. CONDUIT

20 10 0 20
FEET

EJM ENGINEERING, INC.
411 South Wells Street Suite 800
Chicago, Illinois 60607

FILE NAME = ...\D160F12-SHT-TR03-10.dgn	USER NAME = gre1	DESIGNED - GR	REVISED -	STATE OF ILLINOIS DEPARTMENT OF TRANSPORTATION	TEMPORARY TRAFFIC SIGNAL INSTALLATION AND REMOVE EXISTING TRAFFIC SIGNAL EQUIPMENT PLAN – STAGE 3 EAST FRONTAGE ROAD AND ARSENAL ROAD
		DRAWN - GR	REVISED -		
	PLOT SCALE = 1:20	CHECKED - RY	REVISED -		
	PLOT DATE = 2/3/2011	DATE - 02/04/2011	REVISED -		SCALE: 1"=20' SHEET NO. 4 OF 9 SHEETS

F.A.I RTE.	SECTION	COUNTY	TOTAL SHEETS	SHEET NO.
55	99-2HB-2B-1	WILL	756	341
		CONTRACT NO. 60F12		
FED. ROAD DIST. NO. 1	ILLINOIS	FED. AID PROJECT		

FINAL