


FINAL	SURVEY	BY	DATE
NOTE BOOK	NO.		
AREAS CHECKED			

ORIGINAL	SURVEY	BY	DATE
NOTE BOOK	NO.		
AREAS CHECKED			

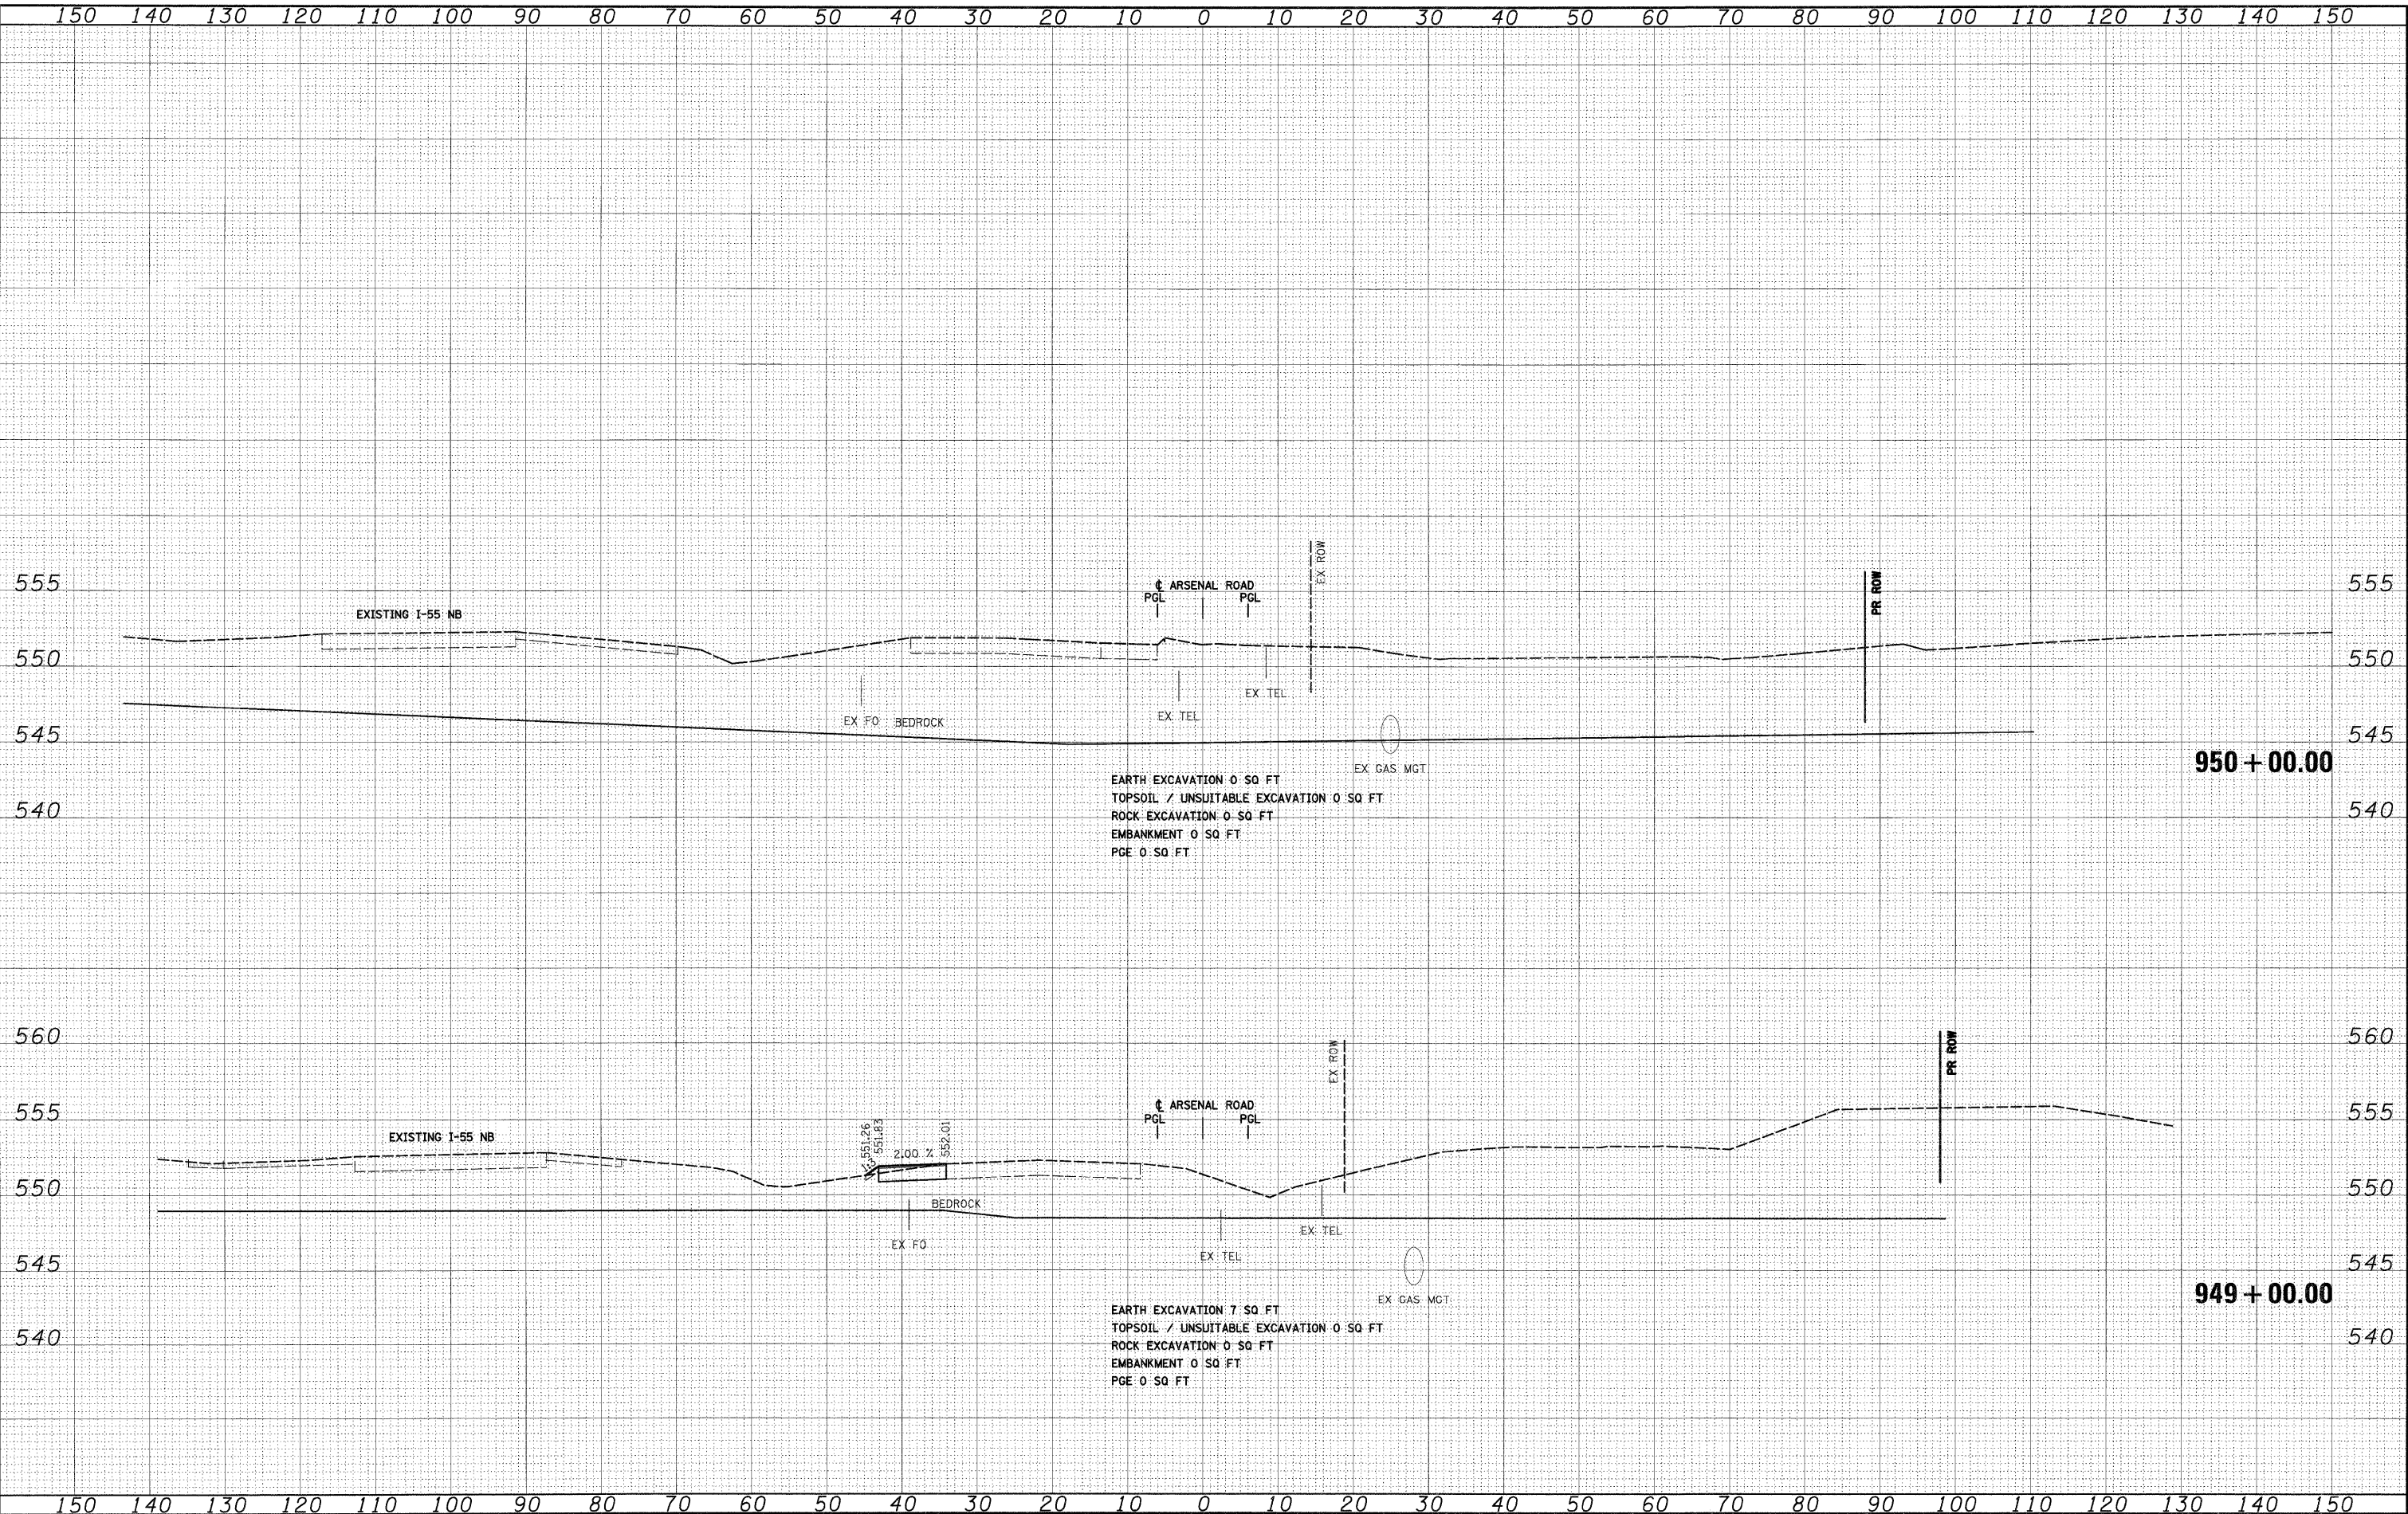


FILE NAME = D:\62F12-SHT-XSSH11.dgn	USER NAME = TKLuegal	DESIGNED - TRK	REVISED	STATE OF ILLINOIS DEPARTMENT OF TRANSPORTATION	ARSENAL ROAD TEMPORARY PAVEMENT CROSS SECTIONS				F.A.I RTE.	SECTION	COUNTY	TOTAL SHEETS	SHEET NO.
		DRAWN - TRK	REVISED -		55	99-2HB-2B-1	WILL	756	601				
	PLOT SCALE = 1:10	CHECKED - DLT	REVISED -		CONTRACT NO. 60F12								
	PLOT DATE = 2/3/2011	DATE - 2/4/11	REVISED -		SCALE: 1"=10'H; 1"=5'V SHEET NO. 16 OF 16 SHEETS STA. 949+00.00 TO STA. 950+00.00				FED. ROAD DIST. NO. 1 ILLINOIS FED. AID PROJECT				

DATE	BY	DATE	BY
FINAL	SURVEYED	DATE	BY
NOTE BOOK	TEMP. DATE		
NO.	AREAS CHECKED		


DATE	BY	DATE	BY
ORIGINAL	SURVEYED	DATE	BY
NOTE BOOK	TEMP. DATE		
NO.	AREAS CHECKED		

McDonough Associates Inc.
Engineers/Architects
188 East Randolph Street, Chicago, Illinois 60601

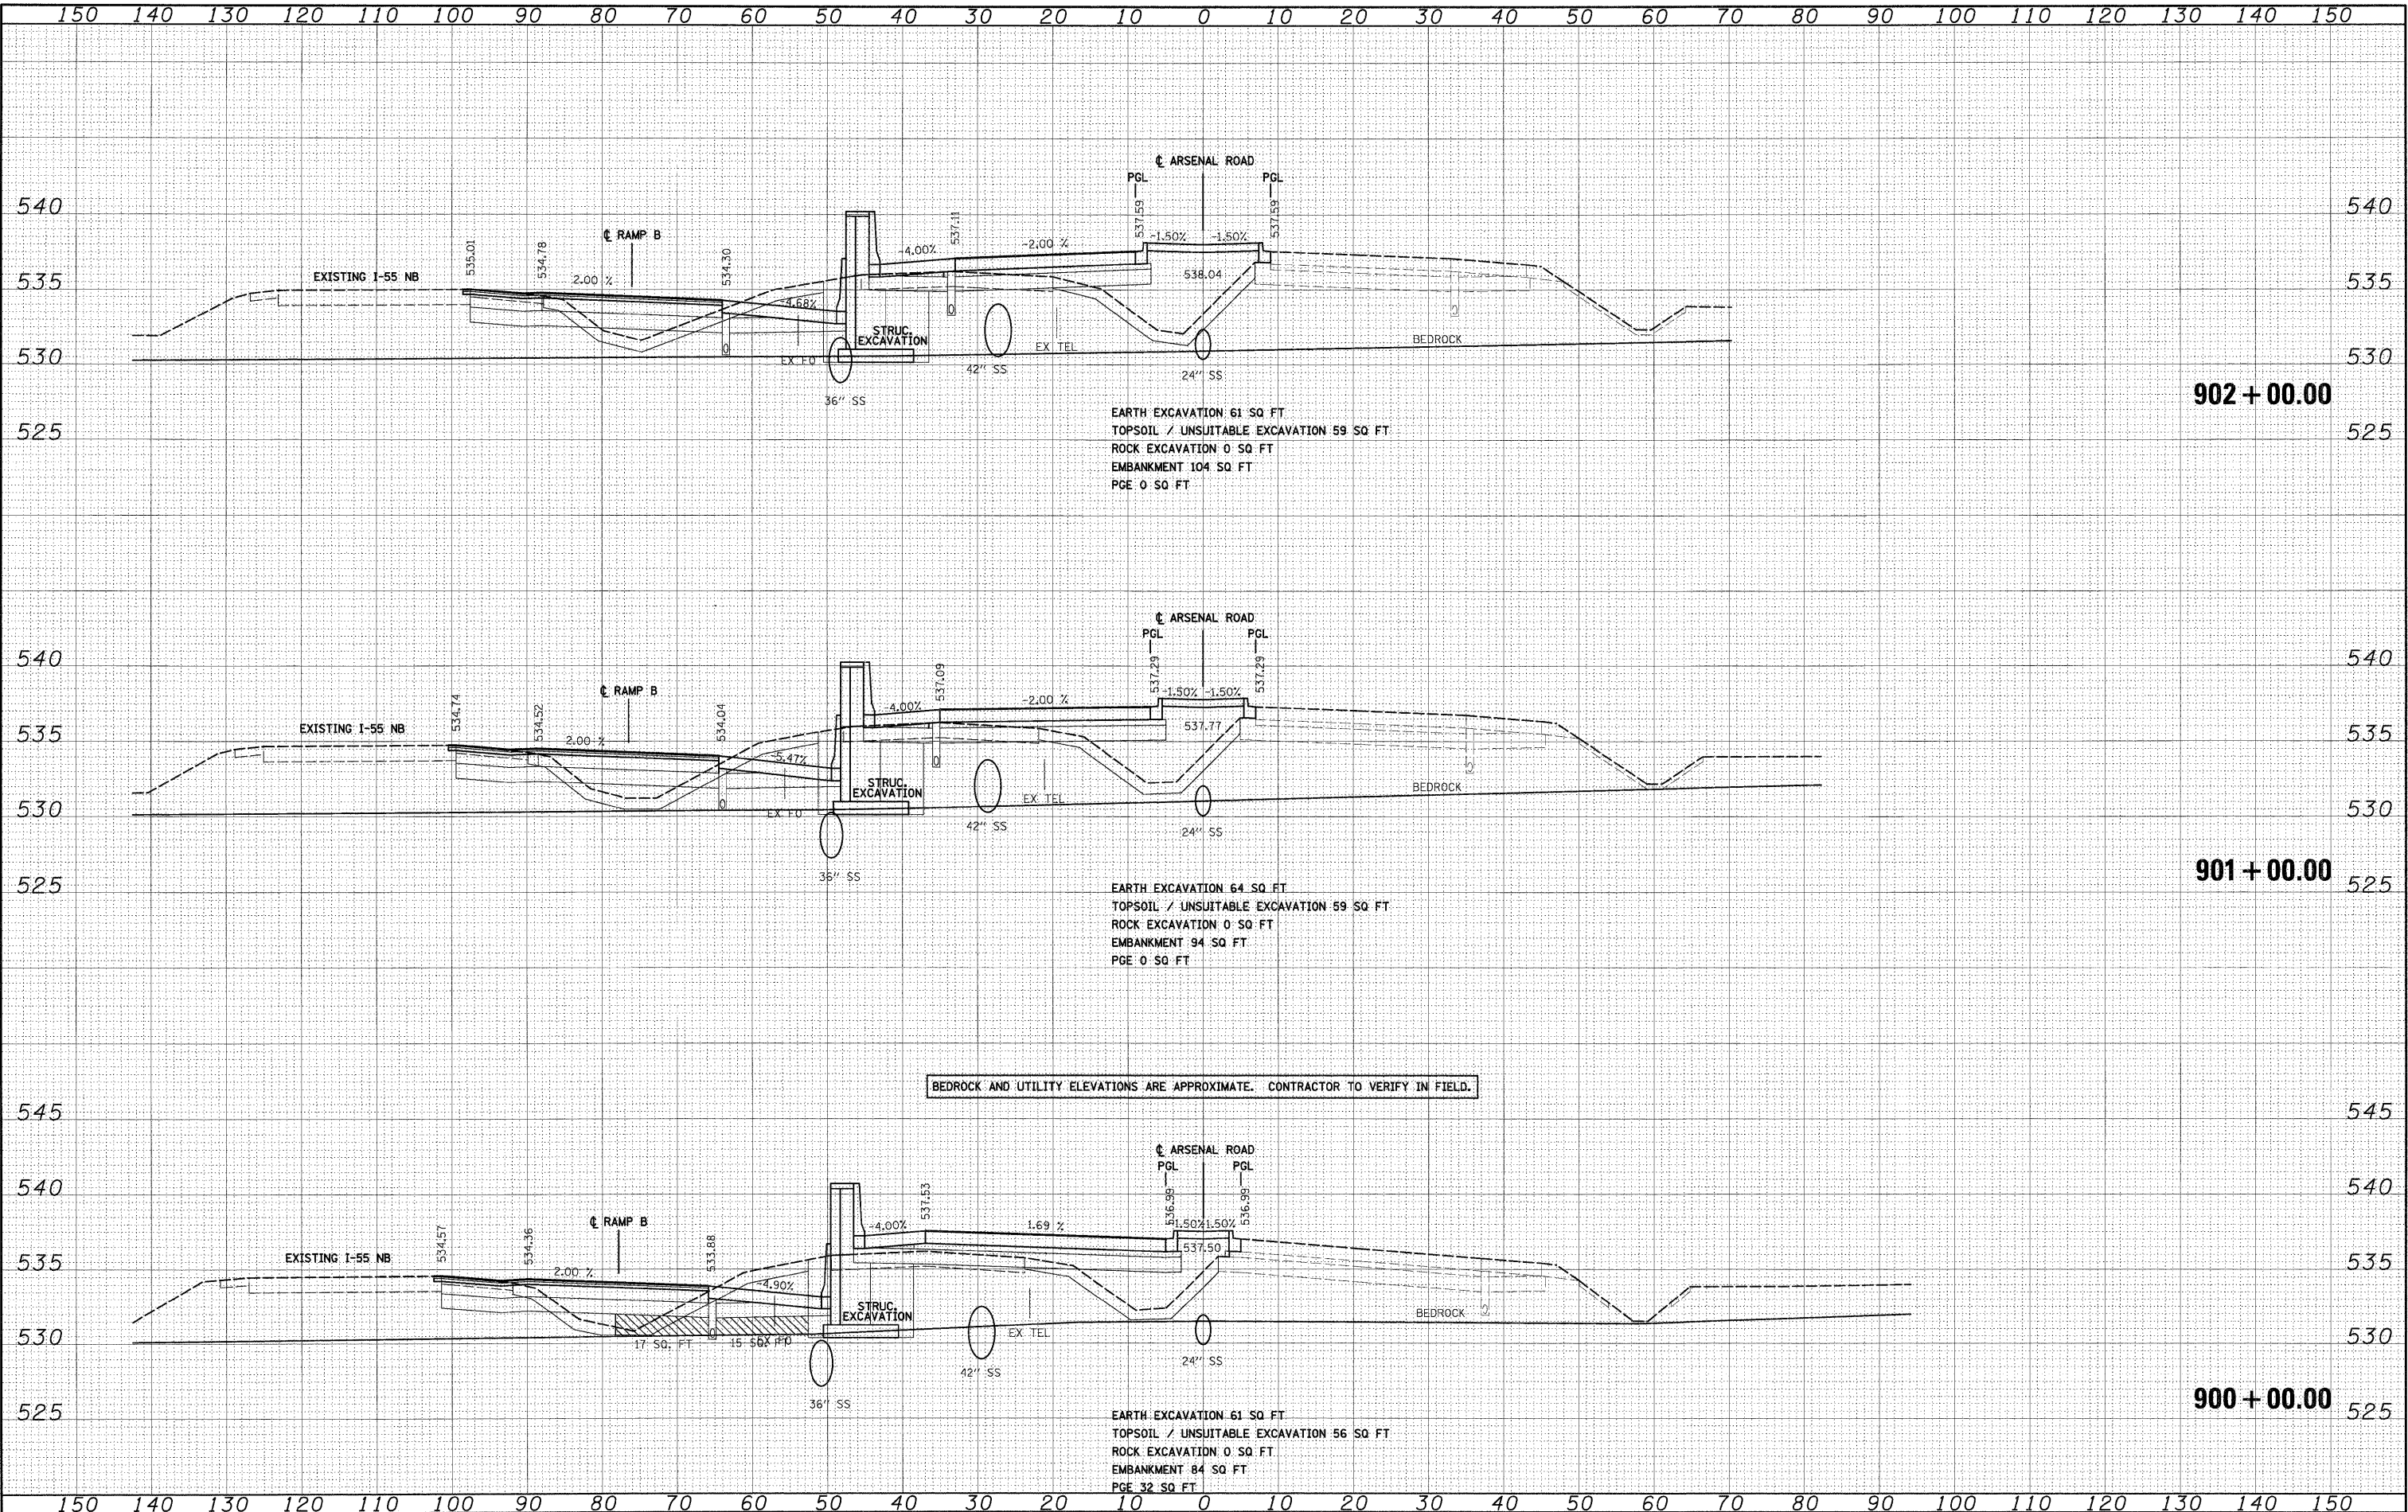


FILE NAME = D:\62\F12-SHT-XSSH01.dgn	USER NAME = TKJuegel	DESIGNED - TRK	REVISED -	STATE OF ILLINOIS DEPARTMENT OF TRANSPORTATION	ARSENAL ROAD CROSS SECTIONS	SCALE: 1"=10'H; 1"=5'V SHEET NO. 1 OF 62 SHEETS STA. 900+00.00 TO STA. 902+00.00	F.A.I. RTE. 55	SECTION 99-2B-B-1	COUNTY WILL	TOTAL SHEETS 756	SHEET NO. 602	CONTRACT NO. 60F12
PLOT SCALE = 1:100	PLOT DATE = 2/3/2011	DRAWN - TRK	REVISED -	CHECKED - DLT	REVISED -							
		DATE - 2/4/11	REVISED -									

ORIGINAL SURVEY	SURVEYED _____	BY _____	DATE _____
NOTE BOOK	PLOTTED _____		
	TEMPLATE _____		
	AREAS _____		
	AREAS CHECKED _____		
NO. _____			

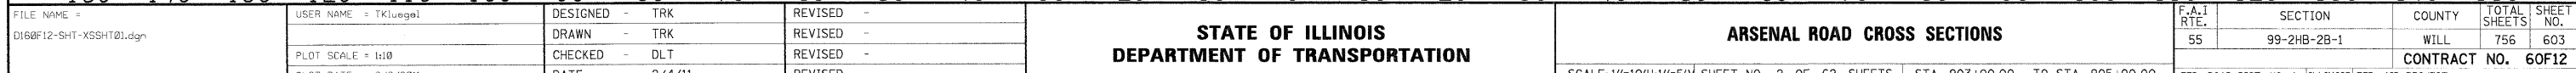


FINAL	DATE
SURVEY	BY
NOTE BOOK	NO.
AREAS CHECKED	

ORIGINAL	DATE
SURVEY	BY
NOTE BOOK	NO.
AREAS CHECKED	

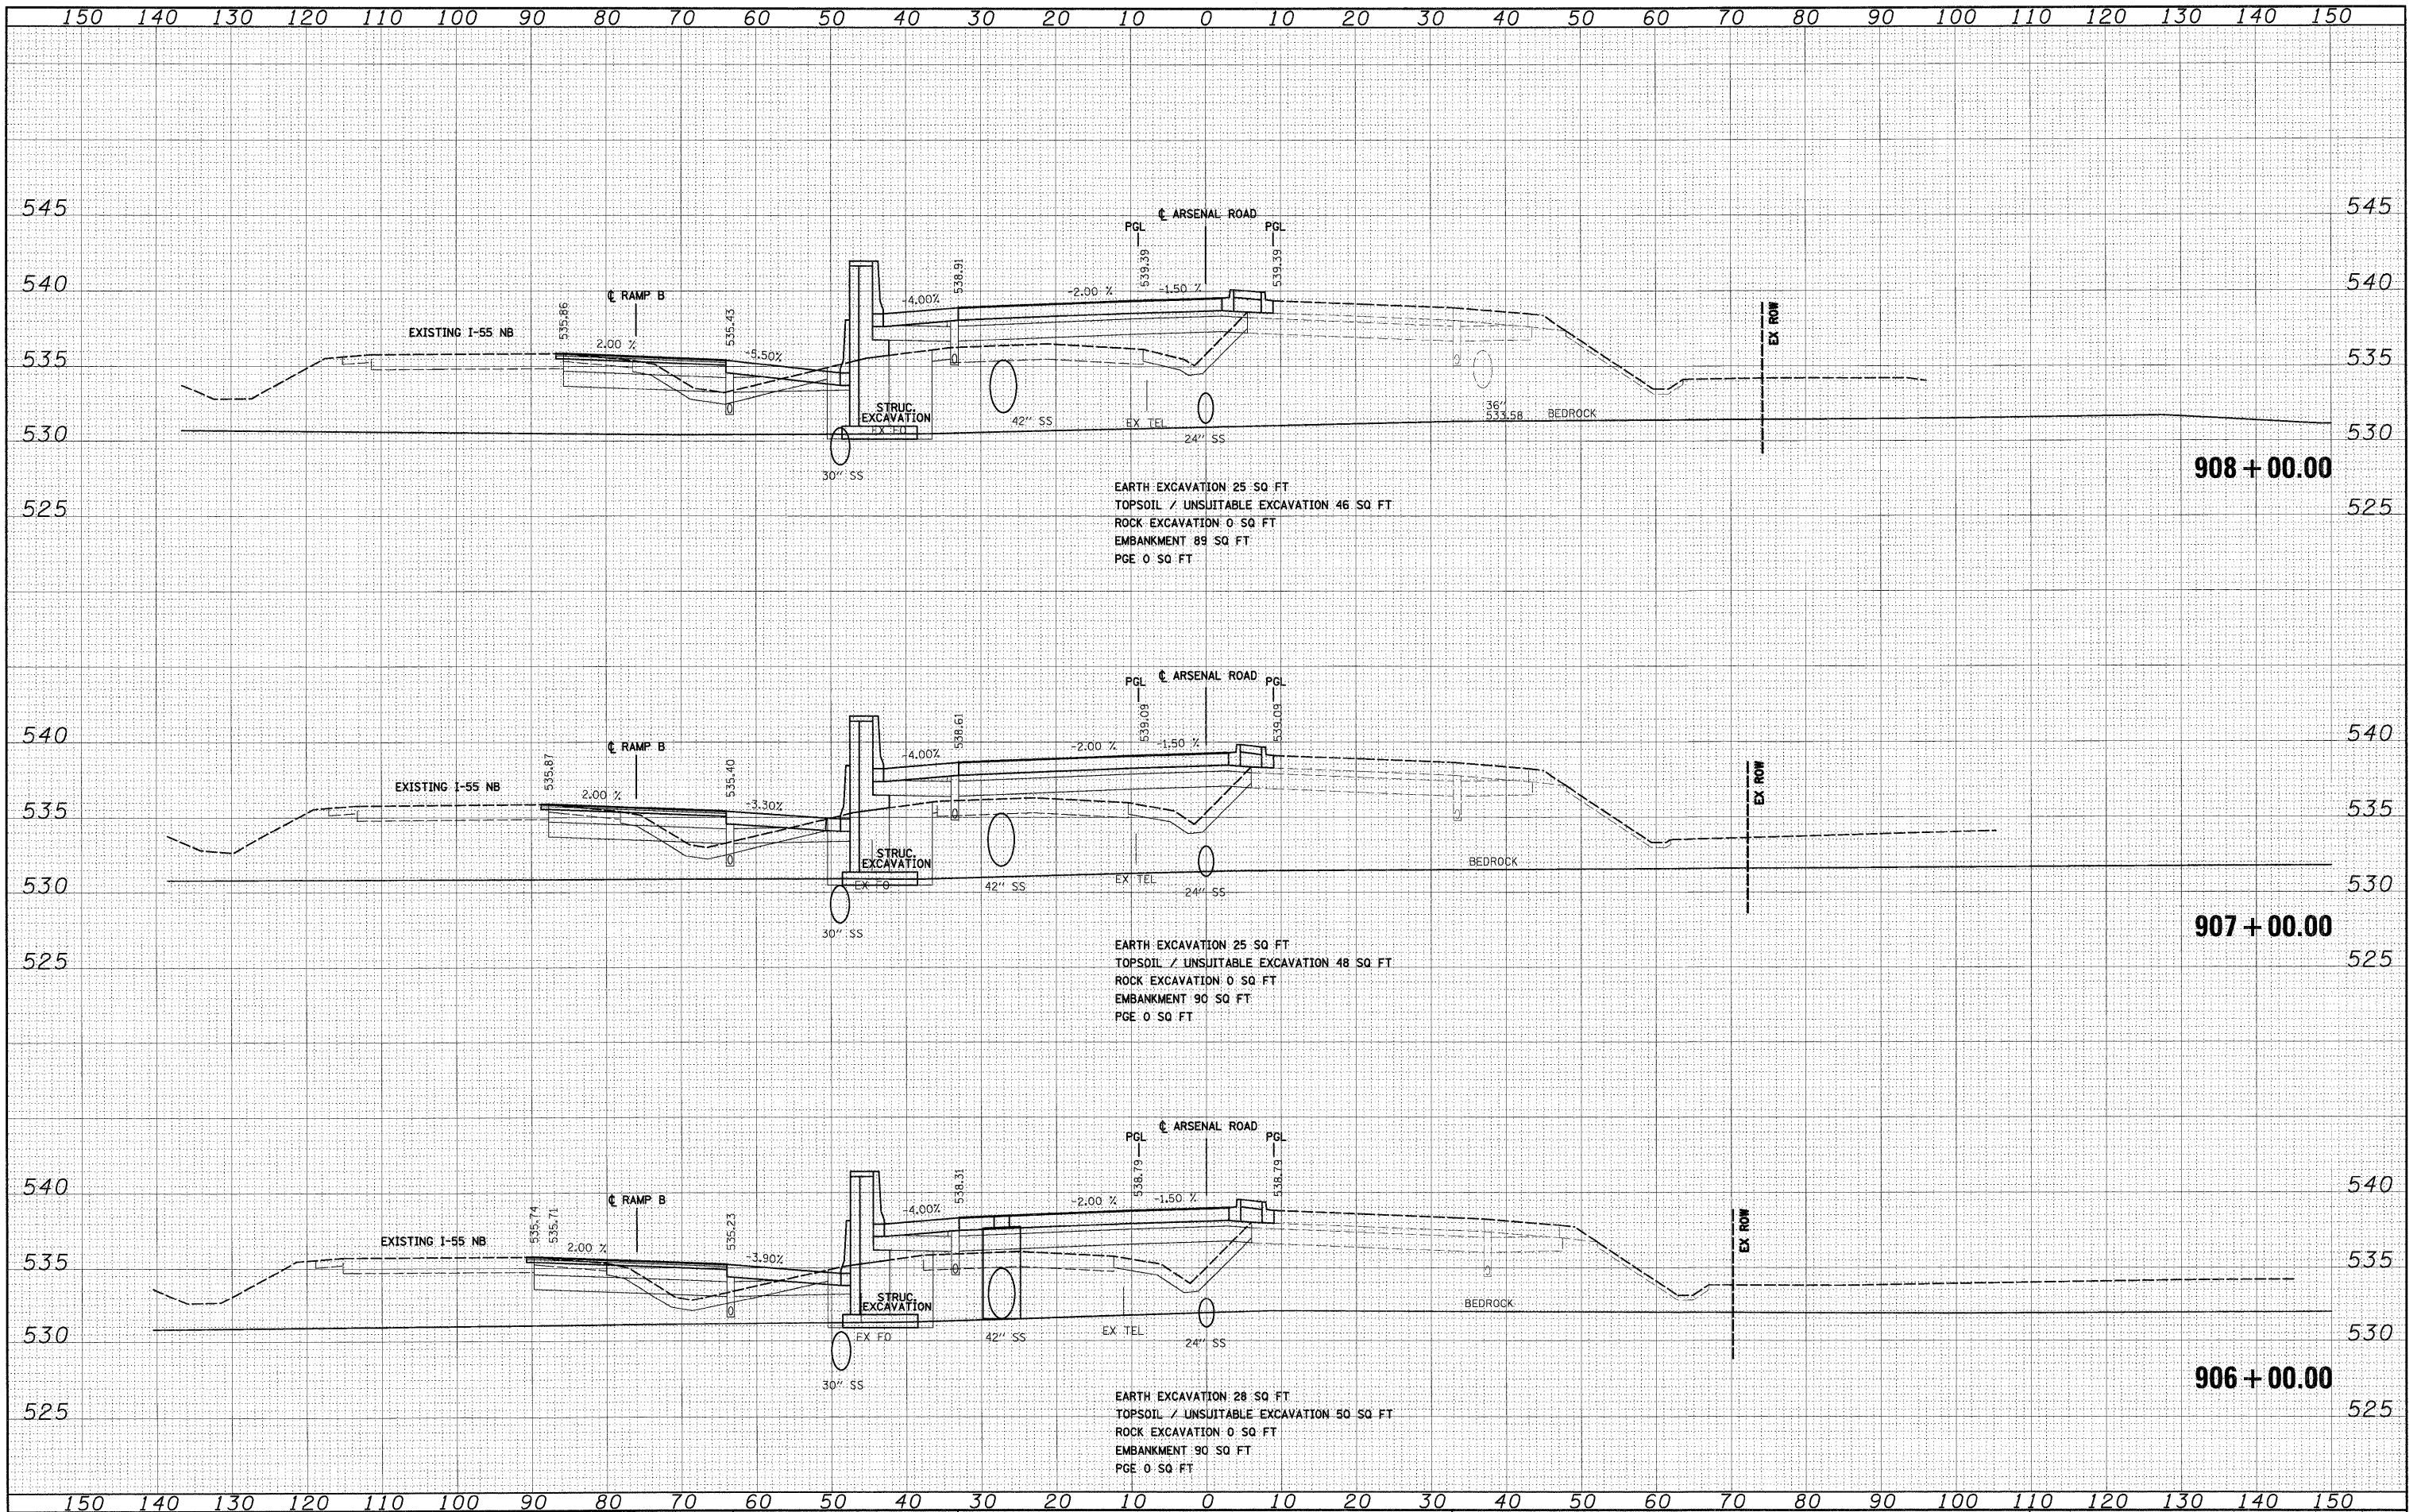


FILE NAME = D:\162F12-SHT-XSSHT01.dgn	USER NAME = TKLuegel	DESIGNED - TRK	REVISED -	STATE OF ILLINOIS DEPARTMENT OF TRANSPORTATION	ARSENAL ROAD CROSS SECTIONS	SCALE: 1"=10'H; 1"=5'V	SHEET NO. 3 OF 62 SHEETS	STA. 906+00.00 TO STA. 908+00.00	F.A.I. RTE. 55	SECTION 99-2HB-2B-1	COUNTY WILL	TOTAL SHEETS 756	SHEET NO. 604	CONTRACT NO. 60F12	FED. ROAD DIST. NO. 1 ILLINOIS FED. AID PROJECT
---------------------------------------	----------------------	----------------	-----------	---	-----------------------------	------------------------	--------------------------	----------------------------------	----------------	---------------------	-------------	------------------	---------------	--------------------	---

ORIGINAL SURVEY		BY	DATE
NOTE BOOK			
	SURVEYED		
	PLOTTED		
	TEMPLATE		
	AREAS		
	AREAS (FURNISHED)		

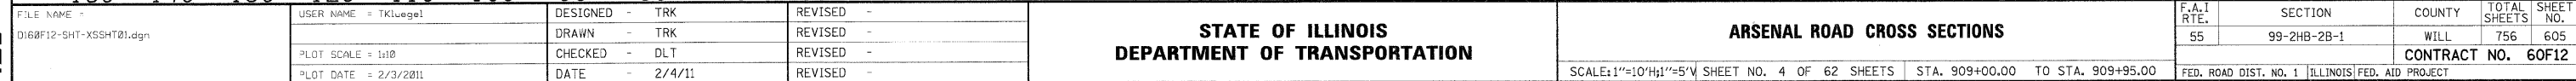

FINAL	DATE
SURVEY	BY
NOTE BOOK	
NO.	

ORIGINAL	DATE
SURVEY	BY
NOTE BOOK	
NO.	

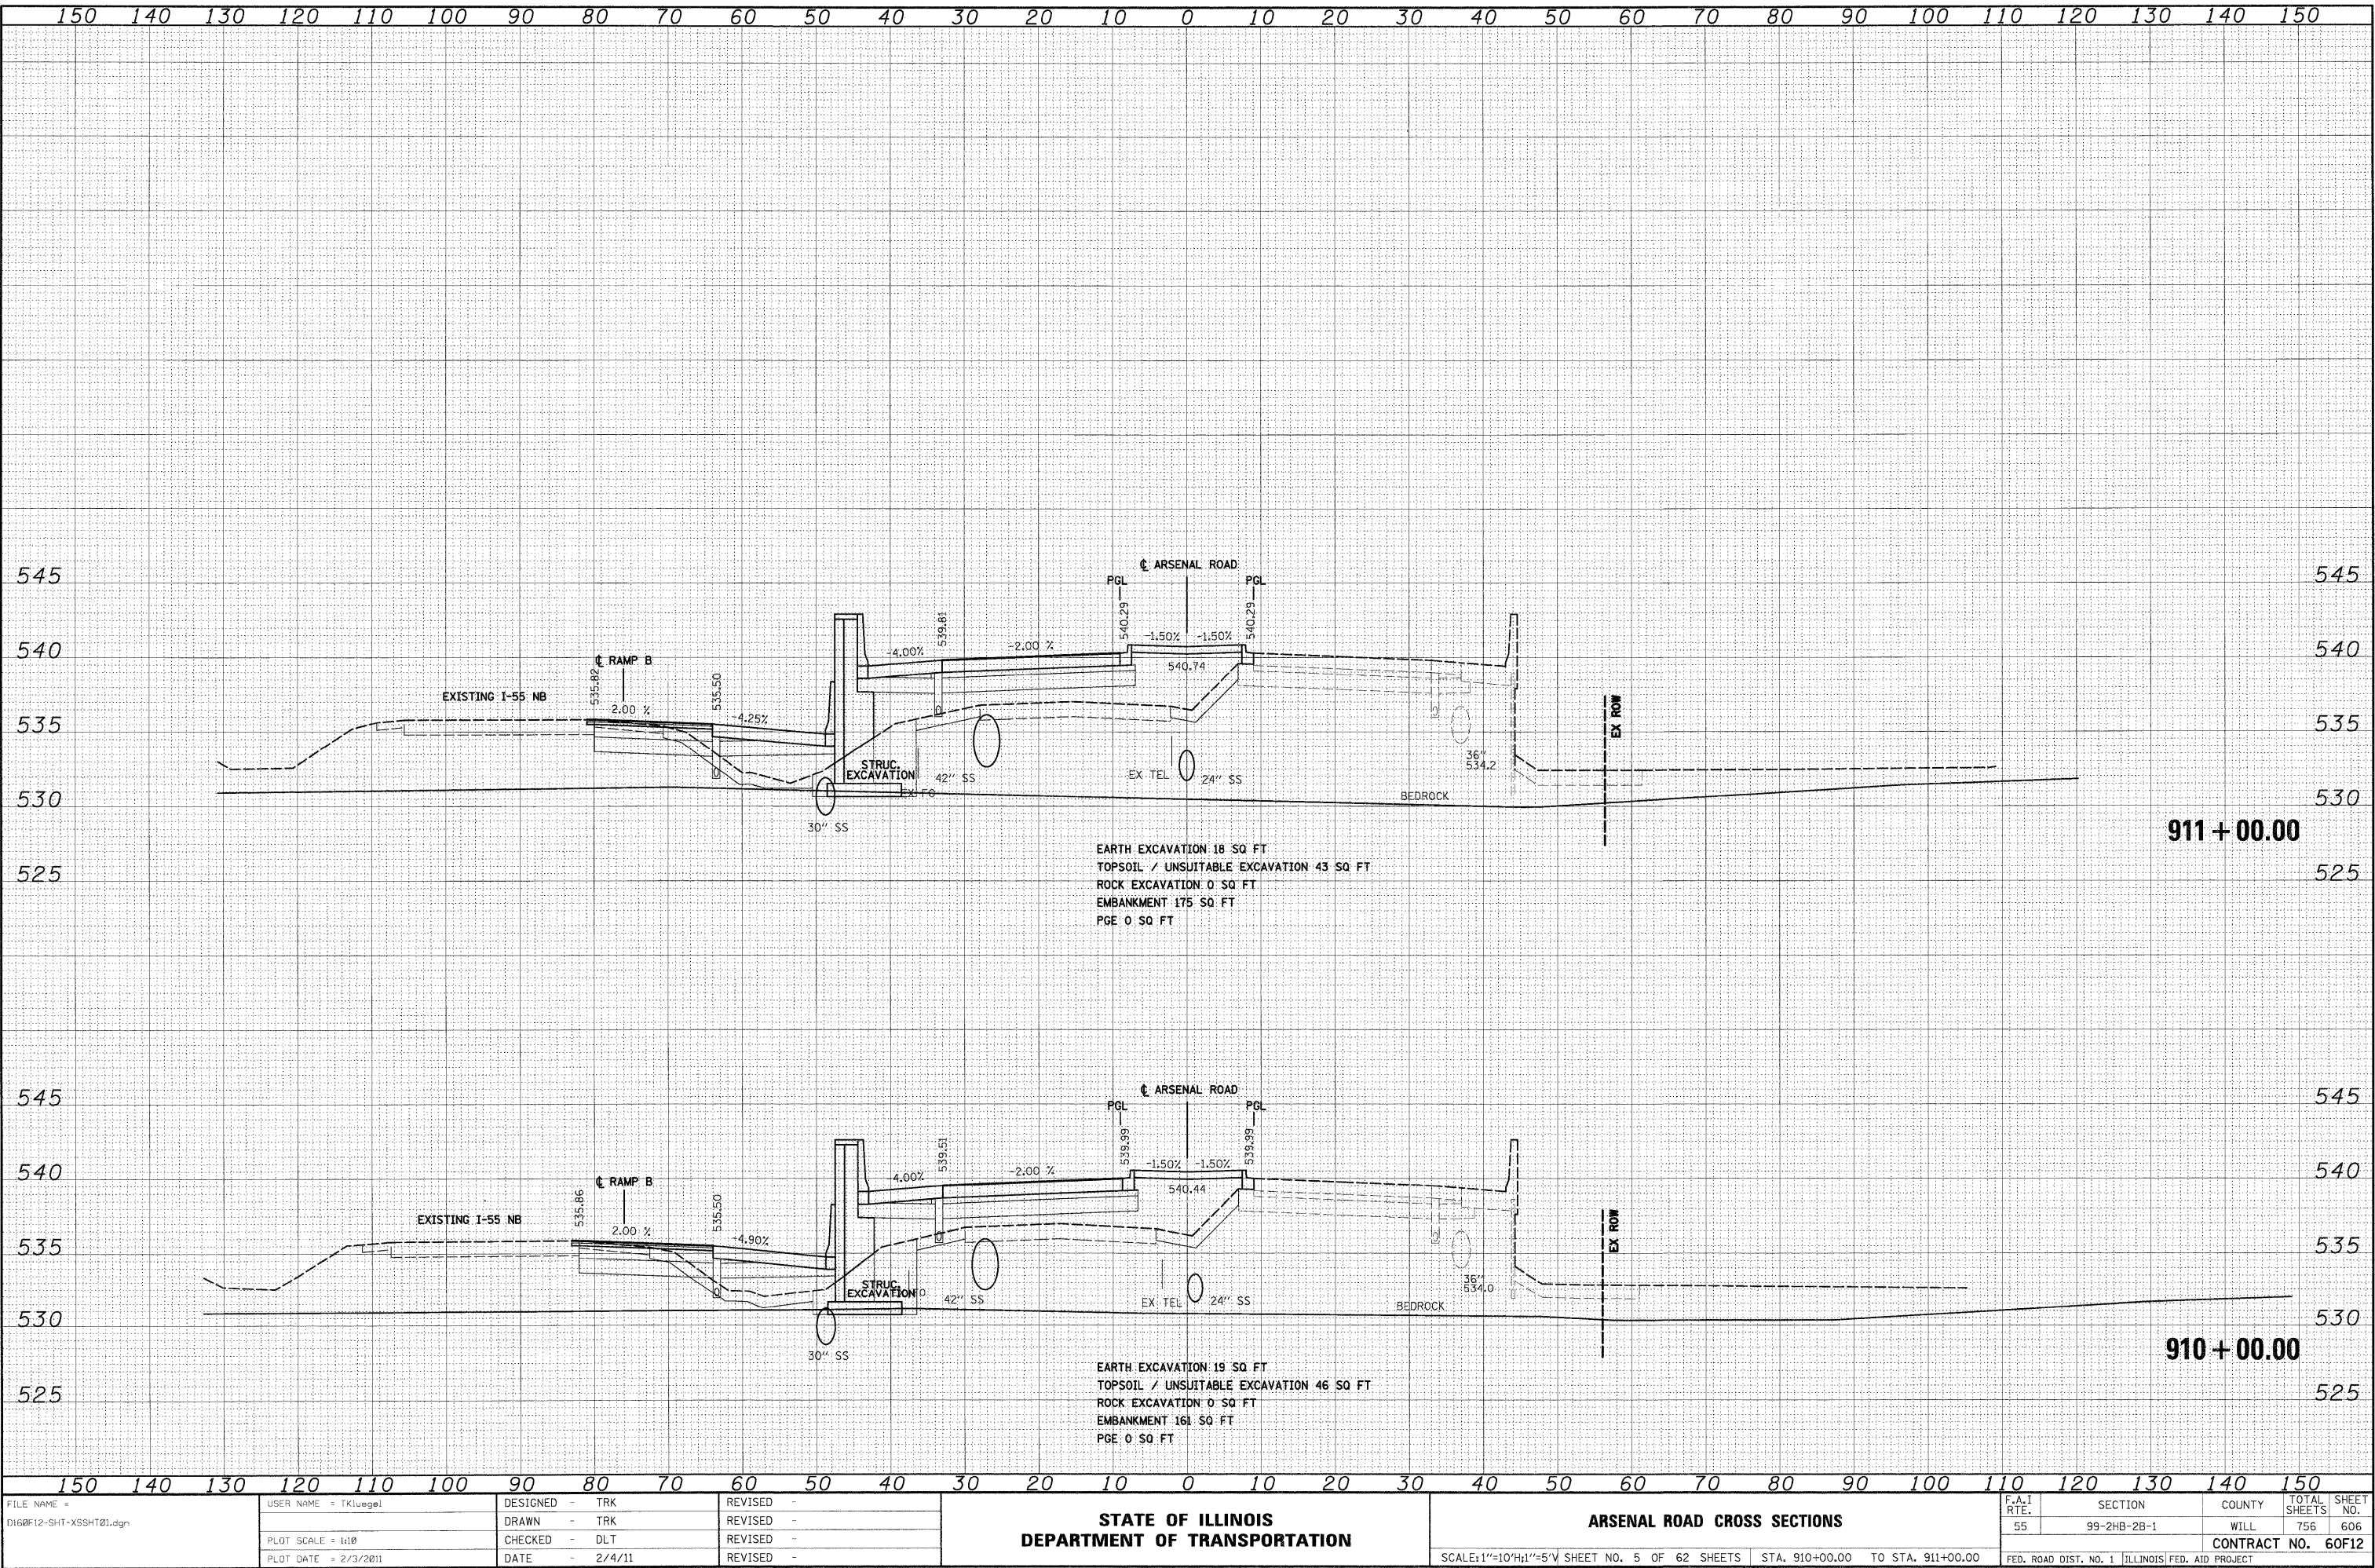


FILE NAME = D:\160F12-SHT-XSSH-T01.dgn	USER NAME = TKLuegel	DESIGNED - TRK	REVISED -	STATE OF ILLINOIS DEPARTMENT OF TRANSPORTATION	ARSENAL ROAD CROSS SECTIONS	SCALE: 1"=10'H; 1"=5'V	SHEET NO. 5 OF 62 SHEETS	STA. 910+00.00 TO STA. 911+00.00	F.A.I	SECTION	COUNTY	TOTAL	SHEET
		DRAWN - TRK	REVISED -						RTE.			SHEETS	NO.
	PLOT SCALE = 1:10	CHECKED - DLT	REVISED -						55	99-2HB-2B-1	WILL	756	606
	PLOT DATE = 2/3/2011	DATE - 2/4/11	REVISED -						CONTRACT NO. 60F12				
FED. ROAD DIST. NO. 1 ILLINOIS FED. AID PROJECT													

ORIGINAL		BY	DATE
SURVIVED			
PLOTTED			
TEMPLATE			
AREAS			
AREAS CHECKED			
NO. _____			



ORIGINAL	BY	DATE
SURVEYED _____		
PLOTTED _____		
TEMPLATE _____		
AREAS _____		
AREAS CHECKED _____		

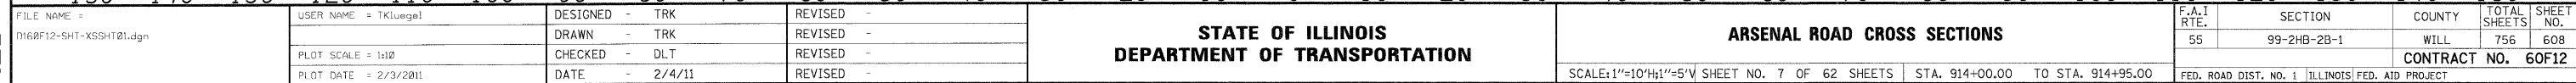

ORIGINAL SURVEY	SURVEYED PLOTTED TEMPLATE AREAS	BY	DATE
NO.	AREAS CHECKED		

D:\160F12-SH-XSSHT01.dgn



ARSENAL ROAD CROSS SECTIONS


SCALE: 1"=10'H; 1/4"=5'V SHEET NO. 8 OF 62 SHEETS STA. 915+00.00 TO STA. 916+00.00


F.A.I. RTE.	SECTION	COUNTY	TOTAL SHEETS	SHEET NO.
55	99-2HB-2B-1	WILL	756	609
CONTRACT NO.			60F12	
FED. ROAD DIST. NO. 1		ILLINOIS FED. AID PROJECT		

ORIGINAL		BY	DATE
SURVIVED			
PLOTTED			
TEMPLATE			
AREAS			
AREAS CHECKED			
NO.			



ORIGINAL SURVEY	SURVEYED	BY	DATE
NOTE BOOK	PLOTTED		
	TEMPLATE		
	AREAS		
NO.	AREAS CHECKED		

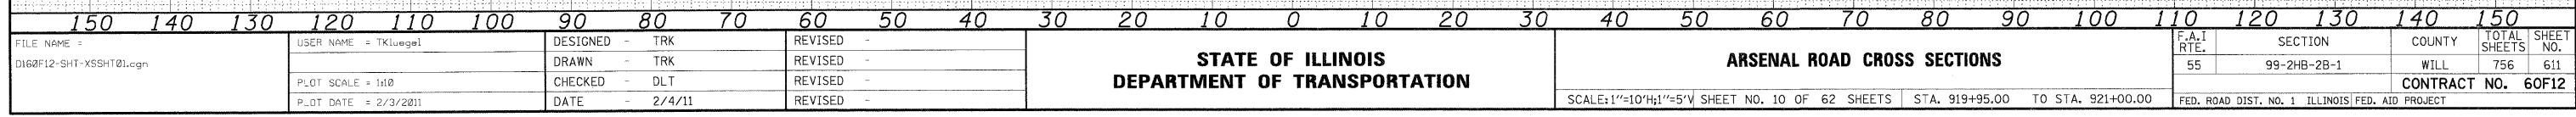

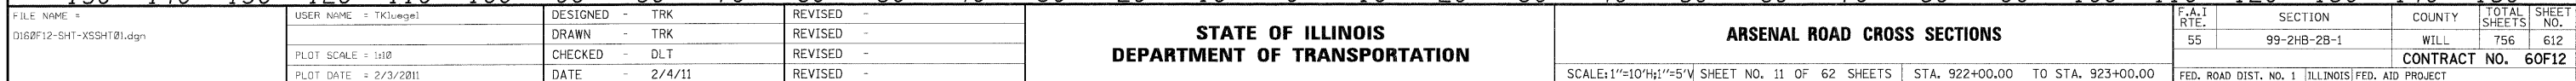[illegible]


ORIGINAL SURVEY	SURVEYED	BY	DATE
NOTE BOOK	PLOTTED		
	TEMPLATE		
	AREAS		
	AREAS CHECKED		
NO. _____			



FINAL	BY	DATE
SURVEYED		
DESIGNED		
NOTED		
NO. BOOK		
AREAS CHECKED		
NO.		

ORIGINAL	BY	DATE
SURVEYED		
DESIGNED		
NOTED		
NO. BOOK		
AREAS CHECKED		
NO.		

McDonough Associates Inc.
 Engineers/Architects
 100 East Randolph Street, Chicago, Illinois 60601

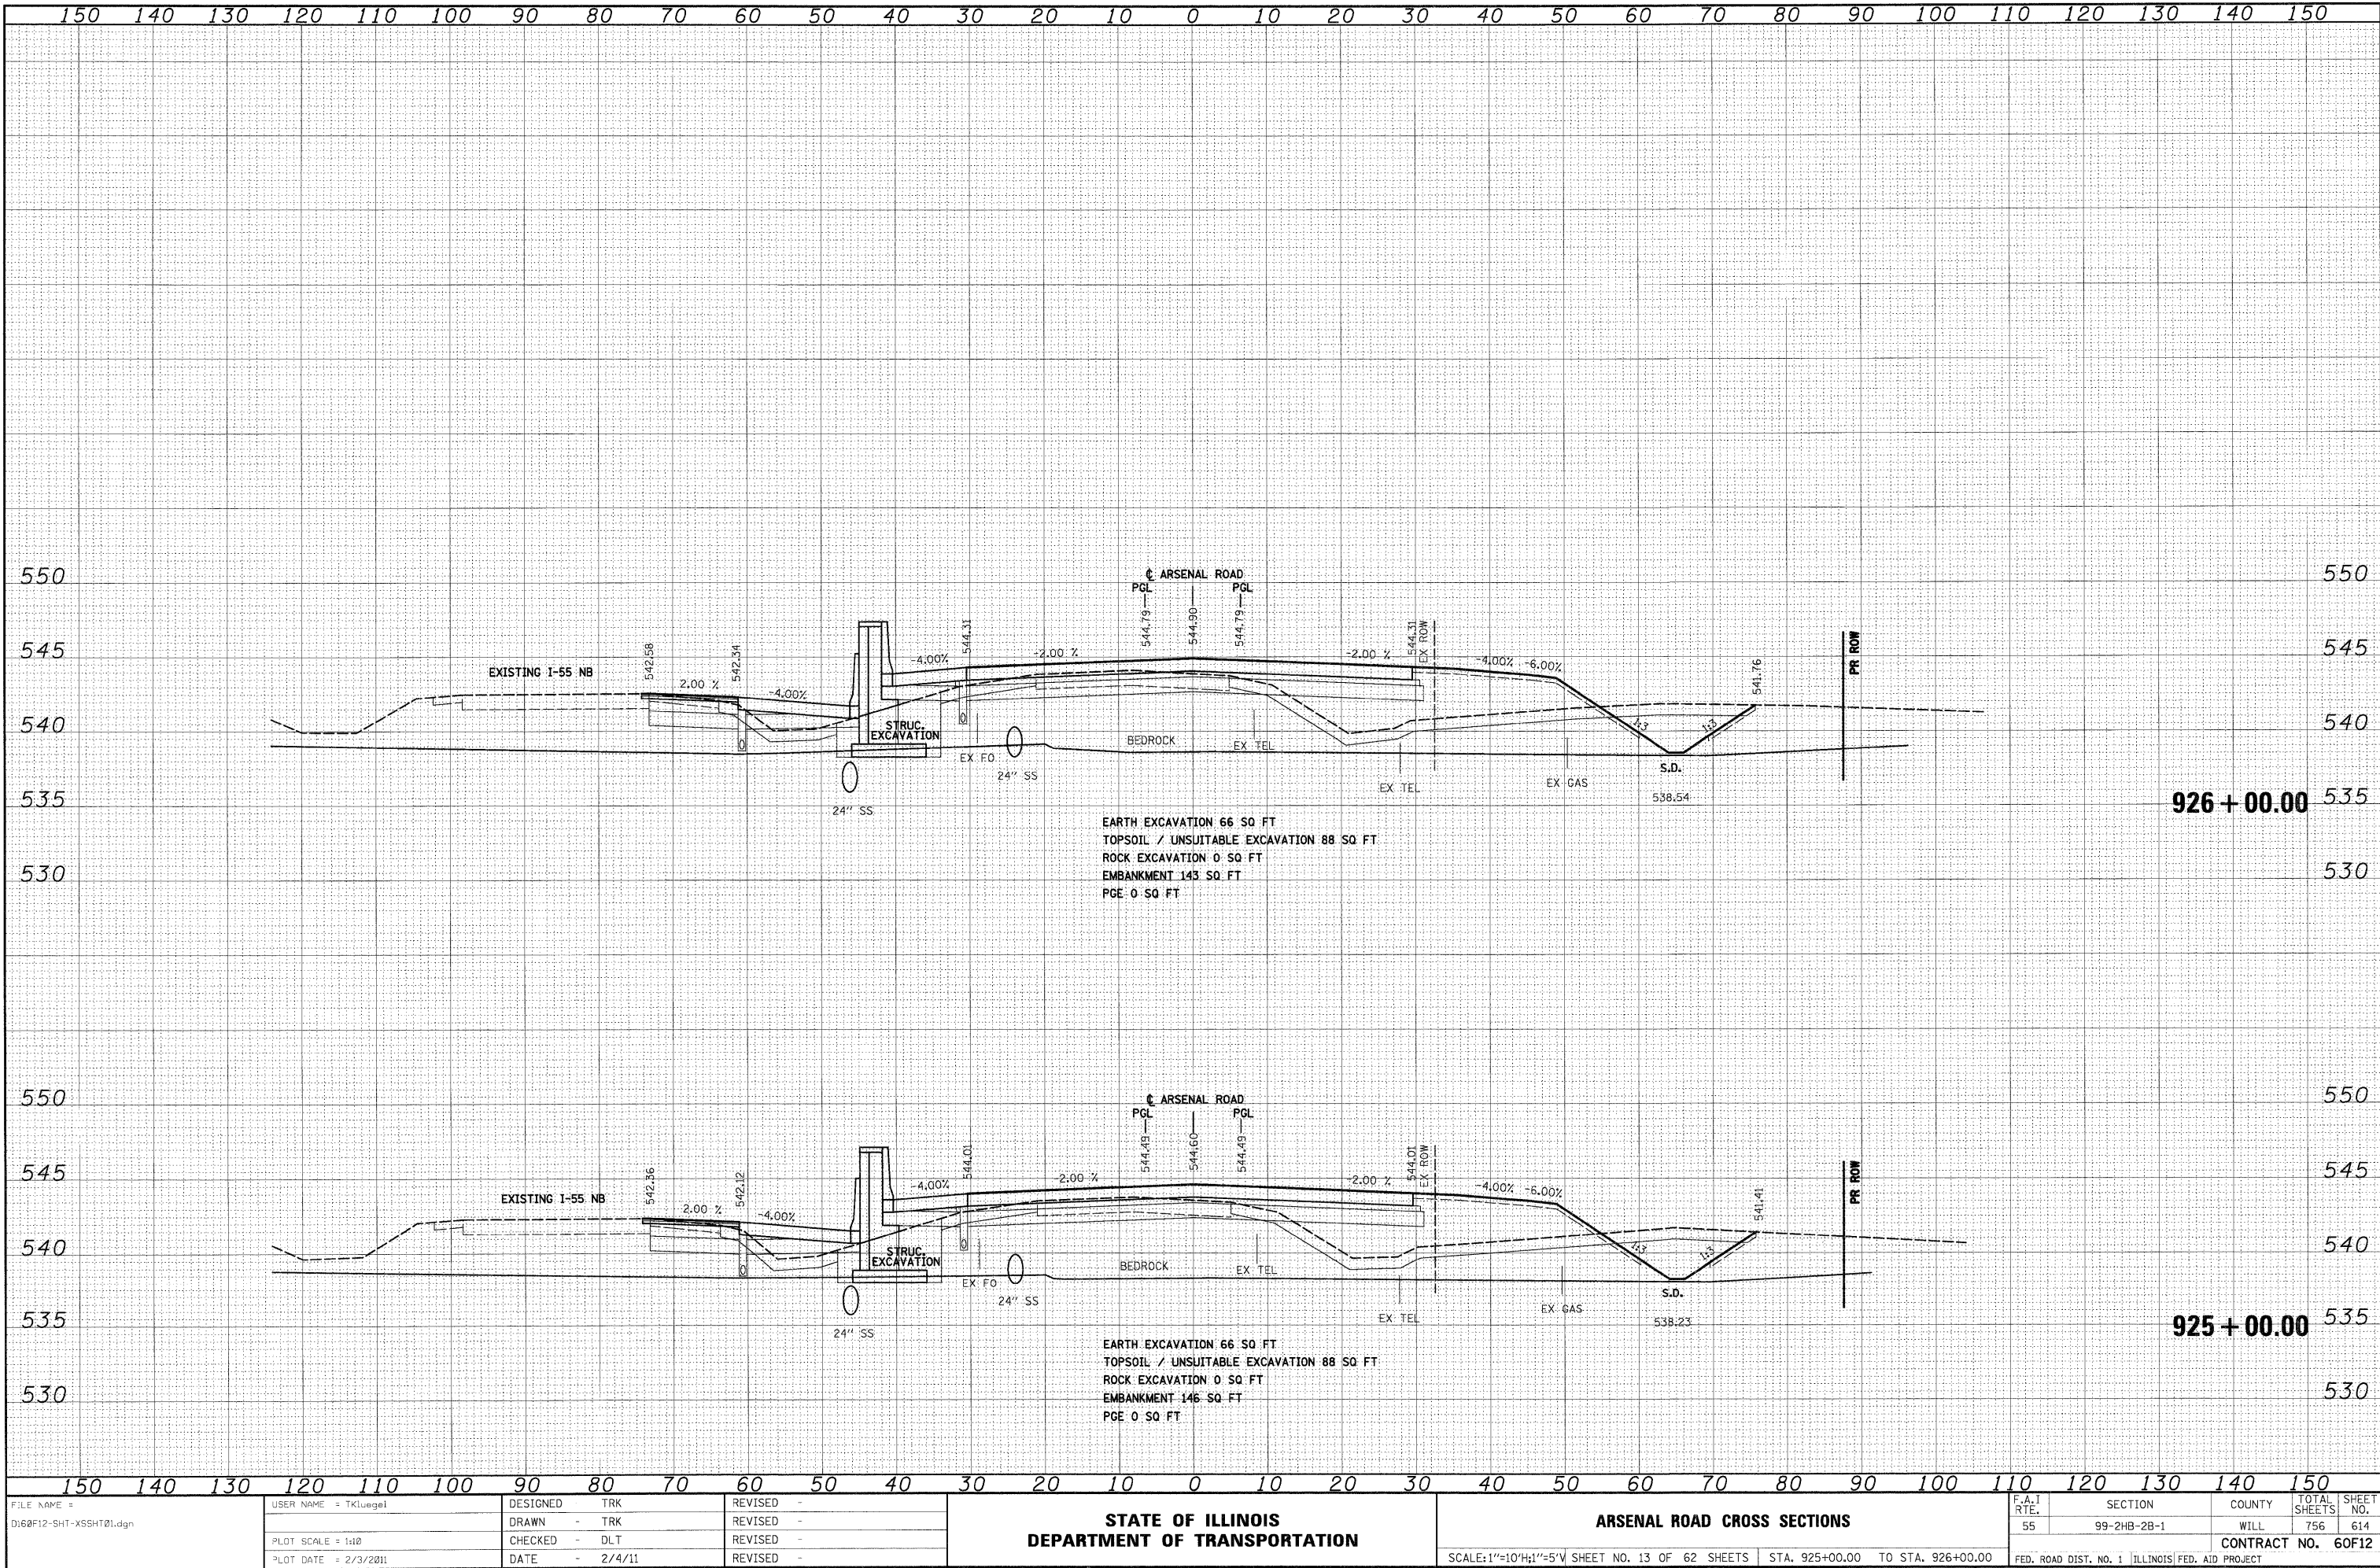


FILE NAME = D:\60F12-SHT-XSHT\01.dgn	USER NAME = TKLuegel	DESIGNED - TRK	REVISED -	STATE OF ILLINOIS DEPARTMENT OF TRANSPORTATION	ARSENAL ROAD CROSS SECTIONS	SCALE: 1"=10'H; 1"=5'V SHEET NO. 13 OF 62 SHEETS	STA. 925+00.00 TO STA. 926+00.00	F.A.I. RTE.	SECTION	COUNTY	TOTAL SHEETS	SHEET NO.
		DRAWN - TRK	REVISED -					55	99-2HB-2B-1	WILL	756	614
	PILOT SCALE = 1:10	CHECKED - DLT	REVISED -					CONTRACT NO. 60F12				
	PILOT DATE = 2/3/2011	DATE - 2/4/11	REVISED -					FED. ROAD DIST. NO. 1 ILLINOIS FED. AID PROJECT				

ORIGINAL				BY	DATE
SURVEYED					
PLOTTED					
TEMPLATE					
AREAS					
AREAS CHECKED					
NO. _____					




ORIGINAL SURVEY		BY	DATE
NOTE BOOK	SURVIVED		
	PLOTTED		
	TEMPLATE		
	AREAS		
NO.	AREAS CHECKED		

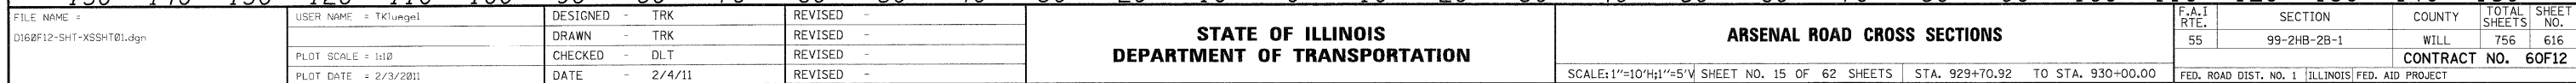


DATE	BY	SURVEYED	NOTED	AREAS CHECKED
FINAL				
SURVEY				
NOTE BOOK				
NO.				

DATE	BY	SURVEYED	NOTED	AREAS CHECKED
ORIGINAL				
SURVEY				
NOTE BOOK				
NO.				

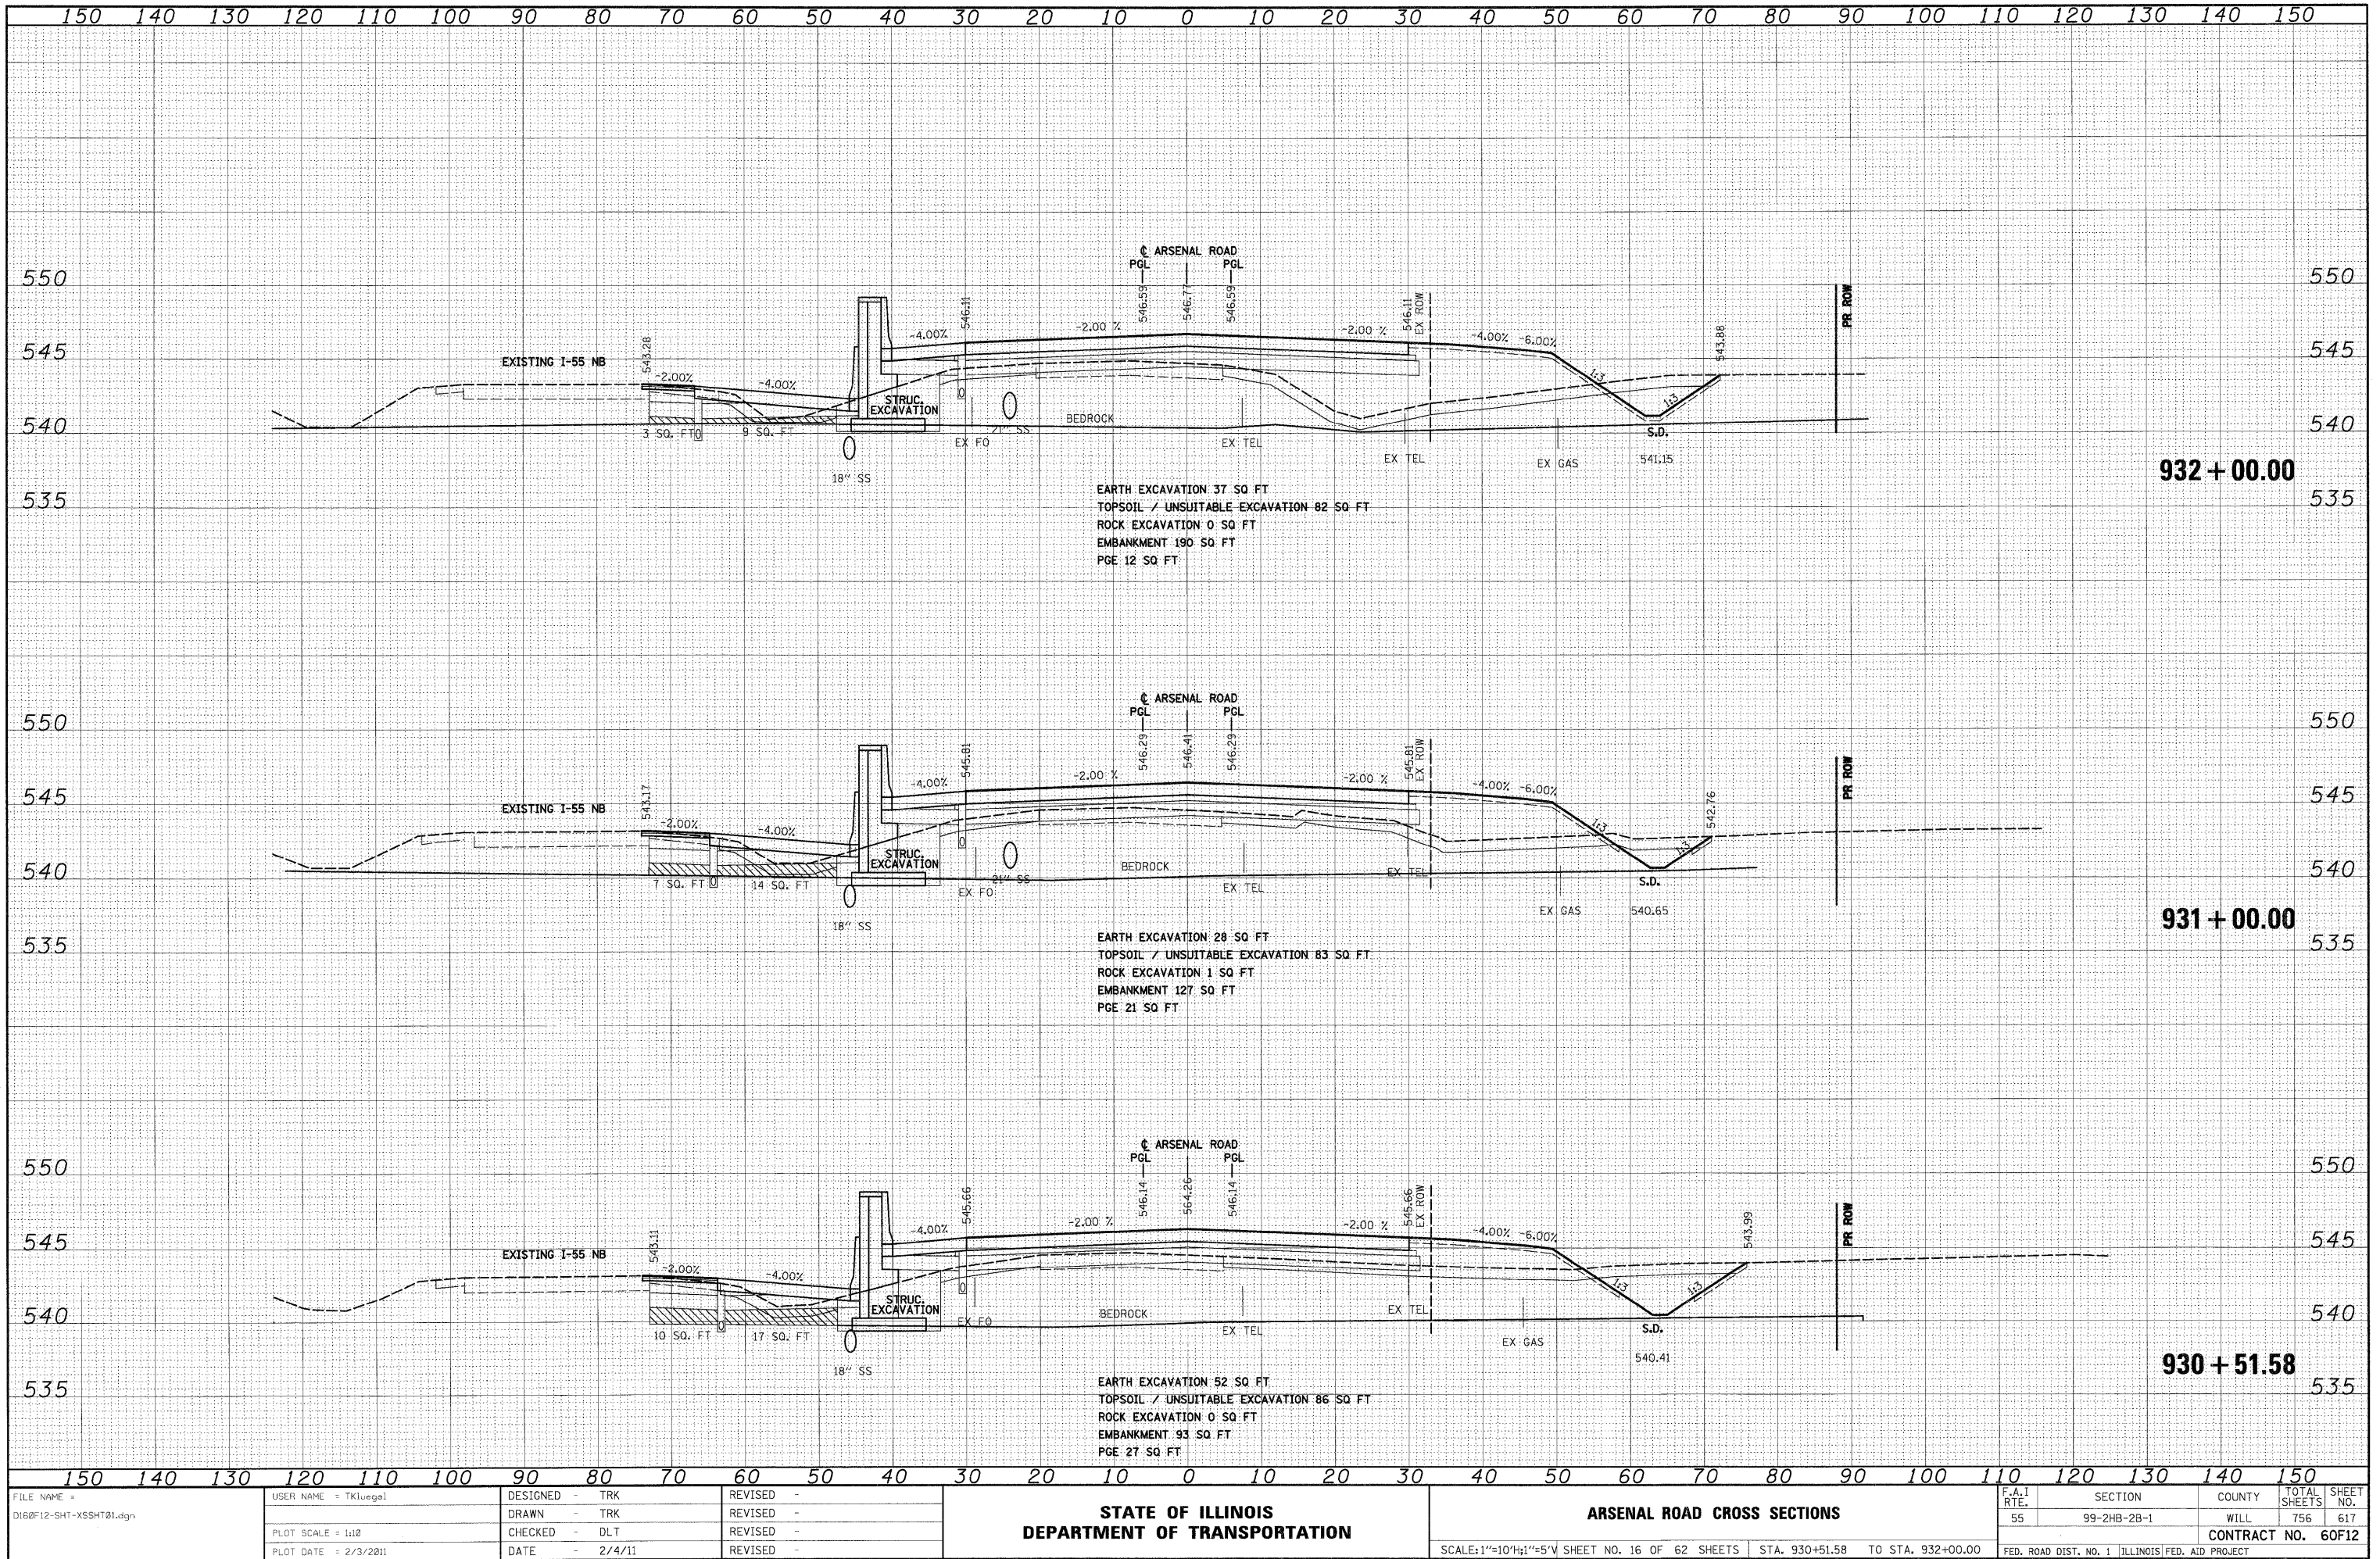


ORIGINAL		BY	DATE
SURVEY			
PLOTTED			
TEMPLATE			
AREAS			
AREAS CHECKED			
NO.			

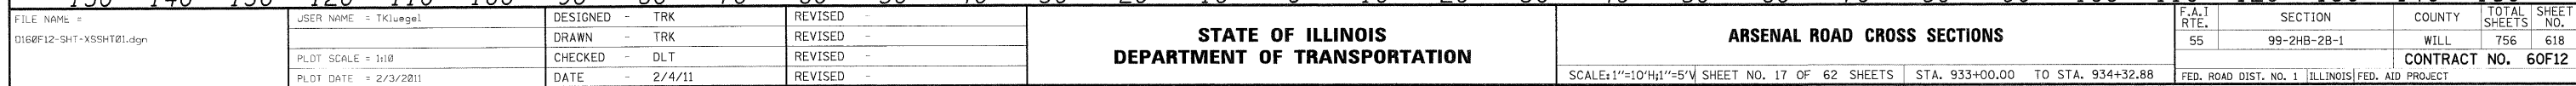

DATE	BY	SURVEYED	NOTED	TEMP. DATE	AREAS CHECKED
FINAL					
SURVEY					
NOTE BOOK					
NO.					

DATE	BY	SURVEYED	NOTED	TEMP. DATE	AREAS CHECKED
ORIGINAL					
SURVEY					
NOTE BOOK					
NO.					

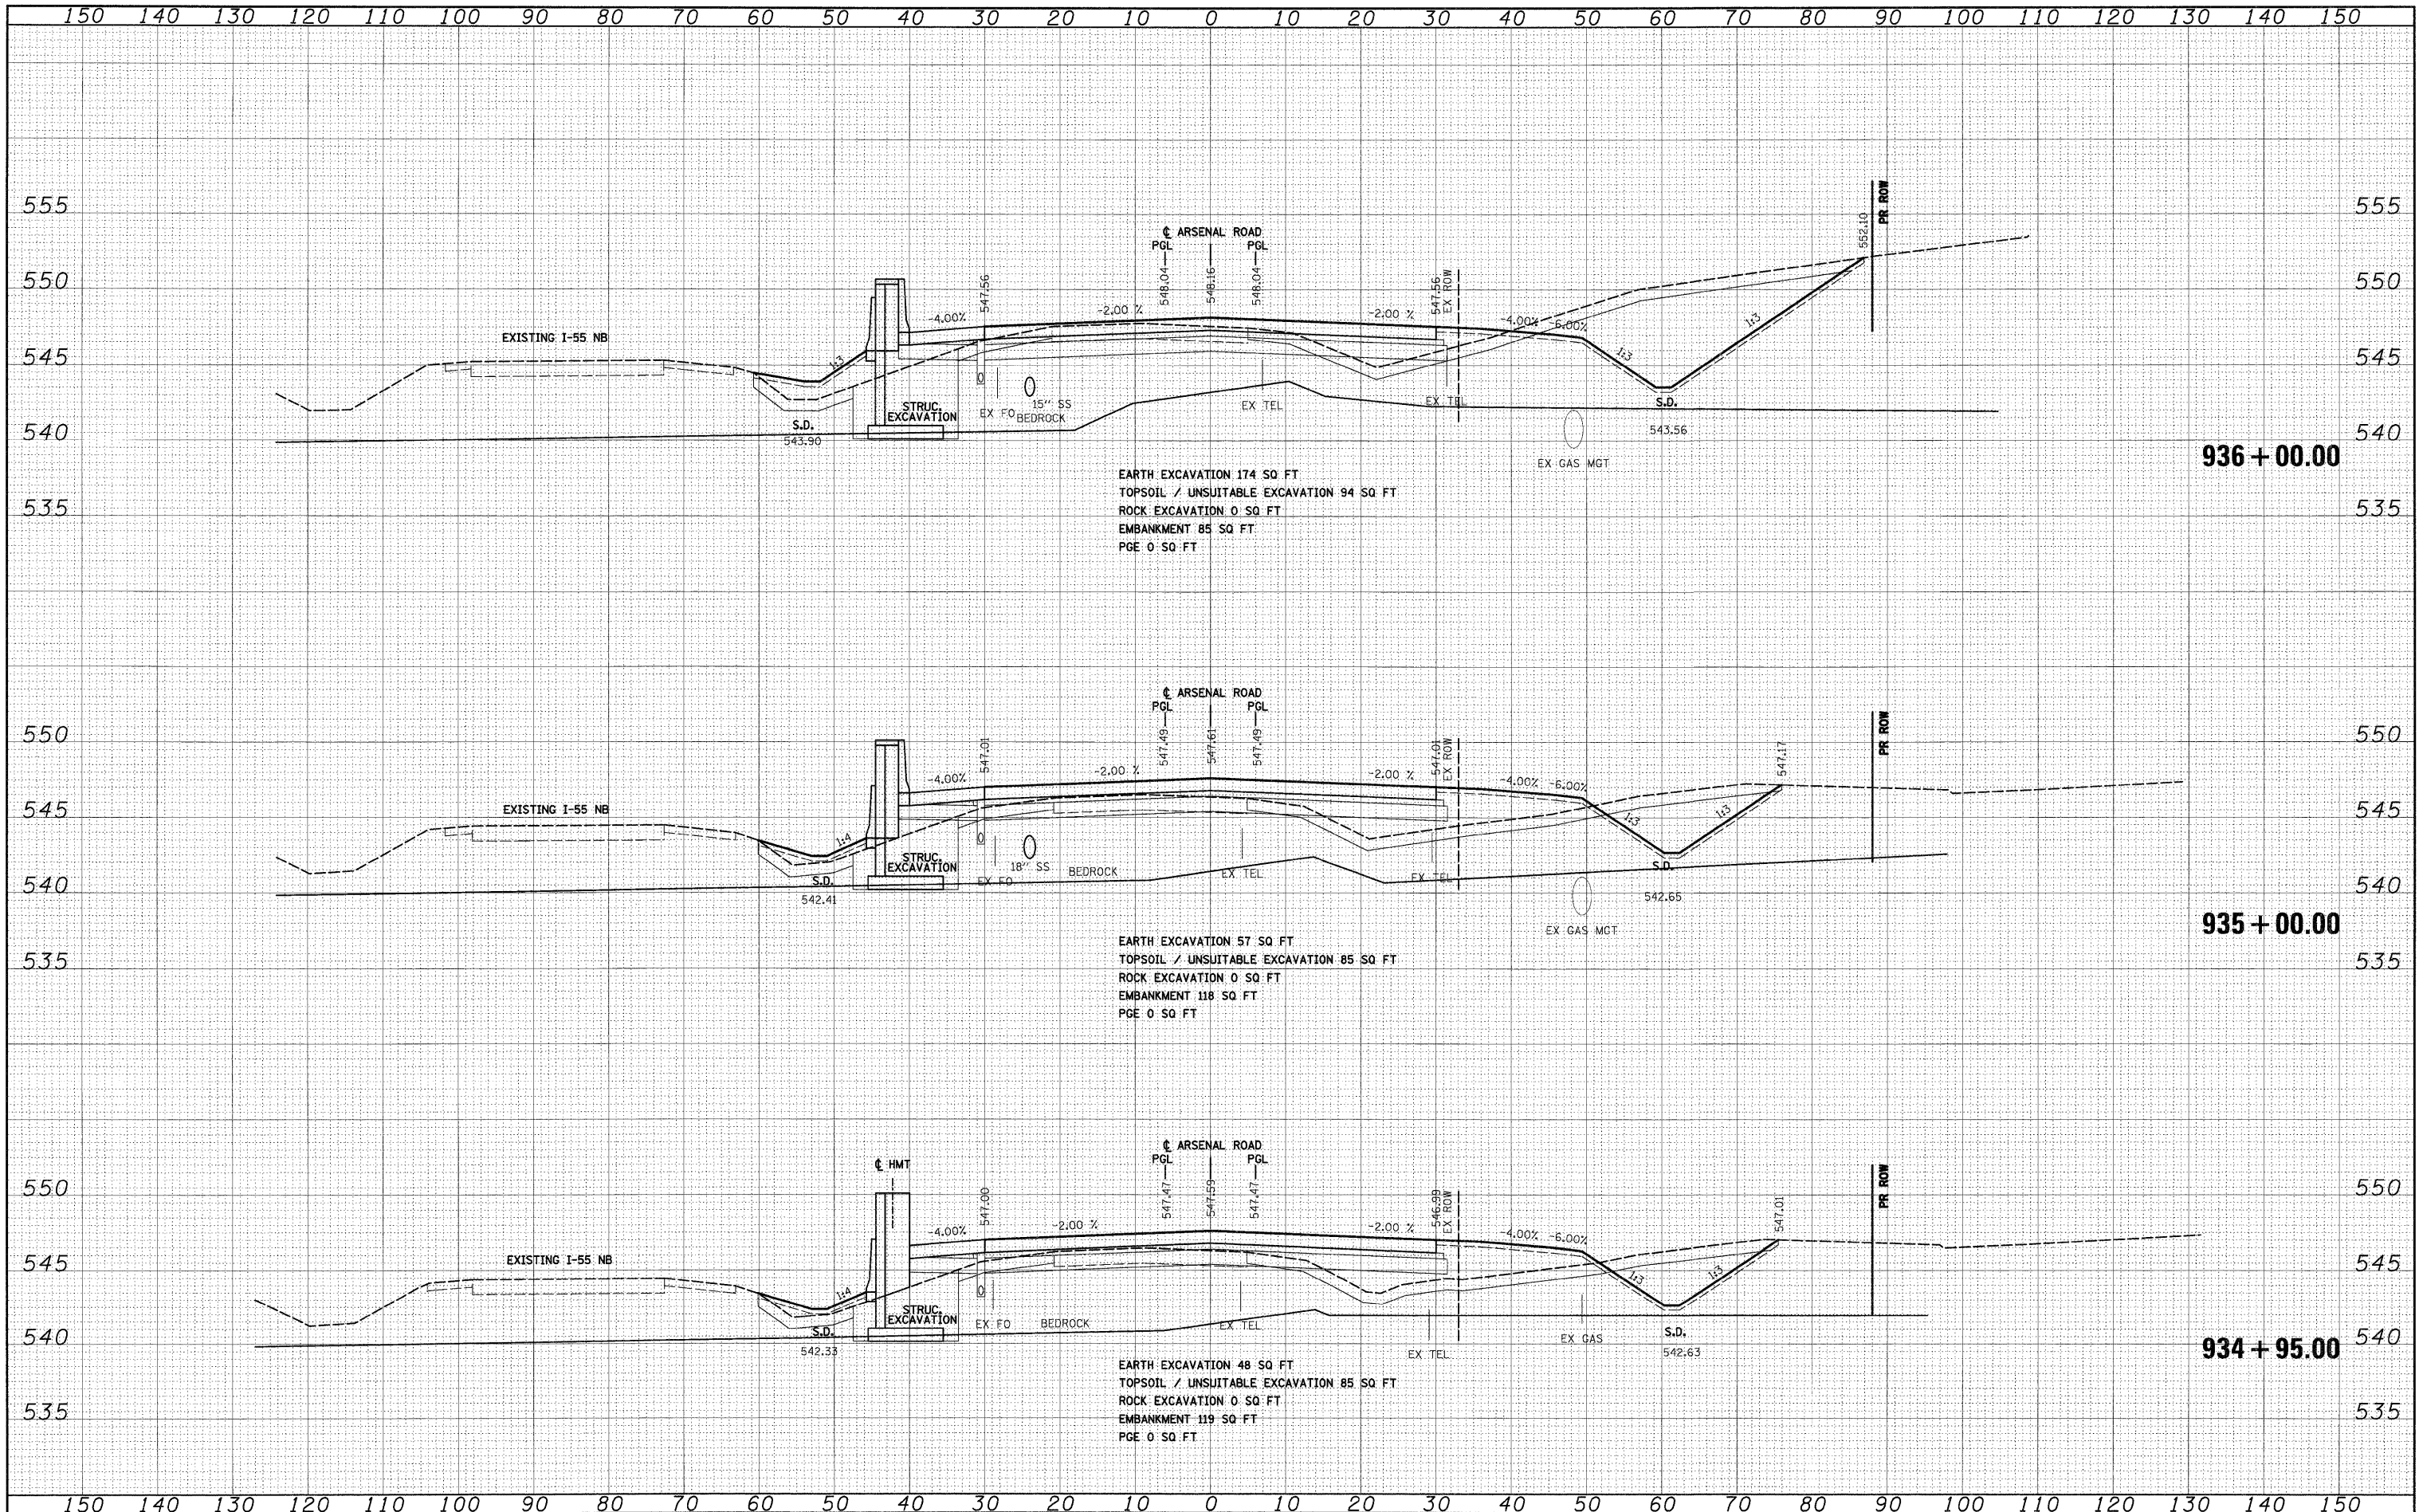


FILE NAME = D:\60F12-SHT-XSSH101.dgn	USER NAME = TKJuegal	DESIGNED - TRK DRAWN - TRK CHECKED - DLT DATE - 2/4/11	REVISED - REVISED - REVISED - REVISED -	STATE OF ILLINOIS DEPARTMENT OF TRANSPORTATION	ARSENAL ROAD CROSS SECTIONS	SCALE: 1"=10'H; 1"=5'V SHEET NO. 18 OF 62 SHEETS STA. 934+95.00 TO STA. 936+00.00	F.A.1 RTE. 55	SECTION 99-2HB-2B-1	COUNTY WILL	TOTAL SHEETS 756	SHEET NO. 619	CONTRACT NO. 60F12
---	----------------------	---	--	---	-----------------------------	---	---------------------	------------------------	----------------	------------------------	---------------------	--------------------

ORIGINAL	SURVEYED _____	BY		DATE
SURVEY	PLOTTED _____			
NOTE BOOK	TEMPLATE _____			
	AREAS _____			
	AREAS CHECKED _____			
No. _____				



ORIGINAL				BY	DATE
SURVEY					
PLOTTED					
TEMPLATE					
AREAS					
AREAS CHECKED					
NO.					

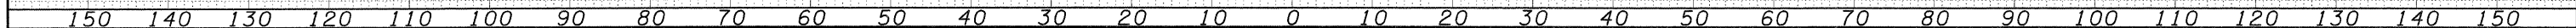


FILE NAME =	USER NAME = TKLwangel	DESIGNED - TRK	REVISED -	STATE OF ILLINOIS DEPARTMENT OF TRANSPORTATION	ARSENAL ROAD CROSS SECTIONS				F.A.I RTE.	SECTION	COUNTY	TOTAL SHEETS	SHEET NO.
D:\60F12-SHT-XSSH2\1.dgn		DRAWN - TRK	REVISED -						55	99-2HB-2B-1	WILL	756	621
	PLOT SCALE = 1:10	CHECKED - DLT	REVISED -		CONTRACT NO. 60F12								
	PLOT DATE = 2/3/2011	DATE - 2/4/11	REVISED -										
				SCALE: 1"=10'H; 1"=5'V	SHEET NO. 20 OF 62 SHEETS	STA. 938+95.00	TO STA. 939+00.00	FED. ROAD DIST. NO. 1 ILLINOIS FED. AID PROJECT					

FINAL	BY	DATE
SURVEY		
NOTE BOOK		
NO.		


ORIGINAL	BY	DATE
SURVEY		
NOTE BOOK		
NO.		

McDonough Associates Inc.
Engineers / Architects
138 East Randolph Street, Chicago, Illinois 60601

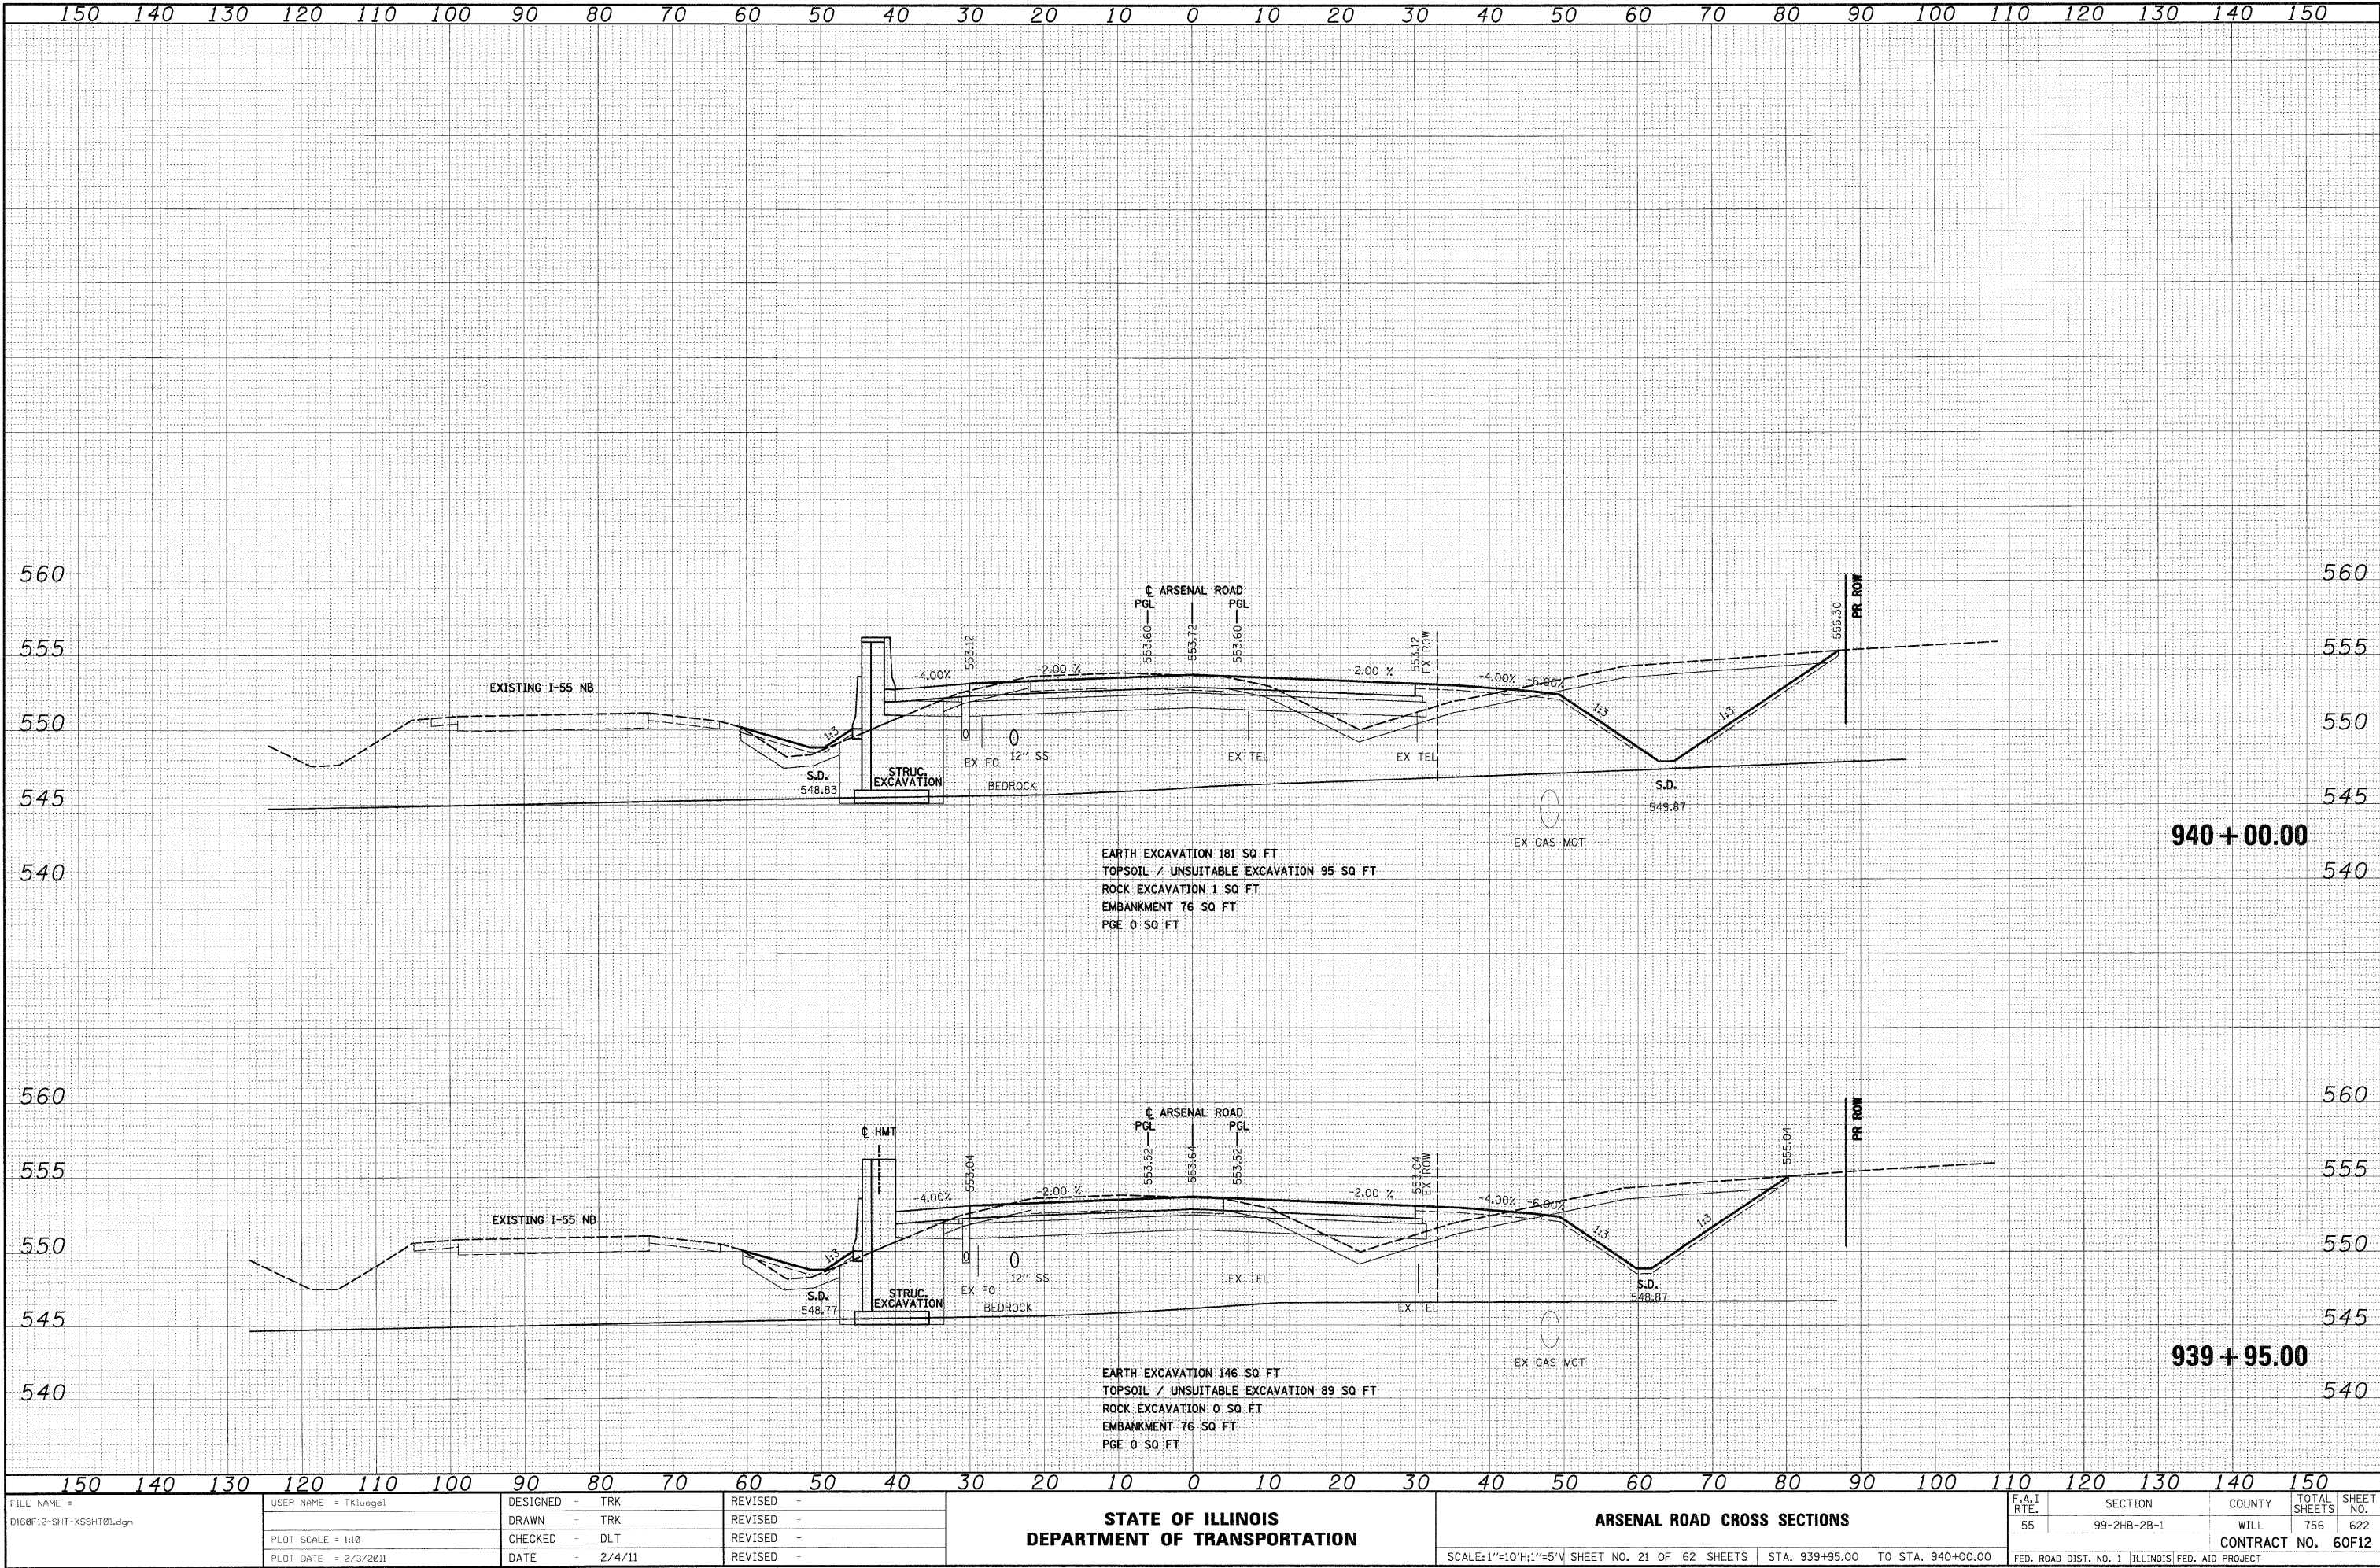


FILE NAME = D:\60F12-SHT-XSSH01.dgn	USER NAME = TKluegel	DESIGNED - TRK	REVISED -	STATE OF ILLINOIS DEPARTMENT OF TRANSPORTATION	ARSENAL ROAD CROSS SECTIONS				F.A.I RTE.	SECTION	COUNTY	TOTAL SHEETS	SHEET NO.
		DRAWN - TRK	REVISED -						55	99-2HB-2B-1	WILL	756	622
	PLOT SCALE = 1:10	CHECKED - DLT	REVISED -		CONTRACT NO. 60F12								
	PLOT DATE = 2/3/2011	DATE - 2/4/11	REVISED -		FED. ROAD DIST. NO. 1 ILLINOIS FED. AID PROJECT								
				SCALE:1"=10'H;1"=5'V SHEET NO. 21 OF 62 SHEETS				STA. 939+95.00 TO STA. 940+00.00					

ORIGINAL SURVEY	SURVEYED _____	BY _____	DATE _____
	PLOTTED _____		
NOTE BOOK	TEMPLATE _____		
NO.	AREAS _____		
	AREAS CHECKED _____		

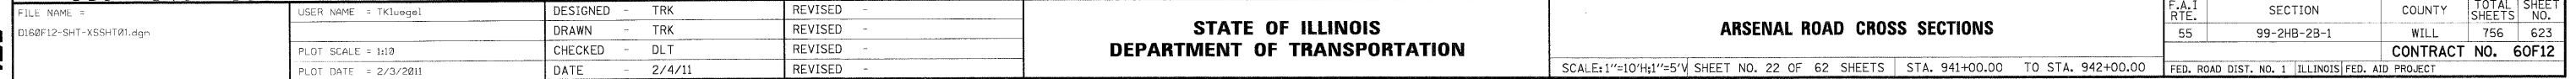


ORIGINAL	BY _____	DATE _____
SURVEY		
NOTED		
BOOK		
NO	SURVEYED	AREAS CHECKED _____
	PLOTTED	
	TEMPLATE	
	AREAS	

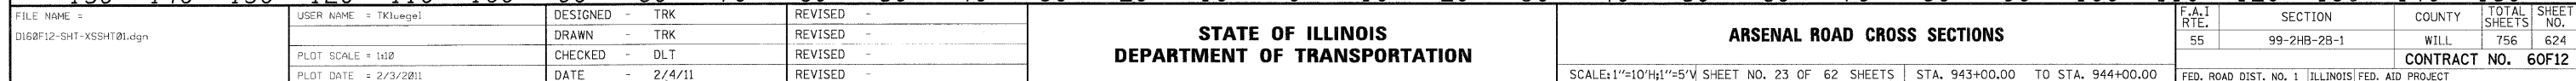

FINAL	BY	DATE
SURVEY		
NOTE BOOK		
NO.		


ORIGINAL	BY	DATE
SURVEY		
NOTE BOOK		
NO.		

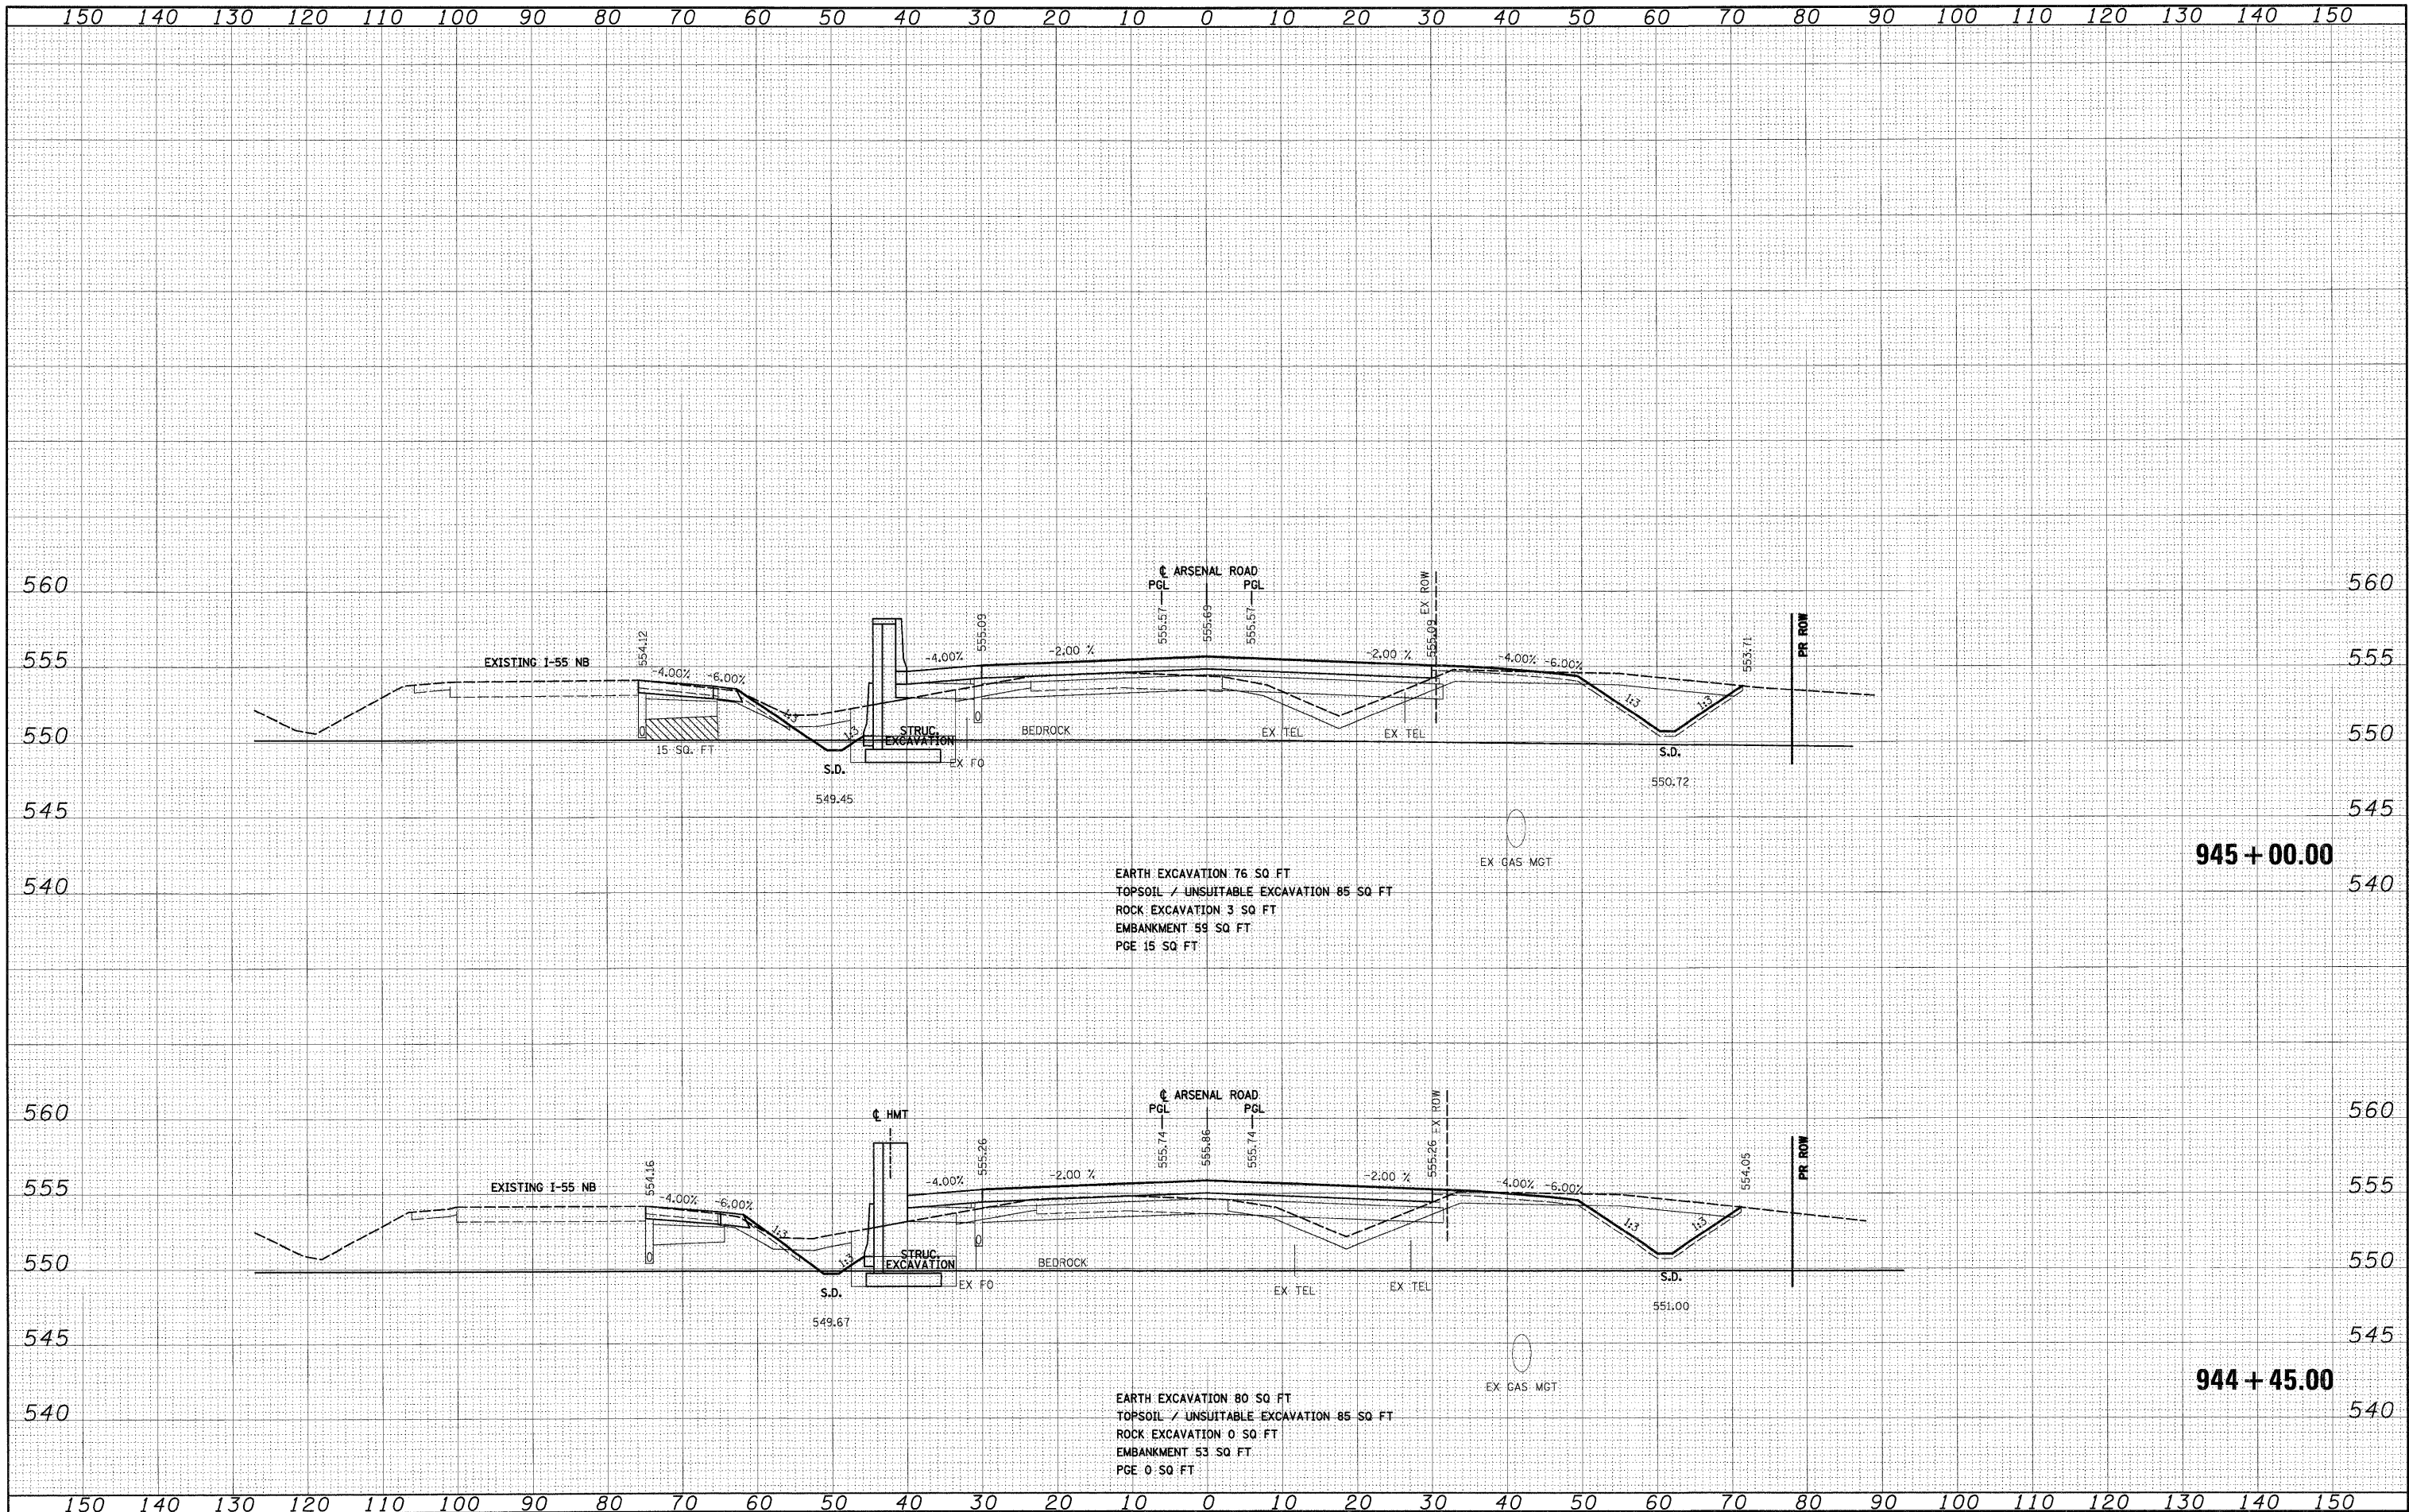

FILE NAME = D:\60F12-SHT-XSSH101.dgn	USER NAME = TKluegel	DESIGNED - TRK	REVISED -	STATE OF ILLINOIS DEPARTMENT OF TRANSPORTATION	ARSENAL ROAD CROSS SECTIONS	SCALE: 1"=10'H; 1"=5' V SHEET NO. 24 OF 62 SHEETS STA. 944+45.00 TO STA. 945+00.00	F.A.T. RTE.	SECTION	COUNTY	TOTAL SHEETS	SHEET NO.
		DRAWN - TRK	REVISED -				55	99-2HB-2B-1	WILL	756	625
		CHECKED - DLT	REVISED -				CONTRACT NO. 60F12				
		DATE - 2/4/11	REVISED -				FED. ROAD DIST. NO. 1 ILLINOIS FED. AID PROJECT				

FINAL	DATE
SURVEY	BY
NOTE BOOK	
NO.	
SURVEYED	
TEMP. JTE	
AREAS CHECKED	

ORIGINAL	DATE
SURVEY	BY
NOTE BOOK	
NO.	
SURVEYED	
TEMP. JTE	
AREAS CHECKED	

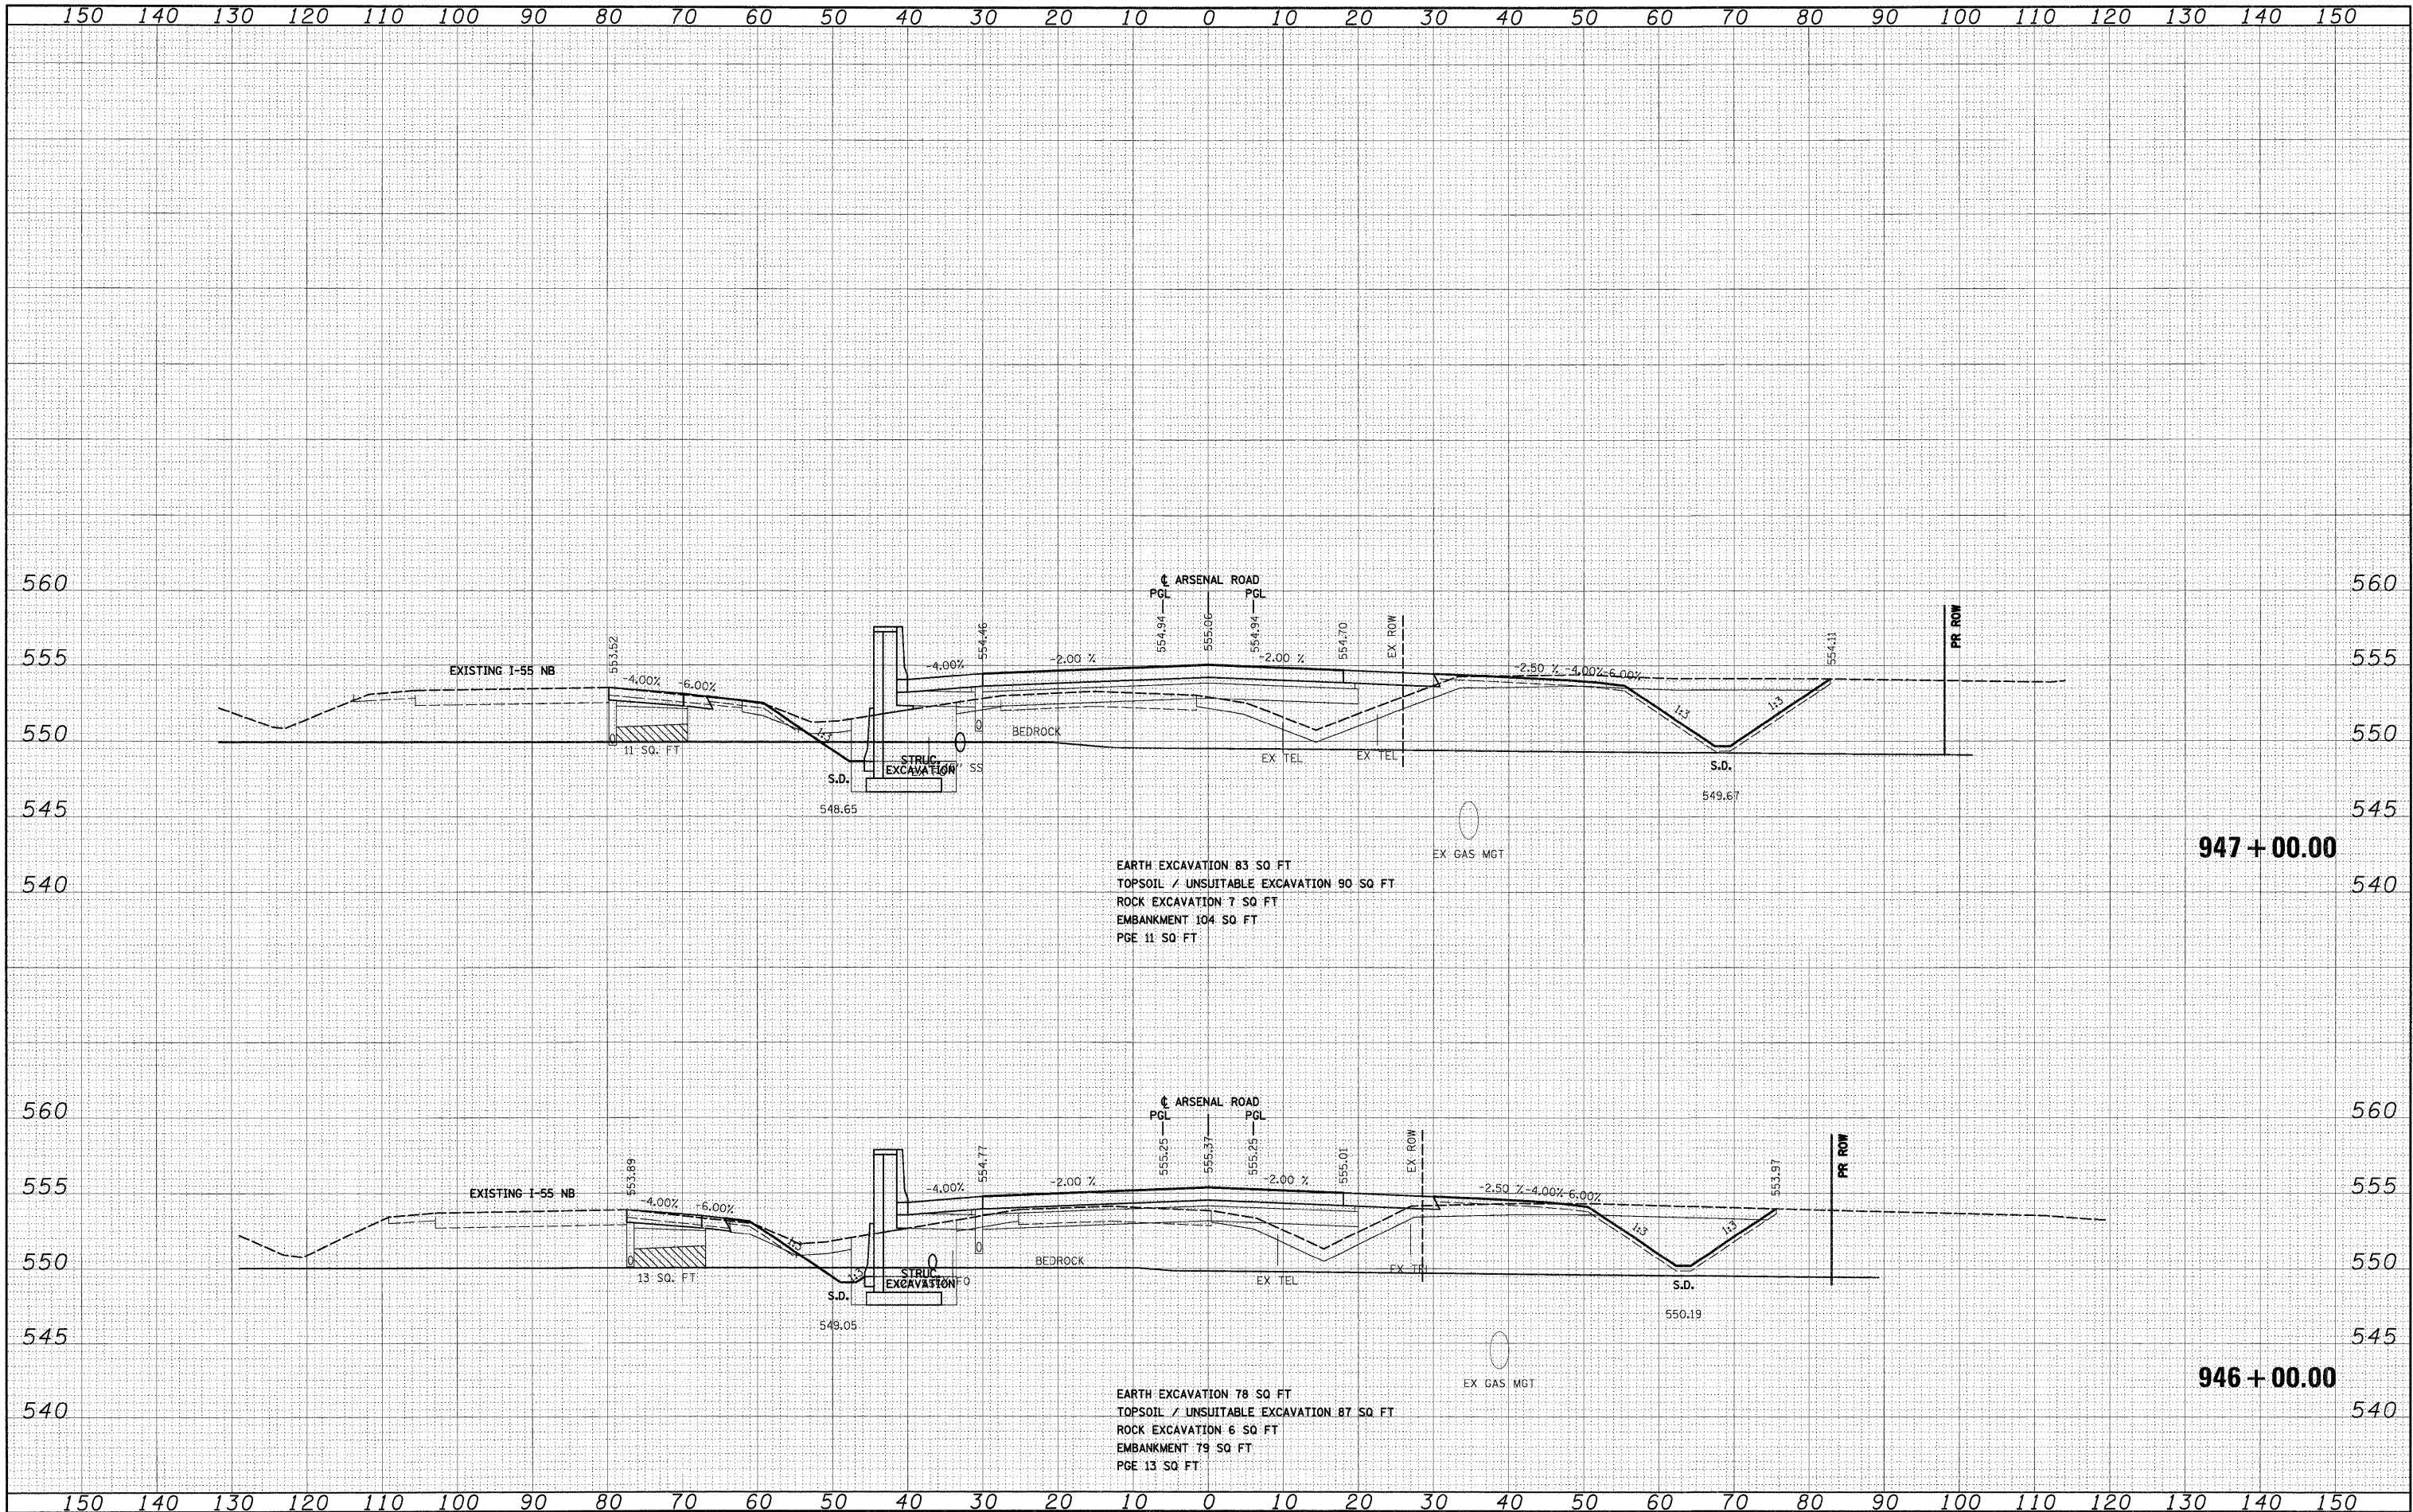


FILE NAME = D:\60F12-SHT-XSSHT01.dgn	USER NAME = TKluegel	DESIGNED - TRK	REVISED -	STATE OF ILLINOIS DEPARTMENT OF TRANSPORTATION	ARSENAL ROAD CROSS SECTIONS	SCALE: 1"=10'H; 1"=5'V SHEET NO. 25 OF 62 SHEETS	STA. 946+00.00 TO STA. 947+00.00	F.A.1 RTE. 55	SECTION 99-2HB-2B-1	COUNTY WILL	TOTAL SHEETS 756	SHEET NO. 626	CONTRACT NO. 60F12
PLOT SCALE = 1:10	PLOT DATE = 2/3/2011	CHECKED - DLT	REVISED -					FED. ROAD DIST. NO. 1	ILLINOIS	FED. AID PROJECT			
DATE = 2/4/11	REVISED -												

FINAL	SURVEY	DATE
NOTE BOOK	BY	
NO.		


ORIGINAL	SURVEY	DATE
NOTE BOOK	BY	
NO.		

McDonough Associates Inc.
Engineers / Architects
101 East Randolph Street, Chicago, Illinois 60601

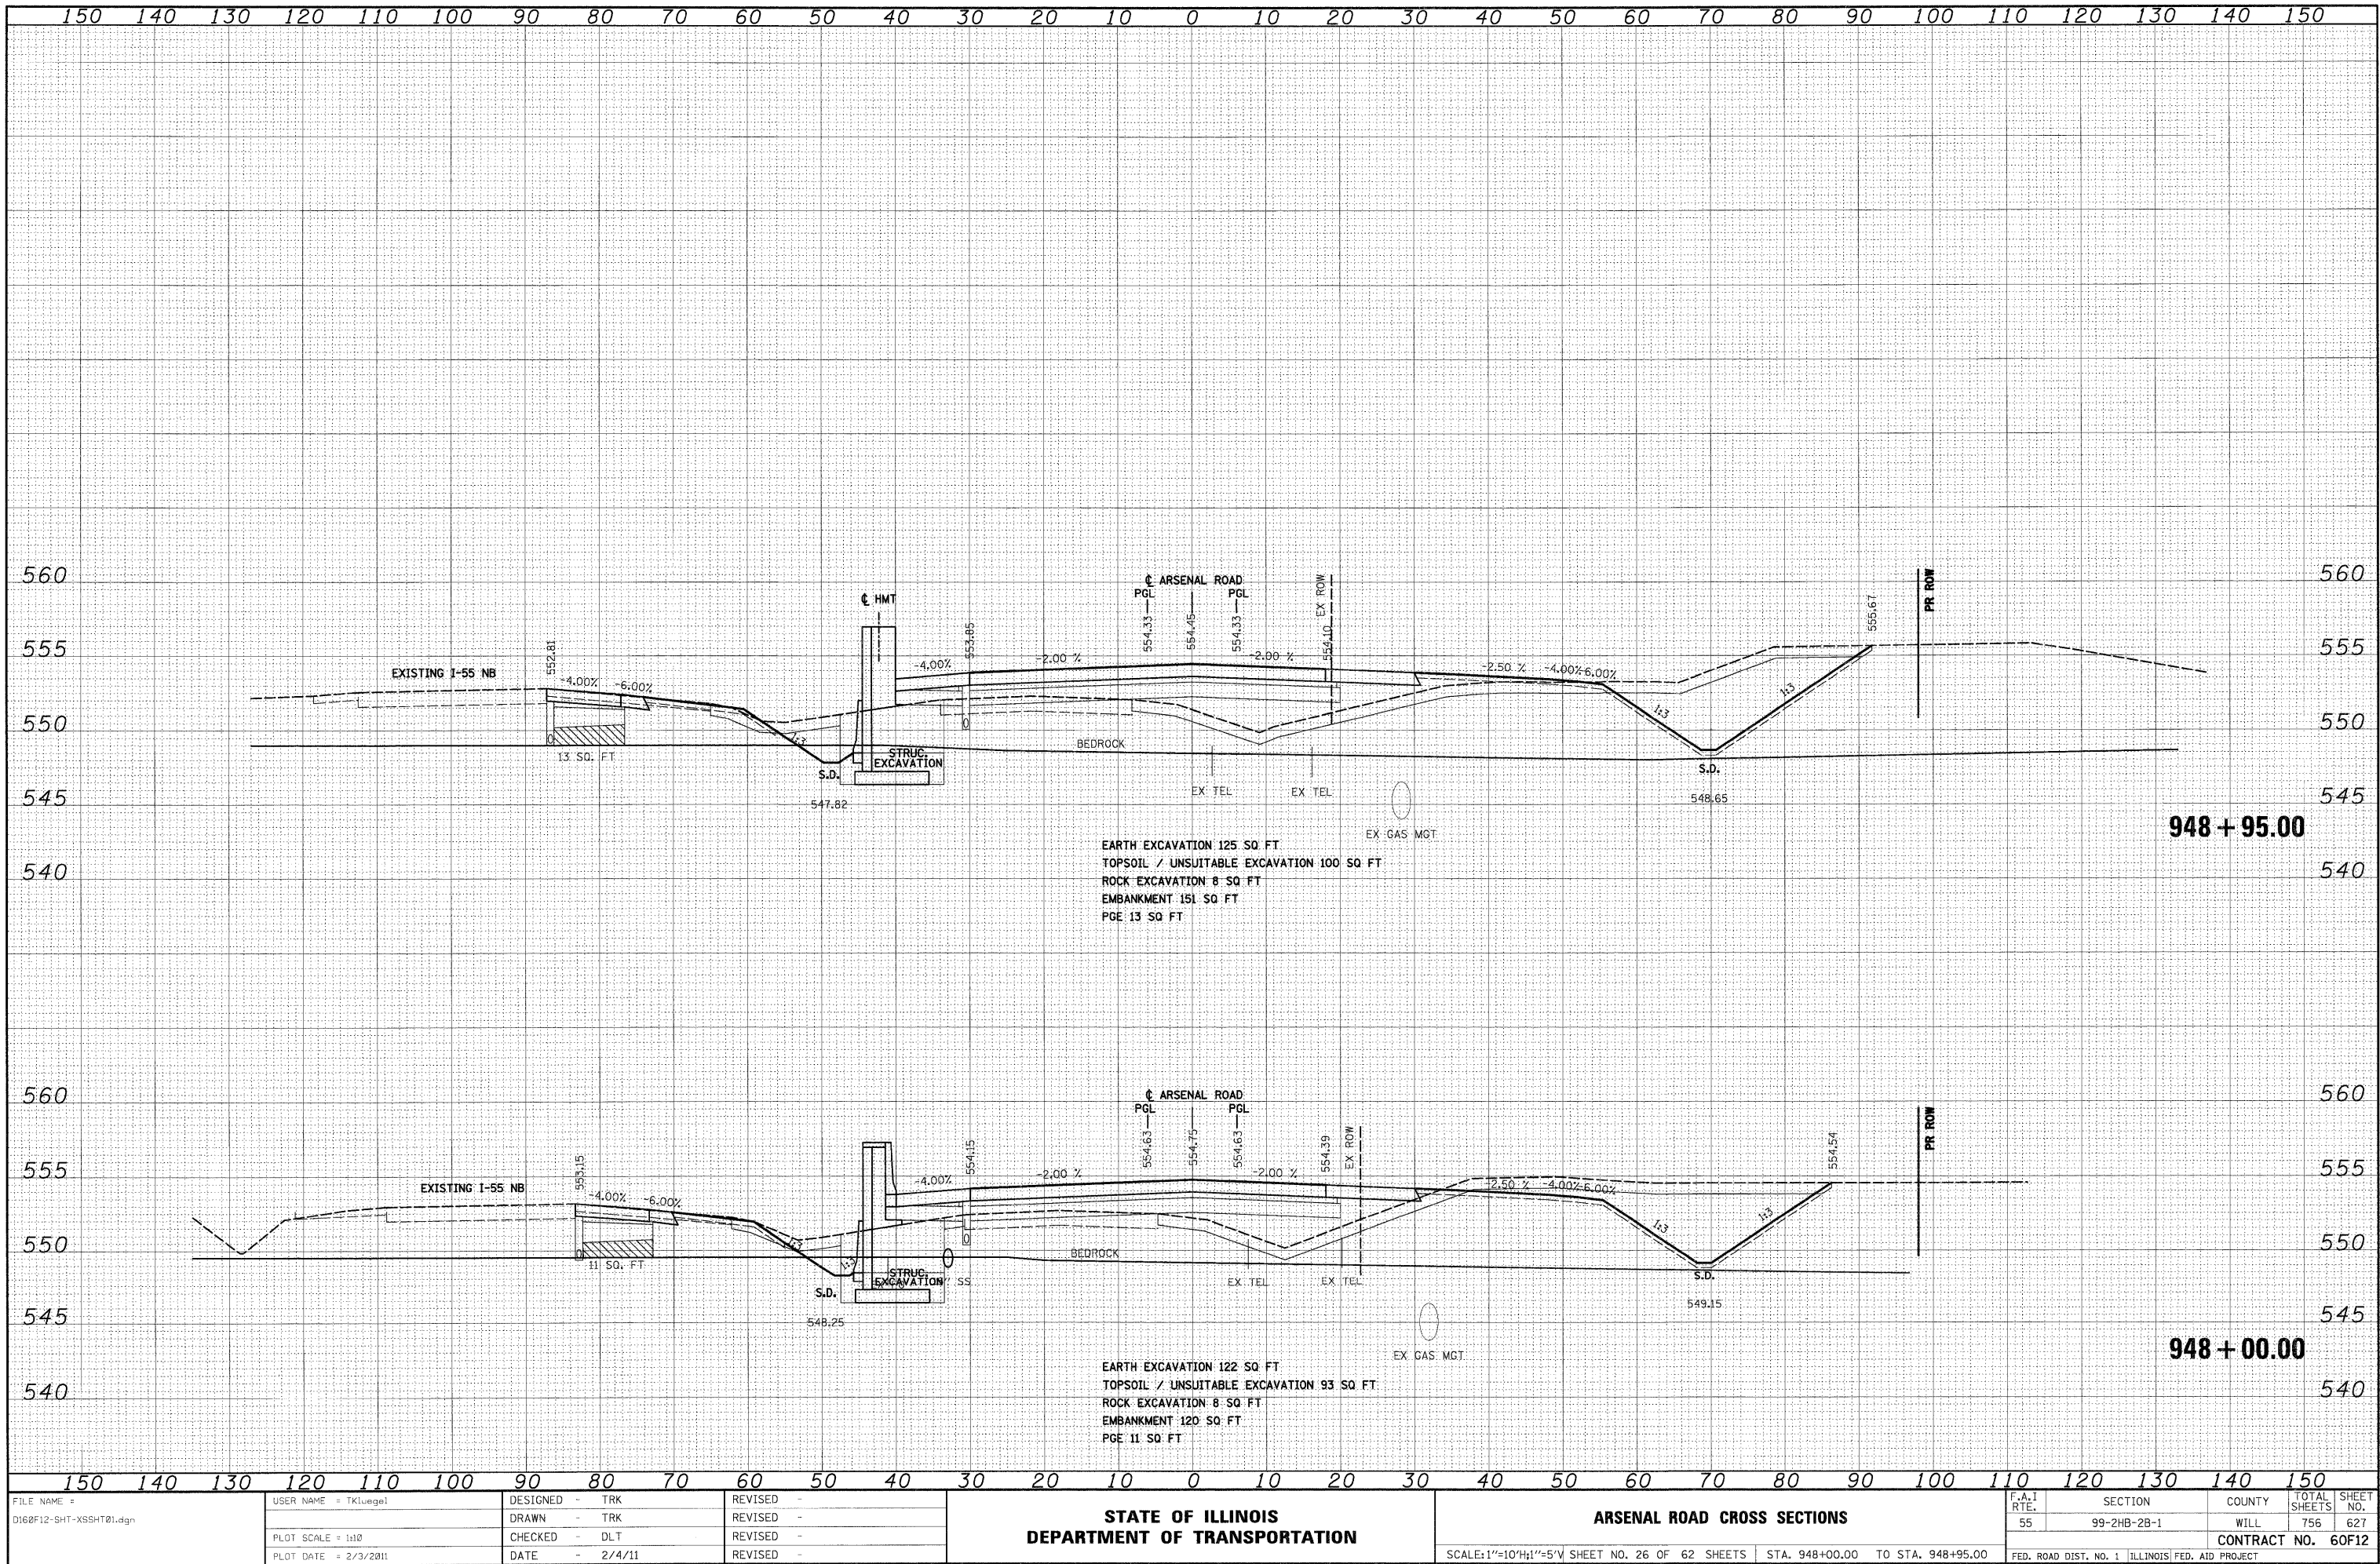


FILE NAME = D:\60F12-SHT-XSSHT01.dgn	USER NAME = TKLuegel	DESIGNED - TRK	REVISED -	STATE OF ILLINOIS DEPARTMENT OF TRANSPORTATION	ARSENAL ROAD CROSS SECTIONS	SCALE: 1"=10'H; 1"=5'V SHEET NO. 26 OF 62 SHEETS	STA. 948+00.00 TO STA. 948+95.00	F.A.I. RTE. 55	SECTION 99-2HB-2B-1	COUNTY WILL	TOTAL SHEETS 756	SHEET NO. 627	CONTRACT NO. 60F12	FED. ROAD DIST. NO. 1 ILLINOIS FED. AID PROJECT
--------------------------------------	----------------------	----------------	-----------	---	-----------------------------	--	----------------------------------	----------------	---------------------	-------------	------------------	---------------	--------------------	---

ORIGINAL SURVEY		BY	DATE
NOTE BOOK			
NO.			
	SURVEYED		
	PLOTTED		
	TEMPLE		
	AREAS		
	AREAS CHECKED		

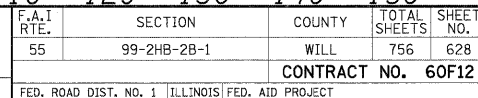


FINAL	SURVEY	BY	DATE

ORIGINAL	SURVEY	BY	DATE

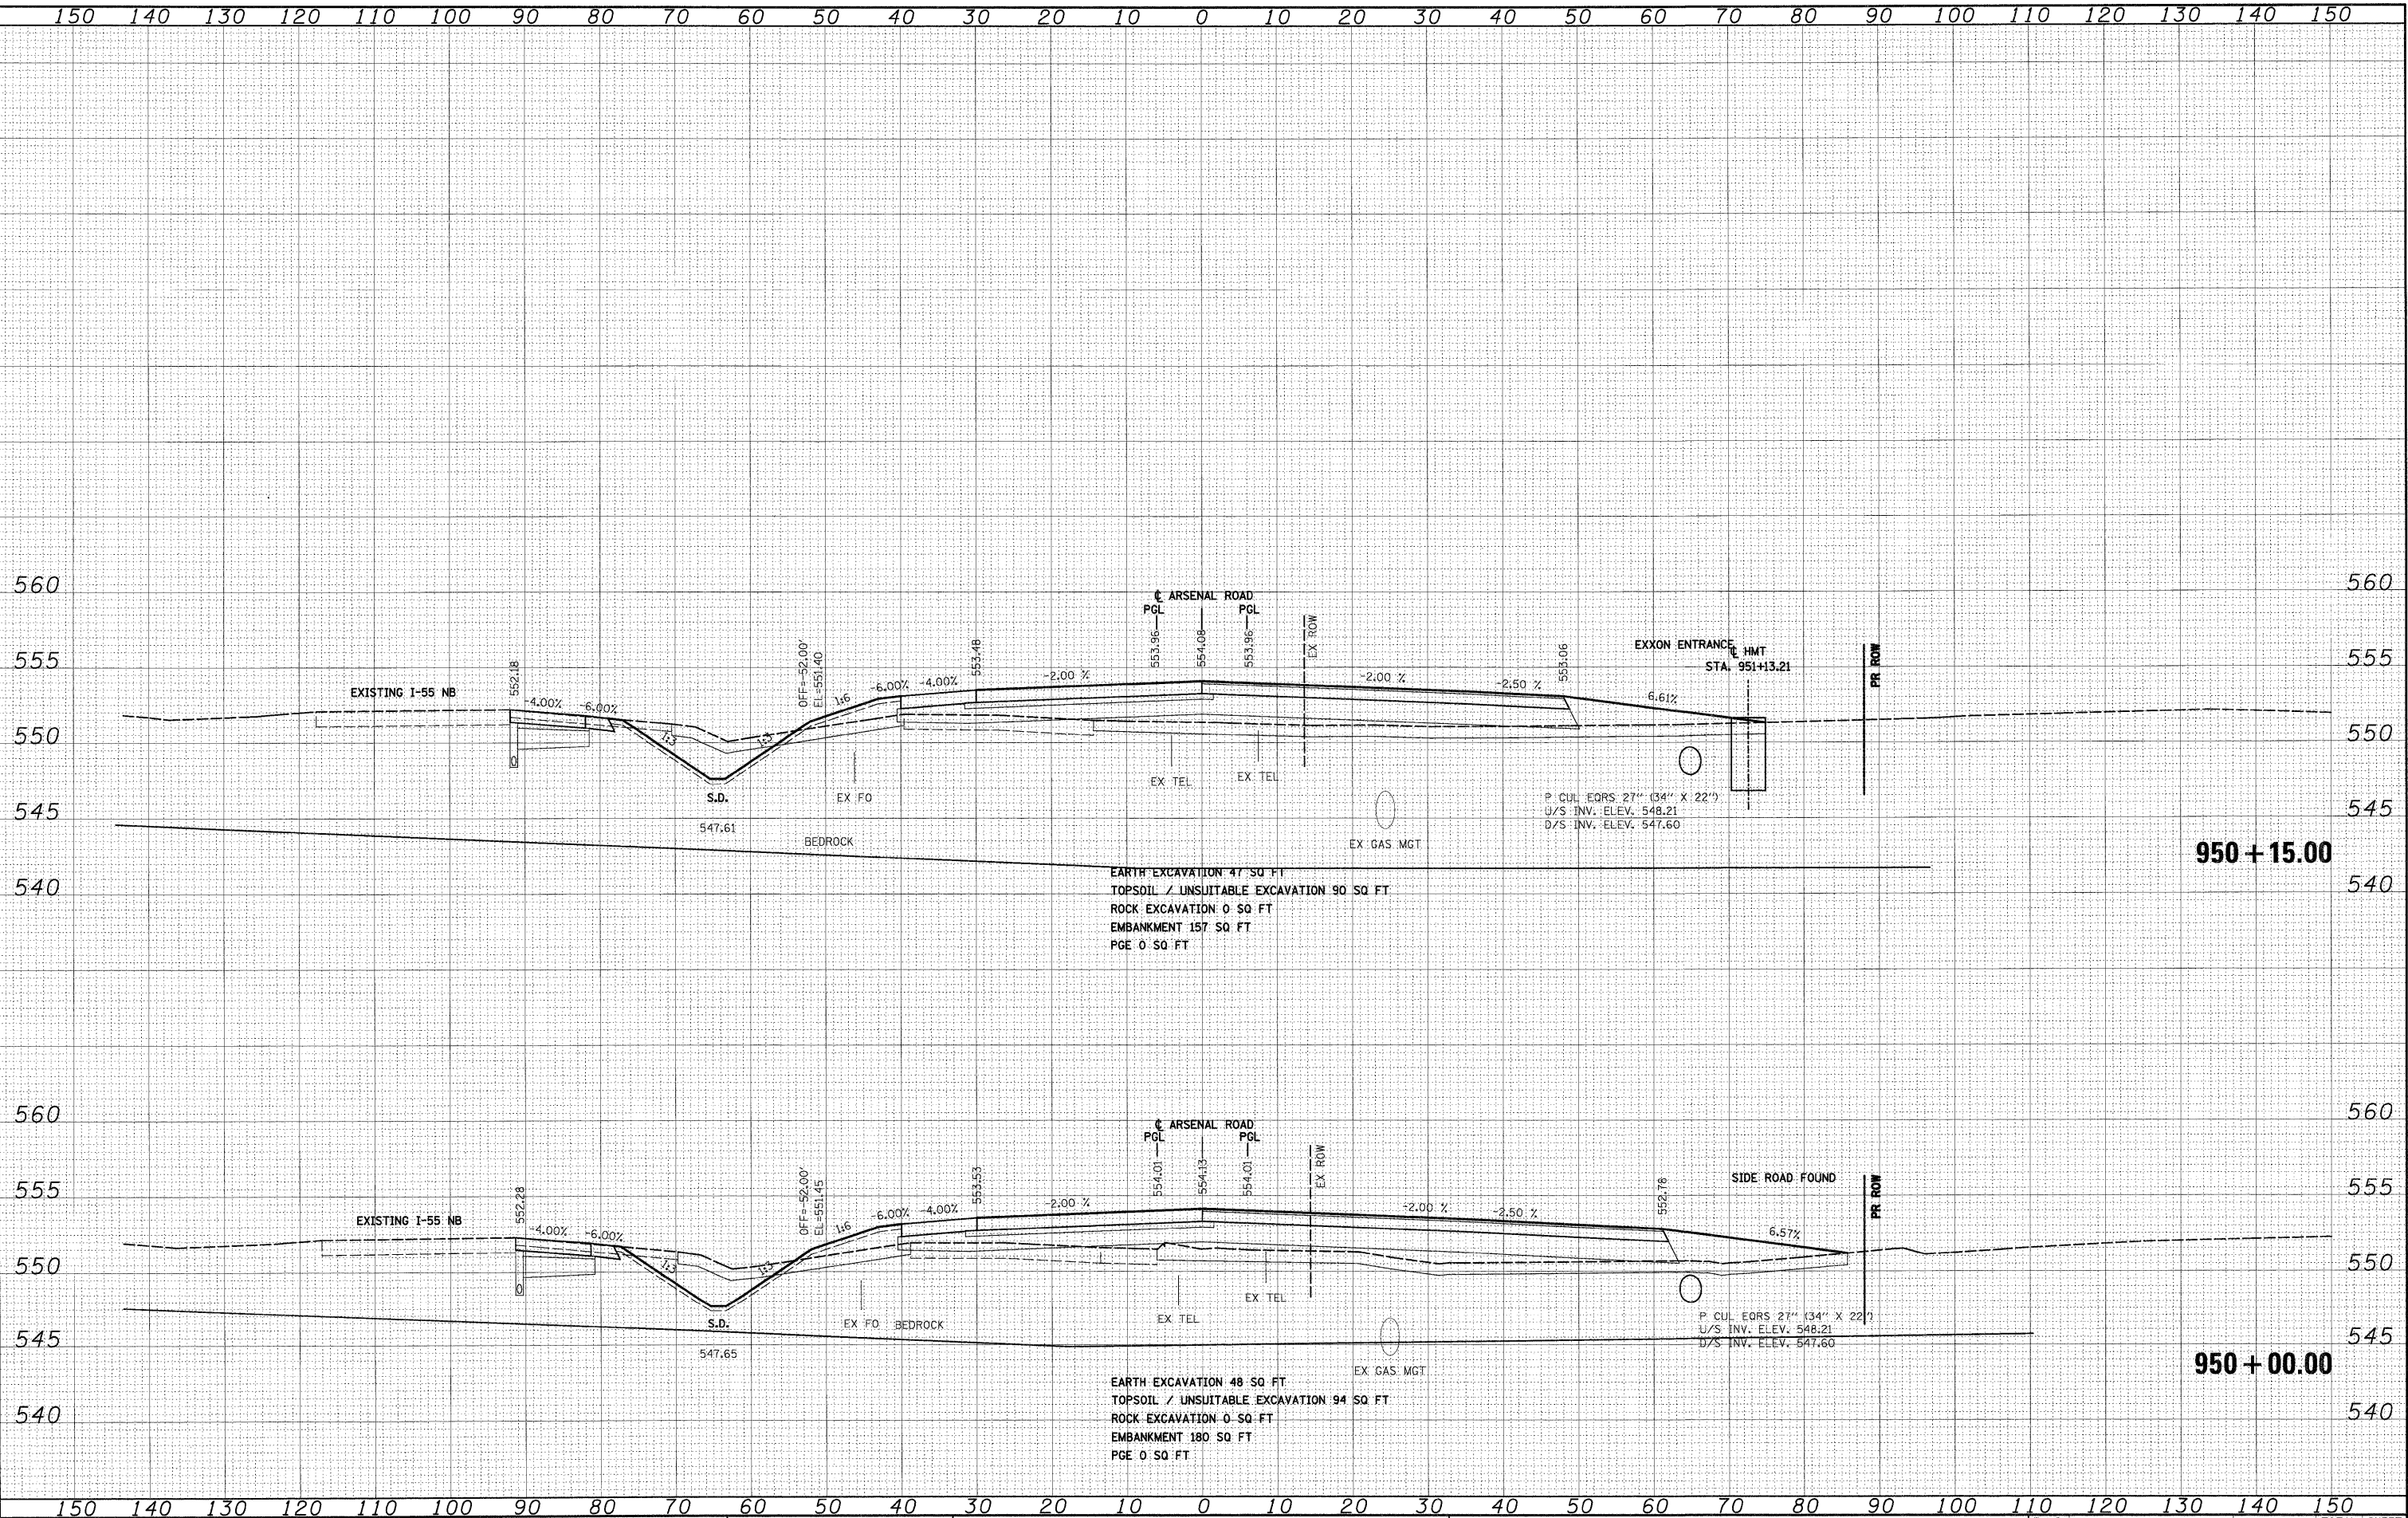

FILE NAME = D:\60F12-SHT-XSSH01.dgn	USER NAME = TKluigel	DESIGNED - TRK	REVISED -	STATE OF ILLINOIS DEPARTMENT OF TRANSPORTATION	ARSENAL ROAD CROSS SECTIONS	SCALE:1"=10'H;1"=5'V	SHEET NO. 28 OF 62 SHEETS	STA. 950+00.00 TO STA. 950+15.00	F.A.I RTE.	SECTION	COUNTY	TOTAL SHEETS	SHEET NO.
		DRAWN - TRK	REVISED -						55	99-2HB-2B-1	WILL	756	629
	PLOT SCALE = 1:10	CHECKED - DLT	REVISED -						CONTRACT NO. 60F12				
	PLOT DATE = 2/3/2011	DATE - 2/4/11	REVISED -						FED. ROAD DIST. NO. 1 ILLINOIS FED. AID PROJECT				


ORIGINAL			
SURVEY			
PLOTTED			
TEMPLATE			
AREAS			
AREAS CHECKED			
NO. _____			
		BY	DATE

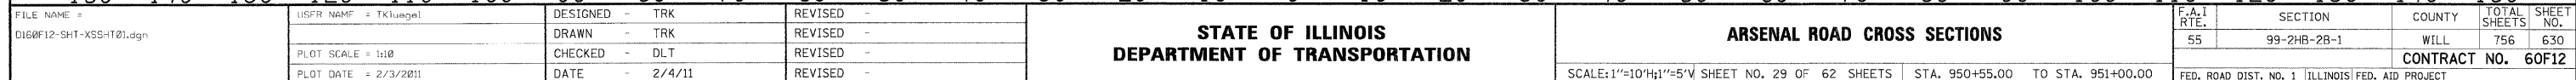

FINAL	SURVEYED	BY	DATE
SURVEY	FILED		
NOTE BOOK	TEMP. DATE		
NO.	AREAS CHECKED		


ORIGINAL	SURVEYED	BY	DATE
SURVEY	FILED		
NOTE BOOK	TEMP. DATE		
NO.	AREAS CHECKED		

McDonough Associates Inc.
Engineers / Architects
188 East Randolph Street, Chicago, Illinois 60601

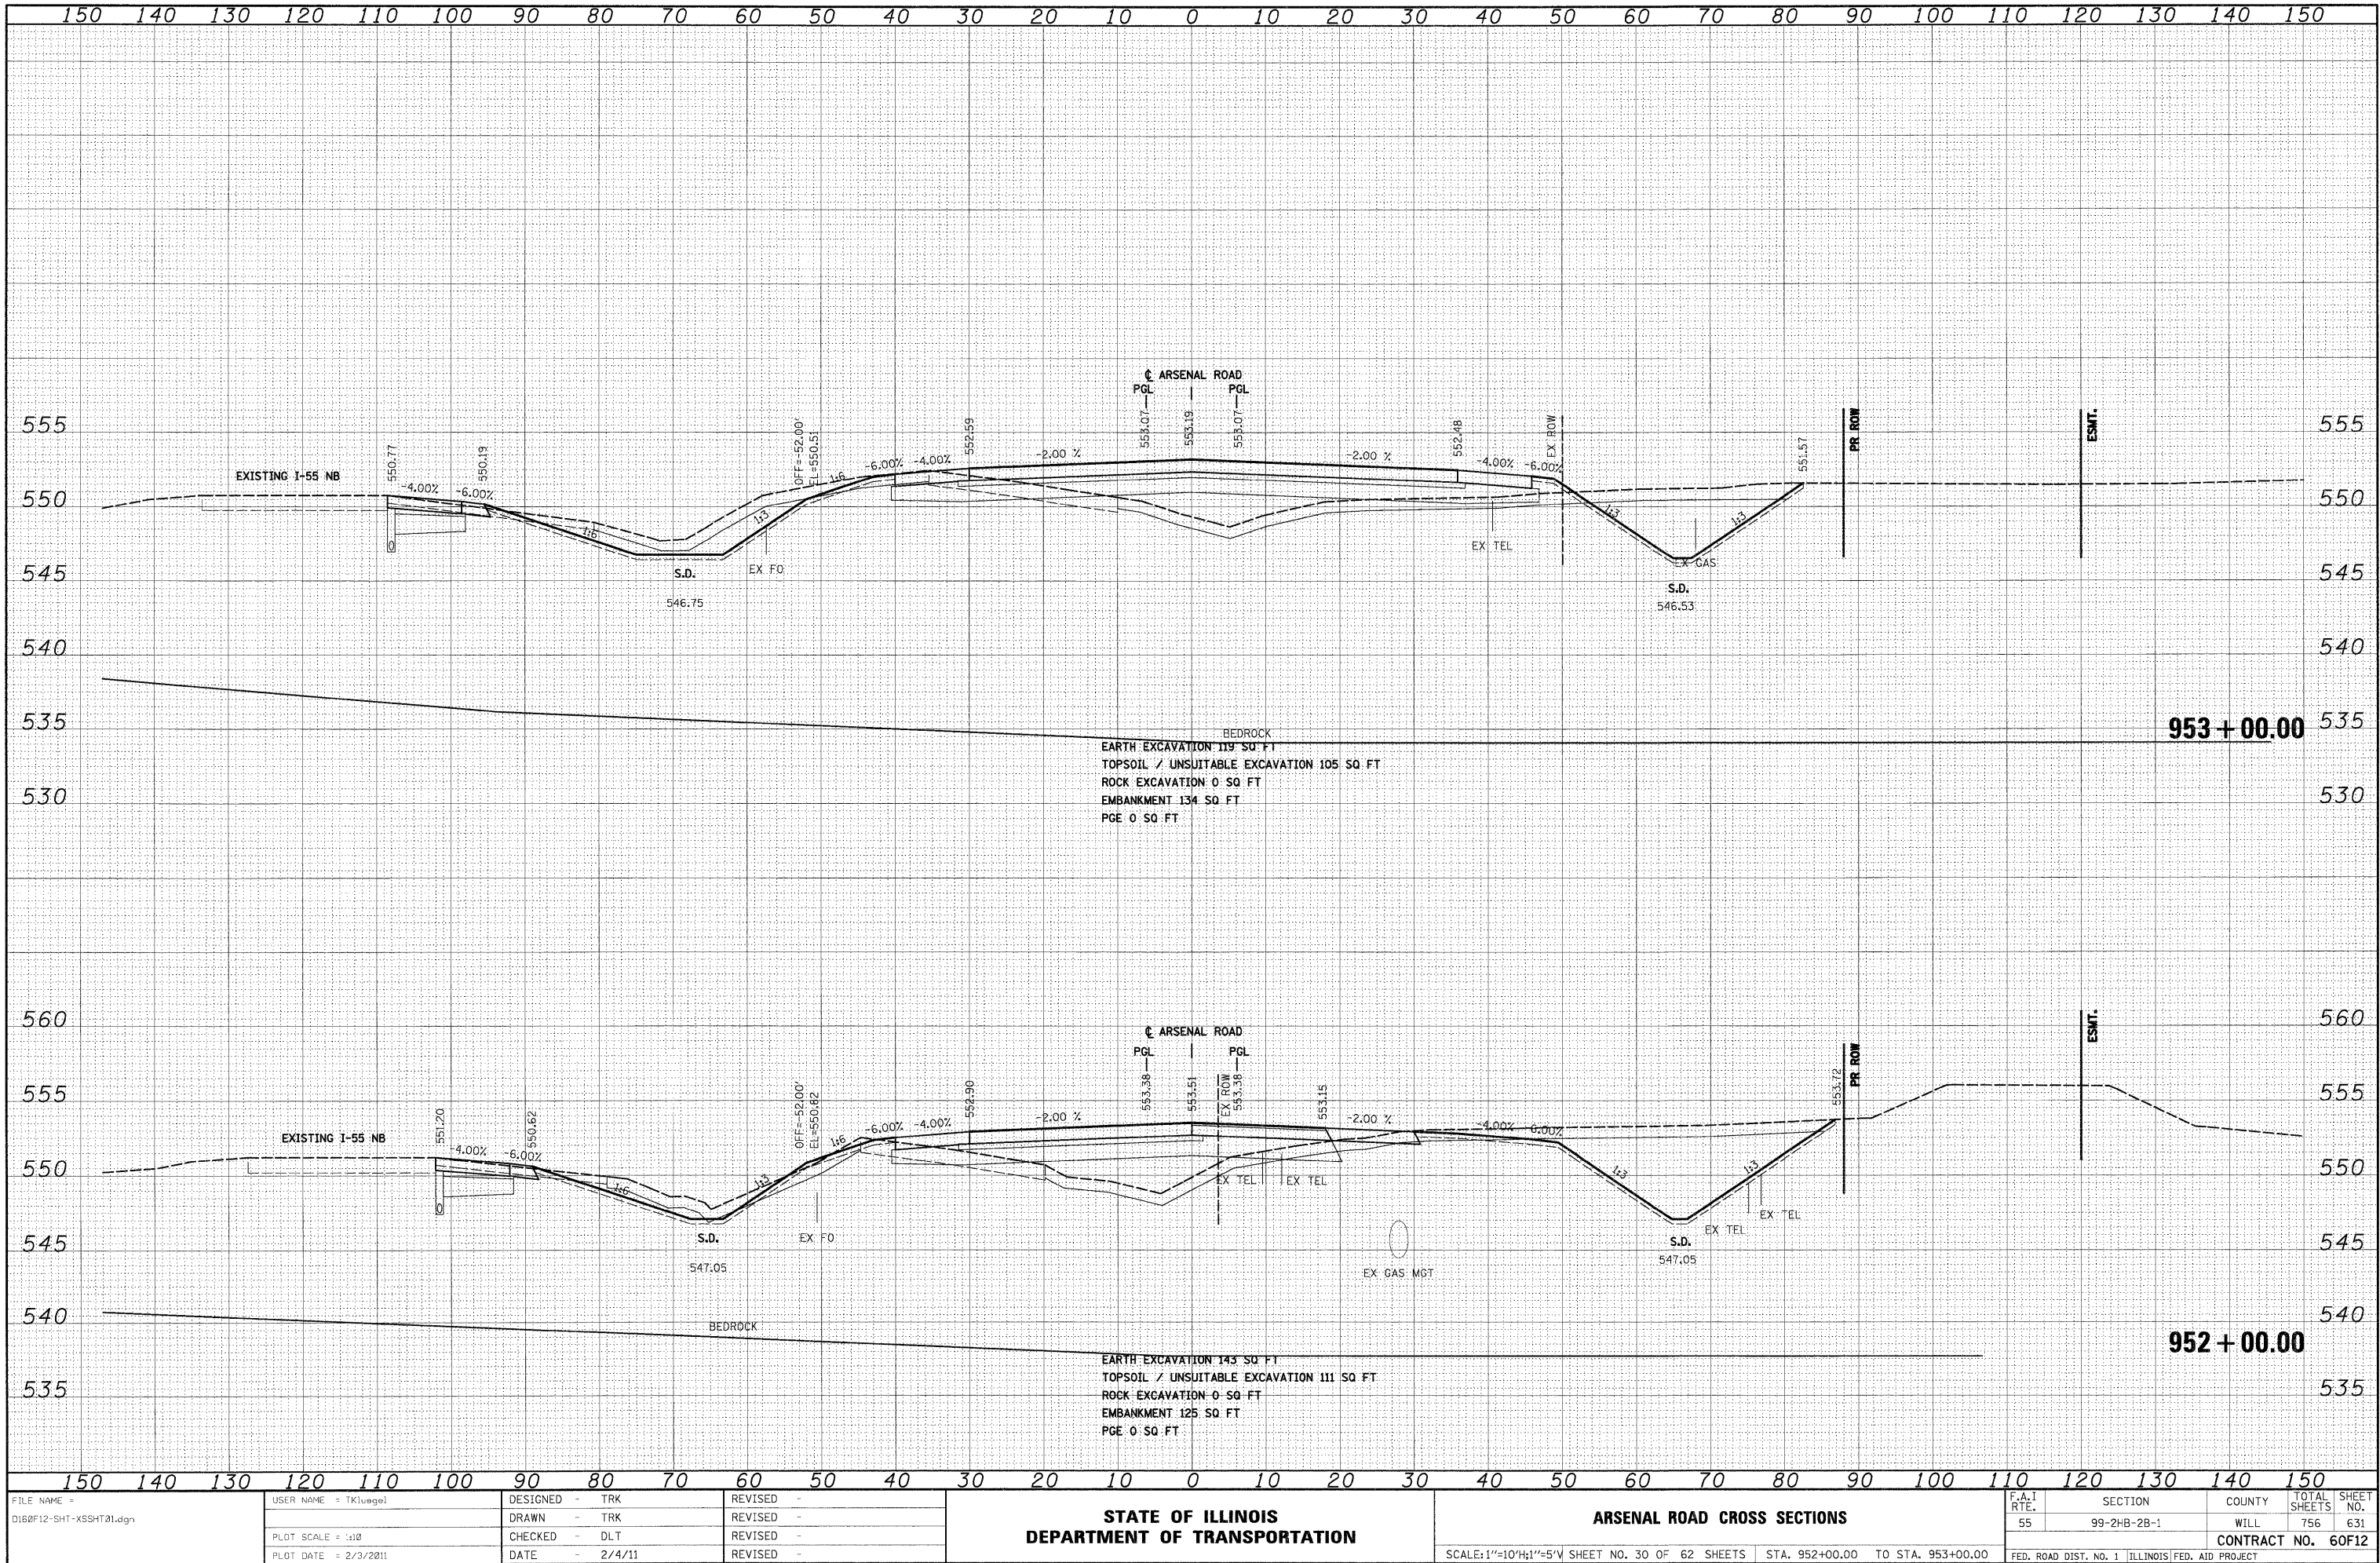


FILE NAME =	USER NAME = TKluagel	DESIGNED - TRK	REVISED -	STATE OF ILLINOIS DEPARTMENT OF TRANSPORTATION		ARSENAL ROAD CROSS SECTIONS		F.A.1 RTE.	SECTION	COUNTY	TOTAL SHEETS	SHEET NO.
D:\60F12-SHT-XSSH121.dgn		DRAWN - TRK	REVISED -					55	99-2HB-2B-1	WILL	756	631
PLOT SCALE = 1:10		CHECKED - DLT	REVISED -					CONTRACT NO. 60F12				
PLOT DATE = 2/3/2011		DATE - 2/4/11	REVISED -			SCALE: 1"=10'H; 1"=5'V SHEET NO. 30 OF 62 SHEETS STA. 952+00.00 TO STA. 953+00.00		FED. ROAD DIST. NO. 1 ILLINOIS FED. AID PROJECT				

ORIGINAL			BY	DATE
SURVEY				
PLOTTED				
TEMPLATE				
AREAS				
AREAS CHECKED				
NO.				

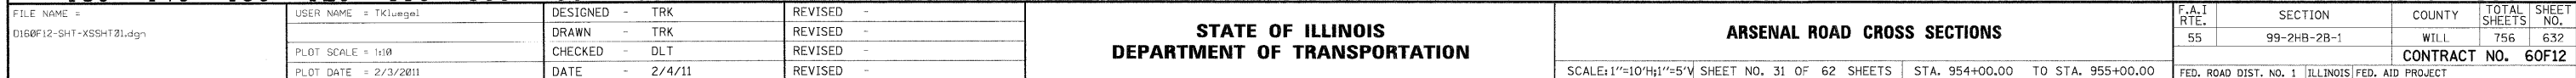

FINAL	SURVEYED	BY	DATE
SURVEY	AS BUILT		
NOTE BOOK	TEMPLATE		
NO.	AREAS CHECKED		


ORIGINAL	SURVEYED	BY	DATE
SURVEY	AS BUILT		
NOTE BOOK	TEMPLATE		
NO.	AREAS CHECKED		

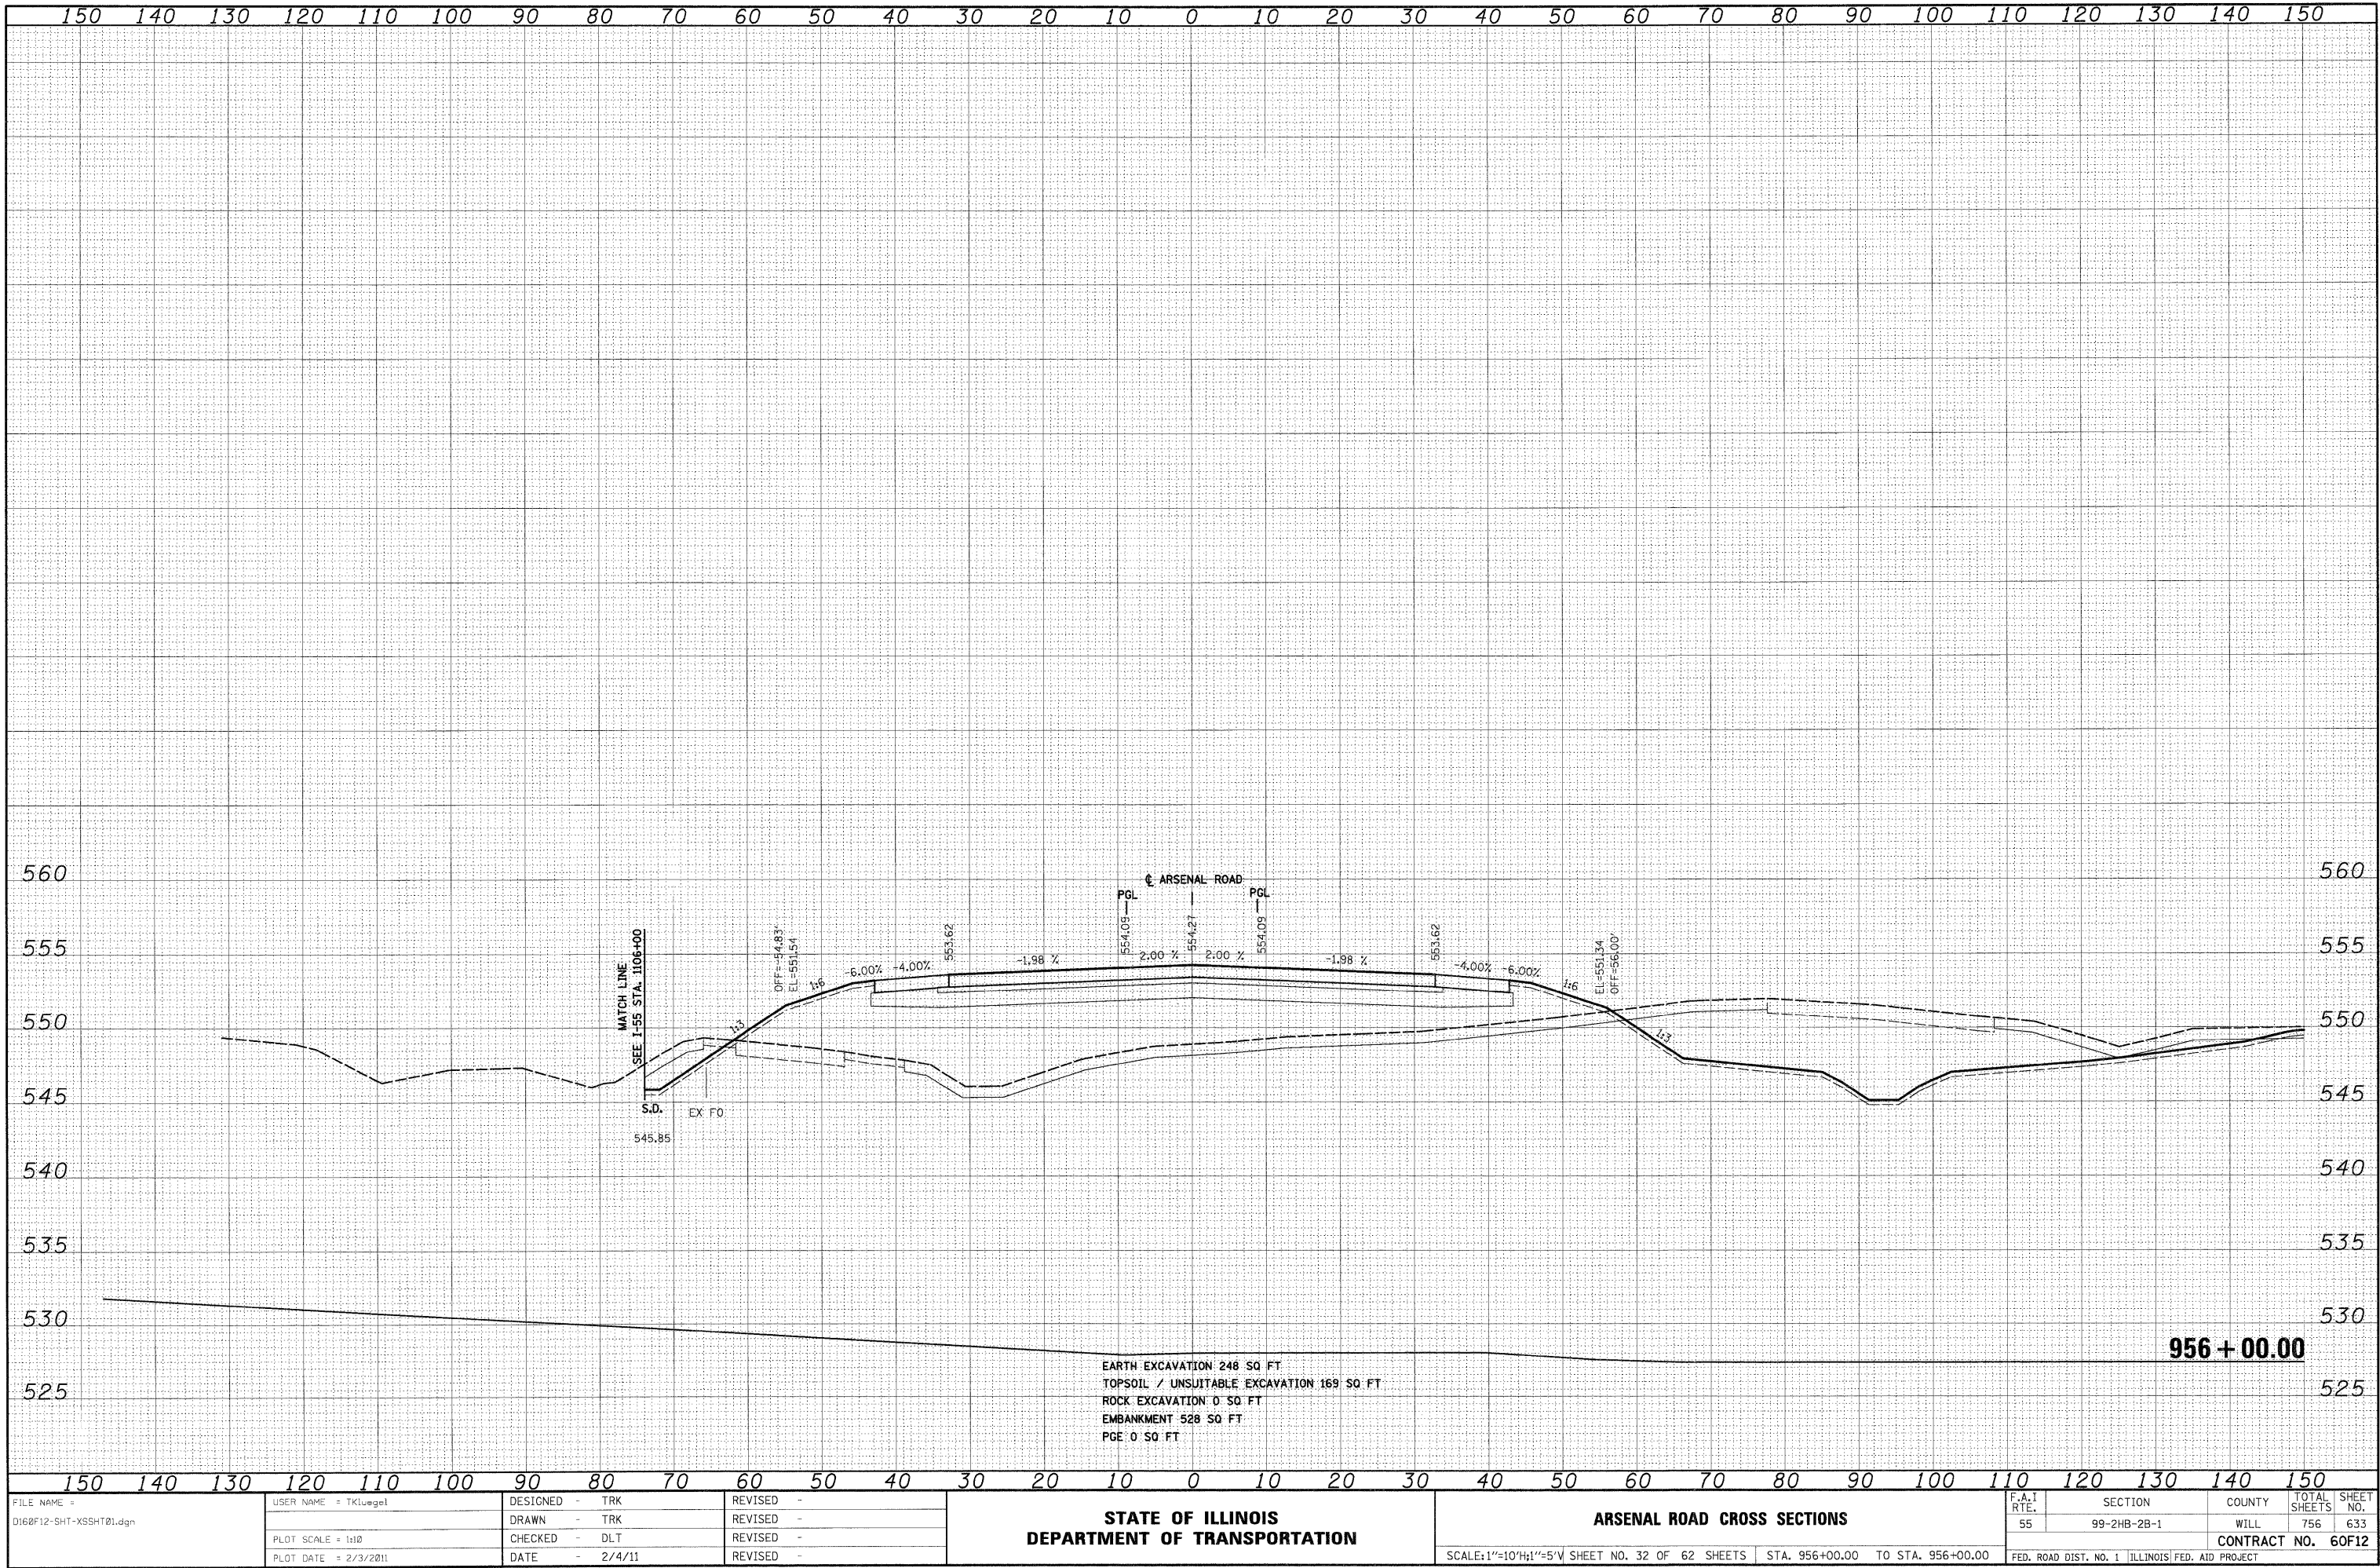

FINAL	SURVEYED	DATE
SURVEY	BY	
NOTE BOOK		
NO.		

ORIGINAL	SURVEYED	DATE
SURVEY	BY	
NOTE BOOK		
NO.		


McDonough Associates Inc.
Engineers & Architects
100 East Randolph Street, Chicago, Illinois 60601

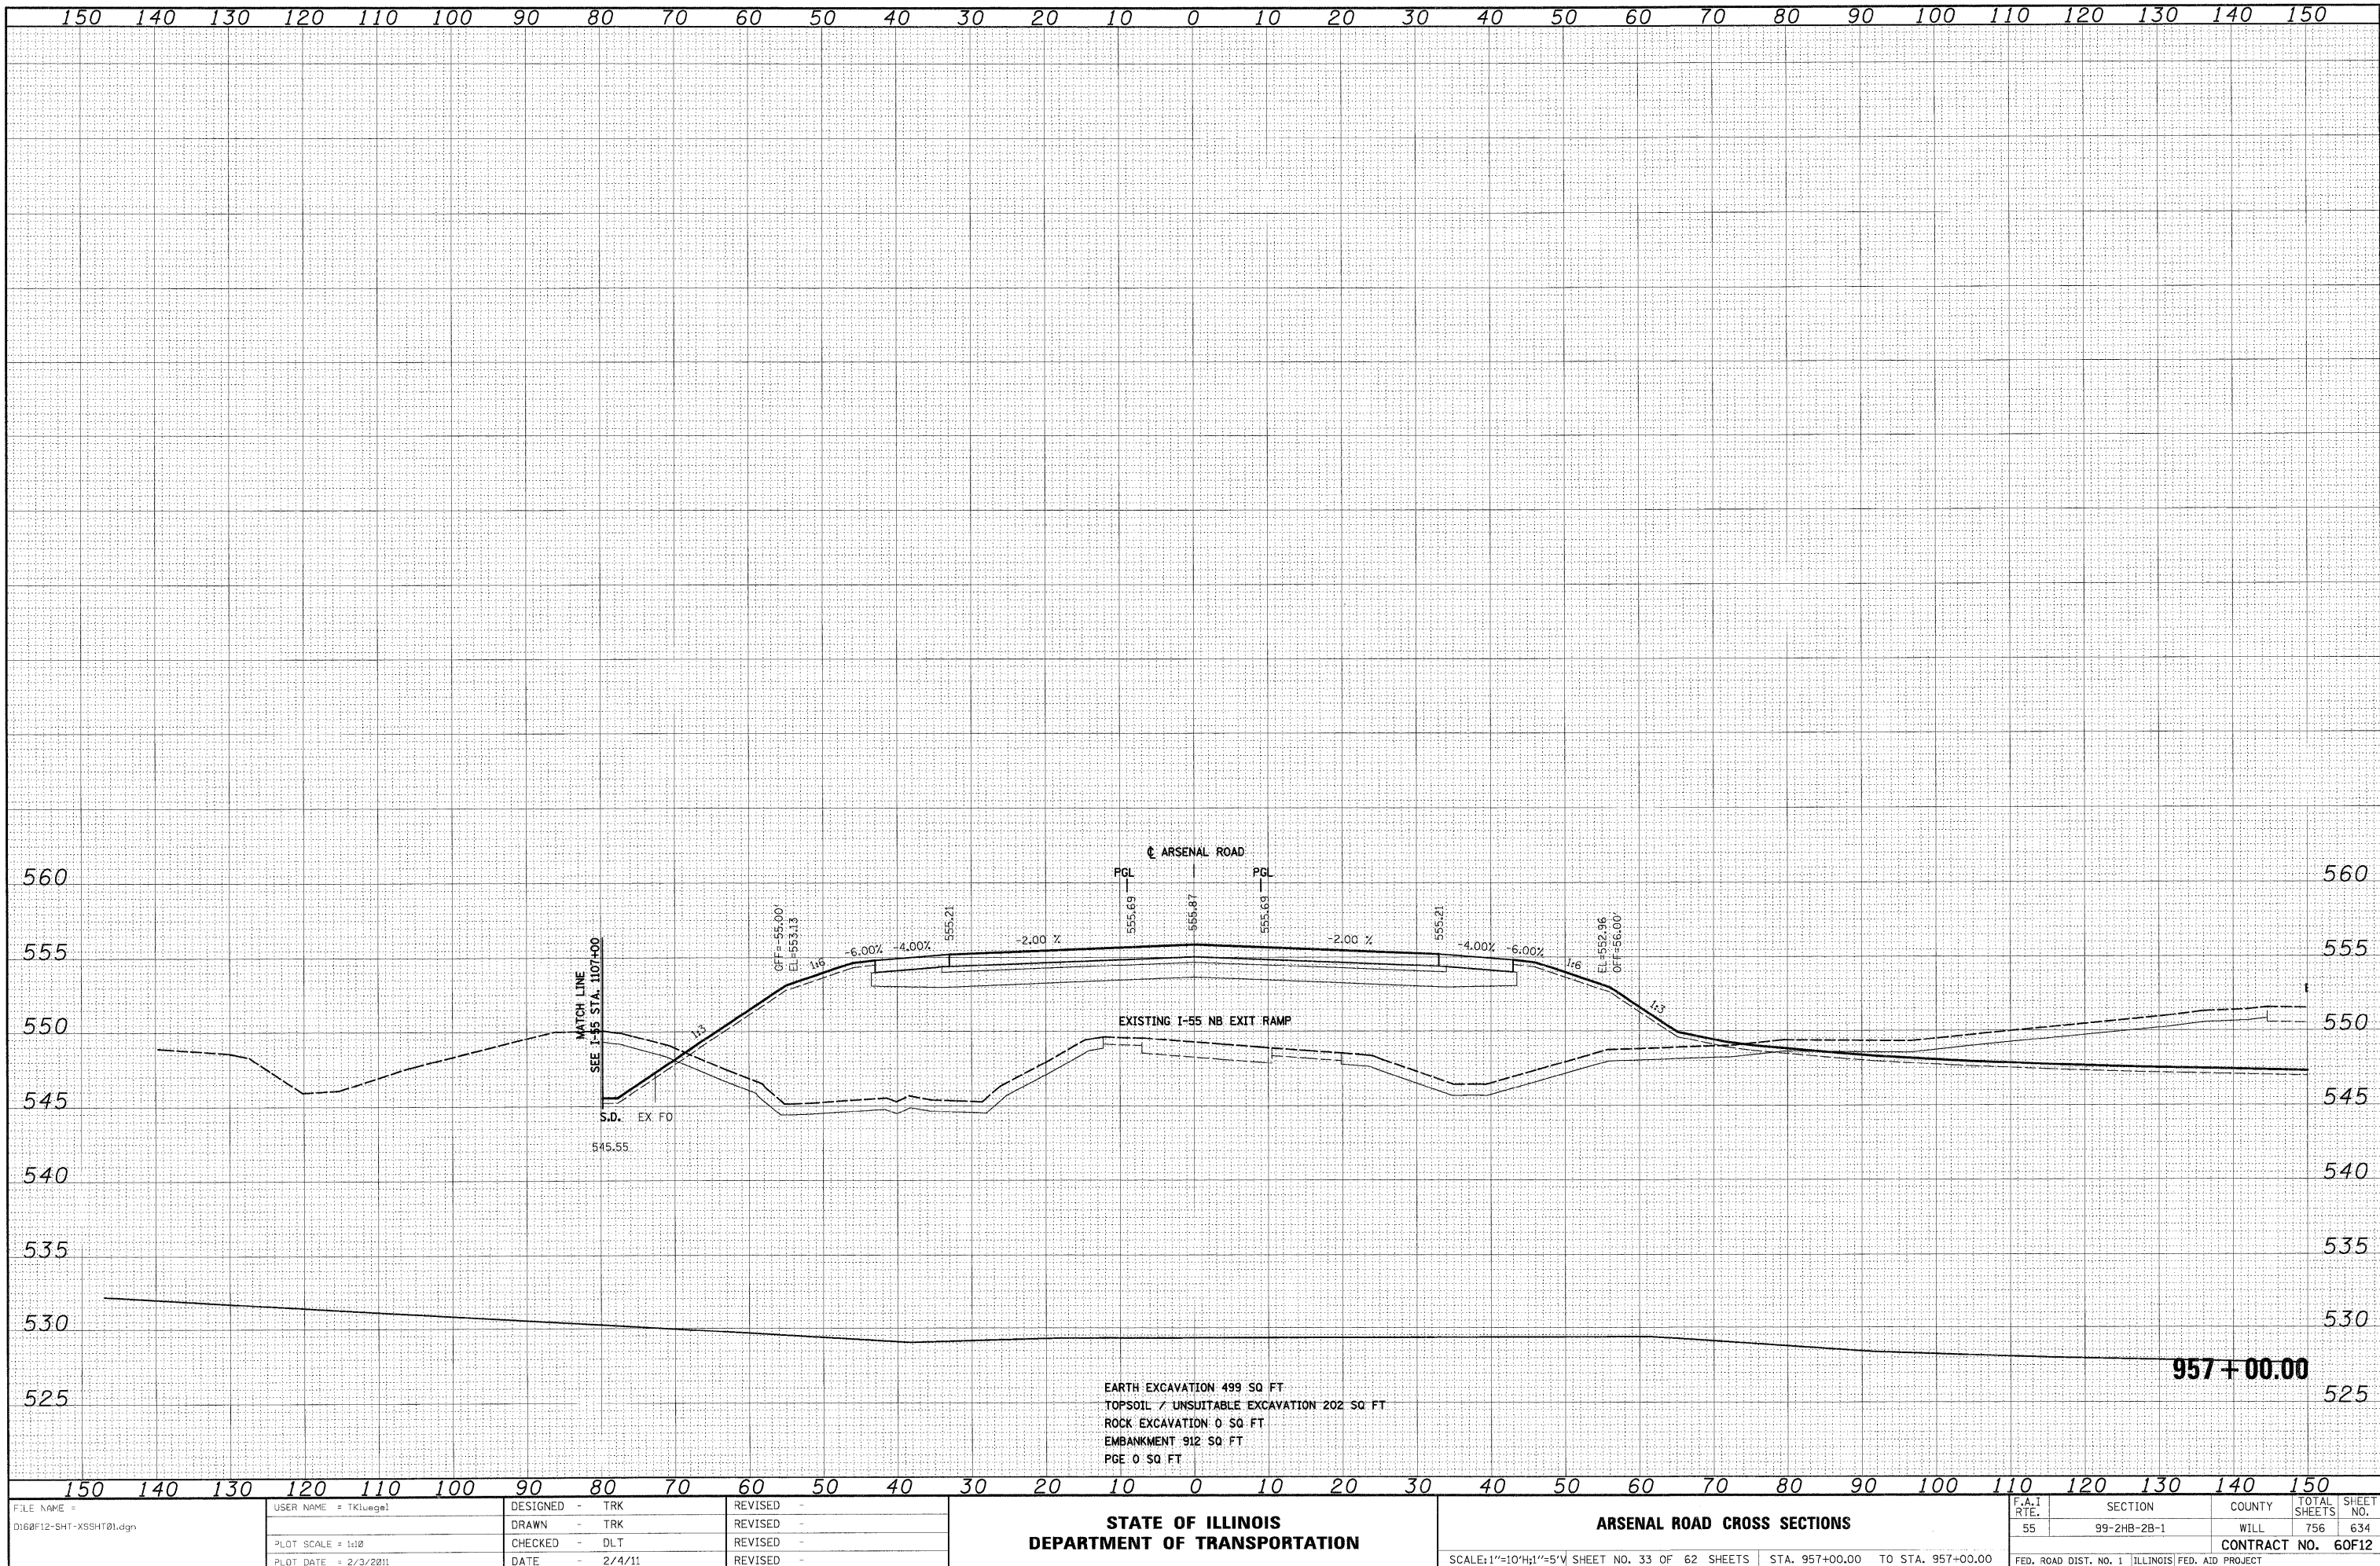

FINAL	SURVEYED	BY	DATE
NO. _____	NO. _____	NO. _____	NO. _____
NO. _____	NO. _____	NO. _____	NO. _____
NO. _____	NO. _____	NO. _____	NO. _____
NO. _____	NO. _____	NO. _____	NO. _____

ORIGINAL	SURVEYED	BY	DATE
NO. _____	NO. _____	NO. _____	NO. _____
NO. _____	NO. _____	NO. _____	NO. _____
NO. _____	NO. _____	NO. _____	NO. _____
NO. _____	NO. _____	NO. _____	NO. _____

McDonough Associates Inc.
Engineers / Architects
188 East Randolph Street, Chicago, Illinois 60601

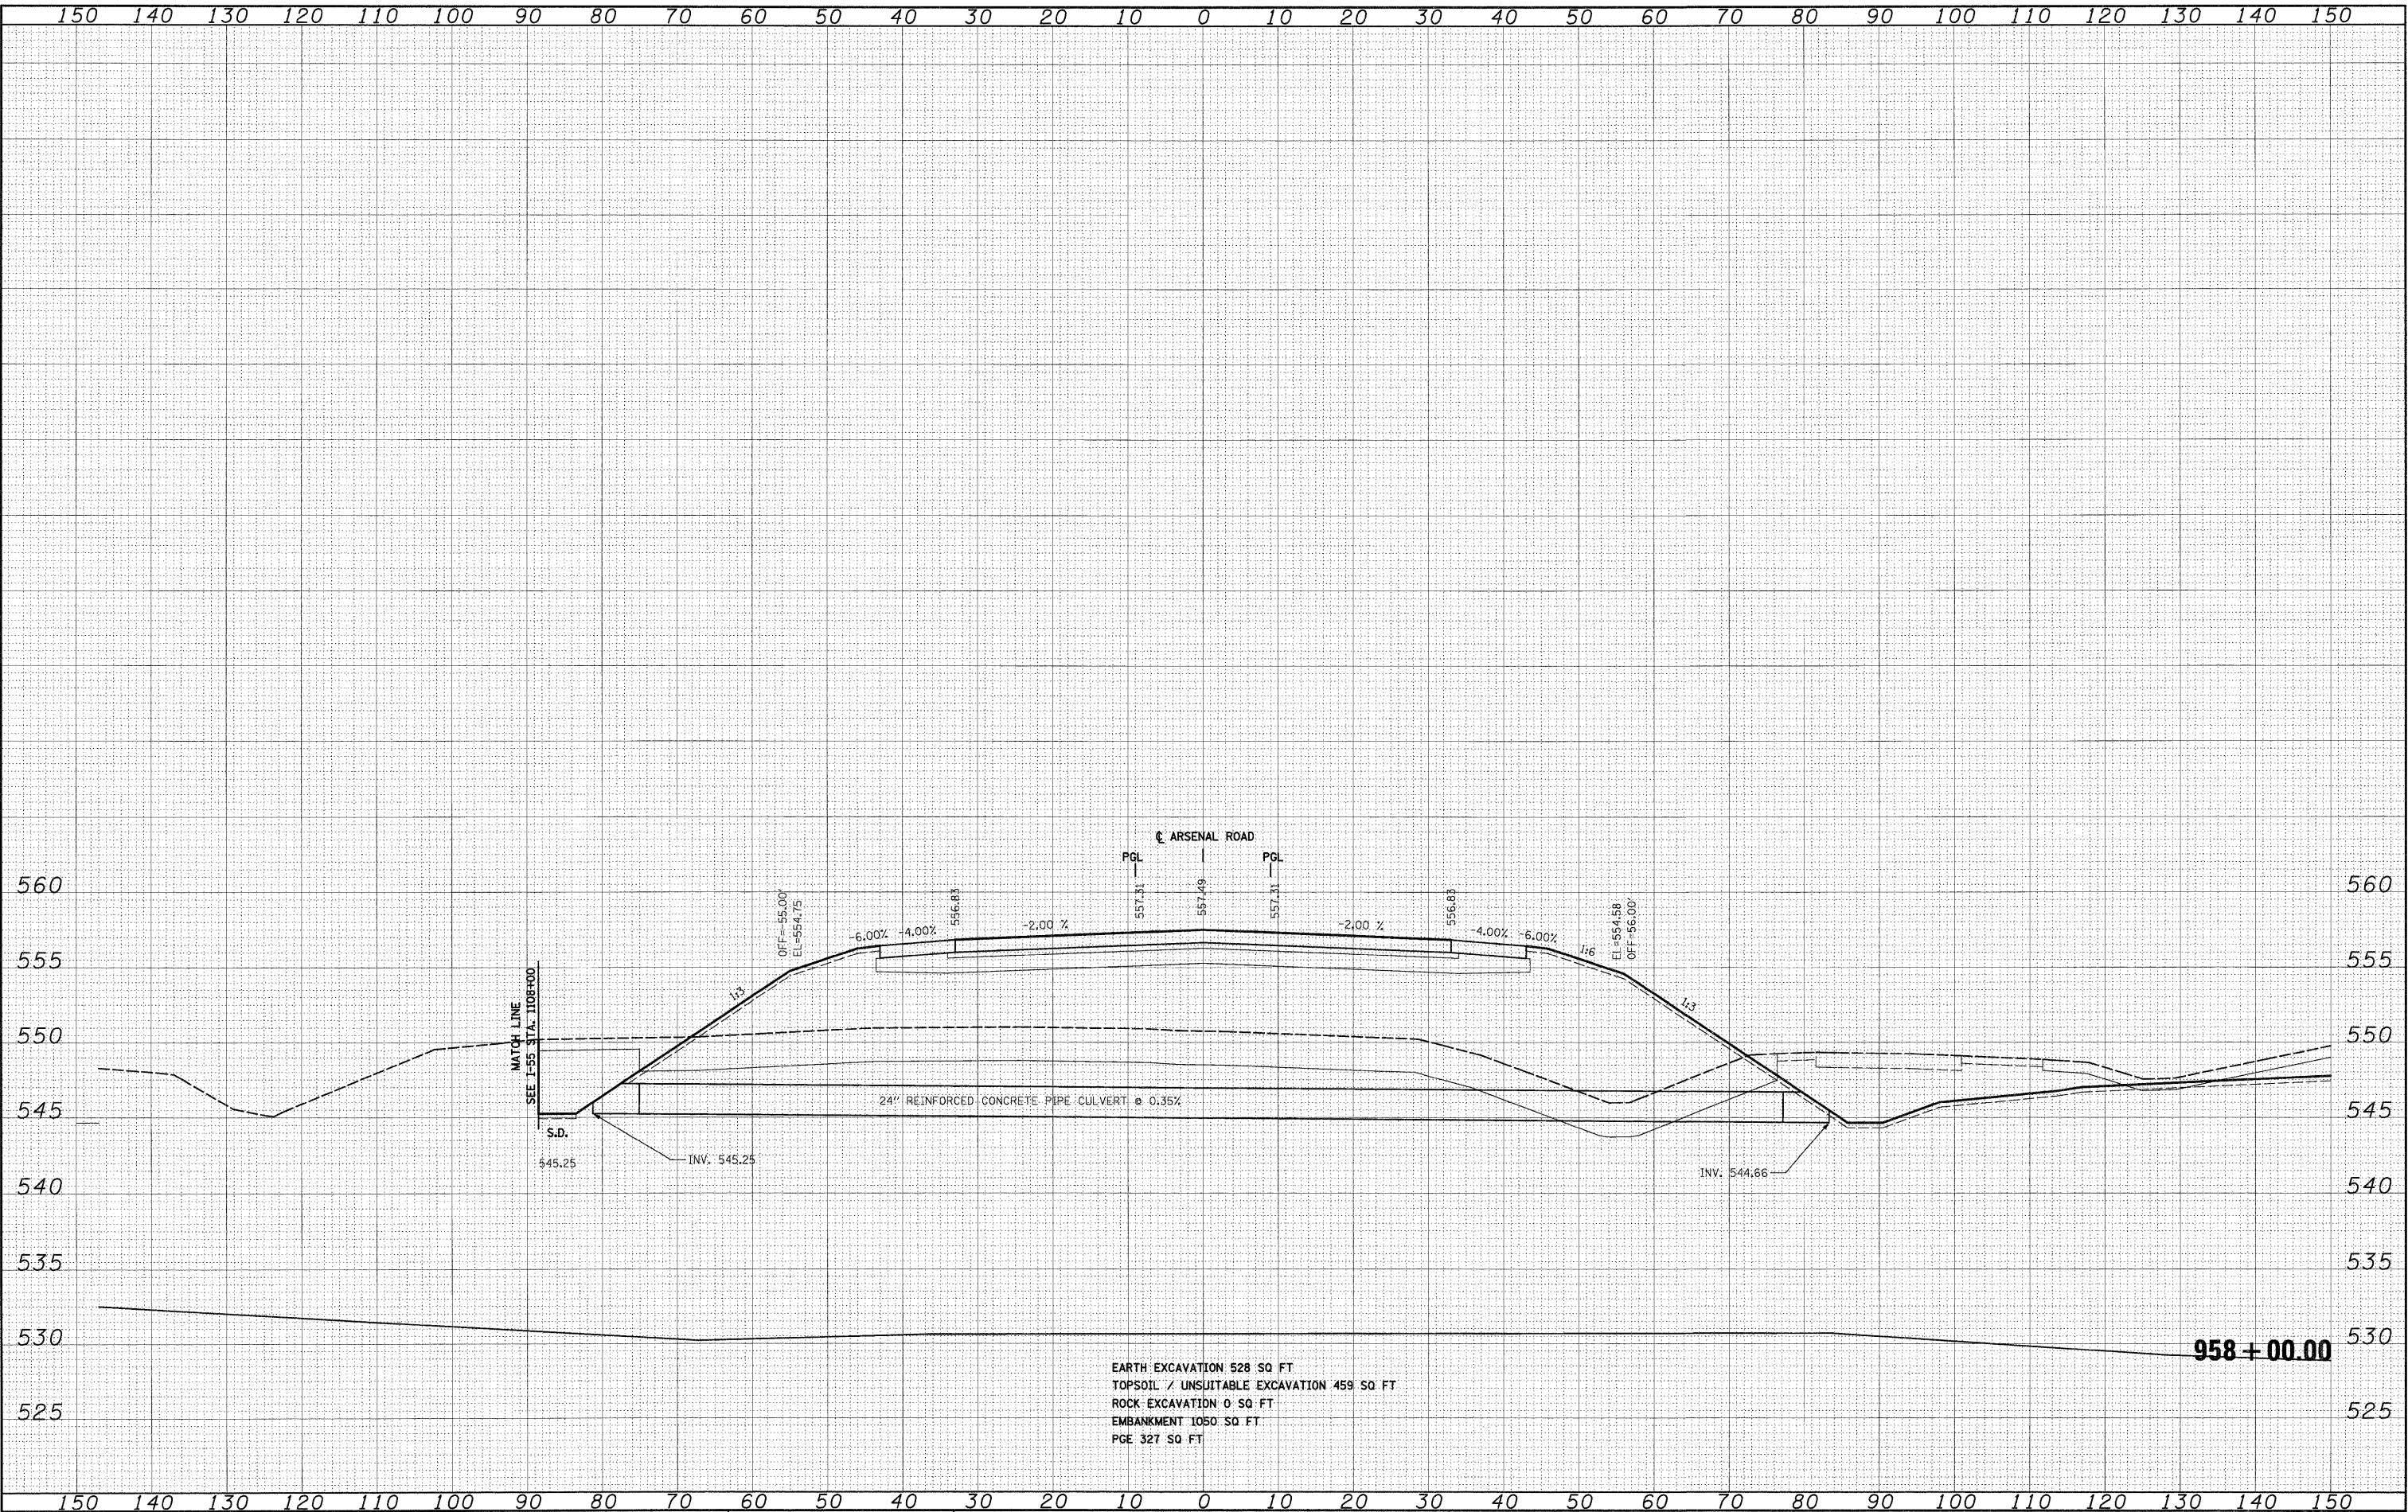


EARTH EXCAVATION 528 SQ. FT.
TOPSOIL / UNSUITABLE EXCAVATION 459 SQ. FT.
ROCK EXCAVATION 0 SQ. FT.
EMBANKMENT 1050 SQ. FT.
PGE 327 SQ. FT.

FILE NAME = D:\60F12-SHT-XSSH\01.dgn	USER NAME = TKLuegel	DESIGNED - TRK	REVISED -	STATE OF ILLINOIS DEPARTMENT OF TRANSPORTATION	ARSENAL ROAD CROSS SECTIONS	SCALE: 1"=10' HORIZ. 1"=5' V. SHEET NO. 34 OF 62 SHEETS	STA. 958+00.00 TO STA. 958+00.00	F.A.1 RTE. 55	SECTION 99-2HB-2B-1	COUNTY WILL	TOTAL SHEETS 756	SHEET NO. 635	CONTRACT NO. 60F12
PLOT SCALE = 1"=10'	PLOT DATE = 2/3/2011	CHECKED - DLT	REVISED -					FED. ROAD DIST. NO. 1	ILLINOIS FED. AID PROJECT				
DATE = 2/4/11	REVISED -												

FINAL	SURVEYED	BY	DATE
SURVEY	DATE		
NOTE BOOK	TEMPLATE		
NO.	AREAS CHECKED		


ORIGINAL	SURVEYED	BY	DATE
SURVEY	DATE		
NOTE BOOK	TEMPLATE		
NO.	AREAS CHECKED		

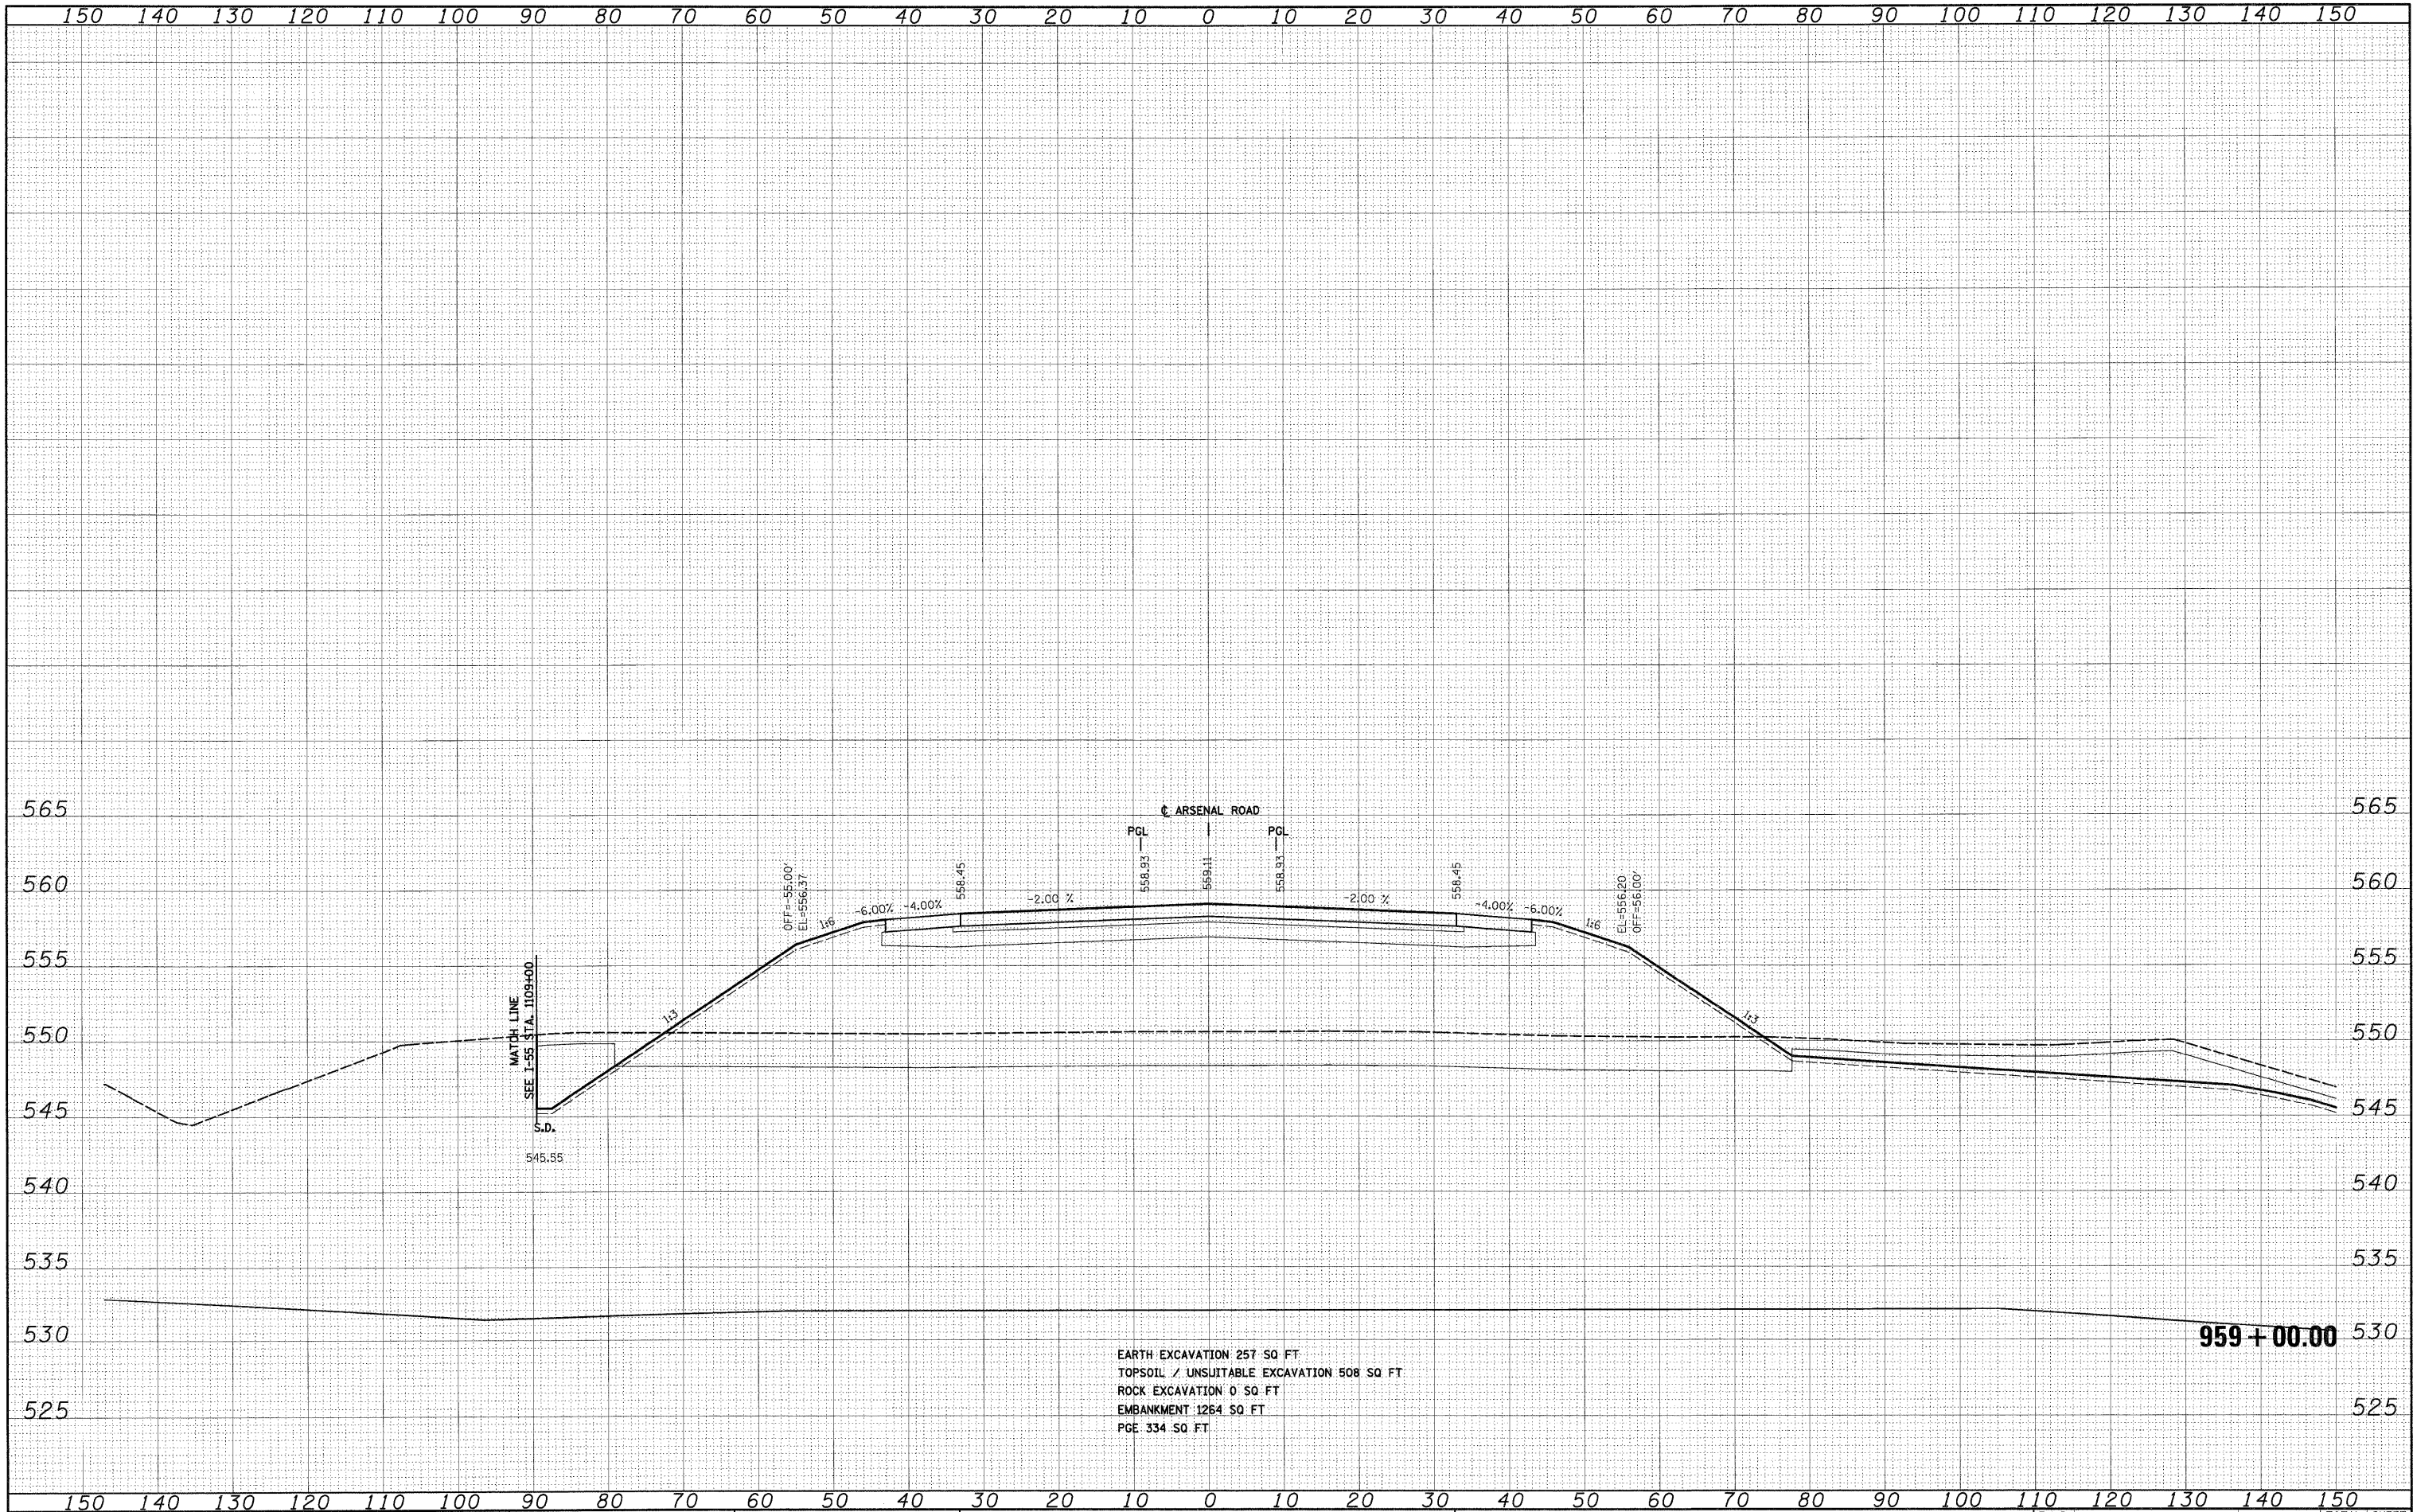


FILE NAME = D:\60F12-SHT-XSSHT01.dgn	USER NAME = TKLuegel	DESIGNED - TRK	REVISED -	STATE OF ILLINOIS DEPARTMENT OF TRANSPORTATION	ARSENAL ROAD CROSS SECTIONS				F.A.I. RTE.	SECTION	COUNTY	TOTAL SHEETS	SHEET NO.
		DRAWN - TRK	REVISED -						55	99-2HB-2B-1	WILL	756	636
	PLOT SCALE = 1:10	CHECKED - DLT	REVISED -						CONTRACT NO. 60F12				
	PLOT DATE = 2/3/2011	DATE - 2/4/11	REVISED -						FED. ROAD DIST. NO. 1 ILLINOIS FED. AID PROJECT				
SCALE: 1"=10'H; 1"=5'V SHEET NO. 35 OF 62 SHEETS STA. 959+00.00 TO STA. 959+00.00													

FINAL	SURVEYED	BY	DATE
SURVEY	PLANNED		
NOTE BOOK	TEMP. DATE		
NO.	AREAS CHECKED		

ORIGINAL	SURVEYED	BY	DATE
SURVEY	PLANNED		
NOTE BOOK	TEMP. DATE		
NO.	AREAS CHECKED		

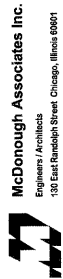


Engineers/Architects
100 East Randolph Street, Chicago, Illinois 60601

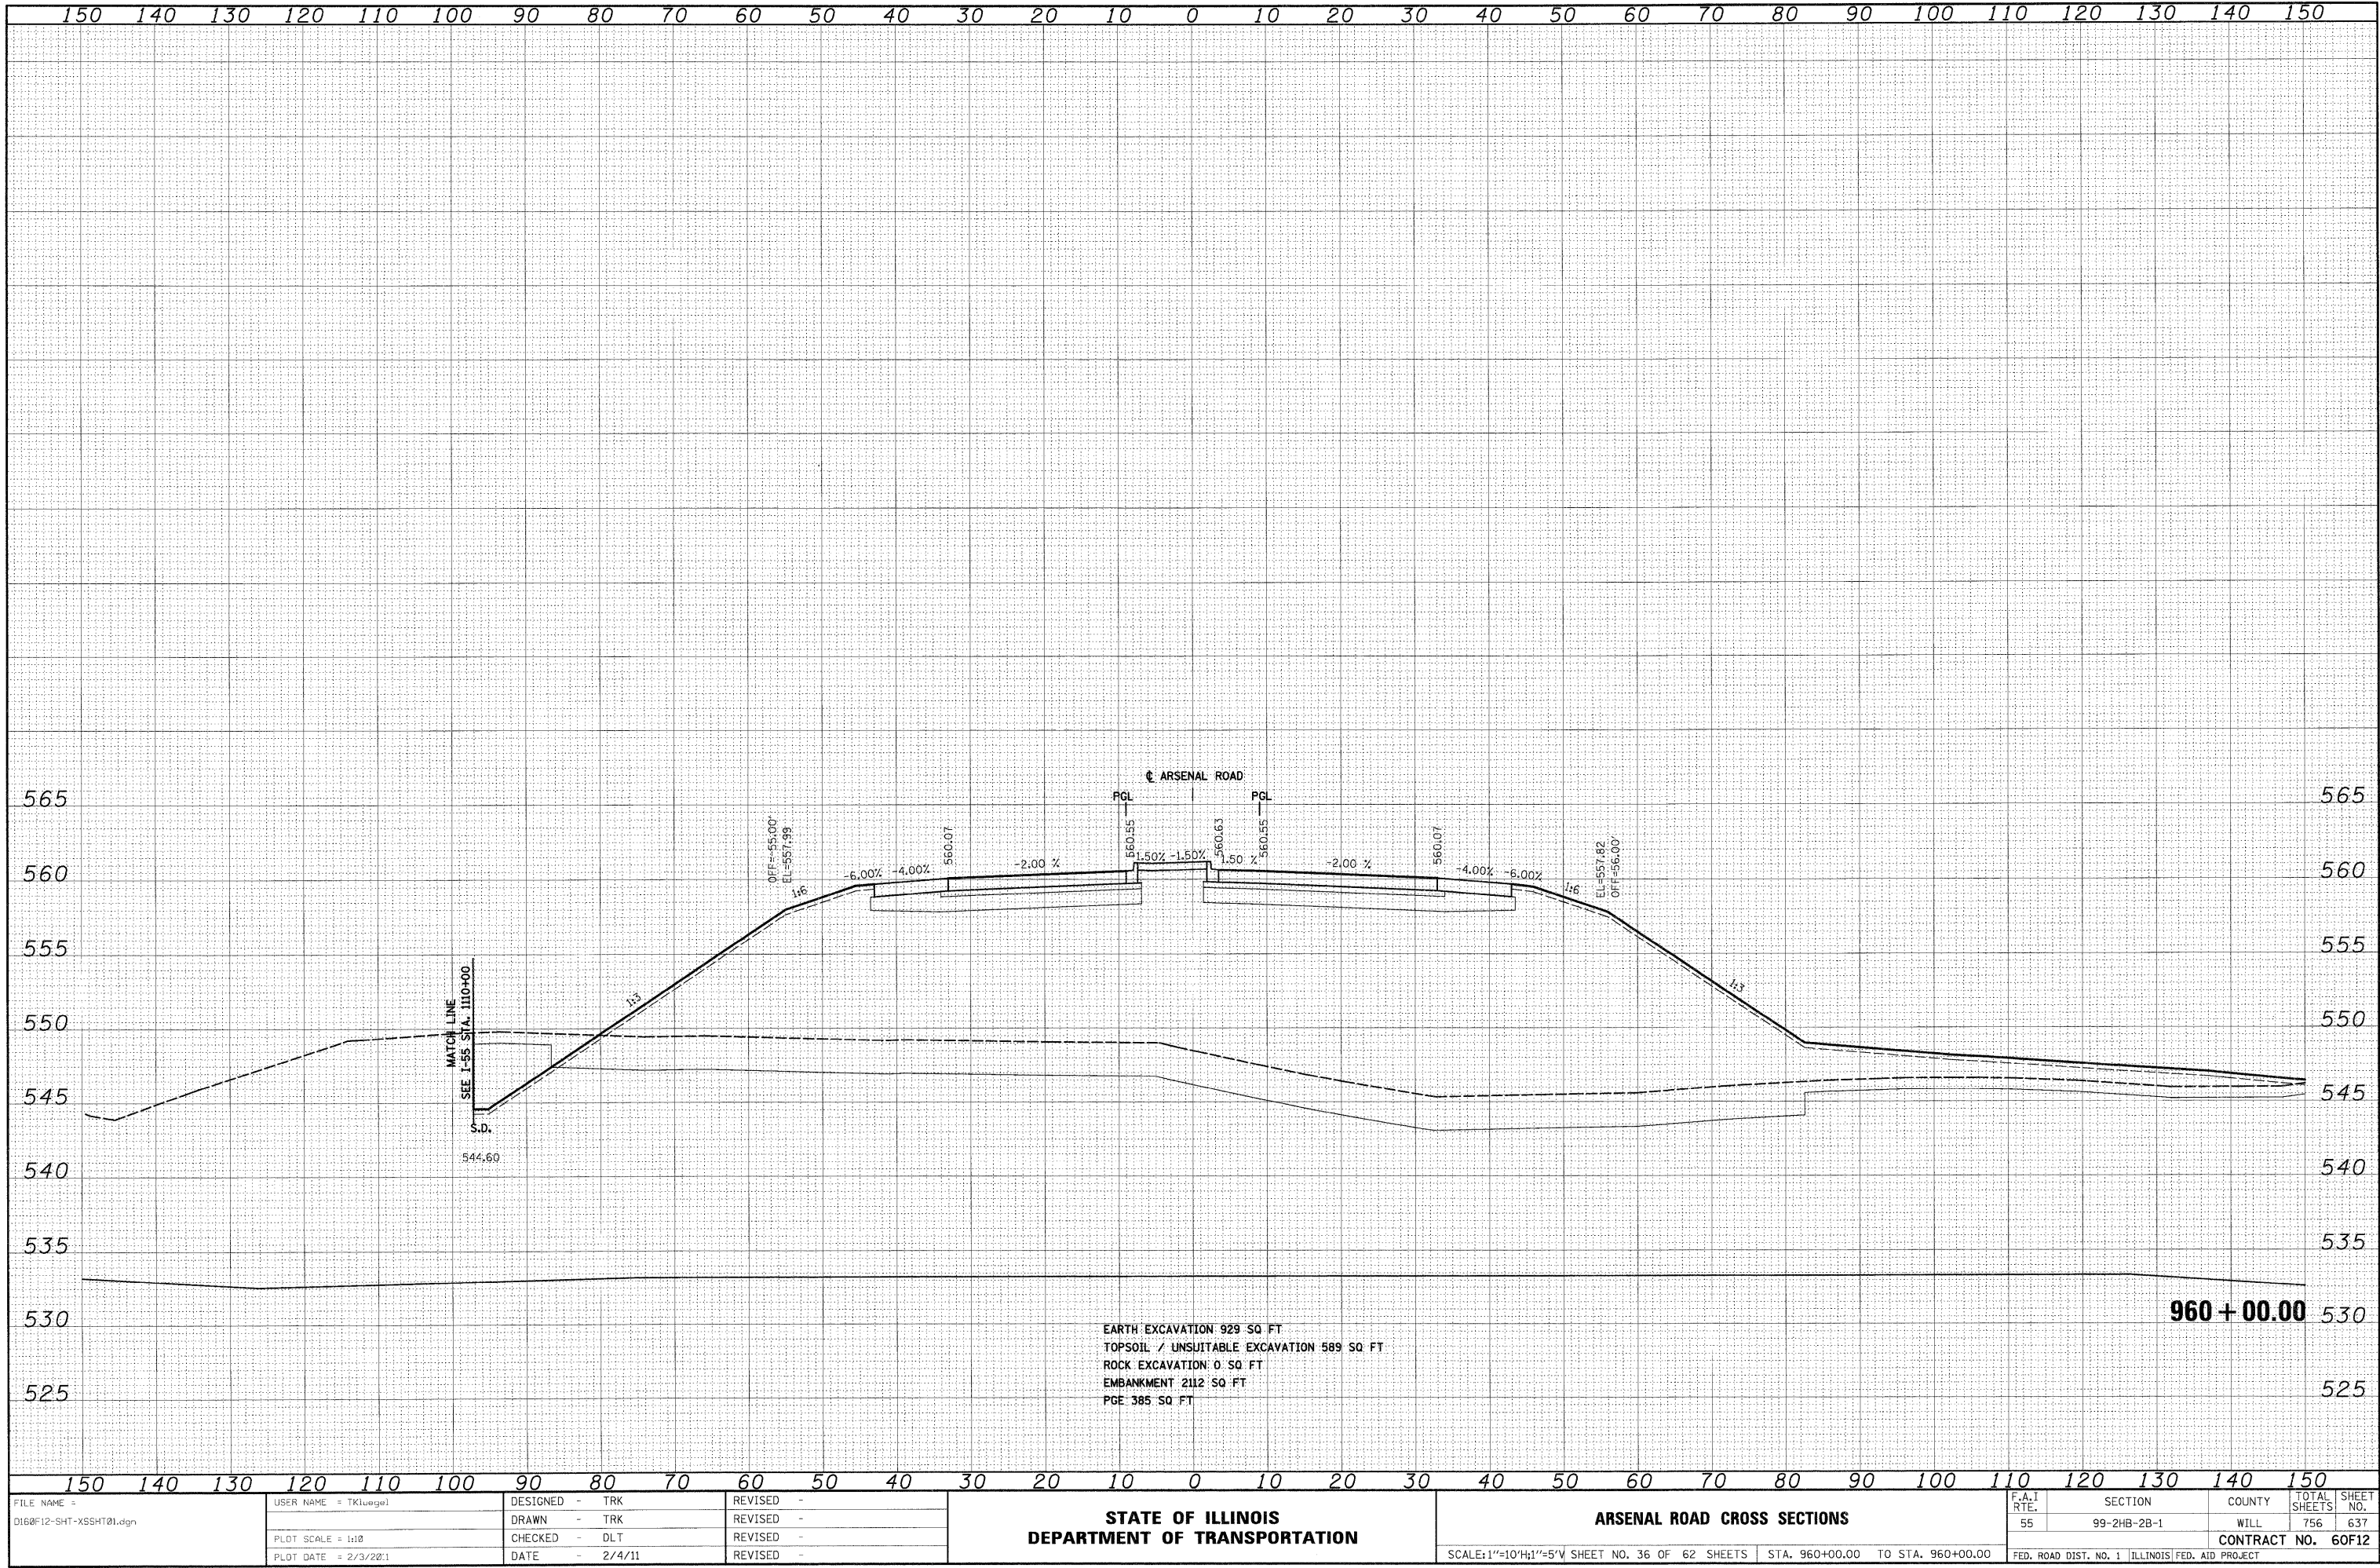

FINAL SURVEY	SURVEYED	DATE
NOTE BOOK	BY	
NO.		

ORIGINAL SURVEY	SURVEYED	DATE
NOTE BOOK	BY	
NO.		


McDonough Associates Inc.
Engineers/Architects
130 East Randolph Street, Chicago, Illinois 60601

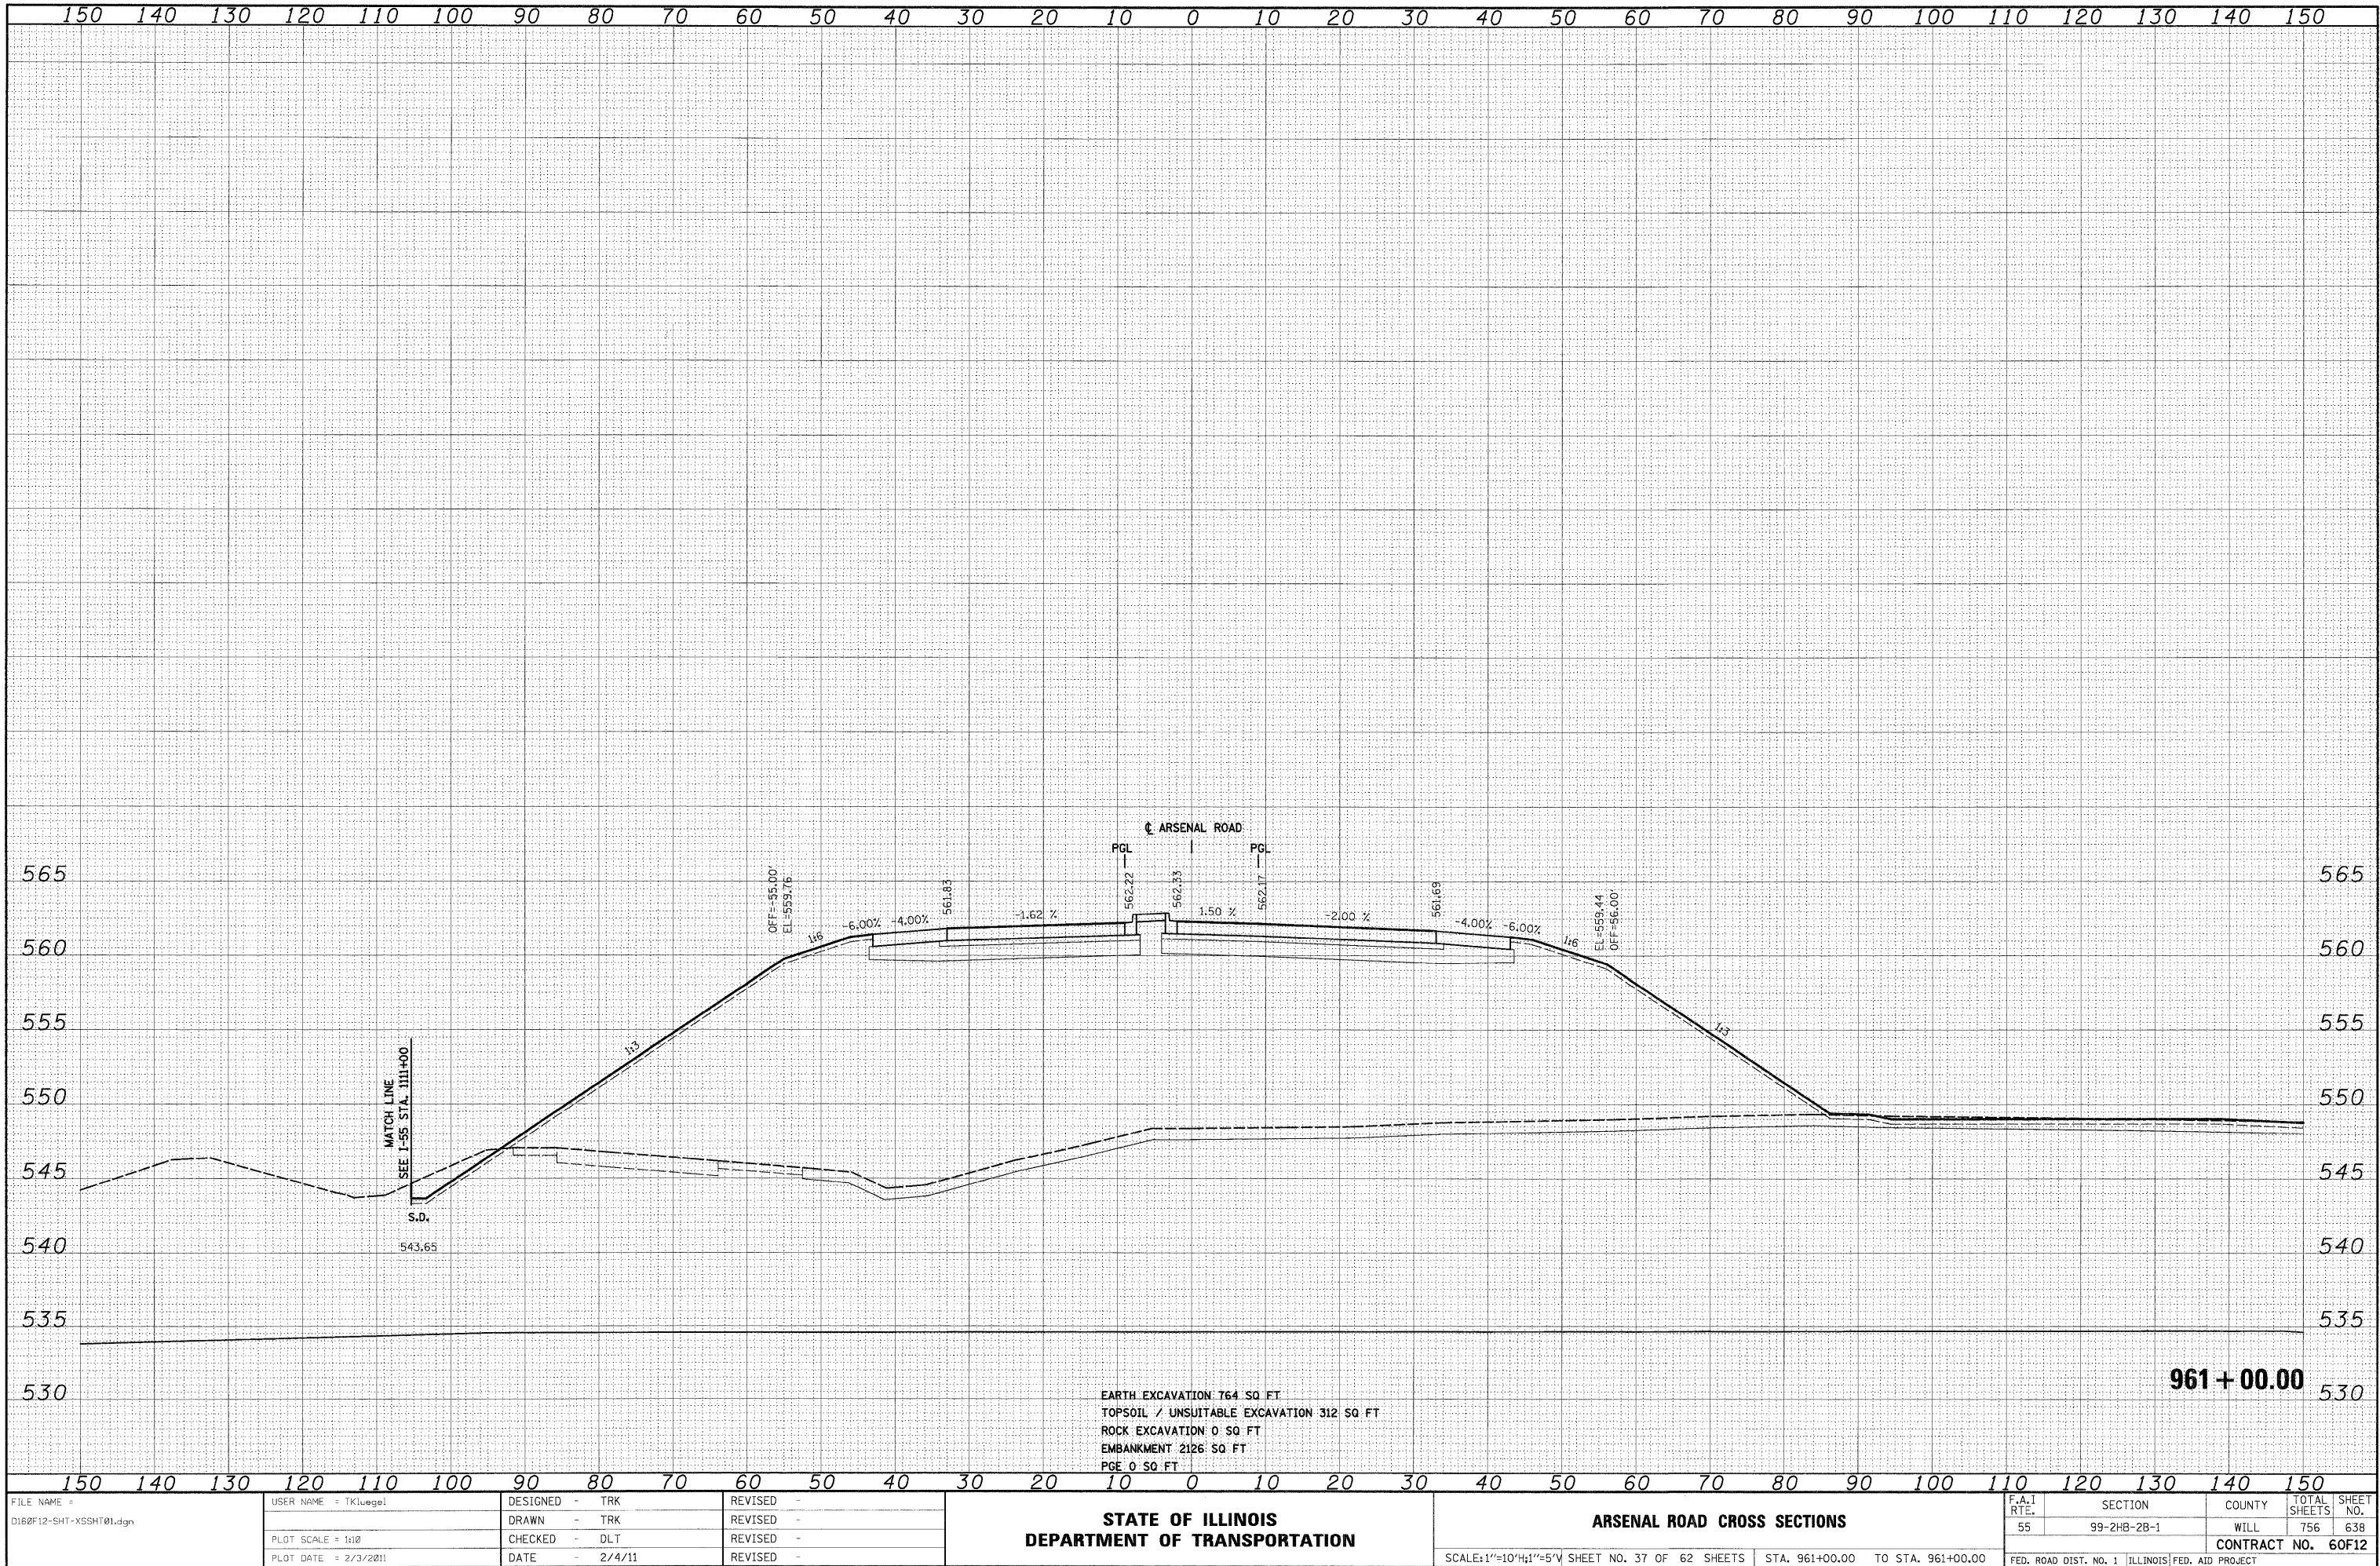

FINAL	DATE
SURVEY	BY
NOTE BOOK	
NO.	



ORIGINAL	DATE
SURVEY	BY
NOTE BOOK	
NO.	

McDonough Associates Inc.
Engineers / Architects
100 East Randolph Street, Chicago, Illinois 60601

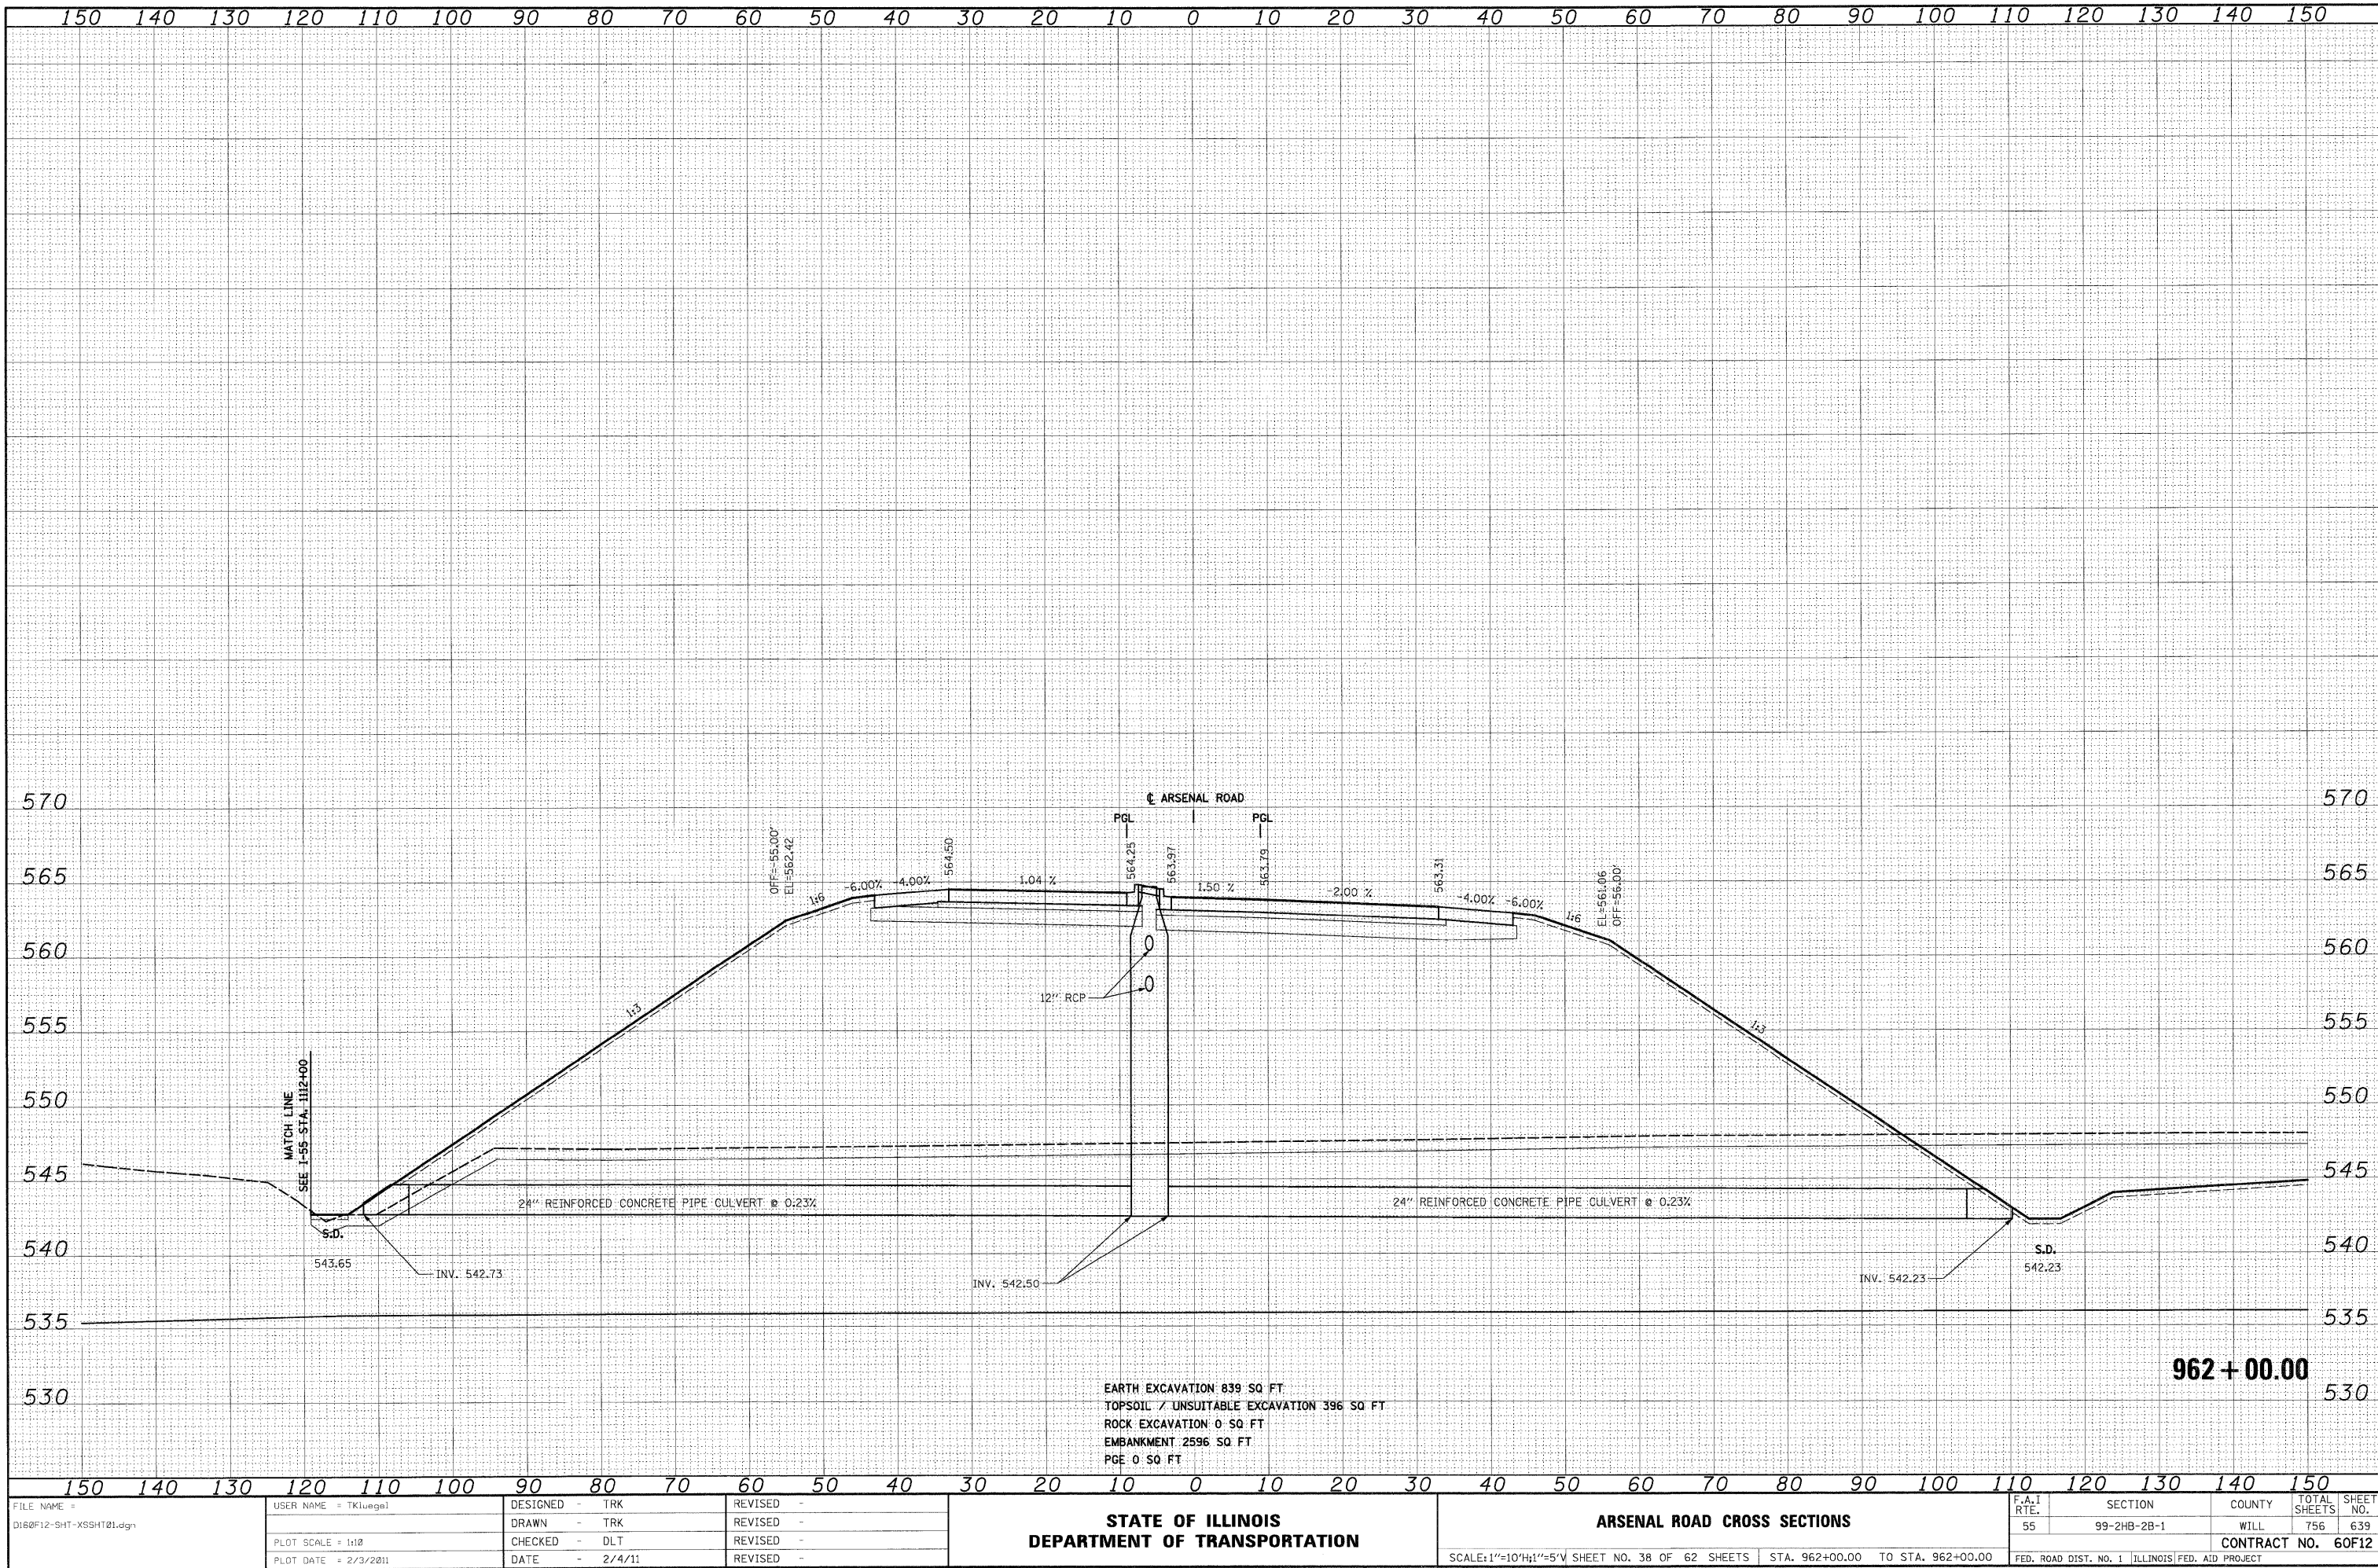

FINAL	SURVEY	DATE
NOTE BOOK	NO.	
AREAS CHECKED		


ORIGINAL	SURVEY	DATE
NOTE BOOK	NO.	
AREAS CHECKED		

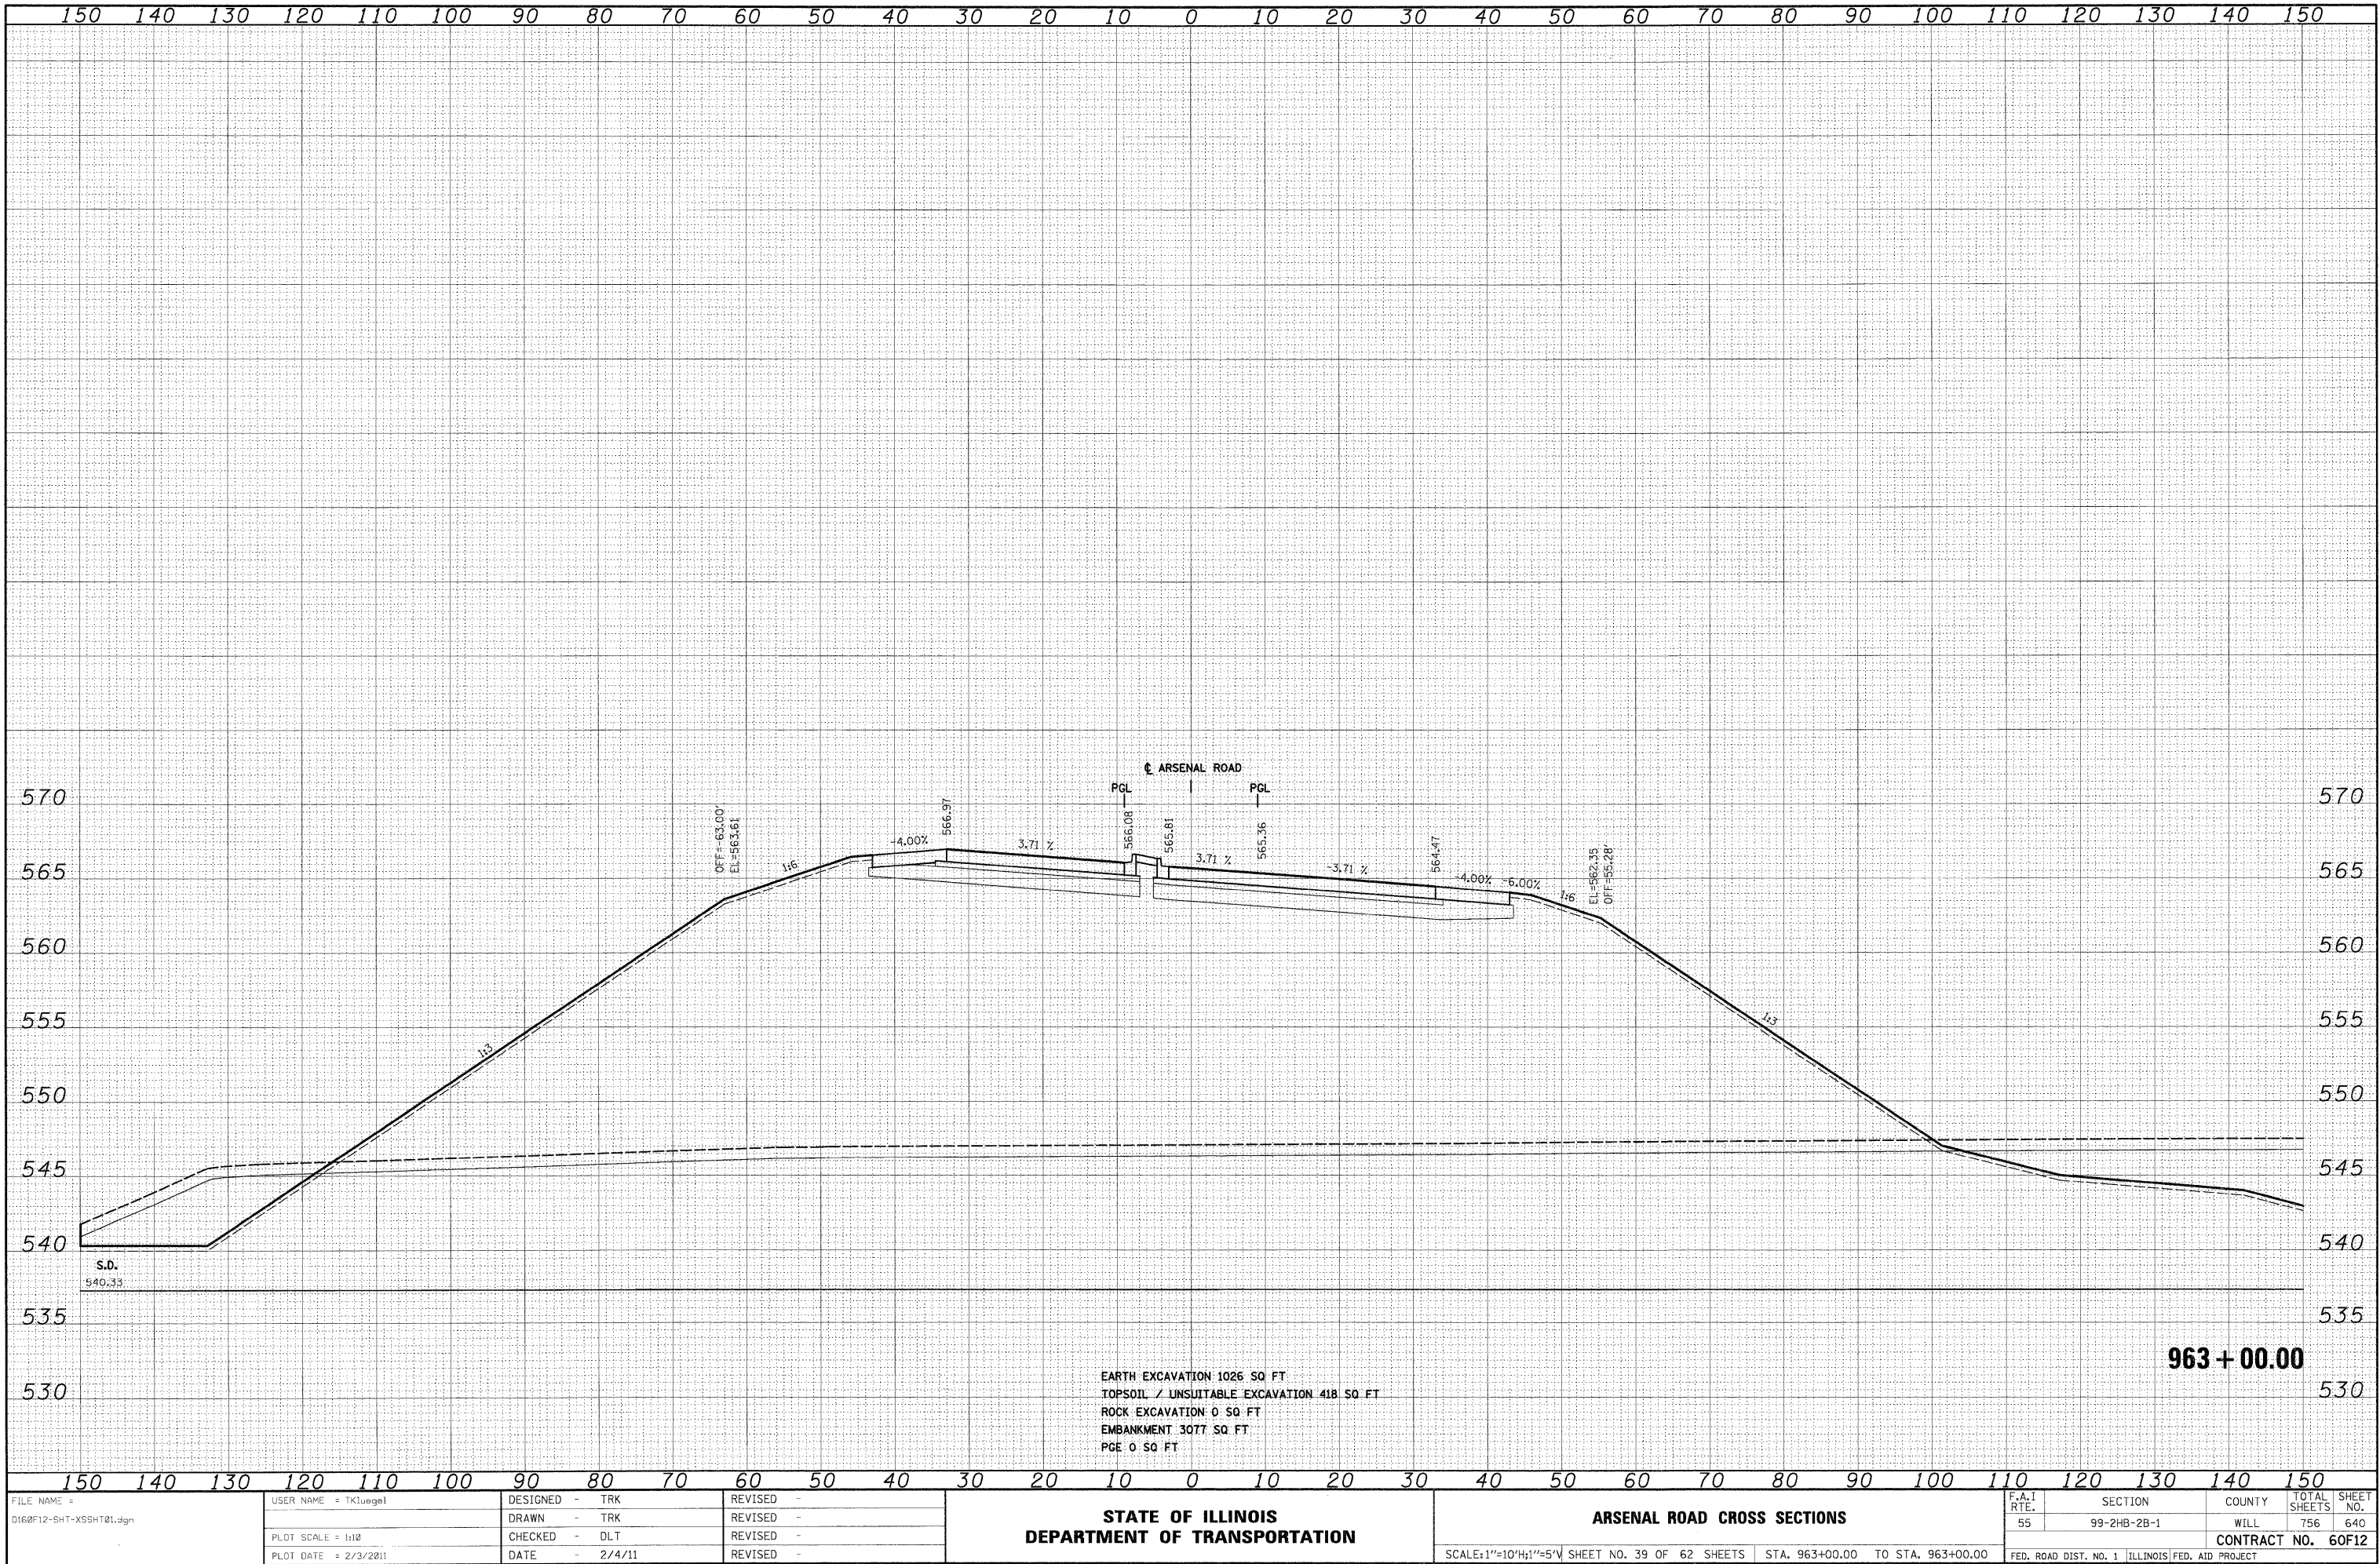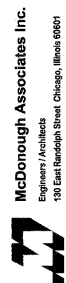

DATE	BY	SURVEYED	NOTED	TEMP	AREAS	CHECKED
FINAL						
SURVEY						
NOTE BOOK						
NO.						

DATE	BY	SURVEYED	NOTED	TEMP	AREAS	CHECKED
ORIGINAL						
SURVEY						
NOTE BOOK						
NO.						

McDonough Associates Inc.
Engineers / Architects
100 East Randolph Street, Chicago, Illinois 60601

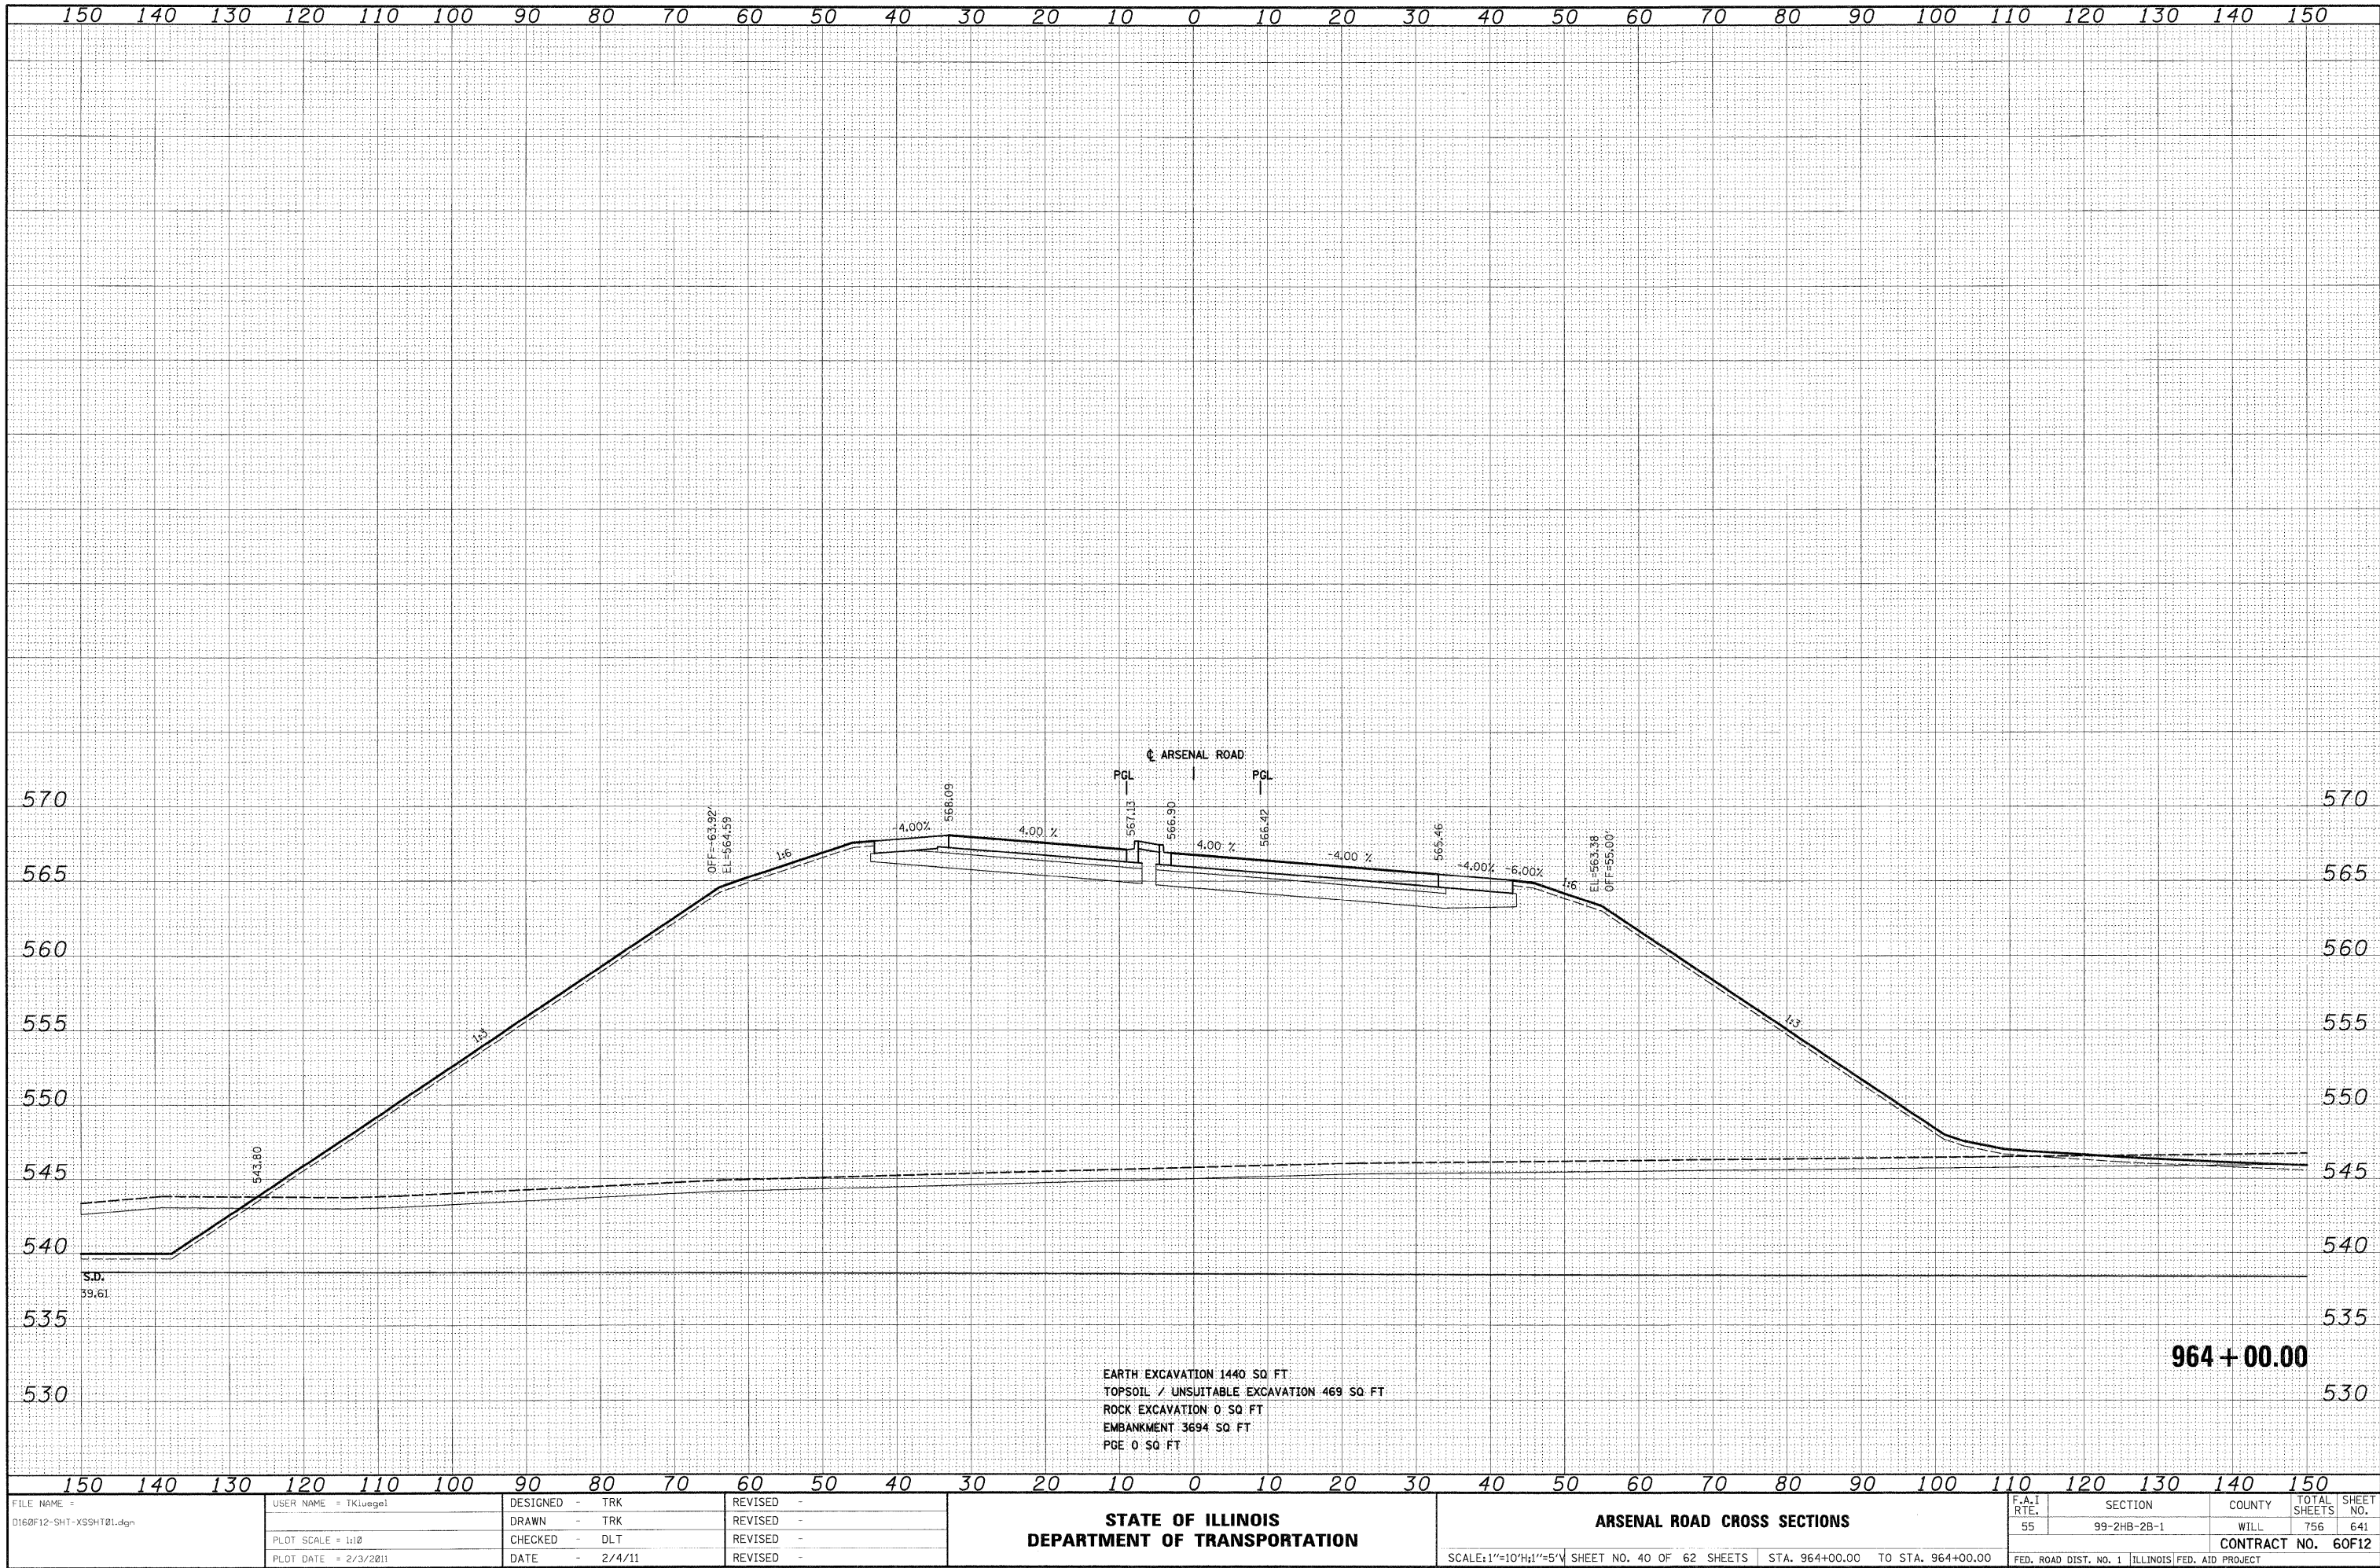


FILE NAME = D:\60F12-SHT-XSSH01.dgn	USER NAME = TKJuegel	DESIGNED - TRK	REVISED -	STATE OF ILLINOIS DEPARTMENT OF TRANSPORTATION	ARSENAL ROAD CROSS SECTIONS	SCALE: 1"=10'H; 1"=5'V SHEET NO. 40 OF 62 SHEETS STA. 964+00.00 TO STA. 964+00.00	F.A.I. RTE. 55	SECTION 99-2HB-2B-1	COUNTY WILL	TOTAL SHEETS 756	SHEET NO. 641	CONTRACT NO. 60F12	FED. ROAD DIST. NO. 1 ILLINOIS FED. AID PROJECT
		DRAWN - TRK	REVISED -										
		CHECKED - DLT	REVISED -										
		DATE - 2/4/11	REVISED -										

FINAL	SURVEYED	BY	DATE
NOTE BOOK	AREA		
NO.	AREAS CHECKED		

ORIGINAL	SURVEYED	BY	DATE
NOTE BOOK	AREA		
NO.	AREAS CHECKED		

McDonough Associates Inc.
Engineers/Architects
138 East Randolph Street, Chicago, Illinois 60601

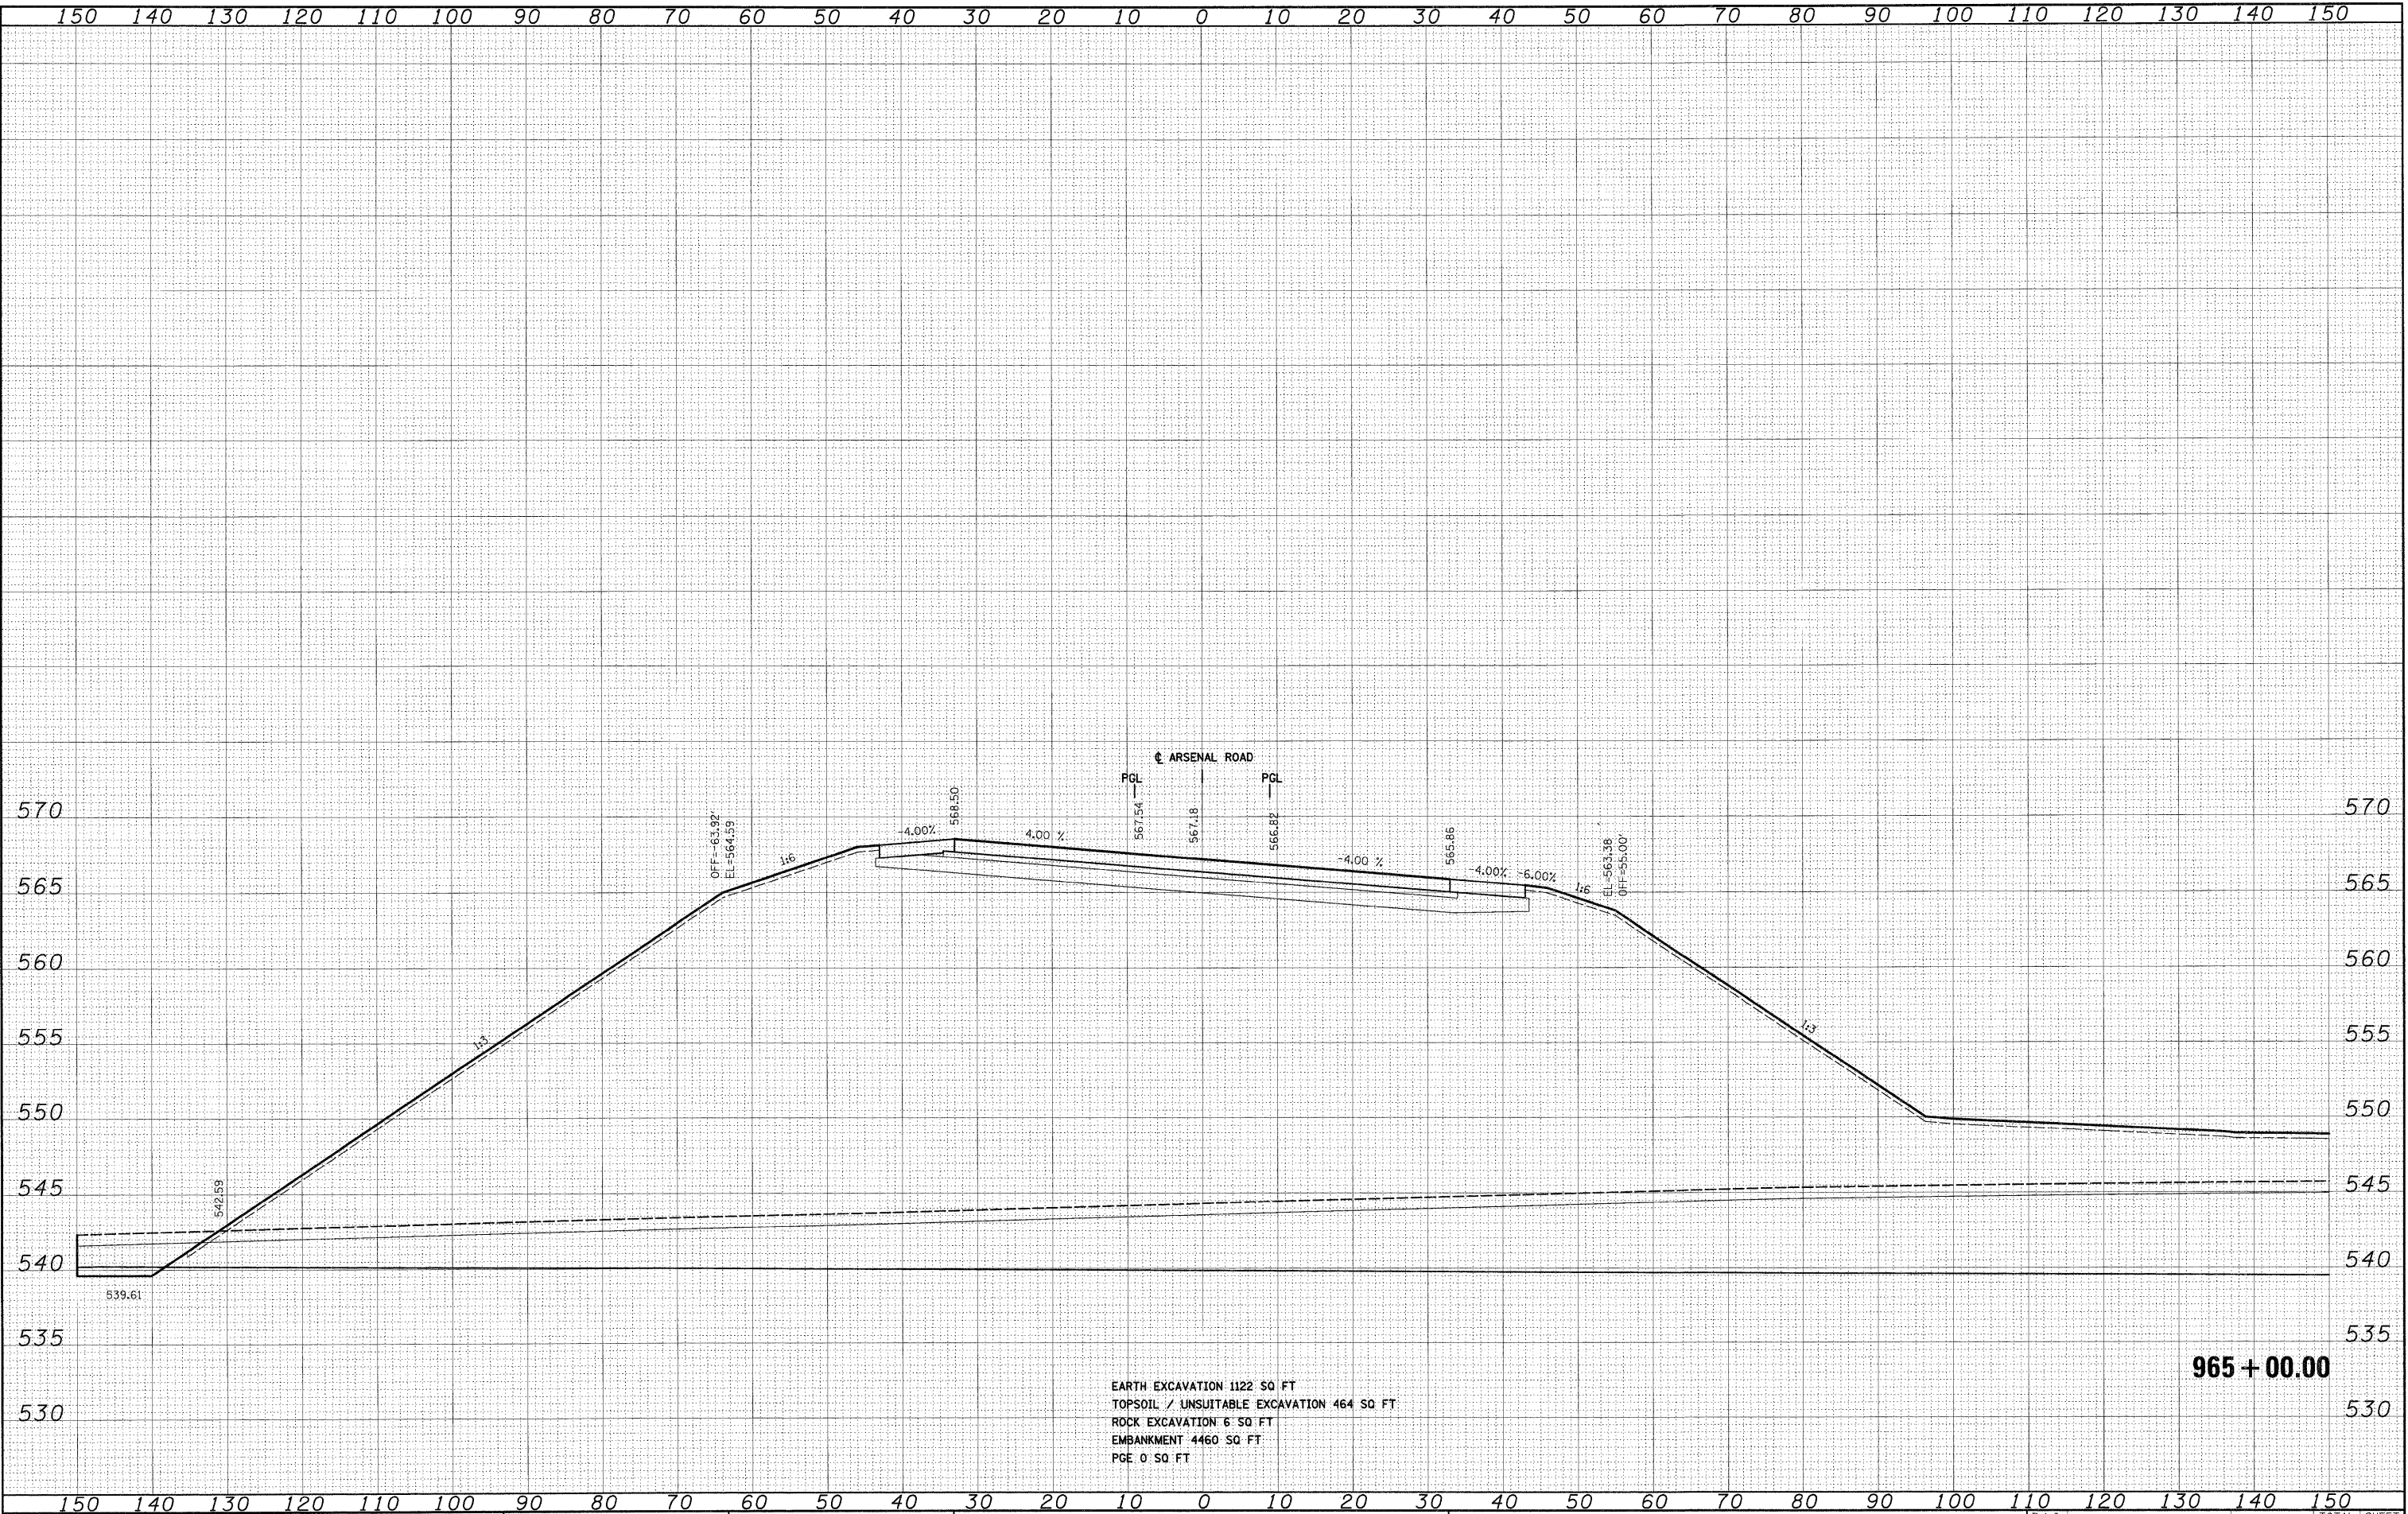

EARTH EXCAVATION 1122 SQ FT
TOPSOIL / UNSUITABLE EXCAVATION 464 SQ FT
ROCK EXCAVATION 6 SQ FT
EMBANKMENT 4460 SQ FT
PGE 0 SQ FT


965 + 00.00

FILE NAME =	USER NAME = TKluegel	DESIGNED - TRK	REVISED -	STATE OF ILLINOIS DEPARTMENT OF TRANSPORTATION	ARSENAL ROAD CROSS SECTIONS	F.A.I. RTE.	SECTION	COUNTY	TOTAL SHEETS	SHEET NO.	
D:\60F12-SHT-XSSH\T01.dgn		DRAWN - TRK	REVISED -			55	99-2HB-2B-1	WILL	756	642	
	PLOT SCALE = 1:10	CHECKED - DLT	REVISED -			CONTRACT NO. 60F12					
	PLOT DATE = 2/3/2011	DATE - 2/4/11	REVISED -			FED. ROAD DIST. NO. 1 ILLINOIS FED. AID PROJECT					
						SCALE:1"=10'H;1"=5'V SHEET NO. 41 OF 62 SHEETS		STA. 965+00.00 TO STA. 965+00.00			

FINAL	SURVEYED	BY	DATE
NO.	NO.		
NO.	NO.		
NO.	NO.		
NO.	NO.		


ORIGINAL	SURVEYED	BY	DATE
NO.	NO.		
NO.	NO.		
NO.	NO.		
NO.	NO.		

McDonough Associates Inc.
Engineers / Architects
138 East Randolph Street, Chicago, Illinois 60601

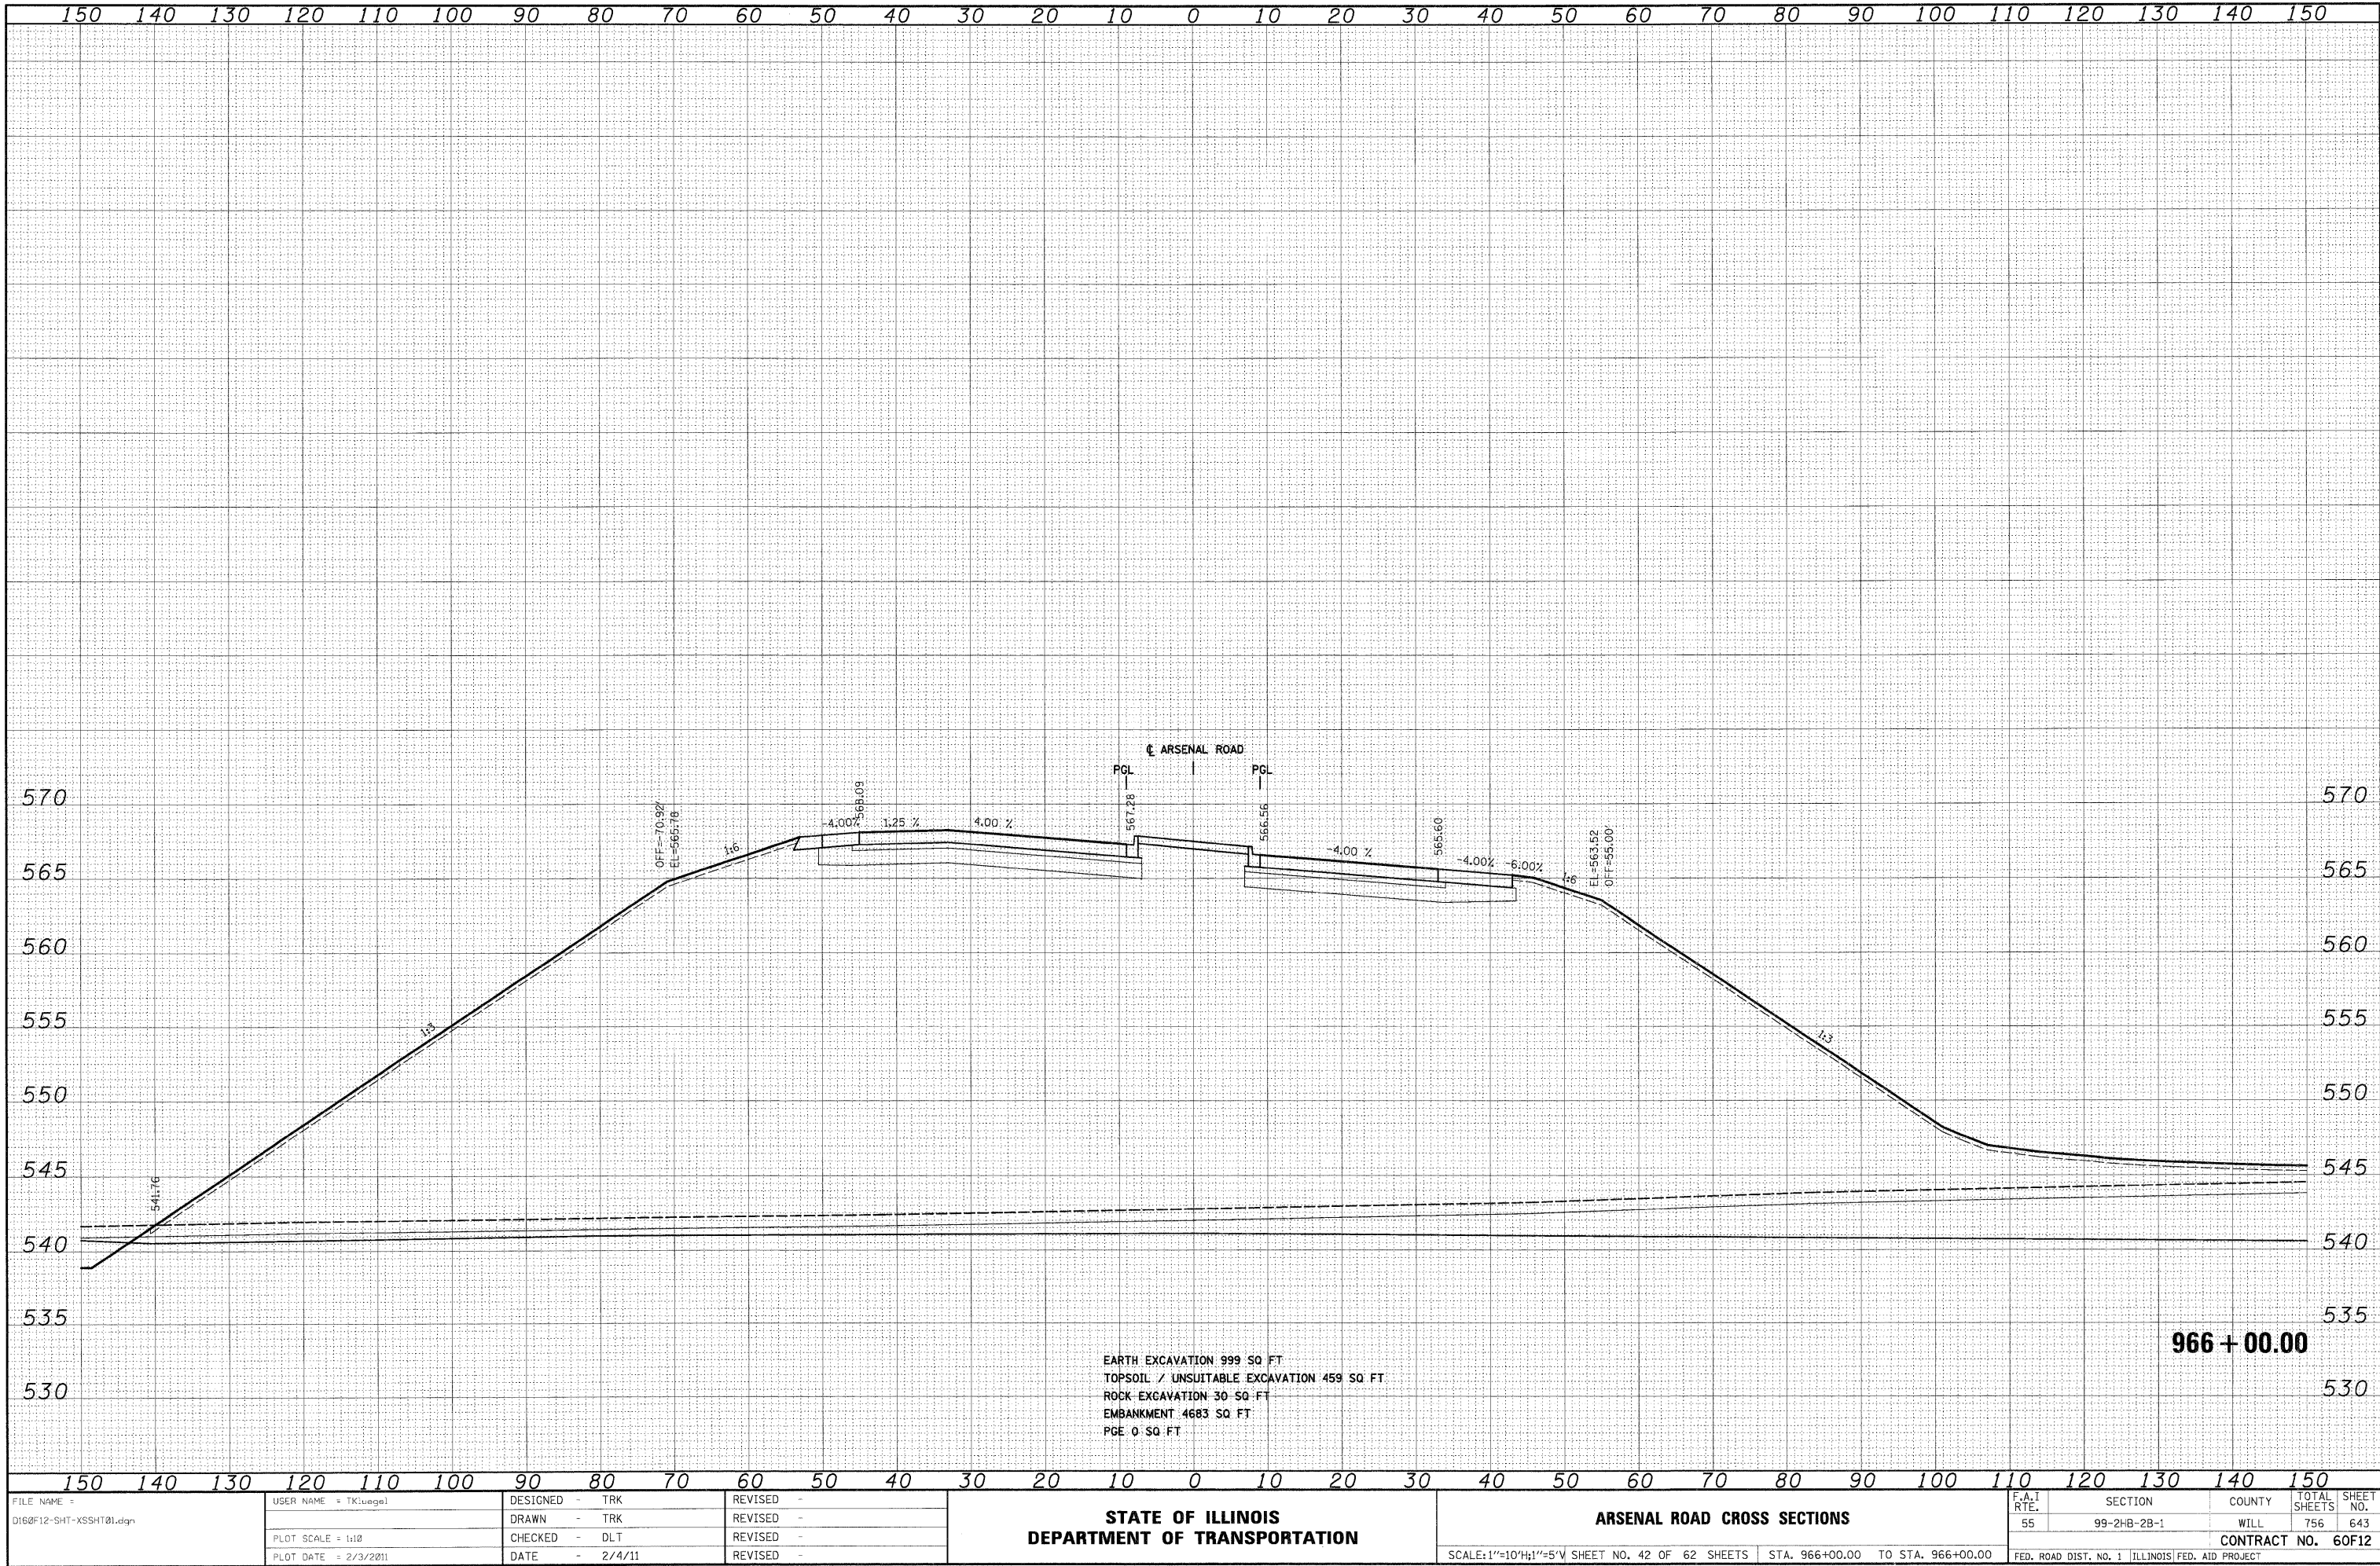

FILE NAME =	USER NAME = TK\uegel	DESIGNED - TRK	REVISED -	STATE OF ILLINOIS DEPARTMENT OF TRANSPORTATION				ARSENAL ROAD CROSS SECTIONS				F.A. 1 RTE. 55 SECTION 99-2HB-2B-1 COUNTY WILL TOTAL SHEETS 756 SHEET NO. 643 CONTRACT NO. 60F12 FED. ROAD DIST. NO. 1 ILLINOIS FED. AID PROJECT			
D:\60F12-SHT-XSSH101.dgn		DRAWN - TRK	REVISED -												
		CHECKED - DLT	REVISED -												
		DATE - 2/4/11	REVISED -												
				SCALE: 1"=10'H; 1"=5'V SHEET NO. 42 OF 62 SHEETS STA. 966+00.00 TO STA. 966+00.00											


ORIGINAL					
SURVEY	SURVEYED			BY	DATE
NOTE BOOK	PLOTTED				
	TEMPLATE				
	AREAS				
NO.	AREAS CHECKED				

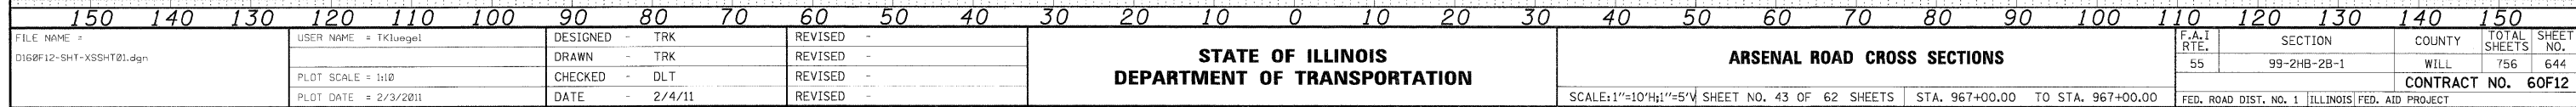

FINAL SURVEY	BY		DATE
	SURVEYED		
	NOTE BOOK		
	NO.		


ORIGINAL SURVEY	BY		DATE
	SURVEYED		
	NOTE BOOK		
	NO.		

McDonough Associates Inc.
Regional / Architects
100 East Randolph Street, Chicago, Illinois 60601

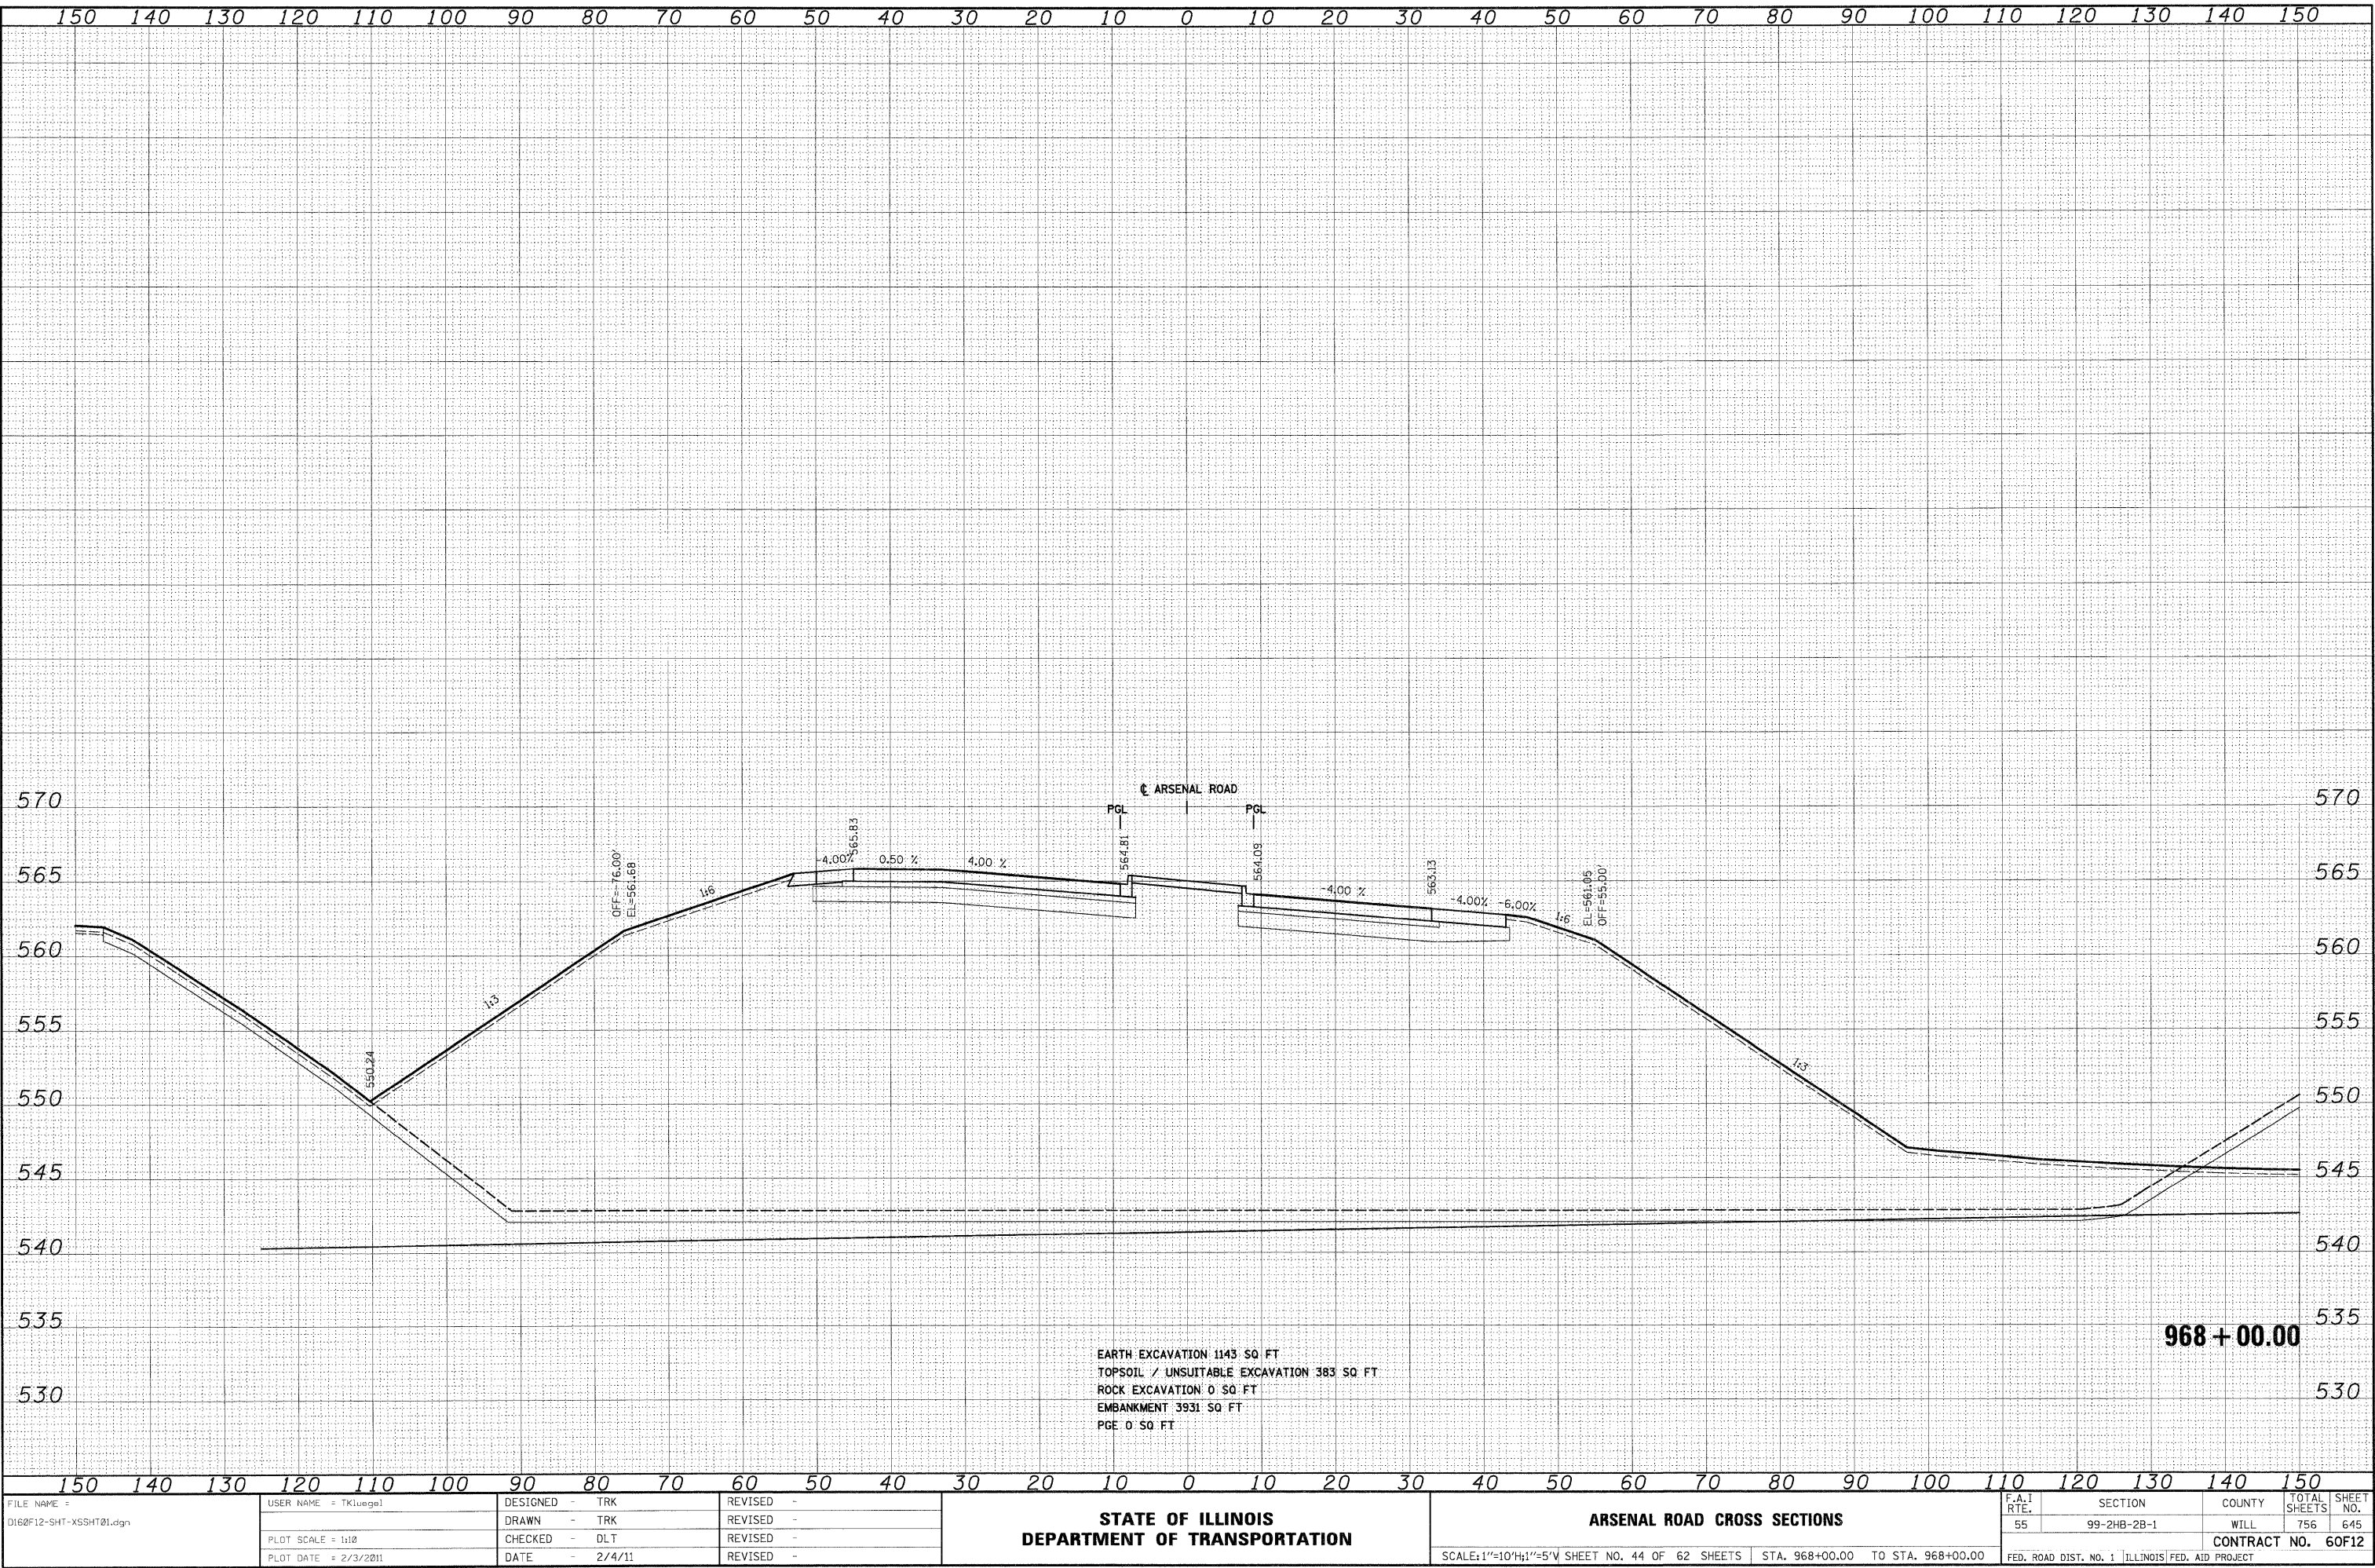


FINAL	SURVEYED	BY	DATE
SURVEY	BOOK		
NO.	NO.		

ORIGINAL	SURVEYED	BY	DATE
SURVEY	BOOK		
NO.	NO.		

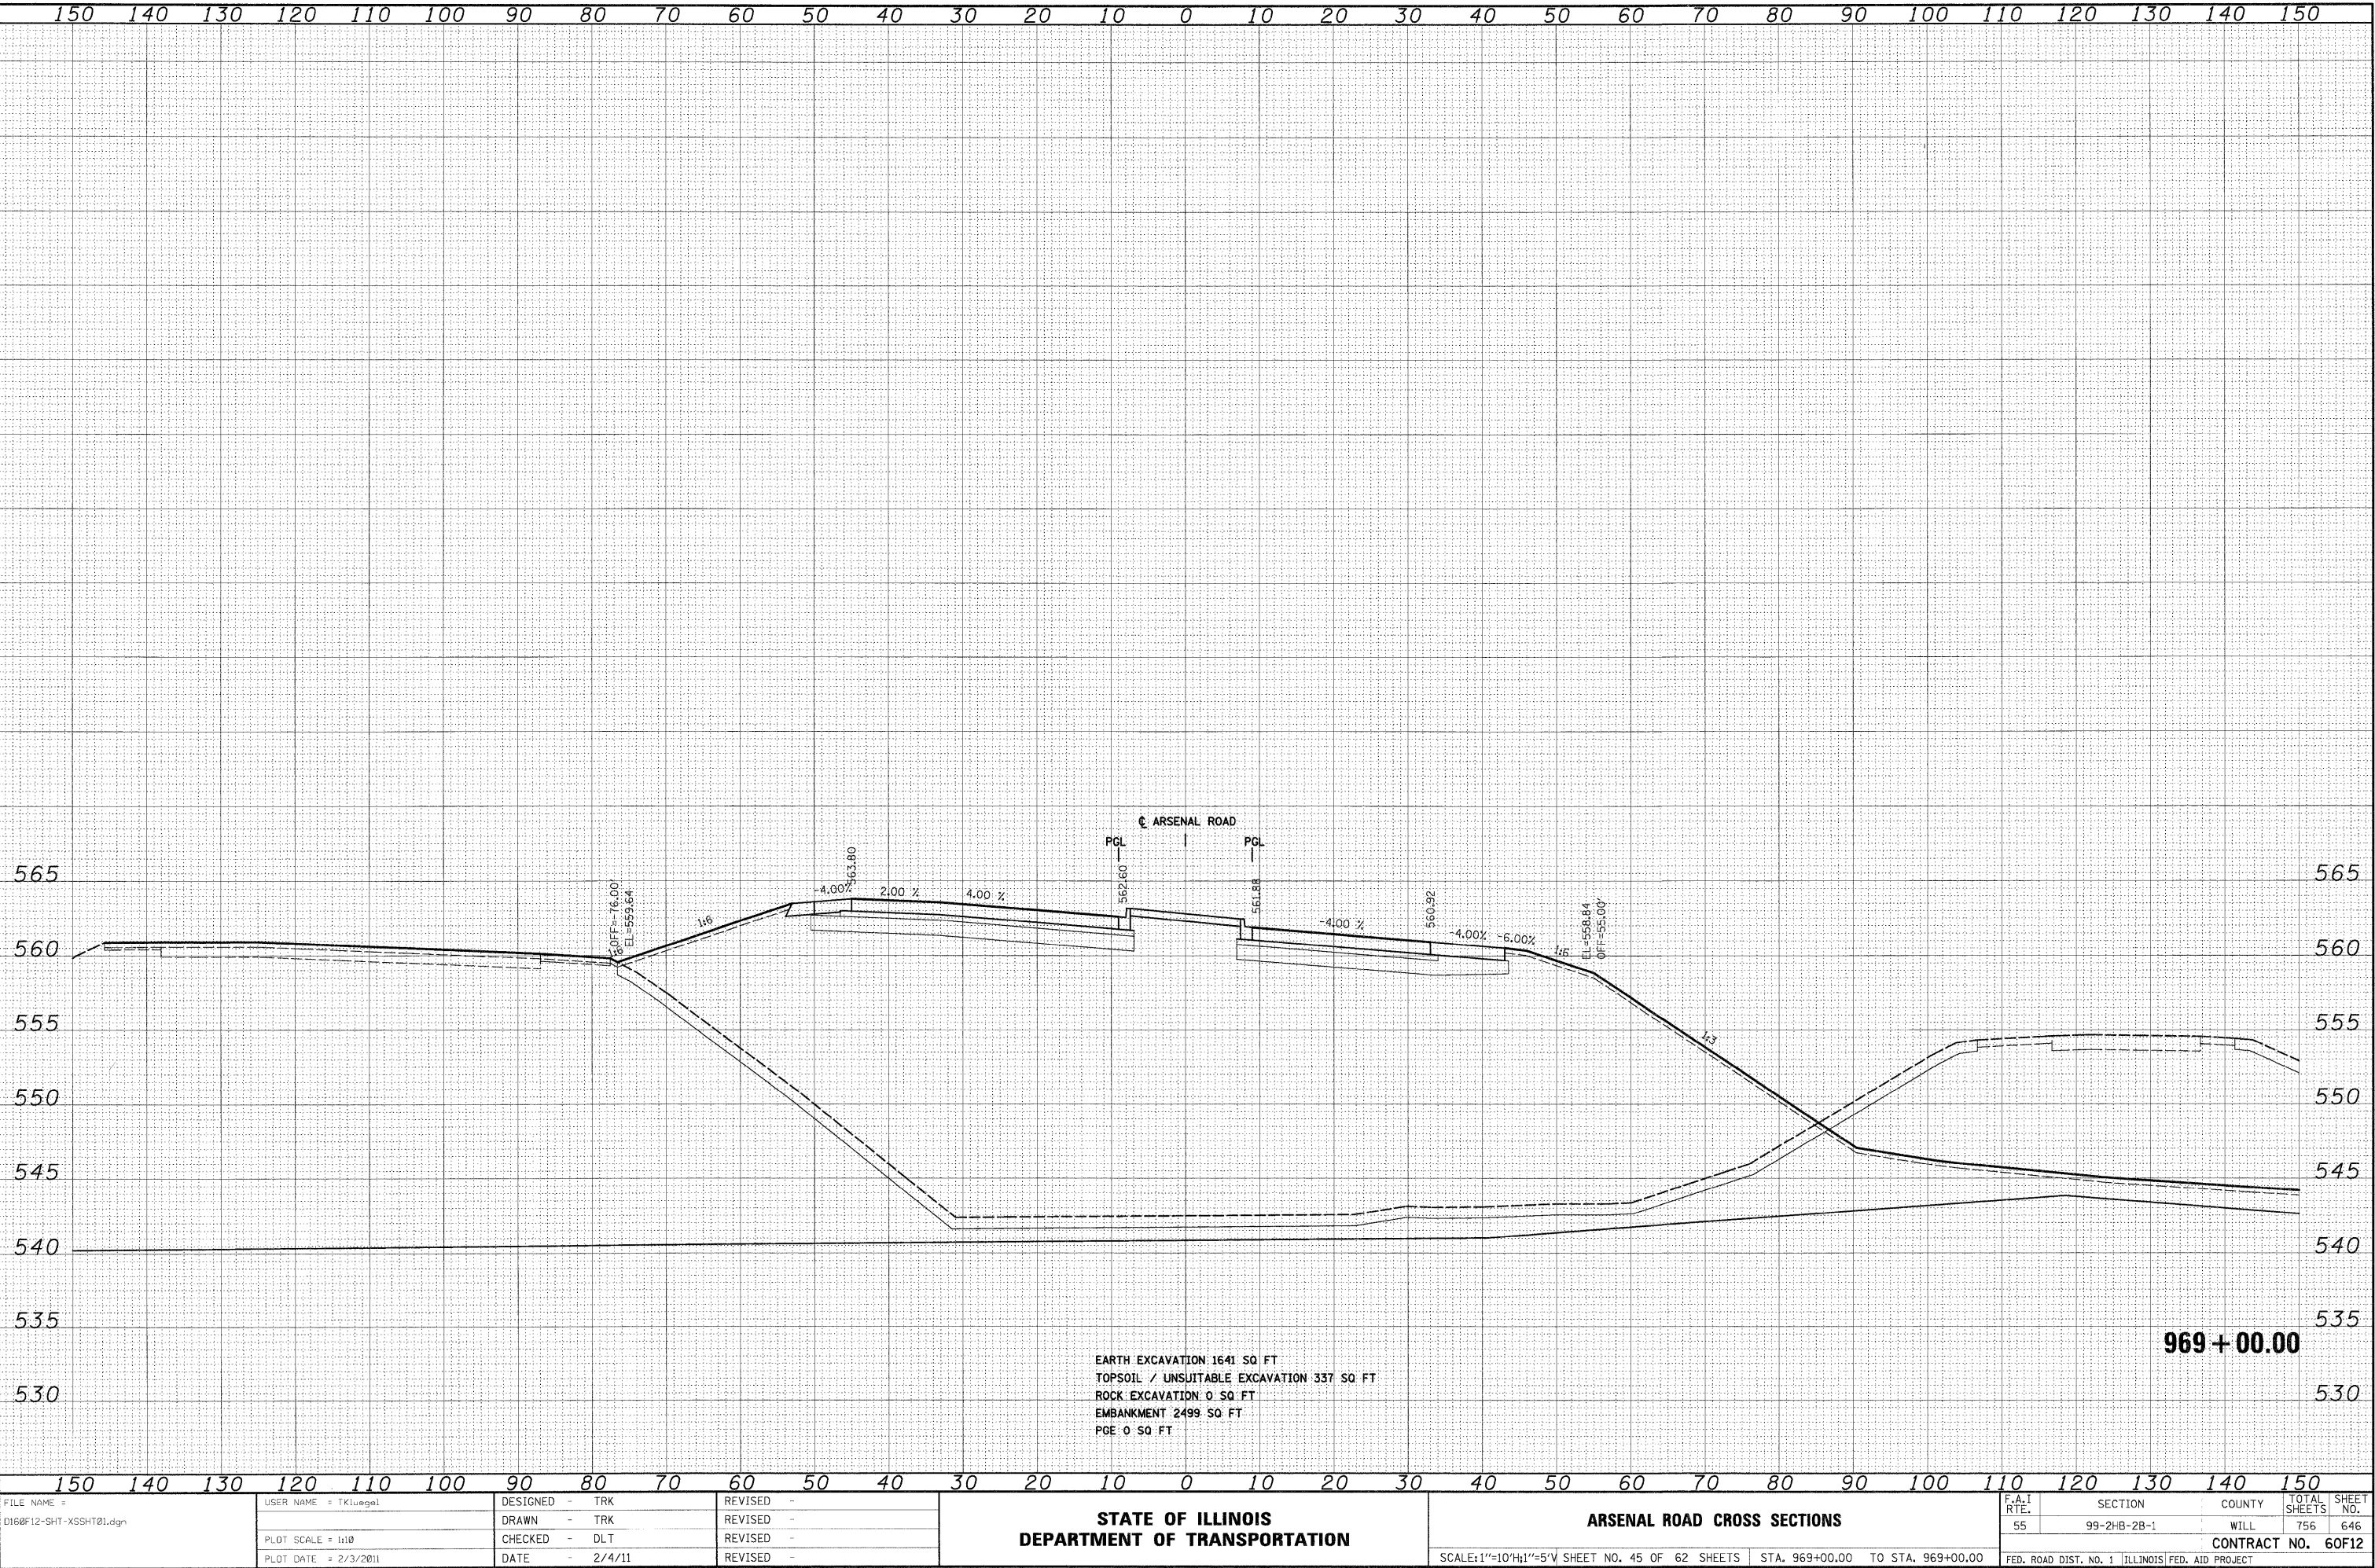

FINAL SURVEY	DATE
	BY
	SURVEYED
	NOTED
	NO. _____
NOTE BOOK	DATE
	BY
	SURVEYED
	NOTED
	NO. _____
AREAS CHECKED	DATE
	BY
	SURVEYED
	NOTED
	NO. _____

ORIGINAL SURVEY	DATE
	BY
	SURVEYED
	NOTED
	NO. _____
NOTE BOOK	DATE
	BY
	SURVEYED
	NOTED
	NO. _____
AREAS CHECKED	DATE
	BY
	SURVEYED
	NOTED
	NO. _____

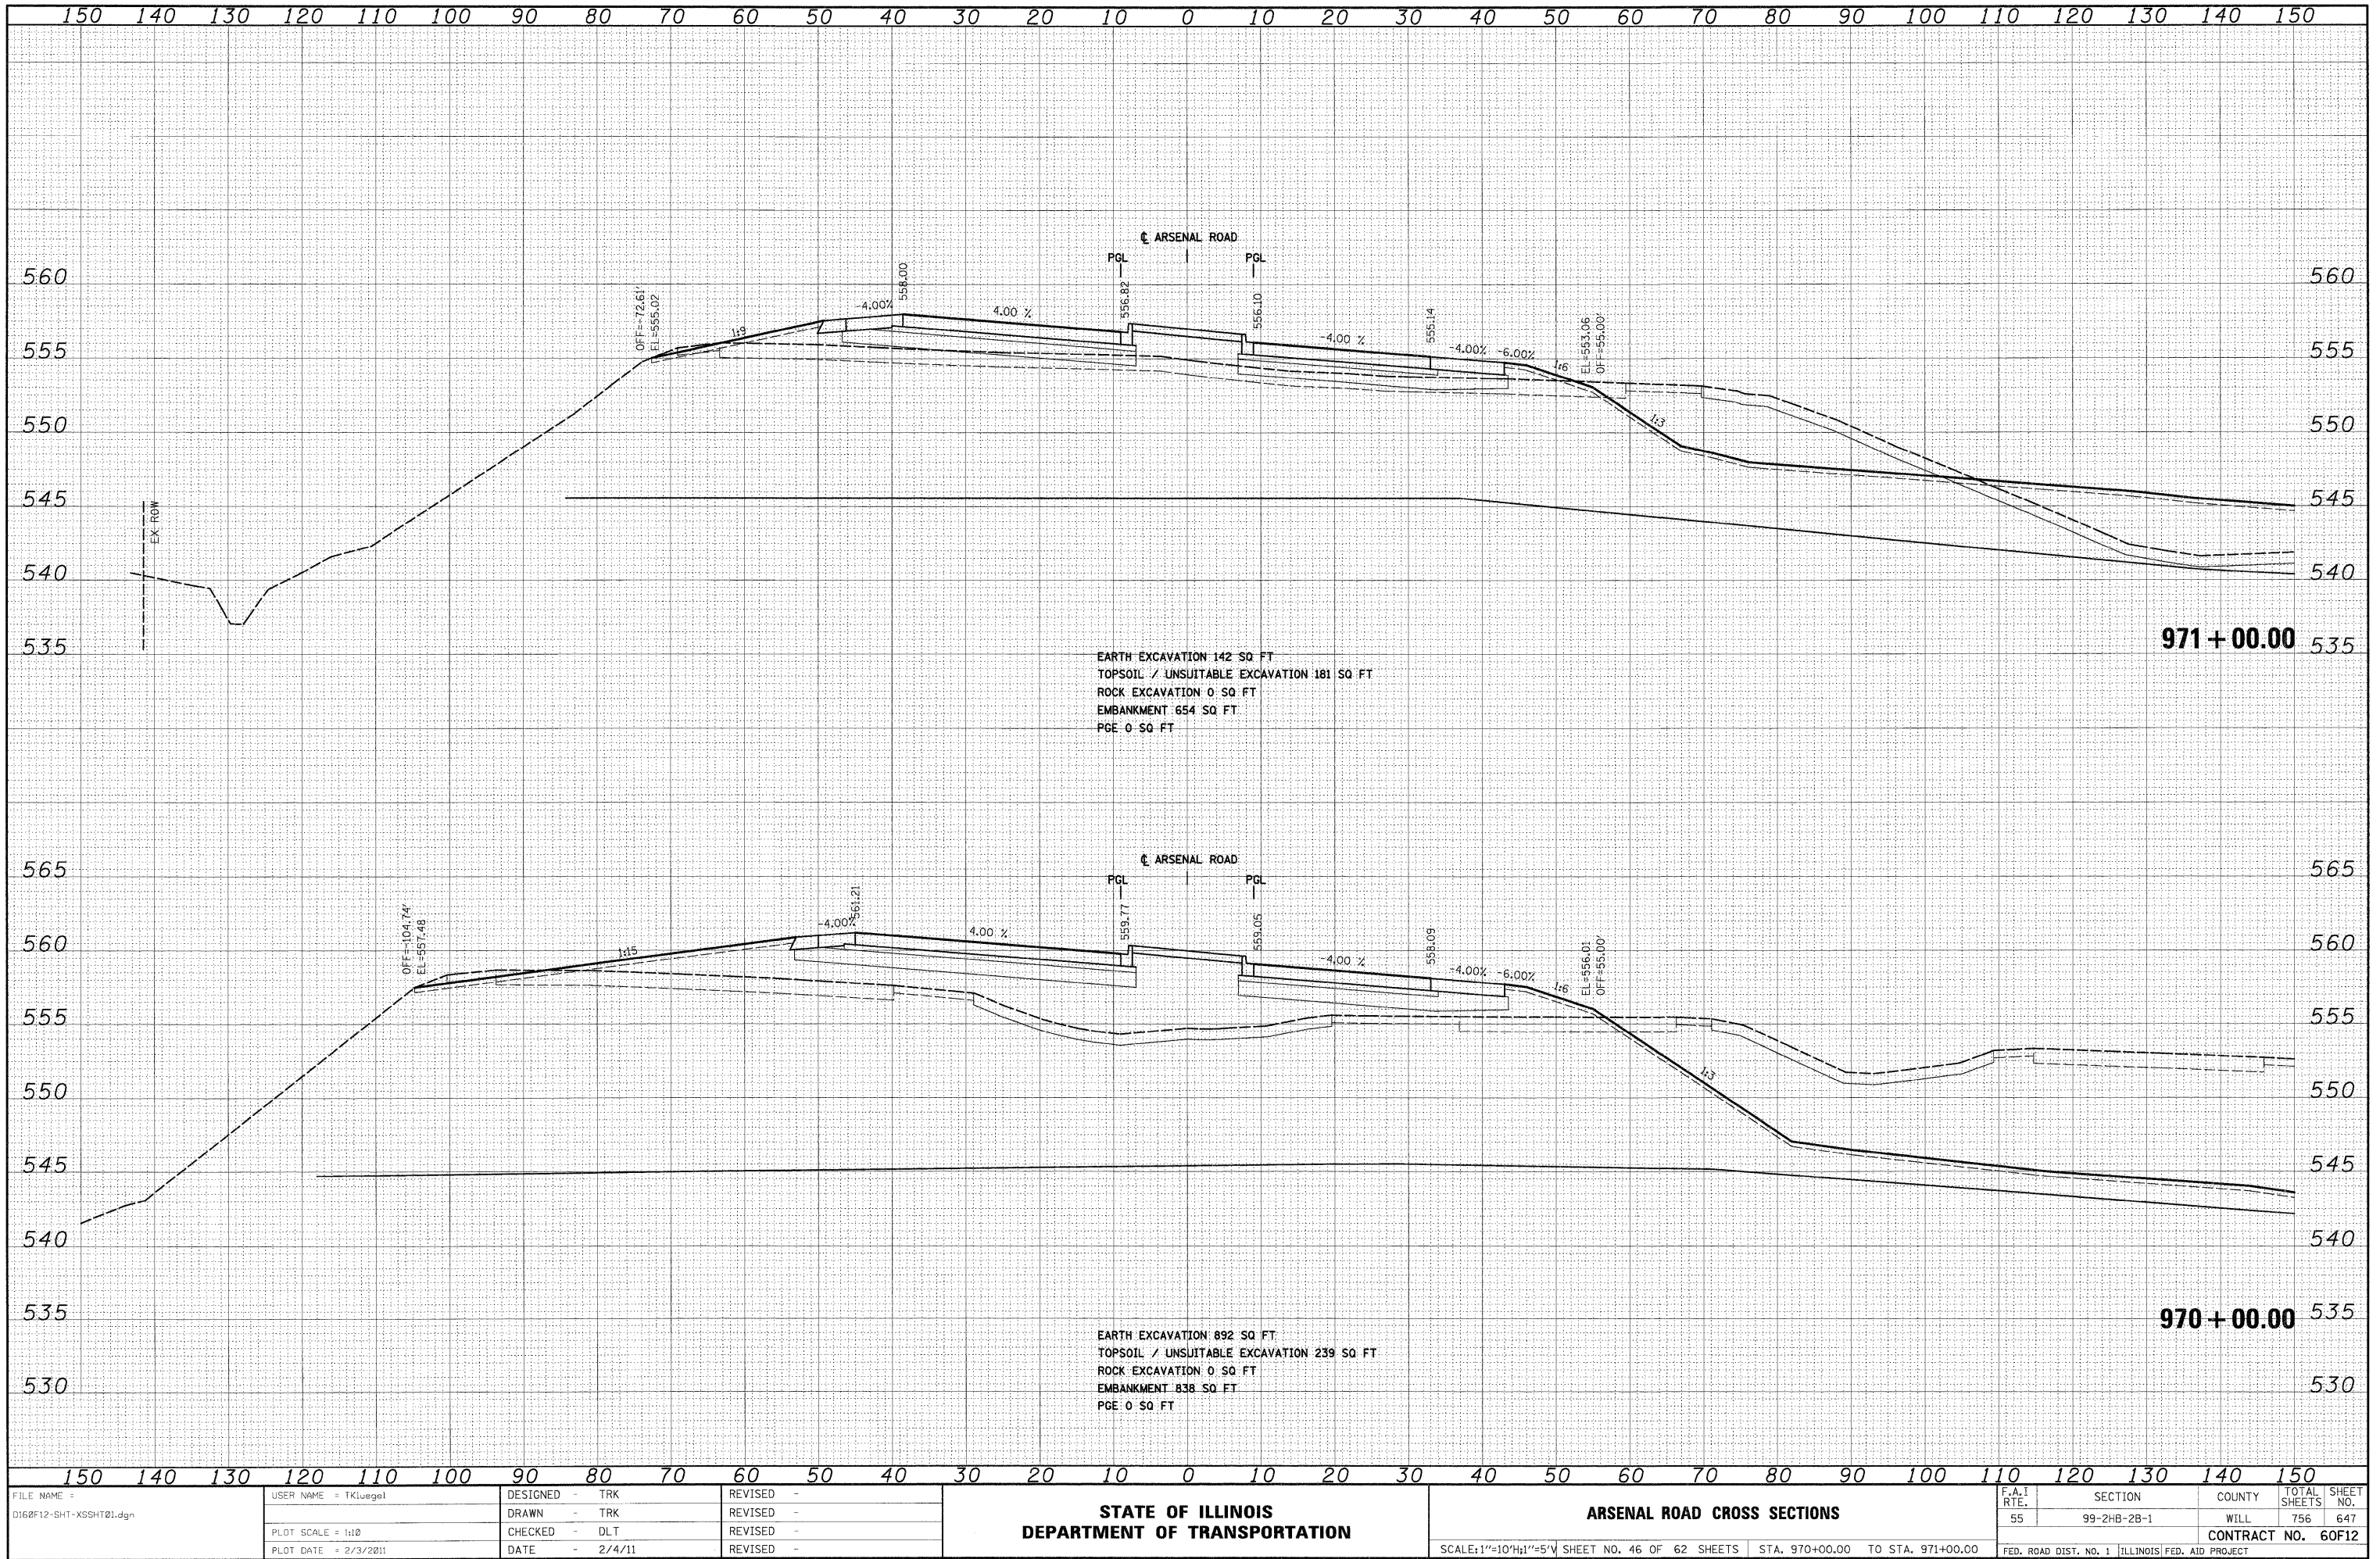


ORIGINAL SURVEY	SURVEYED PLOTTED TEMPLATE AREAS	BY	DATE
NOTE BOOK			
NO.	AREAS CHECKED		



FINAL	SURVEY	BY	DATE
NO.	BOOK		
AREAS	CHECKED		
AREAS	CHECKED		

ORIGINAL	SURVEY	BY	DATE
NO.	BOOK		
AREAS	CHECKED		
AREAS	CHECKED		


McDonough Associates Inc.
Engineers / Architects
130 East Randolph Street, Chicago, Illinois 60601

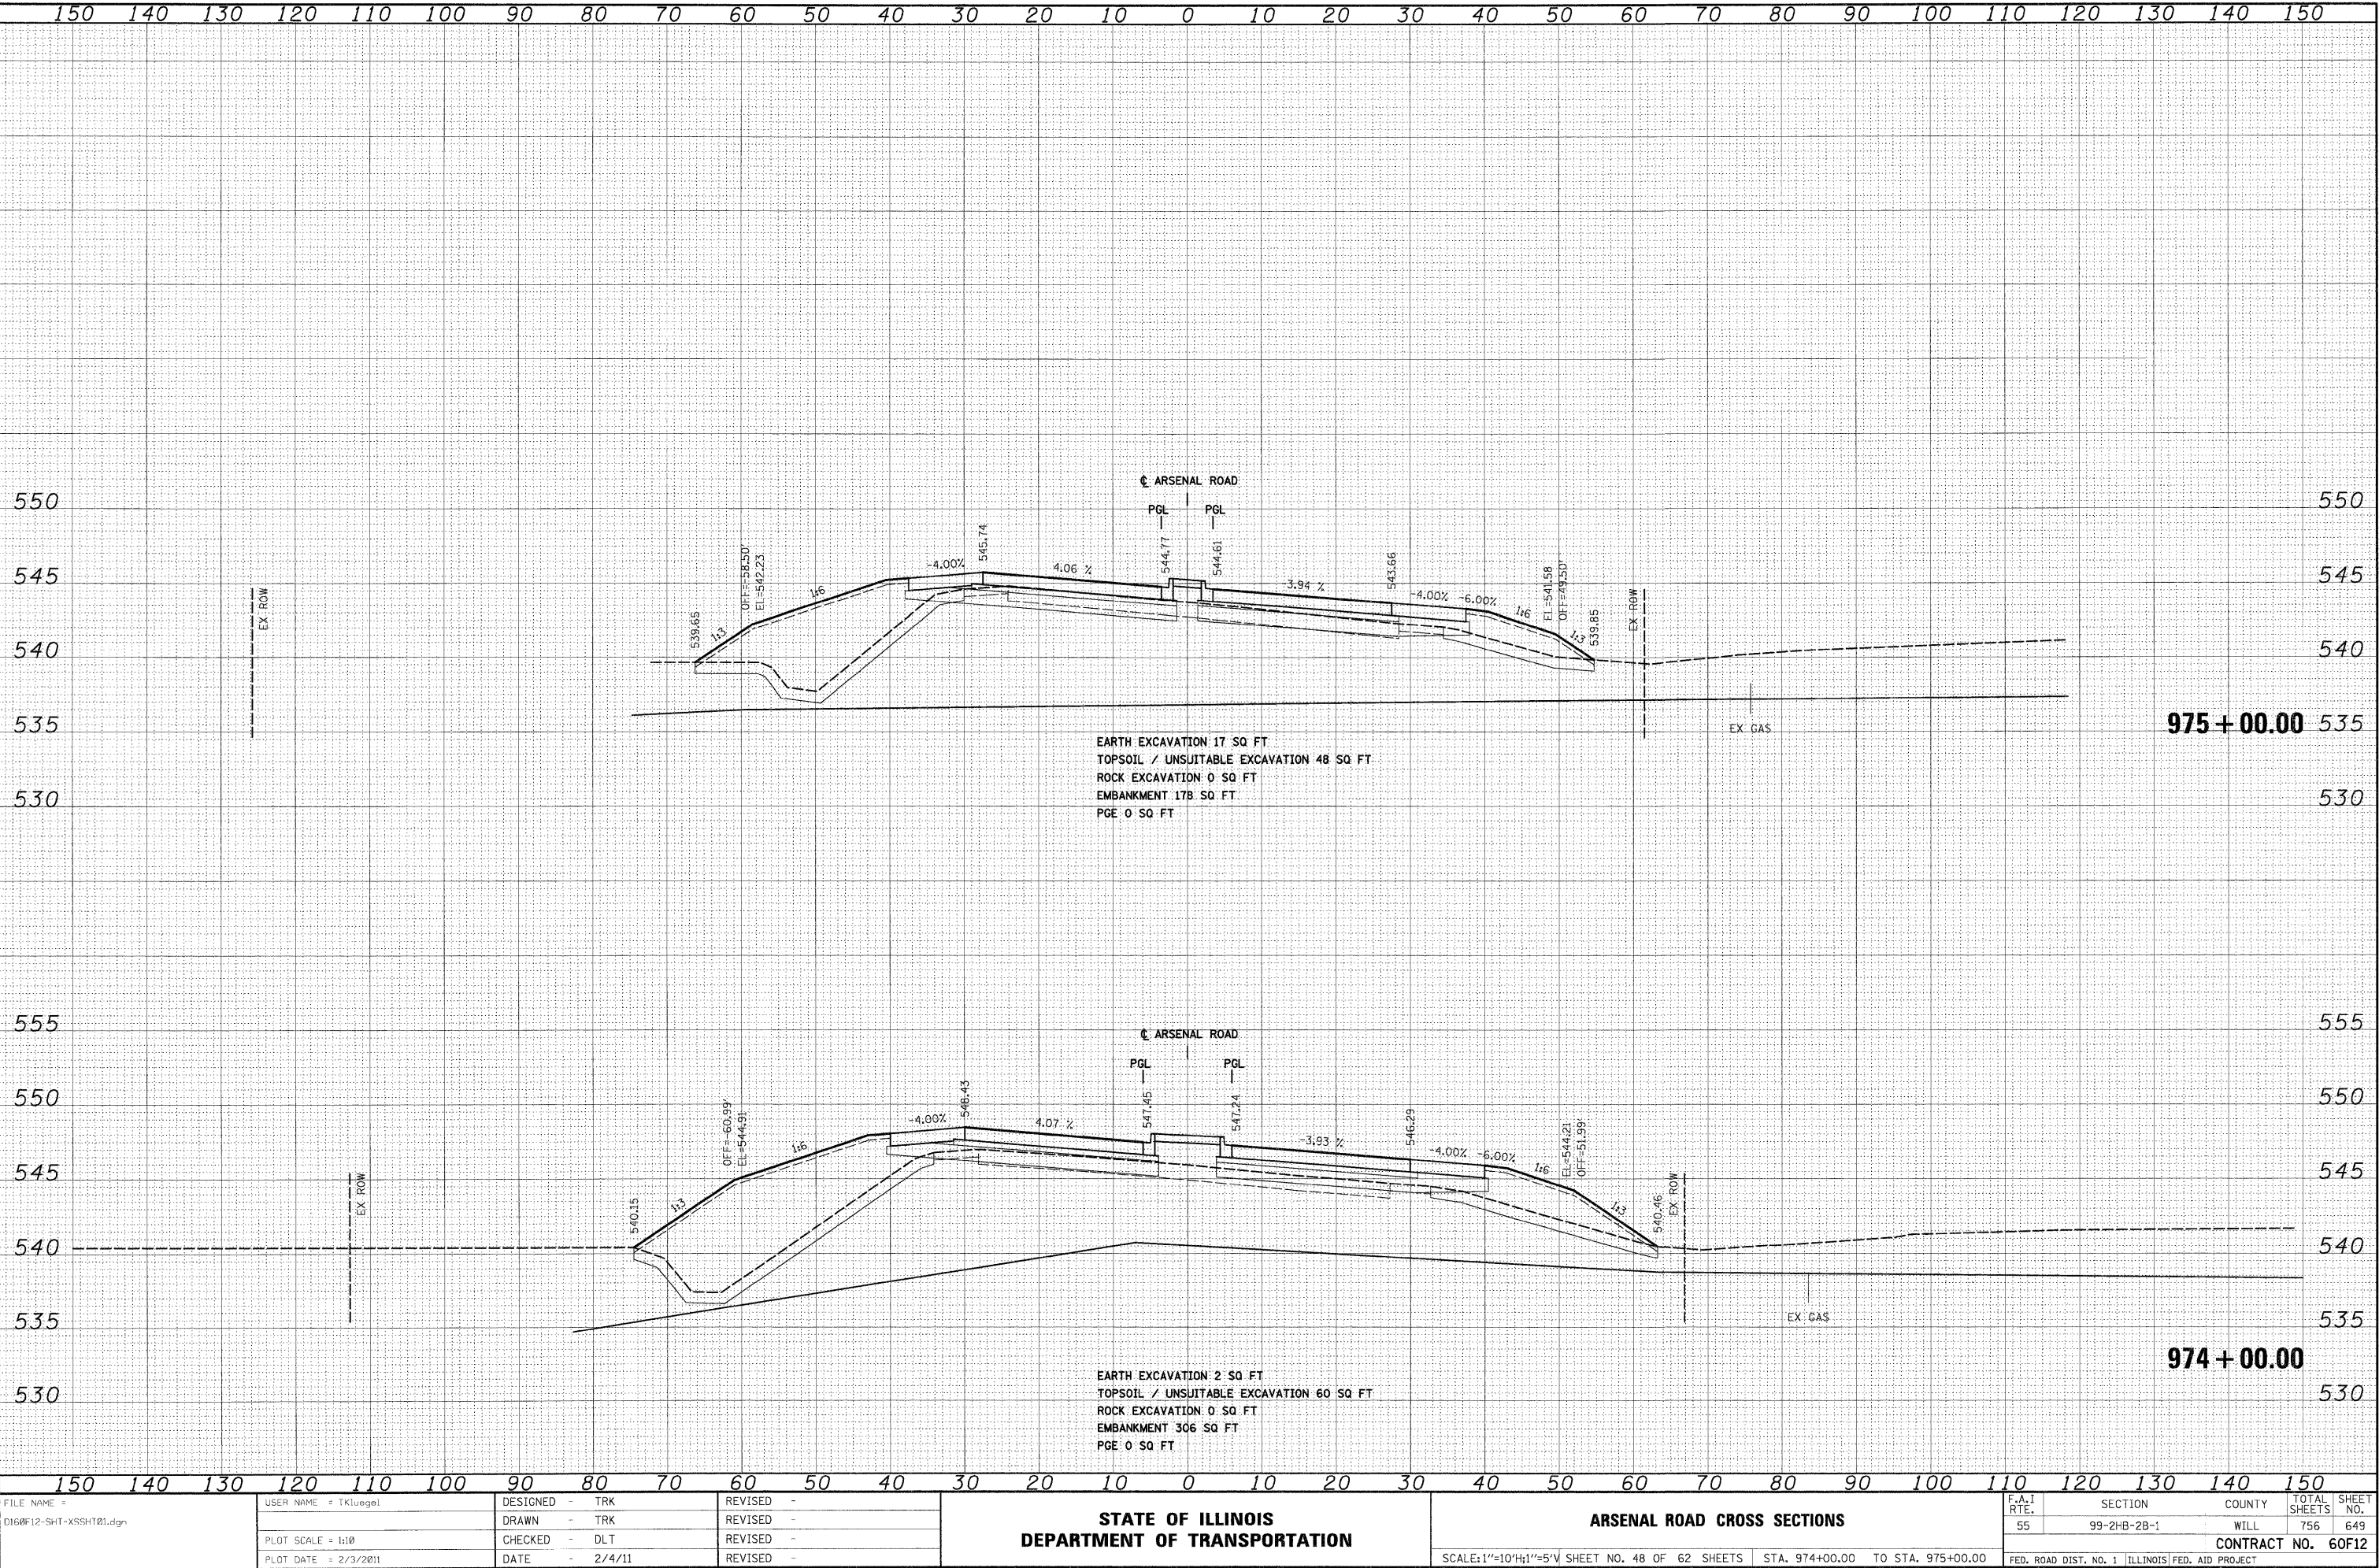

FILE NAME =	USER NAME = TKLuegel	DESIGNED - TRK	REVISED -	STATE OF ILLINOIS DEPARTMENT OF TRANSPORTATION				ARSENAL ROAD CROSS SECTIONS				F.A.I RTE.	SECTION	COUNTY	TOTAL SHEETS	SHEET NO.
D:\60F12-SHT-XSSH101.dgn		DRAWN - TRK	REVISED -									55	99-2HB-2B-1	WILL	756	649
PLOT SCALE = 1:100		CHECKED - DLT	REVISED -									CONTRACT NO. 60F12				
PLOT DATE = 2/3/2011		DATE = 2/4/11	REVISED -					SCALE: 1"=10'H 1"=5' V SHEET NO. 48 OF 62 SHEETS STA. 974+00.00 TO STA. 975+00.00				FED. ROAD DIST. NO. 1 ILLINOIS FED. AID PROJECT				

FINAL	BY	DATE
SURVEY		
NOTE BOOK		
NO.		



ORIGINAL	BY	DATE
SURVEY		
NOTE BOOK		
NO.		

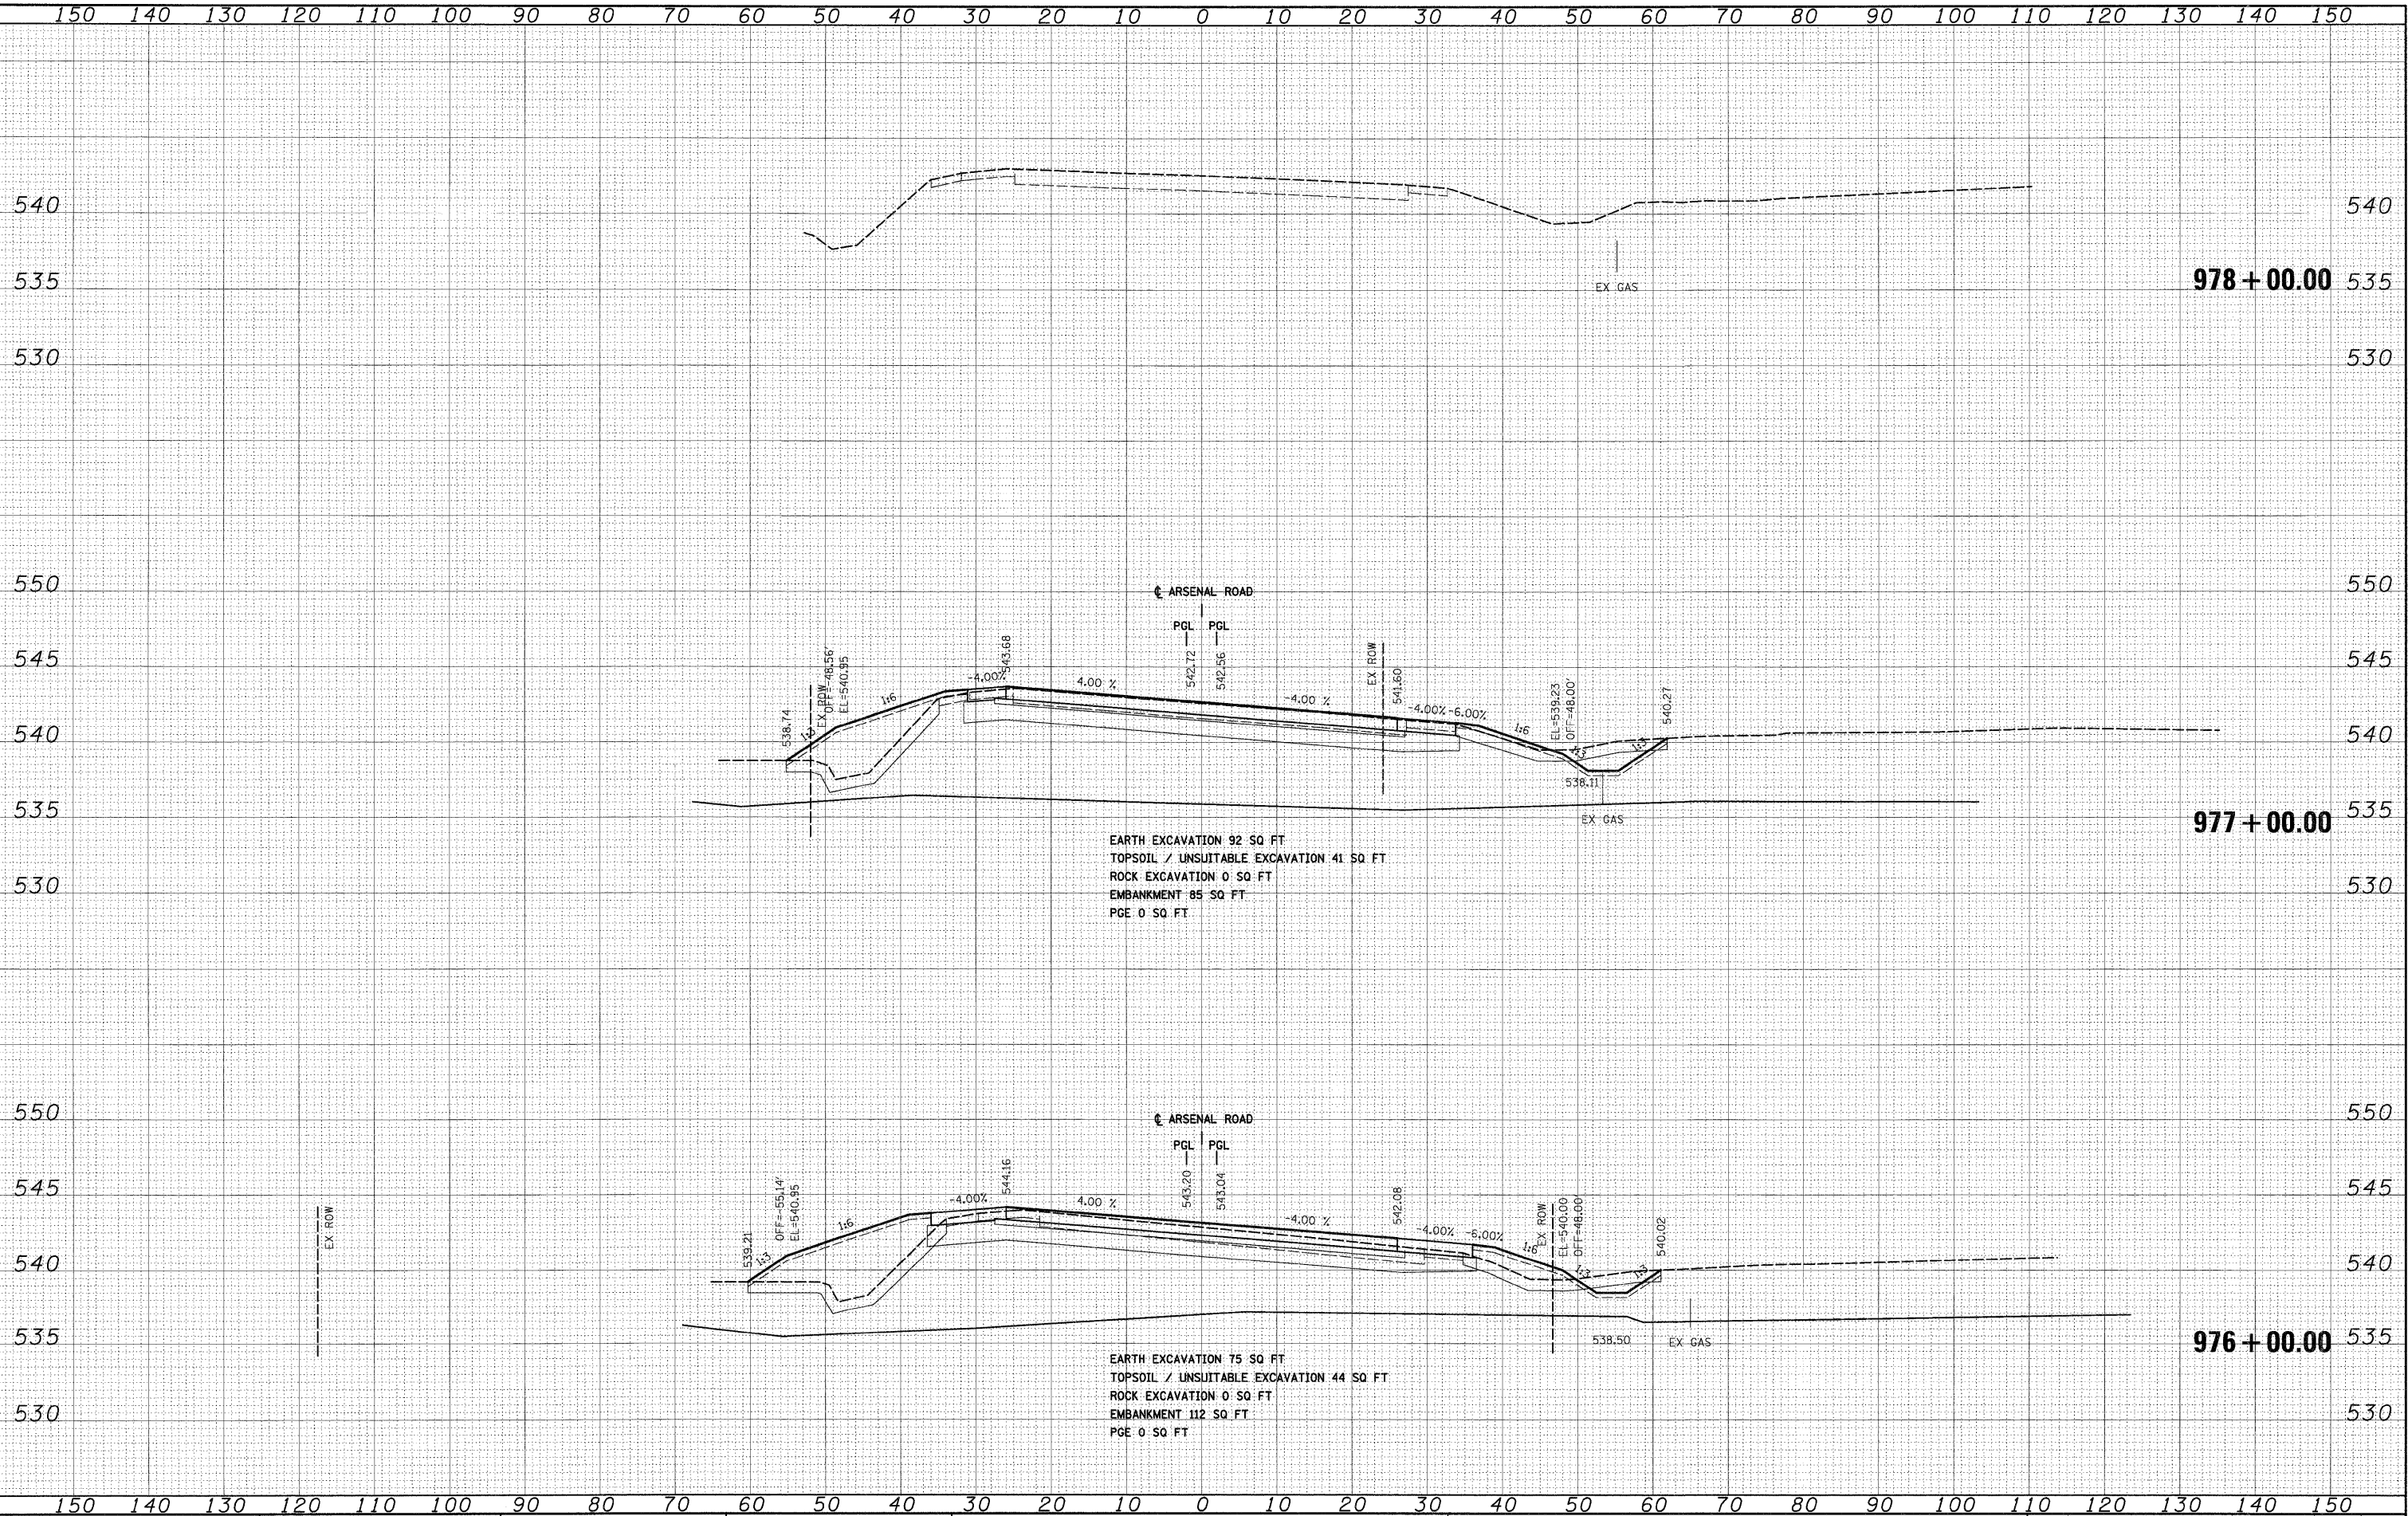

FILE NAME = D:\60F12-SHT-XSSH101.dgn	USER NAME = TKLuegel	DESIGNED - TRK	REVISED -	STATE OF ILLINOIS DEPARTMENT OF TRANSPORTATION	ARSENAL ROAD CROSS SECTIONS	SCALE: 1"=10'H; 1"=5' V SHEET NO. 49 OF 62 SHEETS STA. 976+00.00 TO STA. 978+00.00	F.A.1 RTE. 55	SECTION 99-2HB-2B-1	COUNTY WILL	TOTAL SHEETS 756	SHEET NO. 650	CONTRACT NO. 60F12
PLOT SCALE = 1:10	CHECKED - DLT	REVISED -	REVISED -									
PLOT DATE = 2/3/2011	DATE - 2/4/11	REVISED -	REVISED -									

FINAL SURVEY	DATE
	BY
	SURVEYED
	NOTED
	AREAS CHECKED
NO.	NO.
NO.	NO.
NO.	NO.
NO.	NO.
NO.	NO.

ORIGINAL SURVEY	DATE
	BY
	SURVEYED
	NOTED
	AREAS CHECKED
NO.	NO.
NO.	NO.
NO.	NO.
NO.	NO.
NO.	NO.

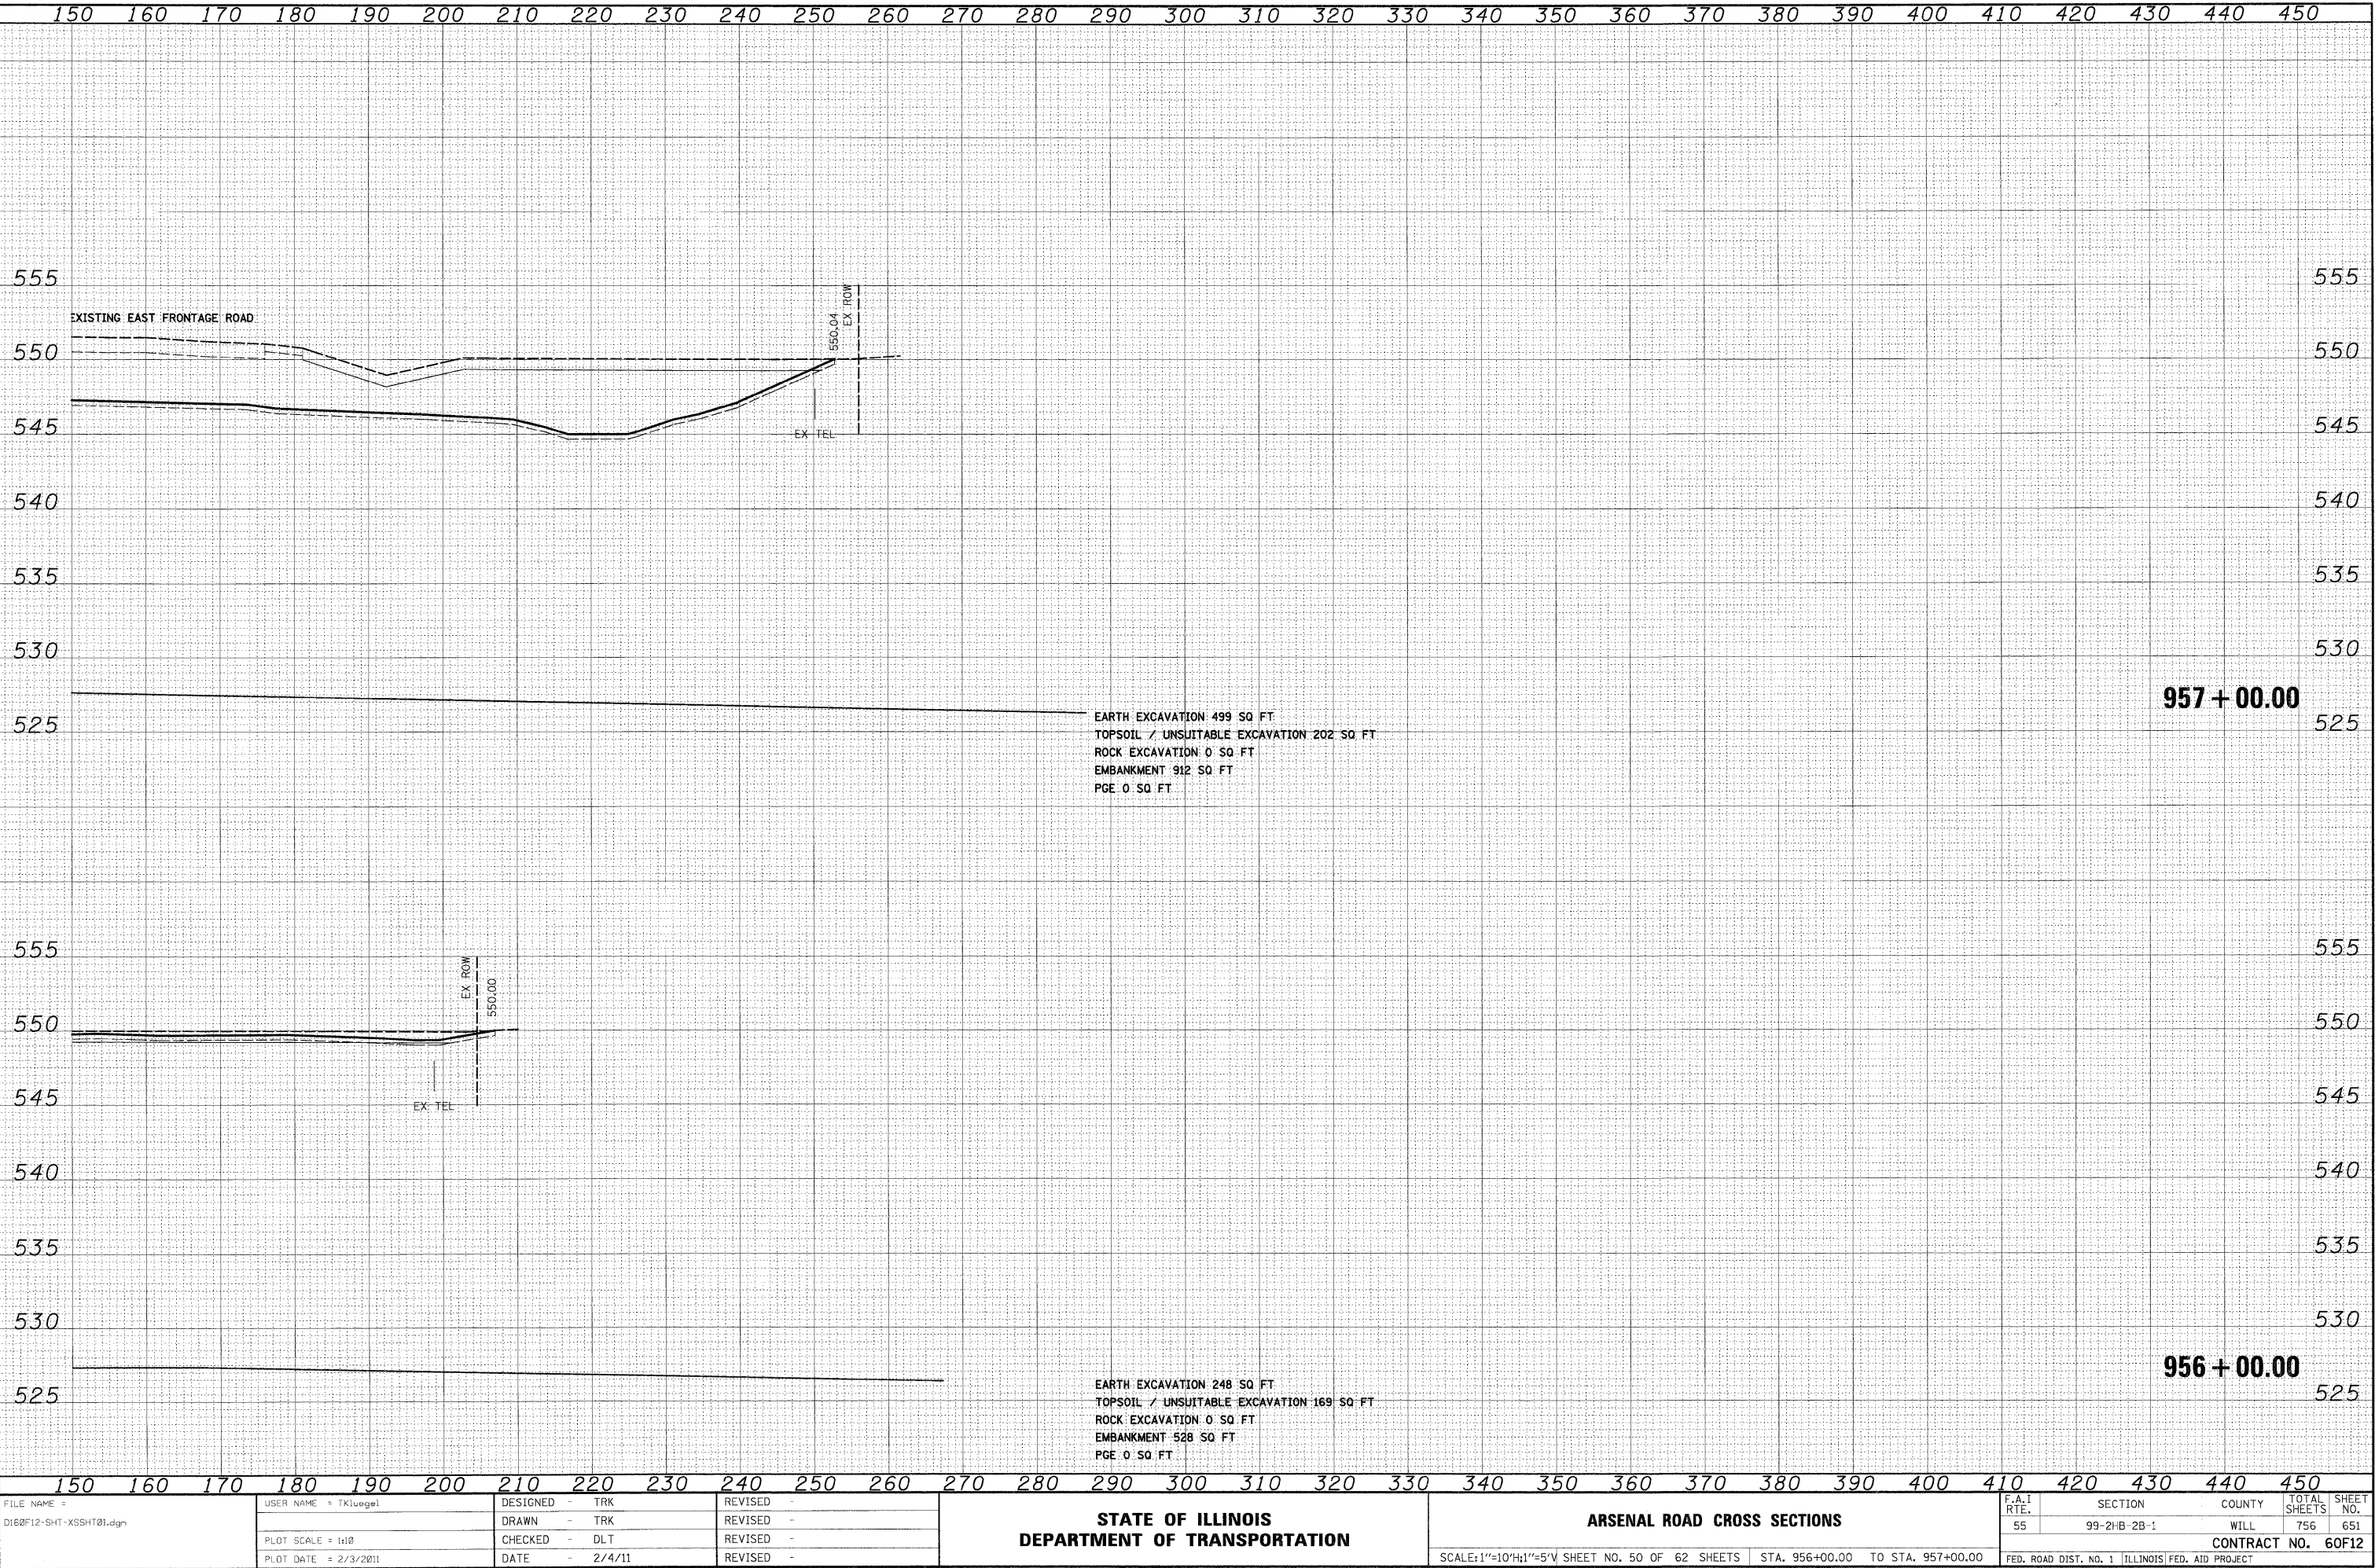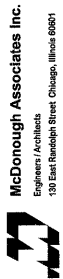


FILE NAME = D:\60F12-SHT-XSSHT01.dgn	USER NAME = TKLuegel	DESIGNED - TRK	REVISED -	STATE OF ILLINOIS DEPARTMENT OF TRANSPORTATION	ARSENAL ROAD CROSS SECTIONS	SCALE: 1"=10'H+1"=5'V SHEET NO. 50 OF 62 SHEETS	STA. 956+00.00 TO STA. 957+00.00	F.A.I	SECTION	COUNTY	TOTAL	SHEET
		DRAWN - TRK	REVISED -					RTE.			SHEETS	NO.
	PLOT SCALE = 1:10	CHECKED - DLT	REVISED -					55	99-21B-2B-1	WILL	756	651
	PLOT DATE = 2/3/2011	DATE - 2/4/11	REVISED -					CONTRACT NO. 60F12				
	FED. ROAD DIST. NO. 1 ILLINOIS FED. AID PROJECT											

FINAL SURVEY	DATE	BY
	DATE	BY
	DATE	BY
	DATE	BY
NOTE BOOK	DATE	BY
	DATE	BY
	DATE	BY
	DATE	BY
AREAS CHECKED	DATE	BY
	DATE	BY
	DATE	BY
	DATE	BY

ORIGINAL SURVEY	DATE	BY
	DATE	BY
	DATE	BY
	DATE	BY
NOTE BOOK	DATE	BY
	DATE	BY
	DATE	BY
	DATE	BY
AREAS CHECKED	DATE	BY
	DATE	BY
	DATE	BY
	DATE	BY



McDonough Associates Inc.
Engineers/Architects
130 East Randolph Street, Chicago, Illinois 60601

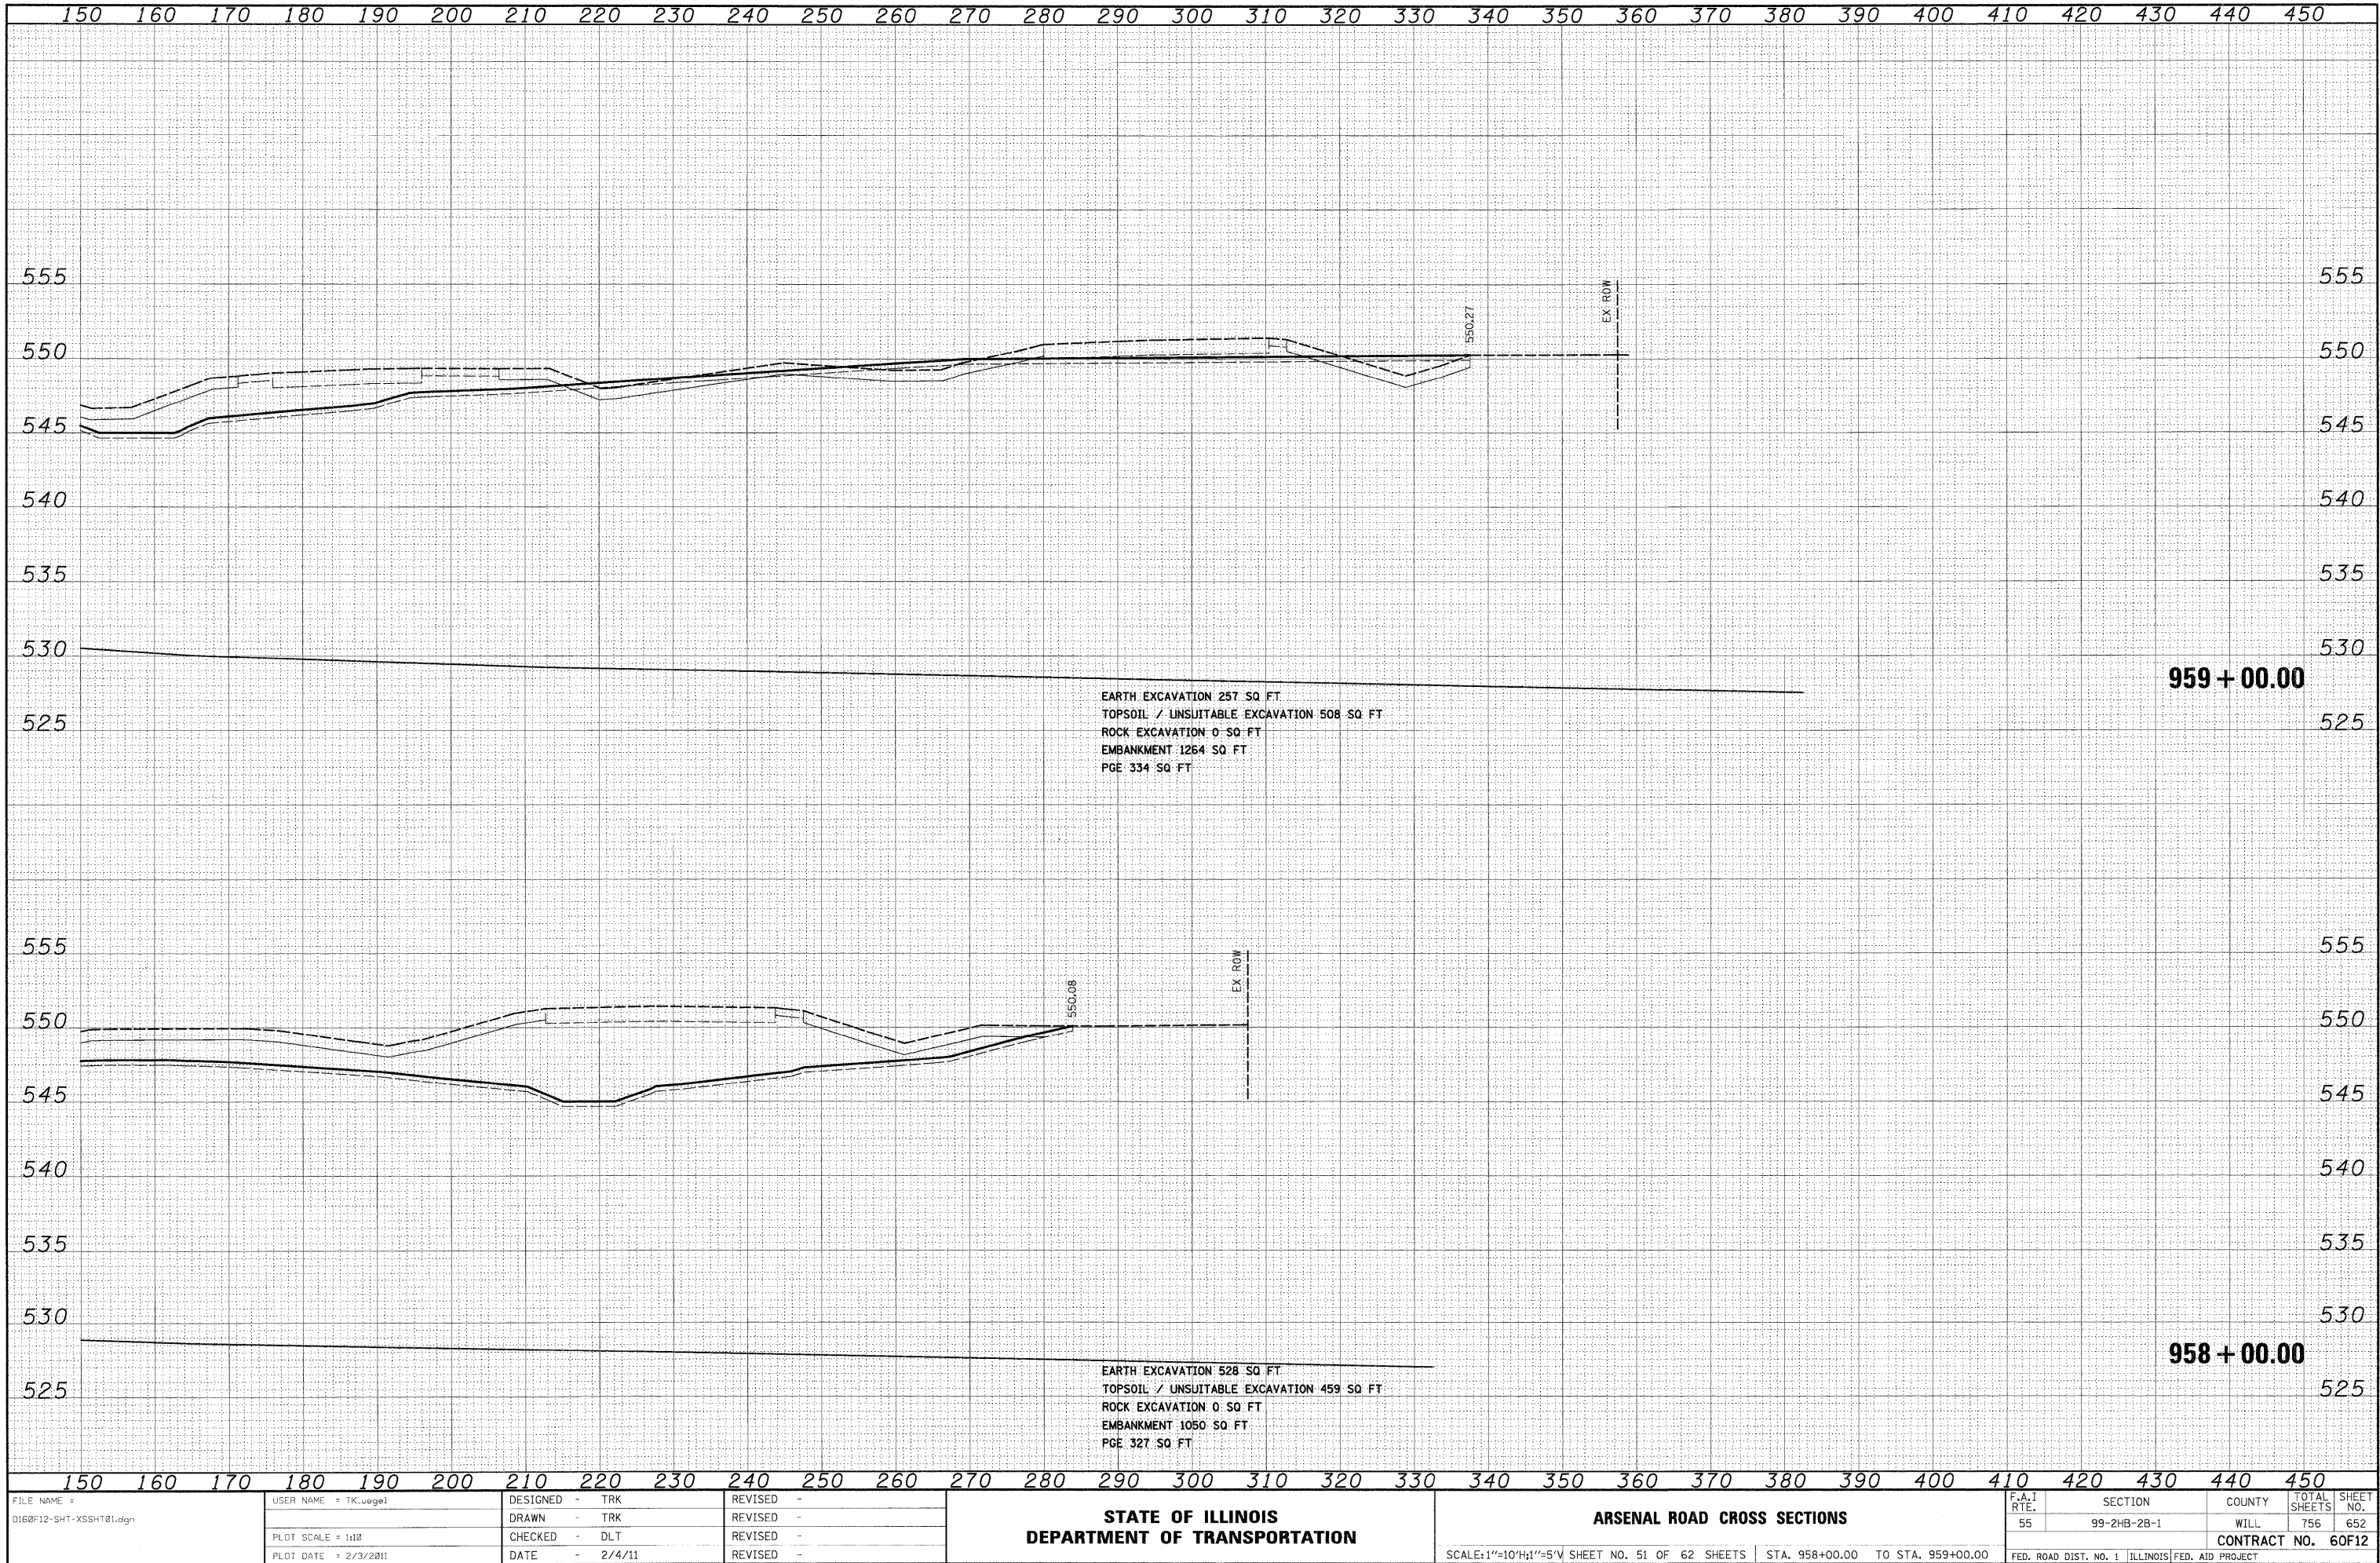

FILE NAME = D:\0\F12-SHT-XSSH\01.dgn	USER NAME = TK.uegal	DESIGNED - TRK DRAWN - TRK CHECKED - DLT DATE - 2/4/11	REVISED - REVISED - REVISED - REVISED -	STATE OF ILLINOIS DEPARTMENT OF TRANSPORTATION	ARSENAL ROAD CROSS SECTIONS	SCALE: 1"=10'H; 1"=5'V SHEET NO. 51 OF 62 SHEETS STA. 958+00.00 TO STA. 959+00.00	F.A.I. RTE. 55	SECTION 99-2HB-28-1	COUNTY WILL	TOTAL SHEETS 756	SHEET NO. 652
							CONTRACT NO. 60F12				
							FED. ROAD DIST. NO. 1 ILLINOIS FED. AID PROJECT				

FINAL SURVEY	DATE
	BY
	SURVEYED
	NOTED
	NO.
NOTE BOOK	DATE
	BY
	SURVEYED
	NOTED
	NO.
AREAS CHECKED	DATE
	BY
	SURVEYED
	NOTED
	NO.

ORIGINAL SURVEY	DATE
	BY
	SURVEYED
	NOTED
	NO.
NOTE BOOK	DATE
	BY
	SURVEYED
	NOTED
	NO.
AREAS CHECKED	DATE
	BY
	SURVEYED
	NOTED
	NO.



FILE NAME =
D162F12-SHT-XSSHT01.dgn

USER NAME = TKLuegel
PLOT SCALE = 1:10
PLOT DATE = 2/3/2011

DESIGNED - TRK
DRAWN - TRK
CHECKED - DLT
DATE - 2/4/11

REVISED -
REVISED -
REVISED -
REVISED -

STATE OF ILLINOIS
DEPARTMENT OF TRANSPORTATION

ARSENAL ROAD CROSS SECTIONS

SCALE: 1"=10'H; 1"=5'V SHEET NO. 52 OF 62 SHEETS STA. 960+00.00 TO STA. 961+00.00

F.A.I.
RTE.
55

SECTION
99-2HB-2B-1


COUNTY
WILL

TOTAL SHEETS
756

SHEET NO.
653


CONTRACT NO. 60F12

FED. ROAD DIST. NO. 1 ILLINOIS FED. AID PROJECT

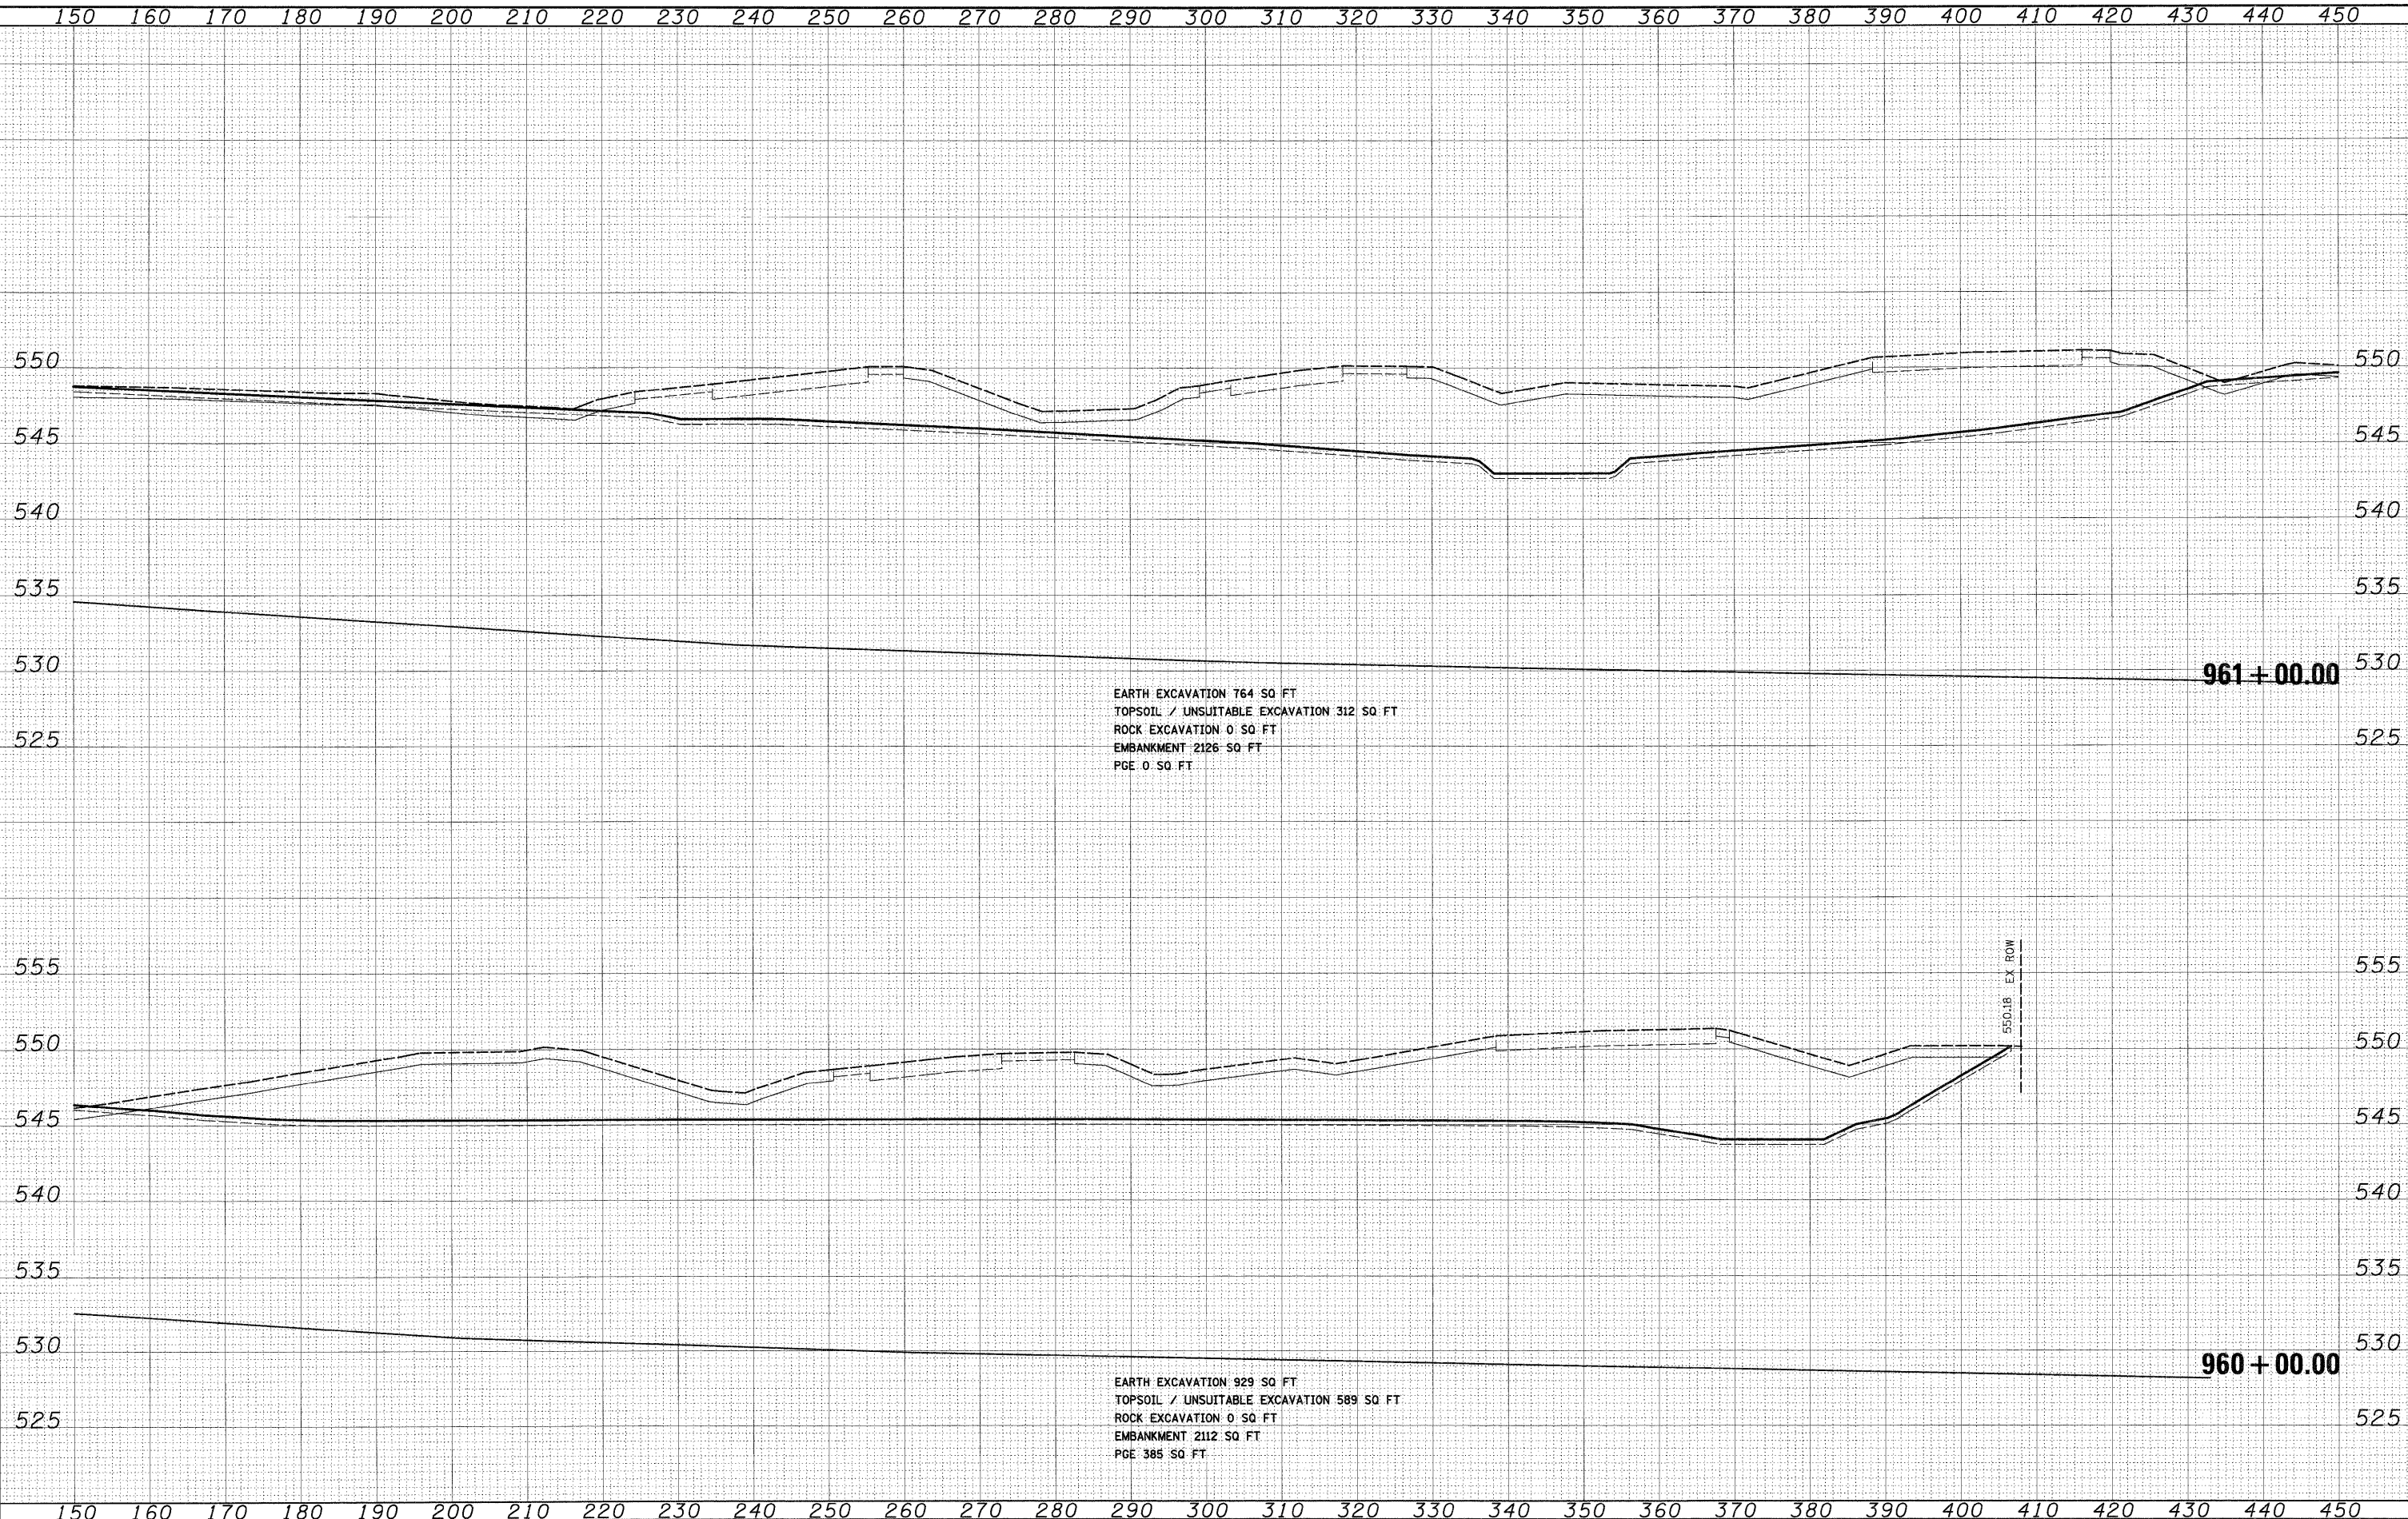


DATE	BY	SURVEYED	NOTED	TEMP	AREAS
FINAL					
SURVEY					
NOTE BOOK					
NO.					

DATE	BY	SURVEYED	NOTED	TEMP	AREAS
ORIGINAL					
SURVEY					
NOTE BOOK					
NO.					

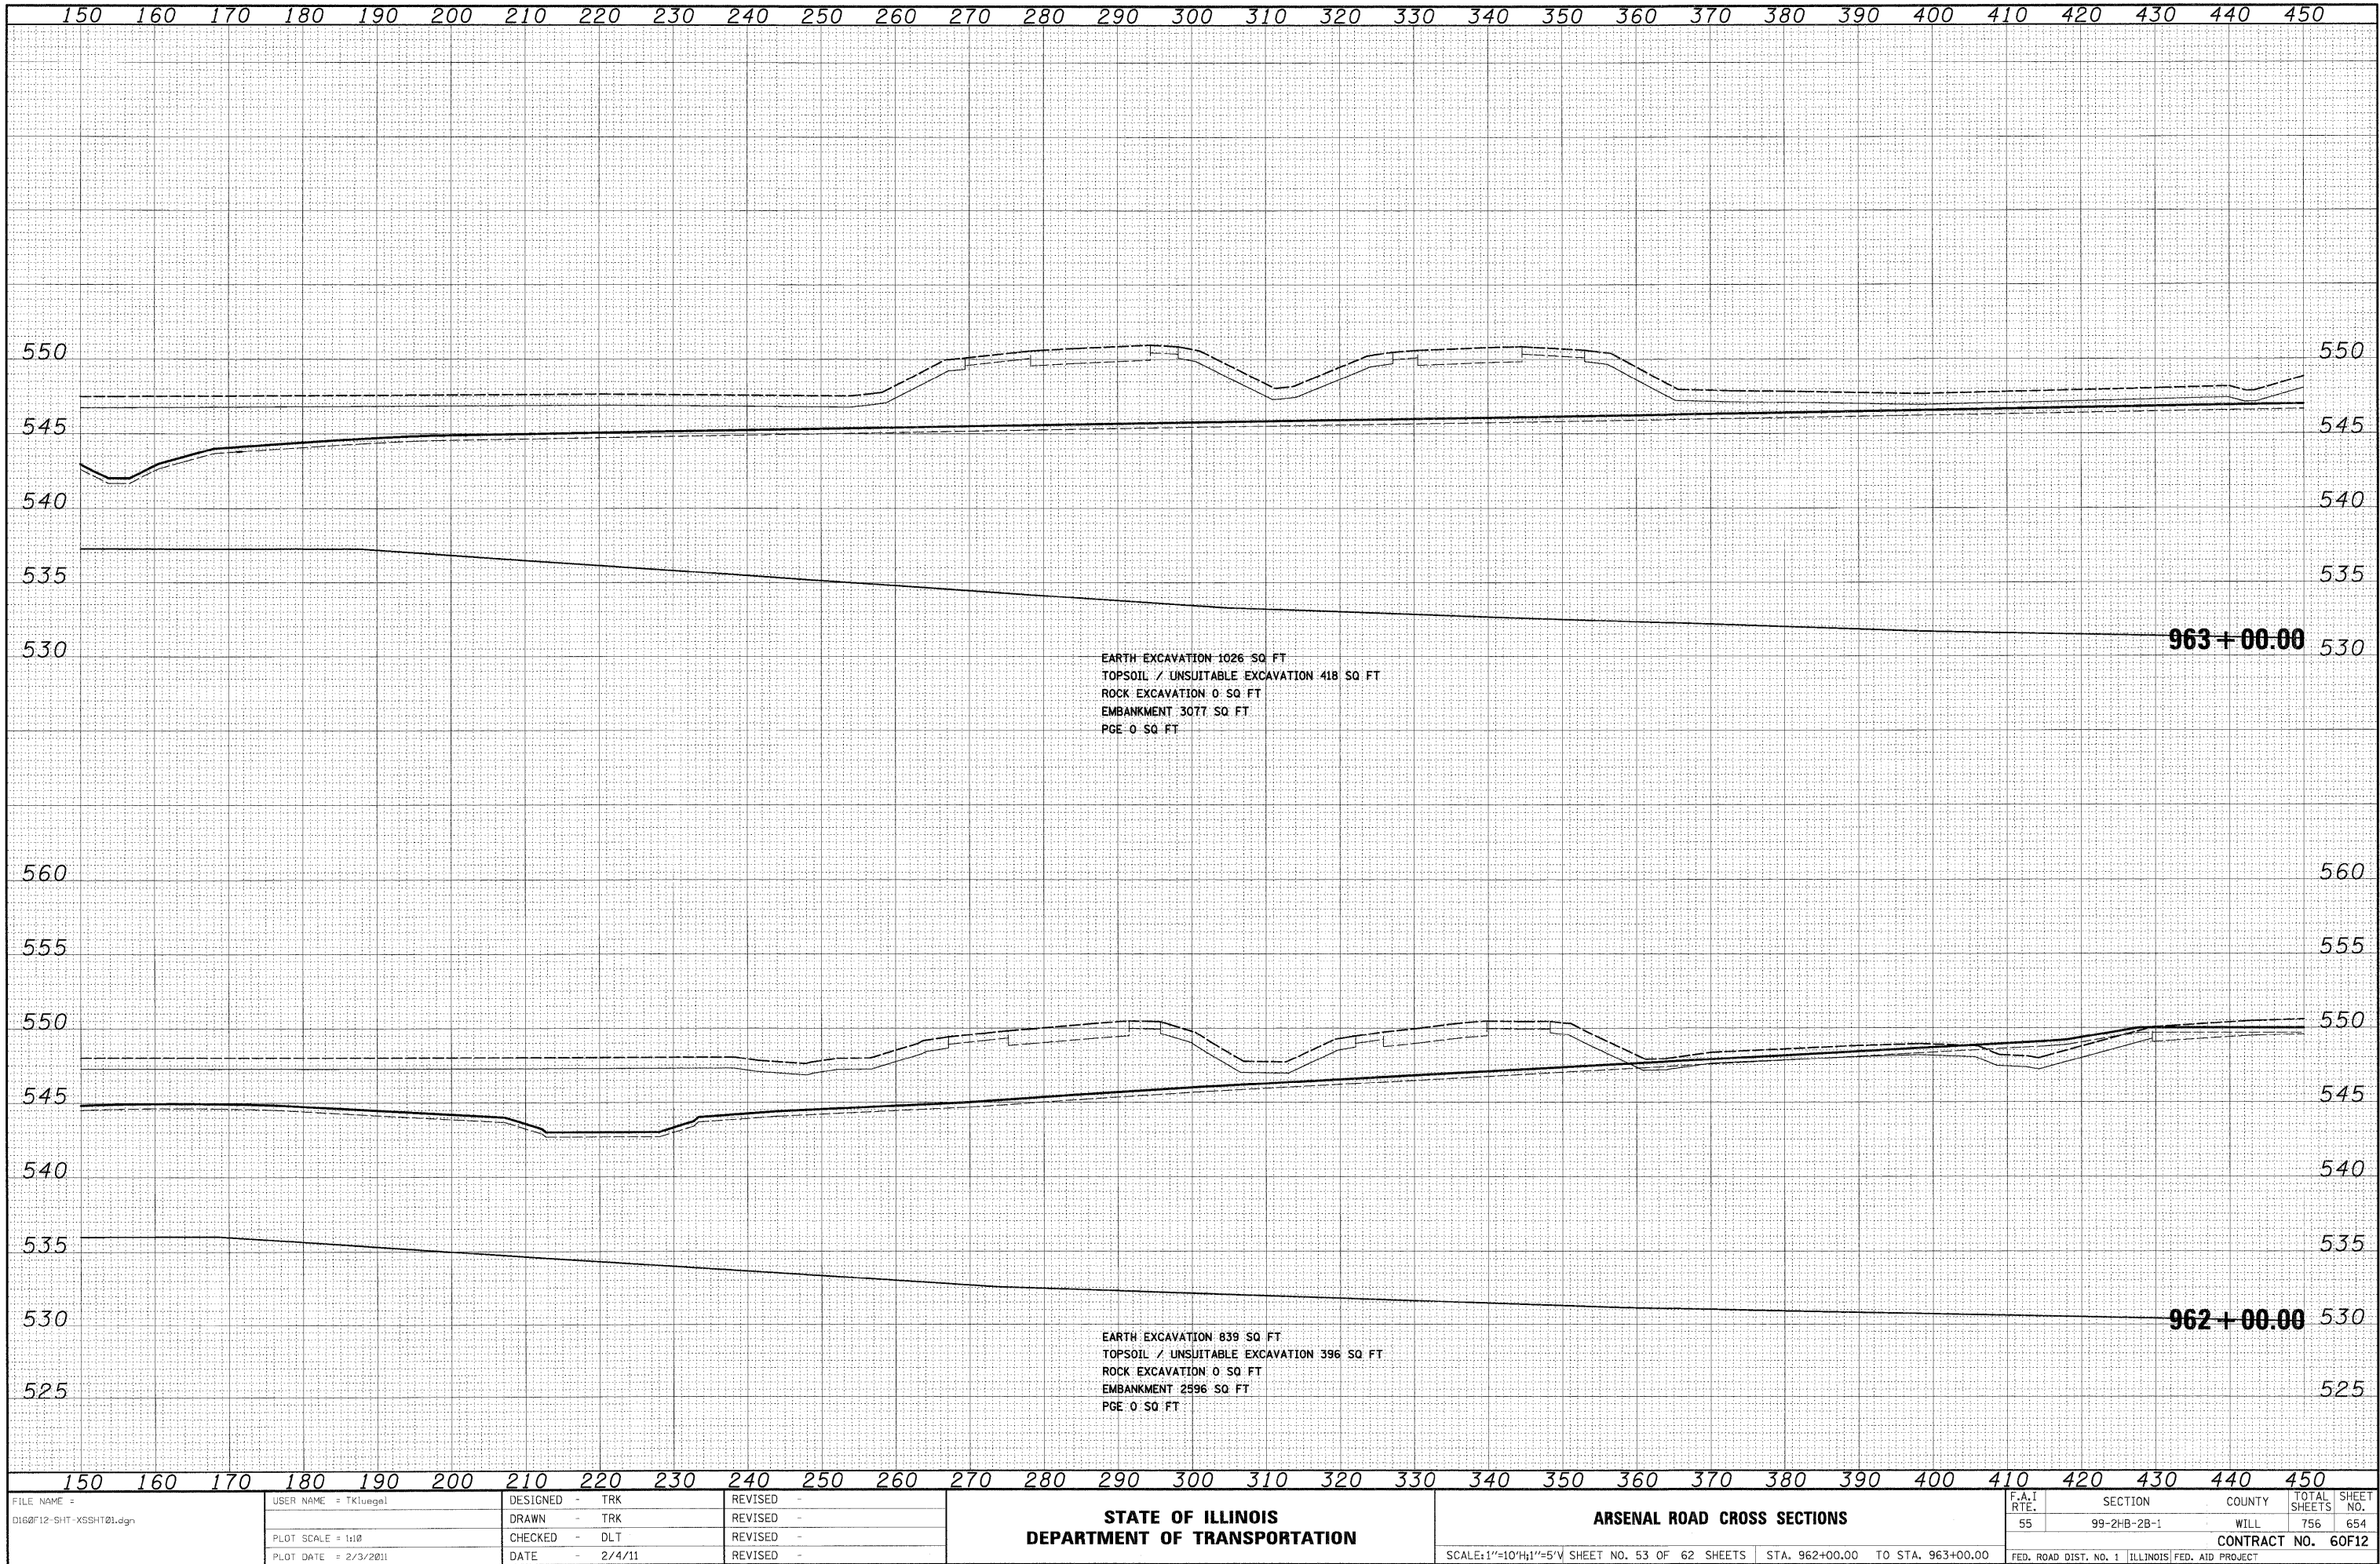

FINAL SURVEY	DATE
	BY
	SURVEYED
	NOTED
	NO.


ORIGINAL SURVEY	DATE
	BY
	SURVEYED
	NOTED
	NO.

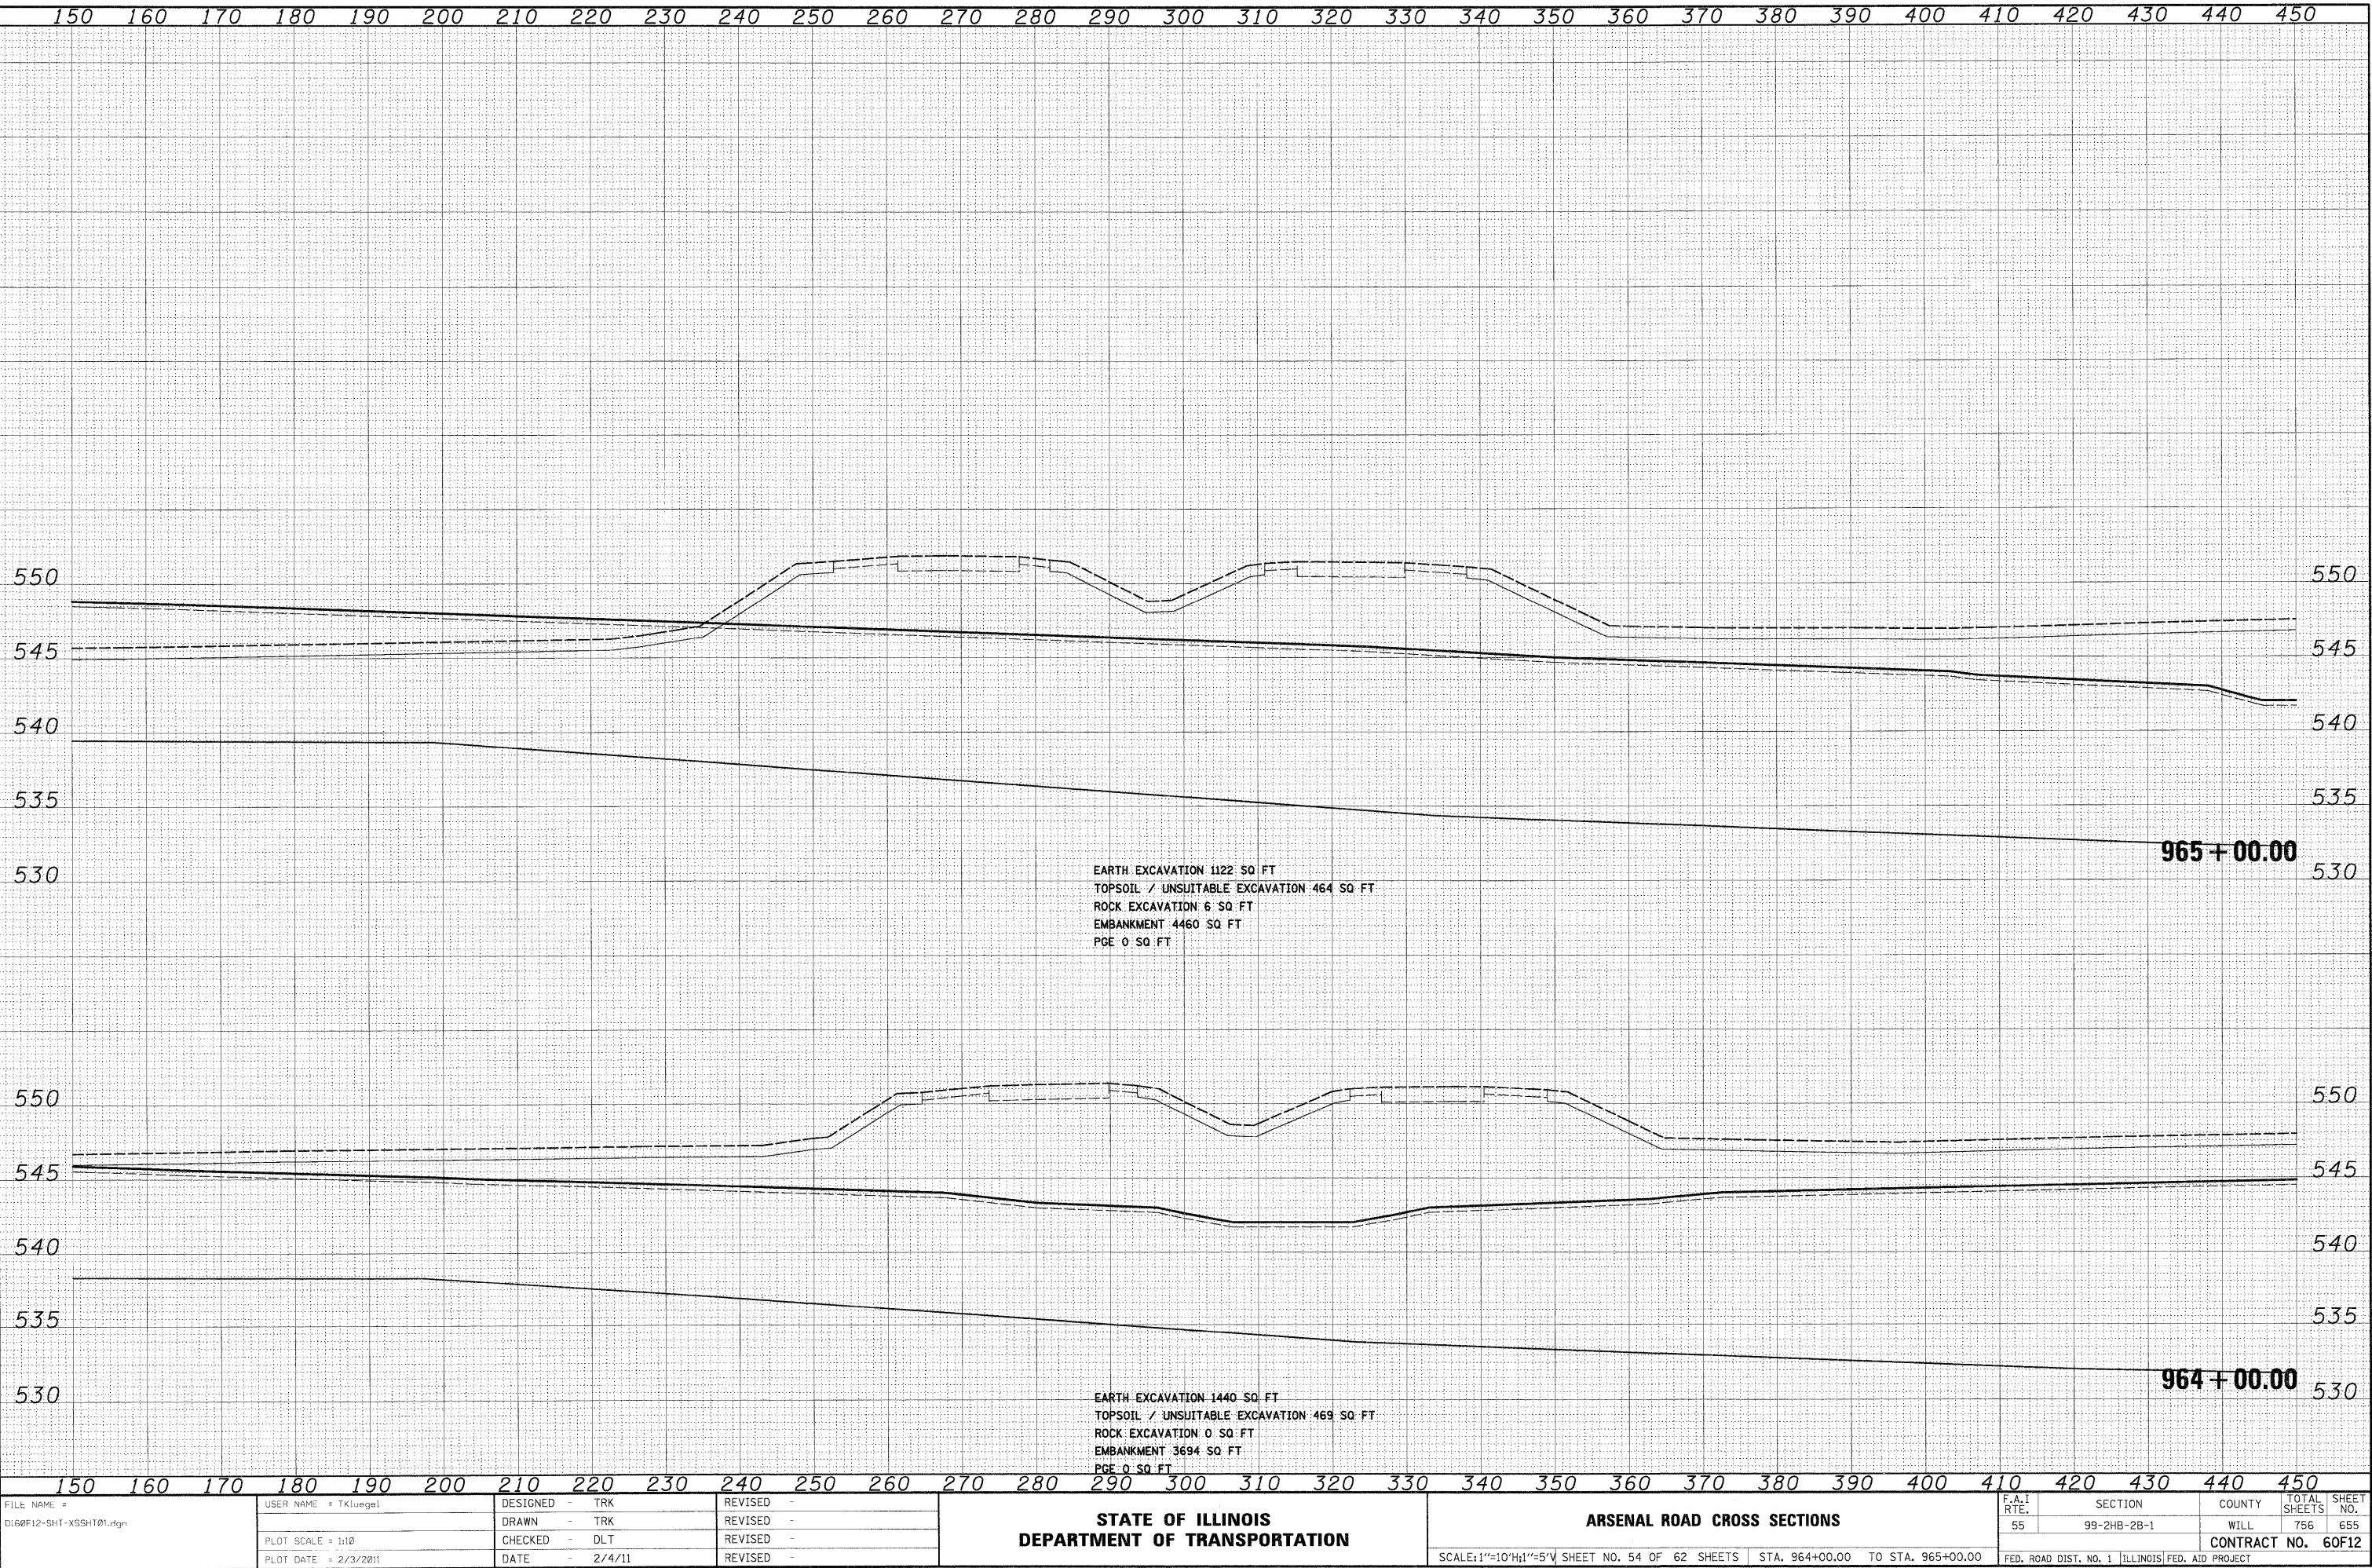

FILE NAME = D:\60F12-SHT-XSHT\01.dgn	USER NAME = TKluegel	DESIGNED - TRK	REVISED -	STATE OF ILLINOIS DEPARTMENT OF TRANSPORTATION	ARSENAL ROAD CROSS SECTIONS	SCALE: 1"=10'H; 1"=5'V SHEET NO. 54 OF 62 SHEETS	STA. 964+00.00 TO STA. 965+00.00	F.A.I. RTE.	SECTION	COUNTY	TOTAL SHEETS	SHEET NO.
		DRAWN - TRK	REVISED -					55	99-2HB-2B-1	WILL	756	655
	PLOT SCALE = 1:10	CHECKED - DLT	REVISED -					CONTRACT NO. 60F12				
	PLOT DATE = 2/3/2011	DATE - 2/4/11	REVISED -					FED. ROAD DIST. NO. 1 ILLINOIS FED. AID PROJECT				

FINAL SURVEY	SURVIVED	BY	DATE
	PLOTTED		
	TEMPLATE		
	AREAS		
NO.	AREAS CHECKED		

ORIGINAL	SURVIVED PLOTTED	BY	DATE
NOTE BOOK	TEMP-ATE		
	AREAS		
NO.	AREAS CHECKED		

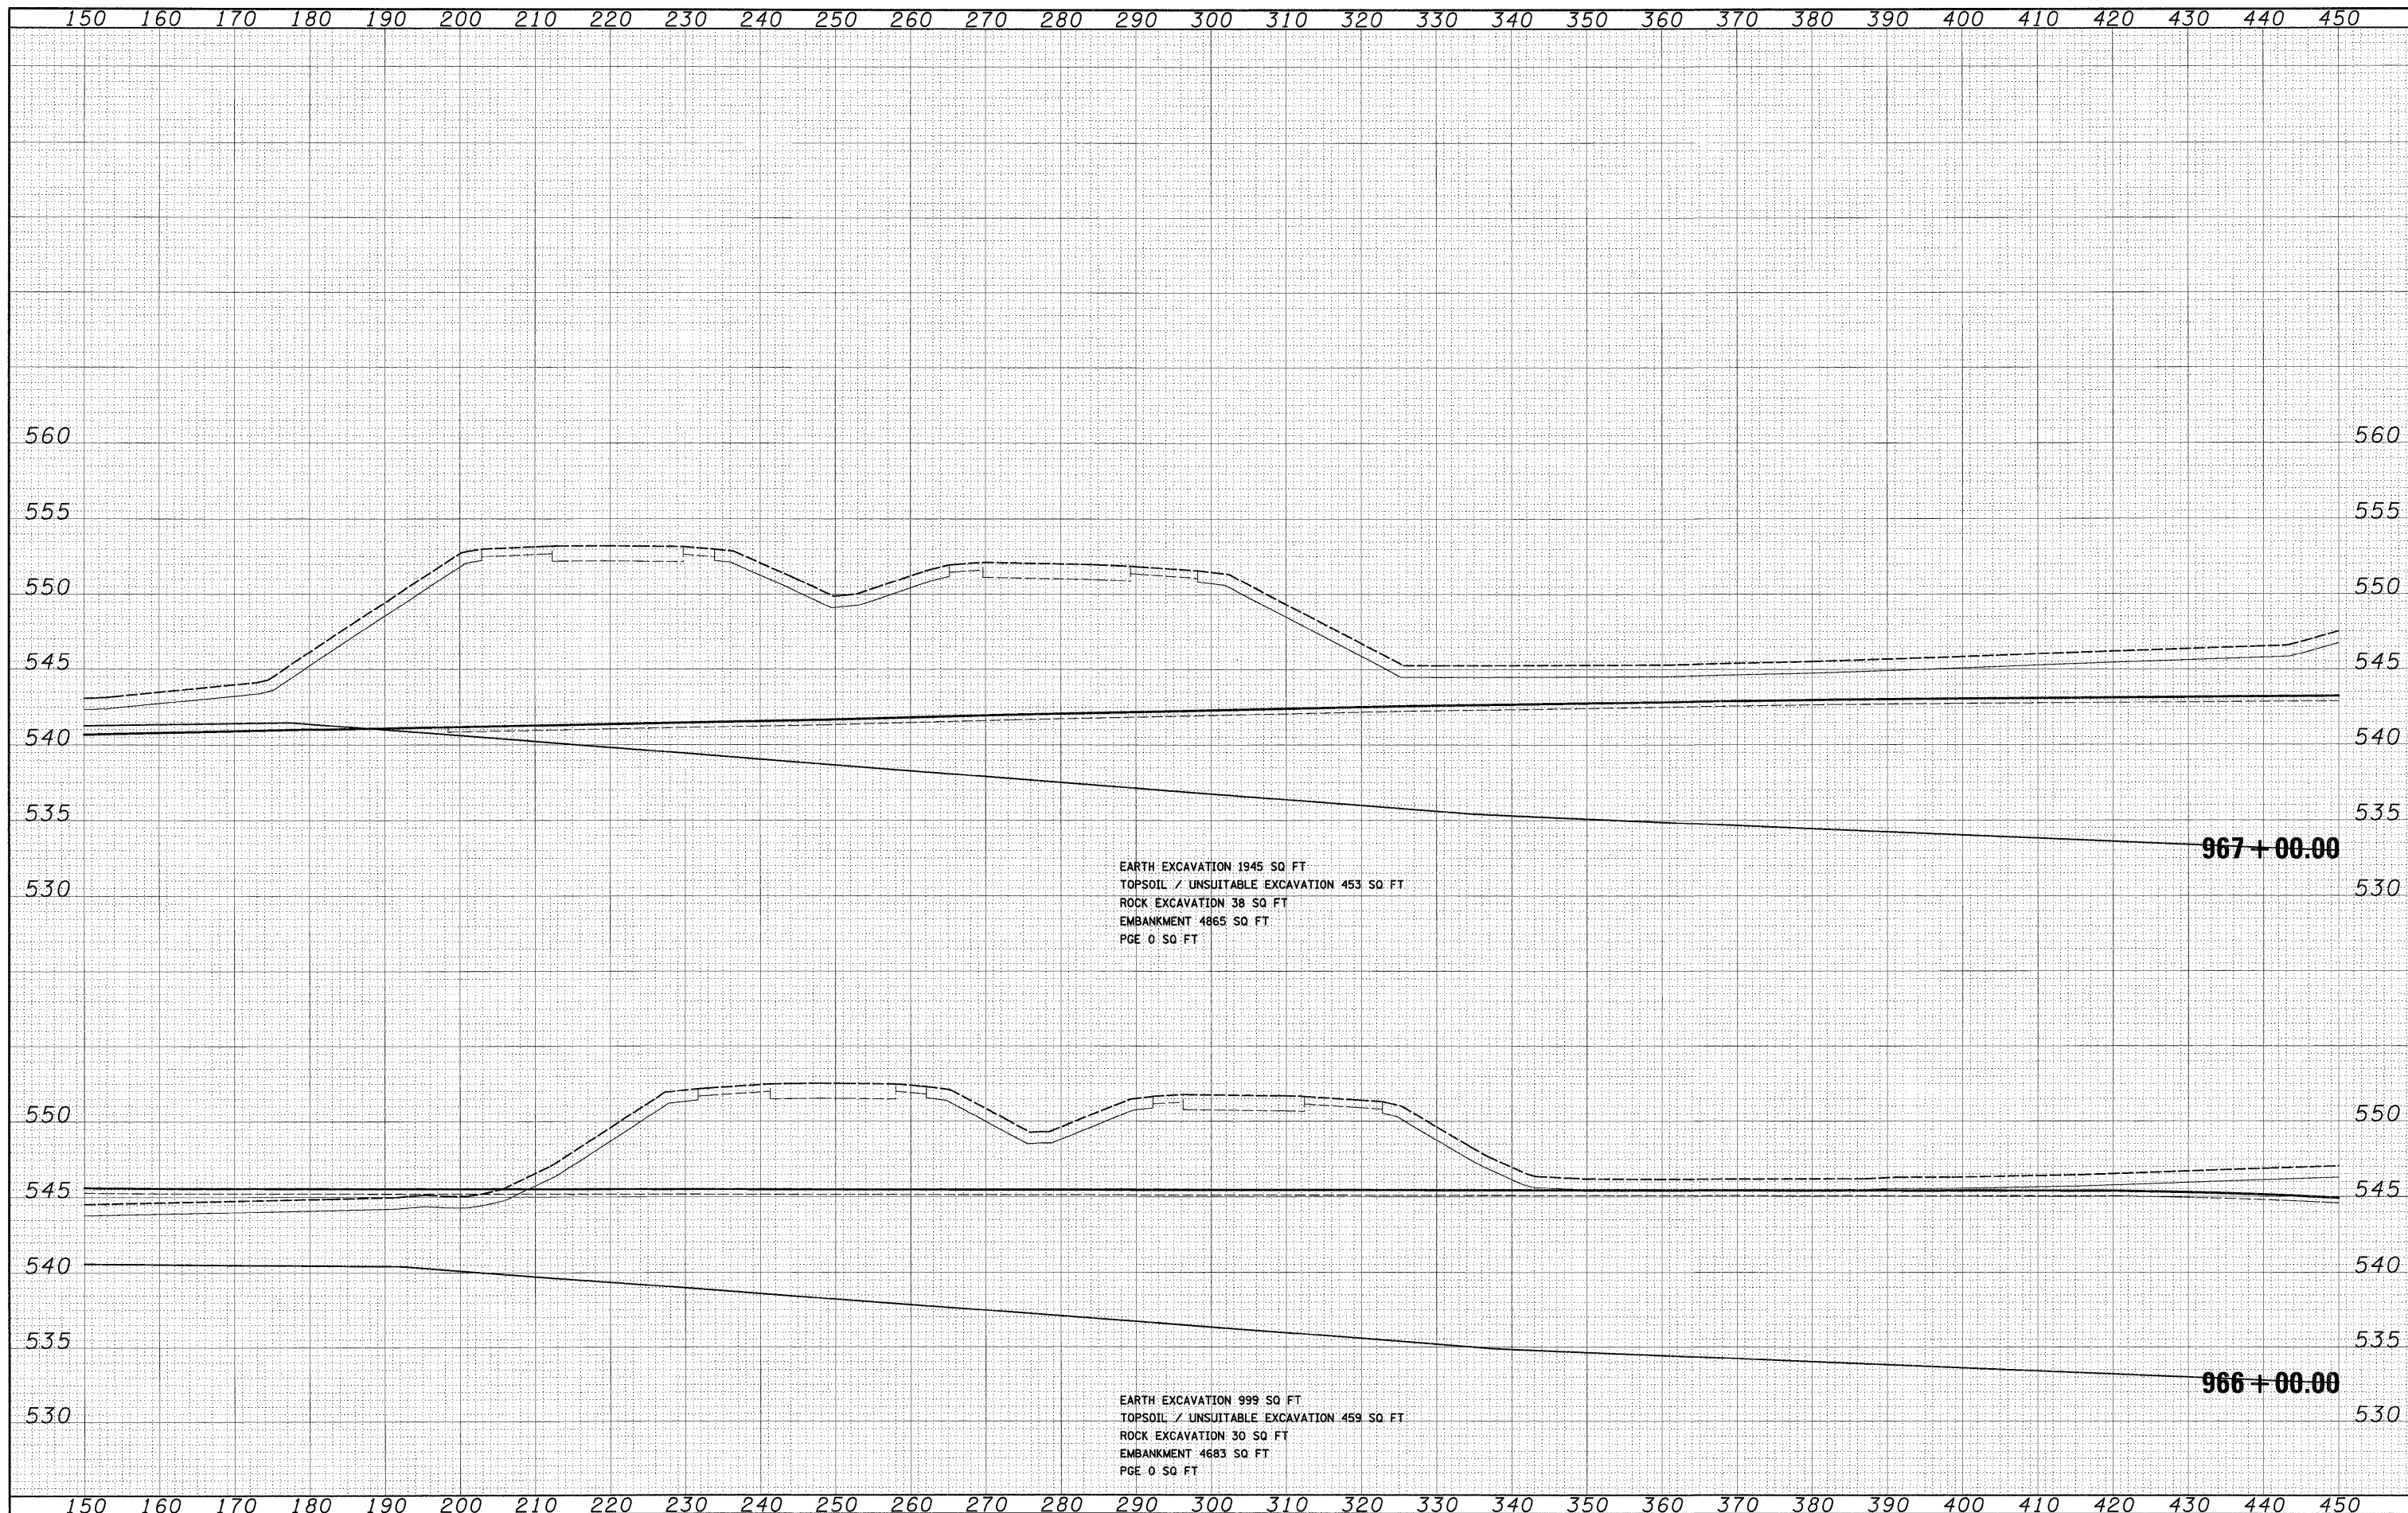

FILE NAME =	USER NAME = TKluegel	DESIGNED - TRK	REVISED -	STATE OF ILLINOIS DEPARTMENT OF TRANSPORTATION	ARSENAL ROAD CROSS SECTIONS				F.A.I RTE.	SECTION	COUNTY	TOTAL SHEETS	SHEET NO.
D160F12-SHT-XSSHT01.dgn		DRAWN - TRK	REVISED -		55	99-2HB-2B-1	WILL	756	656				
	PLOT SCALE = 1:10	CHECKED - DLT	REVISED -		CONTRACT NO. 60F12								
	PLOT DATE = 2/3/2011	DATE - 2/4/11	REVISED -		SCALE: 1"=10'H; 1"=5'V	SHEET NO. 55 OF 62 SHEETS	STA. 966+00.00 TO STA. 967+00.00	FED. ROAD DIST. NO. 1	ILLINOIS	FED. AID PROJECT			

FINAL	BY	DATE
SURVEYED		
NOTED		
NO. BOOK		
AREAS		
AREAS CHECKED		
NO.		

ORIGINAL	BY	DATE
SURVEYED		
NOTED		
NO. BOOK		
AREAS		
AREAS CHECKED		
NO.		

McDonough Associates Inc.
Engineers / Architects
198 East Randolph Street, Chicago, Illinois 60601




FILE NAME = D:\60F12-SHT-XSSH701.dgn	USER NAME = TK.uegal	DESIGNED - TRK	REVISED -	STATE OF ILLINOIS DEPARTMENT OF TRANSPORTATION	ARSENAL ROAD CROSS SECTIONS	SCALE: 1"=10'H; 1"=5'V SHEET NO. 56 OF 62 SHEETS	STA. 968+00.00 TO STA. 969+00.00	F.A.I. RTE.	SECTION	COUNTY	TOTAL SHEETS	SHEET NO.
		DRAWN - TRK	REVISED -					55	99-2HB-2B-1	WILL	756	657
	PLOT SCALE = 1:10	CHECKED - DLT	REVISED -					CONTRACT NO. 60F12				
	PLOT DATE = 2/3/2011	DATE - 2/4/11	REVISED -					FED. ROAD DIST. NO. 1 ILLINOIS FED. AID PROJECT				

FINAL SURVEY	DATE
	BY
	SURVEYED
	NOTED
	NO.
NOTE BOOK	DATE
	BY
	SURVEYED
	NOTED
	NO.
AREAS CHECKED	DATE
	BY
	SURVEYED
	NOTED
	NO.

ORIGINAL SURVEY	DATE
	BY
	SURVEYED
	NOTED
	NO.
NOTE BOOK	DATE
	BY
	SURVEYED
	NOTED
	NO.
AREAS CHECKED	DATE
	BY
	SURVEYED
	NOTED
	NO.




McDonough Associates Inc.
Engineers/Architects
100 East Randolph Street, Chicago, Illinois 60601

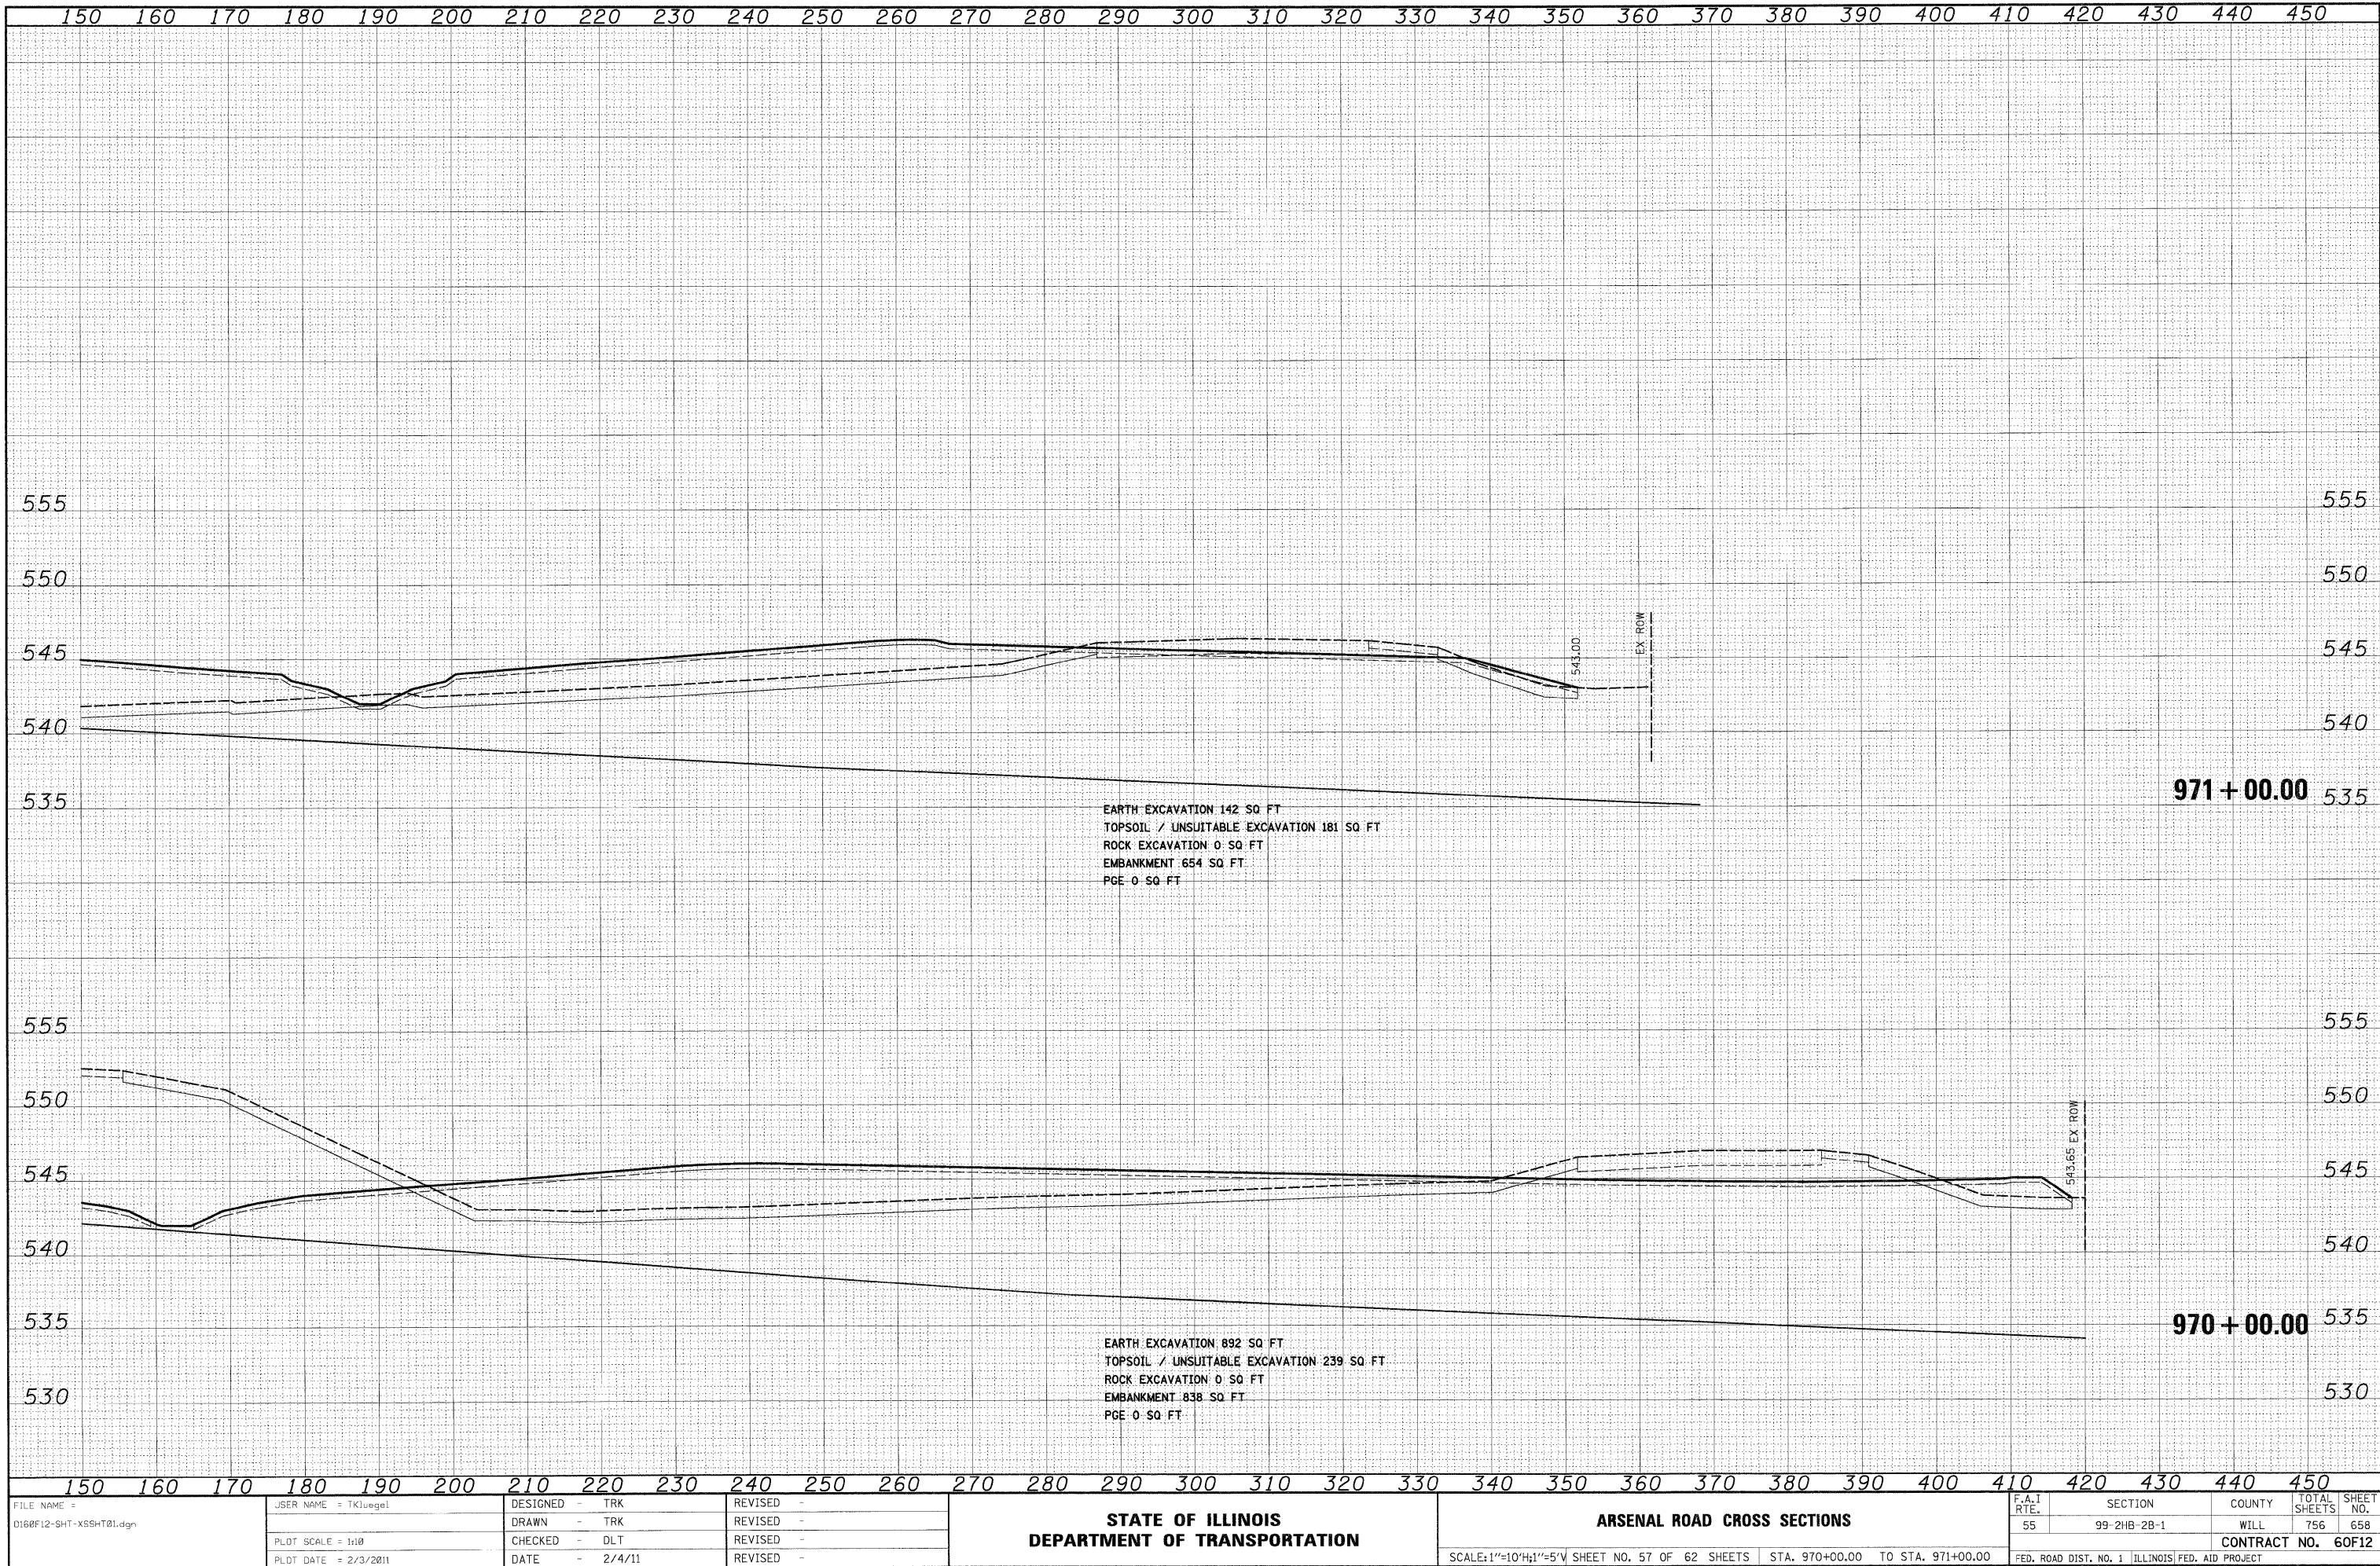

FILE NAME =	USER NAME = TKJuegel	DESIGNED - TRK	REVISED -	STATE OF ILLINOIS DEPARTMENT OF TRANSPORTATION	ARSENAL ROAD CROSS SECTIONS	SCALE: 1"=10'H; 1"=5'V SHEET NO. 57 OF 62 SHEETS	STA. 970+00.00 TO STA. 971+00.00	F.A.I.	SECTION	COUNTY	TOTAL SHEETS	SHEET NO.			
D:\168F12-SHT-XSSH01.dgn		DRAWN - TRK	REVISED -					55	99-2HB-2B-1	WILL	756	658			
	PLDT SCALE = 1:10	CHECKED - DLT	REVISED -					CONTRACT NO. 60F12							
	PLDT DATE = 2/3/2011	DATE - 2/4/11	REVISED -					FED. ROAD DIST. NO. 1 ILLINOIS FED. AID PROJECT							


FINAL SURVEY NOTE BOOK NO.	SURVEYED	DATE
	CHECKED	BY
	DATE	
	AREAS CHECKED	

ORIGINAL SURVEY NOTE BOOK NO.	SURVEYED	DATE
	CHECKED	BY
	DATE	
	AREAS CHECKED	

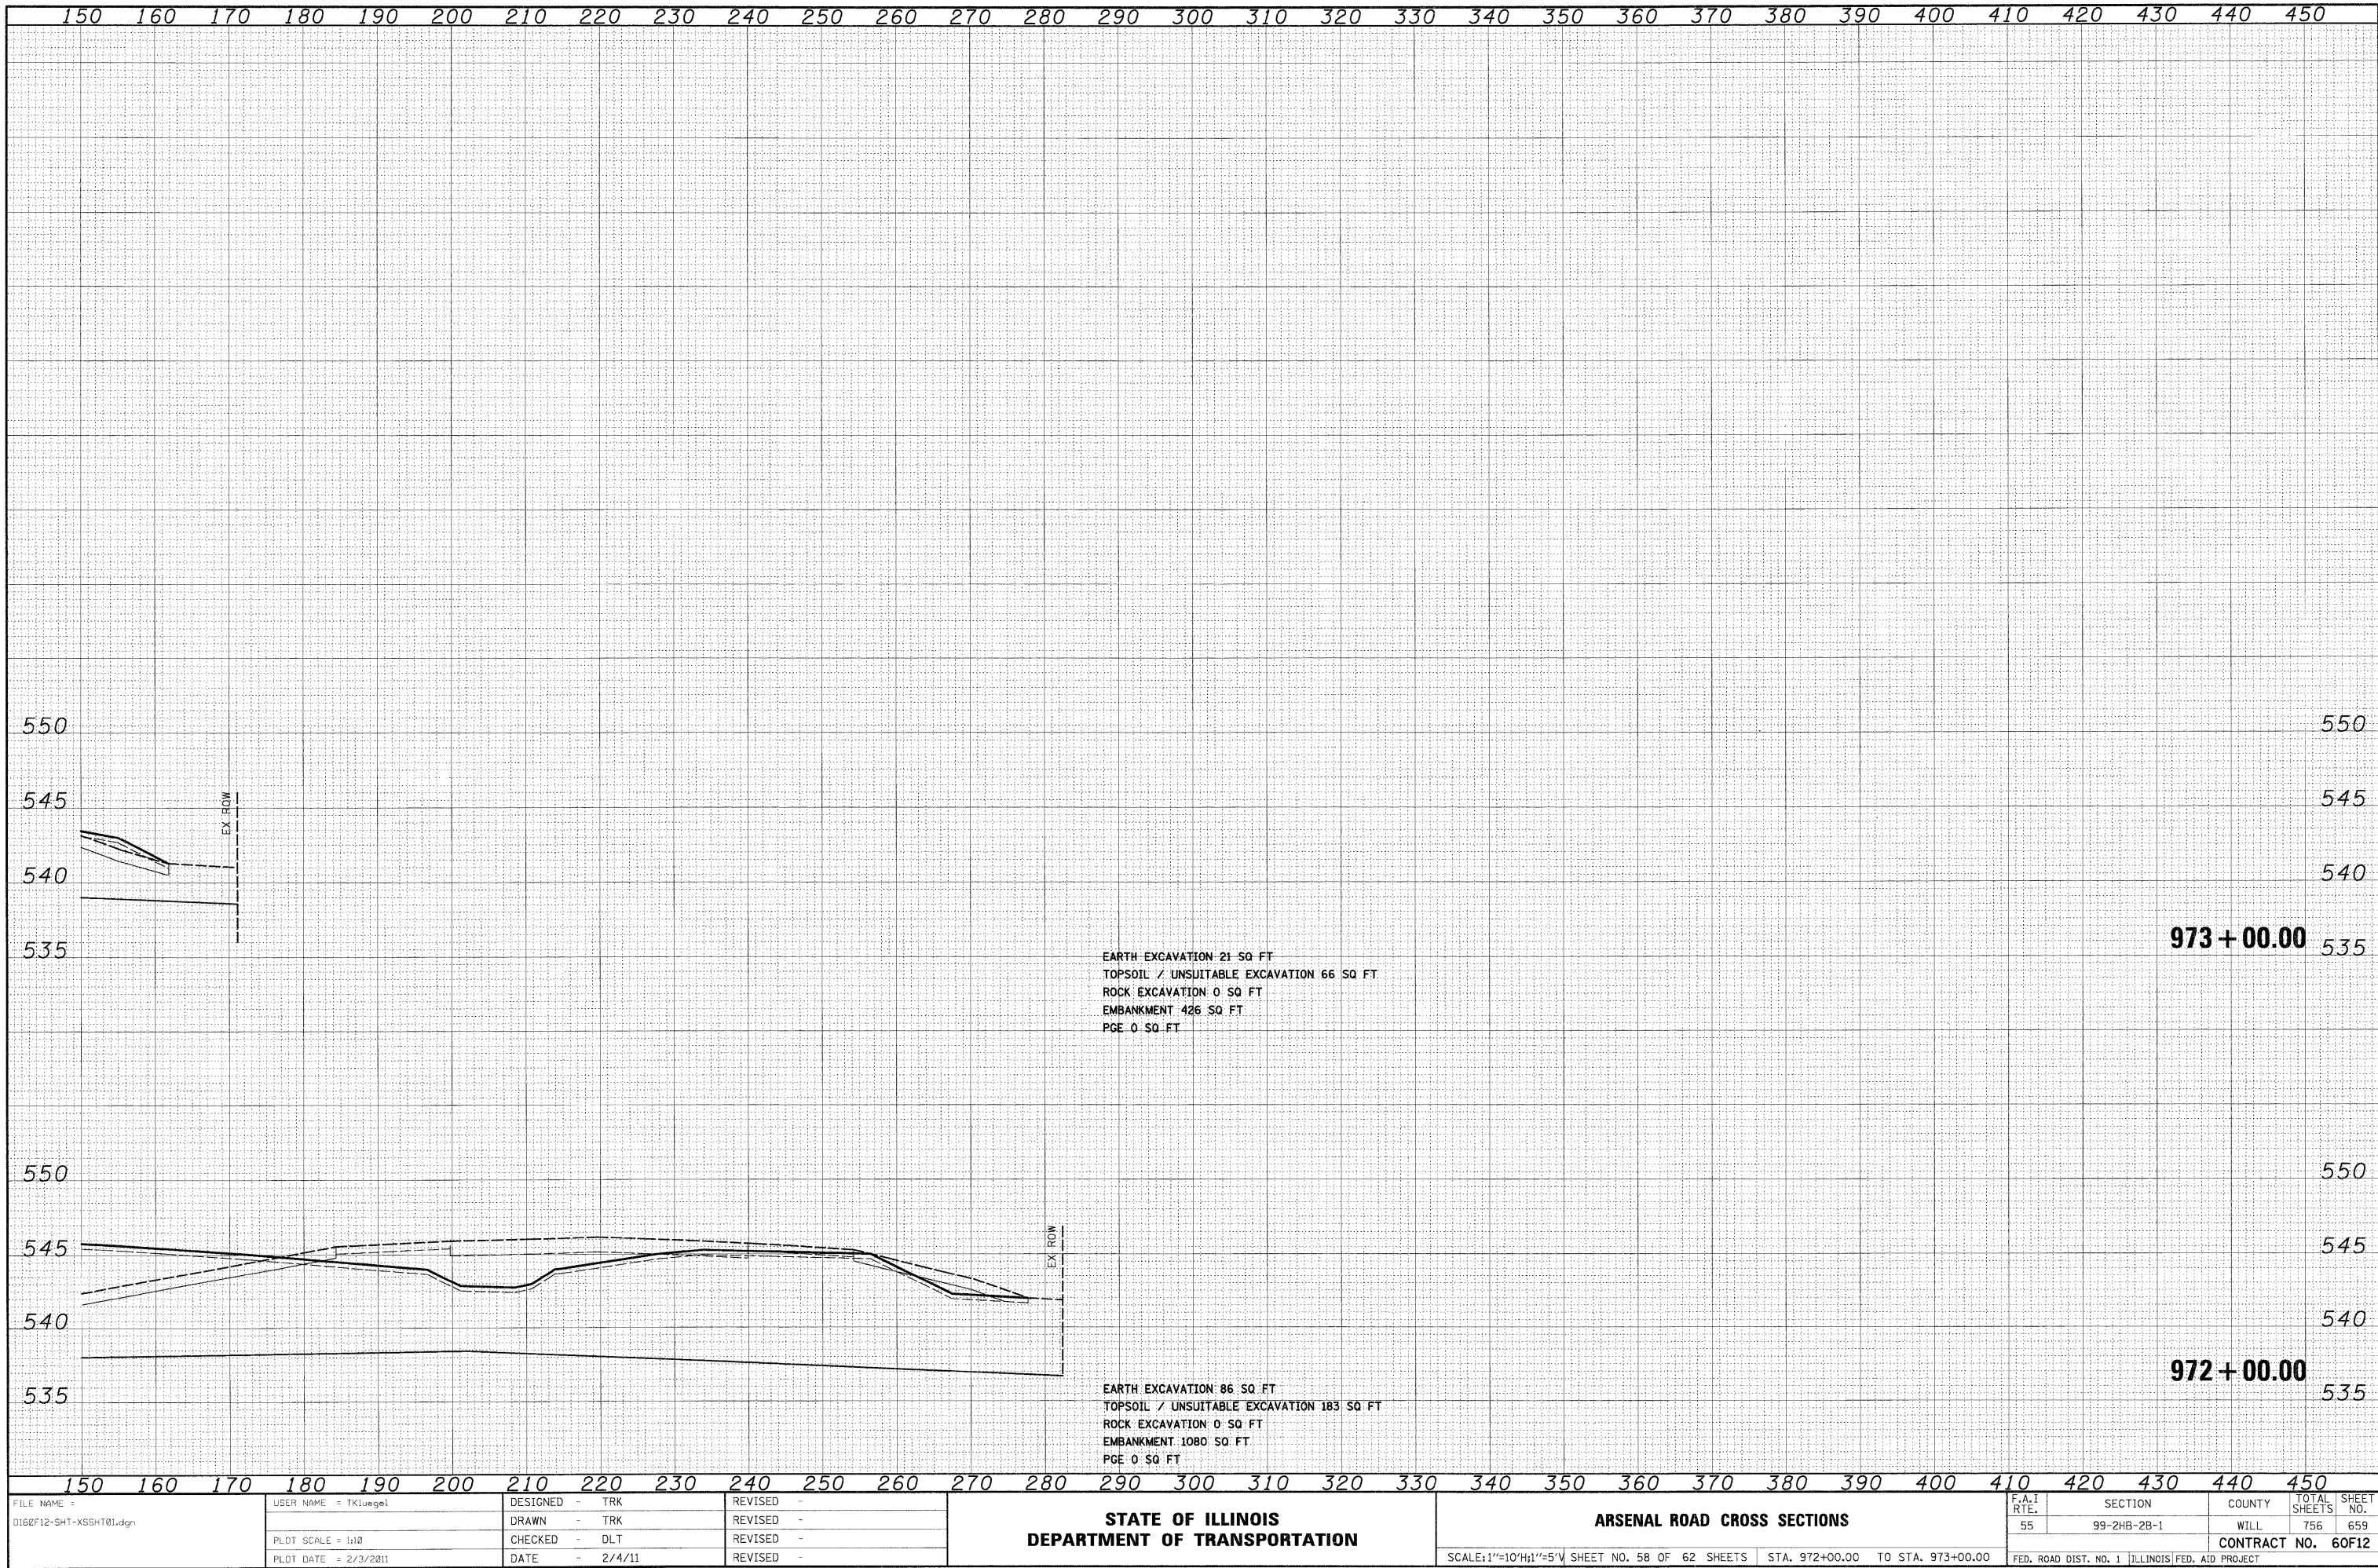

FINAL SURVEY	NO.	SURVEYED	BY	DATE
		NOTED		
		TEMP. JTC		
		AREAS		
		CHECKED		

ORIGINAL SURVEY	NO.	SURVEYED	BY	DATE
		NOTED		
		TEMP. JTC		
		AREAS		
		CHECKED		

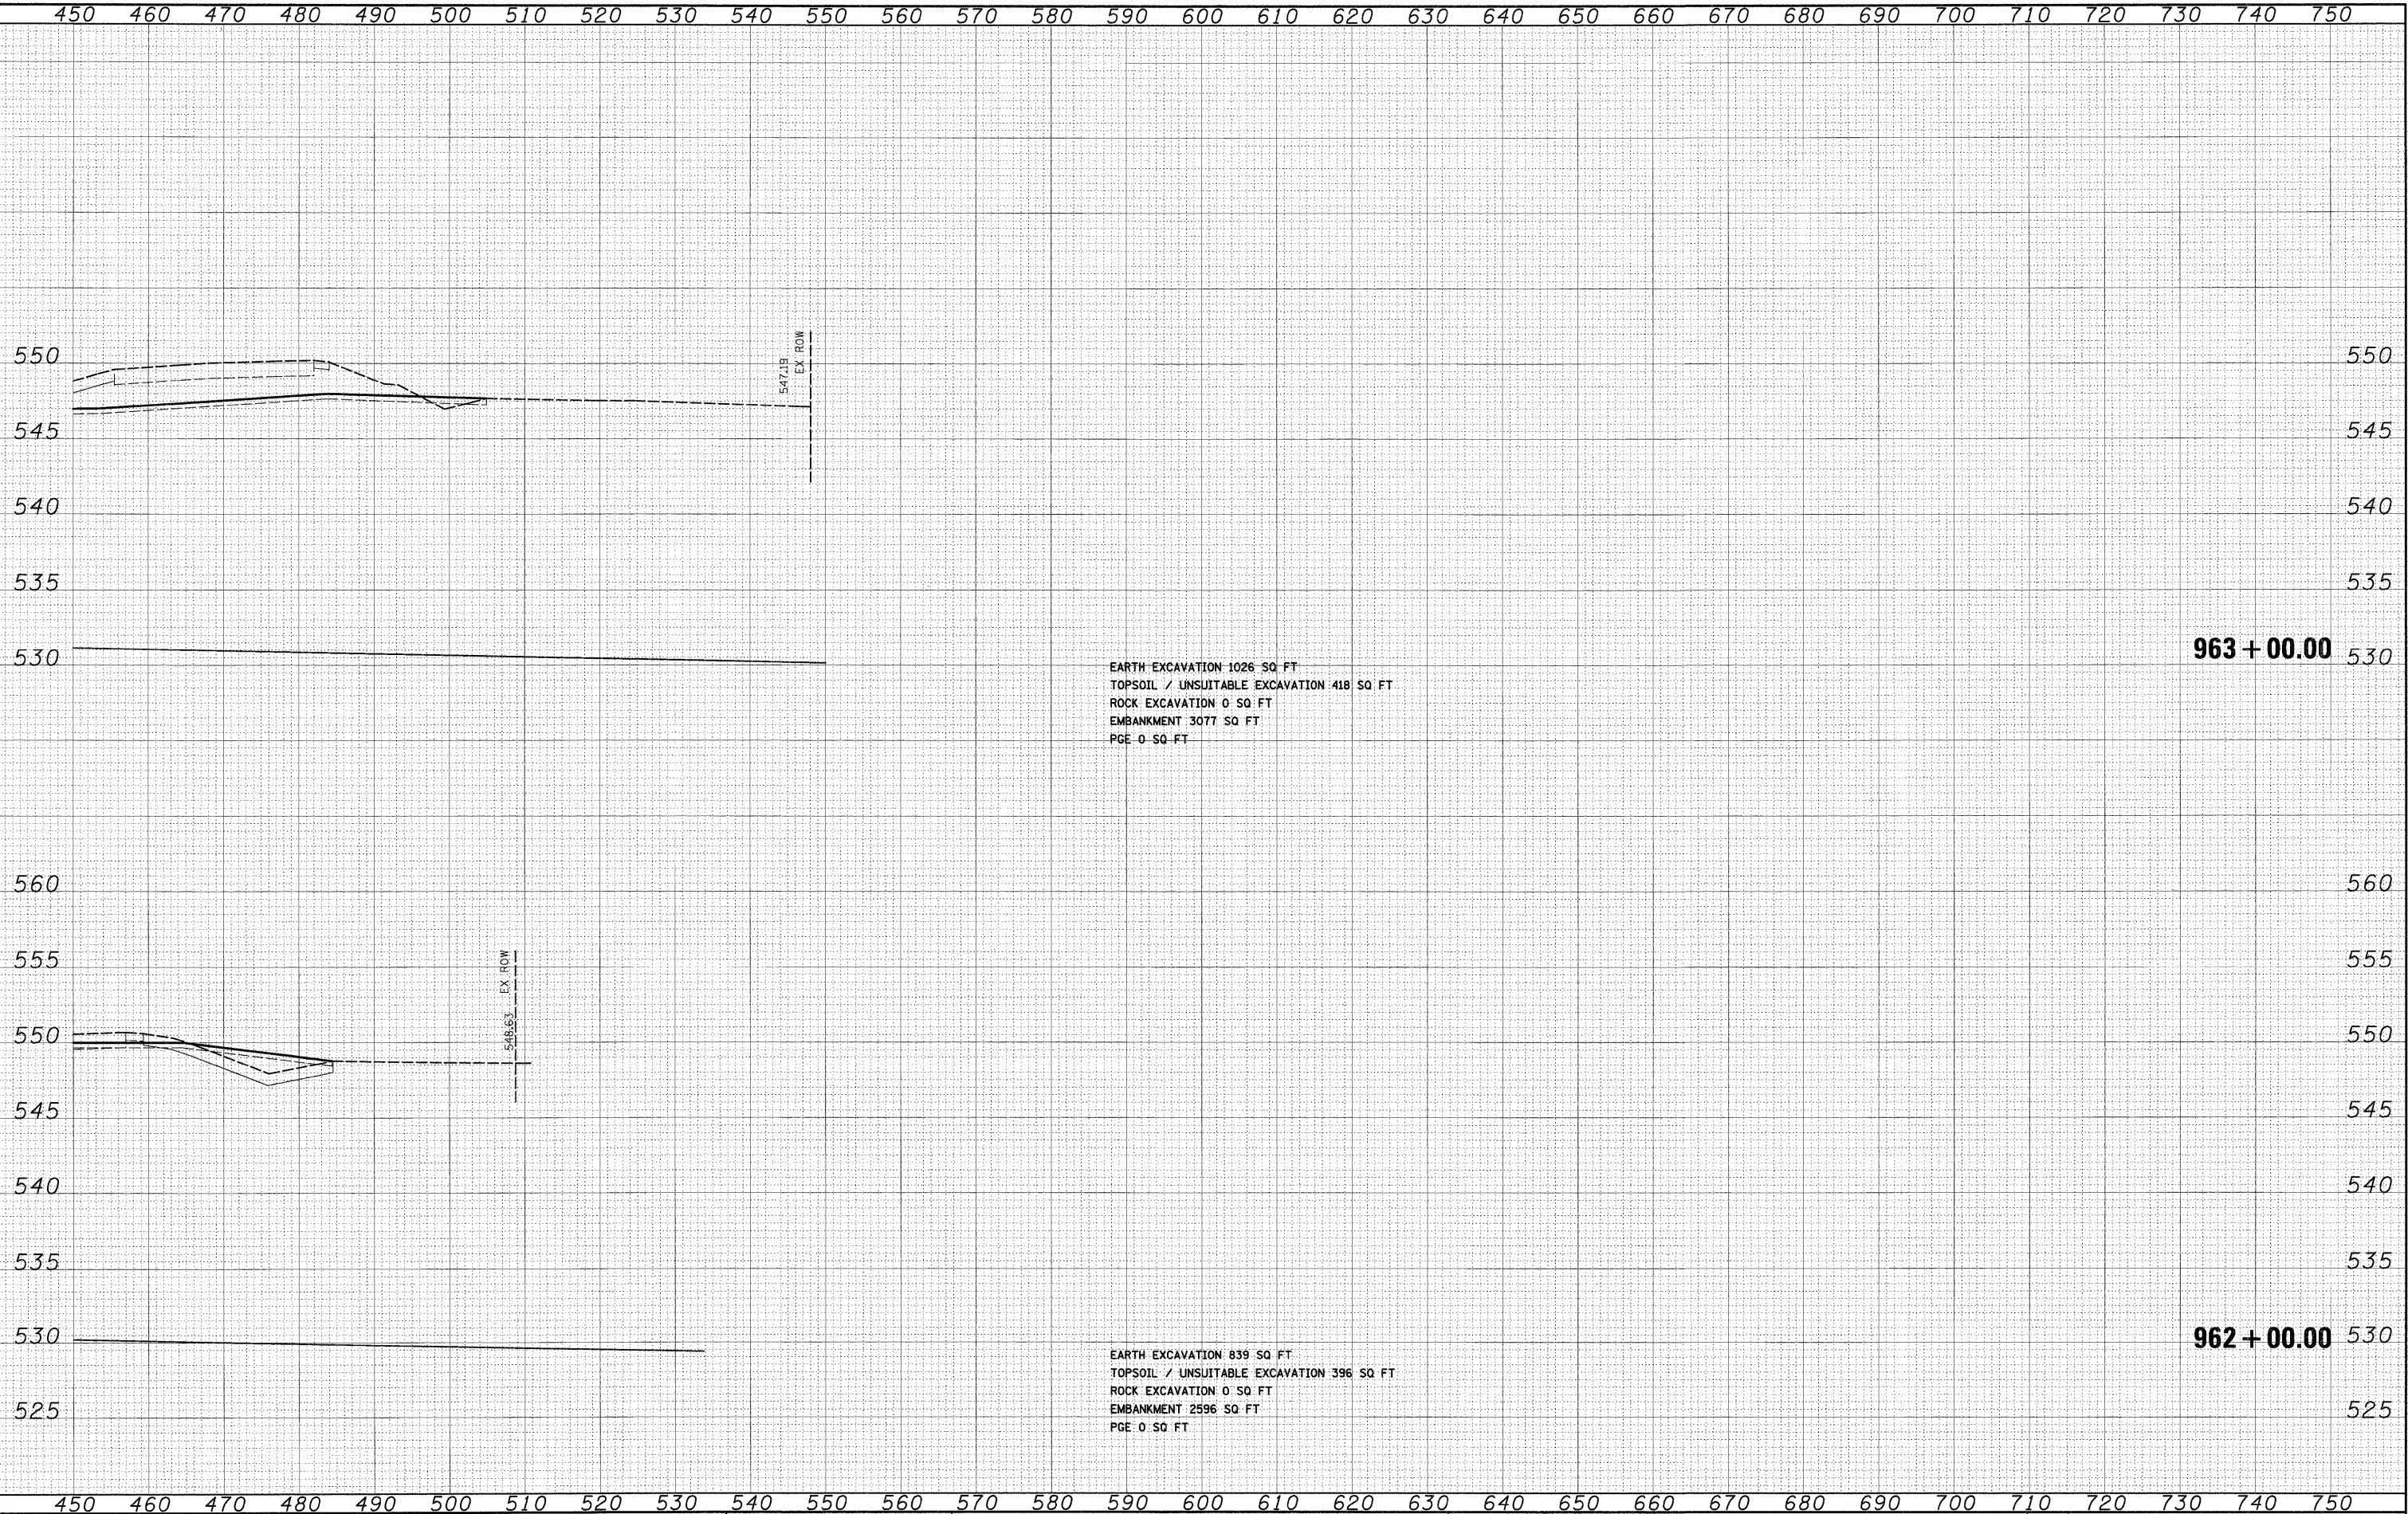

EARTH EXCAVATION 1026 SQ. FT.
TOPSOIL / UNSUITABLE EXCAVATION 418 SQ. FT.
ROCK EXCAVATION 0 SQ. FT.
EMBANKMENT 3077 SQ. FT.
PGE 0 SQ. FT.


EARTH EXCAVATION 839 SQ. FT.
TOPSOIL / UNSUITABLE EXCAVATION 396 SQ. FT.
ROCK EXCAVATION 0 SQ. FT.
EMBANKMENT 2596 SQ. FT.
PGE 0 SQ. FT.

FILE NAME = D:\60F12-SHT-XSSHT01.dgn	USER NAME = TKLuegel	DESIGNED - TRK	REVISED -	STATE OF ILLINOIS DEPARTMENT OF TRANSPORTATION	ARSENAL ROAD CROSS SECTIONS				F.A.I RTE.	SECTION	COUNTY	TOTAL SHEETS	SHEET NO.		
		DRAWN - TRK	REVISED -						55	99-2HB-2B-1	WILL	756	660		
	PLOT SCALE = 1:10	CHECKED - DLT	REVISED -						CONTRACT NO. 60F12						
	PLOT DATE = 2/3/2011	DATE 2/4/11	REVISED -						FED. ROAD DIST. NO. 1 ILLINOIS FED. AID PROJECT						
				SCALE: 1"=10'H; 1"=5'V				SHEET NO. 59 OF 62 SHEETS				STA. 962+00.00 TO STA. 963+00.00			

FINAL	SURVEYED	BY	DATE
SURVEY	FIELD		
NOTE BOOK	TEMPLATE		
NO.	AREAS CHECKED		

ORIGINAL	SURVEYED	BY	DATE
SURVEY	FIELD		
NOTE BOOK	TEMPLATE		
NO.	AREAS CHECKED		


McDonough Associates Inc.
Engineers/Architects
135 East Randolph Street, Chicago, Illinois 60601

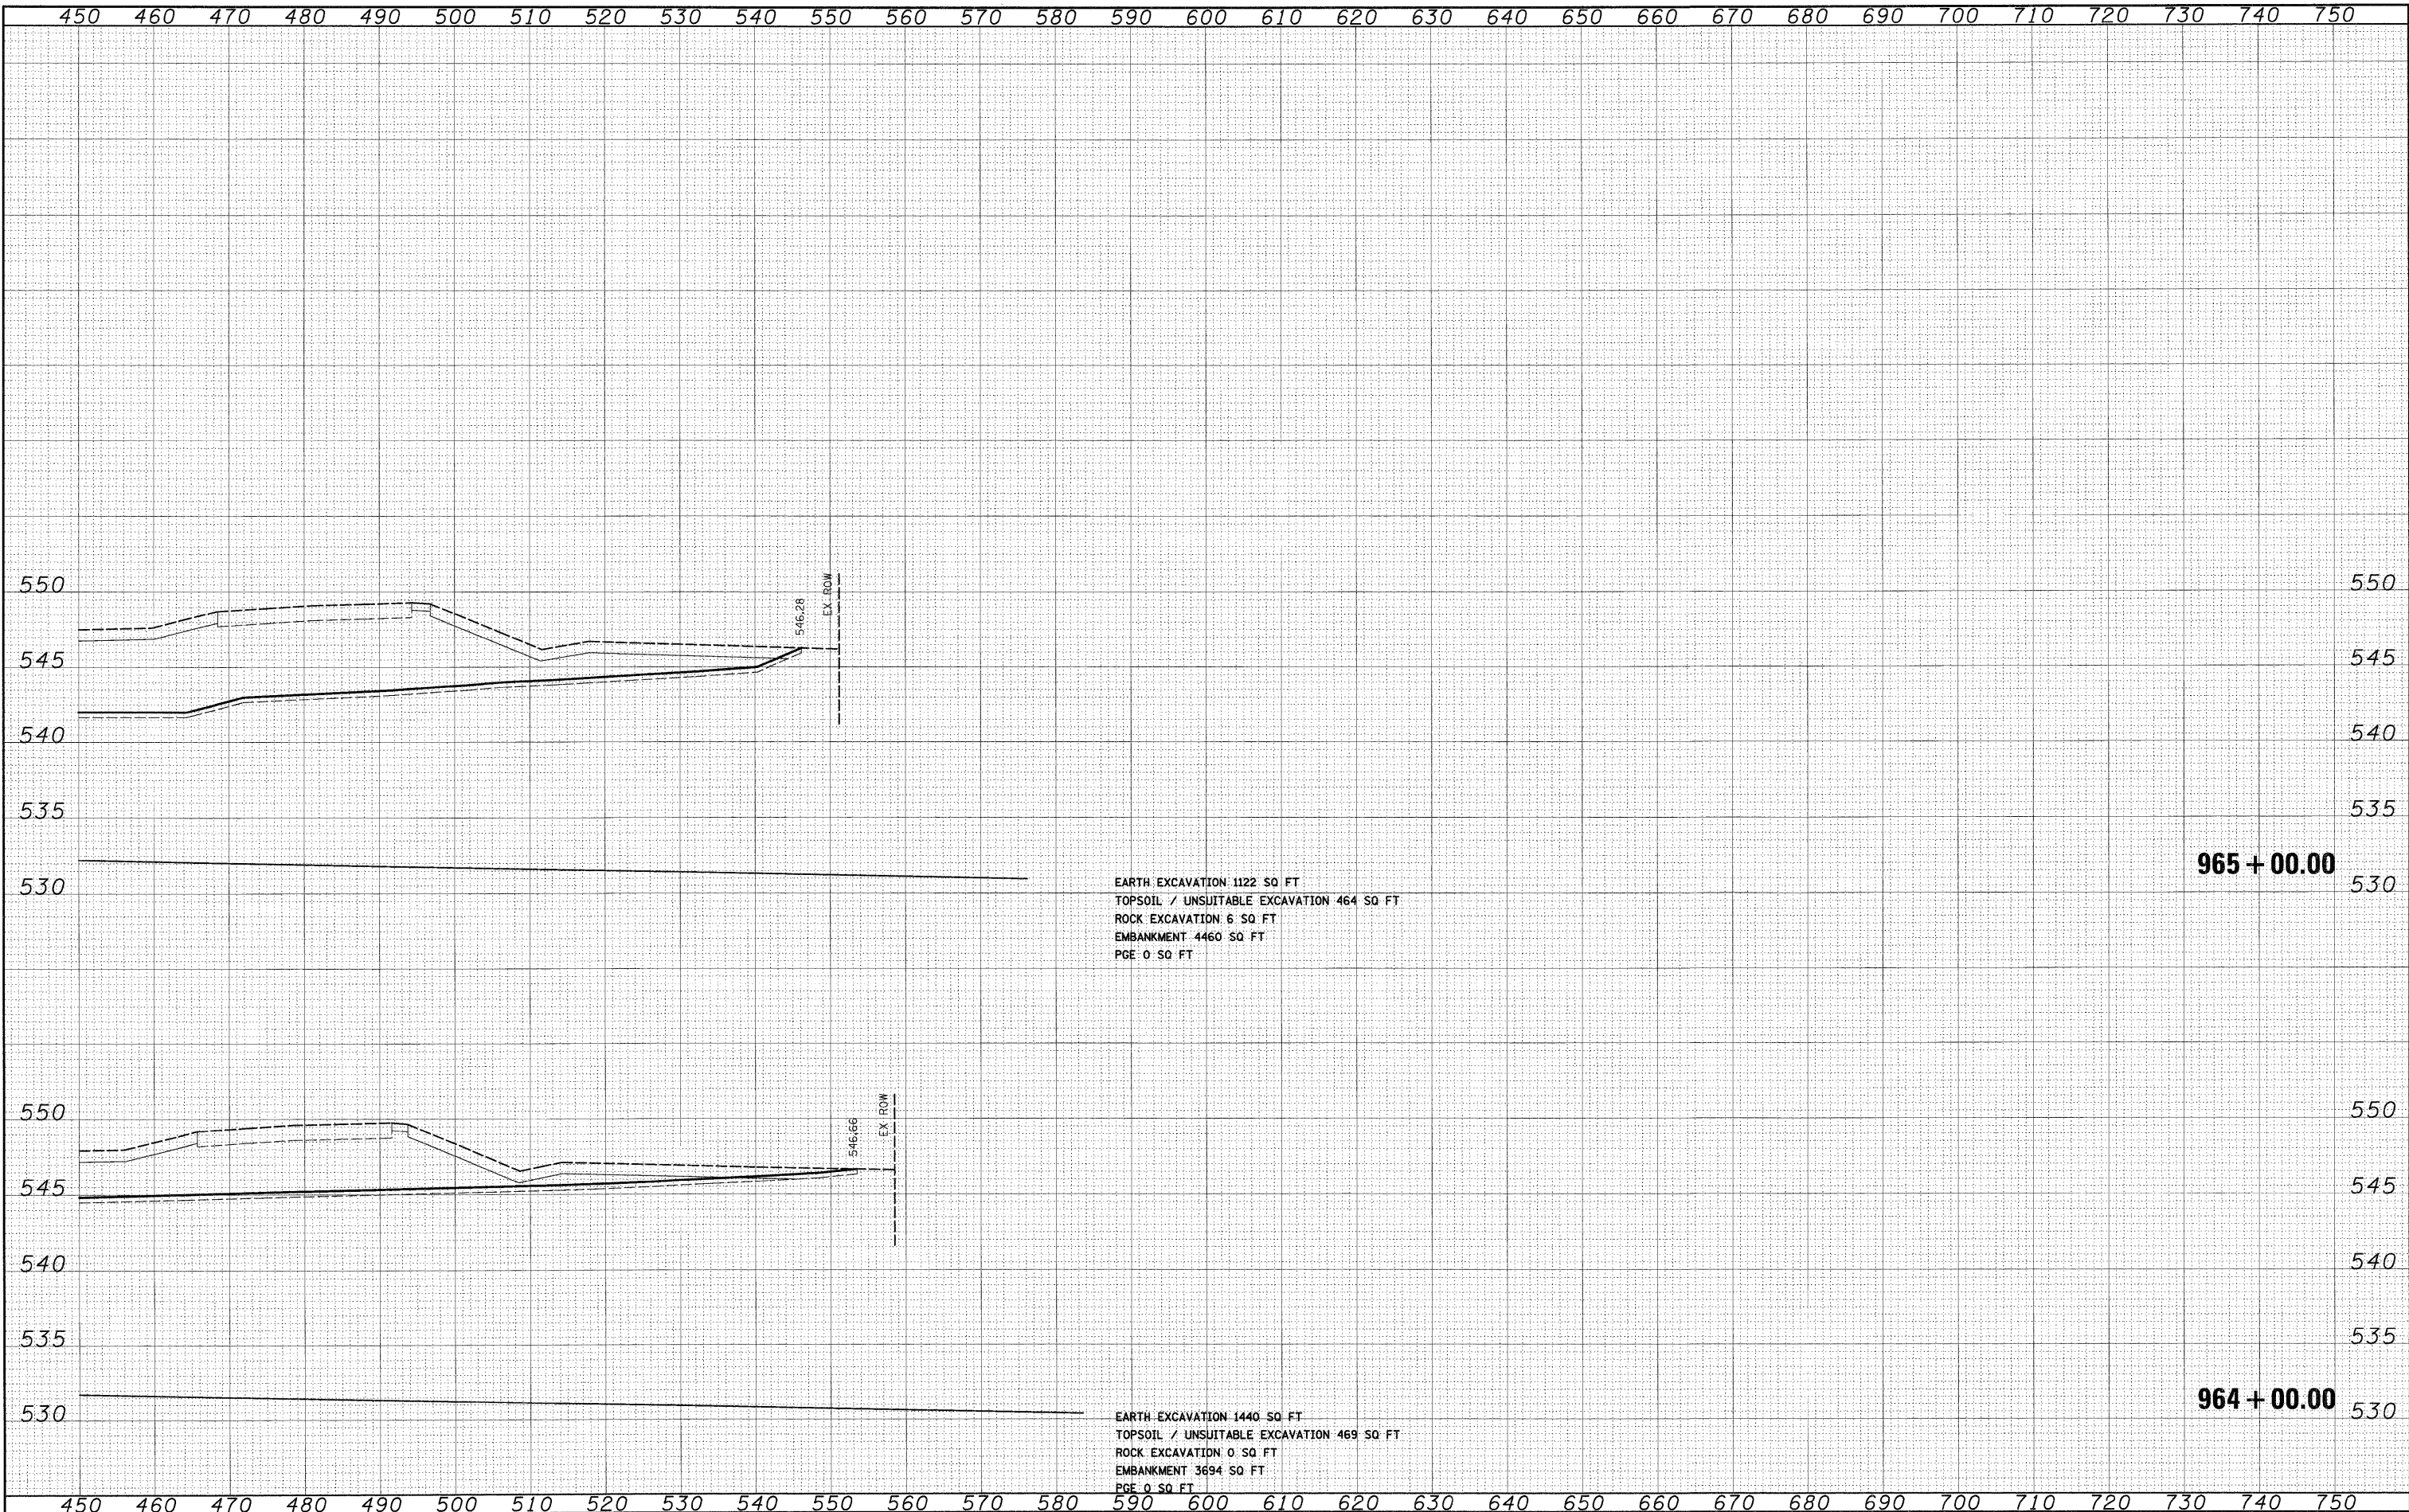

FILE NAME = D:\62F12-SHT-XSSH101.dgn	USER NAME = TKluagel	DESIGNED - TRK DRAWN - TRK CHECKED - DLT DATE - 2/4/11	REVISED - REVISED - REVISED - REVISED -	STATE OF ILLINOIS DEPARTMENT OF TRANSPORTATION	ARSENAL ROAD CROSS SECTIONS	SCALE: 1"=10'H; 1"=5'V SHEET NO. 60 OF 62 SHEETS STA. 964+00.00 TO STA. 965+00.00	F.A.T. RTE. 55	SECTION 99-2HB-2B-1	COUNTY WILL	TOTAL SHEETS 756	SHEET NO. 661
										CONTRACT NO. 60F12	
										FED. ROAD DIST. NO. 1 ILLINOIS FED. AID PROJECT	

FINAL	SURVEYED	BY	DATE
SURVEY	AREA		
NOTE BOOK	TEMPLATE		
NO.	AREAS CHECKED		

ORIGINAL	SURVEYED	BY	DATE
SURVEY	AREA		
NOTE BOOK	TEMPLATE		
NO.	AREAS CHECKED		

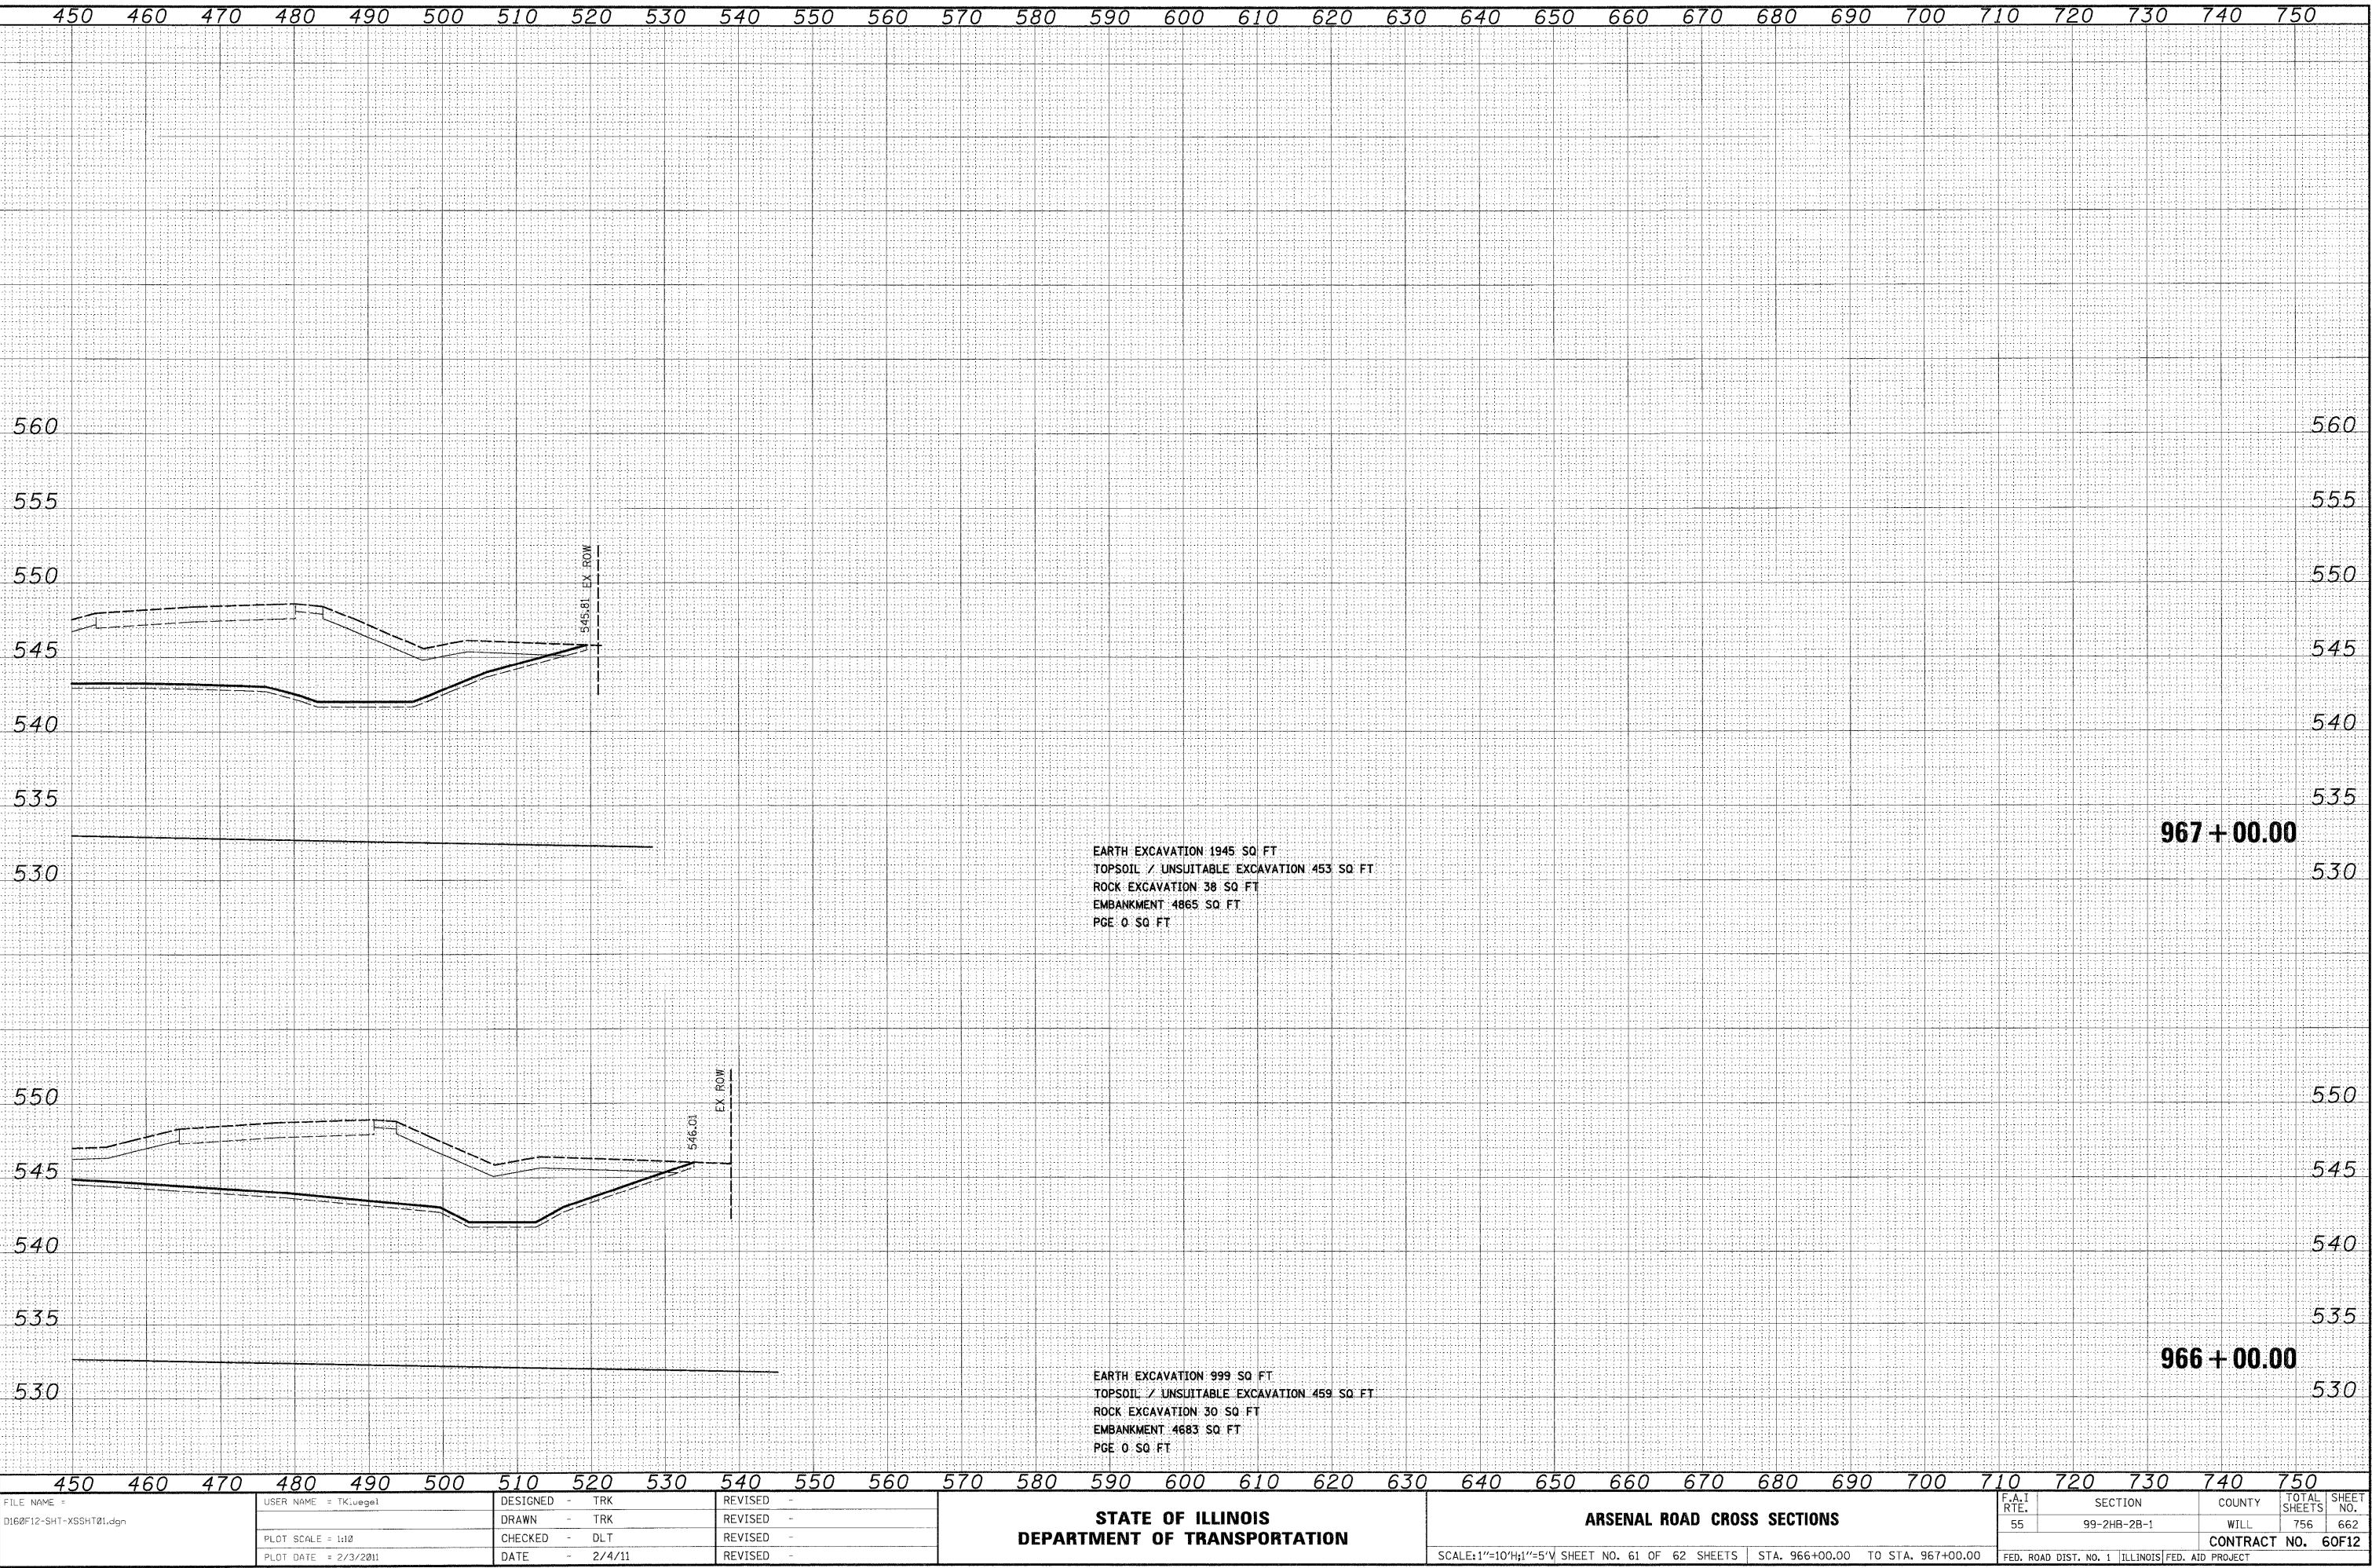


FILE NAME = D:\60F12-SHT-XSSH01.dgn	USER NAME = TK.uegal	DESIGNED - TRK	REVISED -	STATE OF ILLINOIS DEPARTMENT OF TRANSPORTATION										ARSENAL ROAD CROSS SECTIONS										F.A.I. RTE. 55	SECTION 99-2HB-2B-1	COUNTY WILL	TOTAL SHEETS 756	SHEET NO. 662
		DRAWN - TRK	REVISED -																									
	PLOT SCALE = 1:10	CHECKED - DLT	REVISED -																									
	PLOT DATE = 2/3/2011	DATE - 2/4/11	REVISED -																									
SCALE: 1"=10'H; 1"=5'V SHEET NO. 61 OF 62 SHEETS										STA. 966+00.00 TO STA. 967+00.00										FED. ROAD DIST. NO. 1 ILLINOIS FED. AID PROJECT						CONTRACT NO. 60F12		

FINAL SURVEY	DATE
	BY
	SURVEYED
	NOTED
	NO.
NOTE BOOK	DATE
	BY
	SURVEYED
	NOTED
	NO.
AREAS CHECKED	DATE
	BY
	SURVEYED
	NOTED
	NO.

ORIGINAL SURVEY	DATE
	BY
	SURVEYED
	NOTED
	NO.
NOTE BOOK	DATE
	BY
	SURVEYED
	NOTED
	NO.
AREAS CHECKED	DATE
	BY
	SURVEYED
	NOTED
	NO.


McDonough Associates Inc.
Engineers / Architects
100 East Randolph Street, Chicago, Illinois 60601

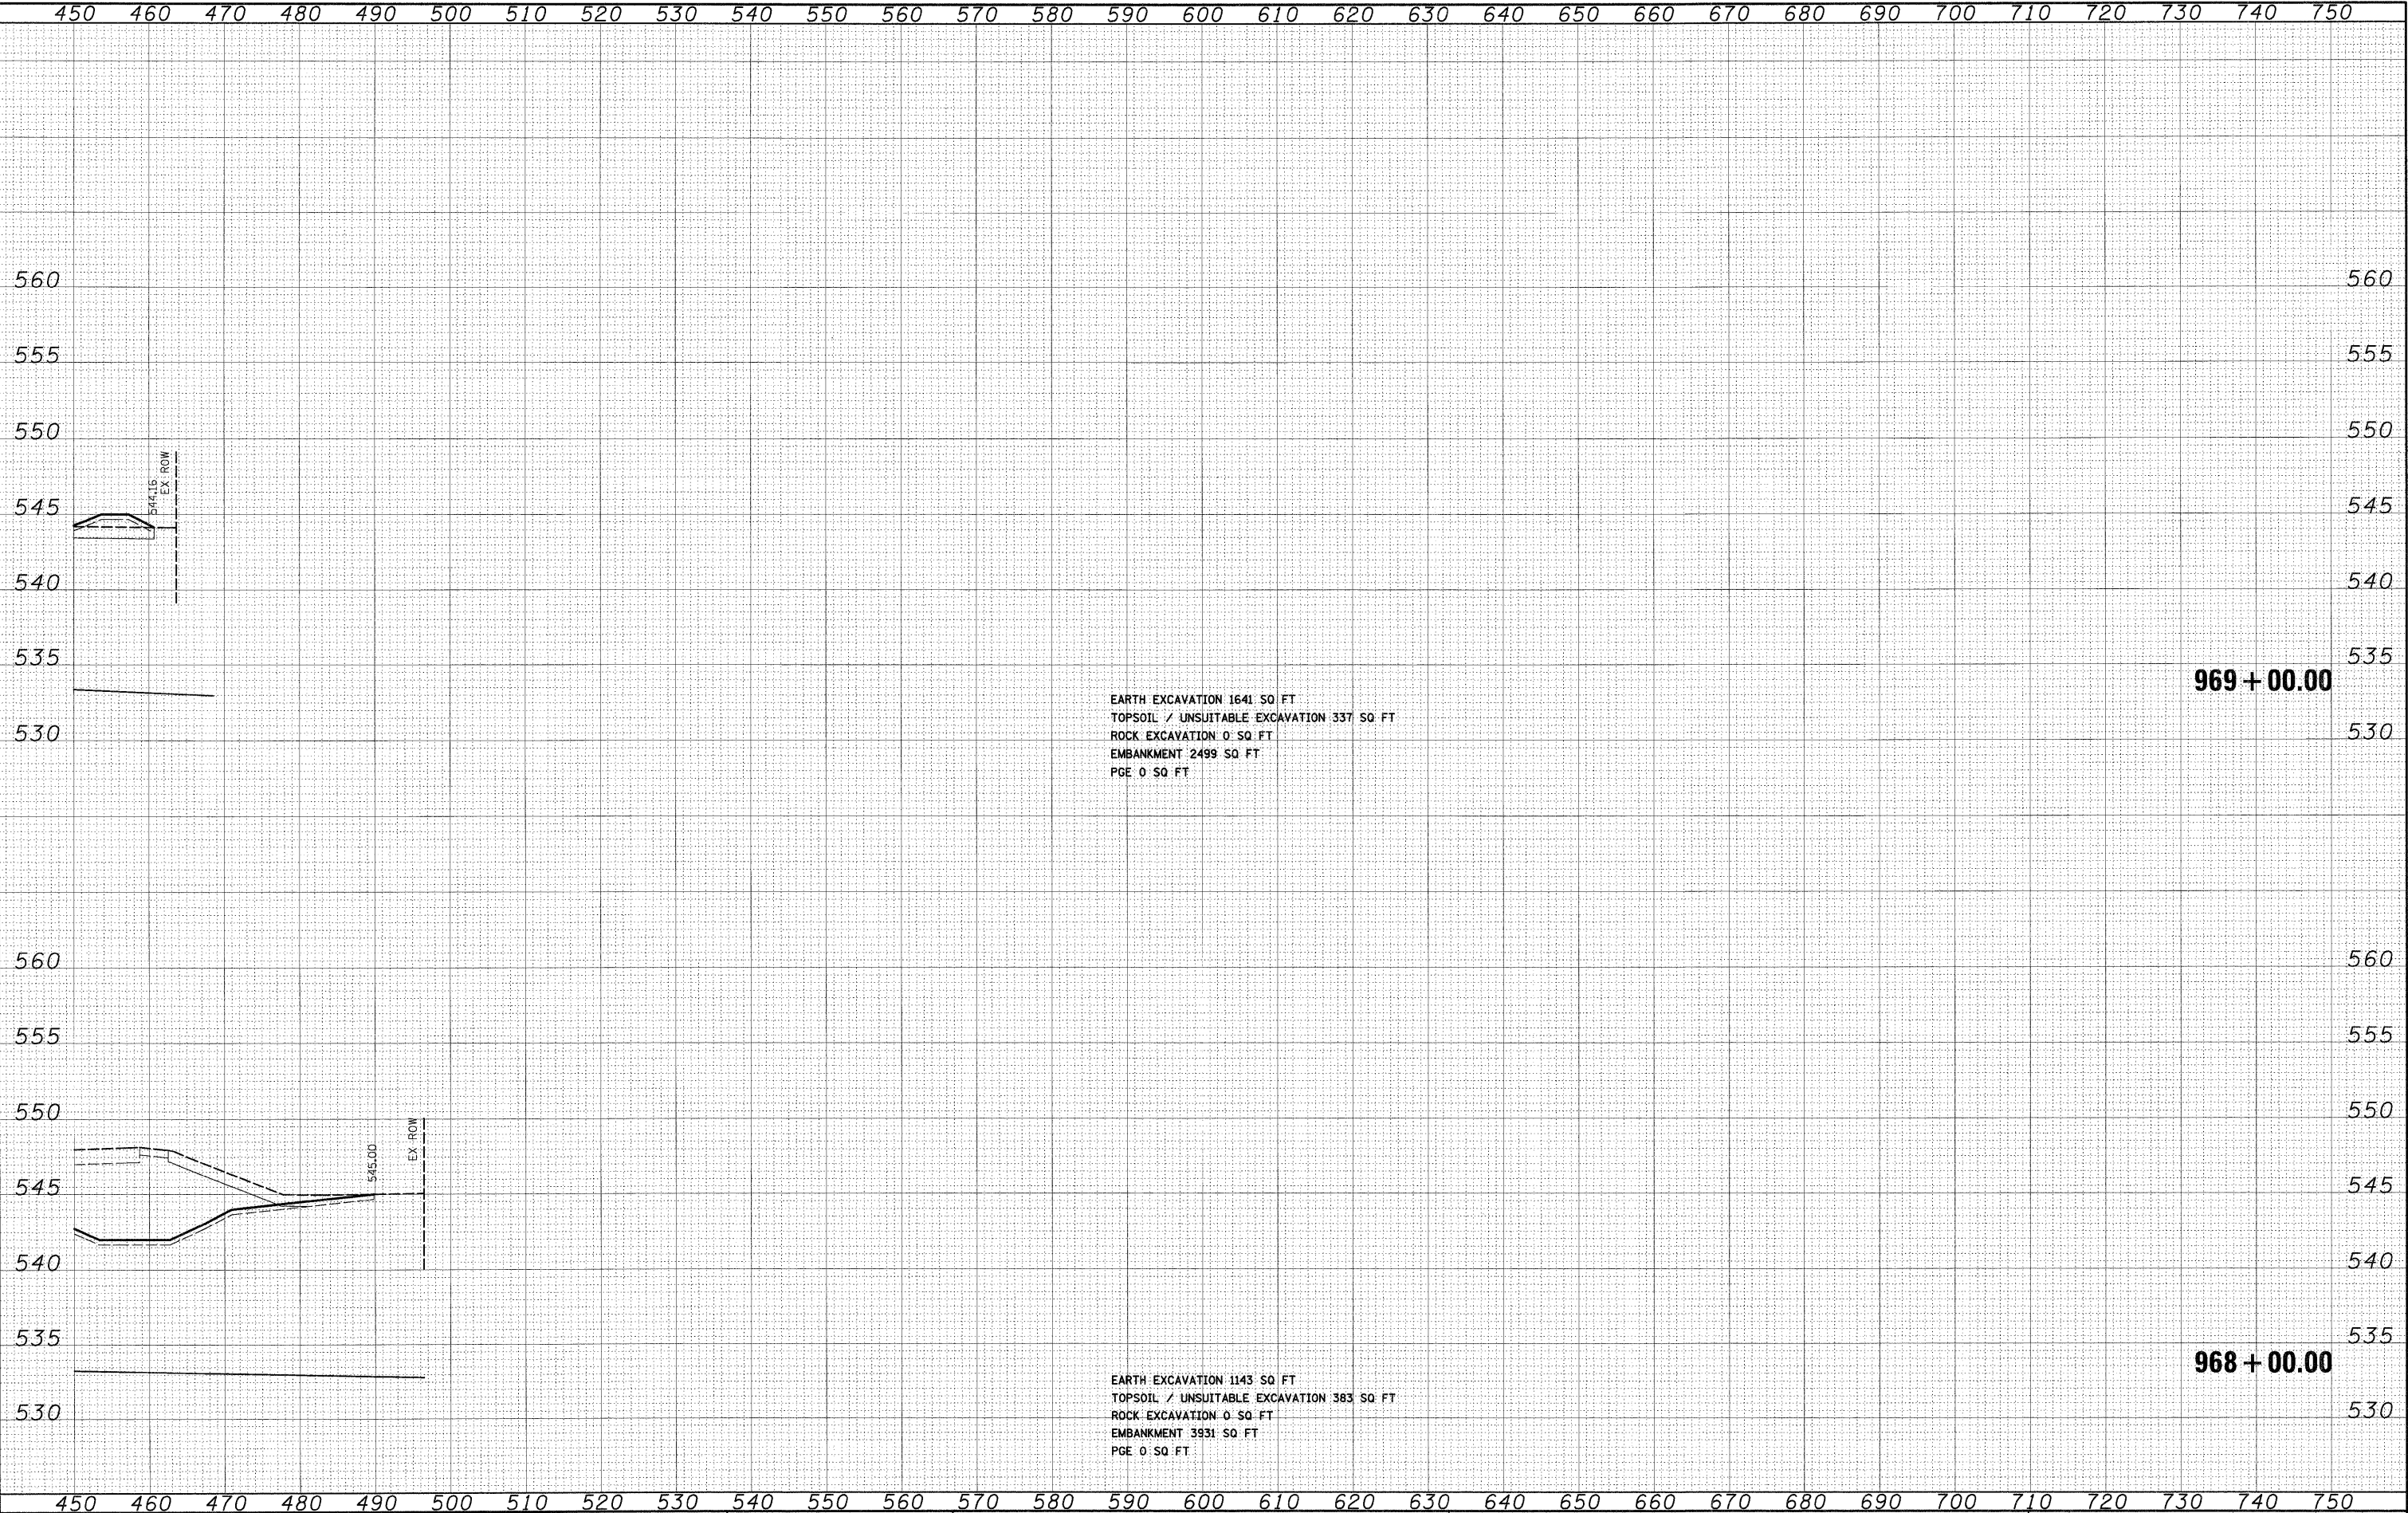

FILE NAME = D:\60F12-SHT-XSSH701.dgn	USER NAME = TKluergel	DESIGNED - TRK	REVISED -	STATE OF ILLINOIS DEPARTMENT OF TRANSPORTATION	ARSENAL ROAD CROSS SECTIONS		F.A.I RTE.	SECTION	COUNTY	TOTAL SHEETS	SHEET NO.
		DRAWN - TRK	REVISED -				55	99-2HB-2B-1	WILL	756	663
	PLOT SCALE = 1:10	CHECKED - DLT	REVISED -				CONTRACT NO. 60F12				
	PLOT DATE = 2/3/2011	DATE - 2/4/11	REVISED -				SCALE:1"=10'H;1"=5'V SHEET NO. 62 OF 62 SHEETS STA. 968+00.00 TO STA. 969+00.00				
FED. ROAD DIST. NO. 1 ILLINOIS FED. AID PROJECT											


DATE	
BY	
SURVEYED	
DESIGNED	
NOTED	
NO. _____	AREAS CHECKED

DATE	
BY	
SURVEYED	
DESIGNED	
NOTED	
NO. _____	AREAS CHECKED

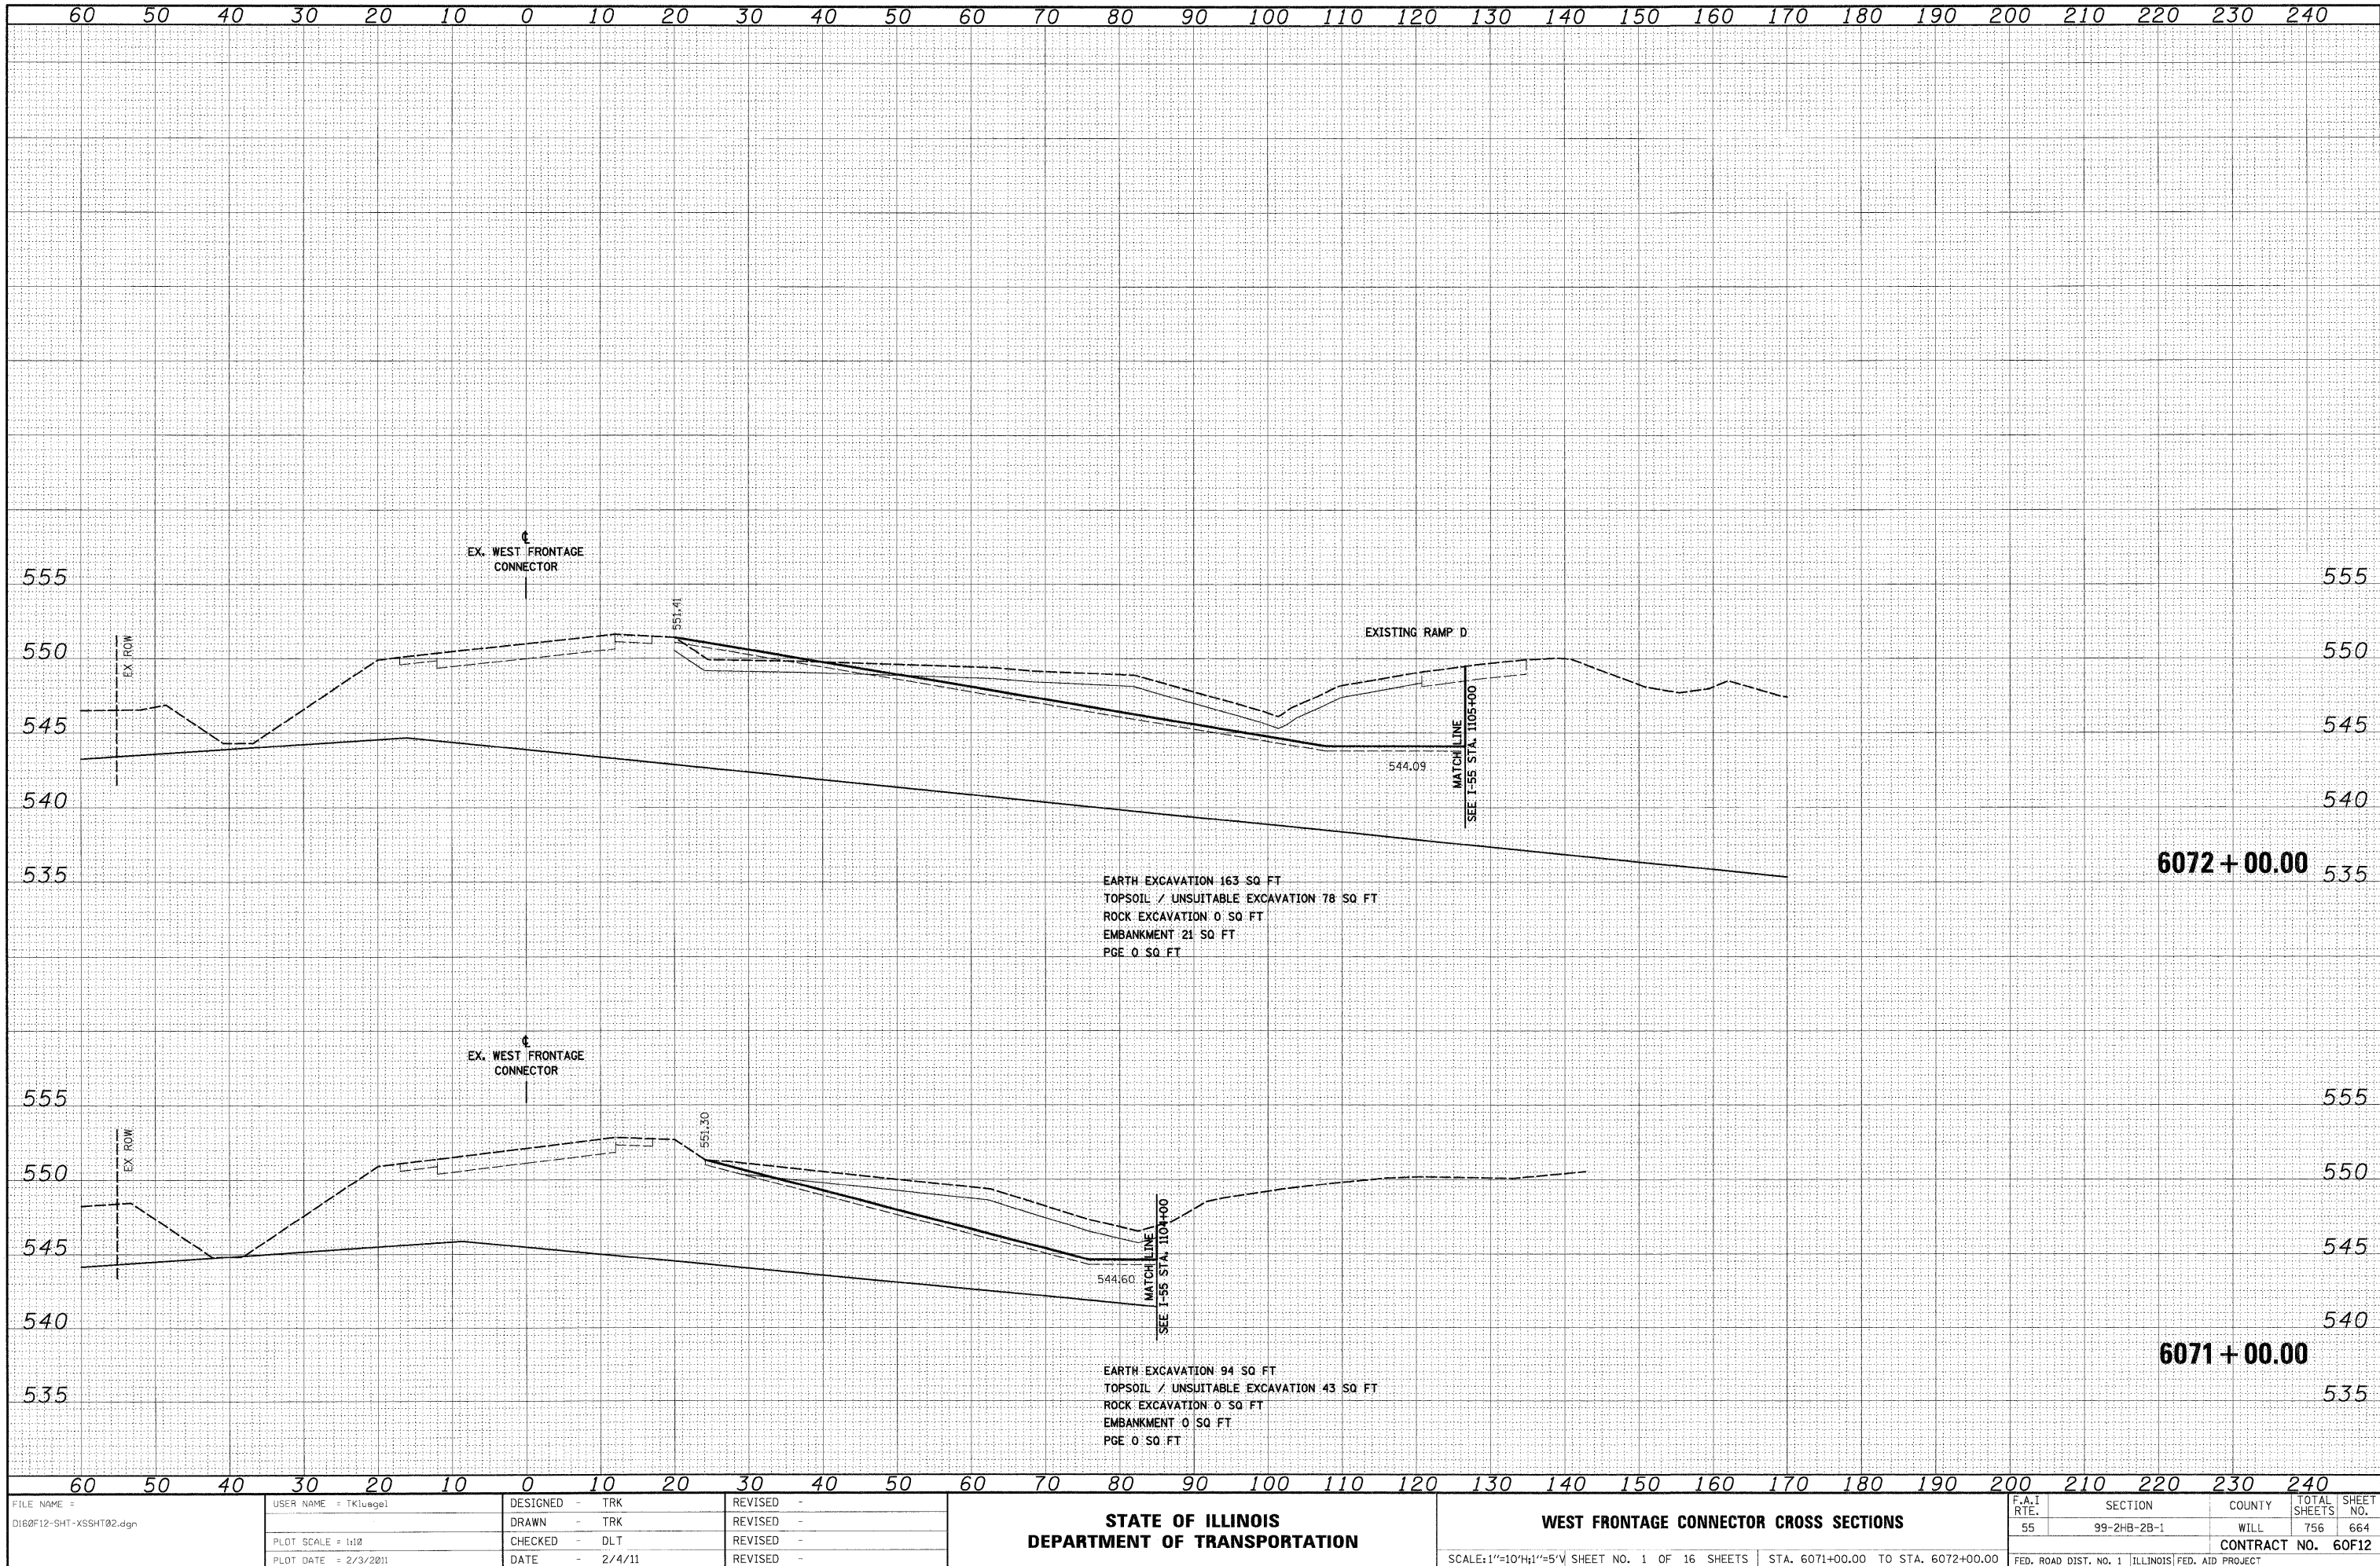


FILE NAME = D:\06\F12-SHT-XSSHT02.dgn	USER NAME = TKluogel	DESIGNED - TRK DRAWN - TRK CHECKED - DLT DATE - 2/4/11	REVISED - REVISED - REVISED - REVISED -	STATE OF ILLINOIS DEPARTMENT OF TRANSPORTATION	WEST FRONTAGE CONNECTOR CROSS SECTIONS	SCALE: 1"=10'H; 1"=5'V SHEET NO. 1 OF 16 SHEETS STA. 6071+00.00 TO STA. 6072+00.00	F.A.I RTE. 55	SECTION 99-2HB-2B-1	COUNTY WILL	TOTAL SHEETS 756	SHEET NO. 664	CONTRACT NO. 60F12	FED. ROAD DIST. NO. 1 ILLINOIS FED. AID PROJECT
--	----------------------	---	--	---	--	--	---------------------	------------------------	----------------	------------------------	---------------------	--------------------	---

ORIGINAL	SURVIVED _____ PLOTTED _____ TEMPLATE _____ AREAS _____ AREAS CHECKED _____	BY _____	DATE _____
SURVEY			
NOTE BOOK			
NO.			

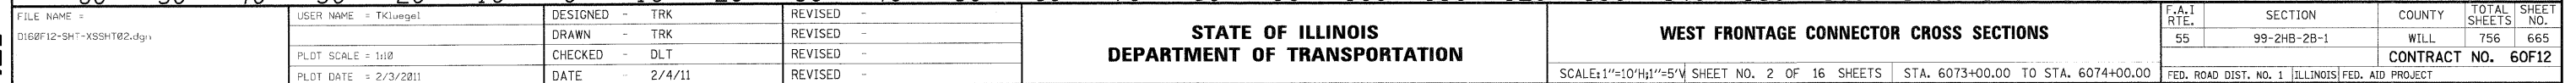


FINAL	SURVEYED	BY	DATE
SURVEY	PLOTTED		
NOTE BOOK	TEMP. DATE		
NO.	AREAS CHECKED		

OPTIONAL	SURVEYED	BY	DATE
SURVEY	PLOTTED		
NOTE BOOK	TEMP. DATE		
NO.	AREAS CHECKED		

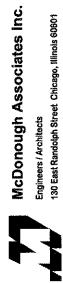


100 East Randolph Street, Chicago, Illinois 60601

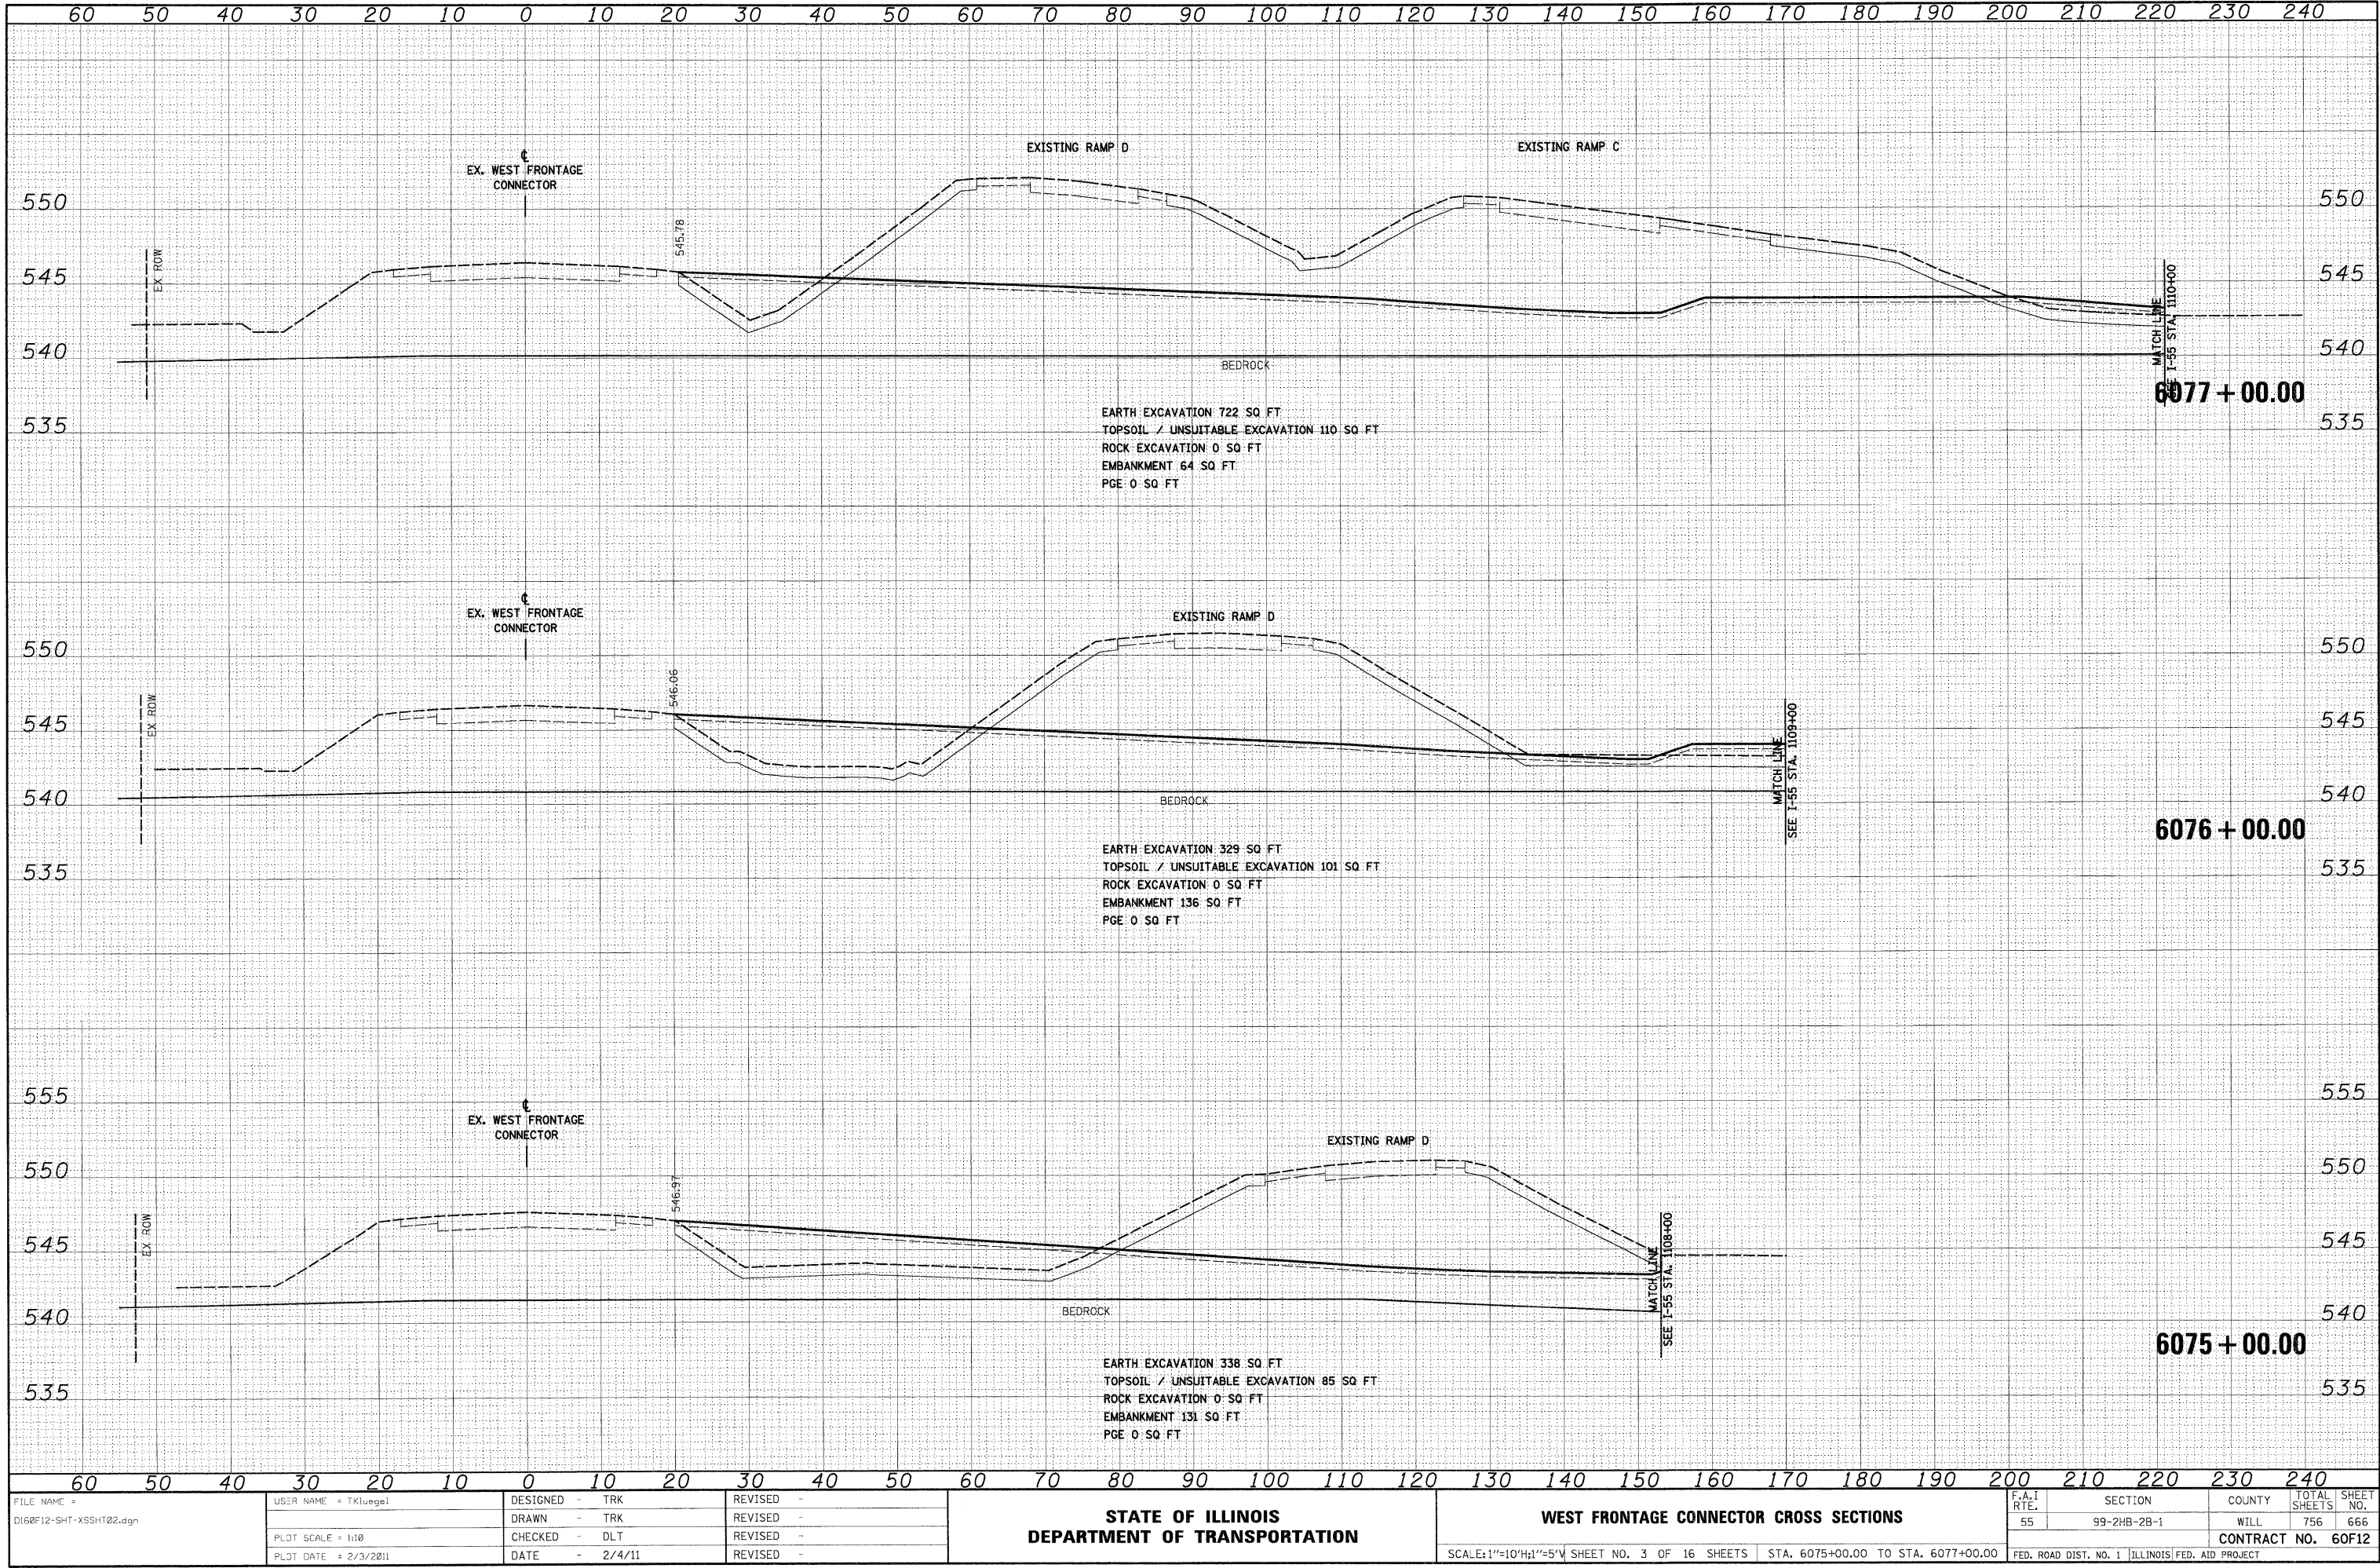

FILE NAME =	USER NAME = TKluegel	DESIGNED - TRK	REVISED -	STATE OF ILLINOIS DEPARTMENT OF TRANSPORTATION	WEST FRONTAGE CONNECTOR CROSS SECTIONS				F.A.I. RTE.	SECTION	COUNTY	TOTAL SHEETS	SHEET NO.
D:\60F12-SHT-XSHT\02.dgn		DRAWN - TRK	REVISED -						55	99-2HB-2B-1	WILL	756	666
	PLT SCALE = 1:10	CHECKED - DLT	REVISED -						CONTRACT NO. 60F12				
	PLT DATE = 2/3/2011	DATE - 2/4/11	REVISED -						FED. ROAD DIST. NO. 1 ILLINOIS FED. AID PROJECT				
									SCALE: 1"=10'H; 1"=5'V SHEET NO. 3 OF 16 SHEETS STA. 6075+00.00 TO STA. 6077+00.00				


ORIGINAL SURVEY	SURVEYED	BY	DATE
NOTE BOOK	PLOTTED		
	TEMPLATE		
	AREAS		
NO.	AREAS CHECKED		

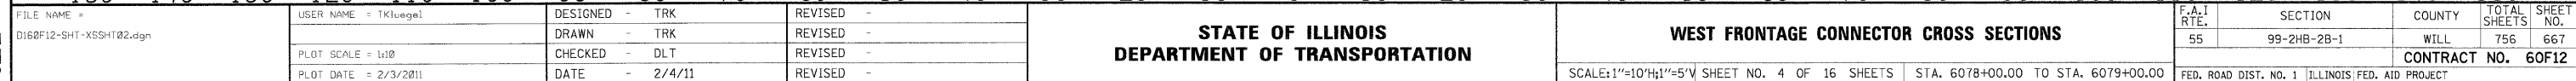

DATE	BY	SURVEYED	NO.
		TEMP. DATE	AREAS CHECKED
		NO.	

DATE	BY	SURVEYED	NO.
		TEMP. DATE	AREAS CHECKED
		NO.	



McDonough Associates Inc.
Engineers/Architects
181 East Randolph Street, Chicago, Illinois 60601

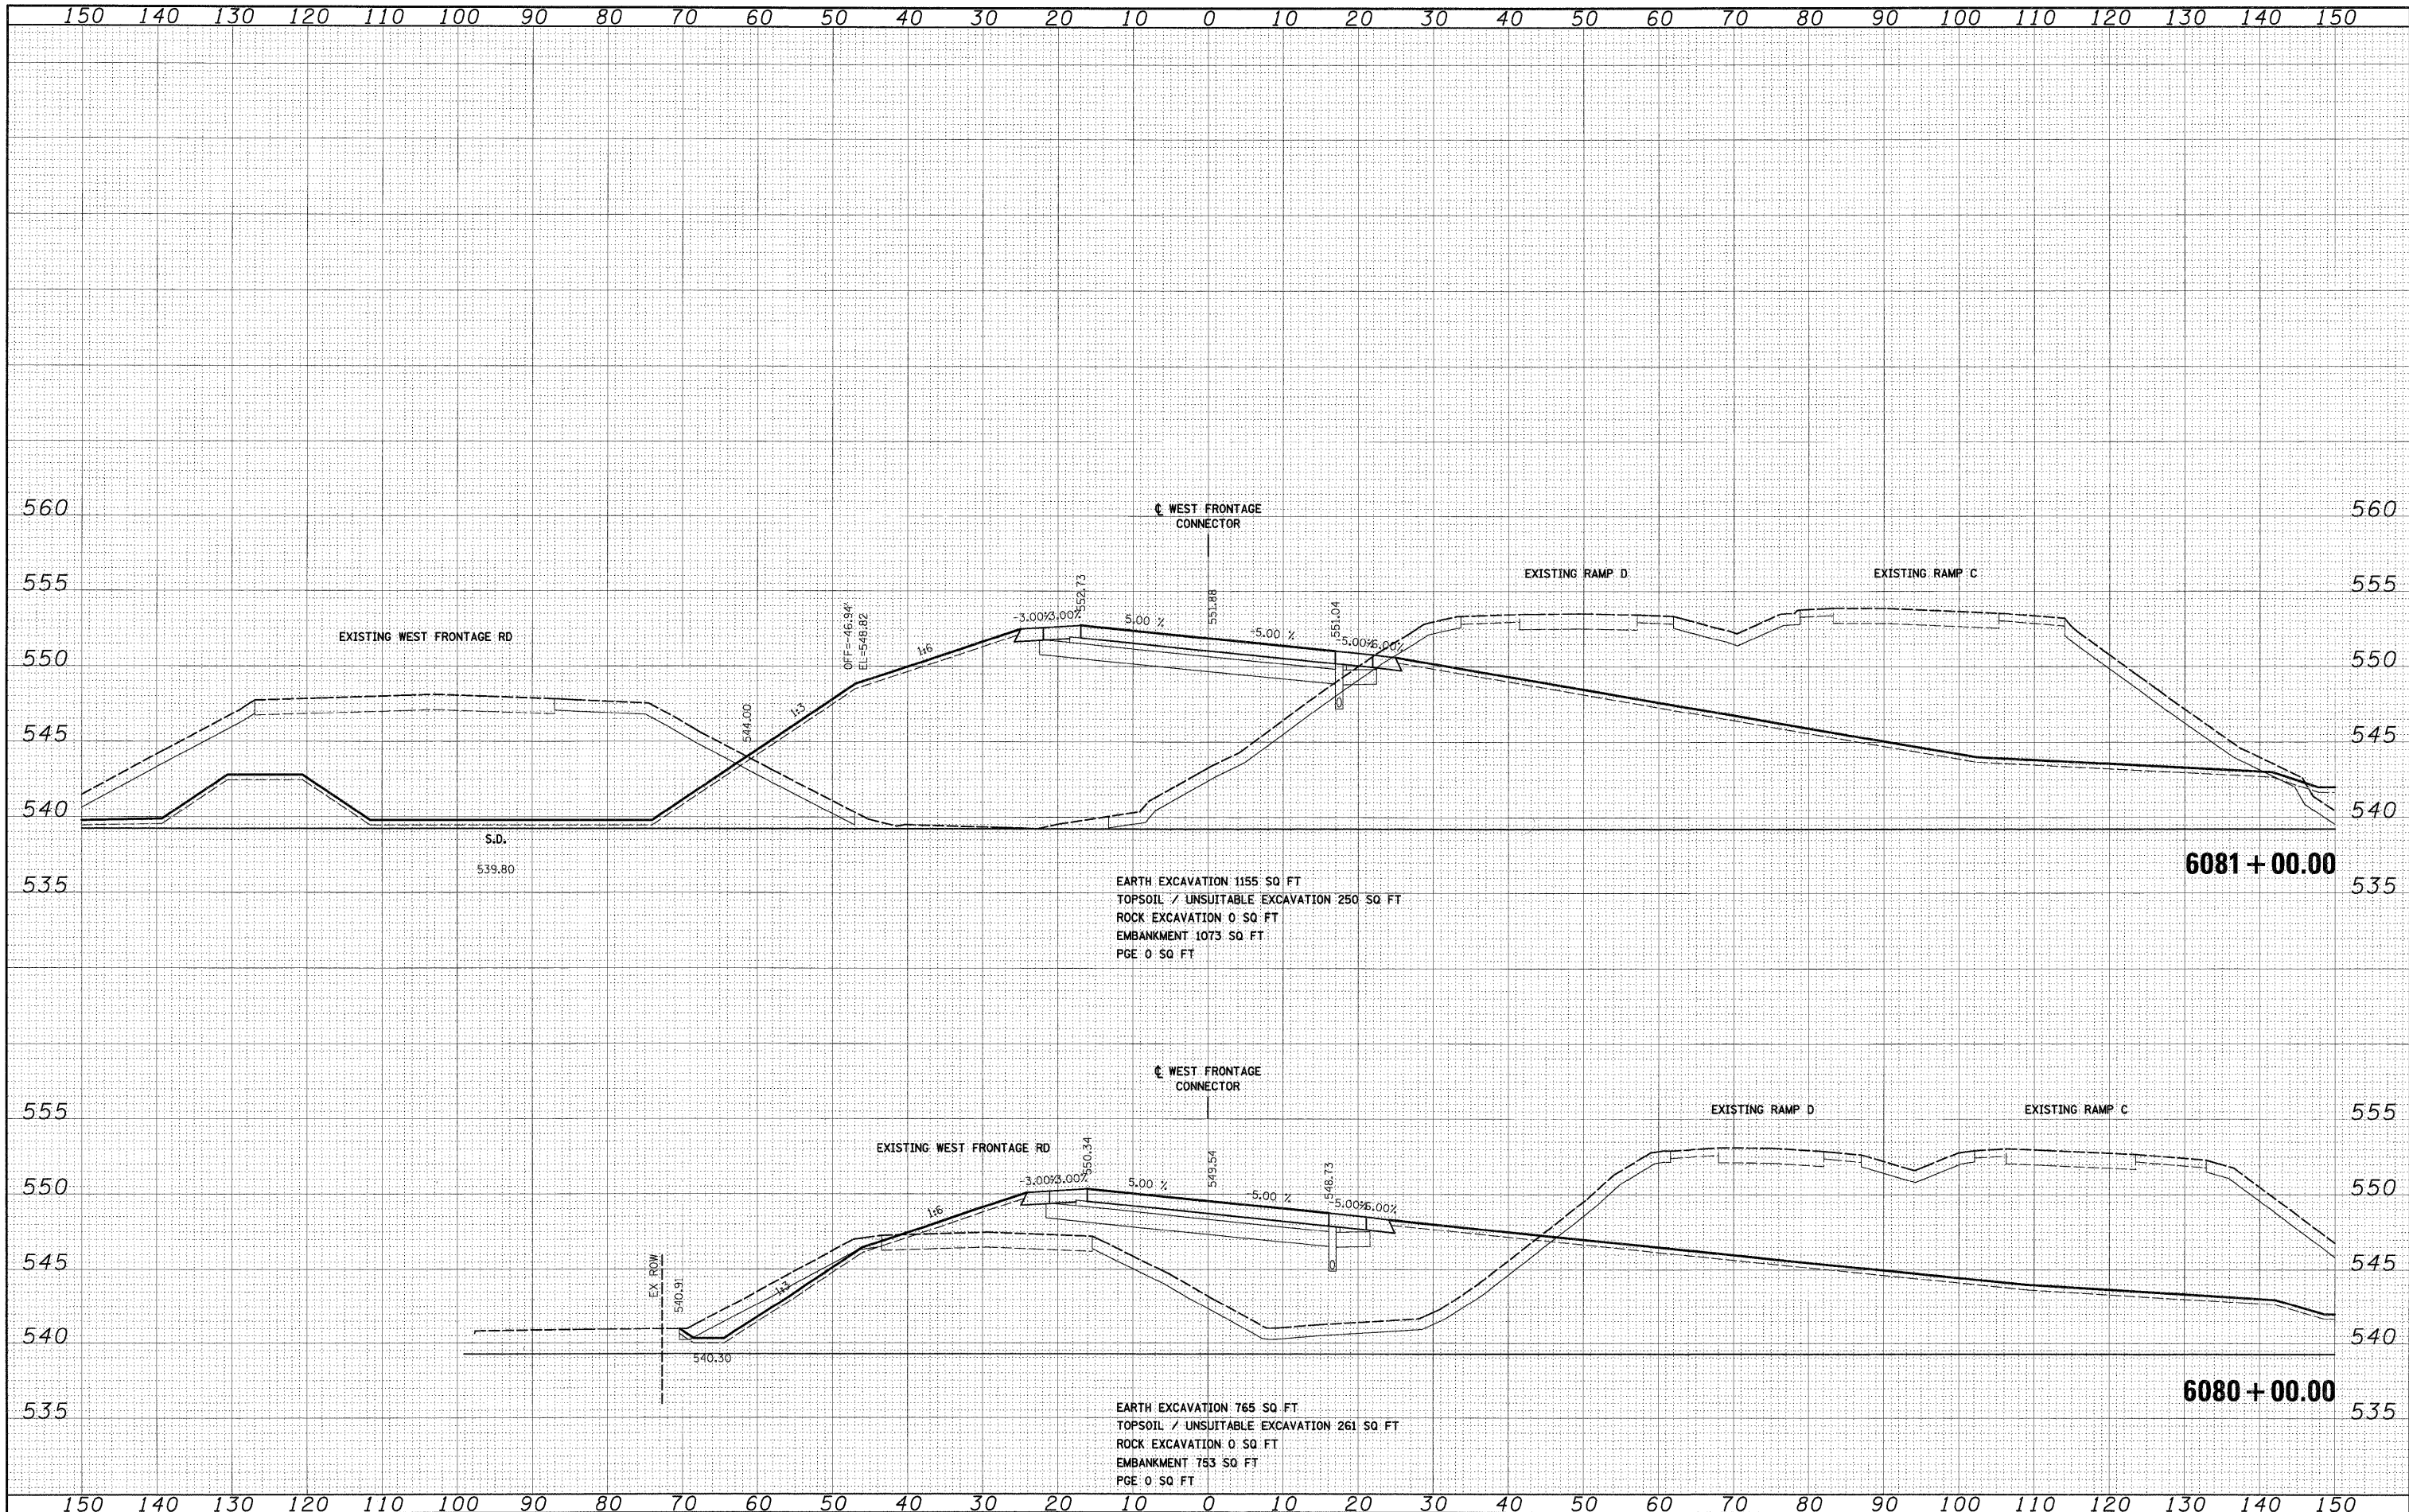

FILE NAME = D:\60F12-SHT-XSSH102.dgn	USER NAME = TKluagel	DESIGNED - TRK	REVISED -	STATE OF ILLINOIS DEPARTMENT OF TRANSPORTATION	WEST FRONTAGE CONNECTOR CROSS SECTIONS				F.A.T.	SECTION	COUNTY	TOTAL SHEETS	SHEET NO.
		DRAWN - TRK	REVISED -						55	99-2HB-2B-1	WILL	756	668
	PLOT SCALE = 1:10	CHECKED - DLT	REVISED -						CONTRACT NO. 60F12				
	PLOT DATE = 2/3/2011	DATE - 2/4/11	REVISED -						SCALE: 1"=10'H; 1"=5'V SHEET NO. 5 OF 16 SHEETS STA. 6080+00.00 TO STA. 6081+00.00				
								FED. ROAD DIST. NO. 1 ILLINOIS FED. AID PROJECT					

FINAL	SURVEYED	DATE
SURVEY	PLotted	BY
NOTE BOOK	TEMPERATURE	
NO.	AREAS CHECKED	


ORIGINAL	SURVEYED	DATE
SURVEY	PLotted	BY
NOTE BOOK	TEMPERATURE	
NO.	AREAS CHECKED	

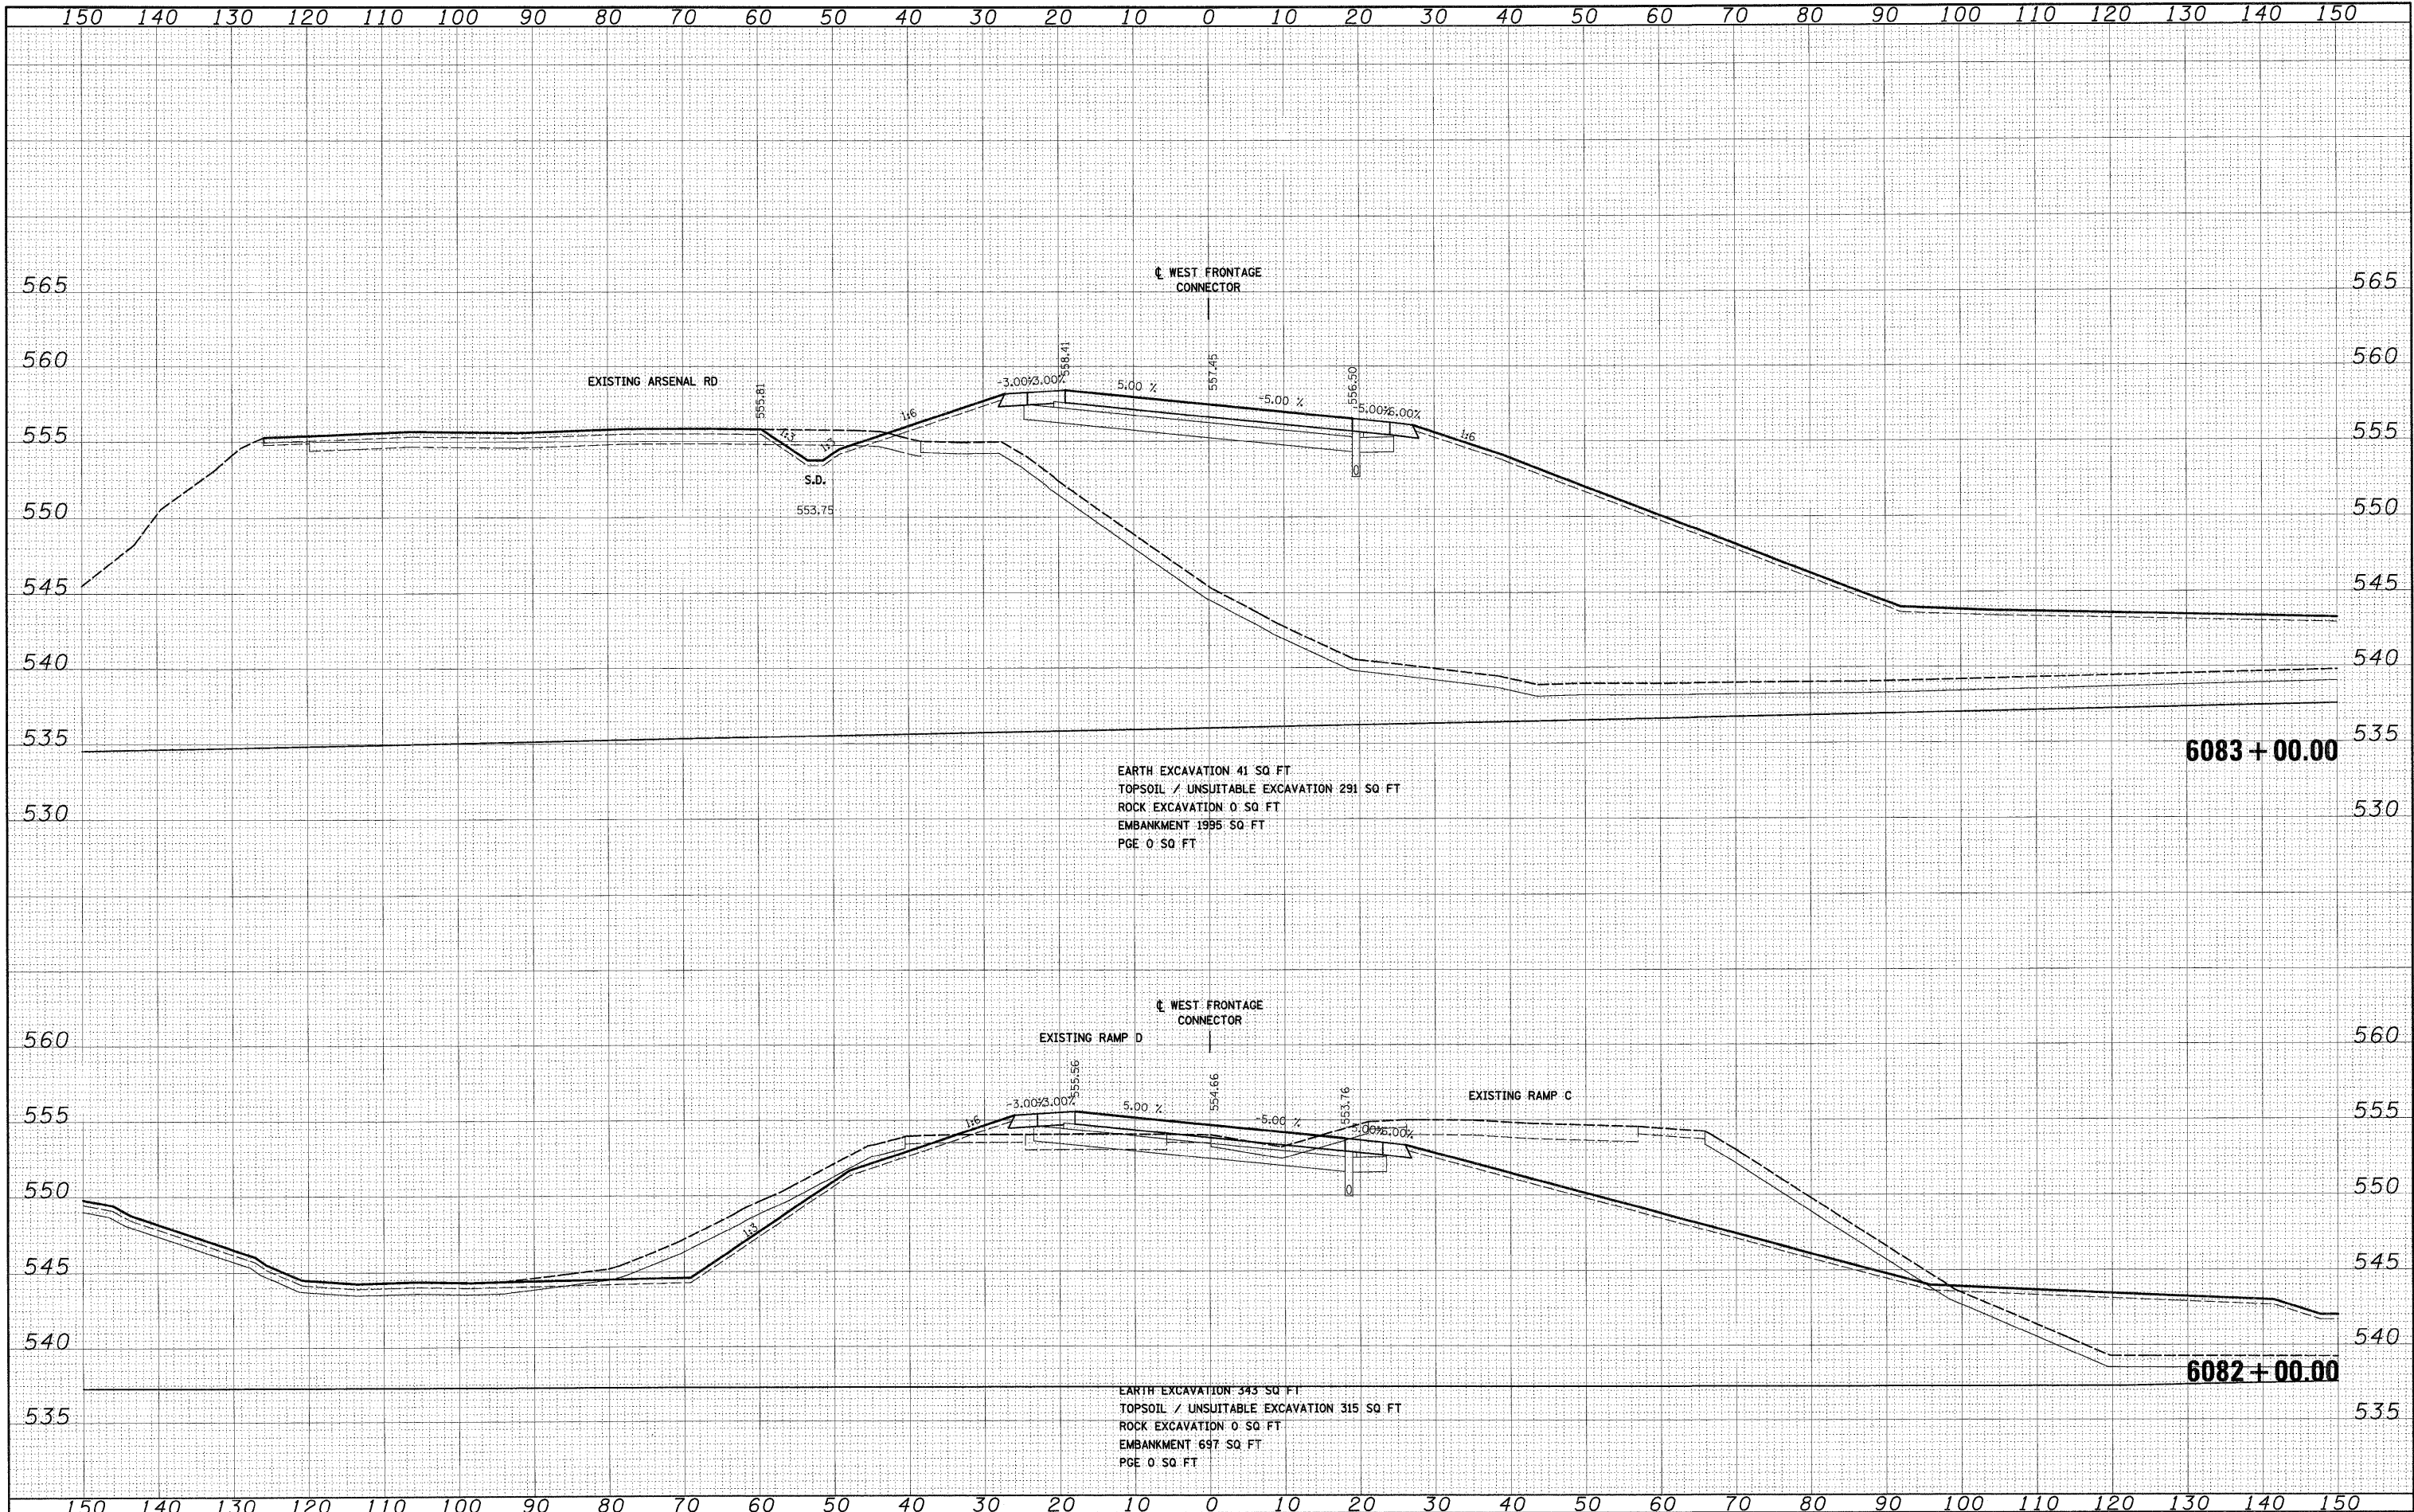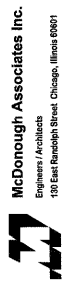

FILE NAME =	USER NAME = TKLuegel	DESIGNED - TRK	REVISED -	STATE OF ILLINOIS DEPARTMENT OF TRANSPORTATION		WEST FRONTAGE CONNECTOR CROSS SECTIONS		F.A.I. RTE.	SECTION	COUNTY	TOTAL SHEETS	SHEET NO.
D:\160F12-SHT-XSSHT02.dgn		DRAWN - TRK	REVISED -					55	99-2HB-2B-1	WILL	756	669
	PLOT SCALE = 1:10	CHECKED - DLT	REVISED -					CONTRACT NO. 60F12				
	PLOT DATE = 2/3/2011	DATE - 2/4/11	REVISED -					FED. ROAD DIST. NO. 1 ILLINOIS FED. AID PROJECT				
				SCALE: 1"=10'H; 1"=5'V		SHEET NO. 6 OF 16 SHEETS		STA. 6082+00.00 TO STA. 6083+00.00				

FINAL	SURVEYED	BY	DATE
NOTE BOOK	NO. _____		
	AREAS CHECKED		

ORIGINAL	SURVEYED	BY	DATE
NOTE BOOK	NO. _____		
	AREAS CHECKED		

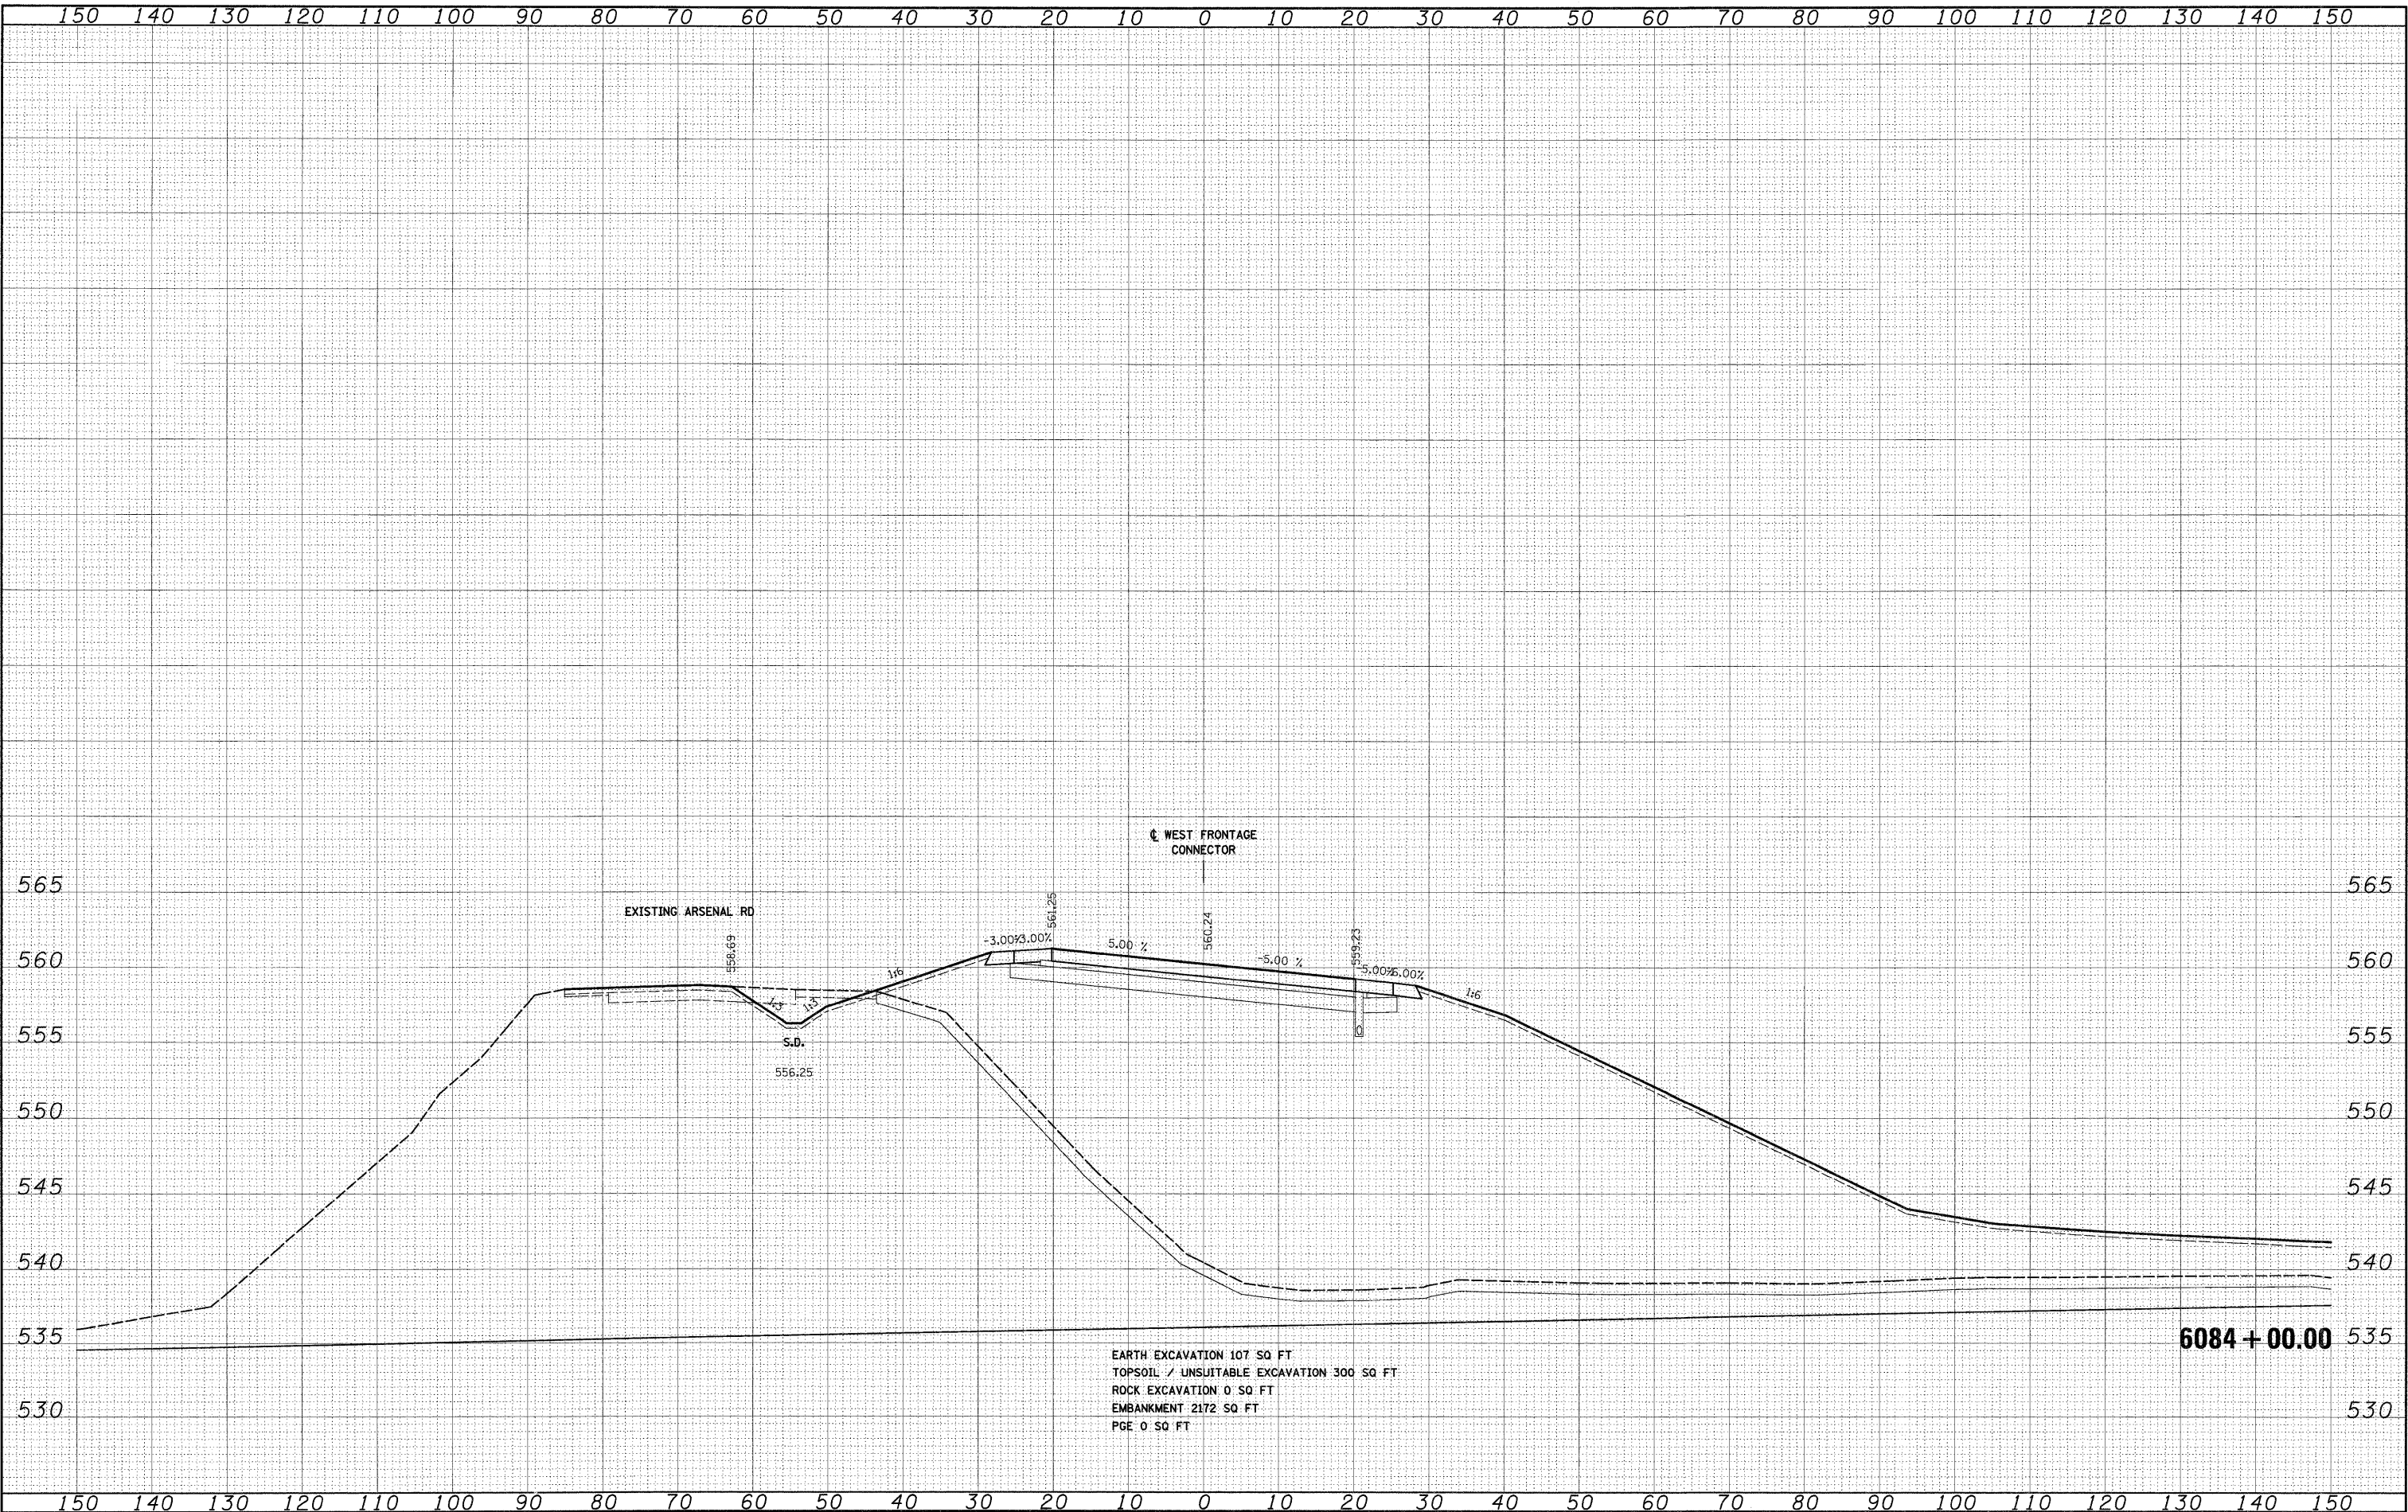


FILE NAME = D:\B0F12-SHT-XSSH122.dgn	USER NAME = TKLuegel	DESIGNED - TRK	REVISED -	STATE OF ILLINOIS DEPARTMENT OF TRANSPORTATION	WEST FRONTAGE CONNECTOR CROSS SECTIONS				F.A.I RTE.	SECTION	COUNTY	TOTAL SHEETS	SHEET NO.
		DRAWN - TRK	REVISED -						55	99-2HB-2B-1	WILL	756	670
	PLOT SCALE = 1:10	CHECKED - DLT	REVISED -		CONTRACT NO. 60F12								
	PLOT DATE = 2/3/2011	DATE - 2/4/11	REVISED -		SCALE: 1"=10'H; 1"=5'V SHEET NO. 7 OF 16 SHEETS				STA. 6084+00.00 TO STA. 6084+00.00				
					FED. ROAD DIST. NO. 1 ILLINOIS FED. AID PROJECT								

FINAL SURVEY			BY _____	DATE _____
NOTE BOOK				
			SURVEYED _____	
			PLOTTED _____	
			TEMPLATE _____	
			AREAS _____	
No. _____			AREAS CHECKED _____	


ORIGINAL	BY	DATE
SURVEYED		
PLOTTED		
TEMPLATE		
AREAS		
AREAS CHECKED		
NO.		

McDonough Associates Inc.
Engineers / Architects
130 East Randolph Street Chicago, Illinois 60601

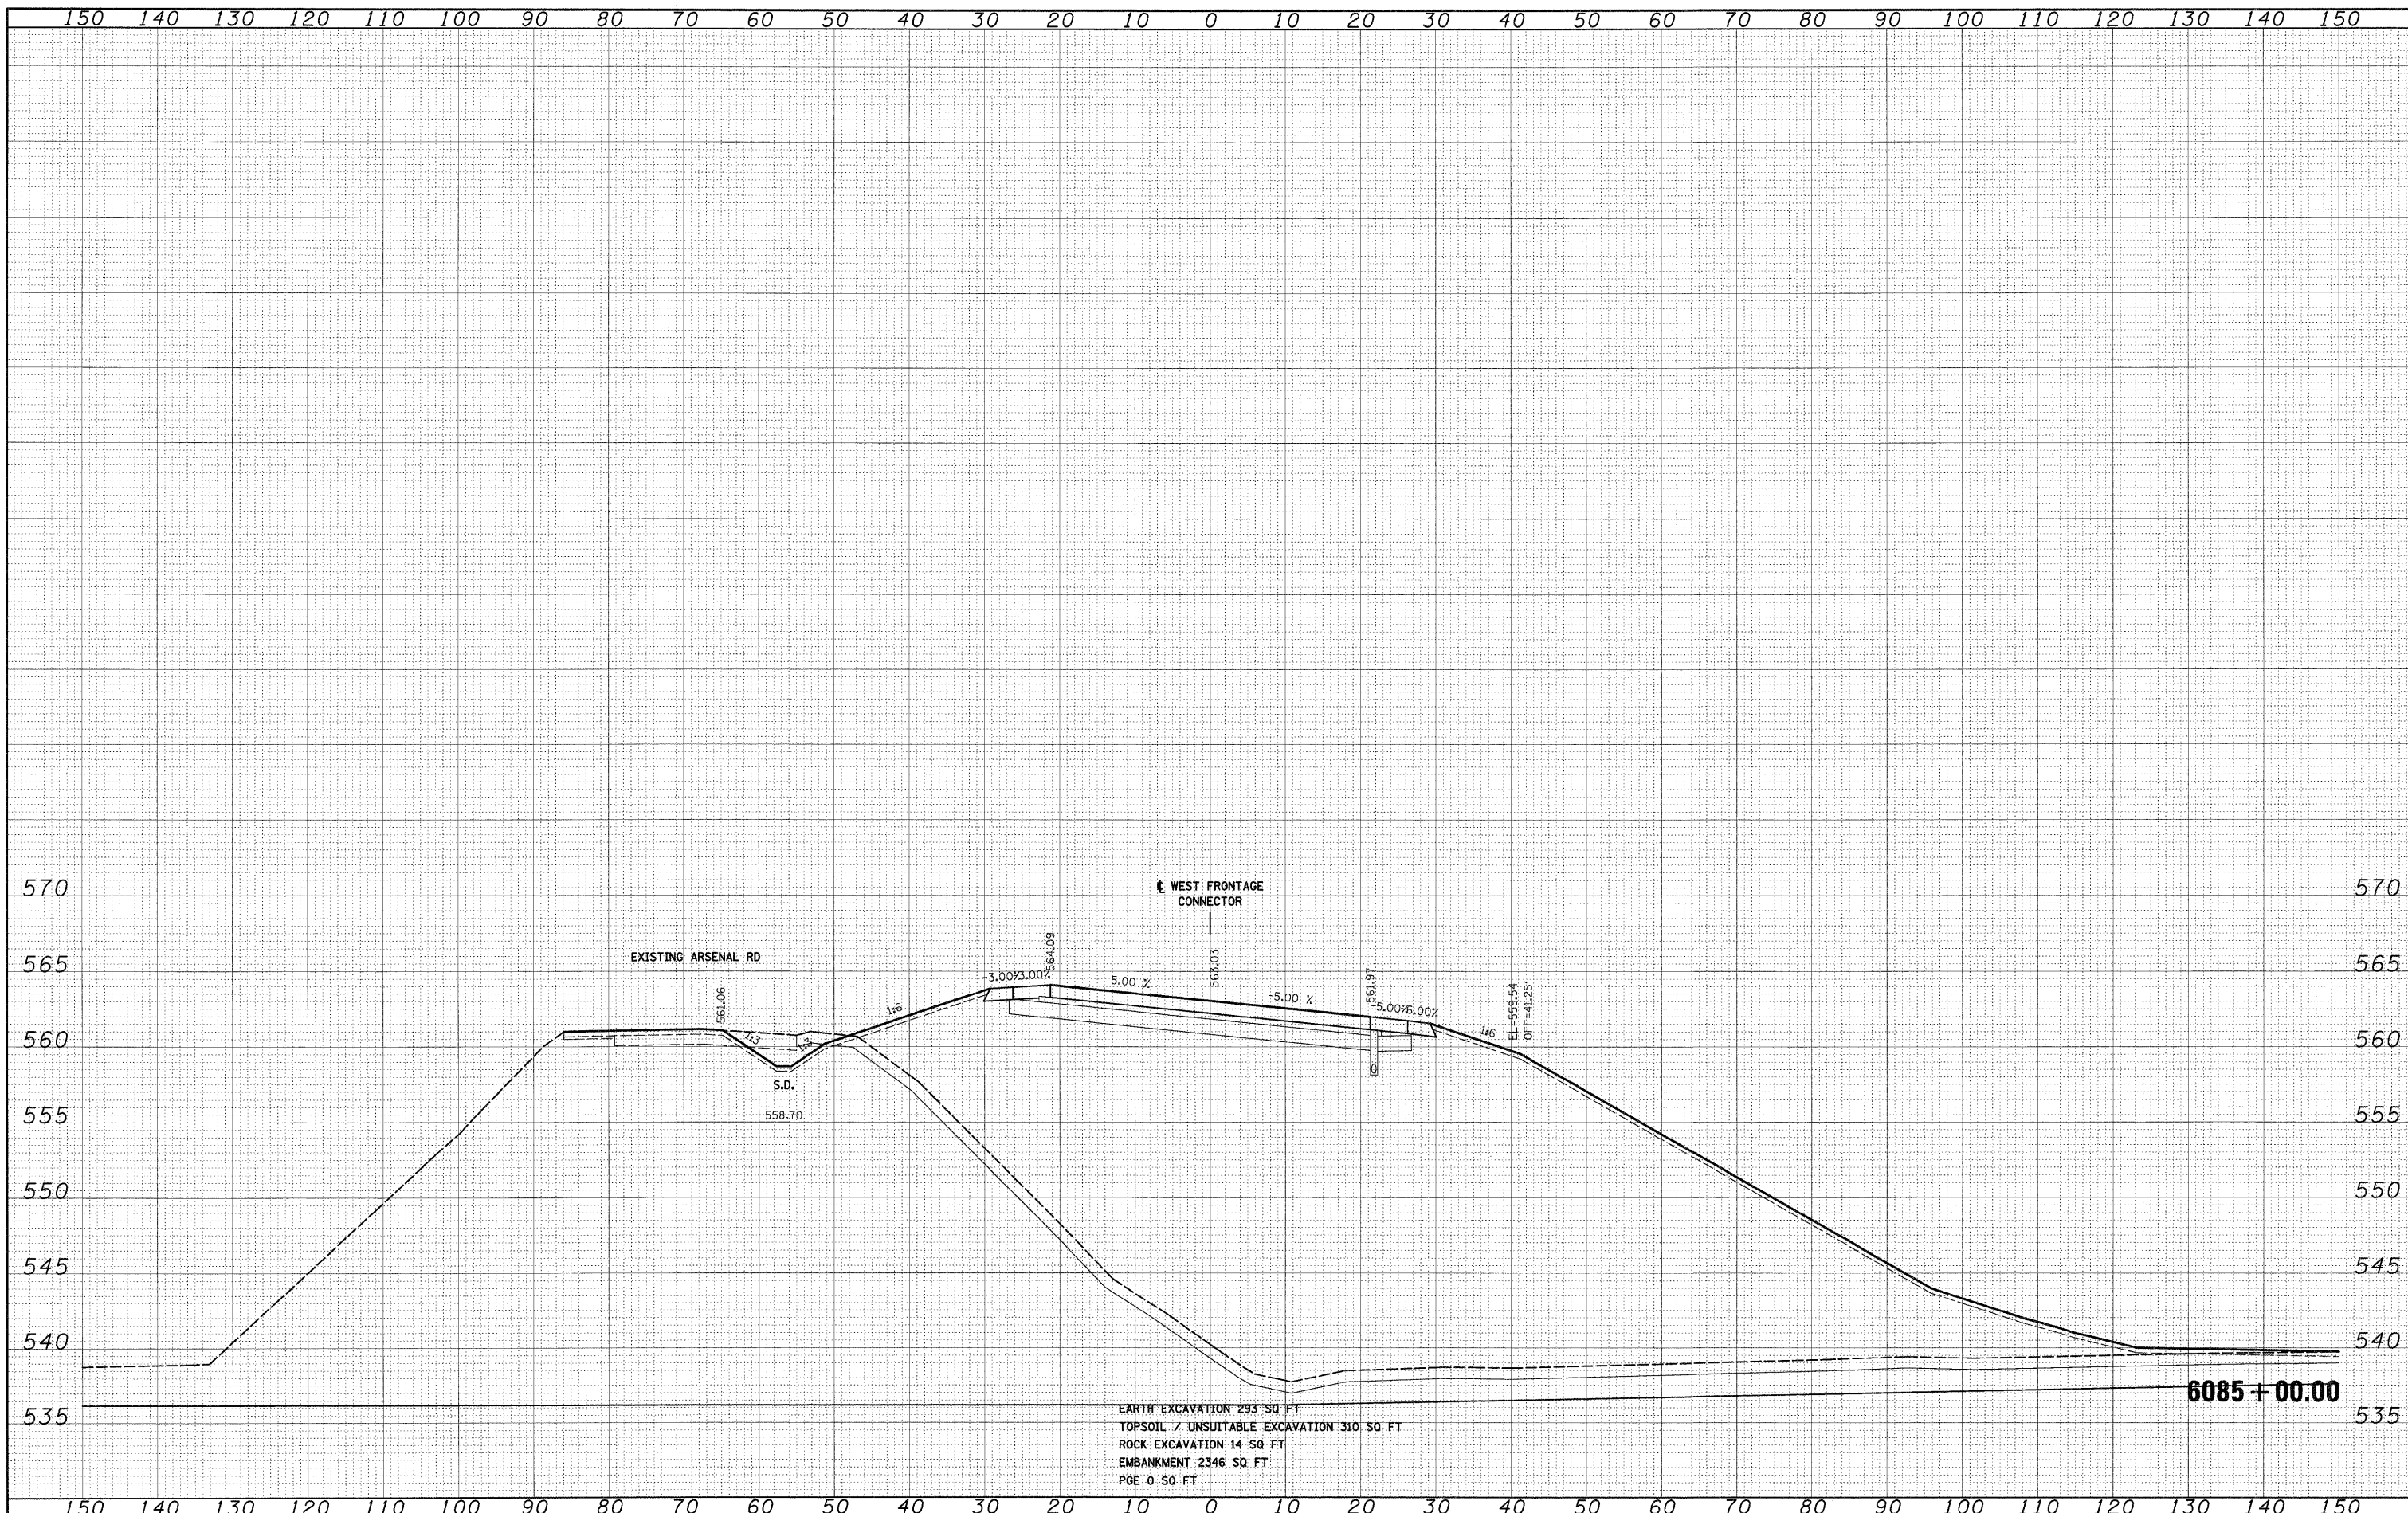


FILE NAME = D160F12-SHT-XSSH102.dgn	USER NAME = TKuegel	DESIGNED - TRK	REVISED -	STATE OF ILLINOIS DEPARTMENT OF TRANSPORTATION	WEST FRONTAGE CONNECTOR CROSS SECTIONS				F.A.I RTE.	SECTION	COUNTY	TOTAL SHEETS	SHEET NO.
	PLOT SCALE = 1in10	DRAWN - TRK	REVISED -						55	99-2HB-2B-1	WILL	756	671
	PLOT DATE = 2/3/2011	CHECKED - DLT	REVISED -		CONTRACT NO. 60F12								
		DATE = 2/4/11	REVISED -										
					SCALE: 1"=10'H; 1"=5' V	SHEET NO. 8 OF 16 SHEETS	STA. 6085+00.00 TO STA. 6085+00.00	FED. ROAD DIST. NO. 1 ILLINOIS FED. AID PROJECT					

ORIGINAL	BY	DATE
SURVEYED		
PLOTTED		
TEMPLATE		
AREAS		
CHECKED		
NO.		

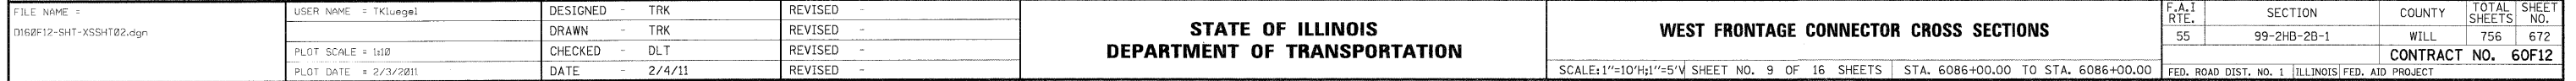

FWL	SURVEYED	BY	DATE
	PLOTTED		
	NOTE BOOK		
	AREAS		
	CHECKED		

ORIGINAL	SURVEYED	BY	DATE
	PLOTTED		
	NOTE BOOK		
	AREAS		
	CHECKED		

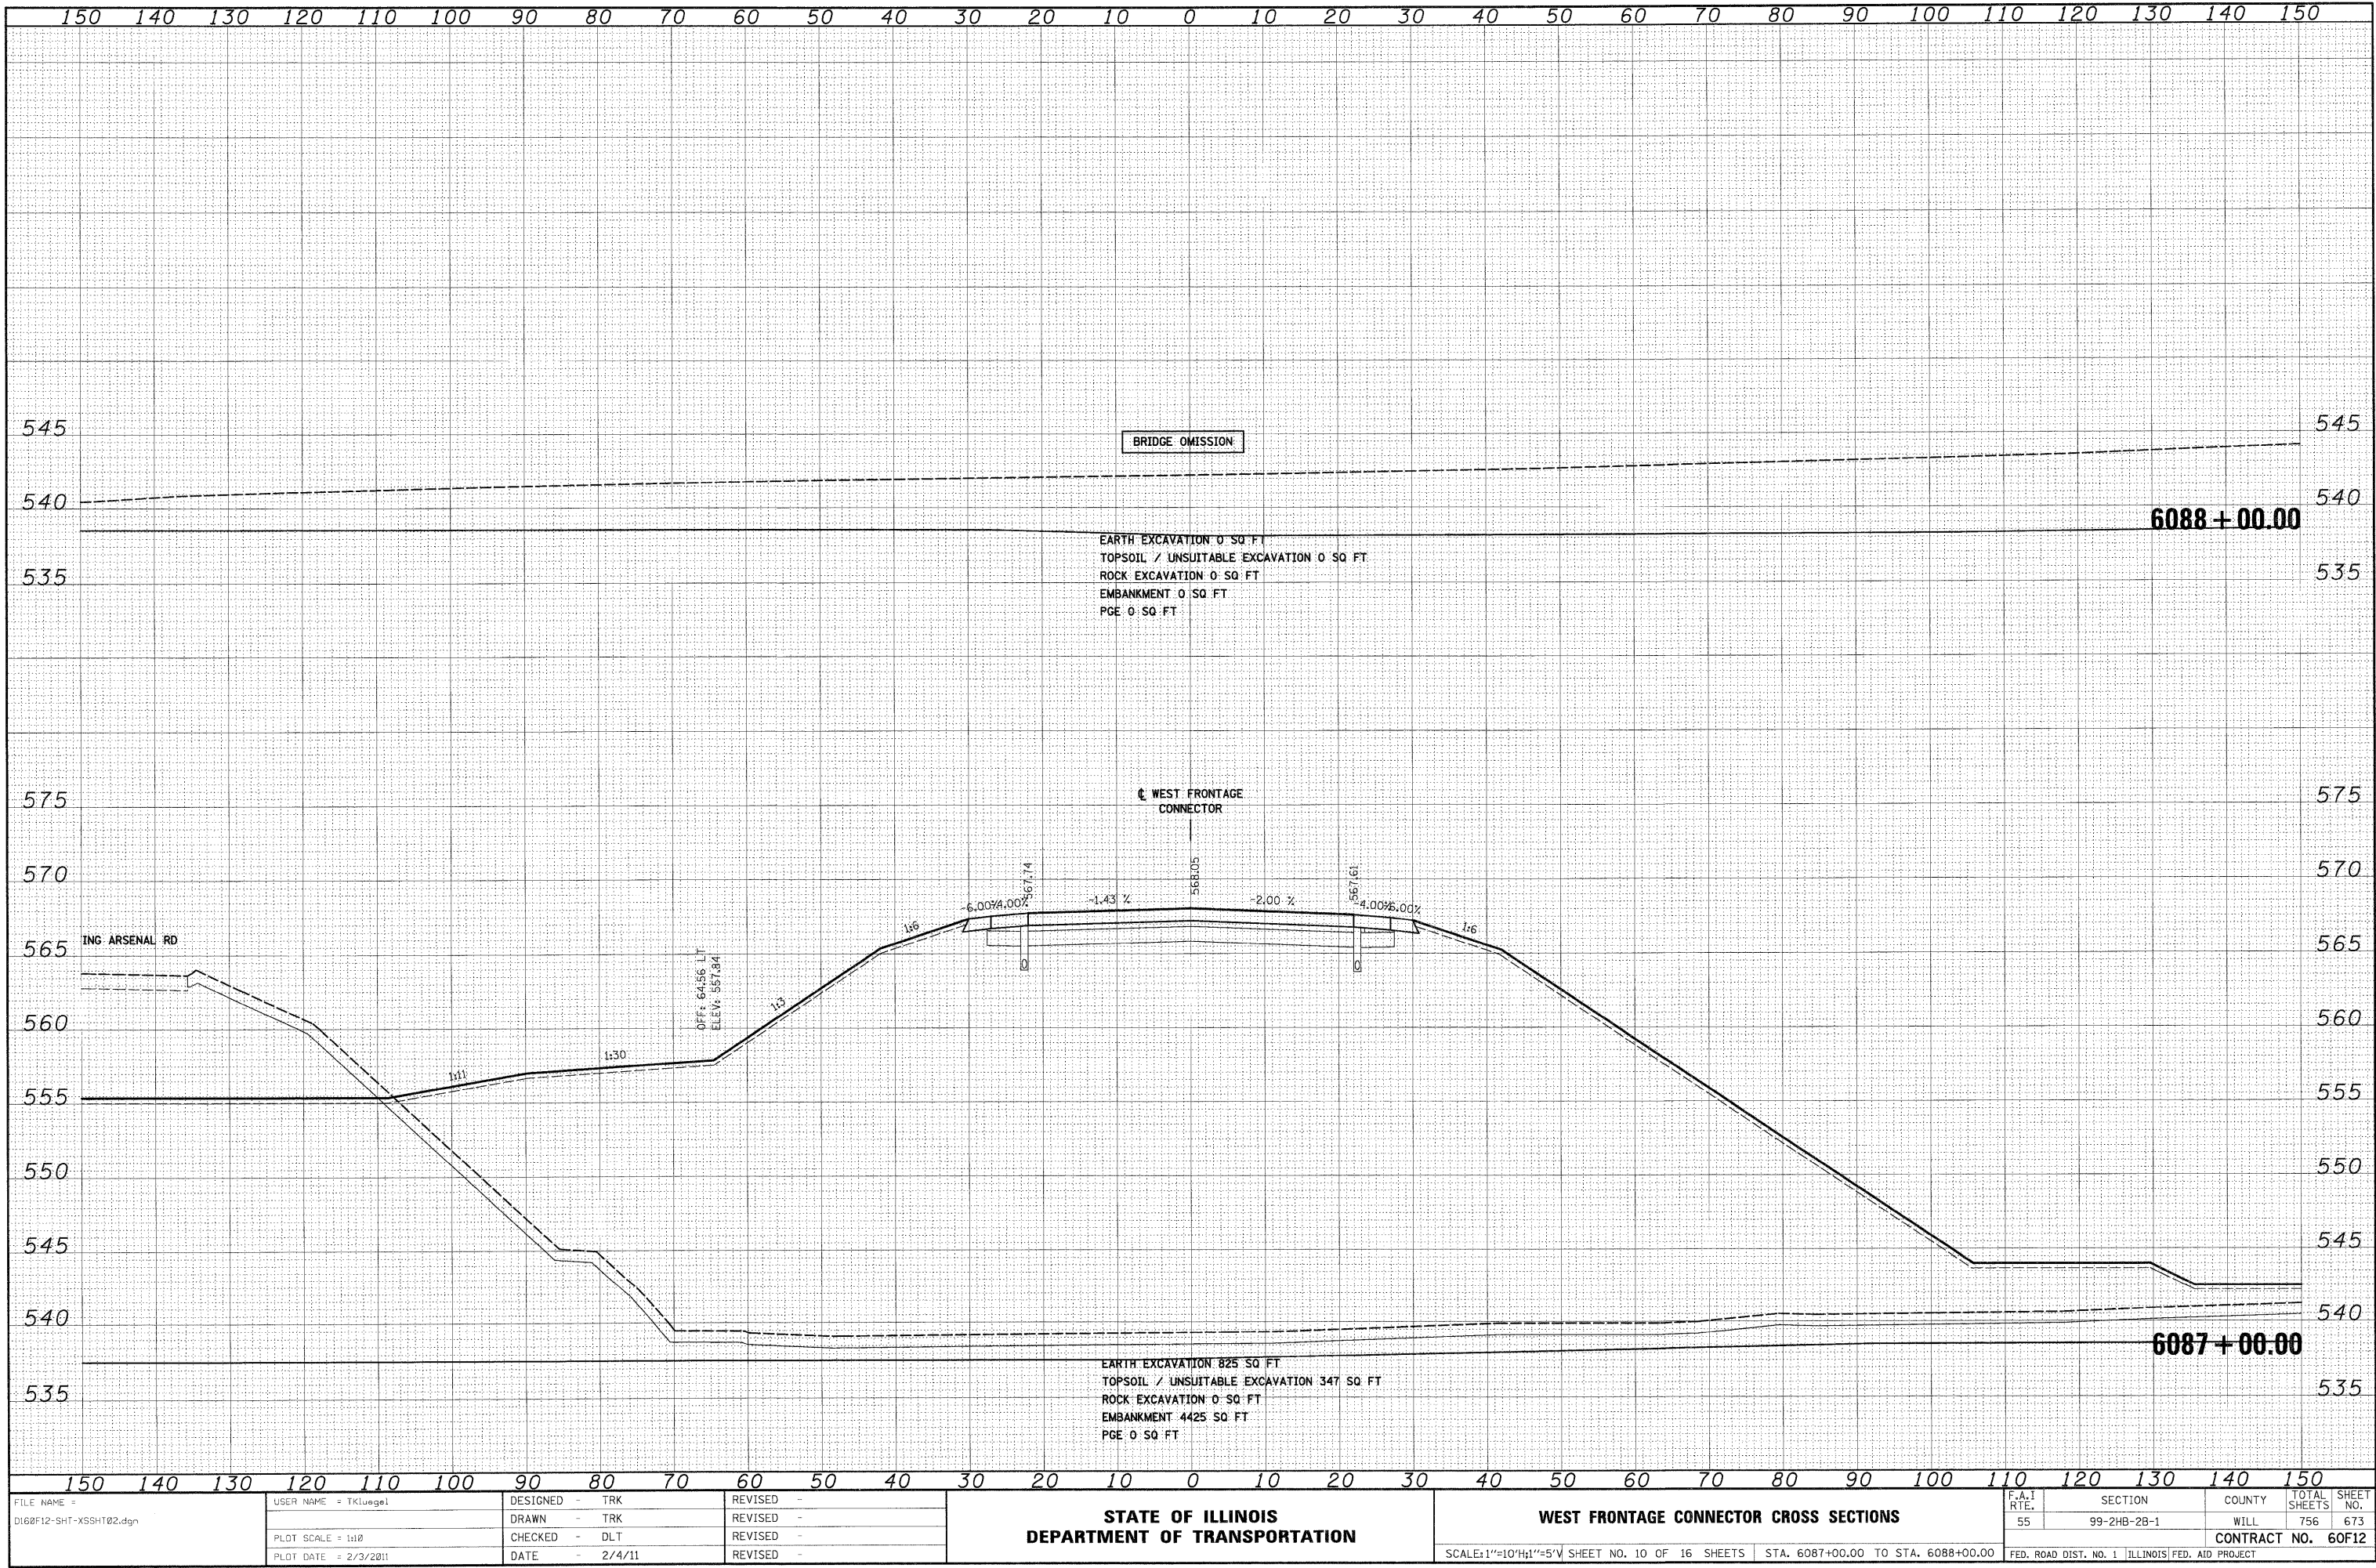


FILE NAME = D:\60F12-SHT-XSHT102.dgn	USER NAME = TKluegel	DESIGNED - TRK	REVISED -	STATE OF ILLINOIS DEPARTMENT OF TRANSPORTATION	WEST FRONTAGE CONNECTOR CROSS SECTIONS	SCALE: 1"=10'H; 1"=5'V SHEET NO. 10 OF 16 SHEETS STA. 6087+00.00 TO STA. 6088+00.00	F.A.I. RTE. 55	SECTION 99-2HB-2B-1	COUNTY WILL	TOTAL SHEETS 756	SHEET NO. 673
PLOT SCALE = 1:10	CHECKED - DLT	REVIS	REVIS				CONTRACT NO. 60F12				
PLOT DATE = 2/3/2011	DATE - 2/4/11	REVIS	REVIS				FED. ROAD DIST. NO. 1 ILLINOIS FED. AID PROJECT				

FINAL SURVEY	SURVEYED	BY	DATE
NOTED	PLOTTED		
NOTE BOOK	TEMPLATE		
NO.	AREAS CHECKED		

ORIGINAL SURVEY	SURVEYED	BY	DATE
NOTED	PLOTTED		
NOTE BOOK	TEMPLATE		
NO.	AREAS CHECKED		




150 140 130 120 110 100 90 80 70 60 50 40 30 20 10 0 10 20 30 40 50 60 70 80 90 100 110 120 130 140 150																									
FILE NAME =		USER NAME = TKluegel		DESIGNED - TRK		REVISED -		STATE OF ILLINOIS DEPARTMENT OF TRANSPORTATION				WEST FRONTAGE CONNECTOR CROSS SECTIONS				F.A.I		SECTION		COUNTY		TOTAL SHEETS		SHEET NO.	
D:\60F12-SHT-XSSHT02.dgn				DRAWN - TRK		REVISED -										55		99-2HB-28-1		WILL		756		674	
PLOT SCALE = 1:10				CHECKED - DLT		REVISED -										CONTRACT NO. 60F12									
PLOT DATE = 2/3/2011				DATE - 2/4/11		REVISED -																			
								SCALE:1"=10'H;1"=5'V SHEET NO. 11 OF 16 SHEETS				STA. 6089+00.00 TO STA. 6090+00.00				FED. ROAD DIST. NO. 1 ILLINOIS FED. AID PROJECT									

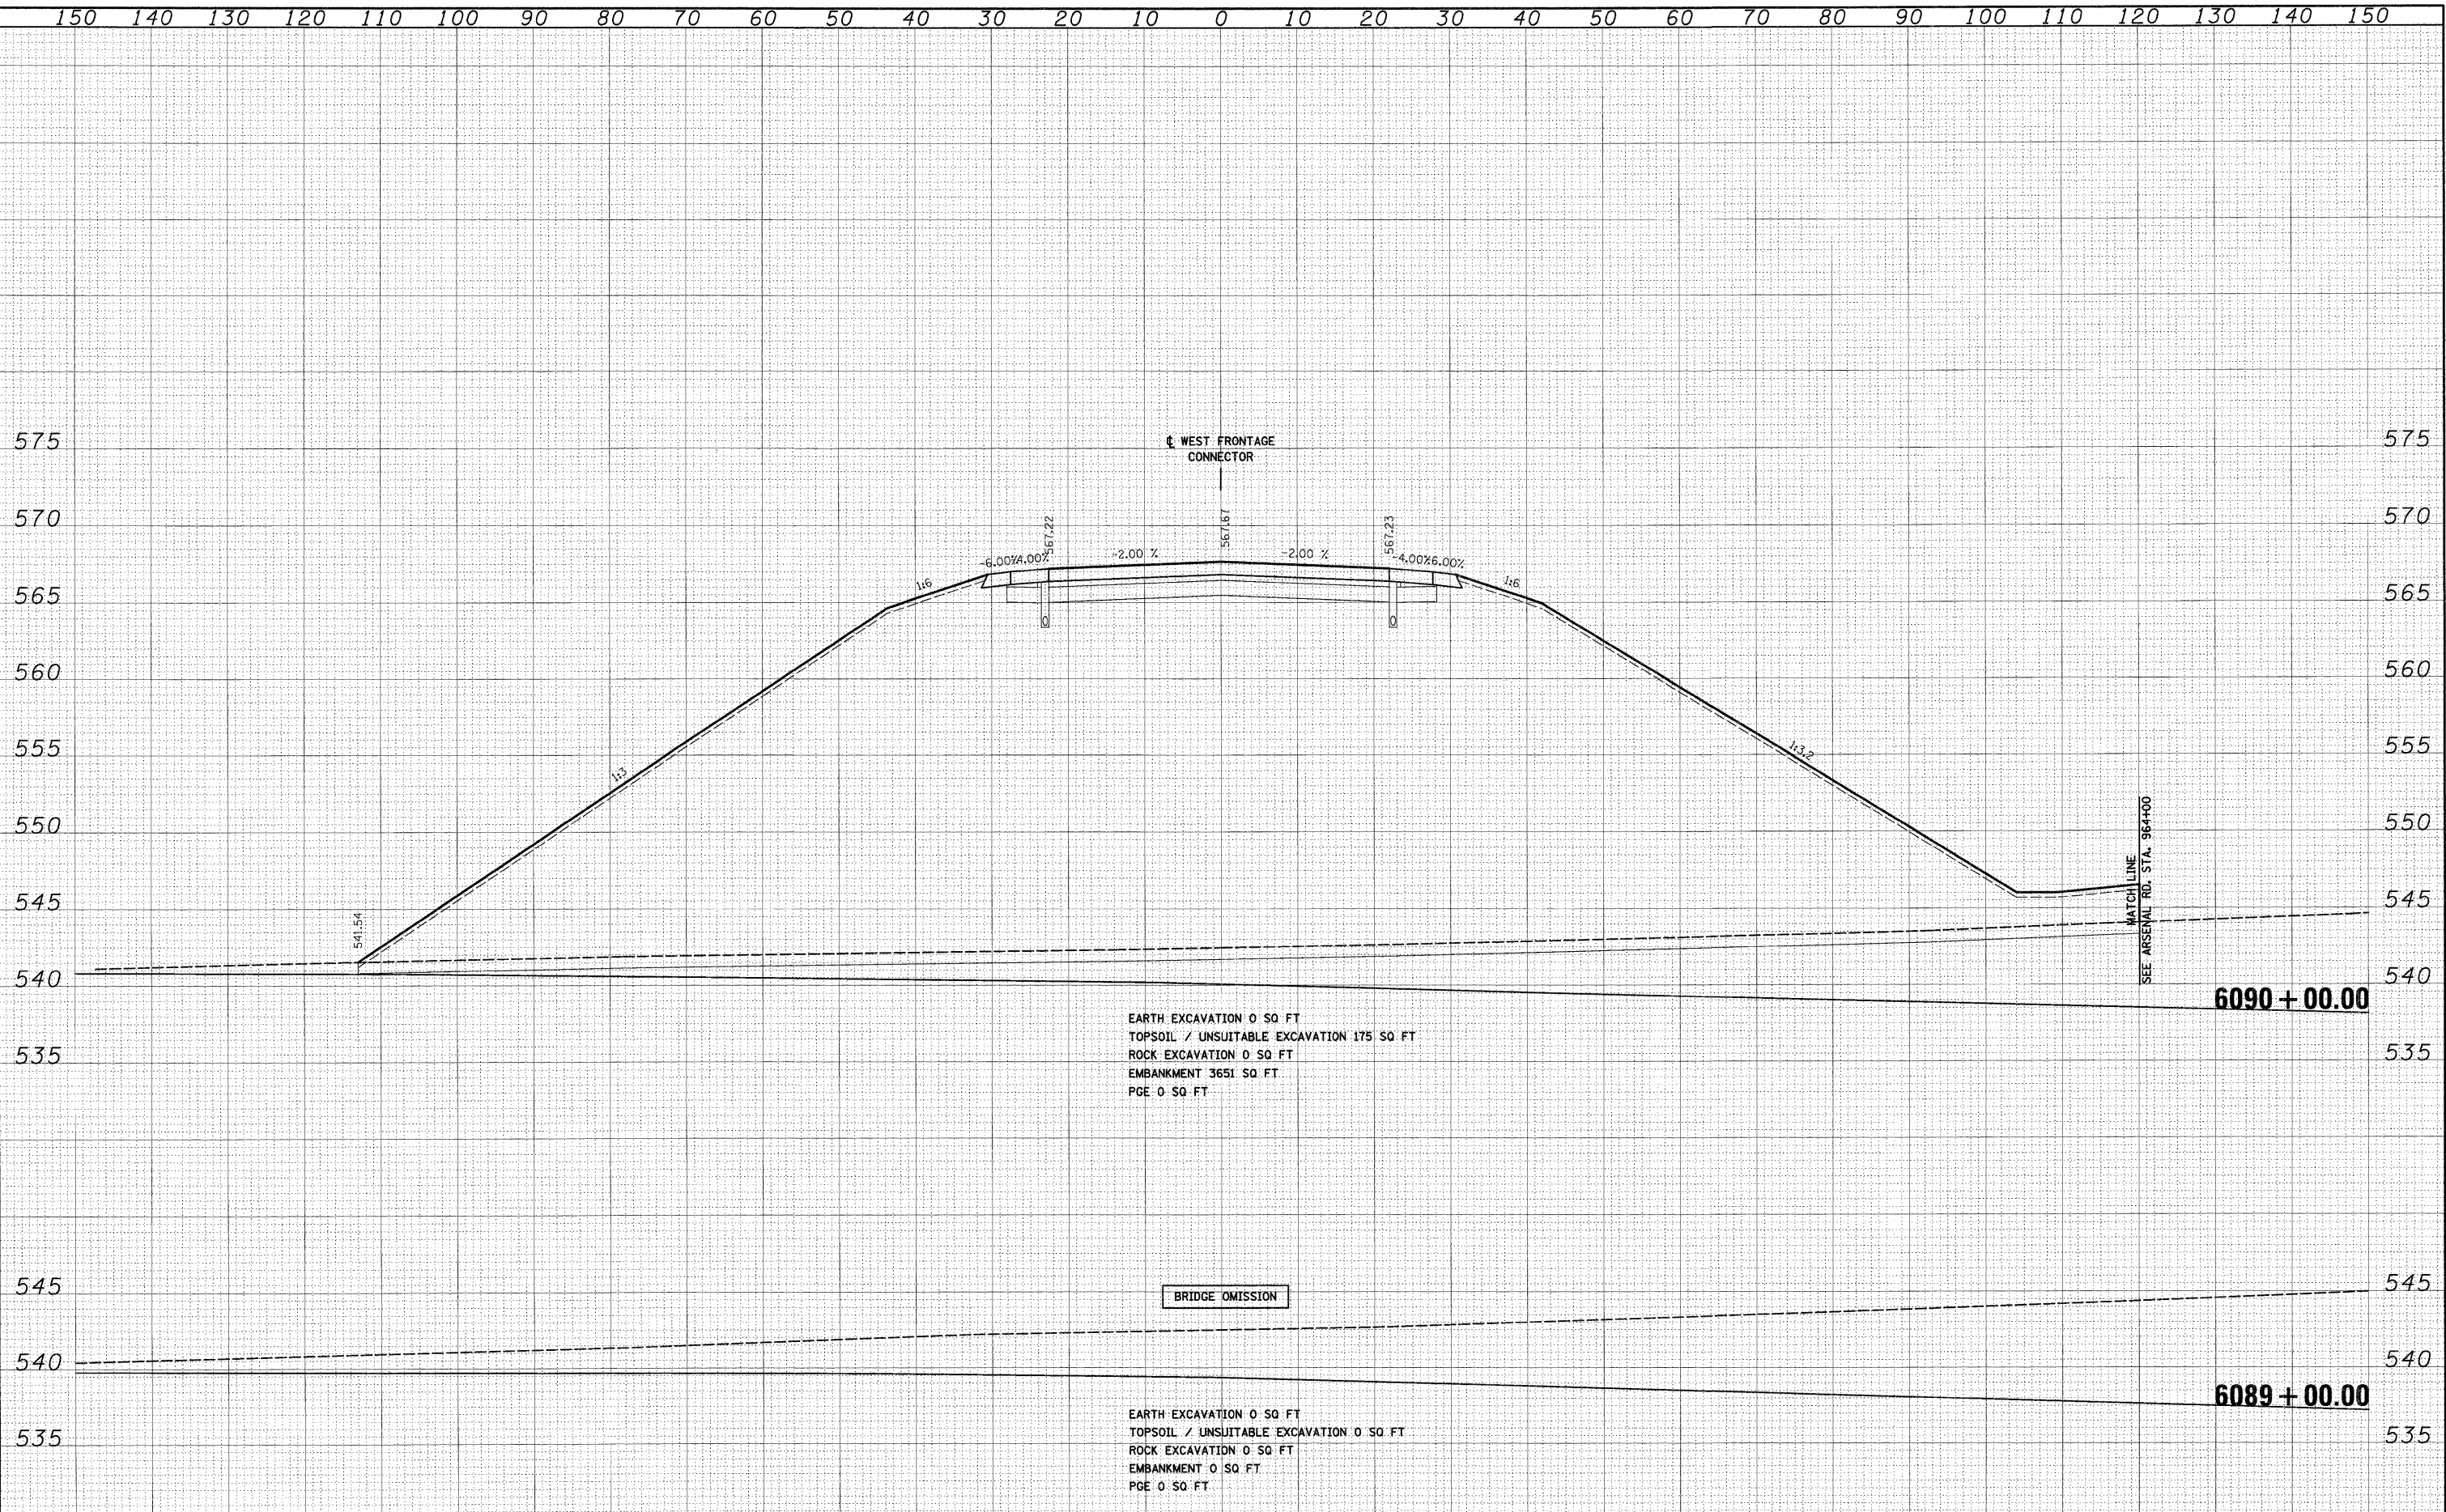

FINAL SURVEY	BY	DATE	SURVEYED	_____
			NOTED	_____
			TEMP. LITE	_____
			AREAS	_____
			CHECKED	_____
NO.	_____	_____		


ORIGINAL SURVEY	BY	DATE	SURVEYED	_____
			NOTED	_____
			TEMP. LITE	_____
			AREAS	_____
			CHECKED	_____
NO.	_____	_____		

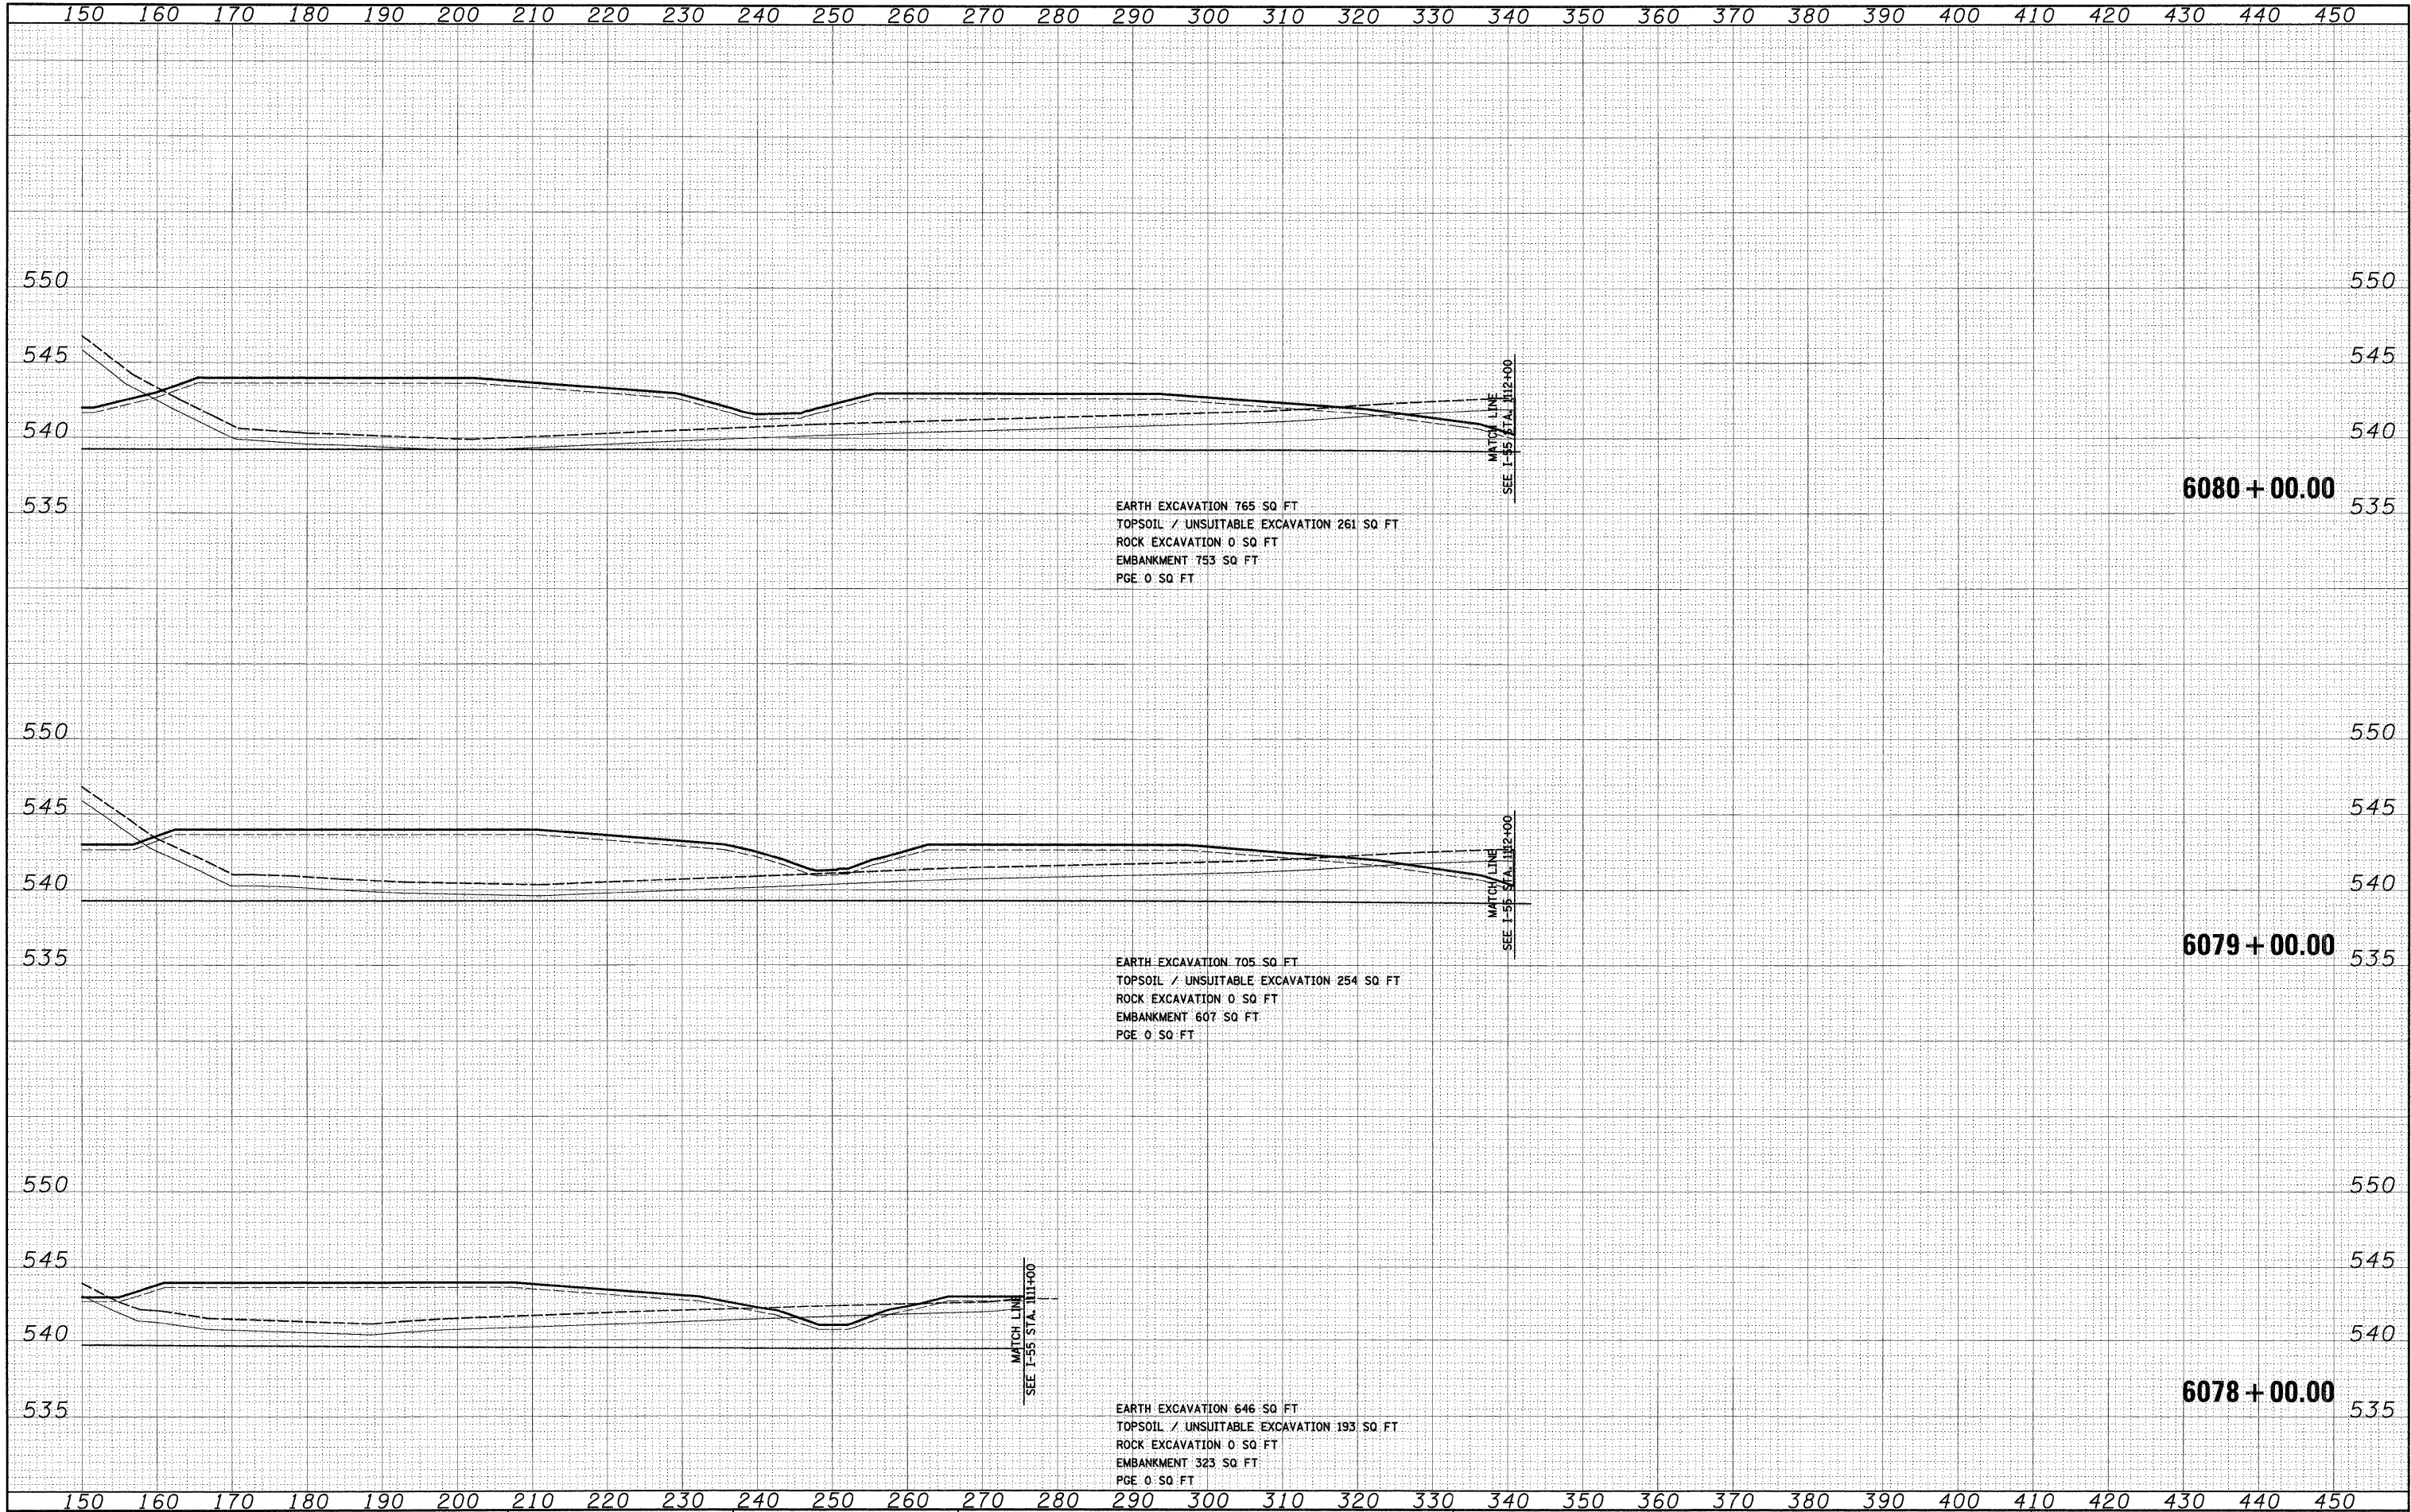

FILE NAME = D:\60F12-SHT-XSSH02.dgn	USER NAME = TKJuegal	DESIGNED - TRK	REVISED -	STATE OF ILLINOIS DEPARTMENT OF TRANSPORTATION	WEST FRONTAGE CONNECTOR CROSS SECTIONS				F.A.I	SECTION	COUNTY	TOTAL	SHEET
		DRAWN - TRK	REVISED -						RTE.			SHEETS	NO.
	PLOT SCALE = 1"=10'	CHECKED - DLT	REVISED -						55	99-2HB-2B-1	WILL	756	675
	PLOT DATE = 2/3/2011	DATE - 2/4/11	REVISED -						CONTRACT NO. 60F12				
				SCALE: 1"=10'H; 1"=5'V SHEET NO. 12 OF 16 SHEETS STA. 6078+00.00 TO STA. 6080+00.00				FED. ROAD DIST. NO. 1 ILLINOIS FED. AID PROJECT					

FINAL	SURVEYED	BY	DATE
SURVEY	FILED		
NOTE BOOK	TEMP LITE		
NO.	AREAS CHECKED		

ORIGINAL	SURVEYED	BY	DATE
SURVEY	FILED		
NOTE BOOK	TEMP LITE		
NO.	AREAS CHECKED		

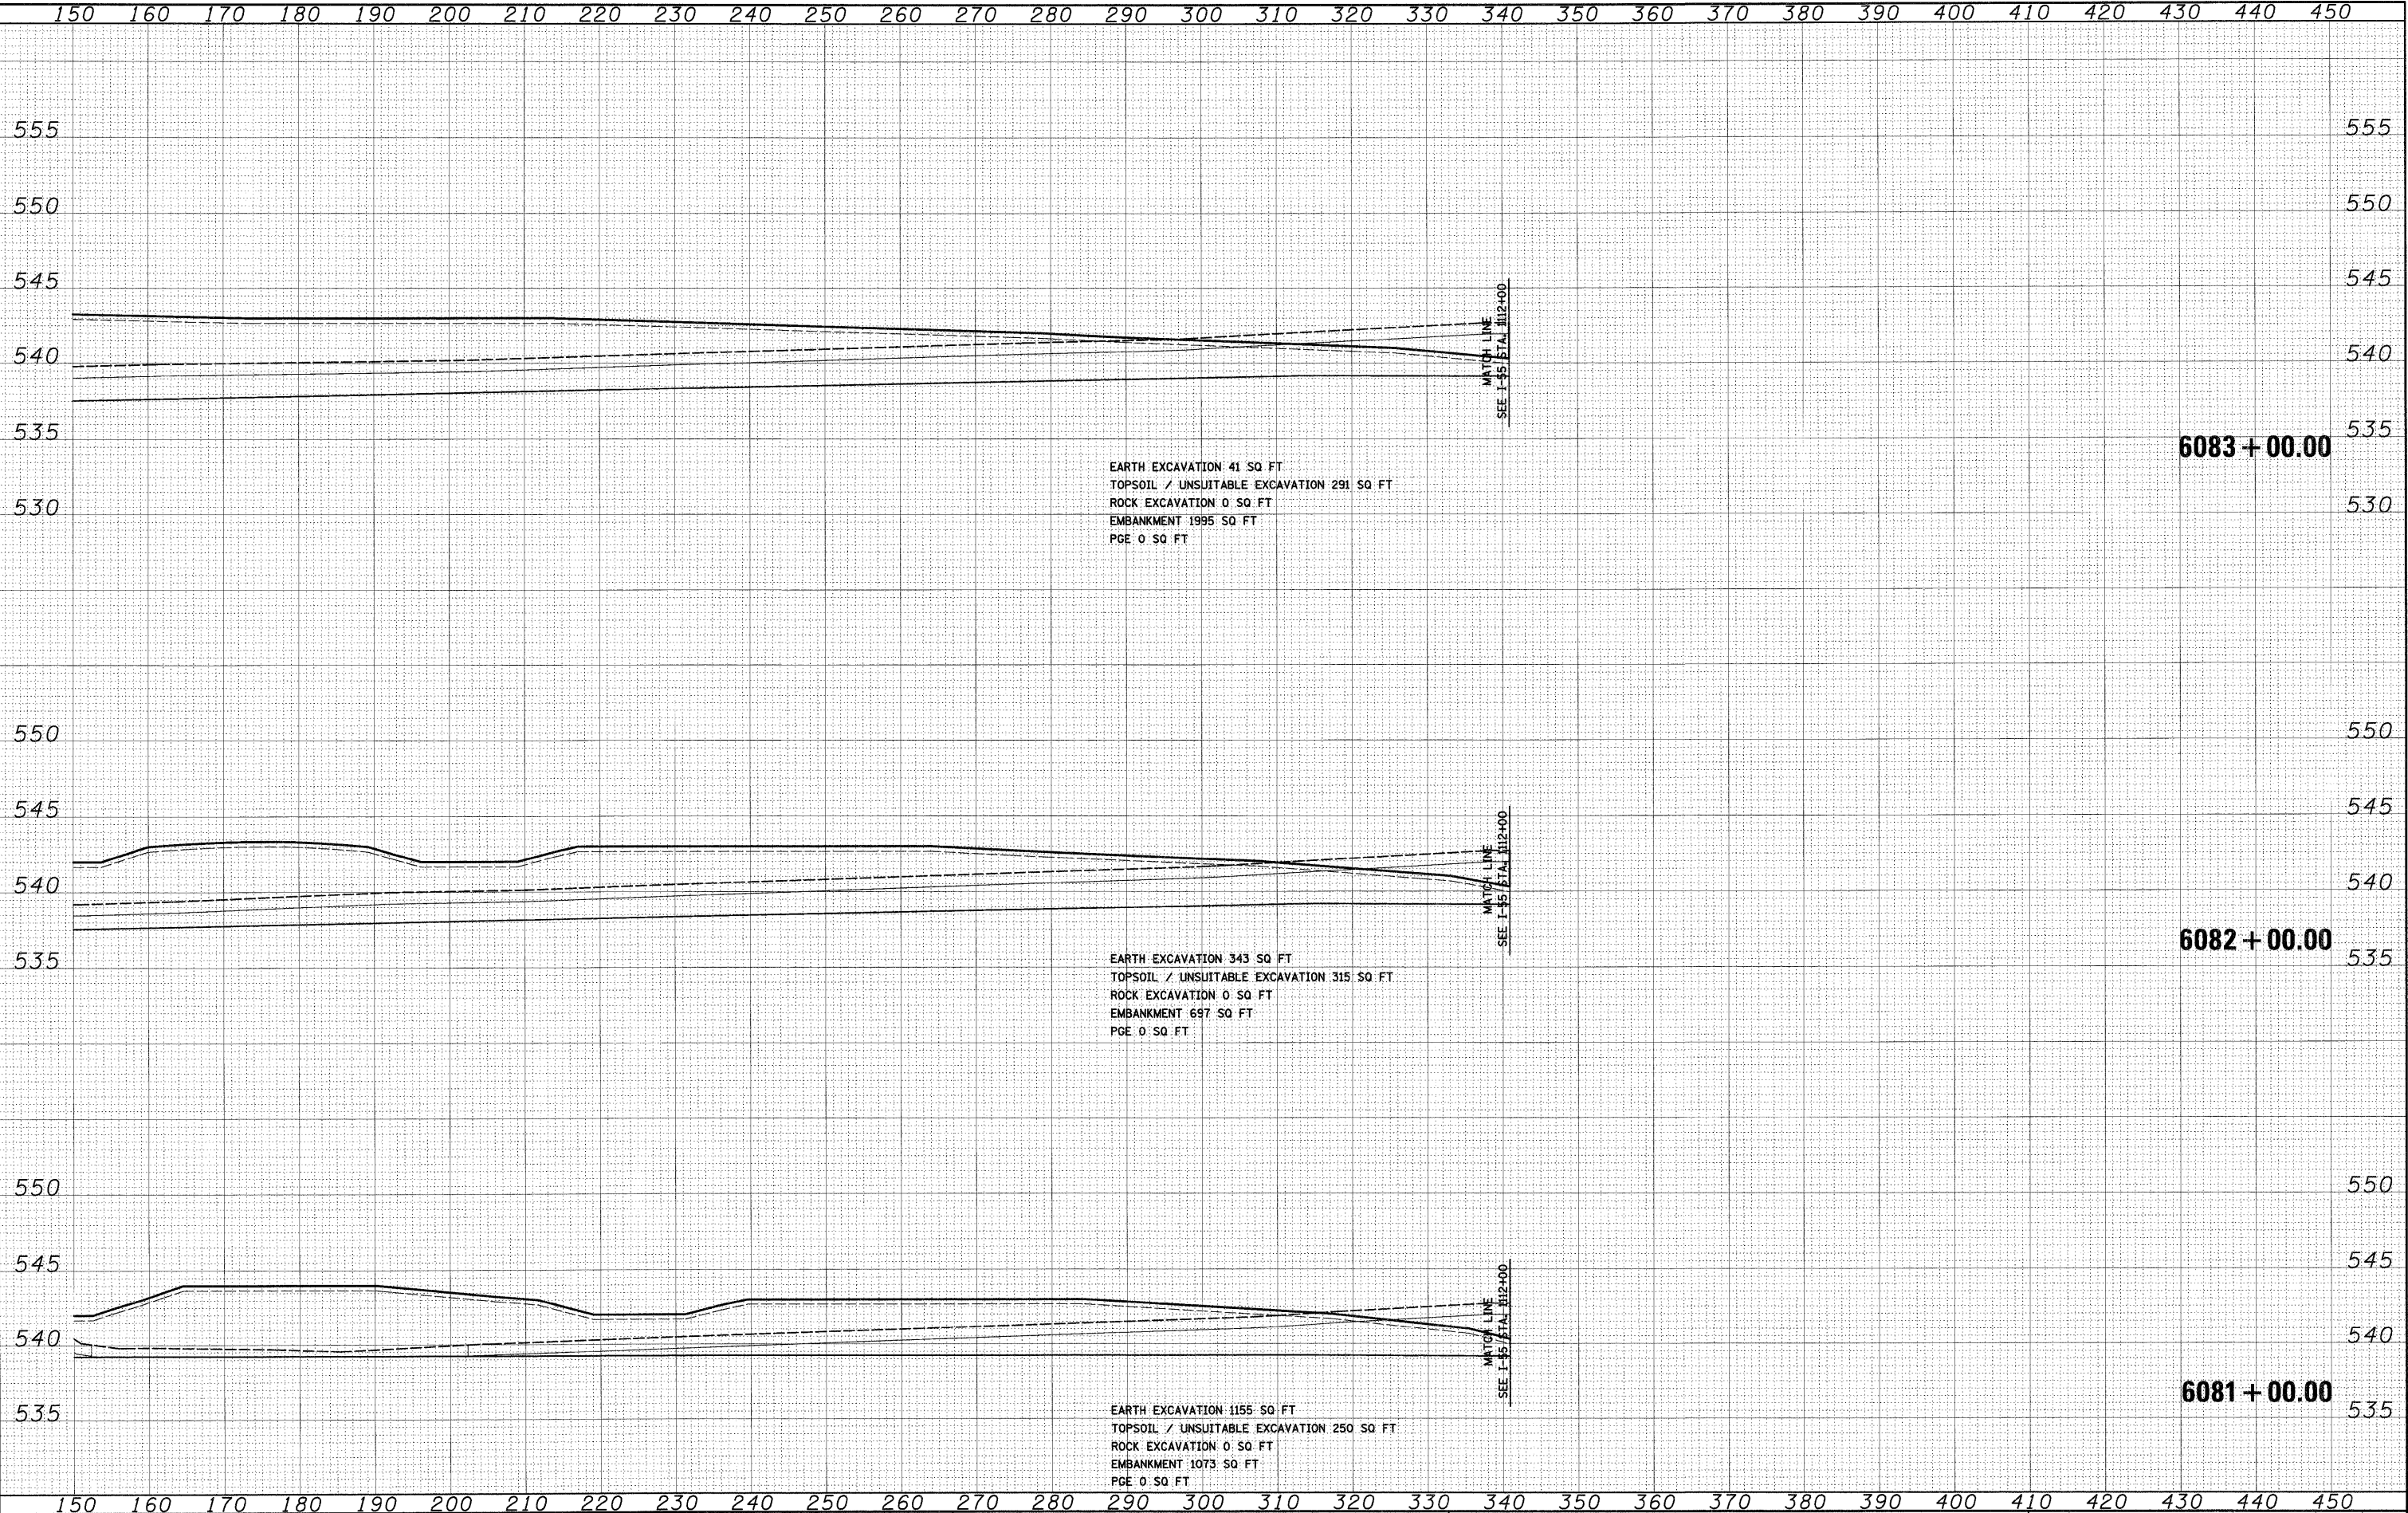


FILE NAME = D:\62\F12-SHT-XSSH102.dgn	USER NAME = TKLuegel	DESIGNED - TRK	REVISED -	STATE OF ILLINOIS DEPARTMENT OF TRANSPORTATION	WEST FRONTAGE CONNECTOR CROSS SECTIONS	SCALE: 1"=10'H; 1"=5' V SHEET NO. 13 OF 16 SHEETS STA. 6081+00.00 TO STA. 6083+00.00	F.A.T. RTE.	SECTION	COUNTY	TOTAL SHEETS	SHEET NO.
		DRAWN - TRK	REVISED -				55	99-2HB-2B-1	WILL	756	676
		CHECKED - DLT	REVISED -				CONTRACT NO. 60F12				
		DATE - 2/4/11	REVISED -				FED. ROAD DIST. NO. 1 ILLINOIS FED. AID PROJECT				

FINAL SURVEY	DATE	
	BY	
	SURVEYED	
	NOTED	
	DATE	
NOTE BOOK	NO.	
	AREAS	CHECKED
	DATE	
	BY	
	DATE	

ORIGINAL SURVEY	DATE	
	BY	
	SURVEYED	
	NOTED	
	DATE	
NOTE BOOK	NO.	
	AREAS	CHECKED
	DATE	
	BY	
	DATE	


McDonough Associates Inc.
Engineers/Architects
100 East Randolph Street, Chicago, Illinois 60601

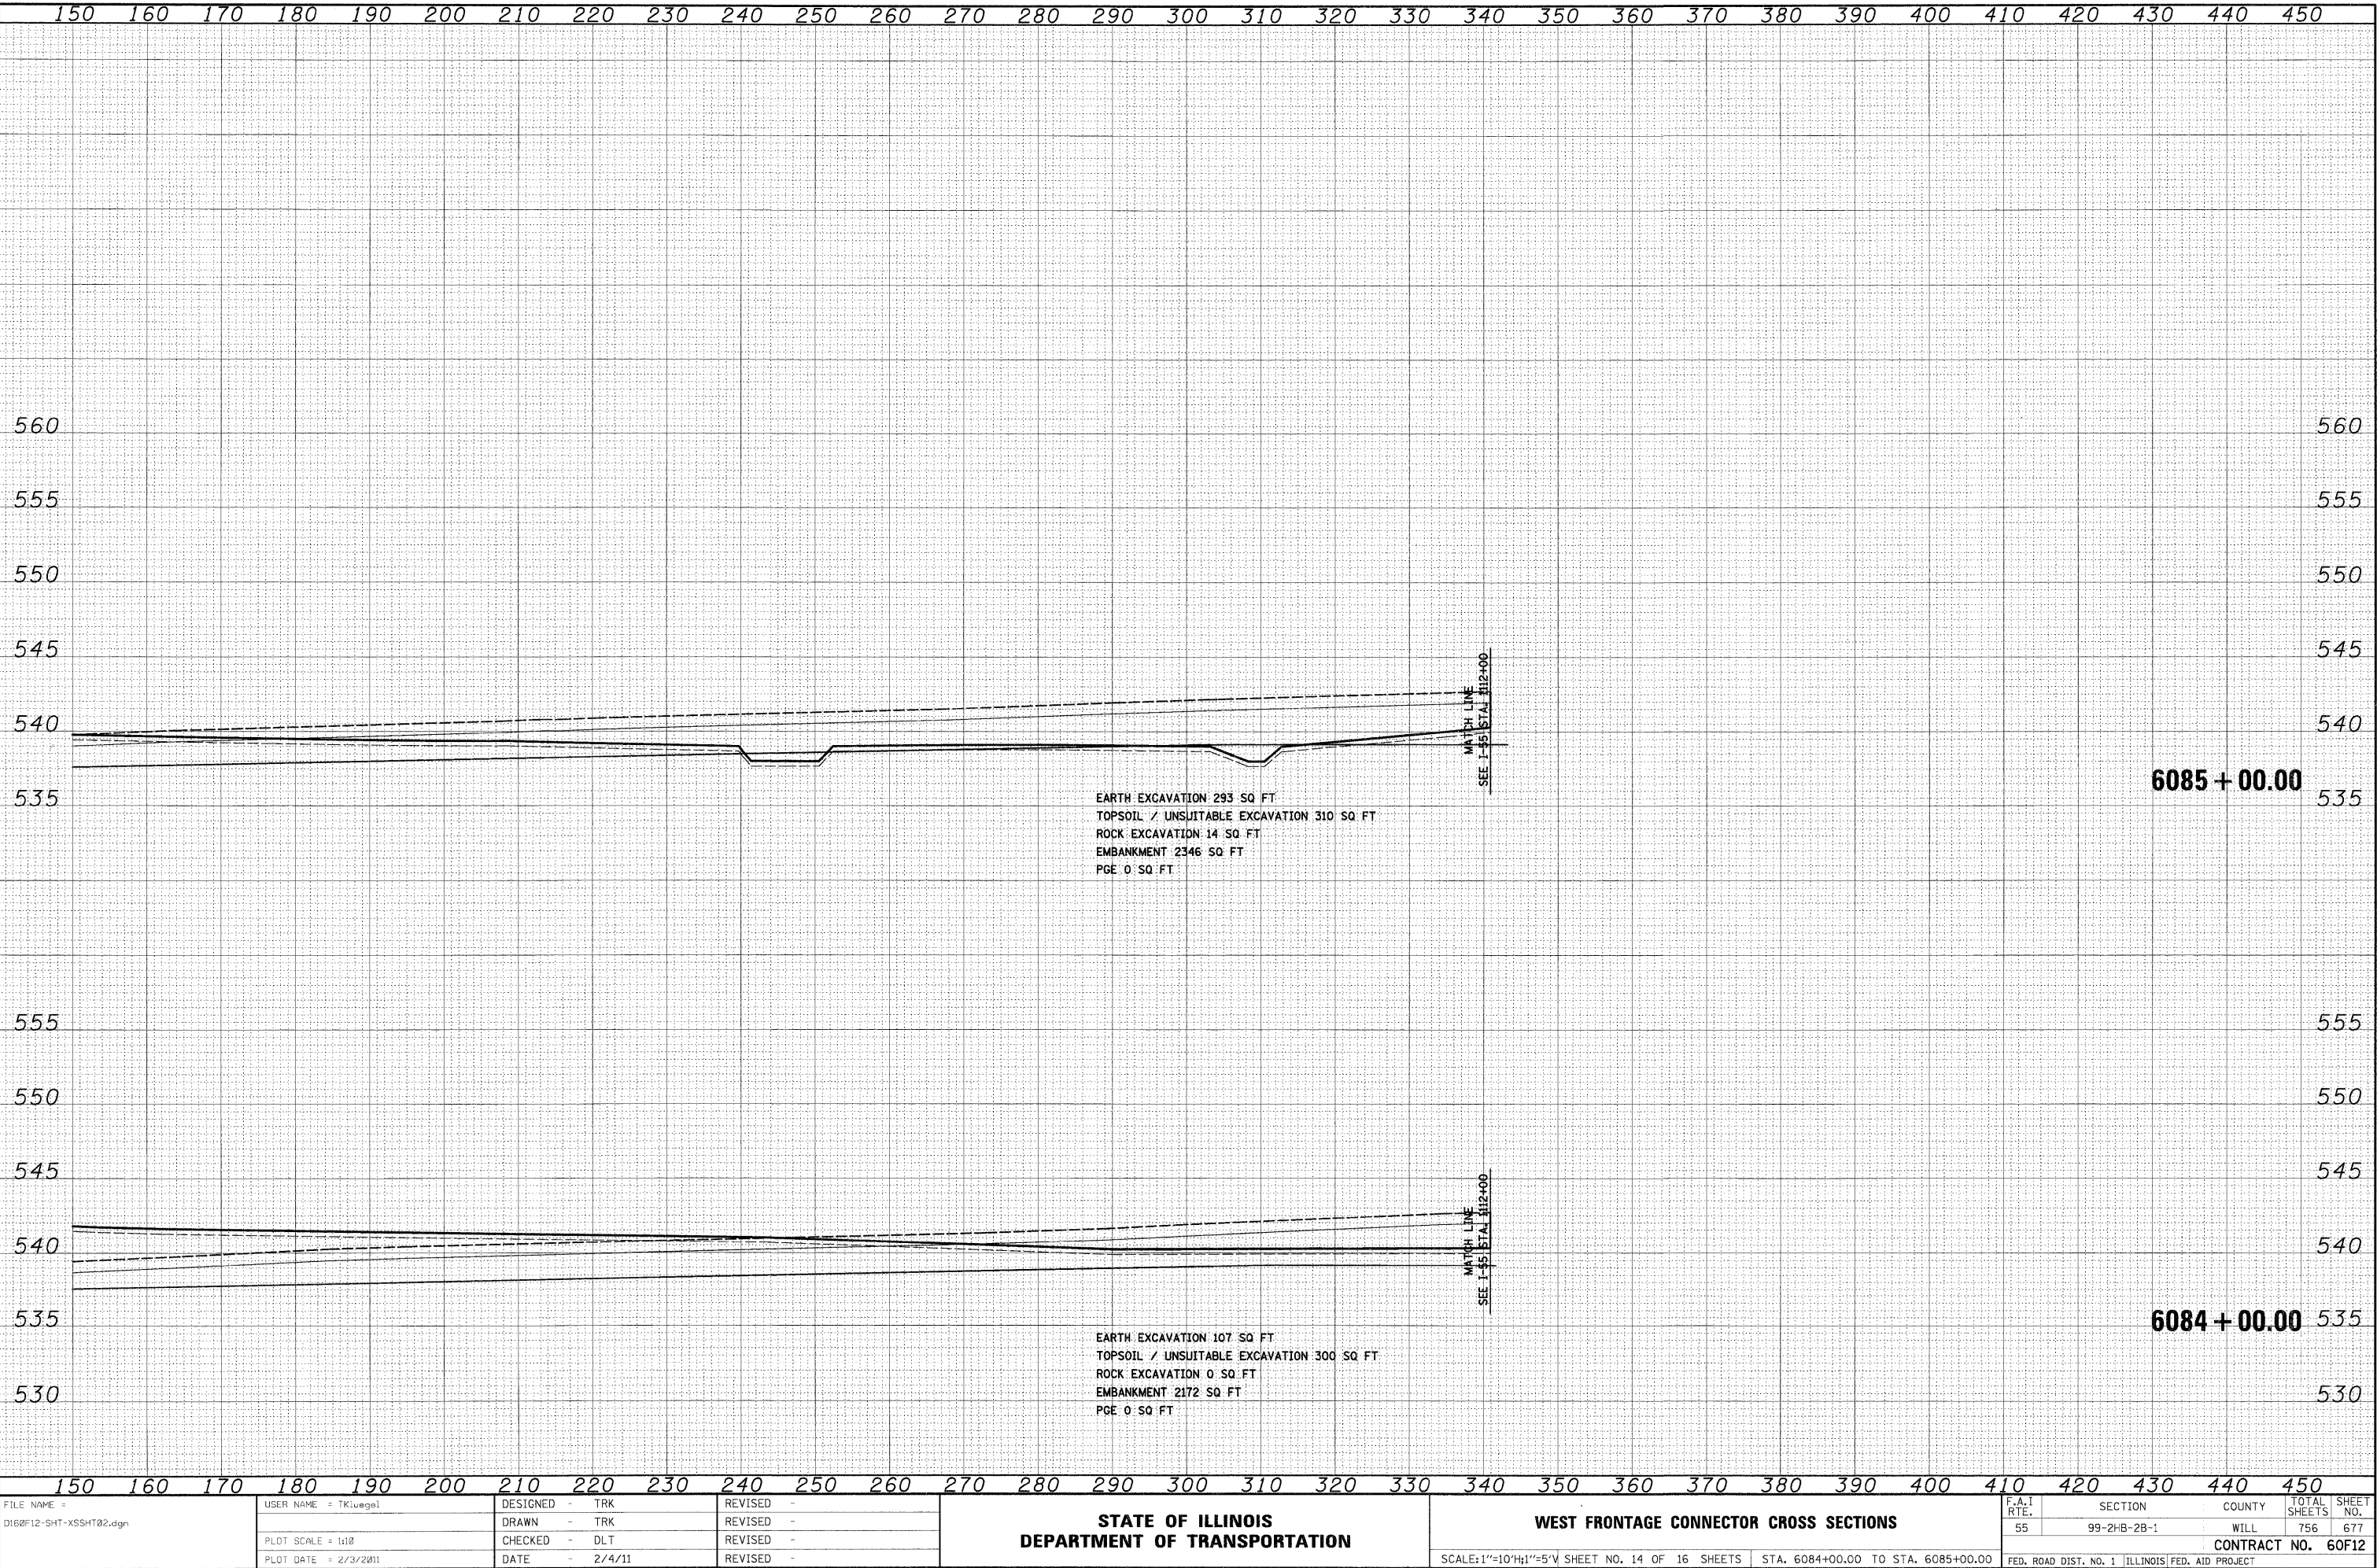

FINAL	SURVEYED	BY	DATE
SURVEY	PLOTTED		
NOTE BOOK	TEMPLATE		
NO.	AREAS	CHECKED	

ORIGINAL	SURVEYED	BY	DATE
SURVEY	PLOTTED		
NOTE BOOK	TEMPLATE		
NO.	AREAS	CHECKED	


McDonough Associates Inc.
Engineers / Architects
188 East Randolph Street, Chicago, Illinois 60601

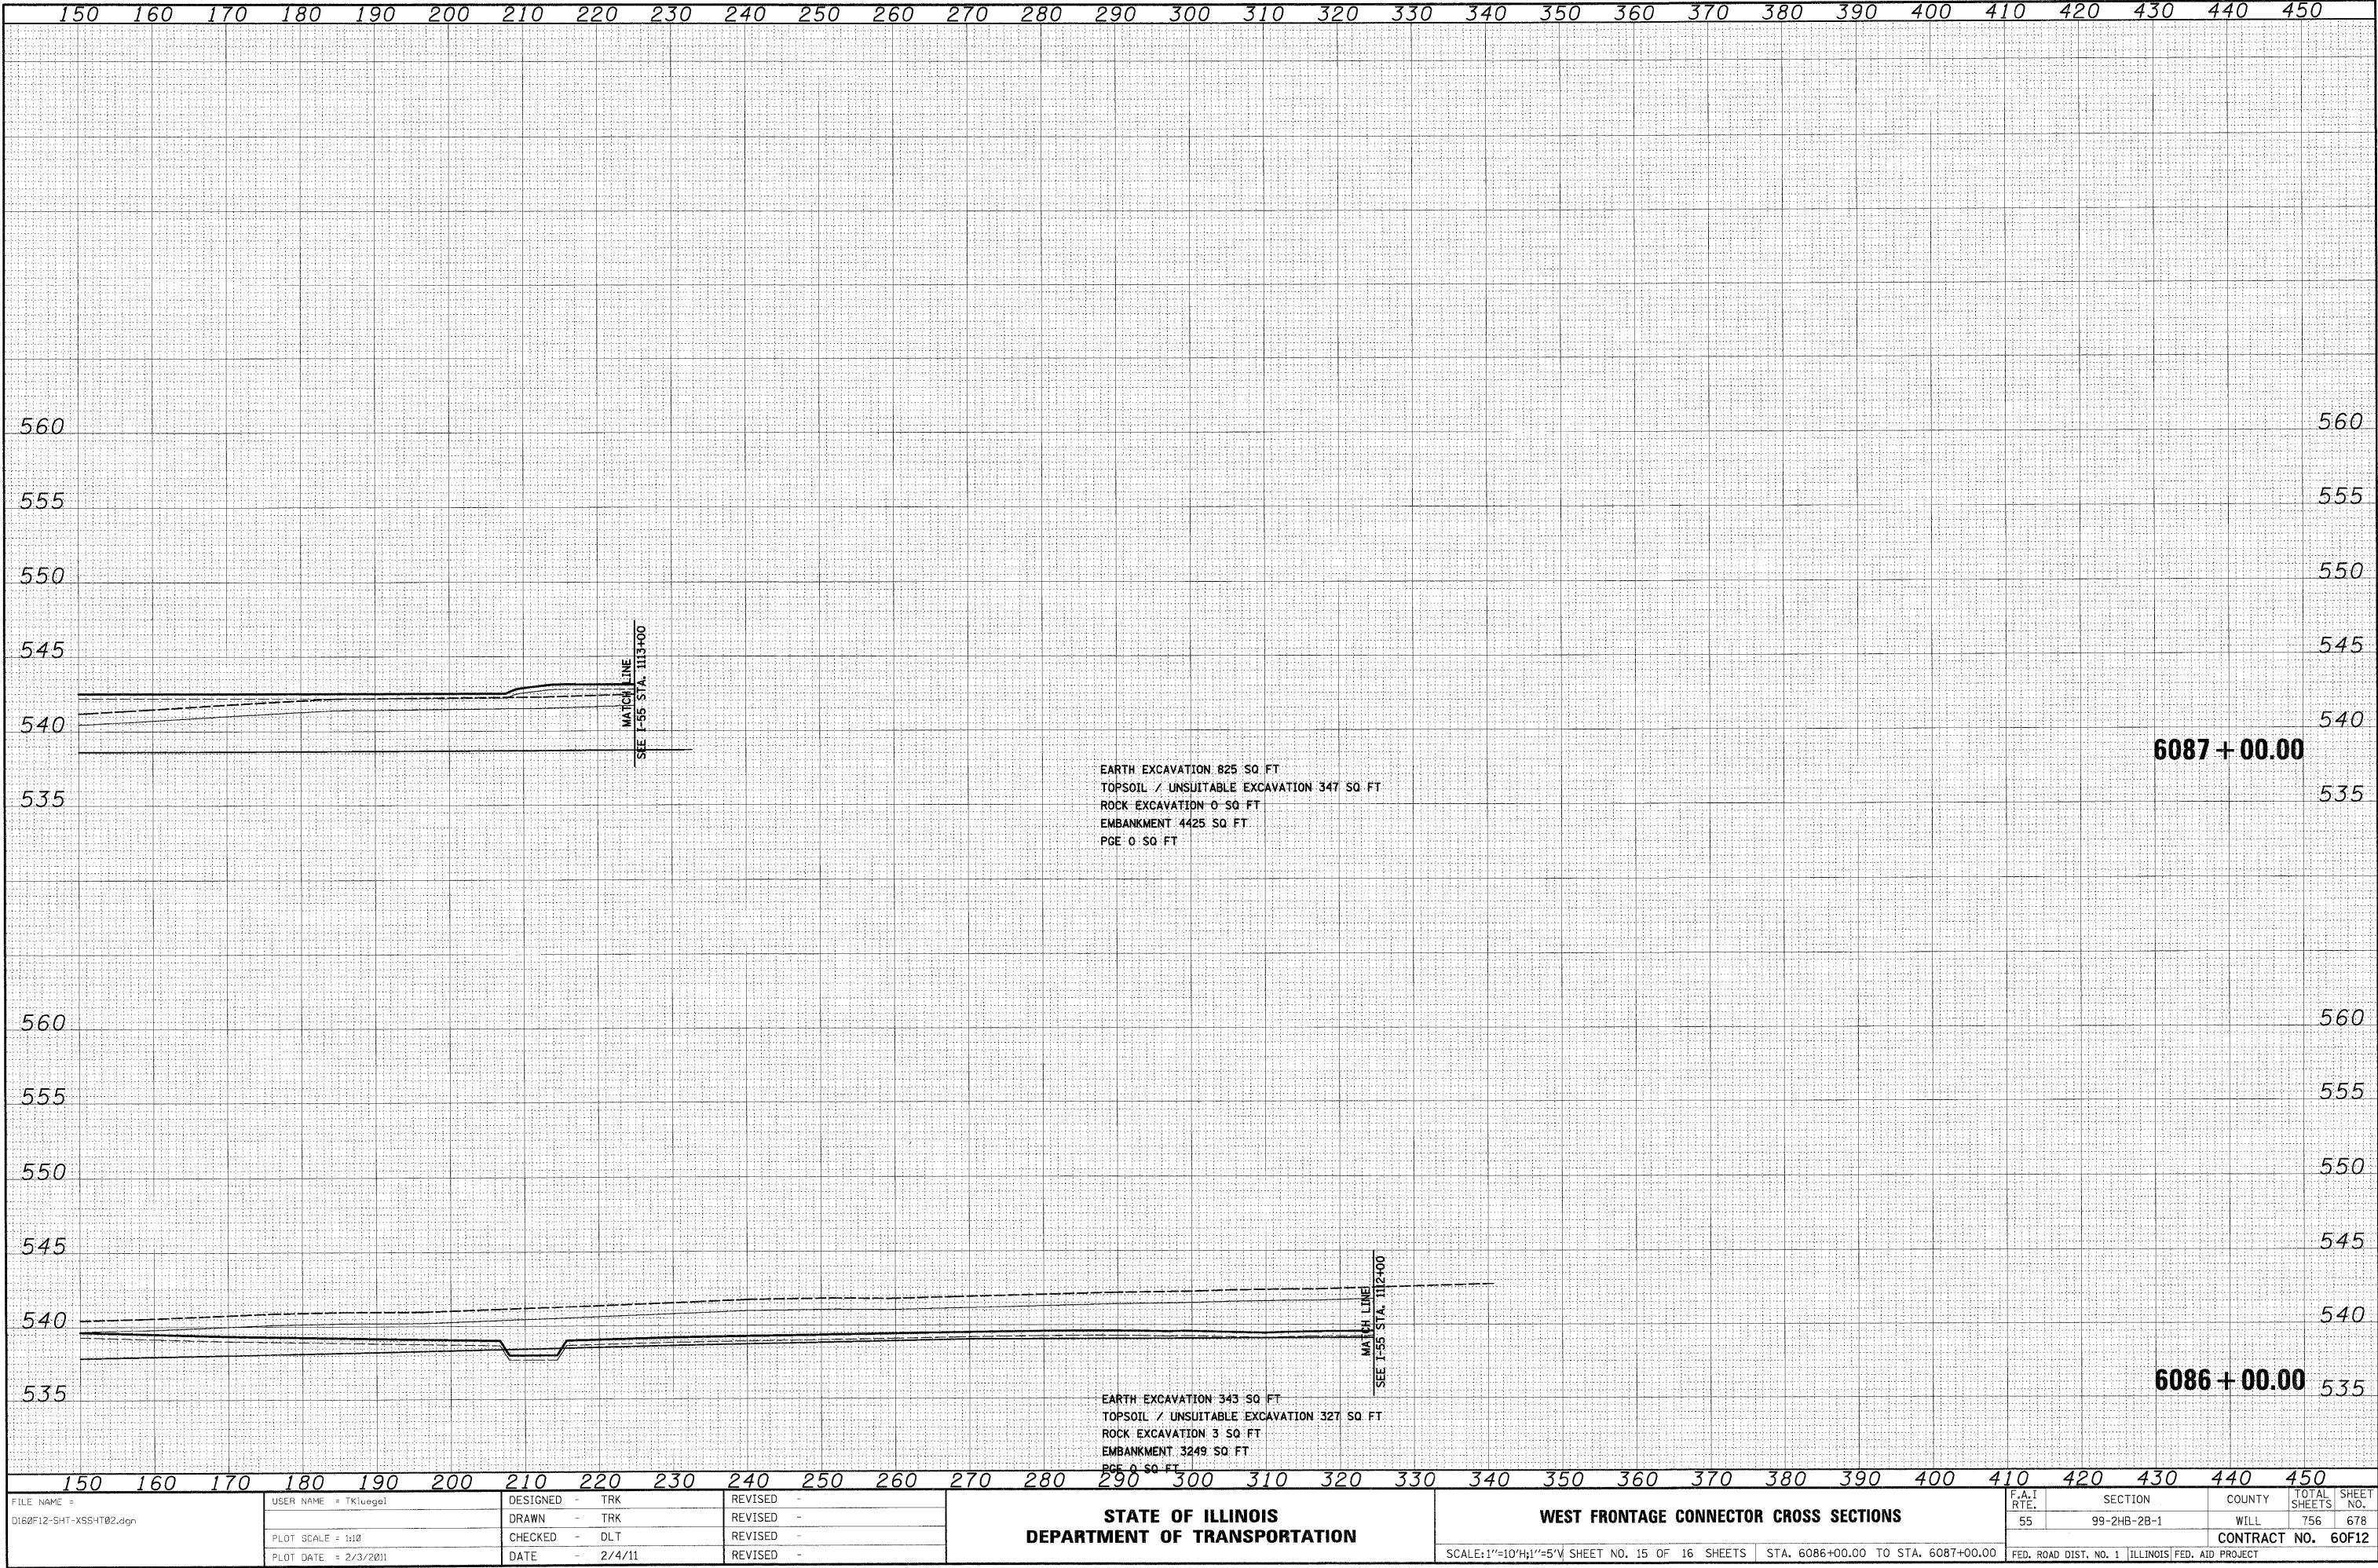

FINAL SURVEY	DATE
SURVEYED	BY
NOTED	
NO. _____	


ORIGINAL SURVEY	DATE
SURVEYED	BY
NOTED	
NO. _____	

McDonough Associates Inc.
Engineers / Architects
330 East Randolph Street, Chicago, Illinois 60601

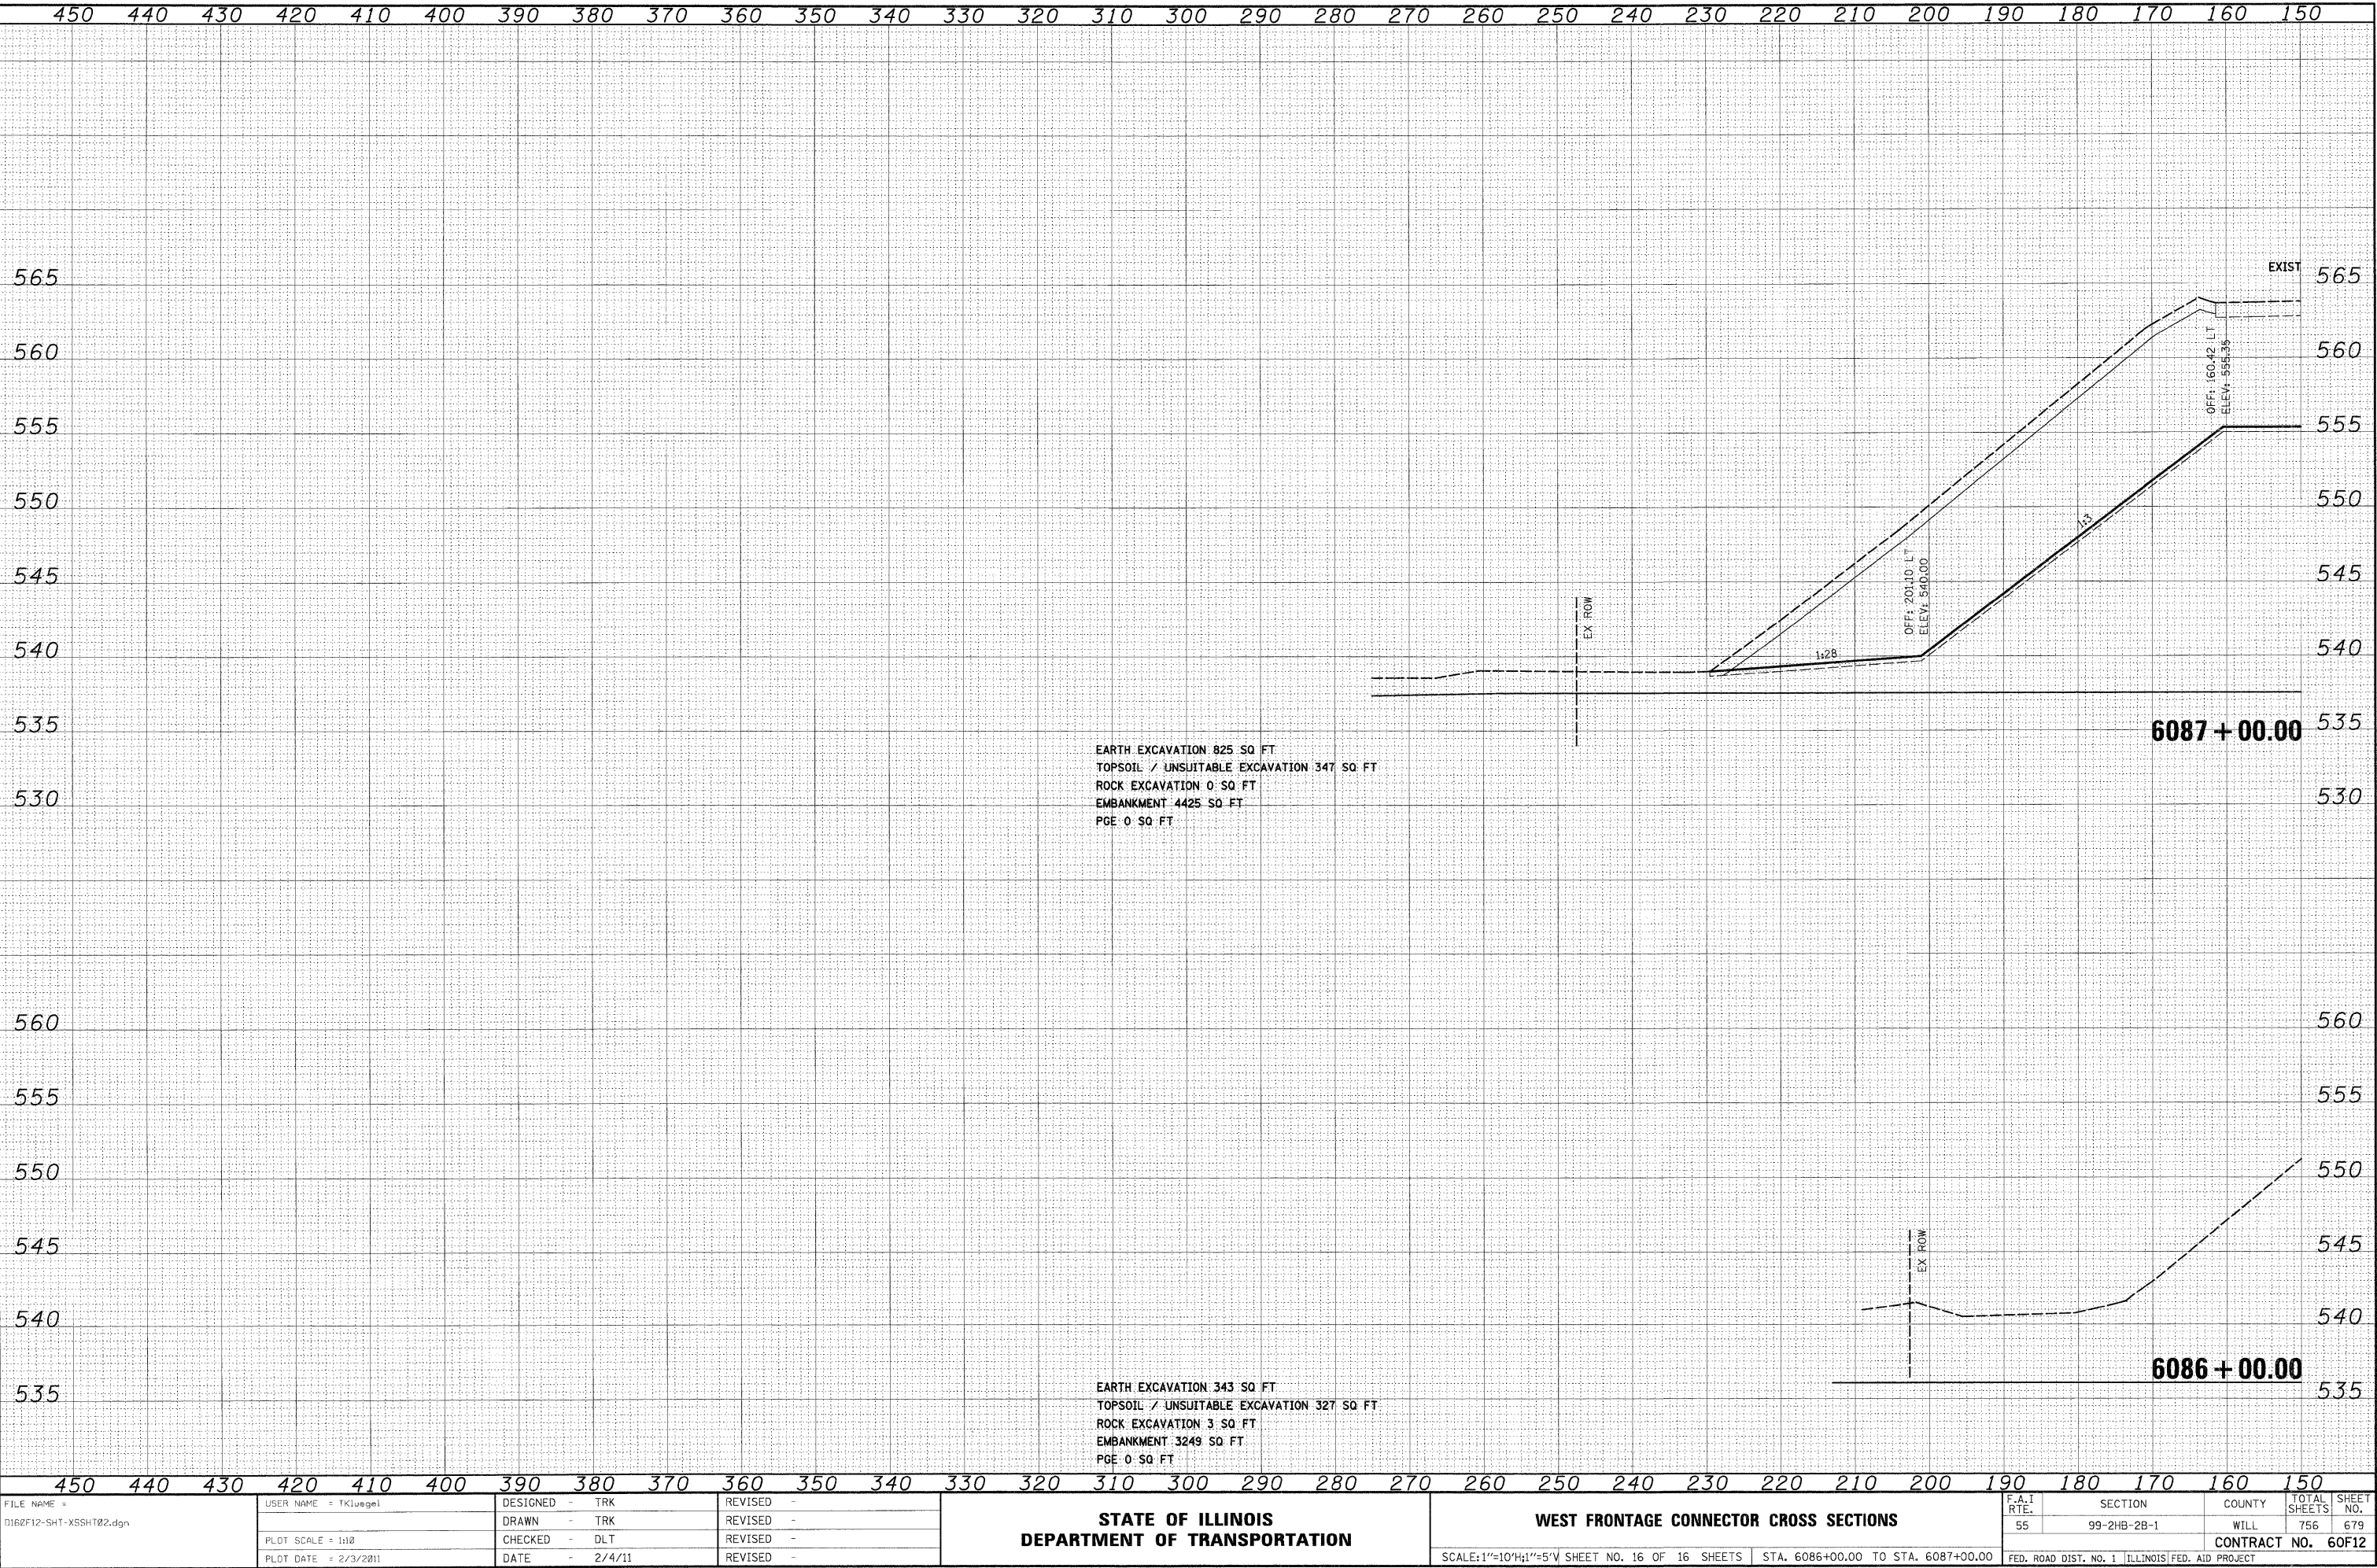

FINAL	BY	DATE
SURVEY		
NOTE BOOK		
NO.		


ORIGINAL	BY	DATE
SURVEY		
NOTE BOOK		
NO.		

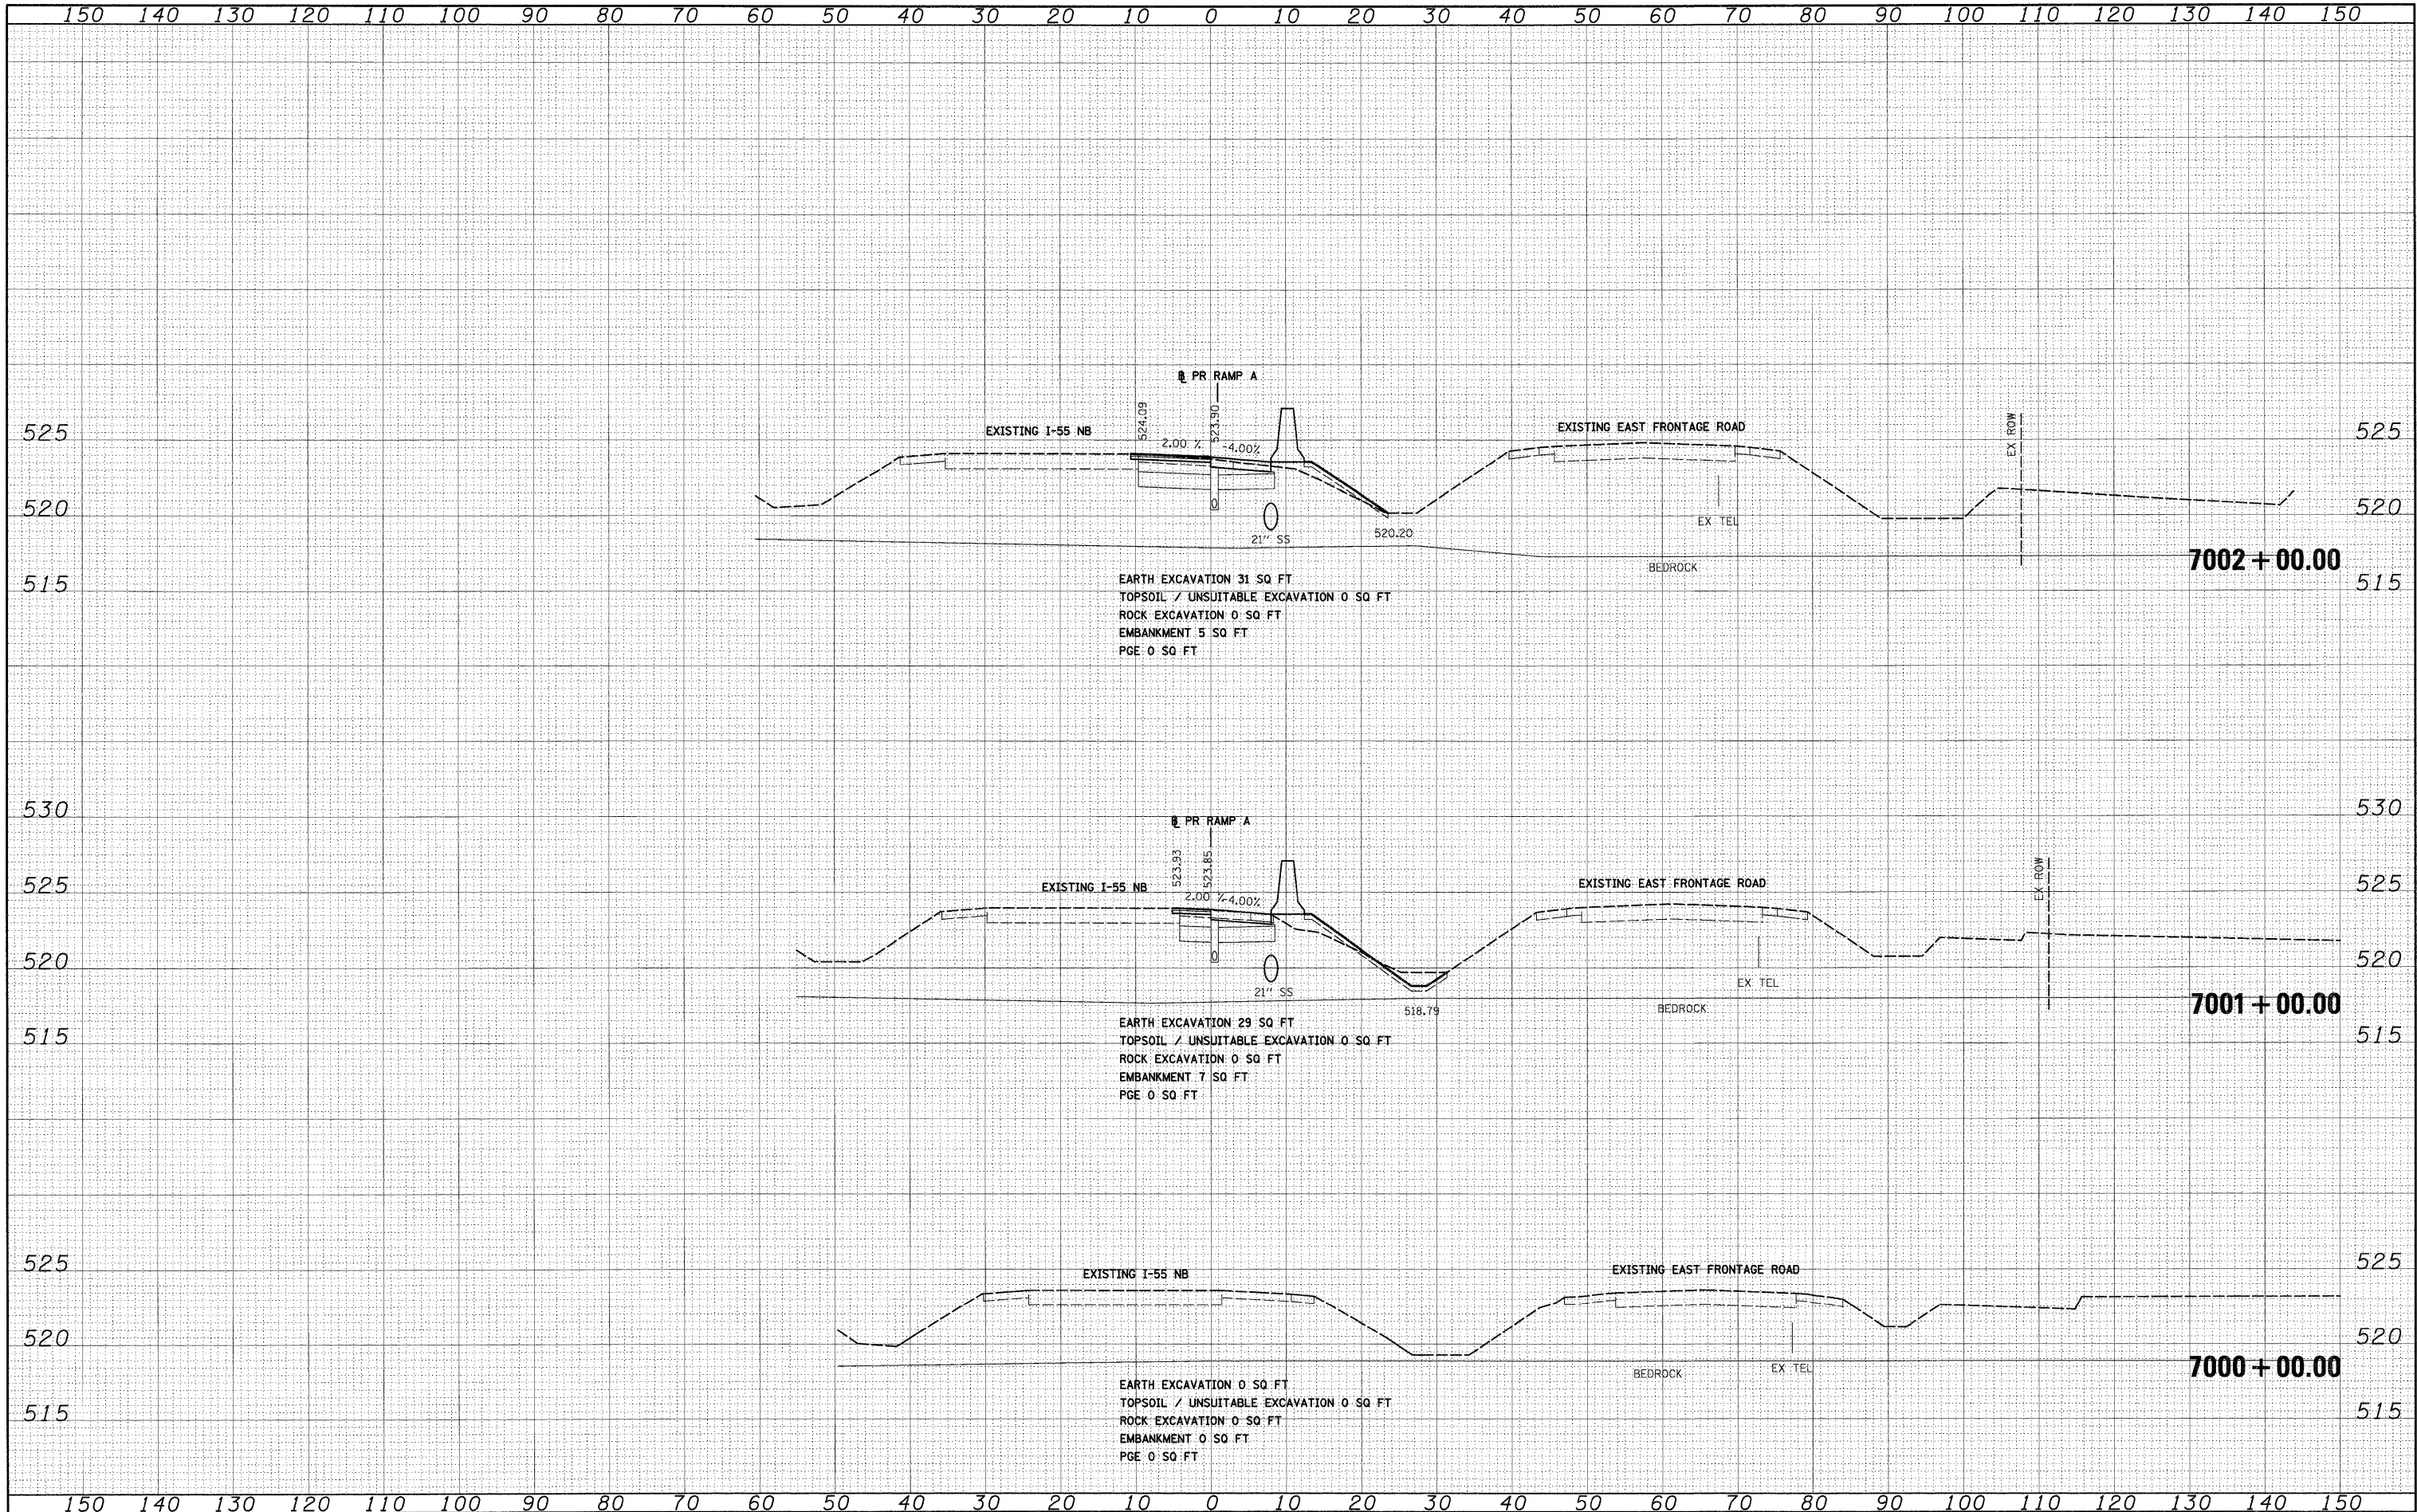

FILE NAME = D:\62F12-SHT-XSSH109.dgn	USER NAME = TKLuegel	DESIGNED - TRK	REVISED -	STATE OF ILLINOIS DEPARTMENT OF TRANSPORTATION	RAMP A CROSS SECTIONS	SCALE: 1"=10'H; 1"=5'V SHEET NO. 1 OF 8 SHEETS STA. 7000+00.00 TO STA. 7002+00.00	F.A.I. RTE.	SECTION	COUNTY	TOTAL SHEETS	SHEET NO.
		DRAWN - TRK	REVISED -				55	99-2HB-2B-1	WILL	756	680
		CHECKED - DLT	REVISED -				CONTRACT NO. 60F12				
		DATE - 2/4/11	REVISED -				FED. ROAD DIST. NO. 1 ILLINOIS FED. AID PROJECT				

DATE	BY	SURVEYED	NO.
		NOTE BOOK	
		TEMP. DATE	
		AREAS CHECKED	


DATE	BY	SURVEYED	NO.
		NOTE BOOK	
		TEMP. DATE	
		AREAS CHECKED	

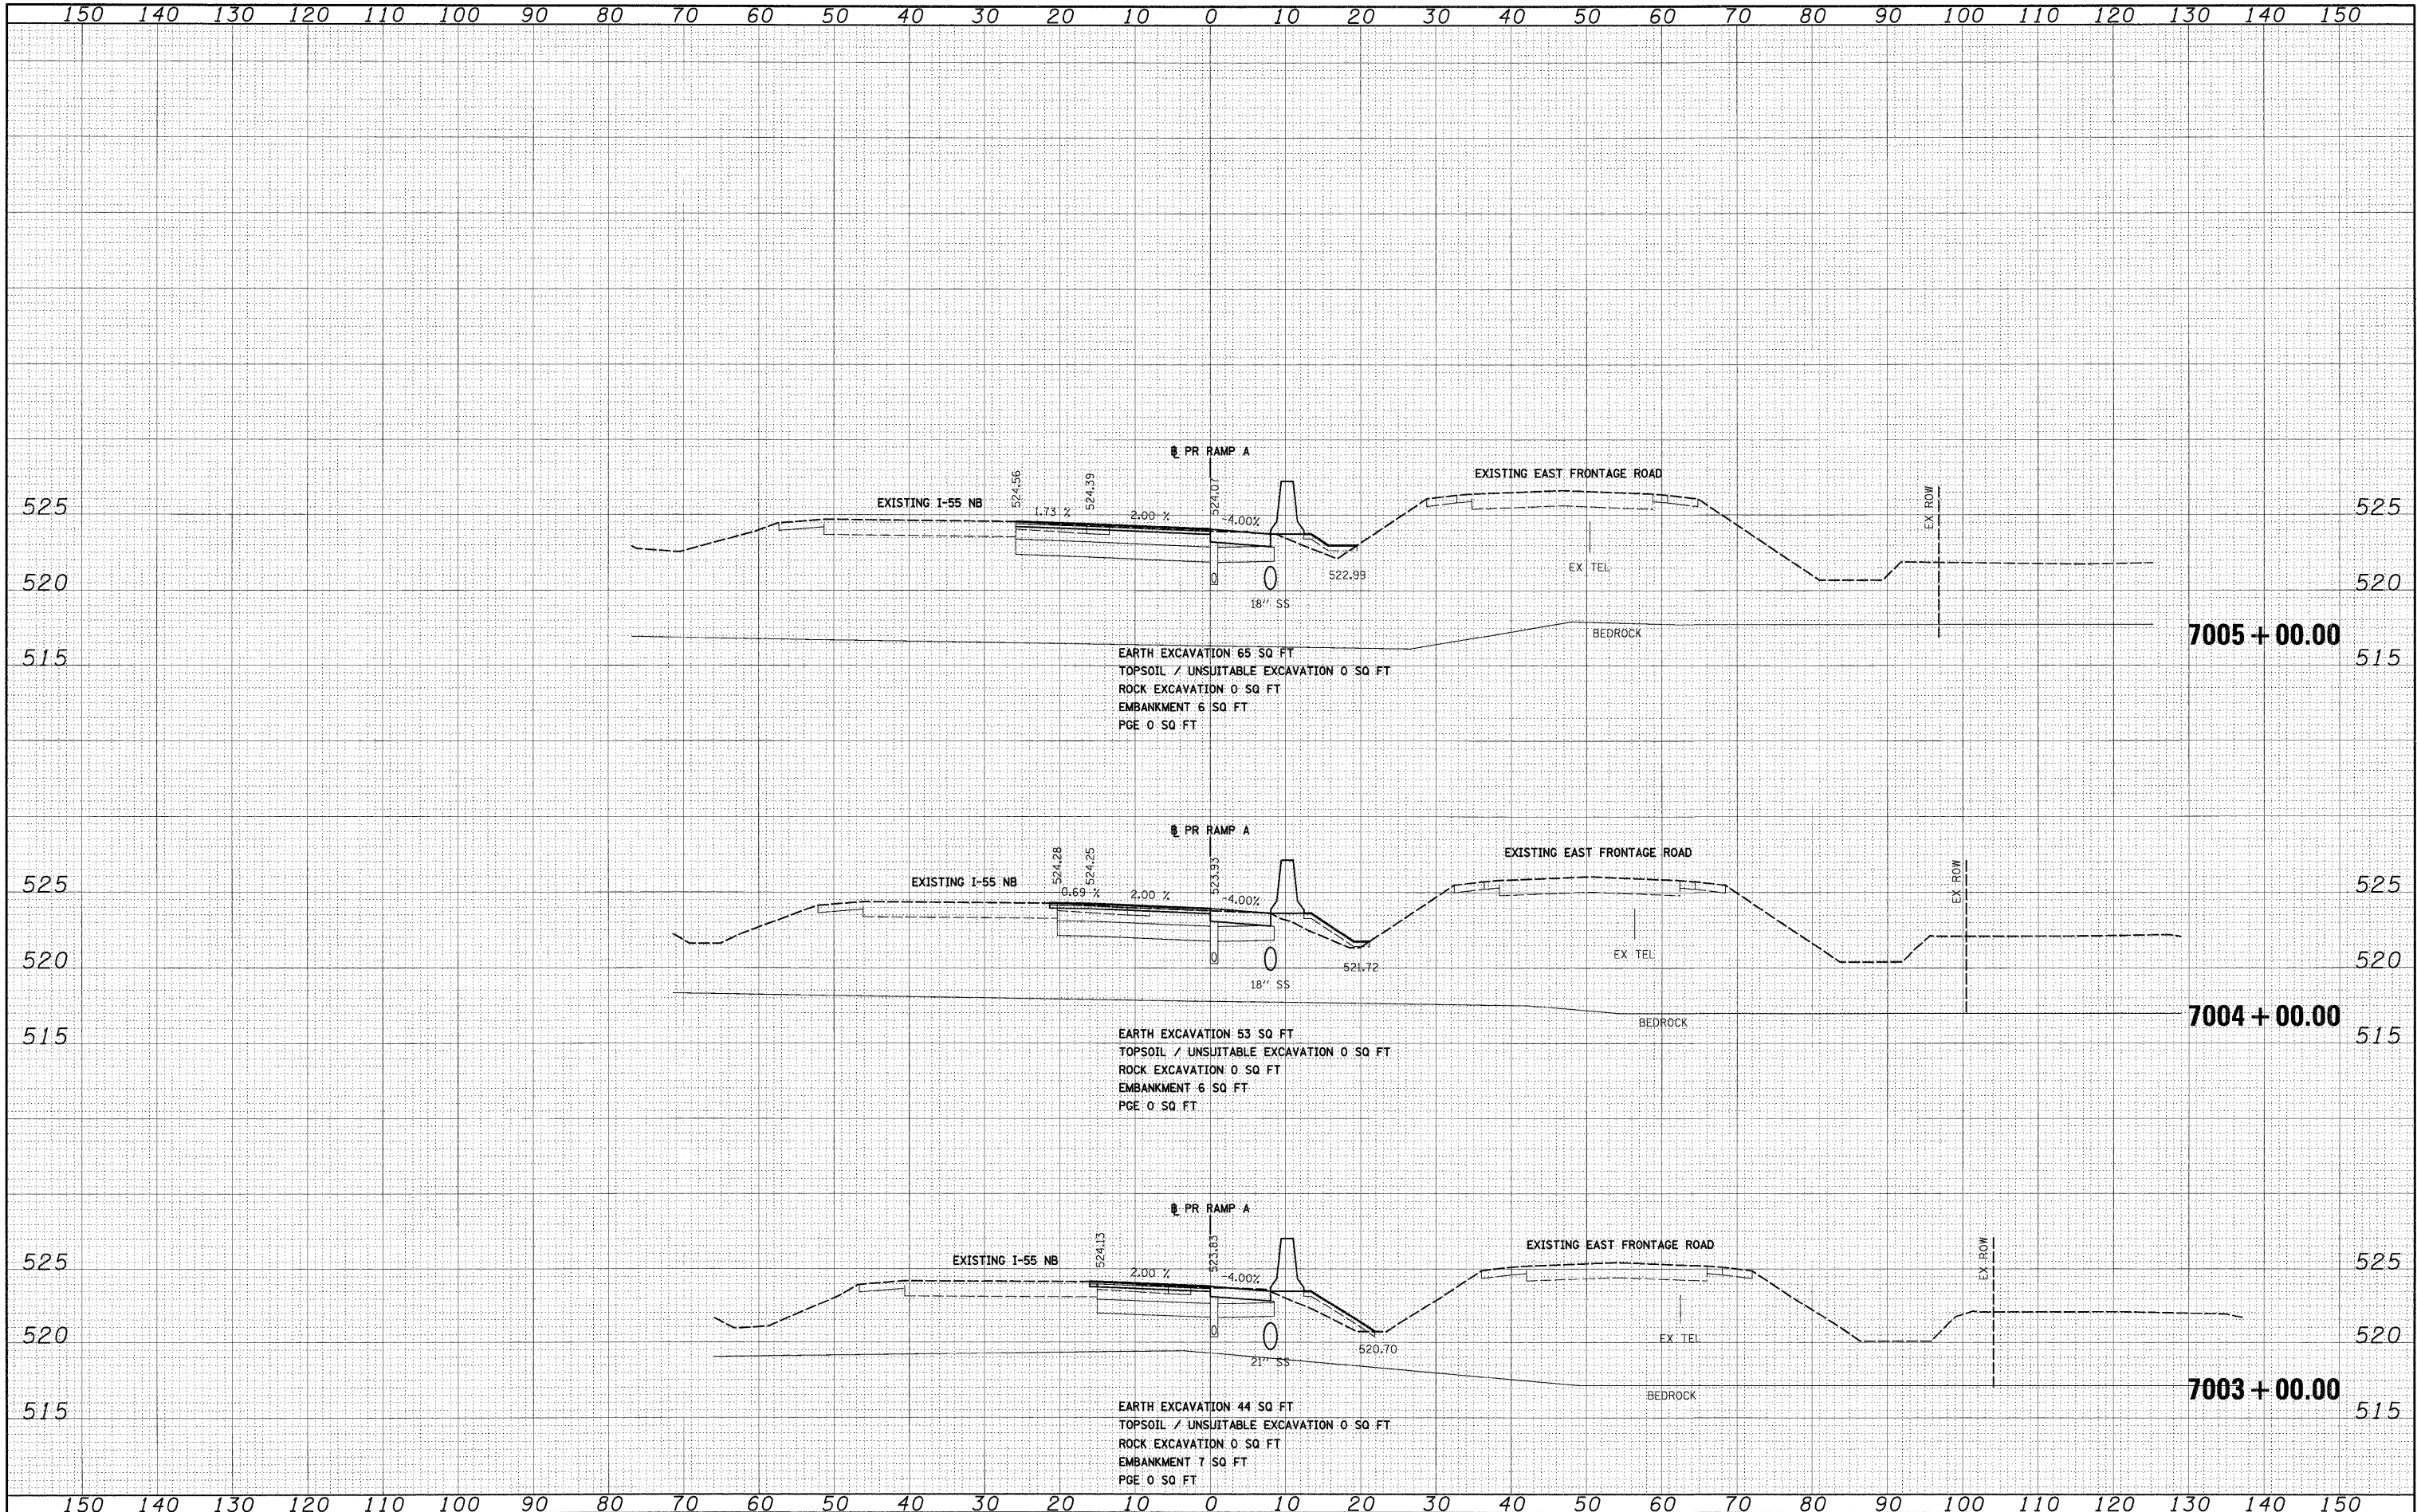

FILE NAME = D:\60F12-SHT-X55-1109.dgn	USER NAME = TKLuegml	DESIGNED - TRK	REVISED -	STATE OF ILLINOIS DEPARTMENT OF TRANSPORTATION		RAMP A CROSS SECTIONS		F.A.T. RTE. 55	SECTION 99-2HB-2B-1	COUNTY WILL	TOTAL SHEETS 756	SHEET NO. 681
PLOT SCALE = 1:10		DRAWN - TRK	REVISED -					CONTRACT NO. 60F12				
PLOT DATE = 2/3/2011		CHECKED - DLT	REVISED -					FED. ROAD DIST. NO. 1 ILLINOIS FED. AID PROJECT				
		DATE - 2/4/11	REVISED -									
				SCALE: 1"=10'H; 1"=5'V		SHEET NO. 2 OF 8 SHEETS		STA. 7003+00.00 TO STA. 7005+00.00				

DATE	
BY	
SURVEYED	
NOTED	
NO.	


DATE	
BY	
SURVEYED	
NOTED	
NO.	

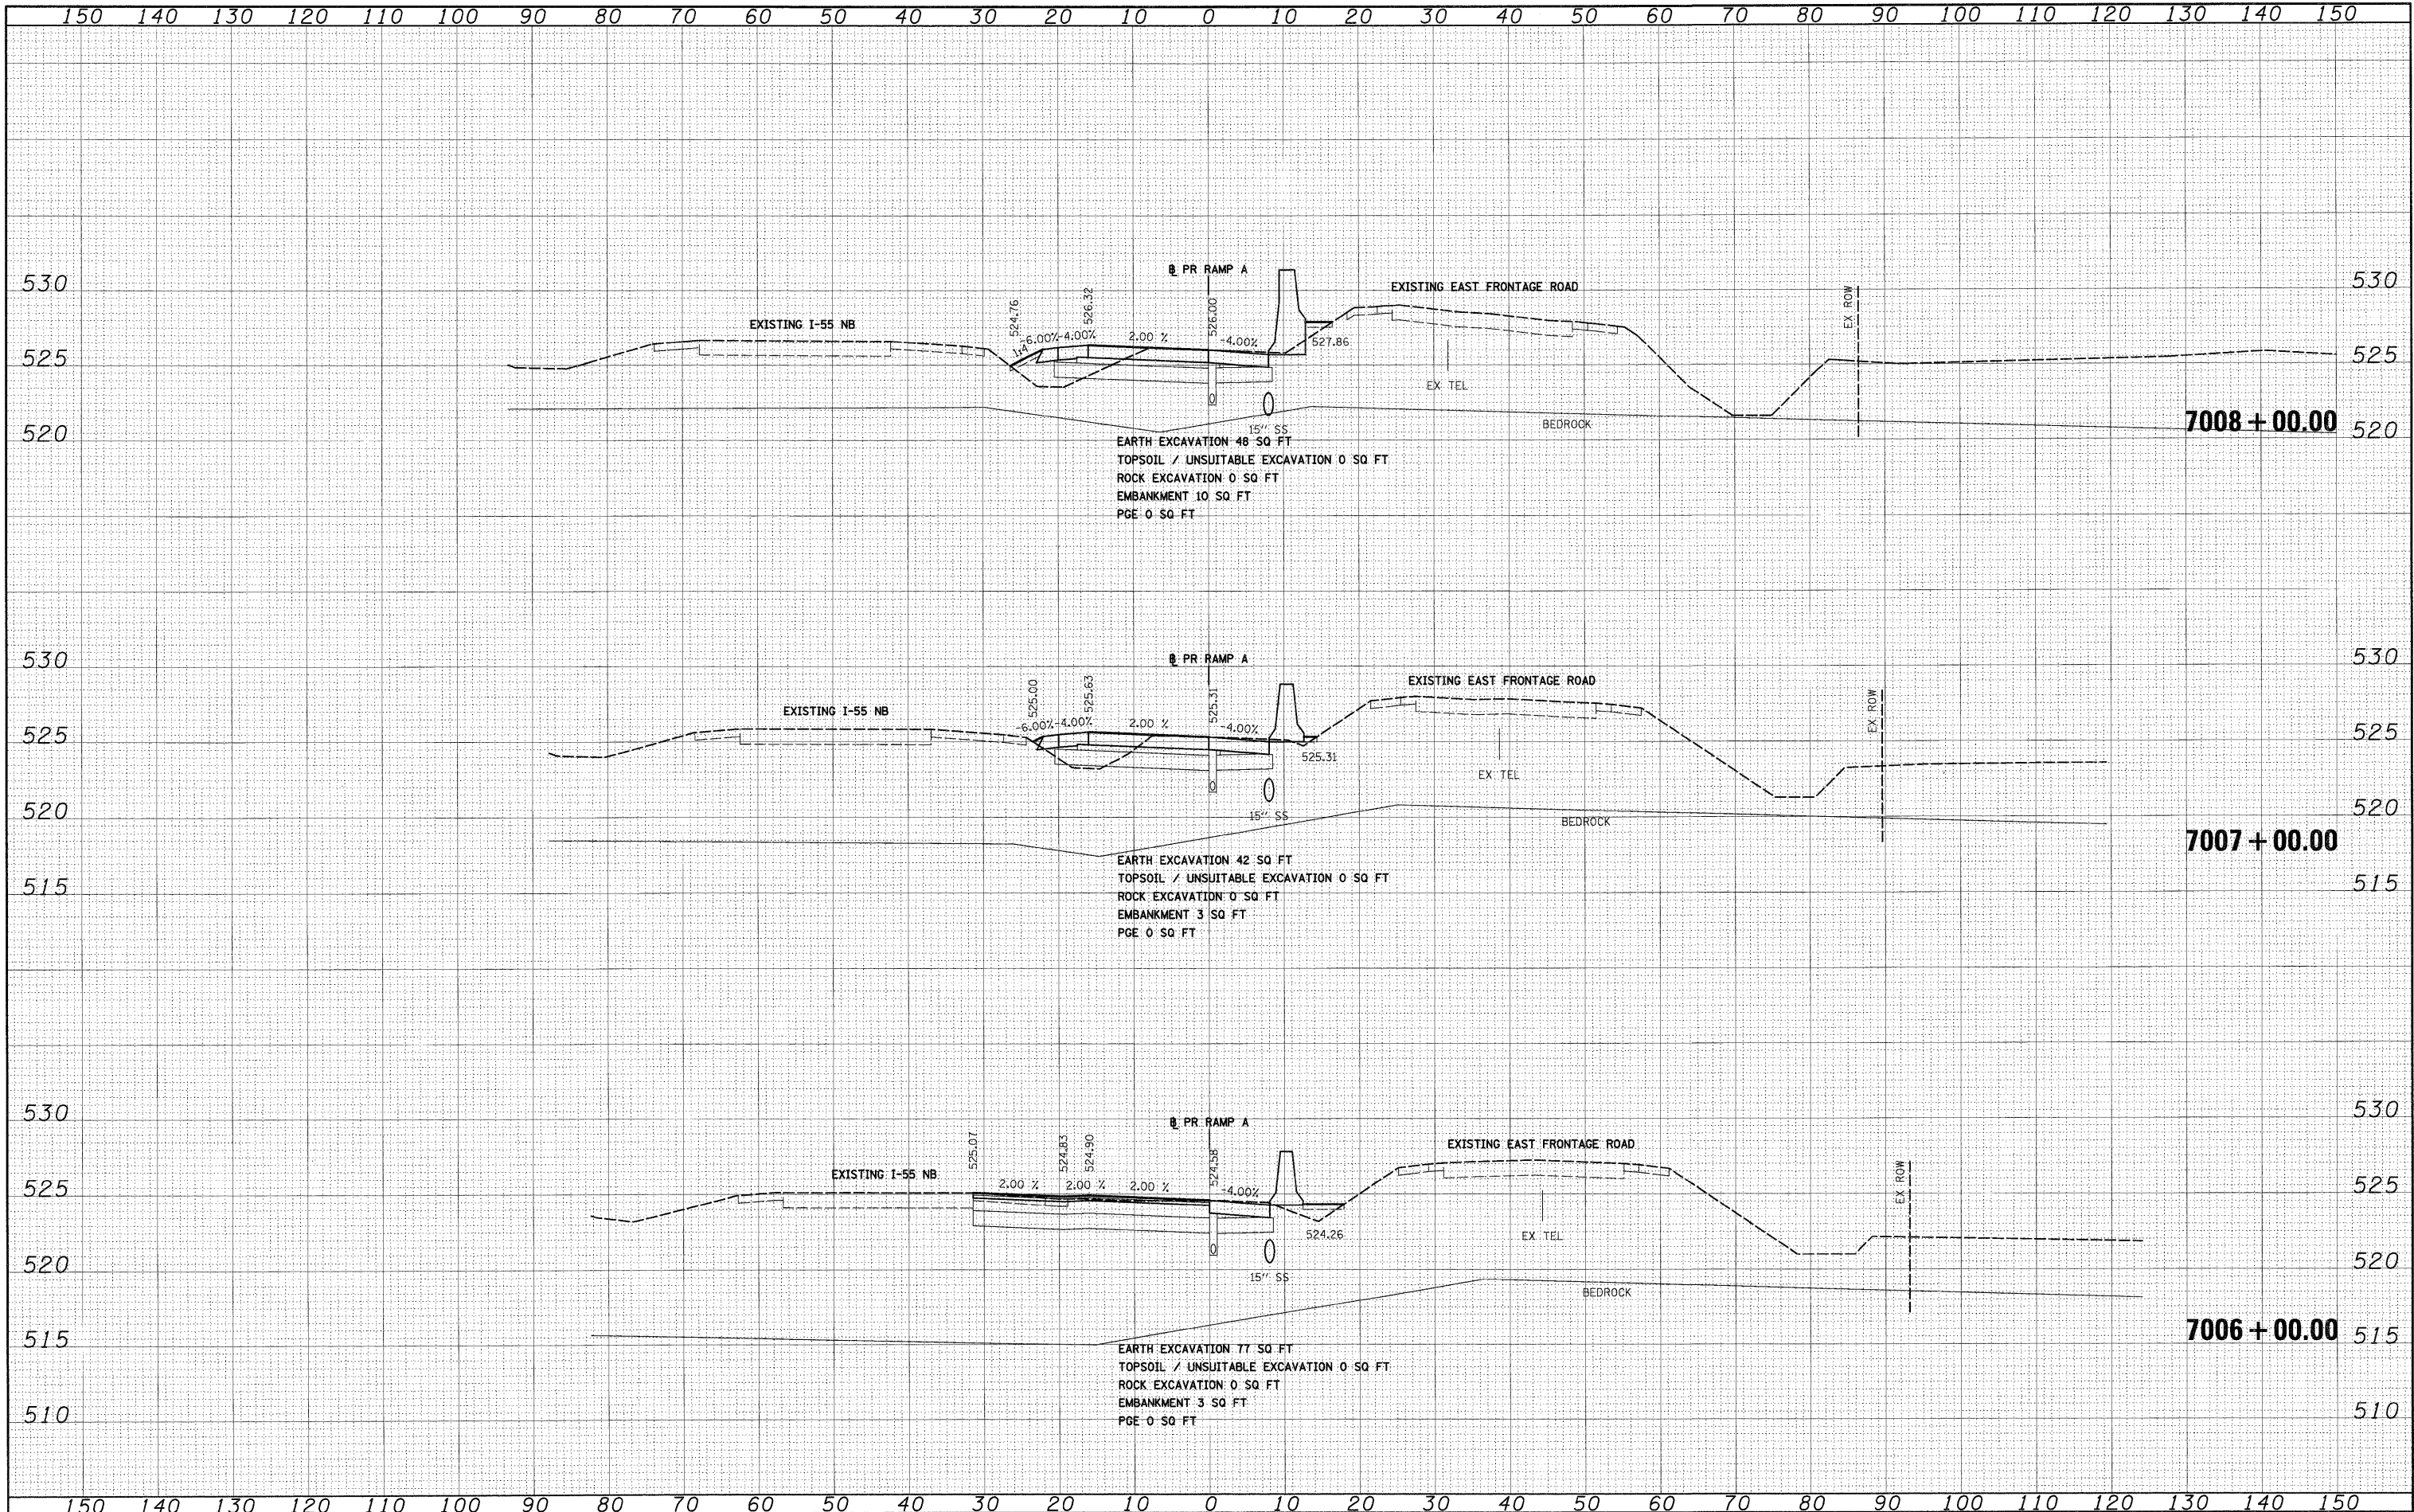

FILE NAME = D:\62F12-SHT-XSSH109.dgn	USER NAME = TKLuegel	DESIGNED - TRK	REVISED -	STATE OF ILLINOIS DEPARTMENT OF TRANSPORTATION		RAMP A CROSS SECTIONS		F.A.T. RTE.	SECTION	COUNTY	TOTAL SHEETS	SHEET NO.
		DRAWN - TRK	REVISED -					55	99-2HB-2B-1	WILL	756	682
		CHECKED - DLT	REVISED -					CONTRACT NO. 60F12				
		DATE - 2/4/11	REVISED -					FED. ROAD DIST. NO. 1 ILLINOIS FED. AID PROJECT				
PLOT SCALE = 1:10				SCALE: 1"=10'H; 1"=5'V		SHEET NO. 3 OF 8 SHEETS		STA. 7006+00.00 TO STA. 7008+00.00				

FINAL SURVEY	BY	DATE
SURVEYED		
PLOTTED		
NOTE BOOK		
AREAS CHECKED		
NO.		


ORIGINAL SURVEY	BY	DATE
SURVEYED		
PLOTTED		
NOTE BOOK		
AREAS CHECKED		
NO.		

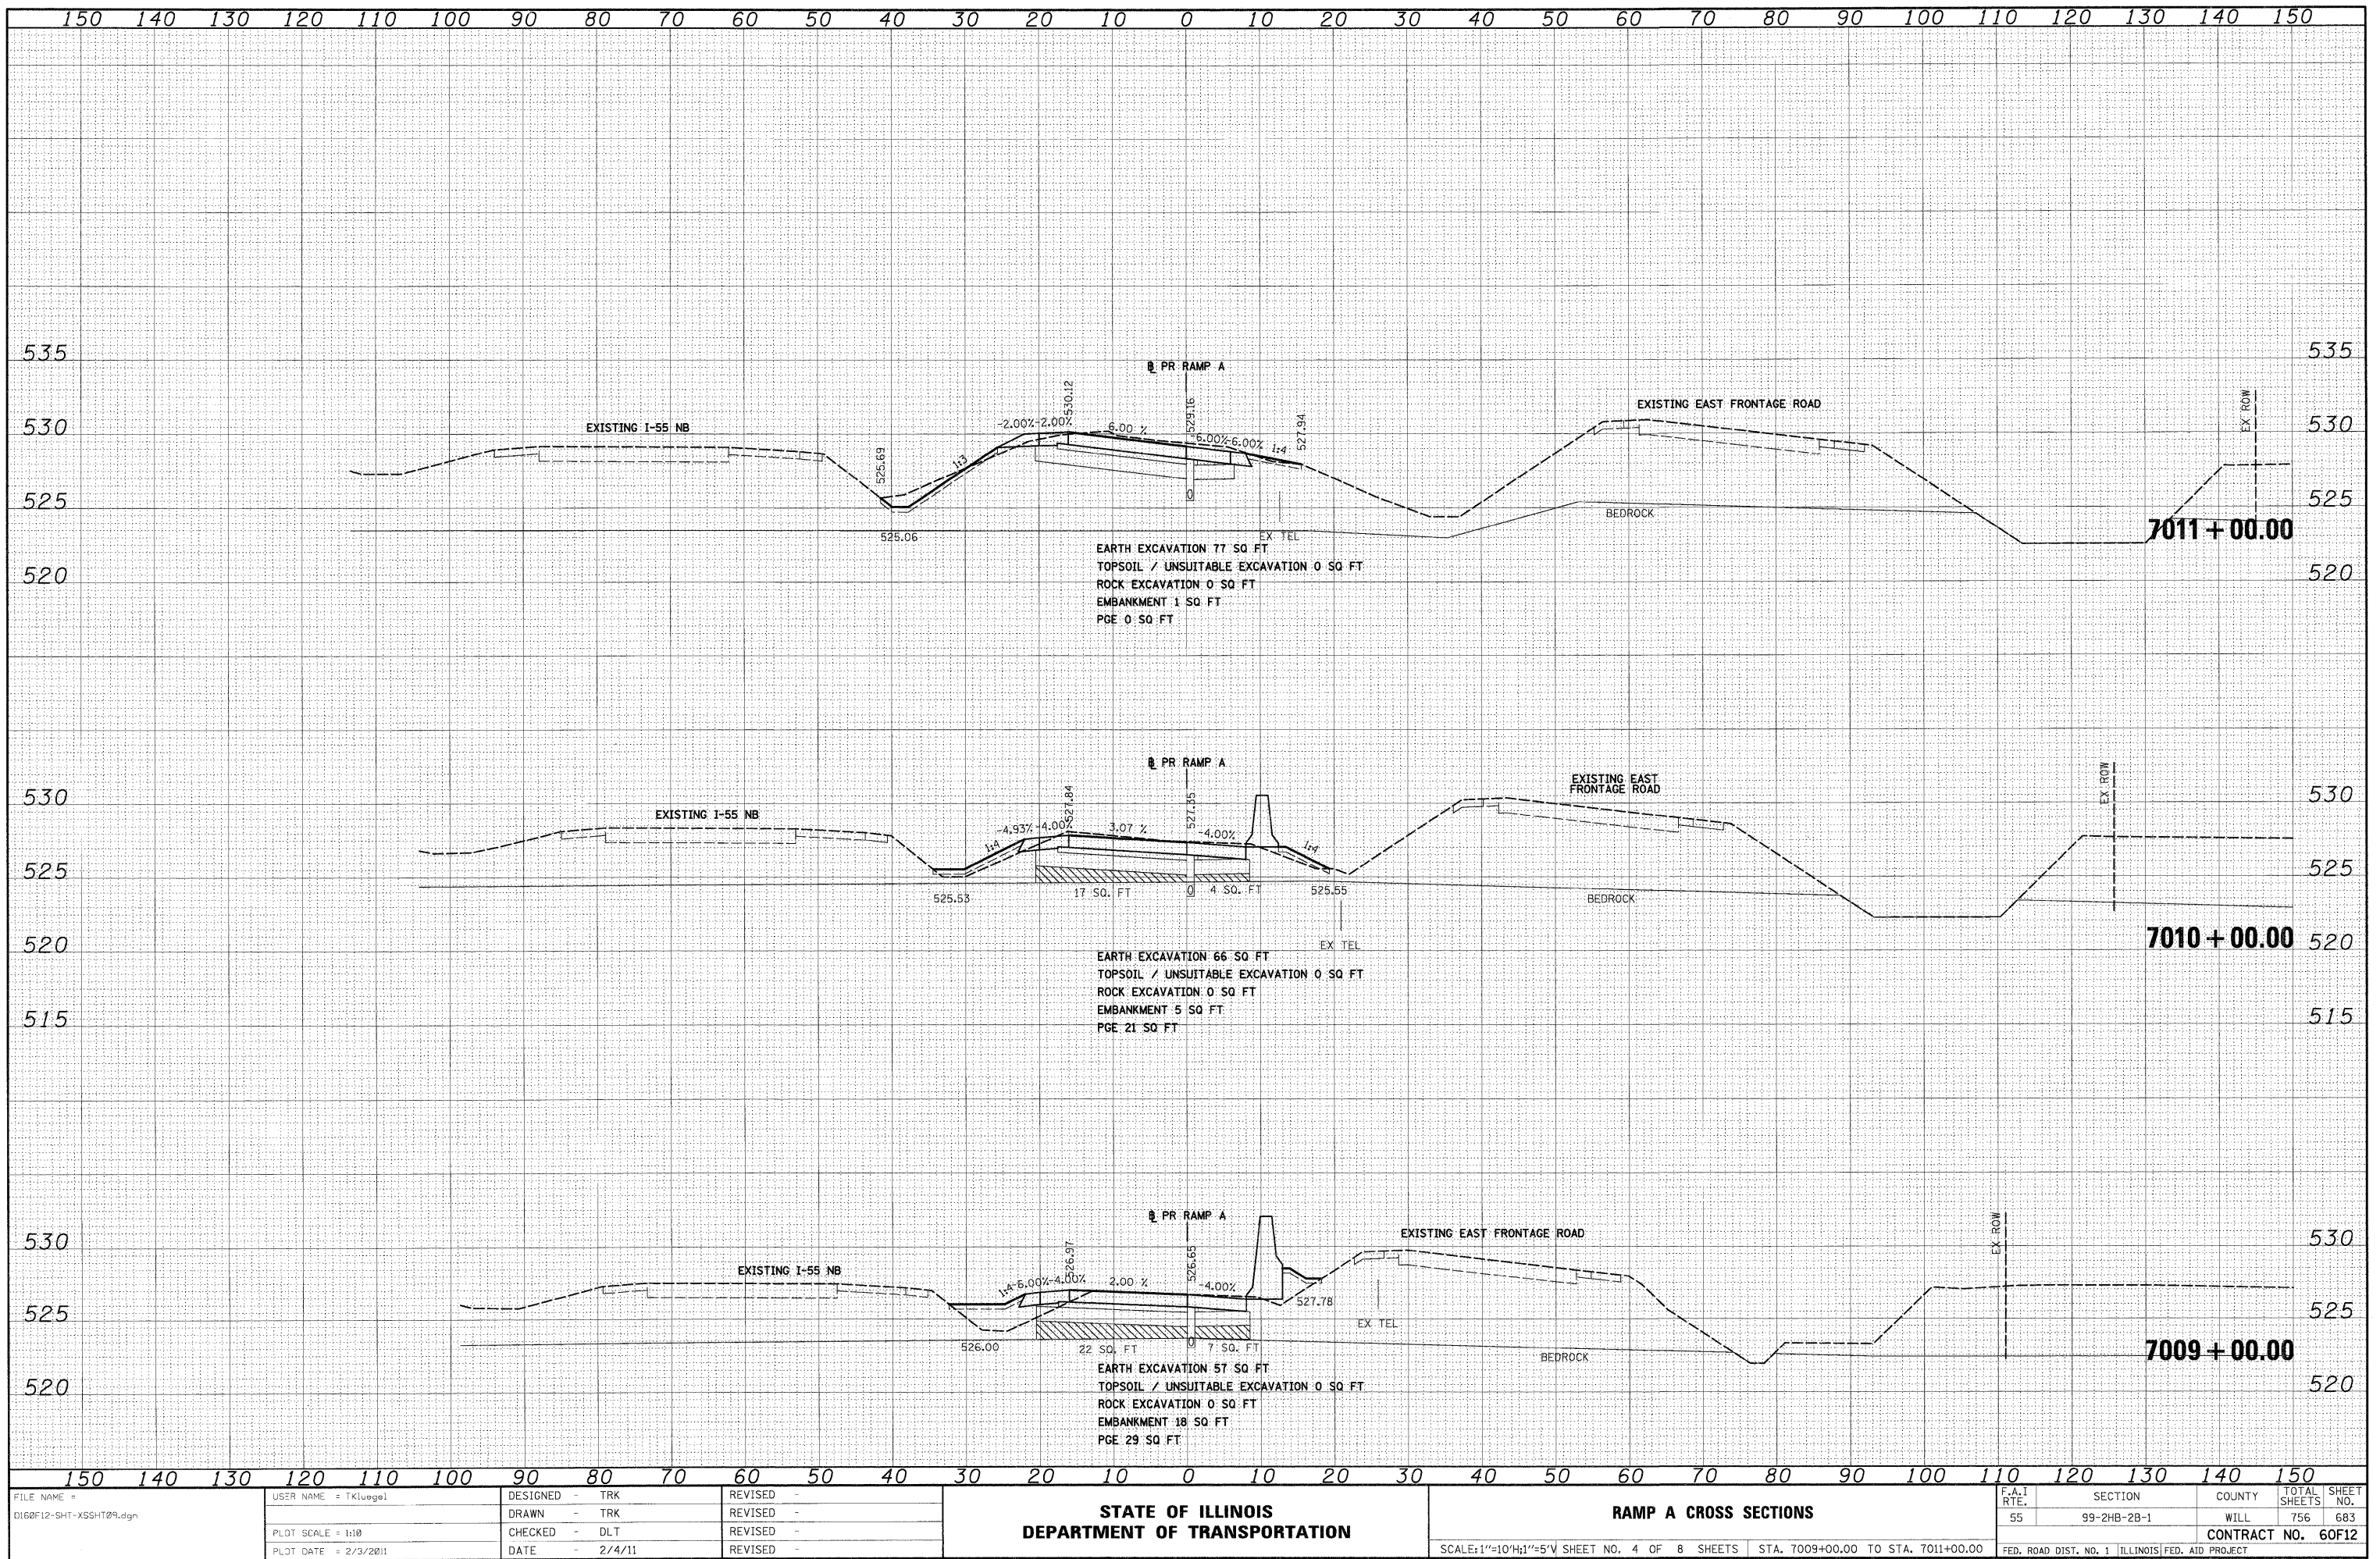

FILE NAME = 0168F12-SHT-XSHT09.dgn	USER NAME = TKJungel	DESIGNED - TRK	REVISED -	STATE OF ILLINOIS DEPARTMENT OF TRANSPORTATION	RAMP A CROSS SECTIONS	SCALE: 1"=10'H; 1"=5'V SHEET NO. 4 OF 8 SHEETS STA. 7009+00.00 TO STA. 7011+00.00	F.A.I. RTE. 55	SECTION 99-2HB-2B-1	COUNTY WILL	TOTAL SHEETS 756	SHEET NO. 683	CONTRACT NO. 60F12
PLOT SCALE = 1:10	PLOT DATE = 2/3/2011	CHECKED - DLT	REVISED -									
		DATE = 2/4/11	REVISED -									

FINAL	SURVEY	DATE
NOTE BOOK	NO.	
NO.		


ORIGINAL	SURVEY	DATE
NOTE BOOK	NO.	
NO.		

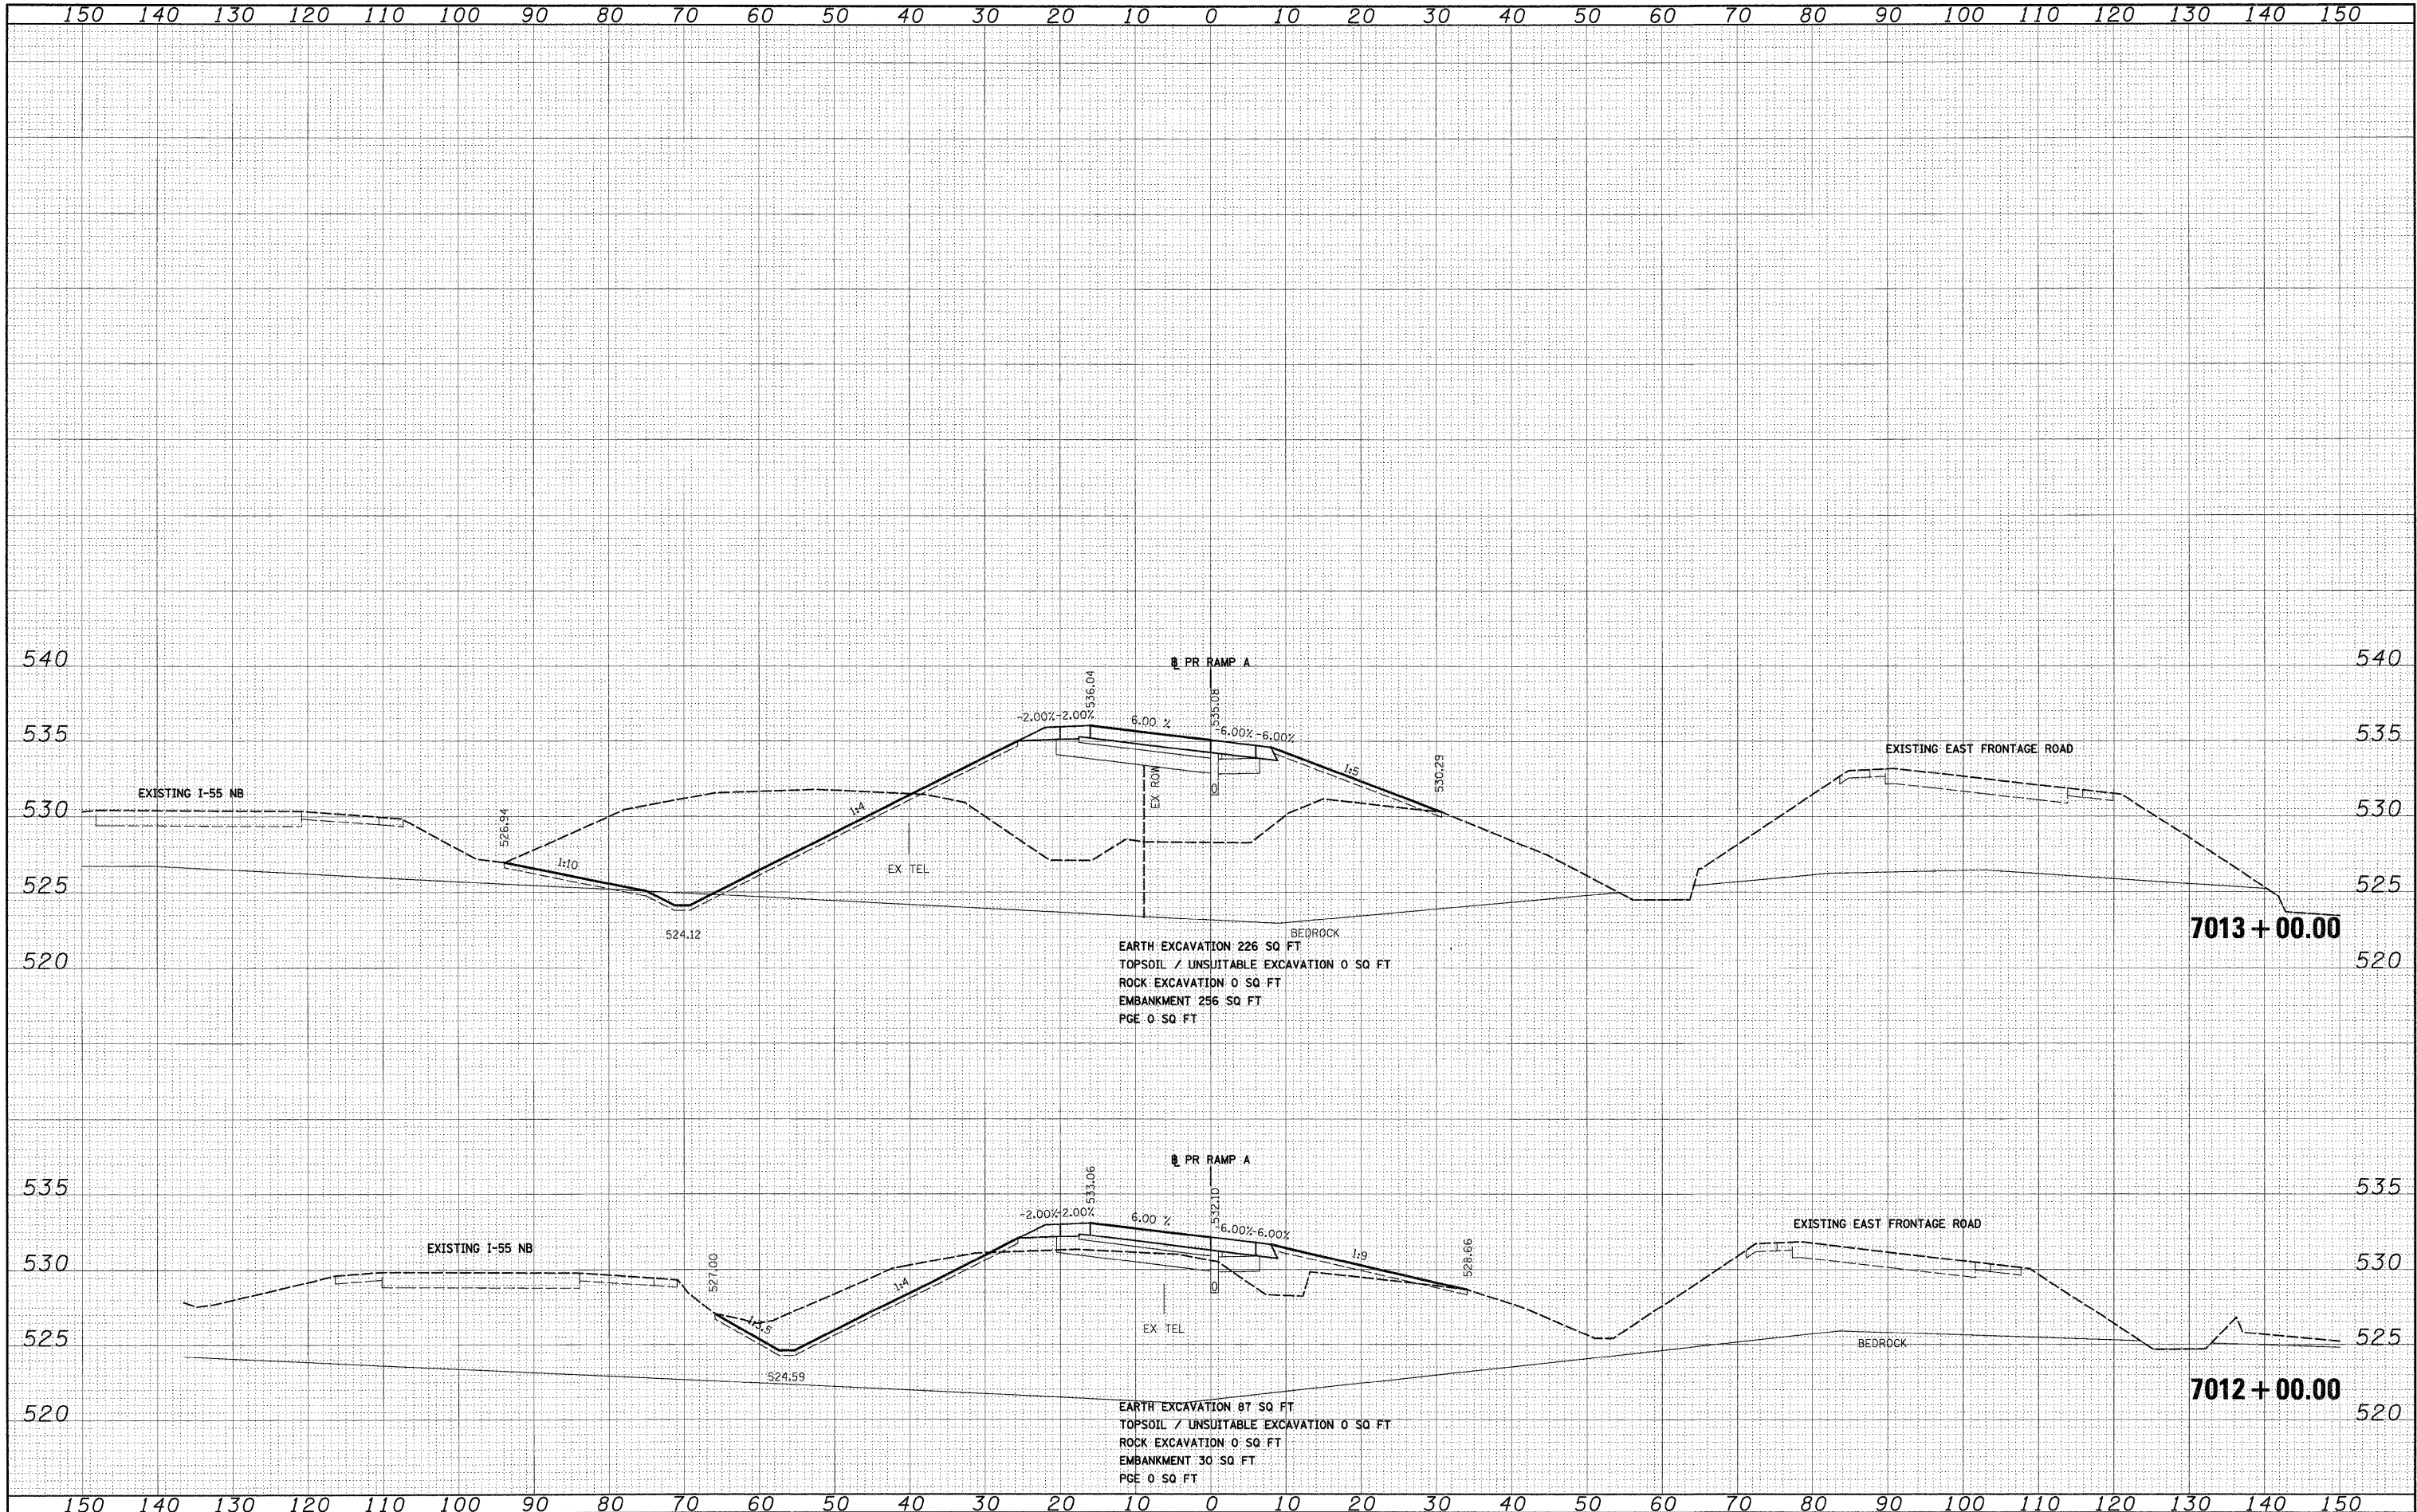

FILE NAME = D:\62\F12-SHT-XSSH129.dgn	USER NAME = TK.uegel	DESIGNED - TRK	REVISED -	STATE OF ILLINOIS DEPARTMENT OF TRANSPORTATION	RAMP A CROSS SECTIONS				F.A.I RTE.	SECTION	COUNTY	TOTAL SHEETS	SHEET NO.
		DRAWN - TRK	REVISED -		55	99-2HB-2B-1	WILL	756	684				
	PLOT SCALE = 1:10	CHECKED - DLT	REVISED -		CONTRACT NO. 60F12								
	PLOT DATE = 2/3/2011	DATE - 2/4/11	REVISED -		FED. ROAD DIST. NO. 1 ILLINOIS FED. AID PROJECT								
					SCALE: 1"=10'H; 1"=5' V SHEET NO. 5 OF 8 SHEETS	STA. 7012+00.00 TO STA. 7013+00.00							

FINAL	DATE
SURVEY	BY
PLOTTED	
REVISION	
NOTE BOOK	
AREAS CHECKED	
NO.	

ORIGINAL	DATE
SURVEY	BY
PLOTTED	
REVISION	
NOTE BOOK	
AREAS CHECKED	
NO.	

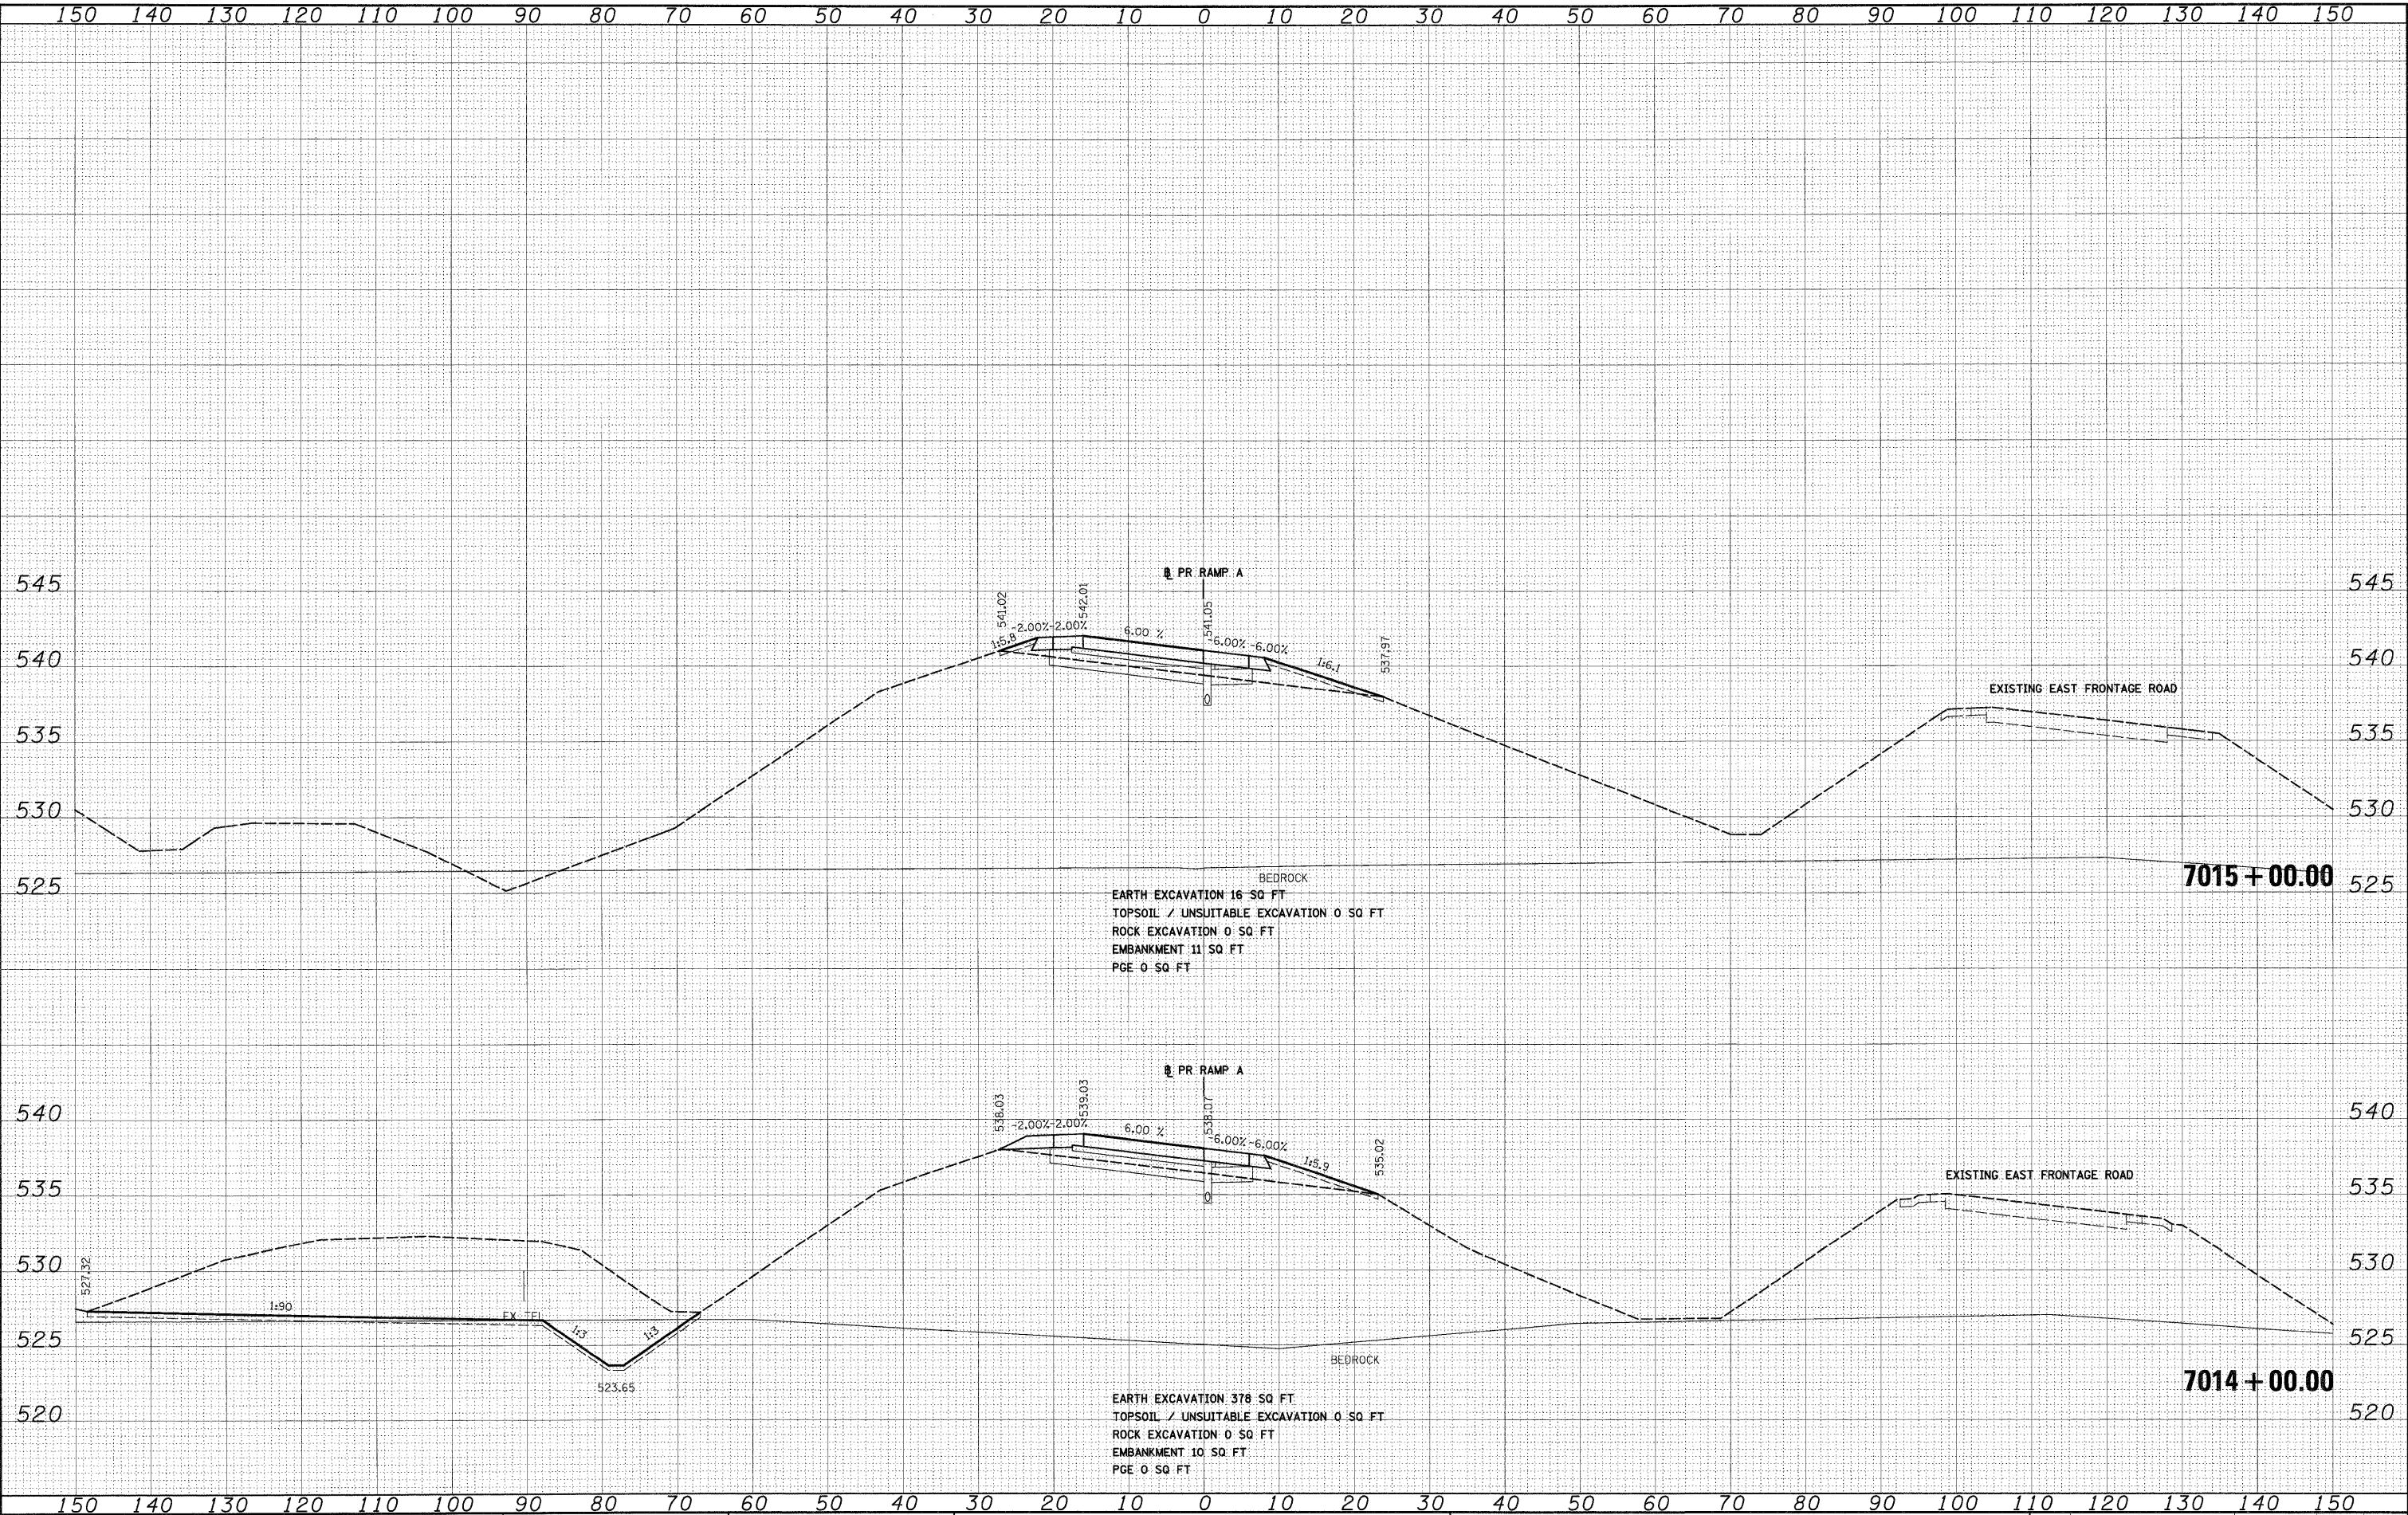


FILE NAME =	USER NAME = TK1uegel	DESIGNED - TRK	REVISED -	STATE OF ILLINOIS DEPARTMENT OF TRANSPORTATION	RAMP A CROSS SECTIONS	F.A.I. RTE.	SECTION	COUNTY	TOTAL SHEETS	SHEET NO.
D:\68\F12-SHT-XSSH10%.dgn		DRAWN - TRK	REVISED -			55	99-2HB-2B-1	WILL	756	685
	PLOT SCALE = 1:10	CHECKED - DLT	REVISED -			CONTRACT NO. 60F12				
	PLOT DATE = 2/3/2011	DATE - 2/4/11	REVISED -			FED. ROAD DIST. NO. 1 ILLINOIS FED. AID PROJECT				
SCALE: 1"=10'H; 1"=5'V SHEET NO. 6 OF 8 SHEETS STA. 7014+00.00 TO STA. 7015+00.00										

FINAL	SURVEYED	BY	DATE
NOTE BOOK	DATE		
NO.	NO.		


ORIGINAL	SURVEYED	BY	DATE
NOTE BOOK	DATE		
NO.	NO.		

McDonough Associates Inc.
Engineers/Architects
138 East Randolph Street Chicago, Illinois 60601

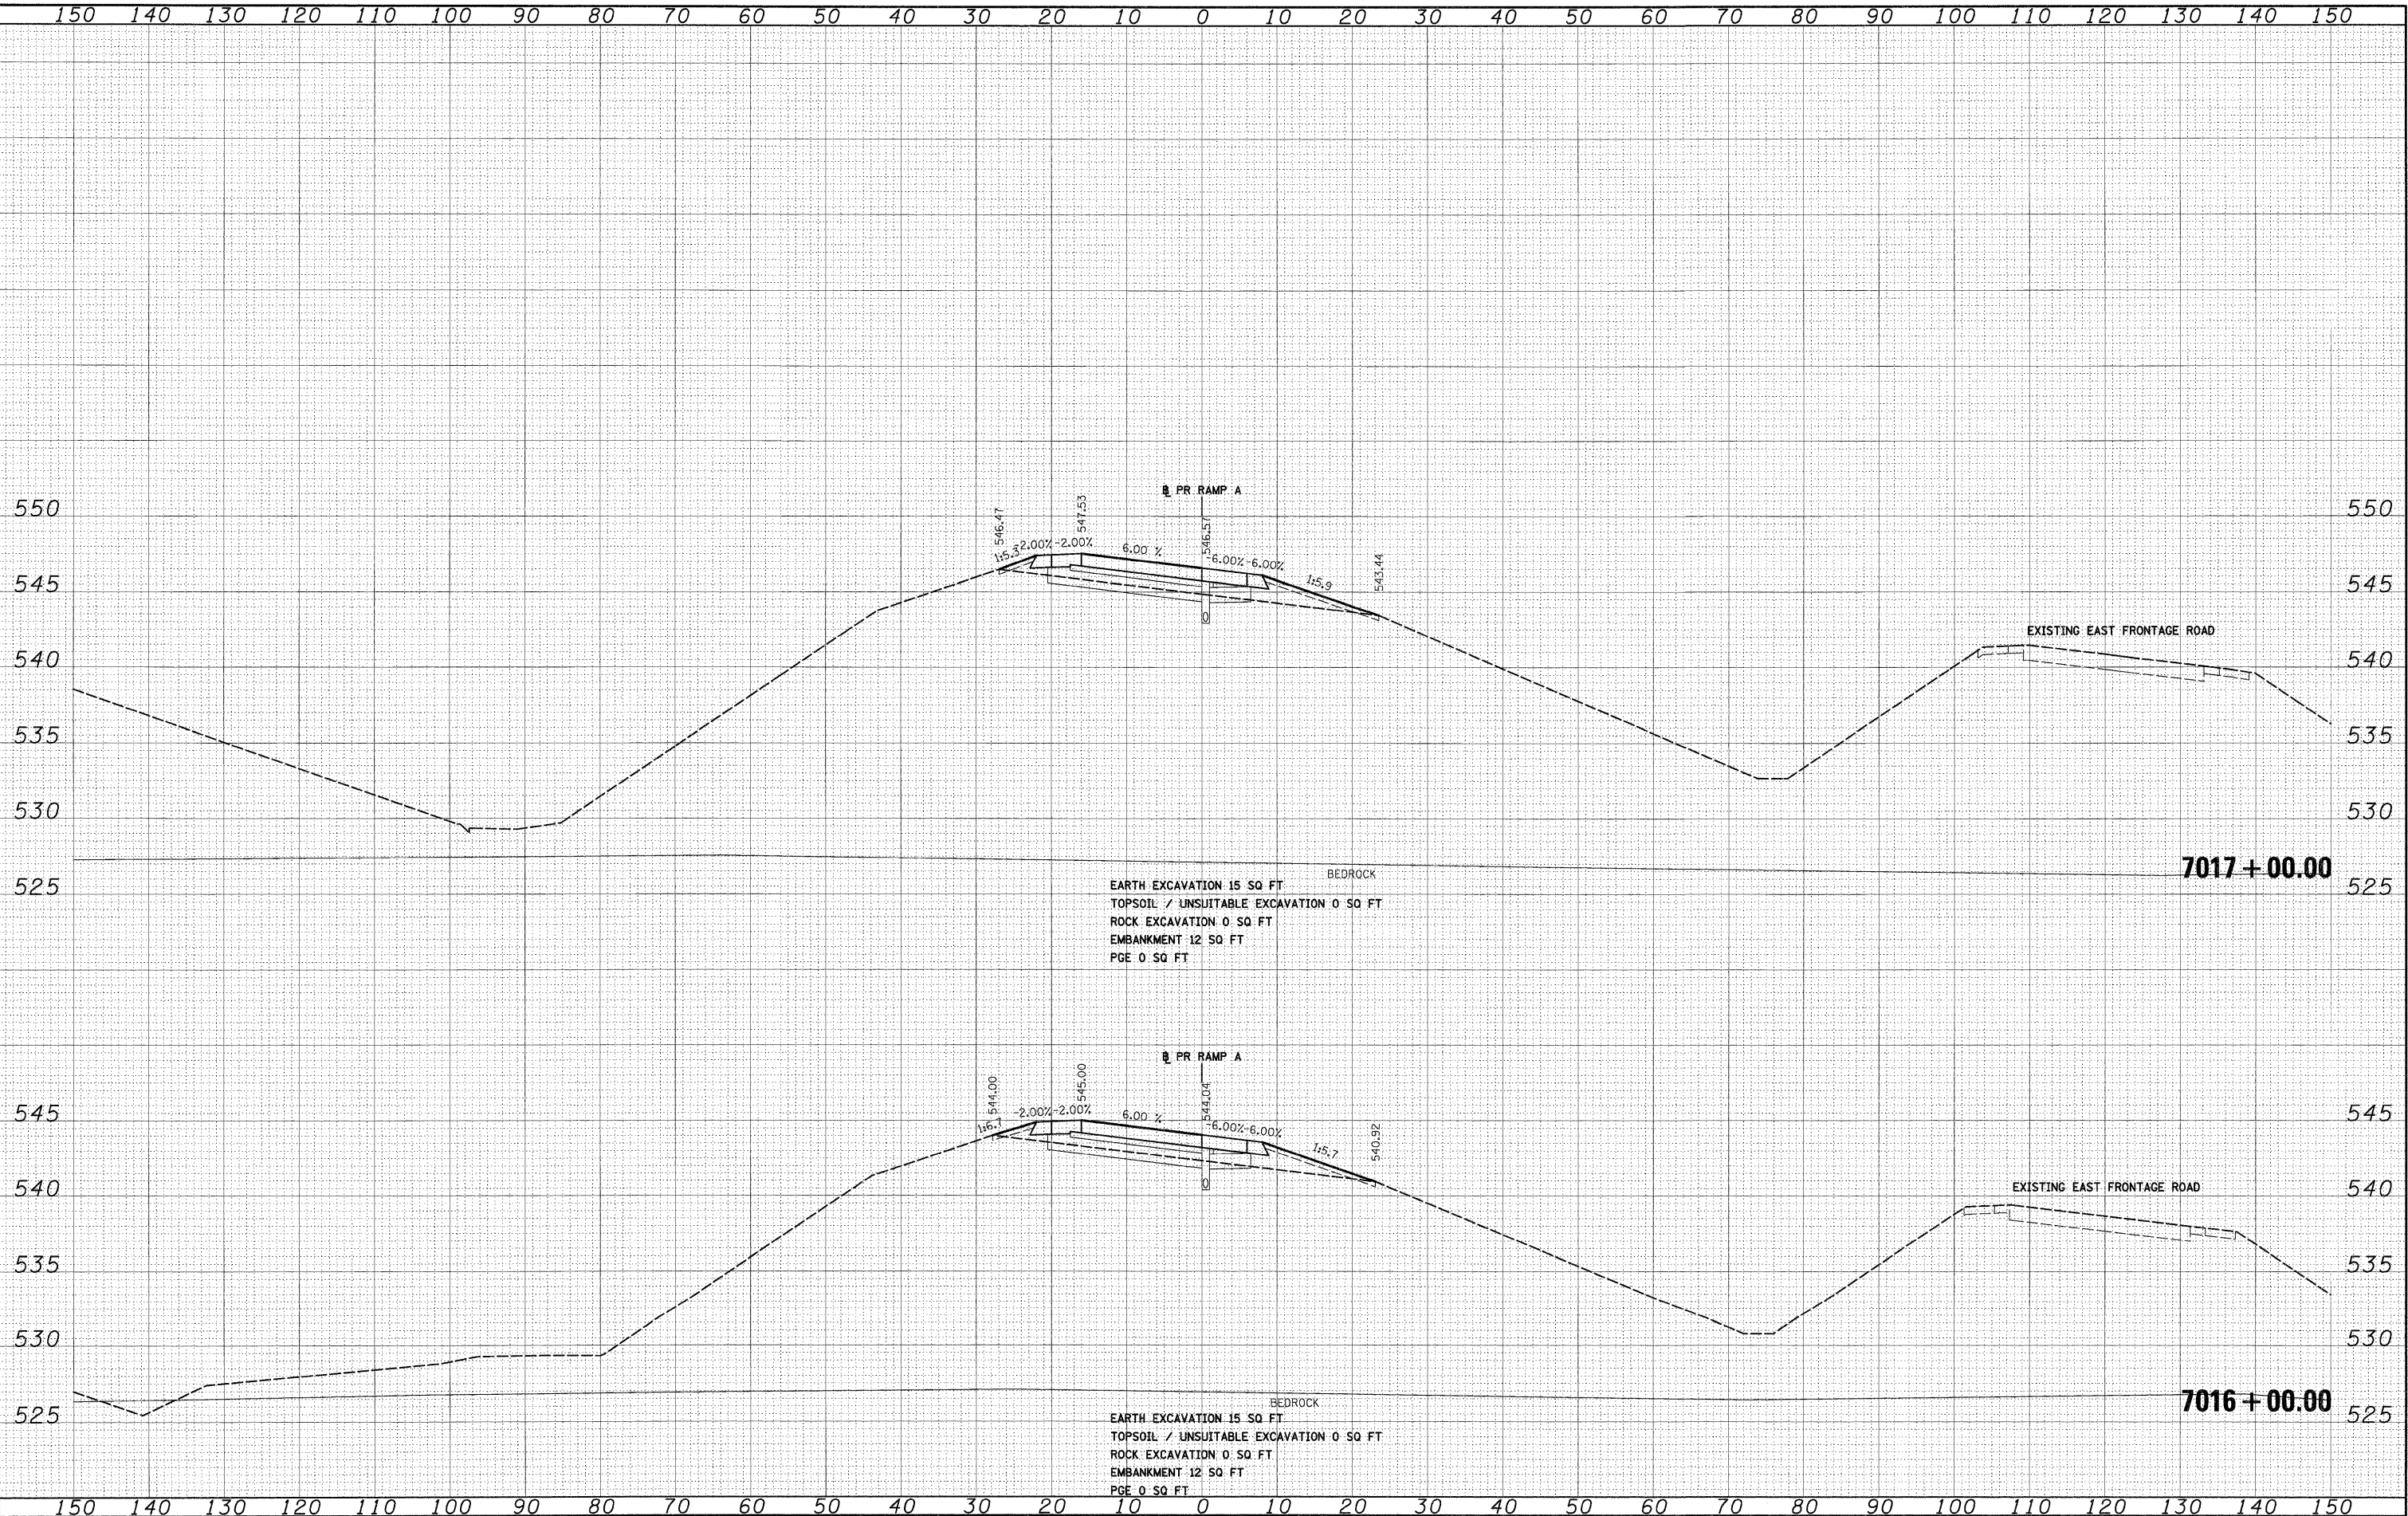

FILE NAME = D:\G0F12-SHT-XSSHT09.dgn	USER NAME = TK\uegal	DESIGNED - TRK	REVISED -	STATE OF ILLINOIS DEPARTMENT OF TRANSPORTATION	RAMP A CROSS SECTIONS	SCALE: 1"=10'H; 1"=5' V SHEET NO. 7 OF 8 SHEETS	STA. 7016+00.00 TO STA. 7017+00.00	F.A.I.	SECTION	COUNTY	TOTAL SHEETS	SHEET NO.
		DRAWN - TRK	REVISED -					55	99-2HB-28-1	WILL	756	686
	PLOT SCALE = 1:10	CHECKED - DLT	REVISED -					CONTRACT NO. 60F12				
	PLOT DATE = 2/3/2011	DATE - 2/4/11	REVISED -					FED. ROAD DIST. NO. 1 ILLINOIS FED. AID PROJECT				


ORIGINAL		BY	DATE
SURVEYED			
SURVEY			
NOTE BOOK			
PLOTTED			
TEMPLATE			
AREAS			
AREAS			
CHECKED			
NO.			

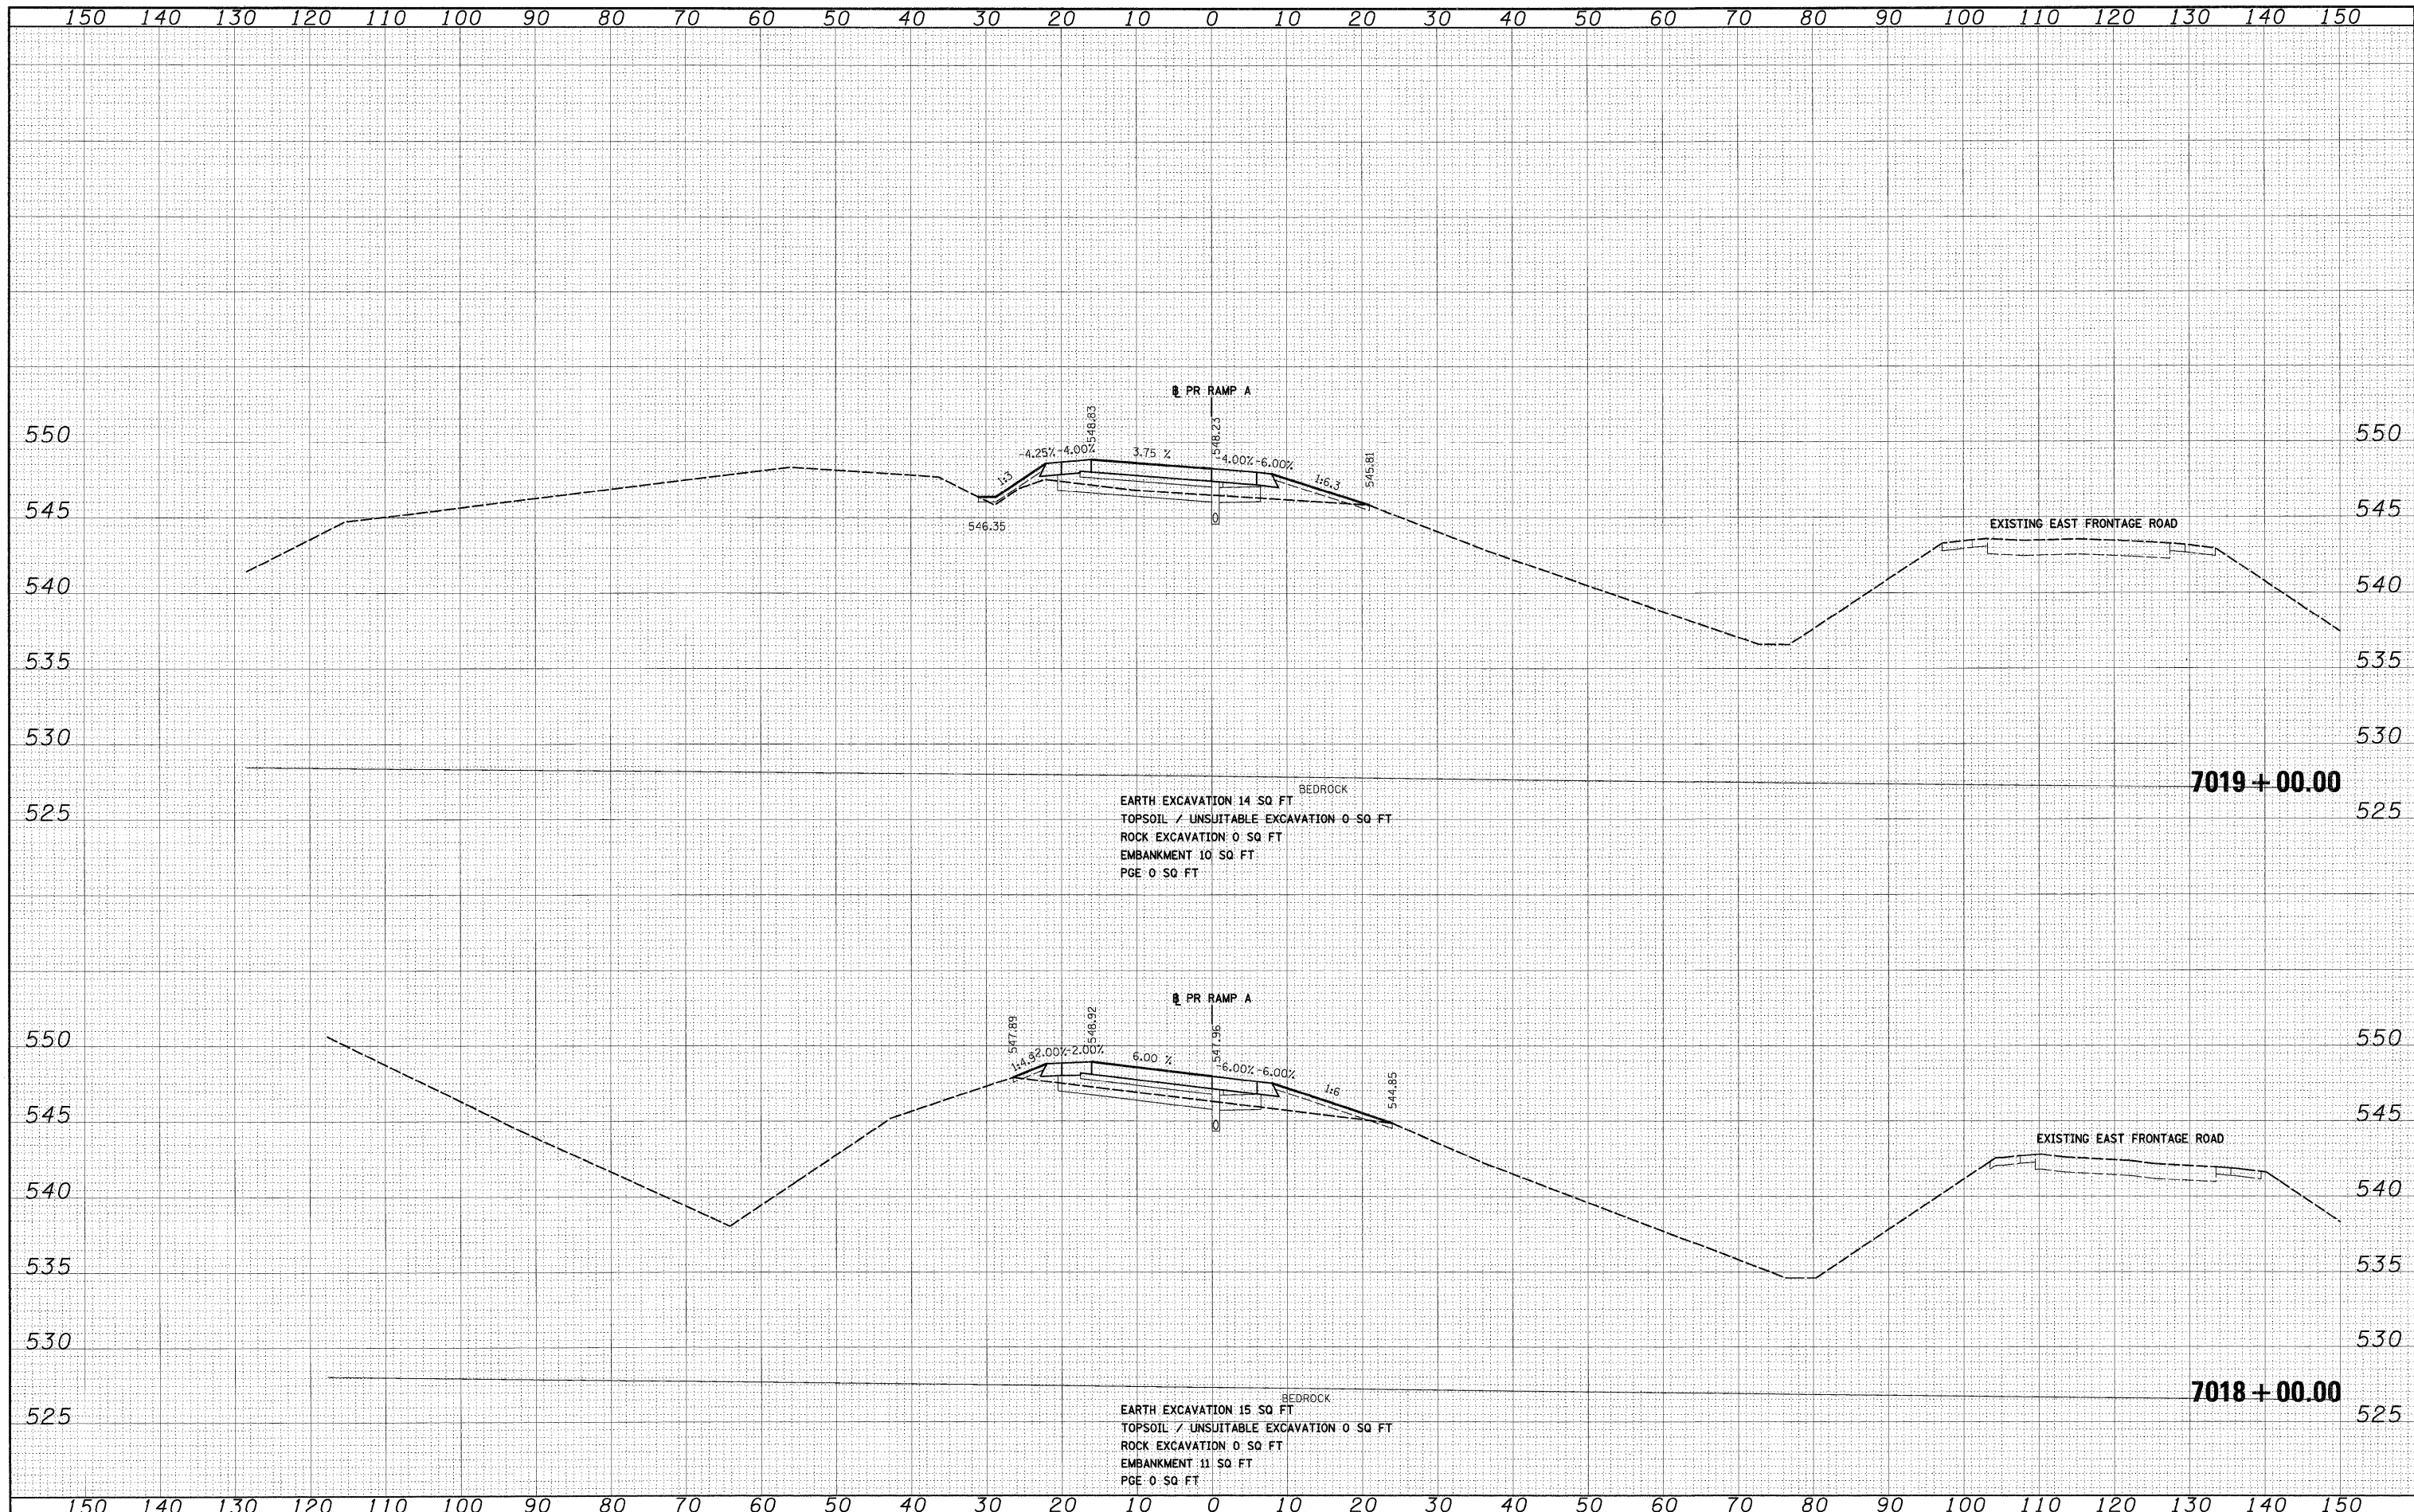

FILE NAME = D162F12-SHT-XSSHT09.dgn	USER NAME = TKIuegel	DESIGNED - TRK	REVISED -	STATE OF ILLINOIS DEPARTMENT OF TRANSPORTATION	RAMP A CROSS SECTIONS				F.A.I RTE.	SECTION	COUNTY	TOTAL SHEETS	SHEET NO.
		DRAWN - TRK	REVISED -						55	99-2HB-2B-1	WILL	756	687
	PLOT SCALE = 1:10	CHECKED - DLT	REVISED -		SCALE: 1"=10'H; 1"=5'V SHEET NO. 8 OF 8 SHEETS STA. 7018+00.00 TO STA. 7019+00.00					FED. ROAD DIST. NO. 1 ILLINOIS FED. AID PROJECT			
	PLOT DATE = 2/3/2011	DATE - 2/4/11	REVISED -										
	CONTRACT NO. 60F12												


DATE	BY	SURVEYED	NO.
		FINAL	
		NOTE BOOK	
		AREAS CHECKED	

DATE	BY	SURVEYED	NO.
		ORIGINAL	
		NOTE BOOK	
		AREAS CHECKED	

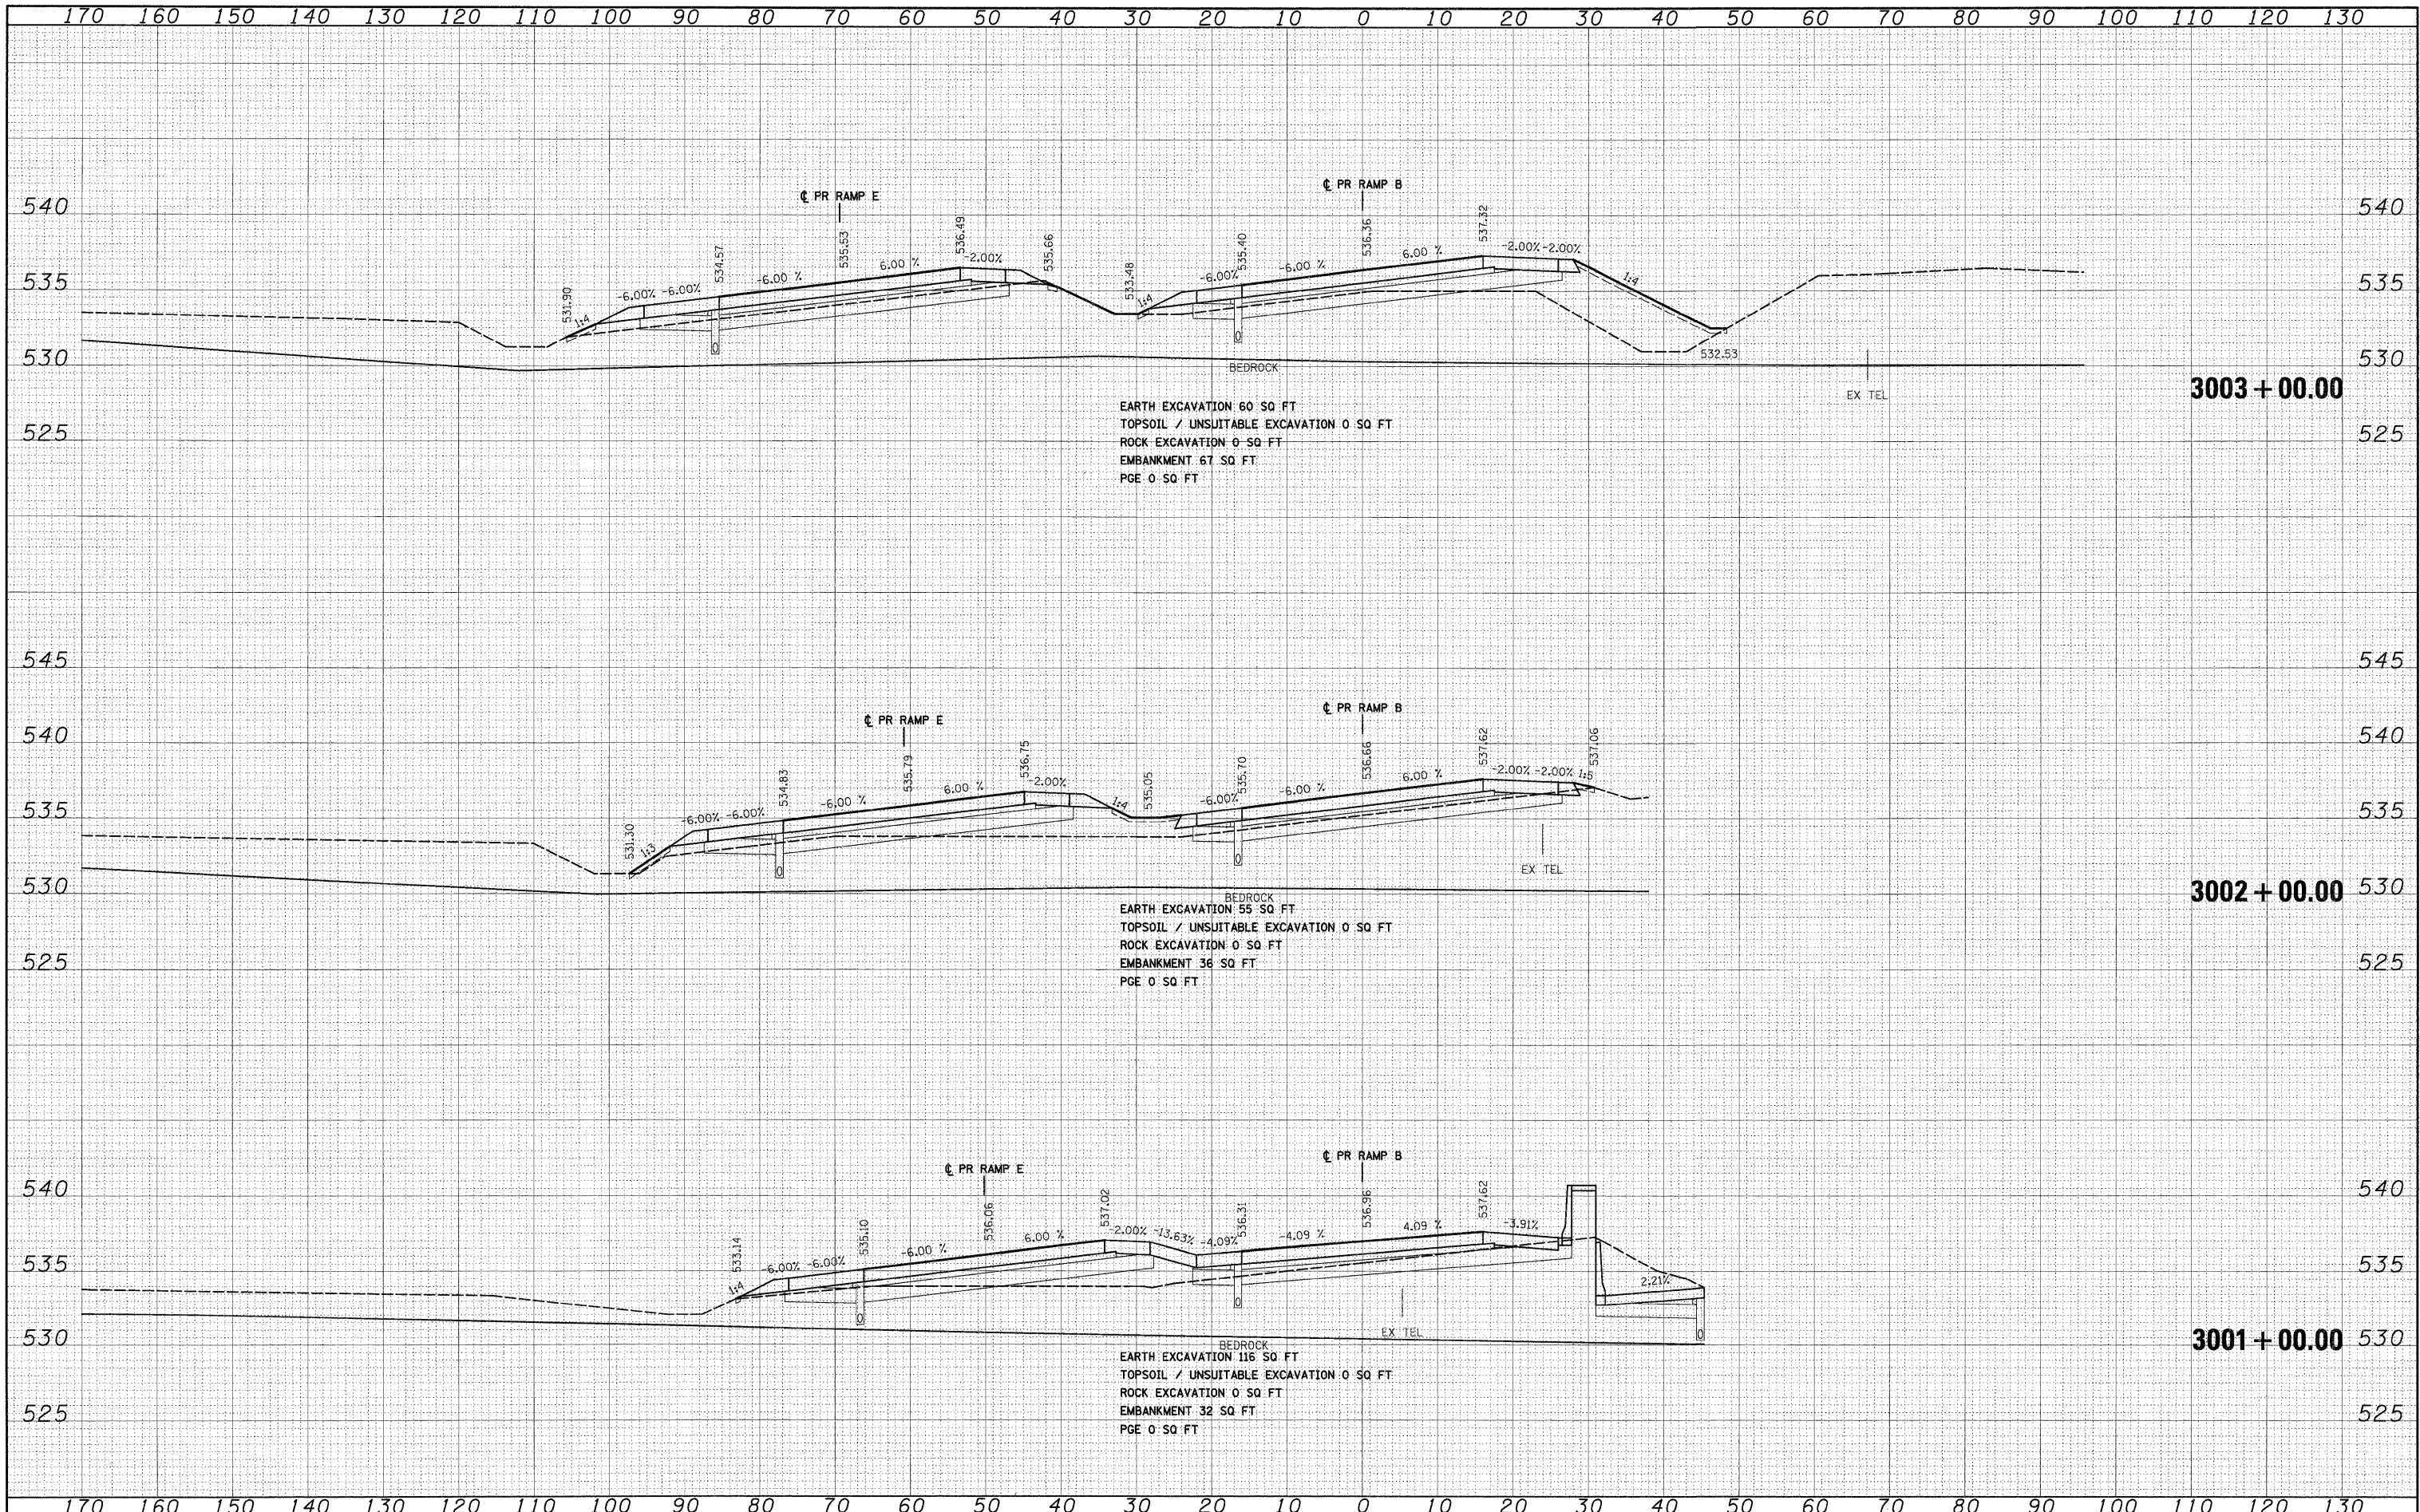

FILE NAME = D:\60F12-SHT-XSSHT05.dgn	USER NAME = TKIuegal	DESIGNED - TRK	REVISED -	STATE OF ILLINOIS DEPARTMENT OF TRANSPORTATION	RAMP B CROSS SECTIONS	SCALE: 1"=10'H; 1"=5'V SHEET NO. 1 OF 18 SHEETS STA. 3001+00.00 TO STA. 3003+00.00	F.A.I. RTE. 55	SECTION 99-2HB-2B-1	COUNTY WILL	TOTAL SHEETS 756	SHEET NO. 688
PLOT SCALE = 1:10	PLOT DATE = 2/3/2011	CHECKED - DLT	REVISED -				CONTRACT NO. 60F12				
DATE = 2/4/11		REVISED -					FED. ROAD DIST. NO. 1 ILLINOIS FED. AID PROJECT				


ORIGINAL					
SURVEYED SURVEY					
PLOTTED					
NOTE BOOK					
AREAS					
NO.					
AREAS CHECKED					
BY					
DATE					

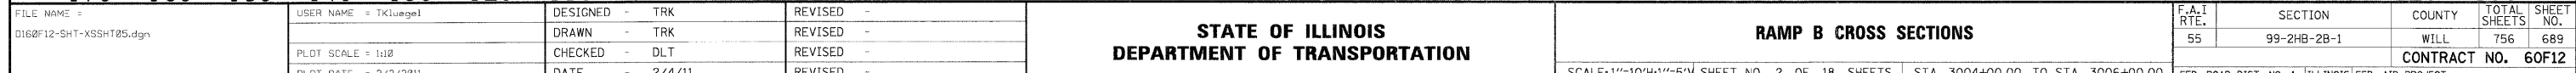

FINAL	SURVEY	DATE	BY
NOTE BOOK	NO.		
AREAS CHECKED			



ORIGINAL	SURVEY	DATE	BY
NOTE BOOK	NO.		
AREAS CHECKED			

McDonough Associates Inc.
Engineers/Architects
100 East Randolph Street, Chicago, Illinois 60601

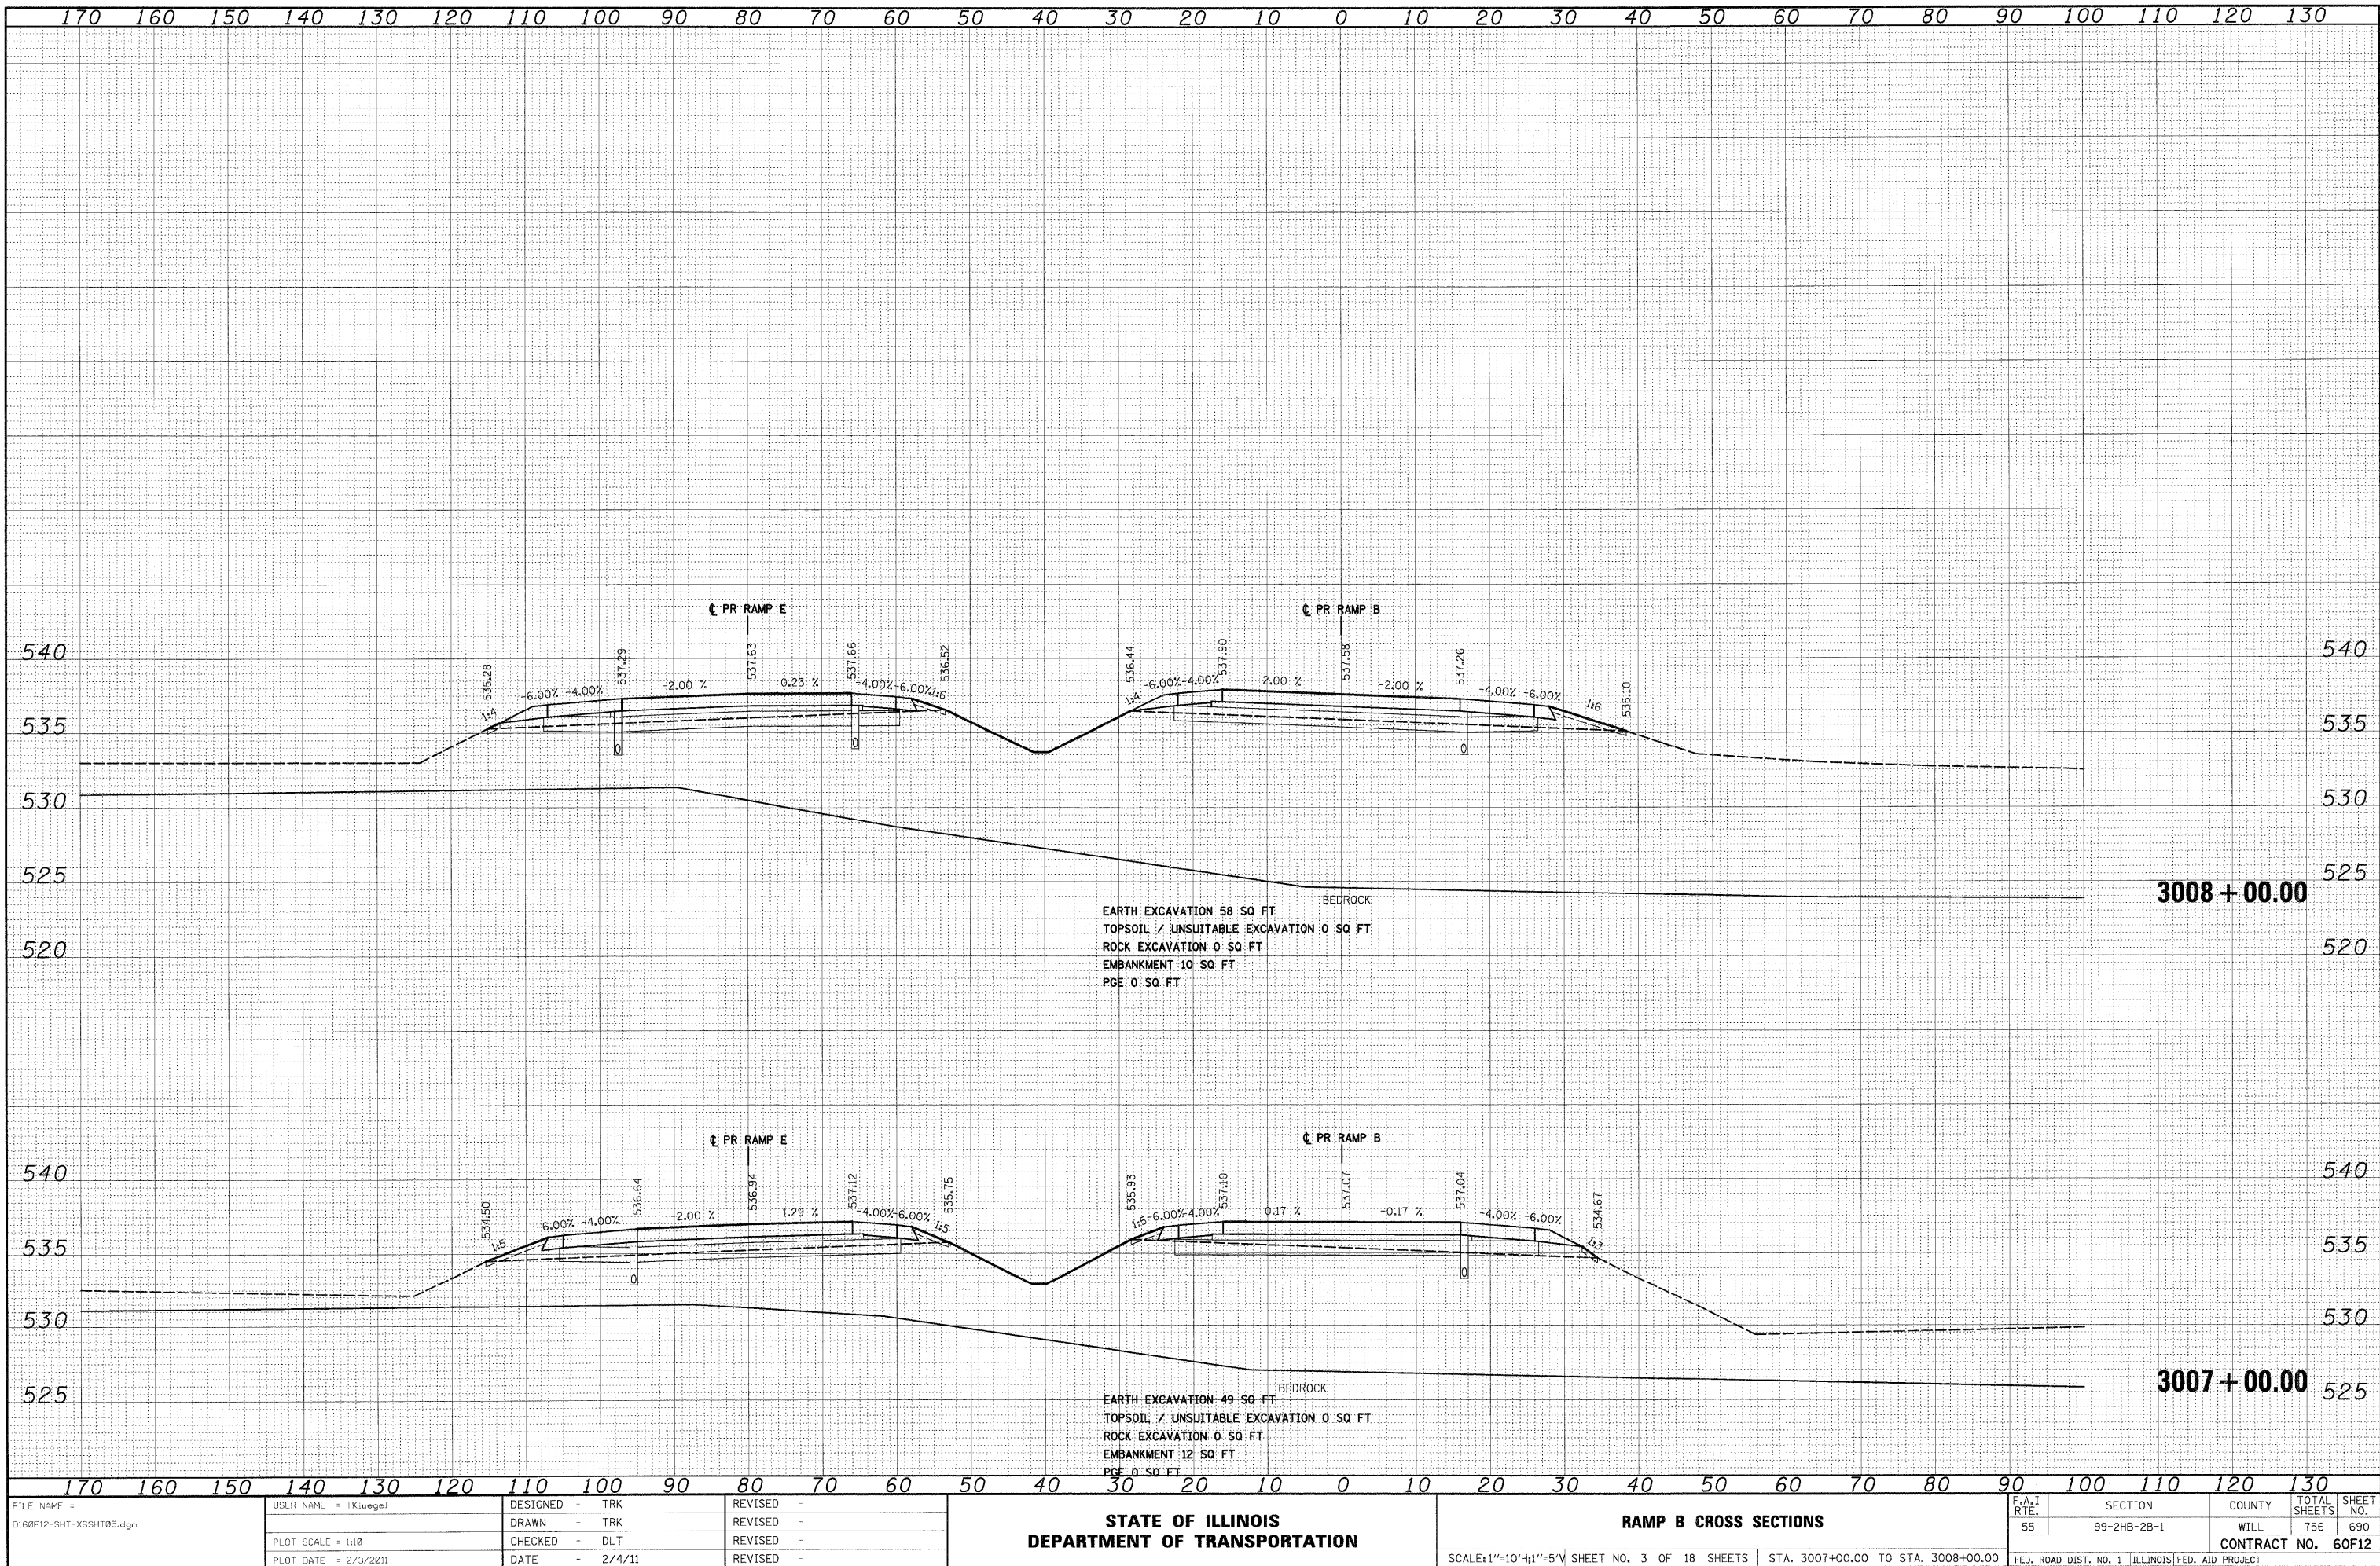

FINAL	SURVEY	DATE
NOTE BOOK	NO.	
NO.		

ORIGINAL	SURVEY	DATE
NOTE BOOK	NO.	
NO.		

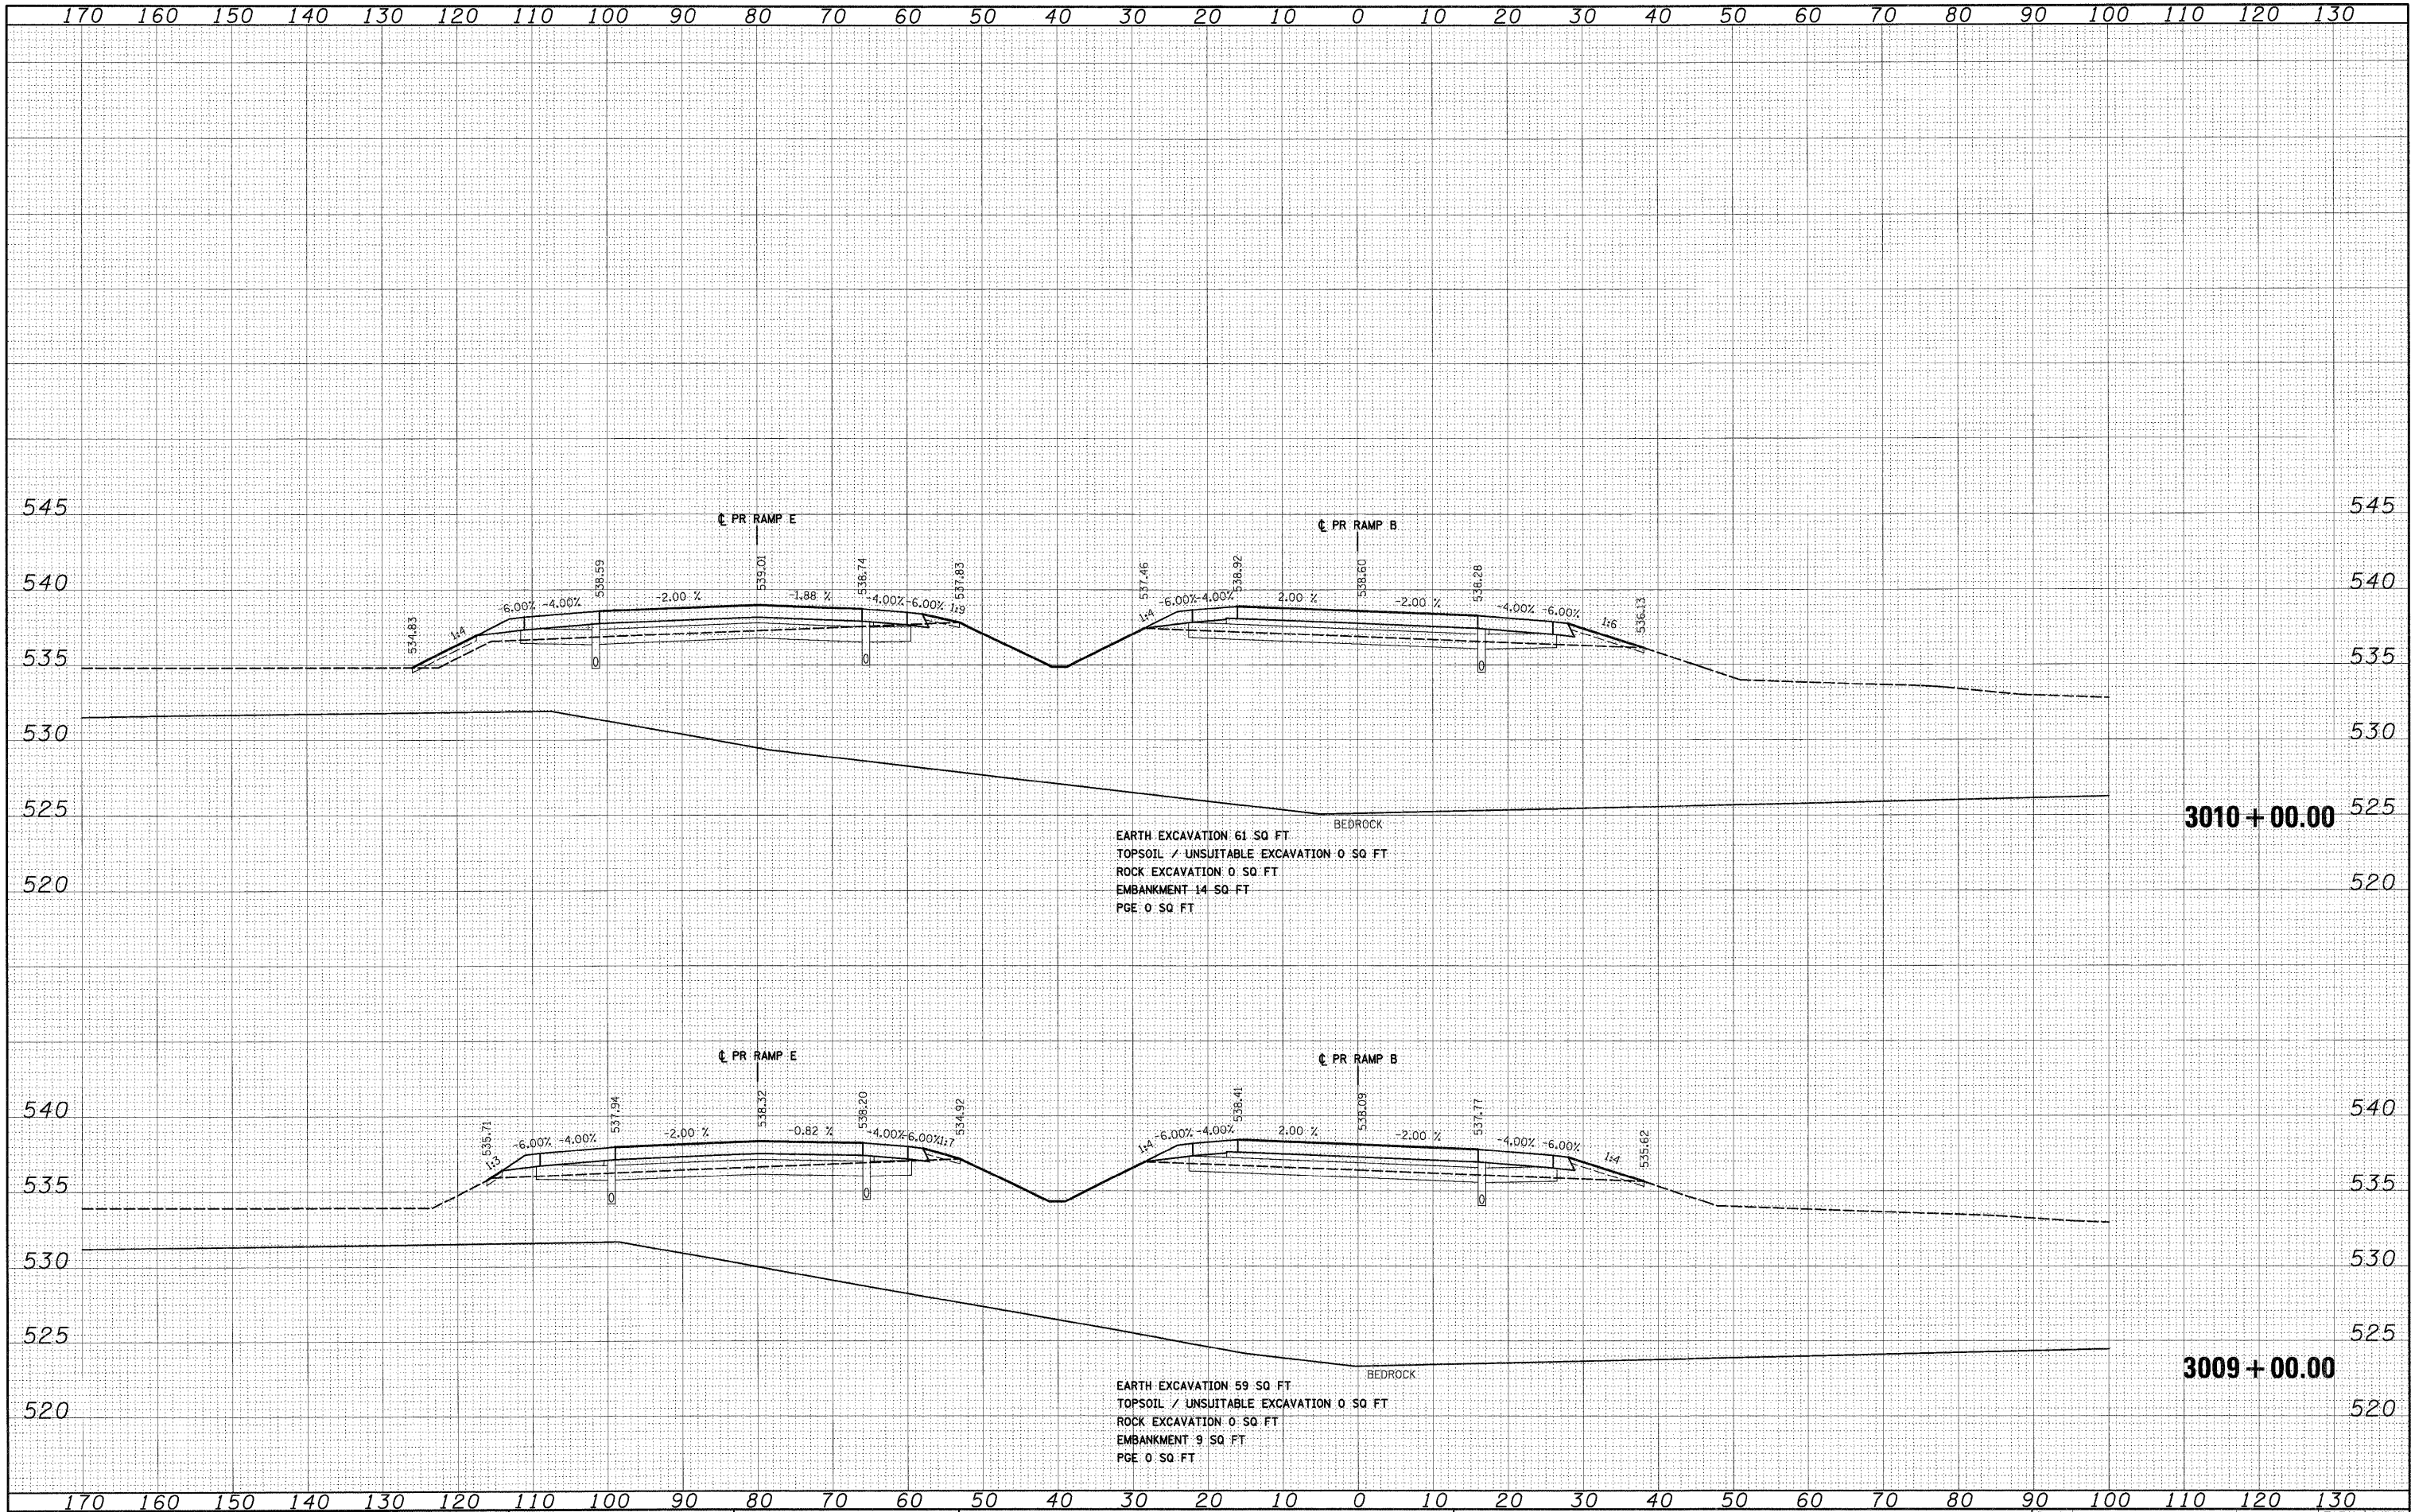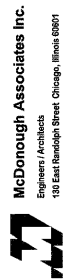


FILE NAME = D:\62F12-SHT-XSSH105.dgn	USER NAME = TKLuegel	DESIGNED - TRK	REVISED -	STATE OF ILLINOIS DEPARTMENT OF TRANSPORTATION	RAMP B CROSS SECTIONS	SCALE: 1"=10'H; 1"=5'V	SHEET NO. 4 OF 18 SHEETS	STA. 3009+00.00 TO STA. 3010+00.00	F.A.I. RTE.	SECTION	COUNTY	TOTAL SHEETS	SHEET NO.
		DRAWN - TRK	REVISED -						55	99-2HB-2B-1	WILL	756	691
	PLOT SCALE = 1"=10'	CHECKED - DLT	REVISED -						CONTRACT NO. 60F12				
	PLOT DATE = 2/3/2011	DATE - 2/4/11	REVISED -						FED. ROAD DIST. NO. 1 ILLINOIS FED. AID PROJECT				

FINAL	BY	DATE
SURVEY		
NOTE BOOK		
NO.		

ORIGINAL	BY	DATE
SURVEY		
NOTE BOOK		
NO.		



McDonough Associates Inc.
 Engineers, Architects
 138 East Randolph Street, Chicago, Illinois 60601

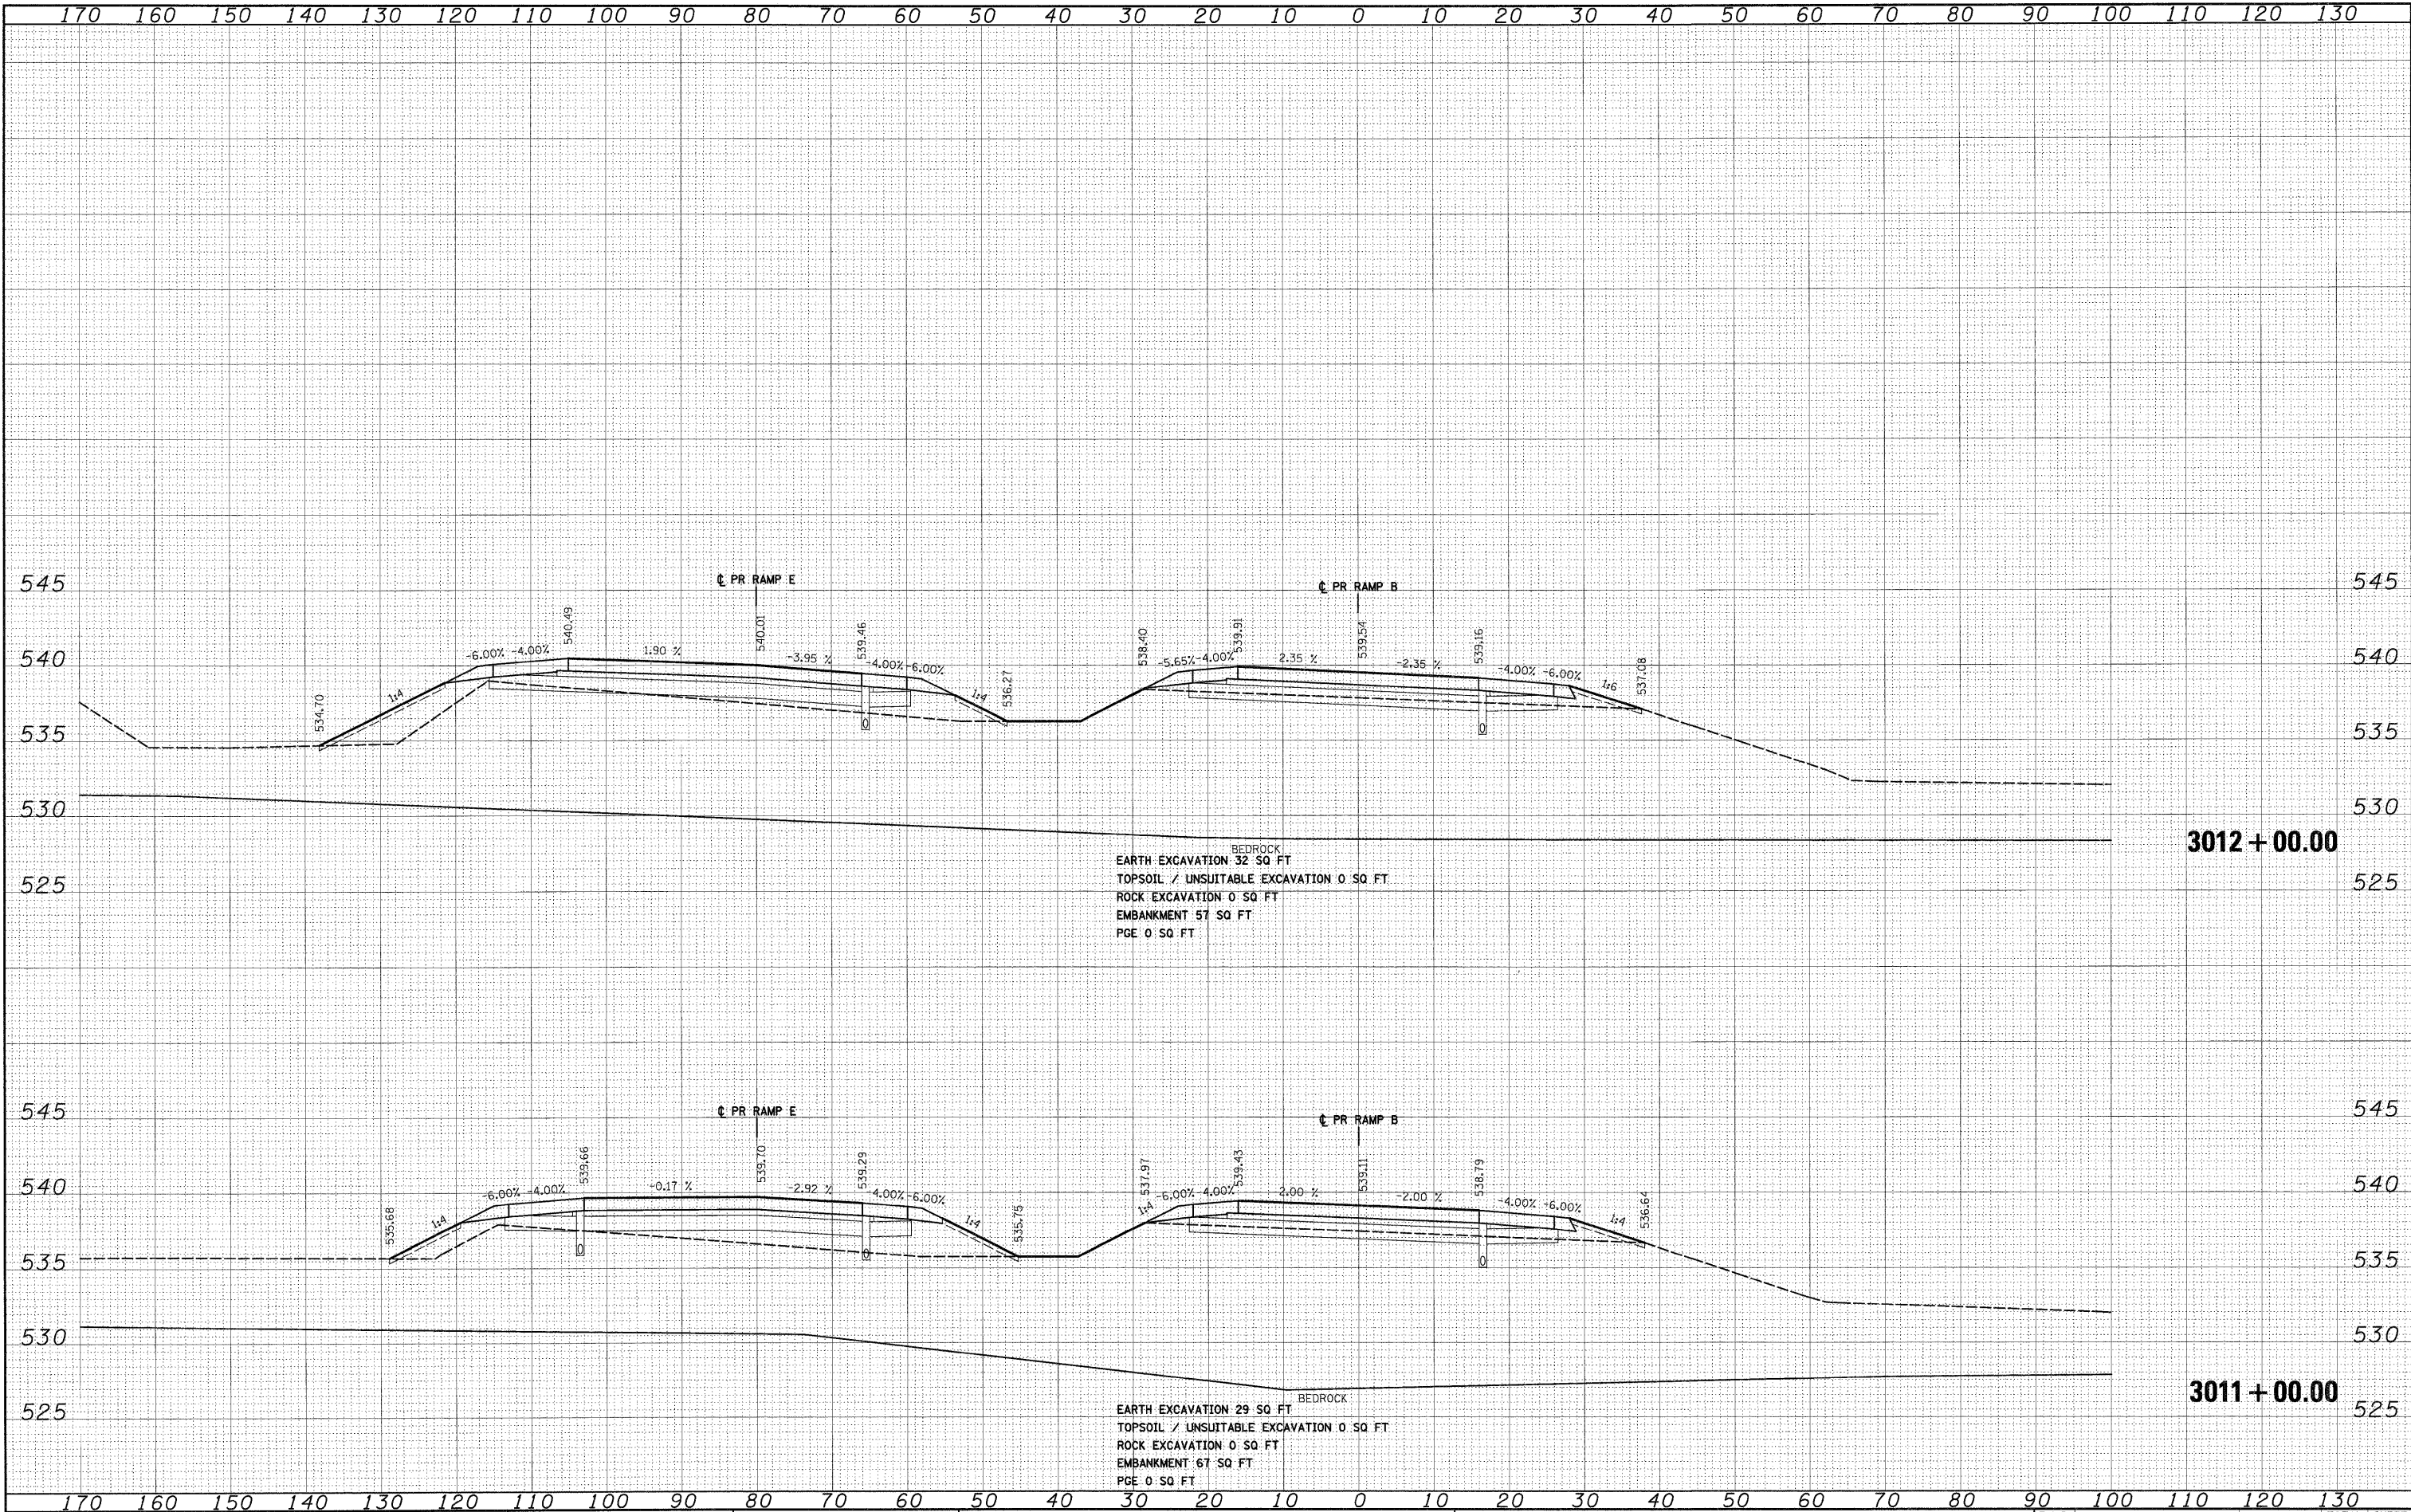


FILE NAME = D:\68F12-SHT-XSHT\05.dgn	USER NAME = TKLuegel	DESIGNED - TRK	REVISED -	STATE OF ILLINOIS DEPARTMENT OF TRANSPORTATION	RAMP B CROSS SECTIONS	SCALE: 1"=10'H; 1"=5'V	SHEET NO. 5 OF 18 SHEETS	STA. 3011+00.00 TO STA. 3012+00.00	F.A.I. RTE.	SECTION	COUNTY	TOTAL SHEETS	SHEET NO.
		DRAWN - TRK	REVISED -						55	99-2HB-2B-1	WILL	756	692
	PLOT SCALE = 1/4"=1'	CHECKED - DLT	REVISED -						CONTRACT NO. 60F12				
	PLOT DATE = 2/3/2011	DATE - 2/4/11	REVISED -						FED. ROAD DIST. NO. 1 ILLINOIS FED. AID PROJECT				

DATE	
BY	
SURVEYED	
PLANNED	
NOTE BOOK	
AREAS CHECKED	
NO.	

DATE	
BY	
SURVEYED	
PLANNED	
NOTE BOOK	
AREAS CHECKED	
NO.	

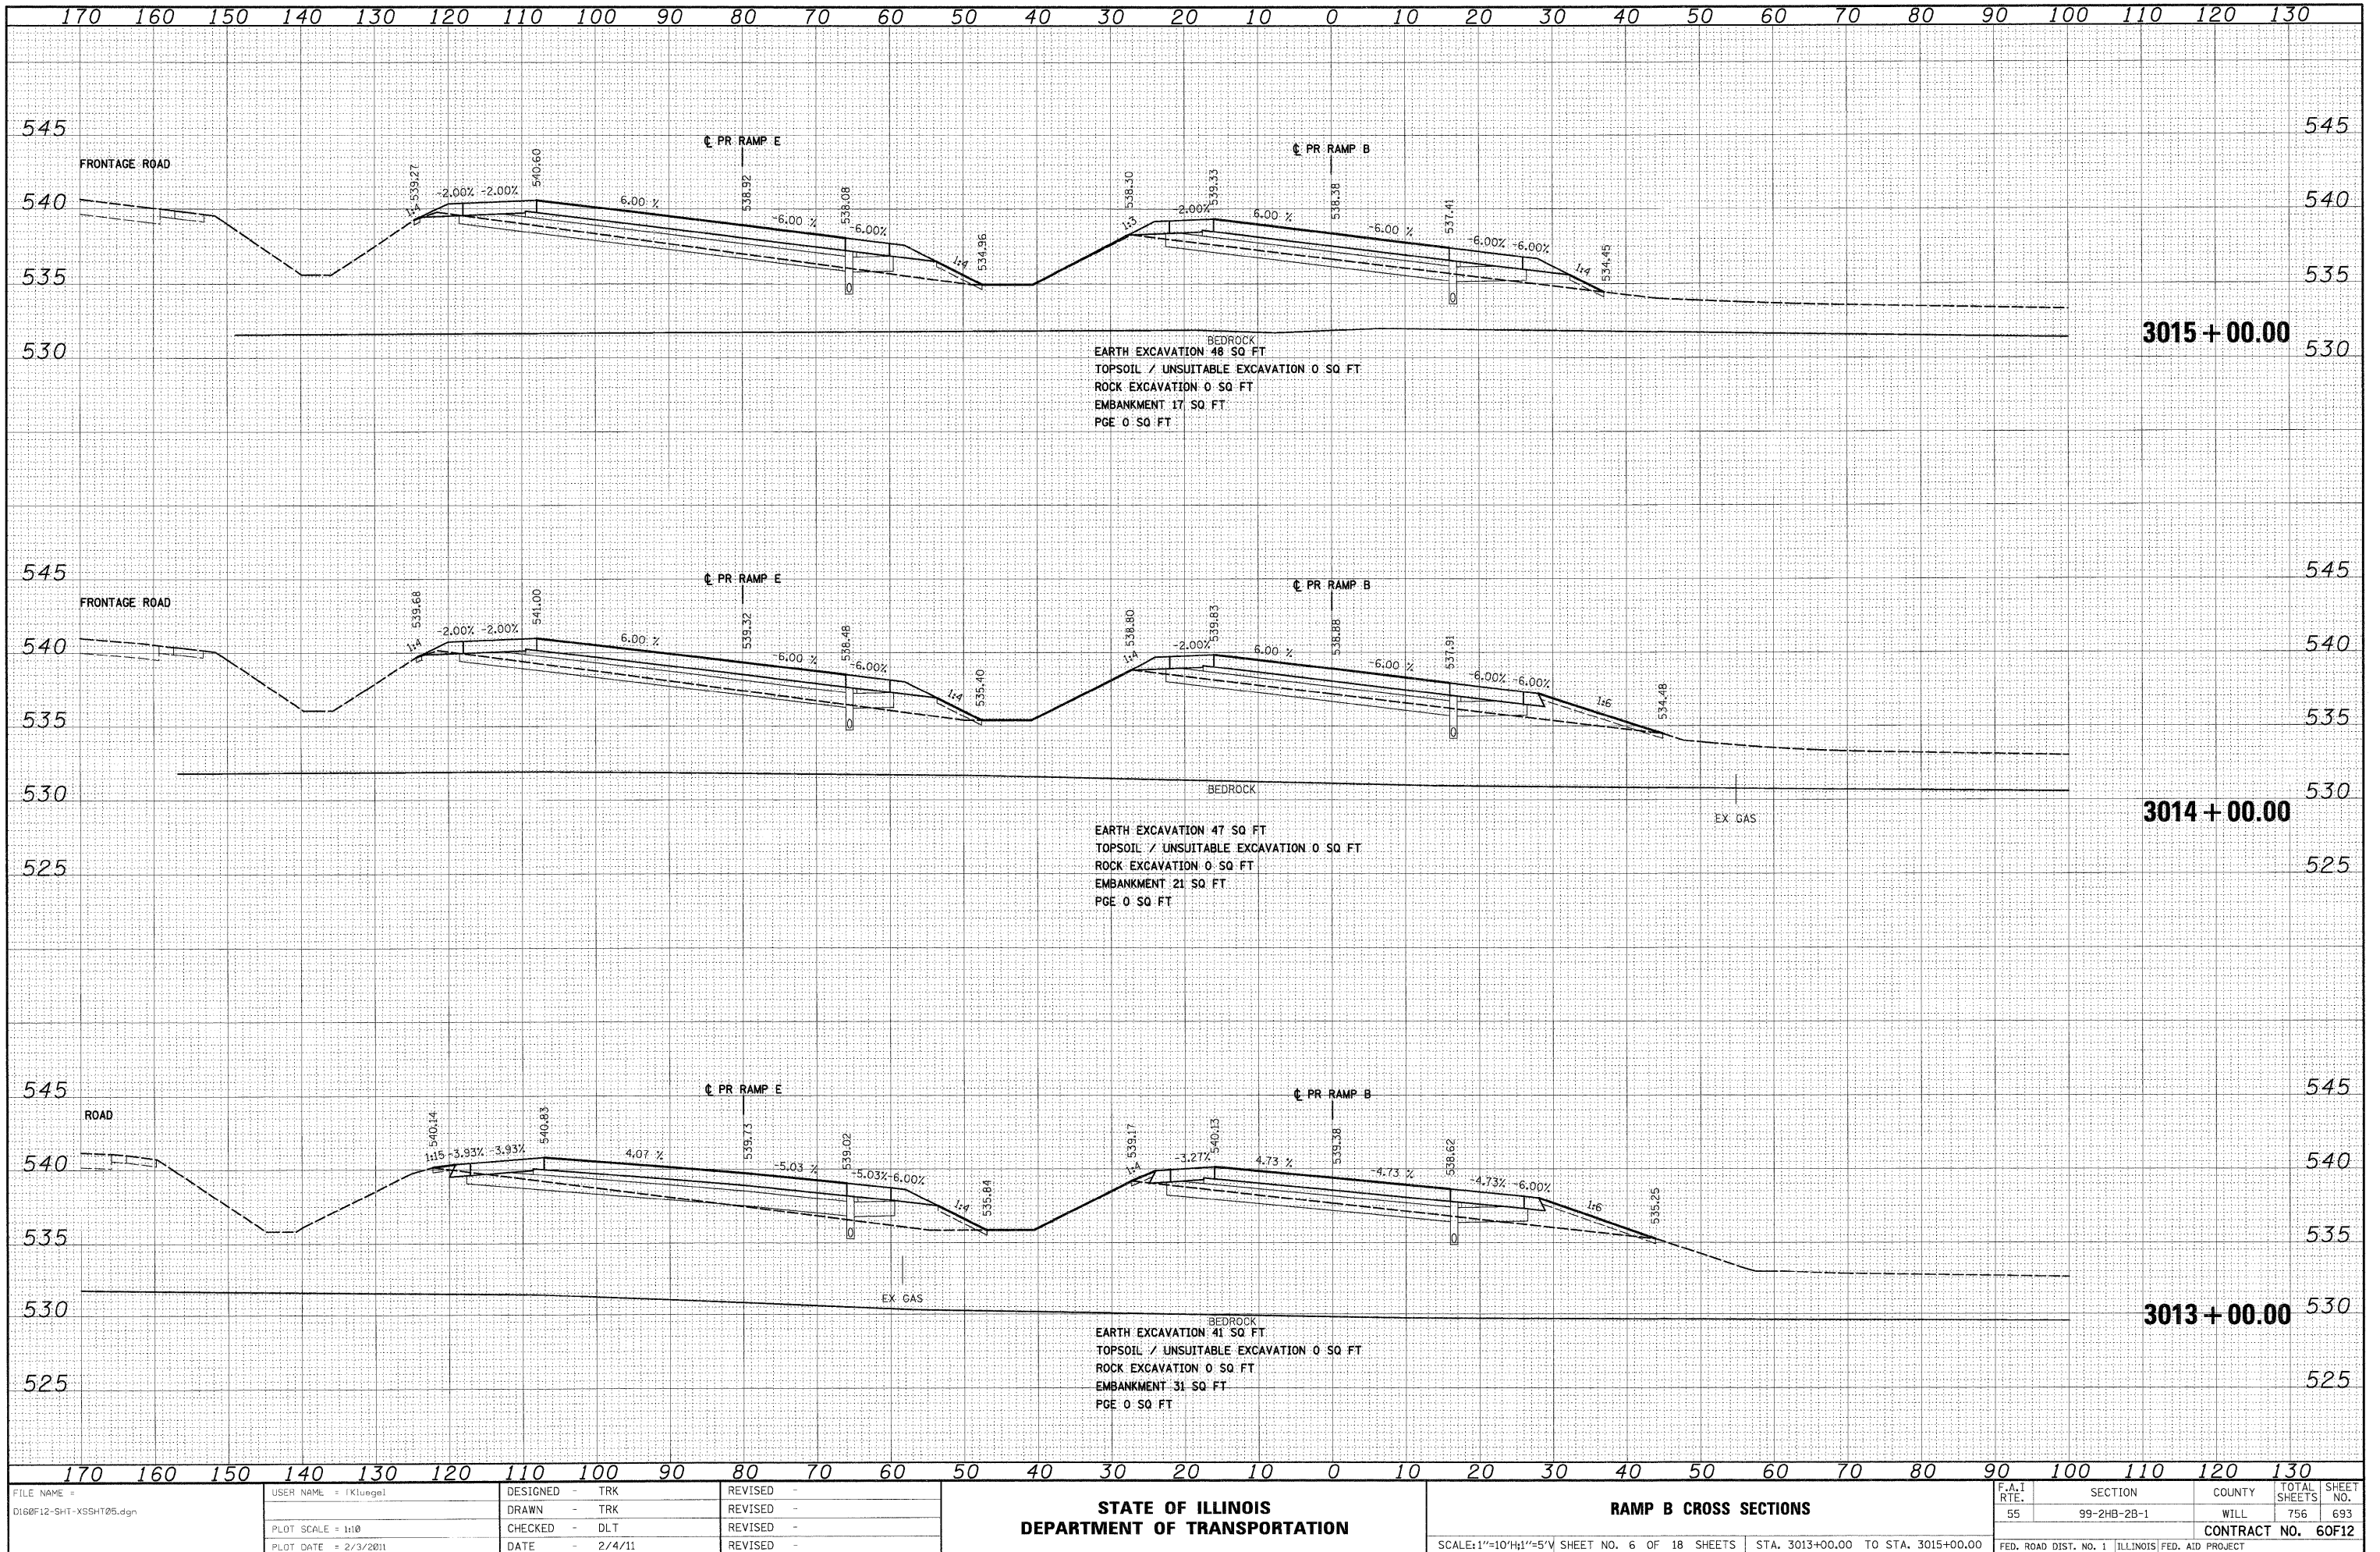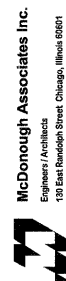


ORIGINAL SURVEY	SURVEYED PLOTTED	BY	DATE
NOTE BOOK	TEMPLATE		
	AREAS		
NO.	AREAS CHECKED		

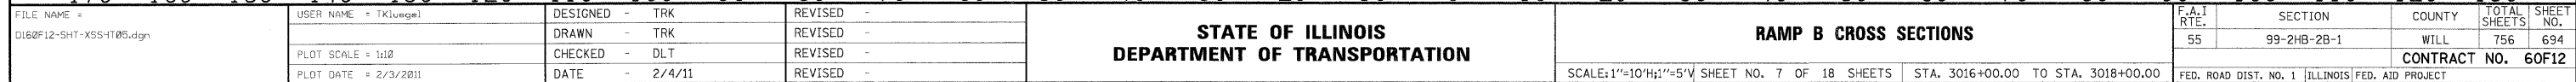

DATE	BY	SURVEYED	NOTED	TEMP. DATE	AREAS CHECKED
FINAL					
SURVEY					
NOTE BOOK					
NO.					

DATE	BY	SURVEYED	NOTED	TEMP. DATE	AREAS CHECKED
ORIGINAL					
SURVEY					
NOTE BOOK					
NO.					


McDonough Associates Inc.
Engineers / Architects
100 East Randolph Street, Chicago, Illinois 60601

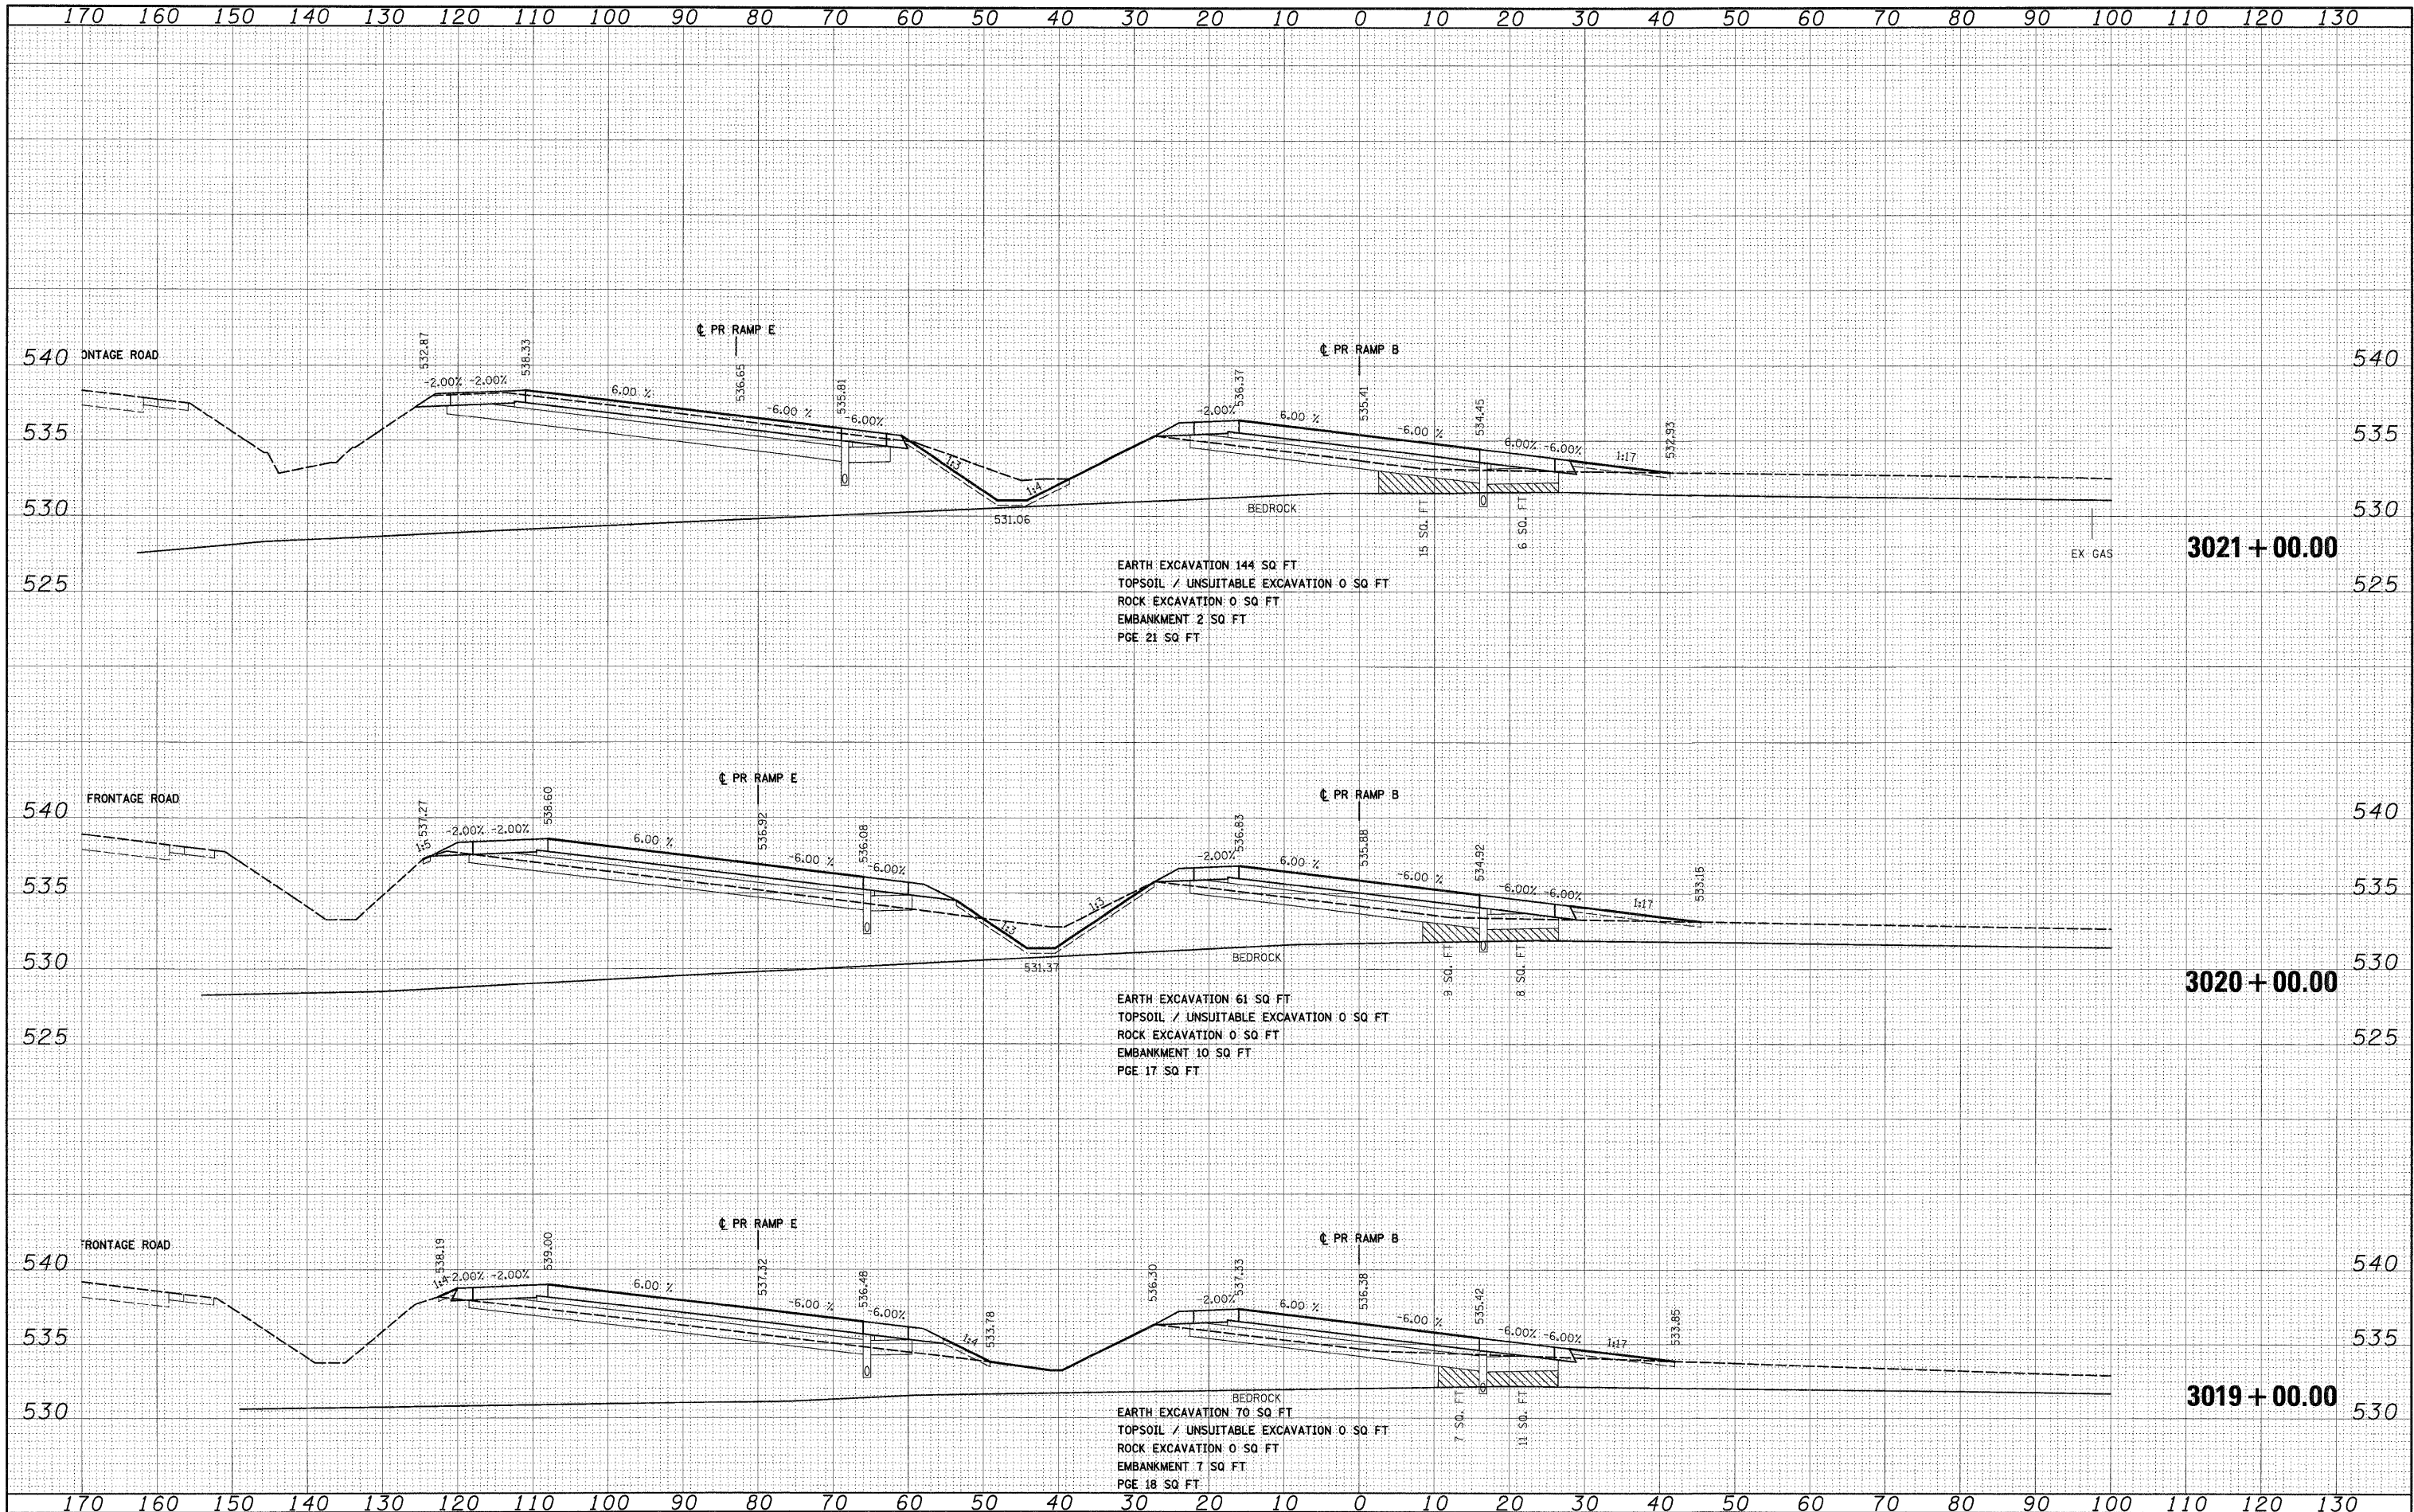

FILE NAME = D:\60F12-SHT-XSS-1105.dgn	USER NAME = TK\uegal	DESIGNED - TRK	REVISED -	STATE OF ILLINOIS DEPARTMENT OF TRANSPORTATION	RAMP B CROSS SECTIONS				F.A.I RTE.	SECTION	COUNTY	TOTAL SHEETS	SHEET NO.
		DRAWN - TRK	REVISED -						55	99-2HB-2B-1	WILL	756	695
	PLOT SCALE = 1"=10'	CHECKED - DLT	REVISED -		CONTRACT NO. 60F12								
	PLOT DATE = 2/3/2011	DATE = 2/4/11	REVISED -		SCALE:1"=10'H;1"=5'V SHEET NO. 8 OF 18 SHEETS STA. 3019+00.00 TO STA. 3021+00.00				FED. ROAD DIST. NO. 1	ILLINOIS	FED. AID PROJECT		


FINAL	SURVEYED	BY	DATE
NOTE BOOK	AS BUILT		
NO.	AREAS CHECKED		

ORIGINAL	SURVEYED	BY	DATE
NOTE BOOK	AS BUILT		
NO.	AREAS CHECKED		

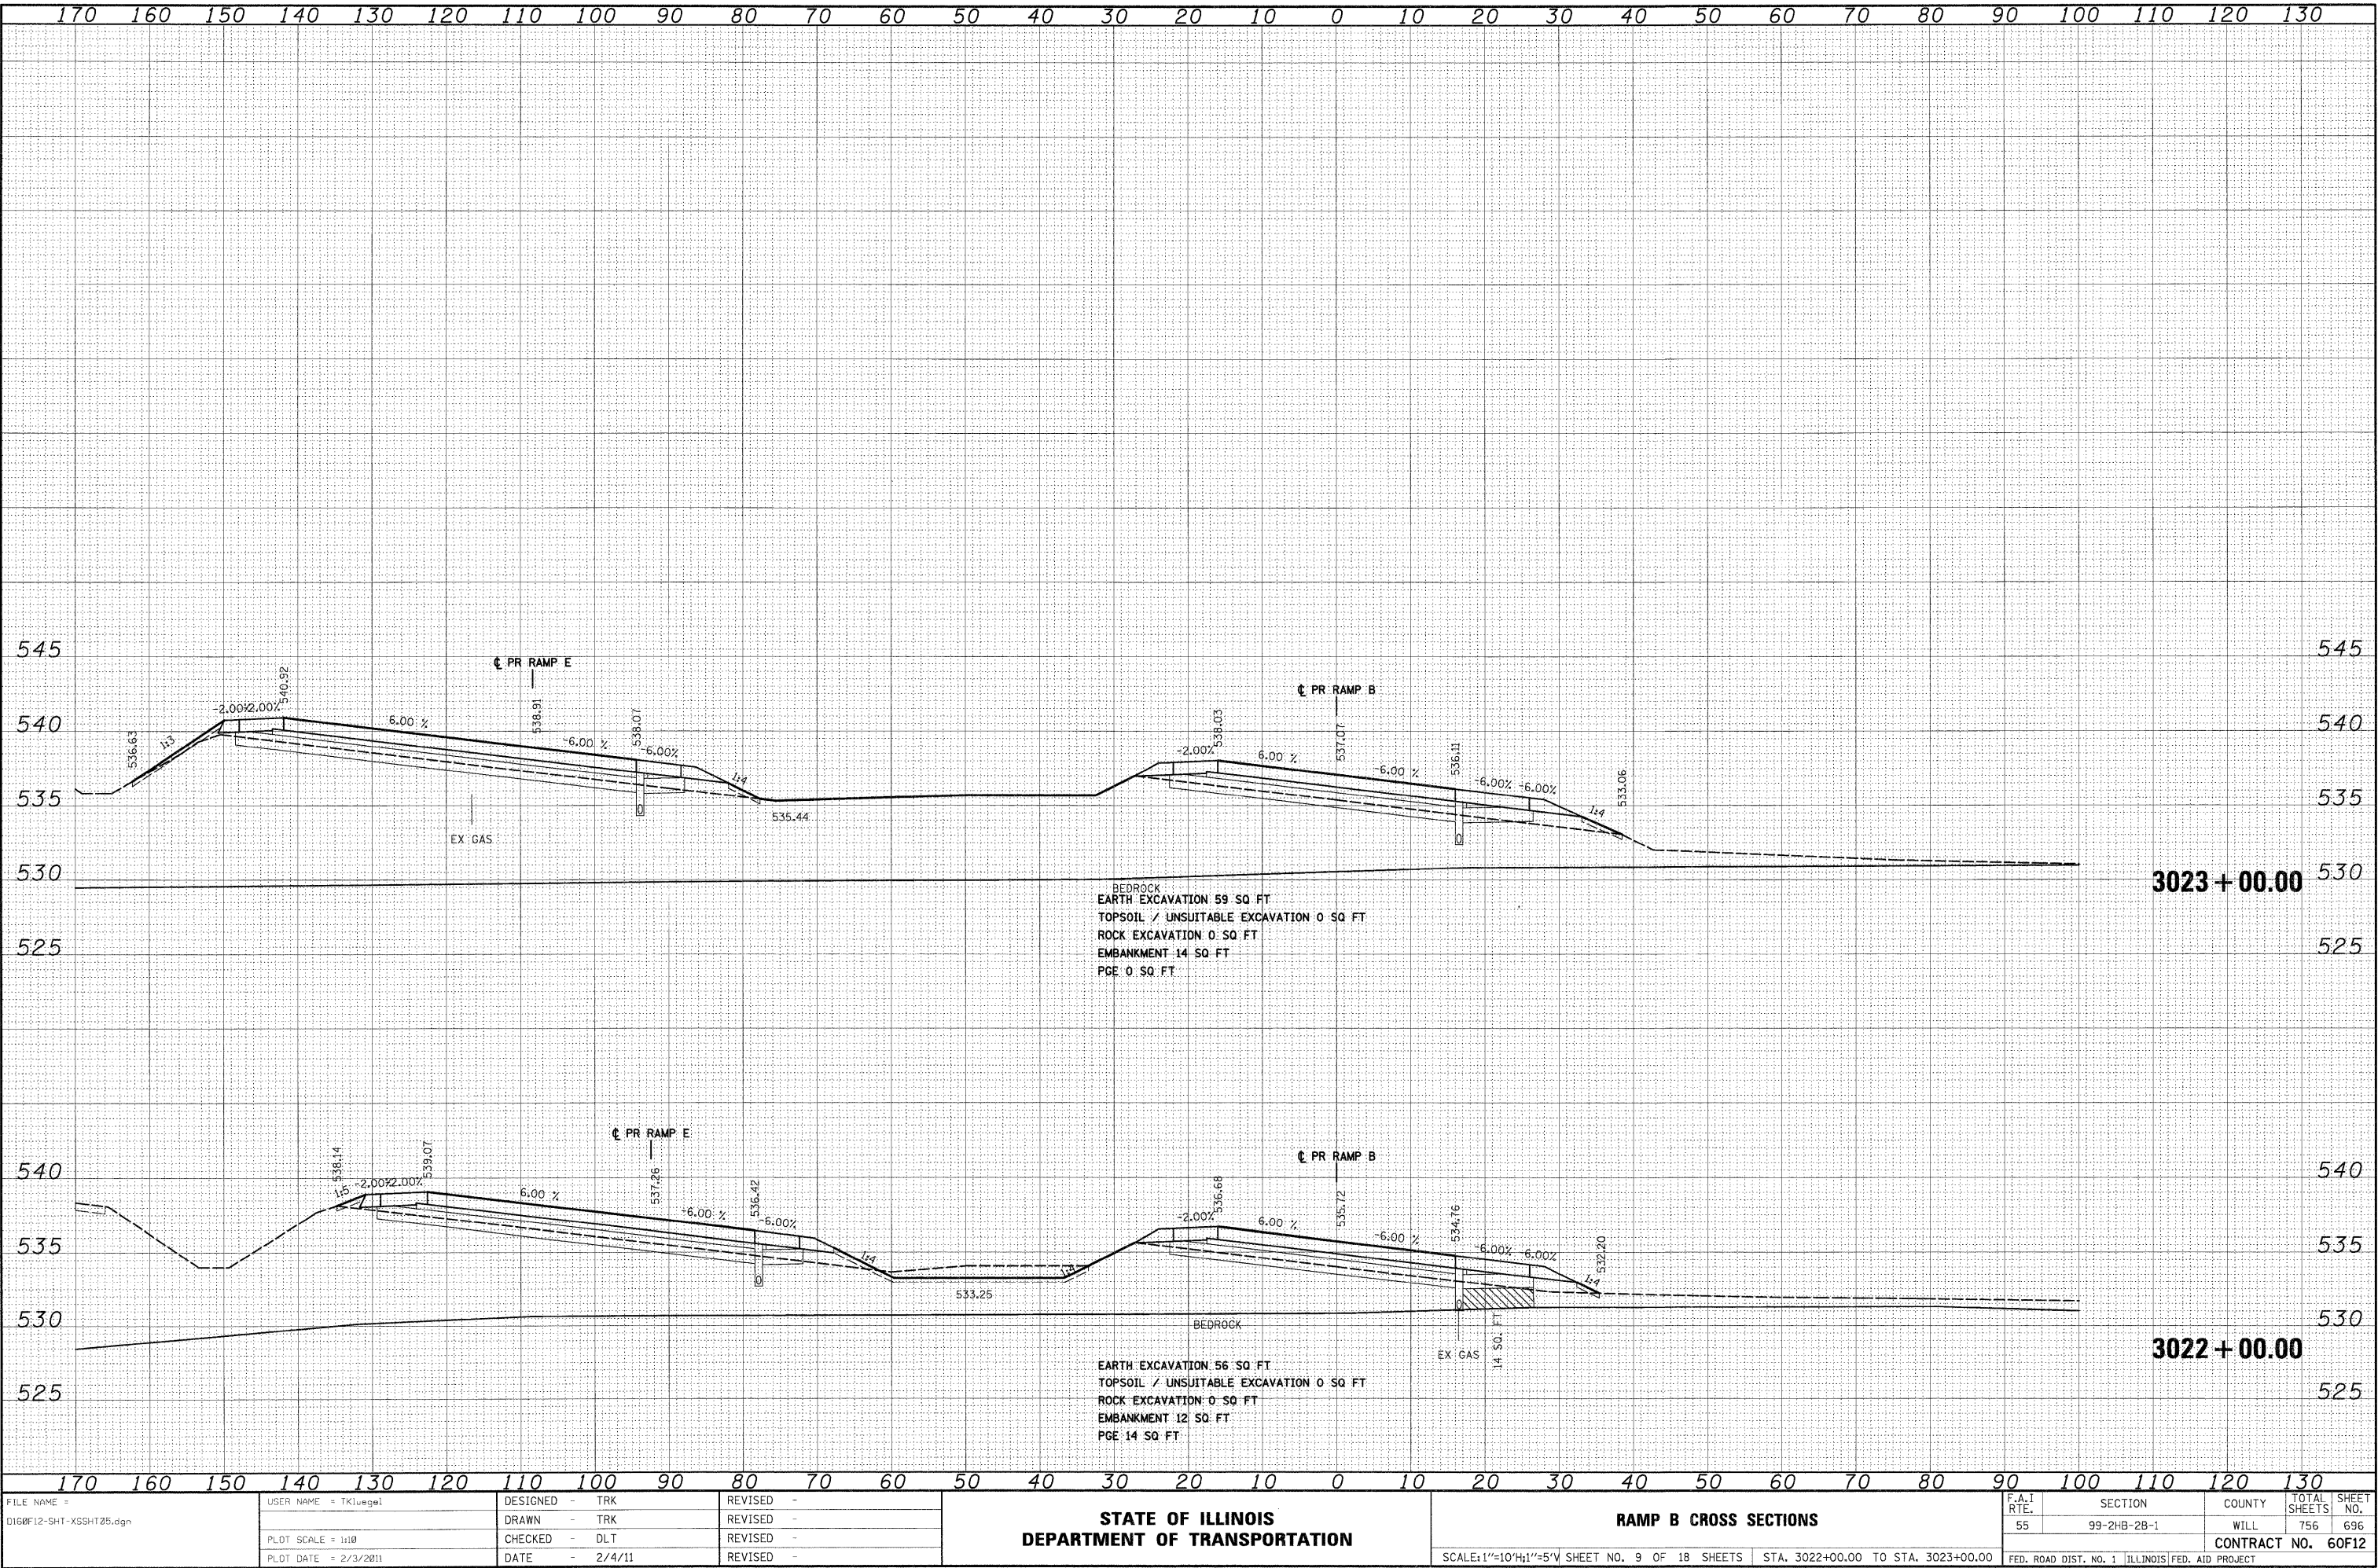

FINAL	BY	DATE
SURVEY		
NOTE BOOK		
NO.		

ORIGINAL	BY	DATE
SURVEY		
NOTE BOOK		
NO.		

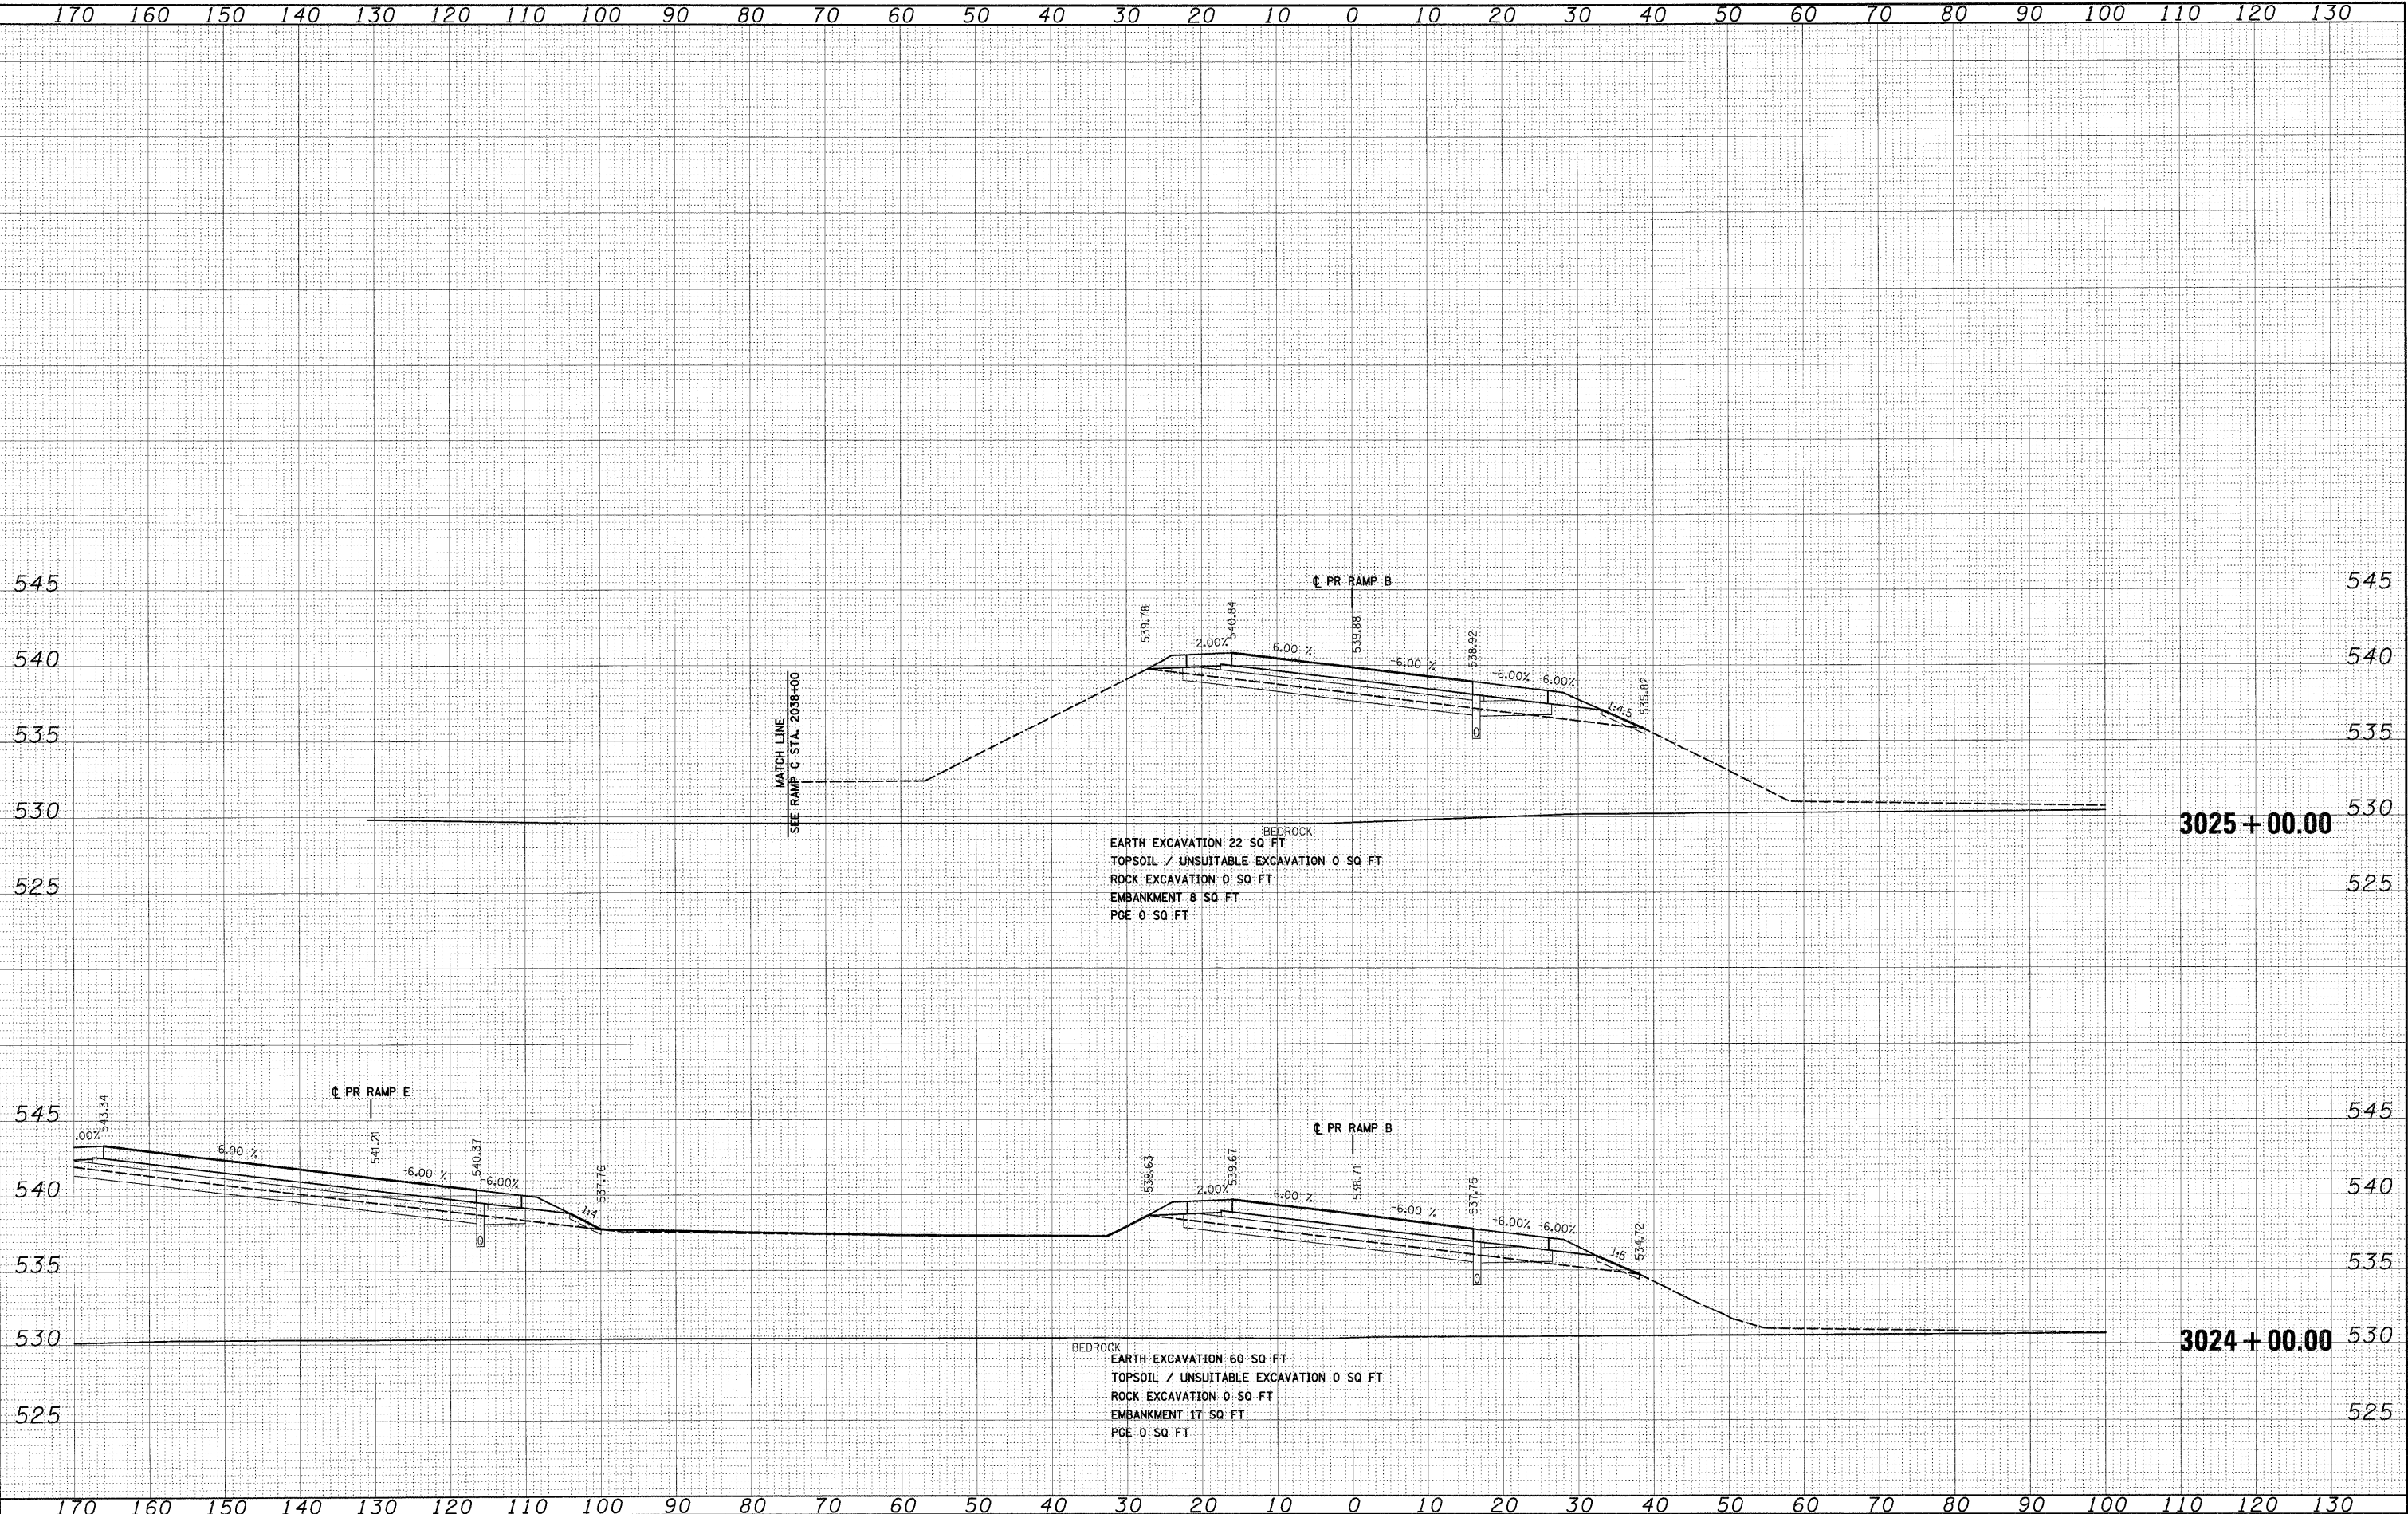

FILE NAME = D:\60F12-SHT-XSSH106.dgn	USER NAME = TKluugel	DESIGNED - TRK	REVISED -	STATE OF ILLINOIS DEPARTMENT OF TRANSPORTATION	RAMP B CROSS SECTIONS	SCALE:1"=10'H;1"=5'V SHEET NO. 10 OF 18 SHEETS	STA. 3024+00.00 TO STA. 3025+00.00	F.A.I. RTE.	SECTION	COUNTY	TOTAL SHEETS	SHEET NO.
		DRAWN - TRK	REVISED -					55	99-2HB-2B-1	WILL	756	697
	PLOT SCALE = 1:10	CHECKED - DLT	REVISED -					CONTRACT NO. 60F12				
	PLOT DATE = 2/3/2011	DATE - 2/4/11	REVISED -					FED. ROAD DIST. NO. 1 ILLINOIS FED. AID PROJECT				

ORIGINAL SURVEY		BY	DATE
NOTE BOOK			
NO.	SURVED PLOTED TEMPLATE AREAS AREAS CHECKED		




FINAL	SURVEYED	BY	DATE
SURVEY	PLOTTED		
NOTE BOOK	DATE		
NO.	AREAS CHECKED		

OPTIONAL	SURVEYED	BY	DATE
SURVEY	PLOTTED		
NOTE BOOK	DATE		
NO.	AREAS CHECKED		



131 East Randolph Street Chicago, Illinois 60601

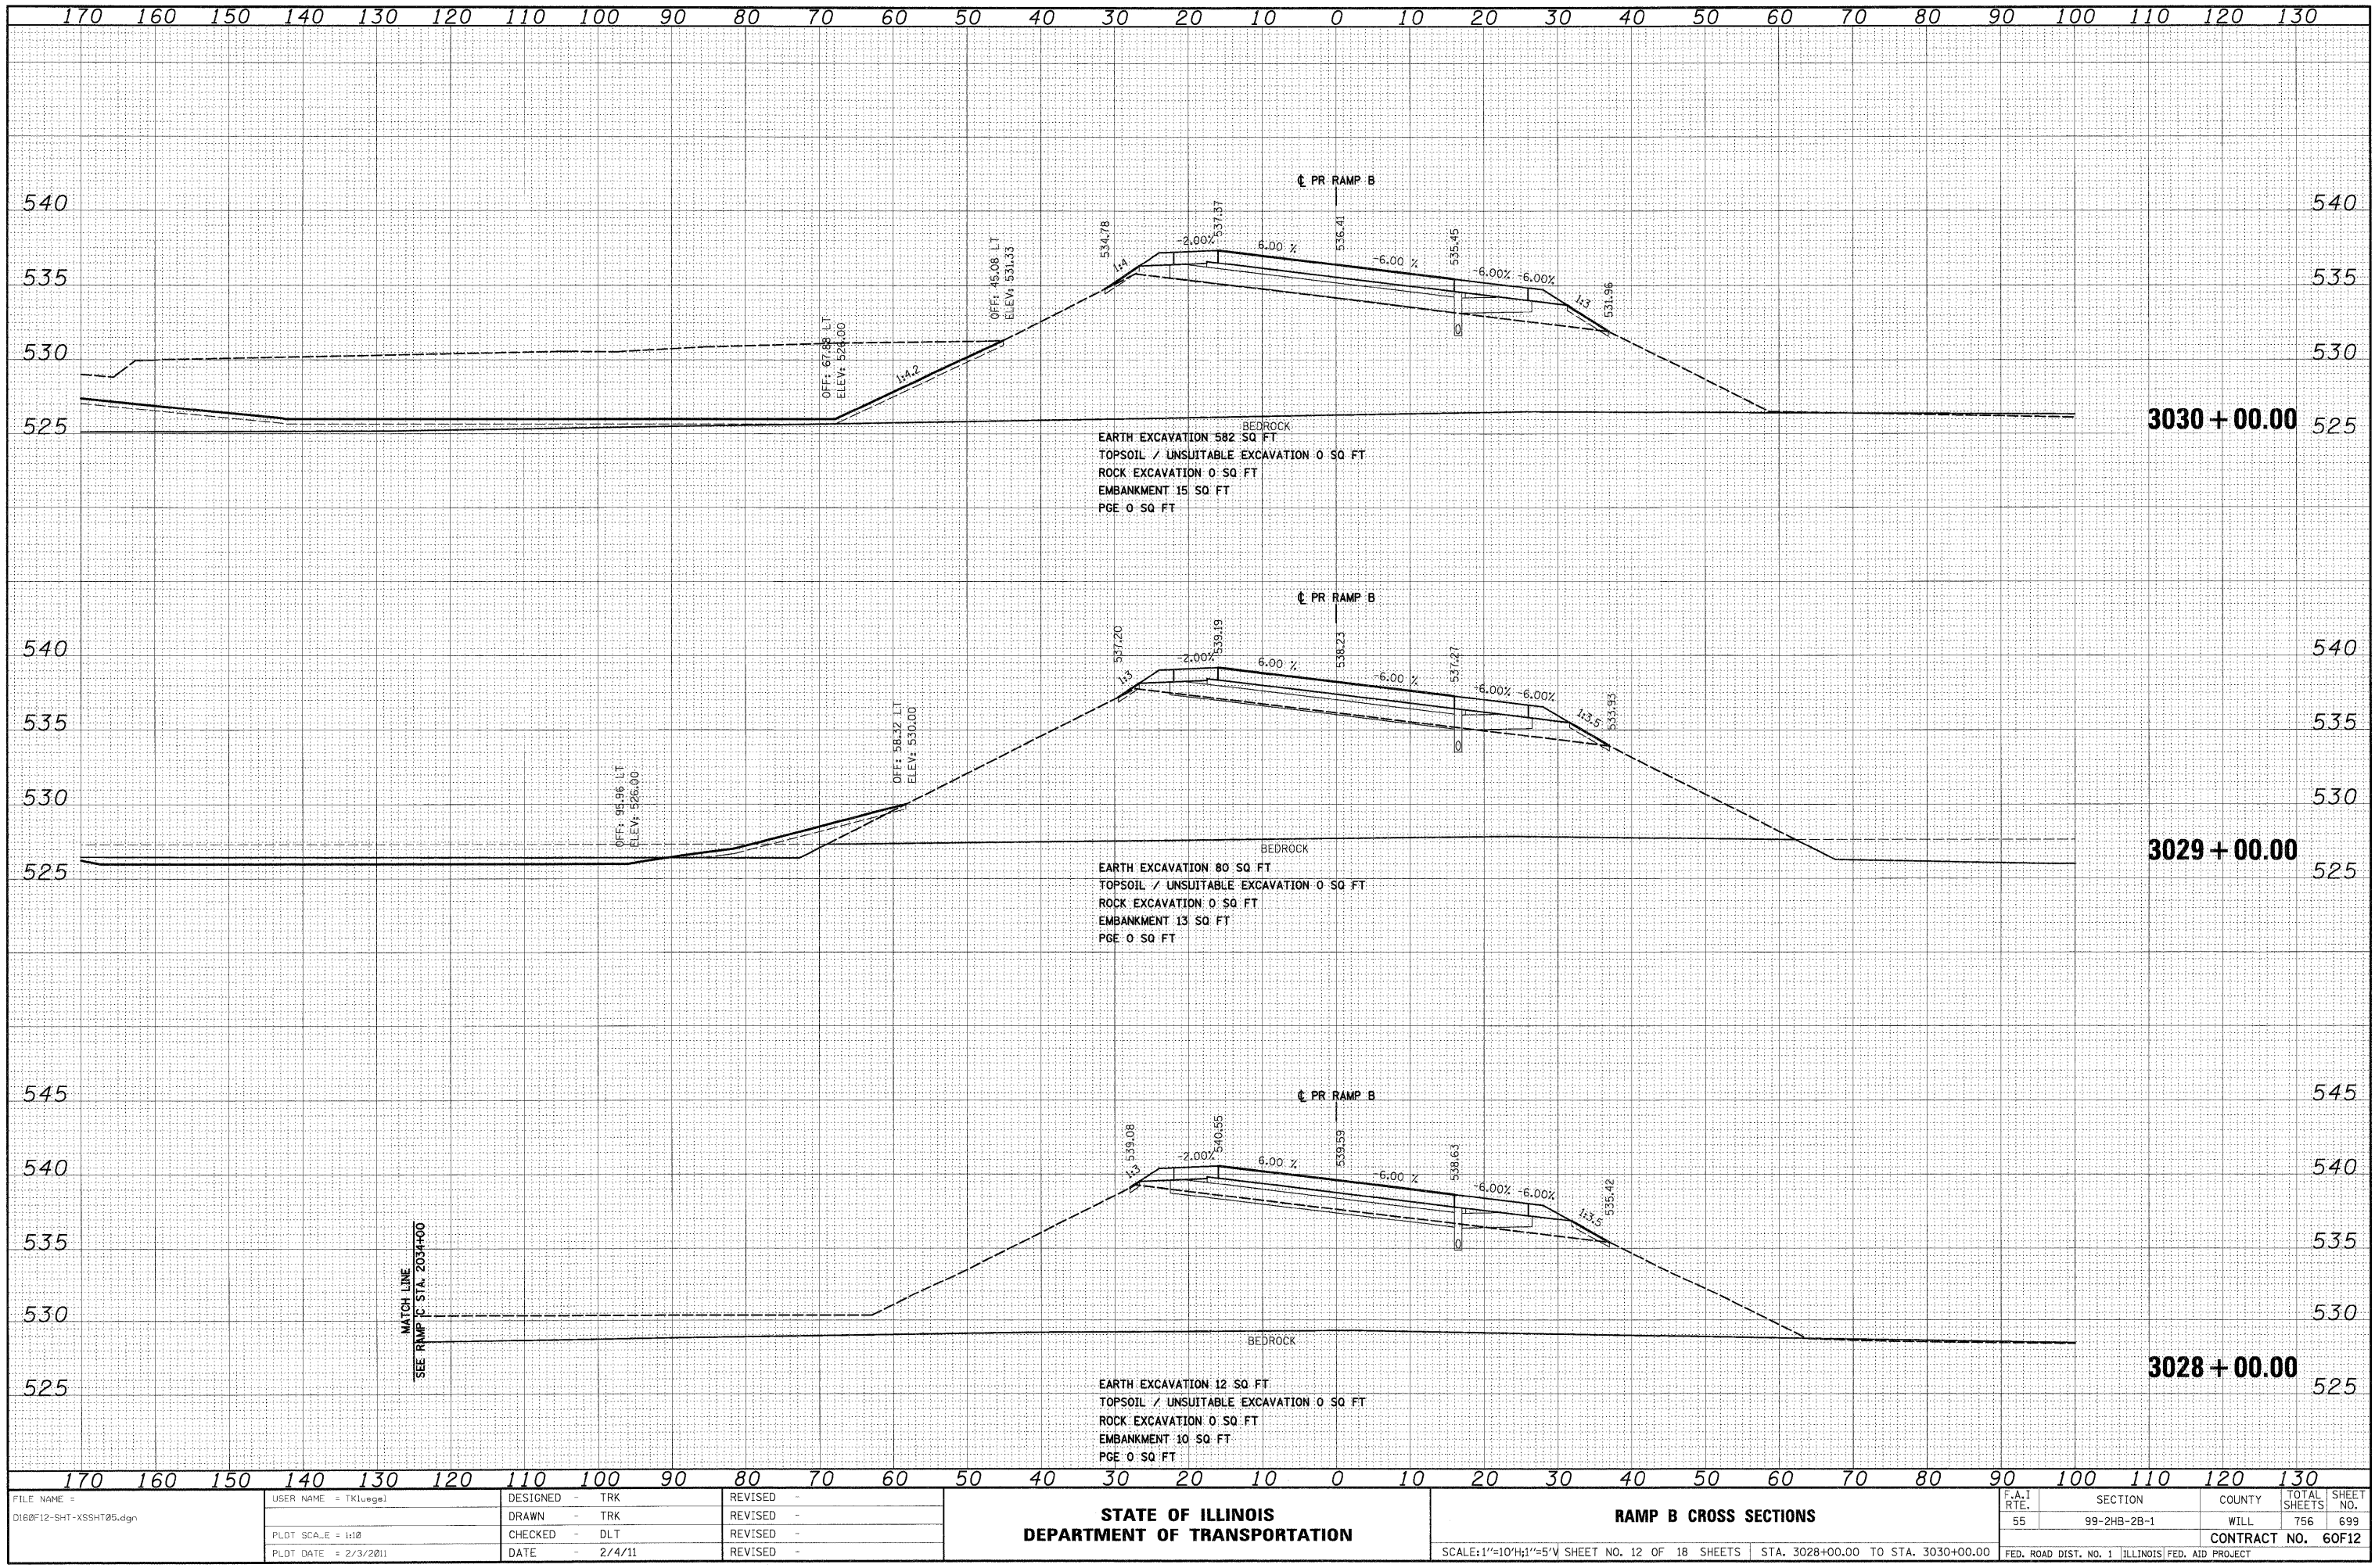

FILE NAME =	USER NAME = TKluergj	DESIGNED - TRK	REVISED -	STATE OF ILLINOIS DEPARTMENT OF TRANSPORTATION		RAMP B CROSS SECTIONS		F.A.I. RTE. 55	SECTION 99-2HB-2B-1	COUNTY WILL	TOTAL SHEETS 756	SHEET NO. 699
D:\60F12-SHT-XSSHT05.dgn		DRAWN - TRK	REVISED -					CONTRACT NO. 60F12				
PLT SCALE = 1:10		CHECKED - DLT	REVISED -					FED. ROAD DIST. NO. 1 ILLINOIS FED. AID PROJECT				
PLT DATE = 2/3/2011		DATE - 2/4/11	REVISED -									

ORIGINAL		BY	DATE
SURVEYED			
PLOTTED			
NOTE BOOK			
AREAS			
AREAS CHECKED			
NO.			

D160F12-SHT-XSSHT05.dgn

REVISED	-
REVISED	-
REVISED	-
REVISED	-

RAMP B CROSS SECTIONS

	F.A.I RTE.	SECTION	COUNTY	TOTAL SHEETS	SHEET NO.
	55	99-2HB-2B-1	WILL	756	700
			CONTRACT NO. 60F12		
	FED. ROAD DIST. NO. 1	ILLINOIS	FED. AID PROJECT		