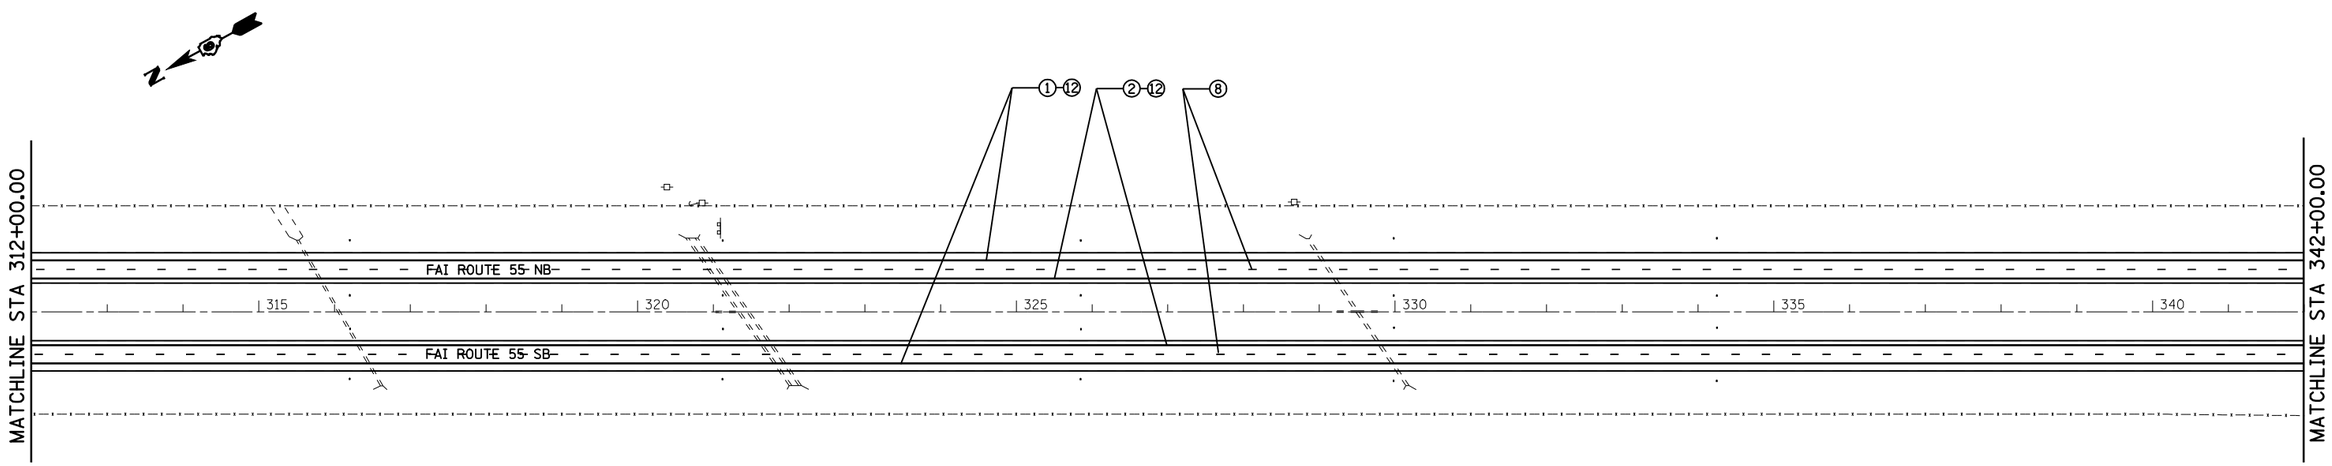

PAVEMENT MARKING LEGEND

1	URETHANE PAVEMENT MARKING - LINE 5"	(SOLID WHITE LINE)
2	URETHANE PAVEMENT MARKING - LINE 5"	(YELLOW)
3	PREFORMED PLASTIC PAVEMENT MARKING, TYPE B-INLAID - 6"	(SOLID WHITE LINE)
4	URETHANE PAVEMENT MARKING - LINE 5"	(WHITE SKIP DASH)
5	URETHANE PAVEMENT MARKING - LINE 8"	(SOLID WHITE LINE)
6	URETHANE PAVEMENT MARKING - LINE 12"	(SOLID WHITE LINE)
7	PREFORMED PLASTIC PAVEMENT MARKING, TYPE B-INLAID - LETTER AND SYMBOLS	(WHITE SYMBOLS)
8	PREFORMED PLASTIC PAVEMENT MARKING, TYPE B-INLAID - 5"	(WHITE SKIP DASH)
9	PREFORMED PLASTIC PAVEMENT MARKING, TYPE B-INLAID - 8"	(SOLID WHITE LINE)
10	PREFORMED PLASTIC PAVEMENT MARKING, TYPE B-INLAID - 24"	(SOLID WHITE LINE)
11	URETHANE PAVEMENT MARKING - LINE 12"	(SOLID YELLOW LINE)
12	GROOVING FOR RECESSED PAVEMENT MARKING 6"	
13	PREFORMED PLASTIC PAVEMENT MARKING, TYPE B-INLAID - 12"	(SOLID WHITE LINE)
14	URETHANE PAVEMENT MARKING - LINE 6"	(WHITE SKIP DASH)
15	GROOVING FOR RECESSED PAVEMENT MARKING 7"	

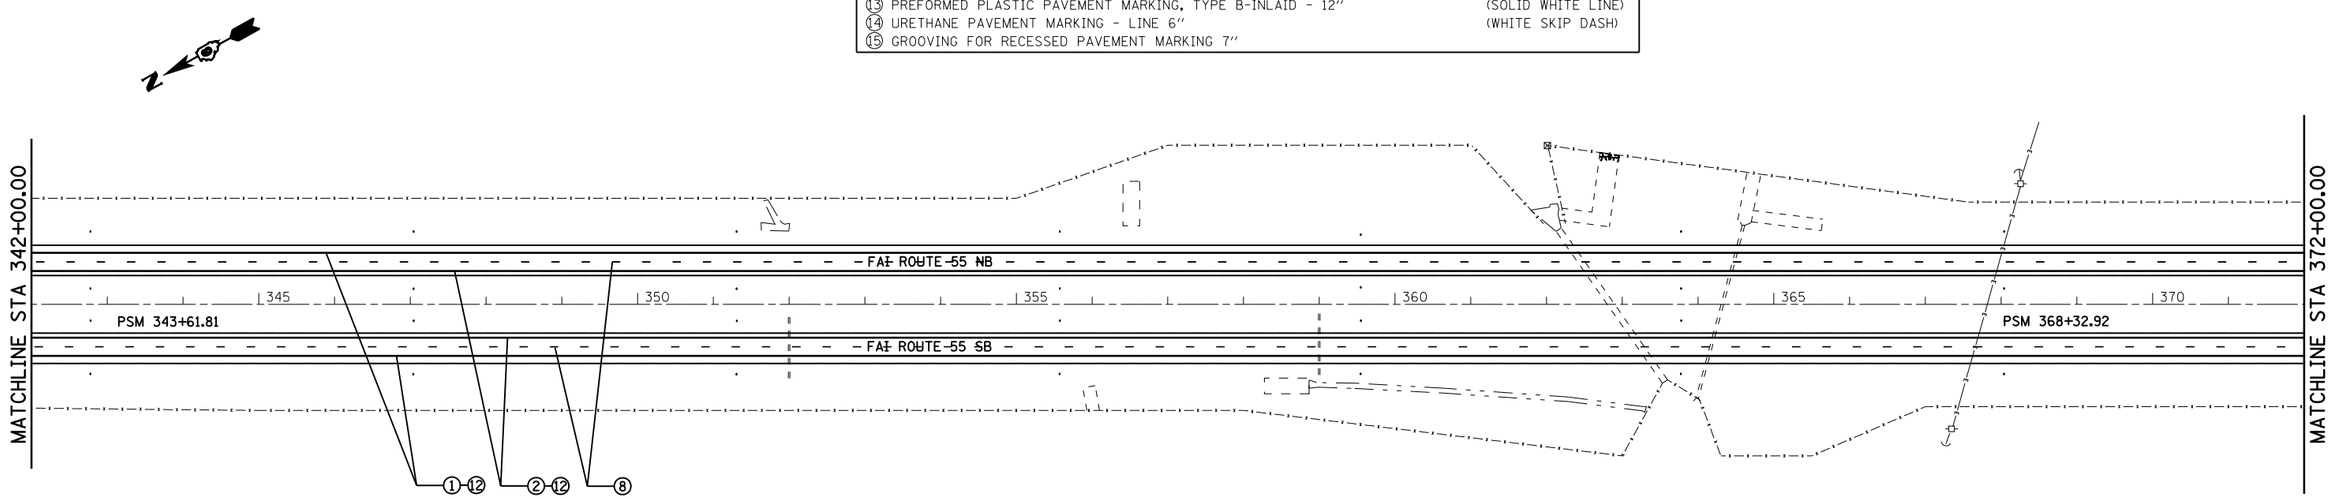

FILE NAME = c:\pw_work\pwidot\coxte\dms62217\D67292-sht-pmk.dgn	USER NAME = coxte	DESIGNED -	REVISED -
		DRAWN -	REVISED -
	PLOT SCALE = 200.0000 ' / IN.	CHECKED -	REVISED -
	PLOT DATE = Feb-07-2011 02:02:28PM	DATE -	REVISED -

STATE OF ILLINOIS
DEPARTMENT OF TRANSPORTATION

I-55 PAVEMENT MARKING
PLAN SHEETS

SCALE: 1" = 100' | SHEET NO. OF SHEETS | STA. 312+00.00 TO STA. 372+00.00

F.A.I. RTE.	SECTION	COUNTY	TOTAL SHEETS	SHEET NO.
55	(59,68)RS-3,BR	•	137	56

CONTRACT NO. 72921

ILLINOIS FED. AID PROJECT

• MONTGOMERY, MACOUPIN