


DATE	BY
SURVEYED	PLANNED
NOTED	PLANNED
DATE	DATE
NO.	NO.


DATE	BY
SURVEYED	PLANNED
NOTED	PLANNED
DATE	DATE
NO.	NO.

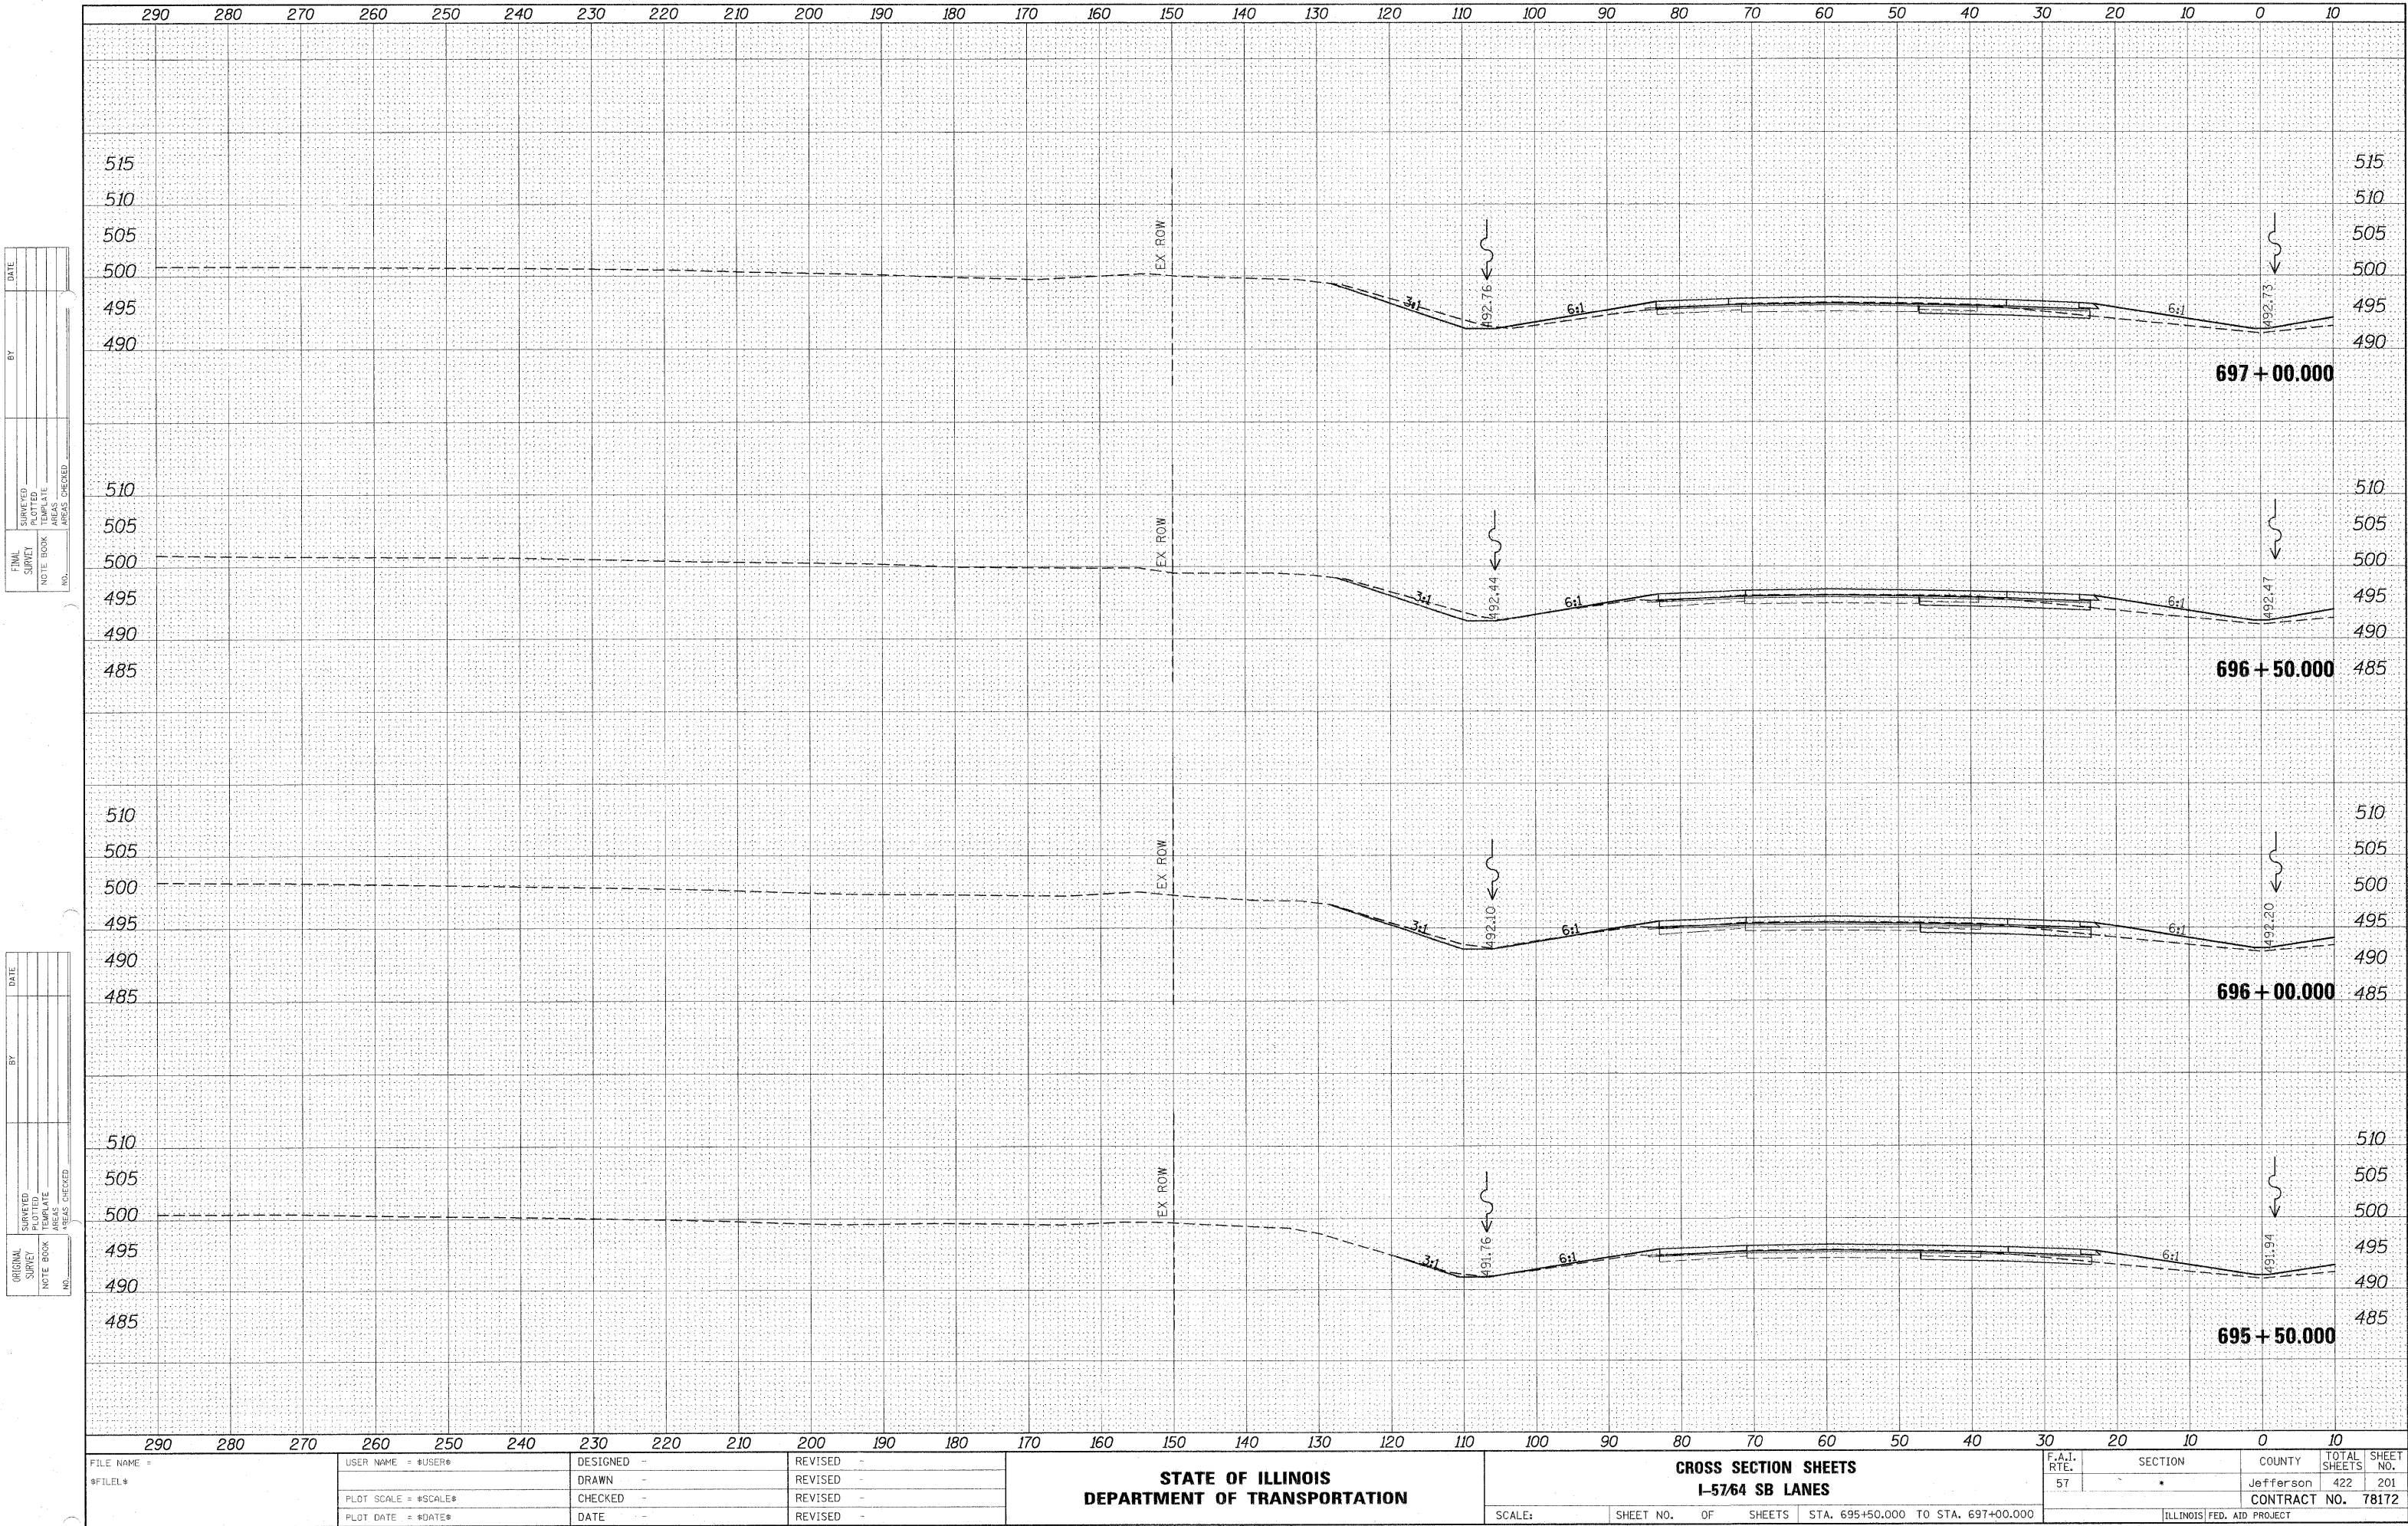

FILE NAME =	USER NAME = *USER*	DESIGNED -	REVISED -	CROSS SECTION SHEETS		F.A.I. RTE.	SECTION	COUNTY	TOTAL SHEETS	SHEET NO.	
FILEL		DRAWN -	REVISED -	I-57/64 SB LANES		57		Jefferson	422	201	
		CHECKED -	REVISED -								
		DATE -	REVISED -								
STATE OF ILLINOIS DEPARTMENT OF TRANSPORTATION						SCALE:		SHEET NO. OF SHEETS STA. 695+50.000 TO STA. 697+00.000			CONTRACT NO. 78172
											ILLINOIS FED. AID PROJECT

DATE	BY	FINAL SURVEY	SURVEYED	PLOTTED	NO.
		NOTE BOOK	TEMPLATE	AREAS CHECKED	


DATE	BY	ORIGINAL SURVEY	SURVEYED	PLOTTED	NO.
		NOTE BOOK	TEMPLATE	AREAS CHECKED	

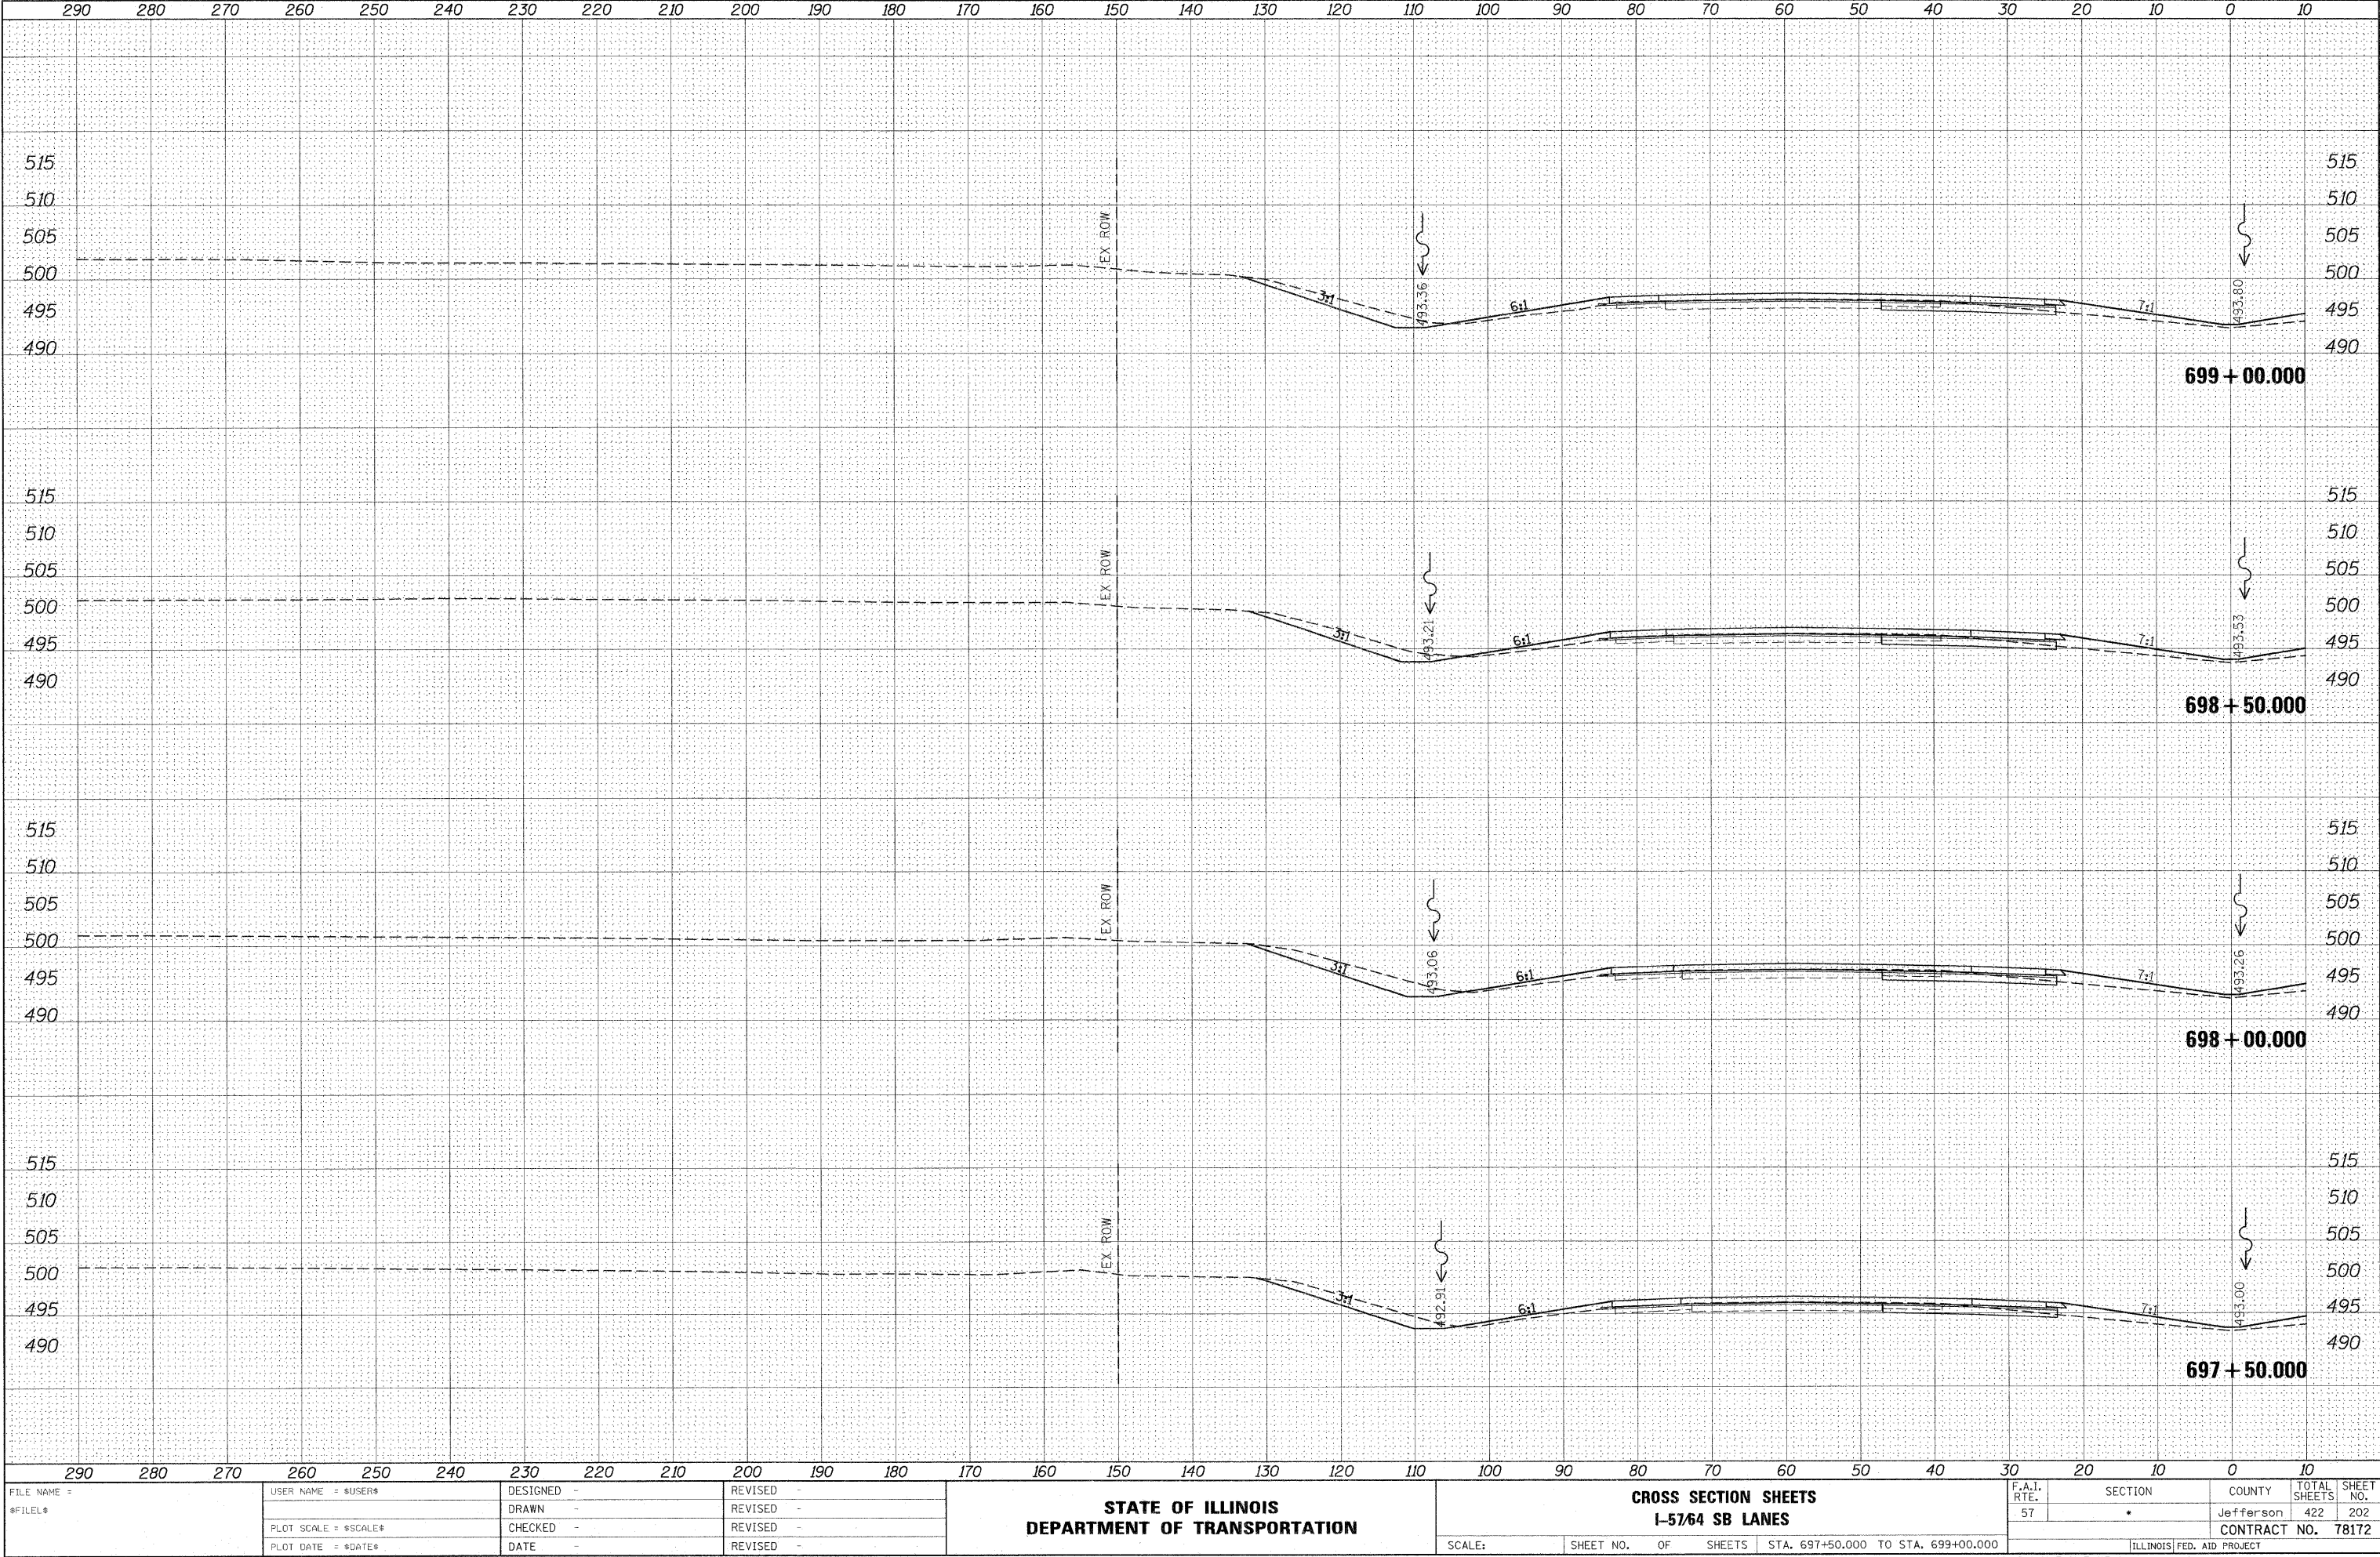

DATE	BY
SURVEYED	PLANNED
NOTED	DESIGNED
NO. 1	NO. 2


DATE	BY
SURVEYED	PLANNED
NOTED	DESIGNED
NO. 1	NO. 2

FILE NAME =	USER NAME = #USER#	DESIGNED -	REVISED -	STATE OF ILLINOIS DEPARTMENT OF TRANSPORTATION	CROSS SECTION SHEETS I-57/64 SB LANES			F.A.I. RTE. 57	SECTION *	COUNTY Jefferson	TOTAL SHEETS 422	SHEET NO. 203
\$FILEL\$		DRAWN -	REVISED -		SCALE:	SHEET NO.	OF SHEETS	STA. 699+50.000 TO STA. 701+00.000	CONTRACT NO. 78172			
		CHECKED -	REVISED -						ILLINOIS FED. AID PROJECT			
		DATE -	REVISED -									

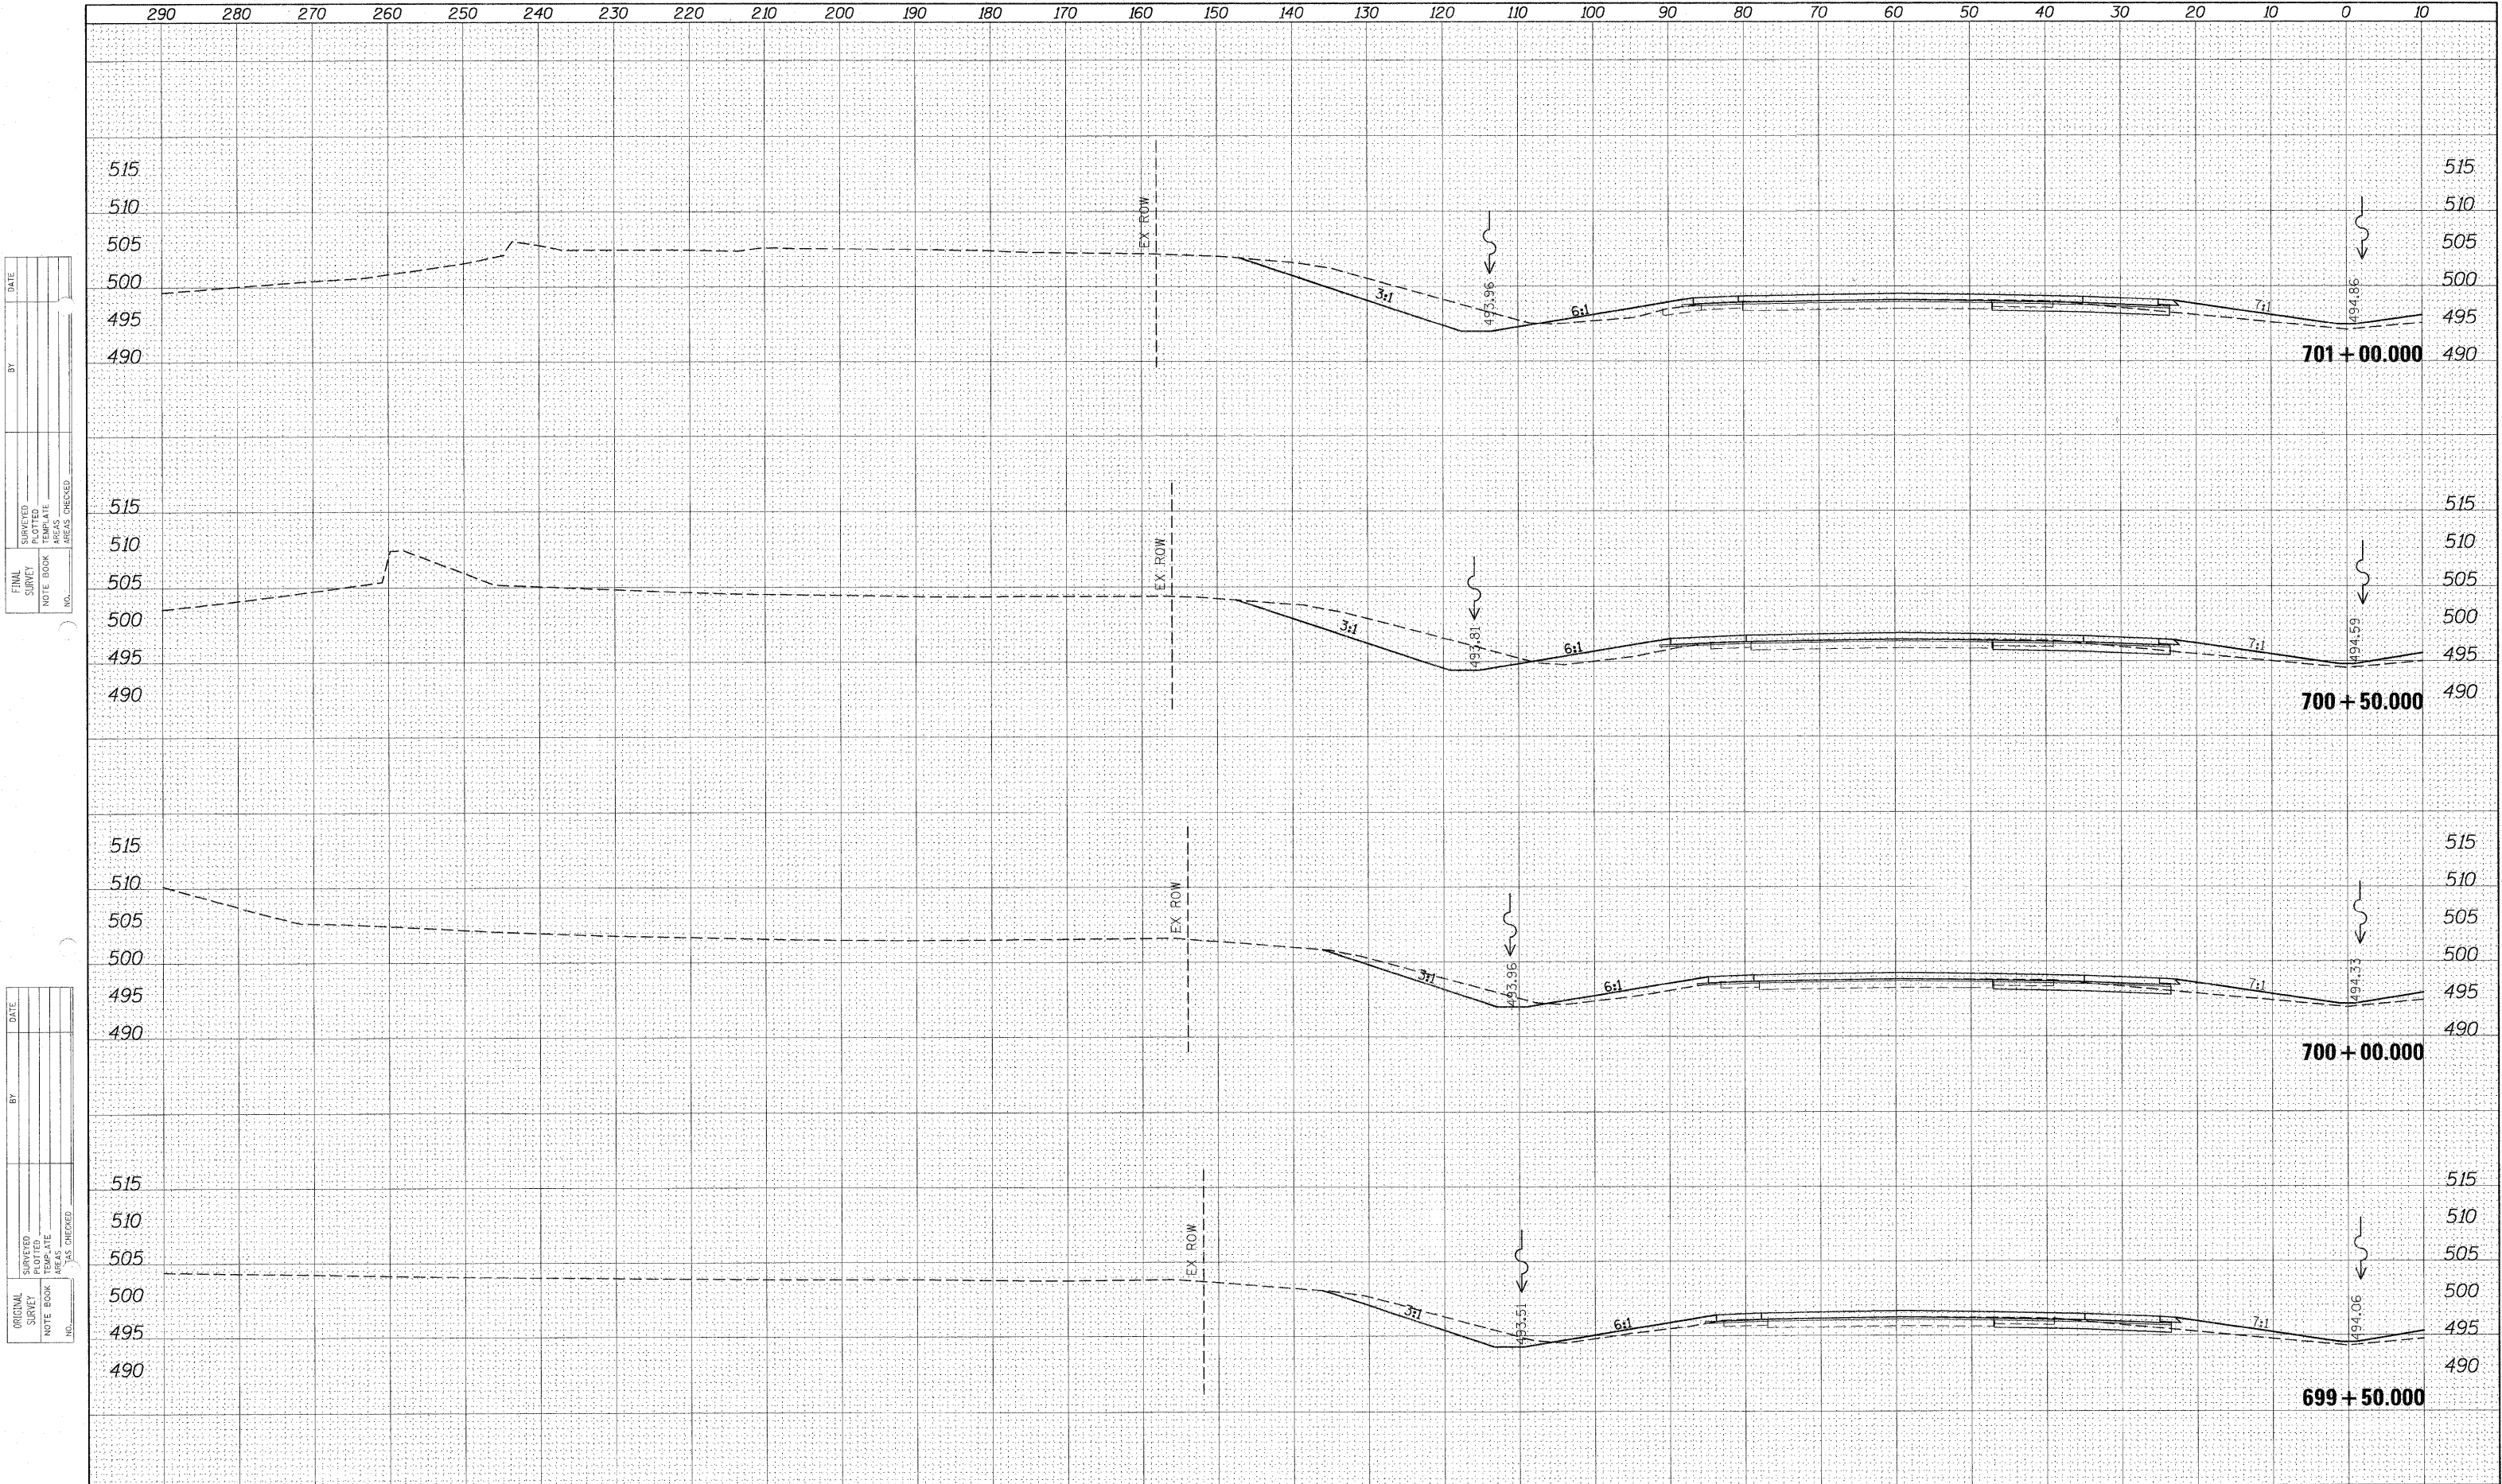

DATE	BY
FINAL SURVEY	
SURVEYED	
PLOT DATE	
NOTE BOOK	
AREAS CHECKED	
NO.	

DATE	BY
ORIGINAL SURVEY	
SURVEYED	
PLOT DATE	
NOTE BOOK	
AREAS CHECKED	
NO.	

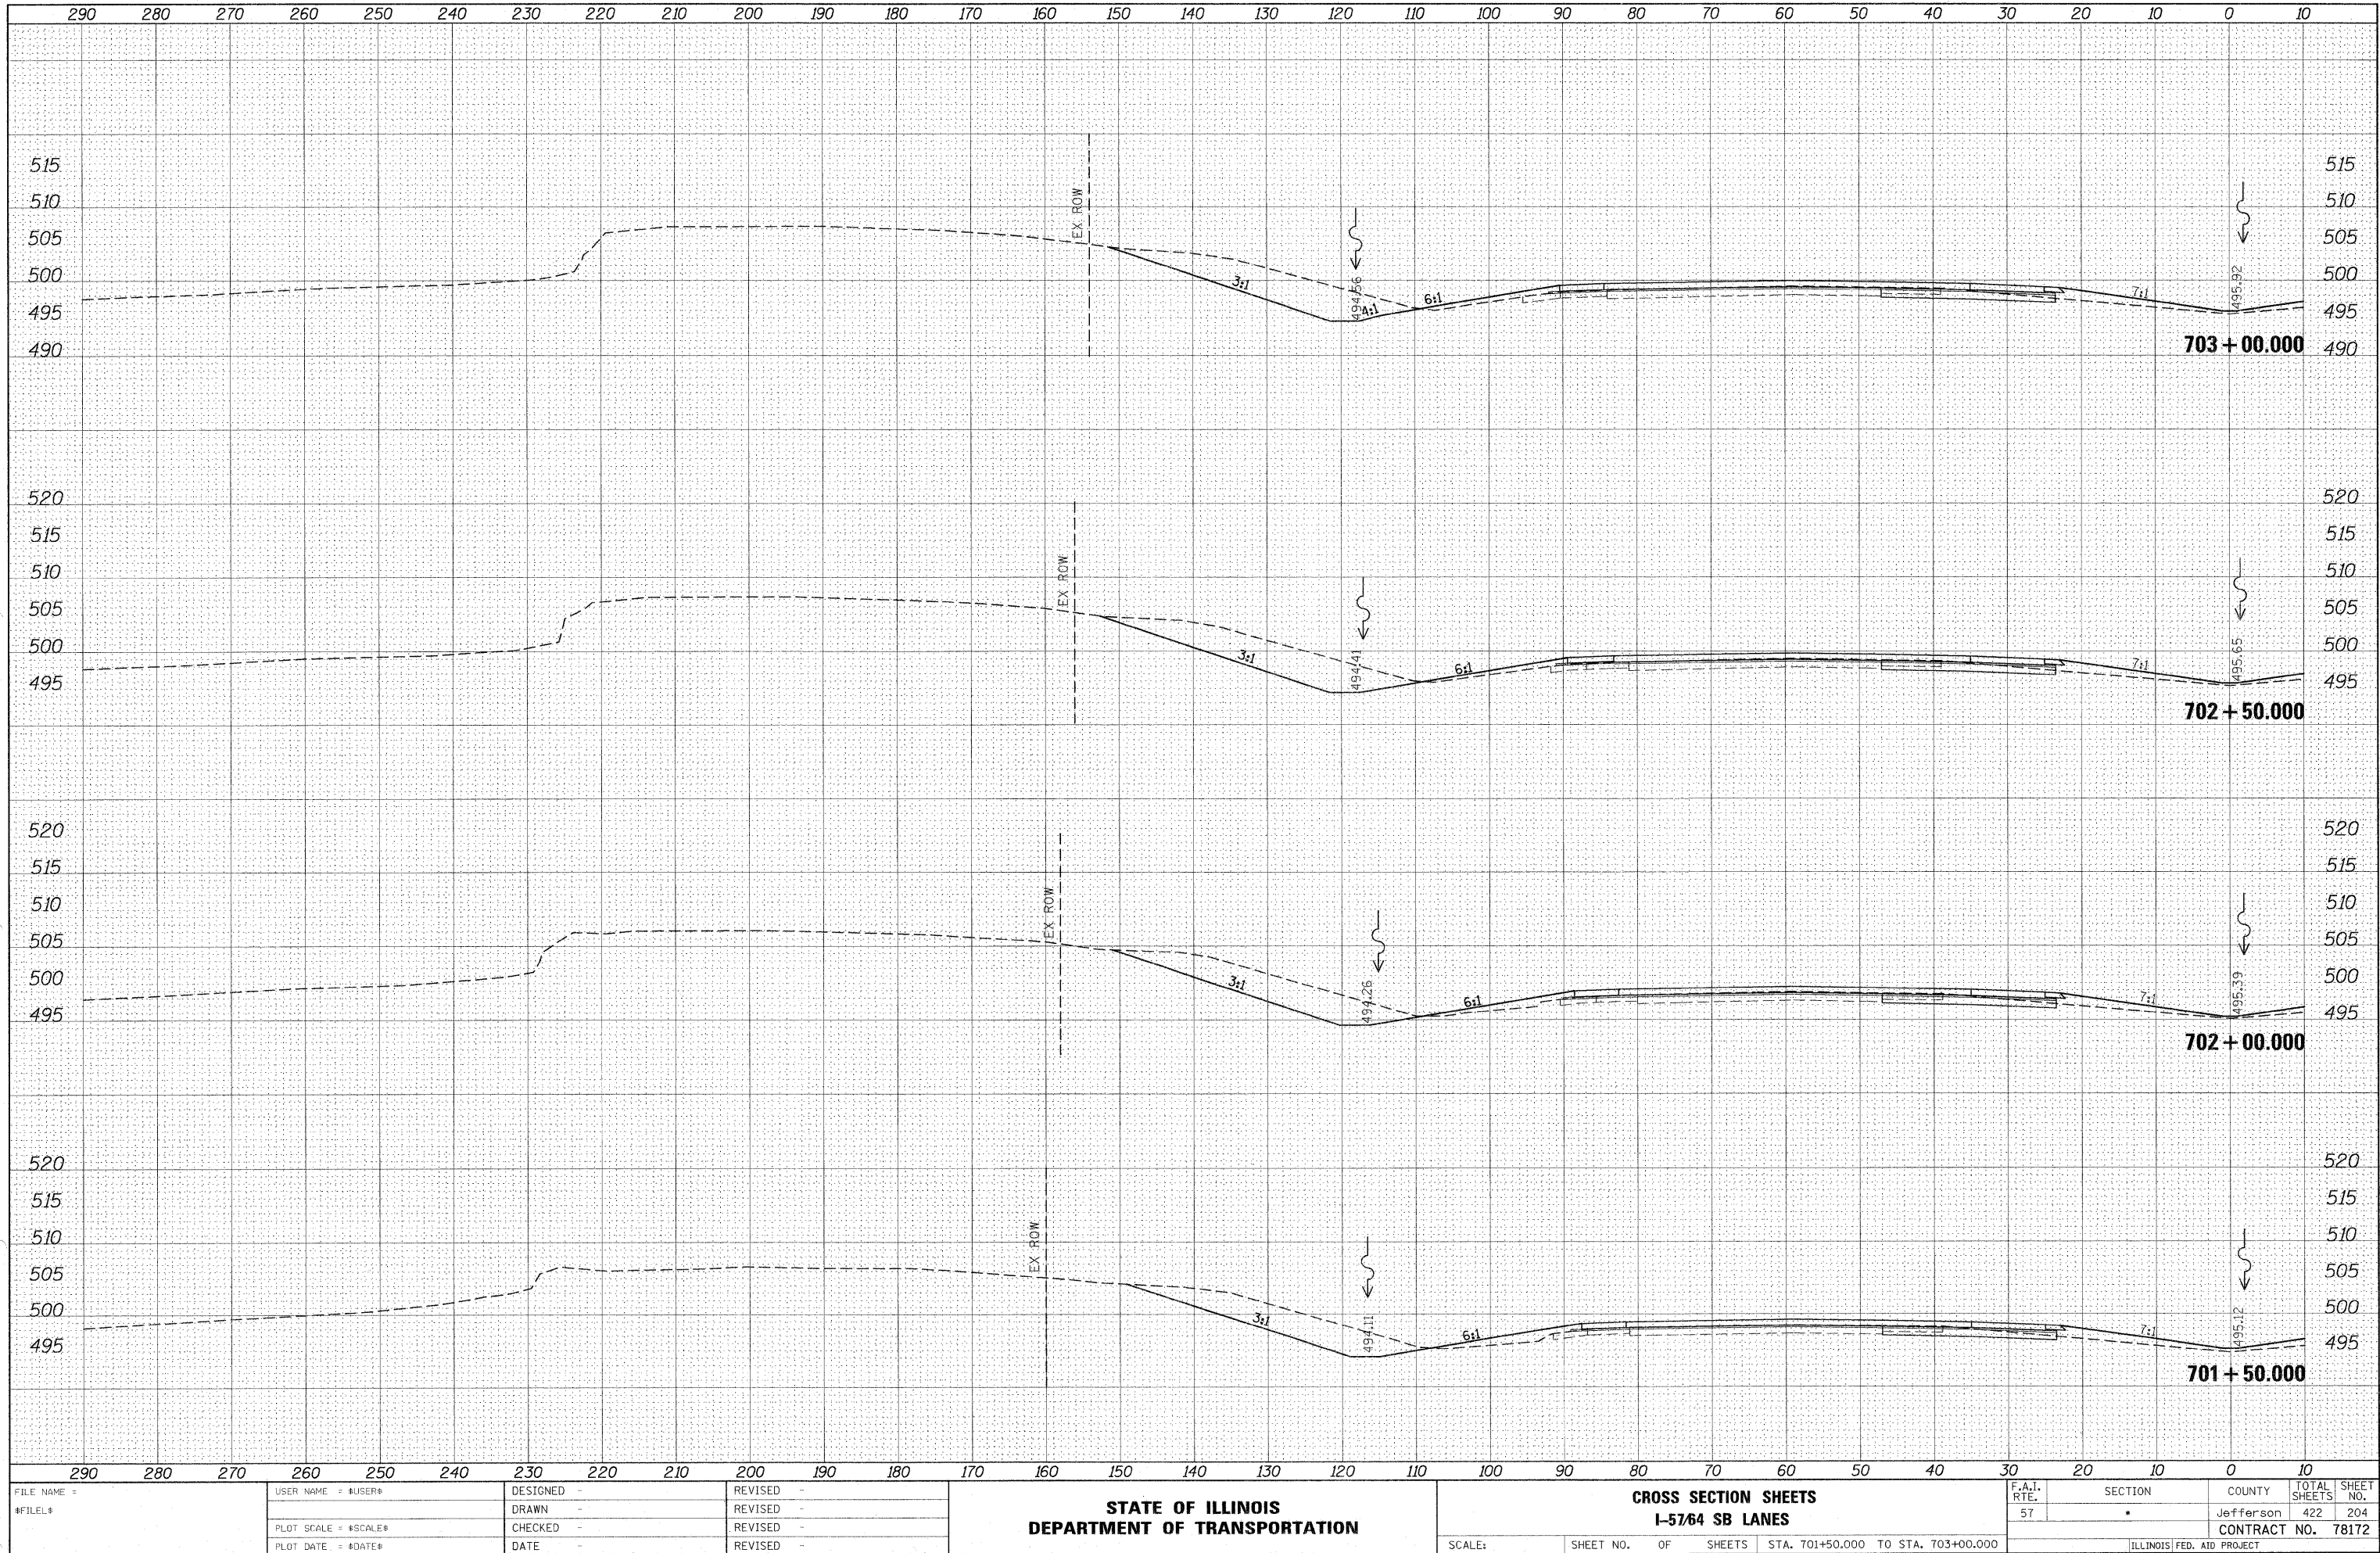

FILE NAME =	USER NAME = #USER#	DESIGNED -	REVISED -	STATE OF ILLINOIS DEPARTMENT OF TRANSPORTATION	CROSS SECTION SHEETS I-57/64 SB LANES	SCALE: SHEET NO. OF SHEETS STA. 701+50.000 TO STA. 703+00.000	F.A.I. RTE. 57	SECTION	COUNTY Jefferson	TOTAL SHEETS 422	SHEET NO. 204
#FILE#		DRAWN -	REVISED -								
		CHECKED -	REVISED -								
		DATE -	REVISED -								
CONTRACT NO. 78172											
ILLINOIS FED. AID PROJECT											


BY	DATE
SURVEYED	
PLANNED	
NOTE BOOK	
AREAS CHECKED	
NO.	

BY	DATE
SURVEYED	
PLANNED	
NOTE BOOK	
AREAS CHECKED	
NO.	

ORIGINAL	SURVEY
NOTE BOOK	
AREAS CHECKED	
NO.	


FILE NAME =	USER NAME = *USER*	DESIGNED -	REVISED -	CROSS SECTION SHEETS		F.A.I. RTE.	SECTION	COUNTY	TOTAL SHEETS	SHEET NO.
FILEL		DRAWN -	REVISED -	I-57/64 SB LANES		57	*	Jefferson	422	205
	PLOT SCALE = *SCALE*	CHECKED -	REVISED -	SCALE: SHEET NO. OF SHEETS STA. 703+50.000 TO STA. 705+00.000		CONTRACT NO. 78172				
	PLOT DATE = *DATE*	DATE -	REVISED -			ILLINOIS FED. AID PROJECT				

(41-2-1,41-3,41-3-1)R-1

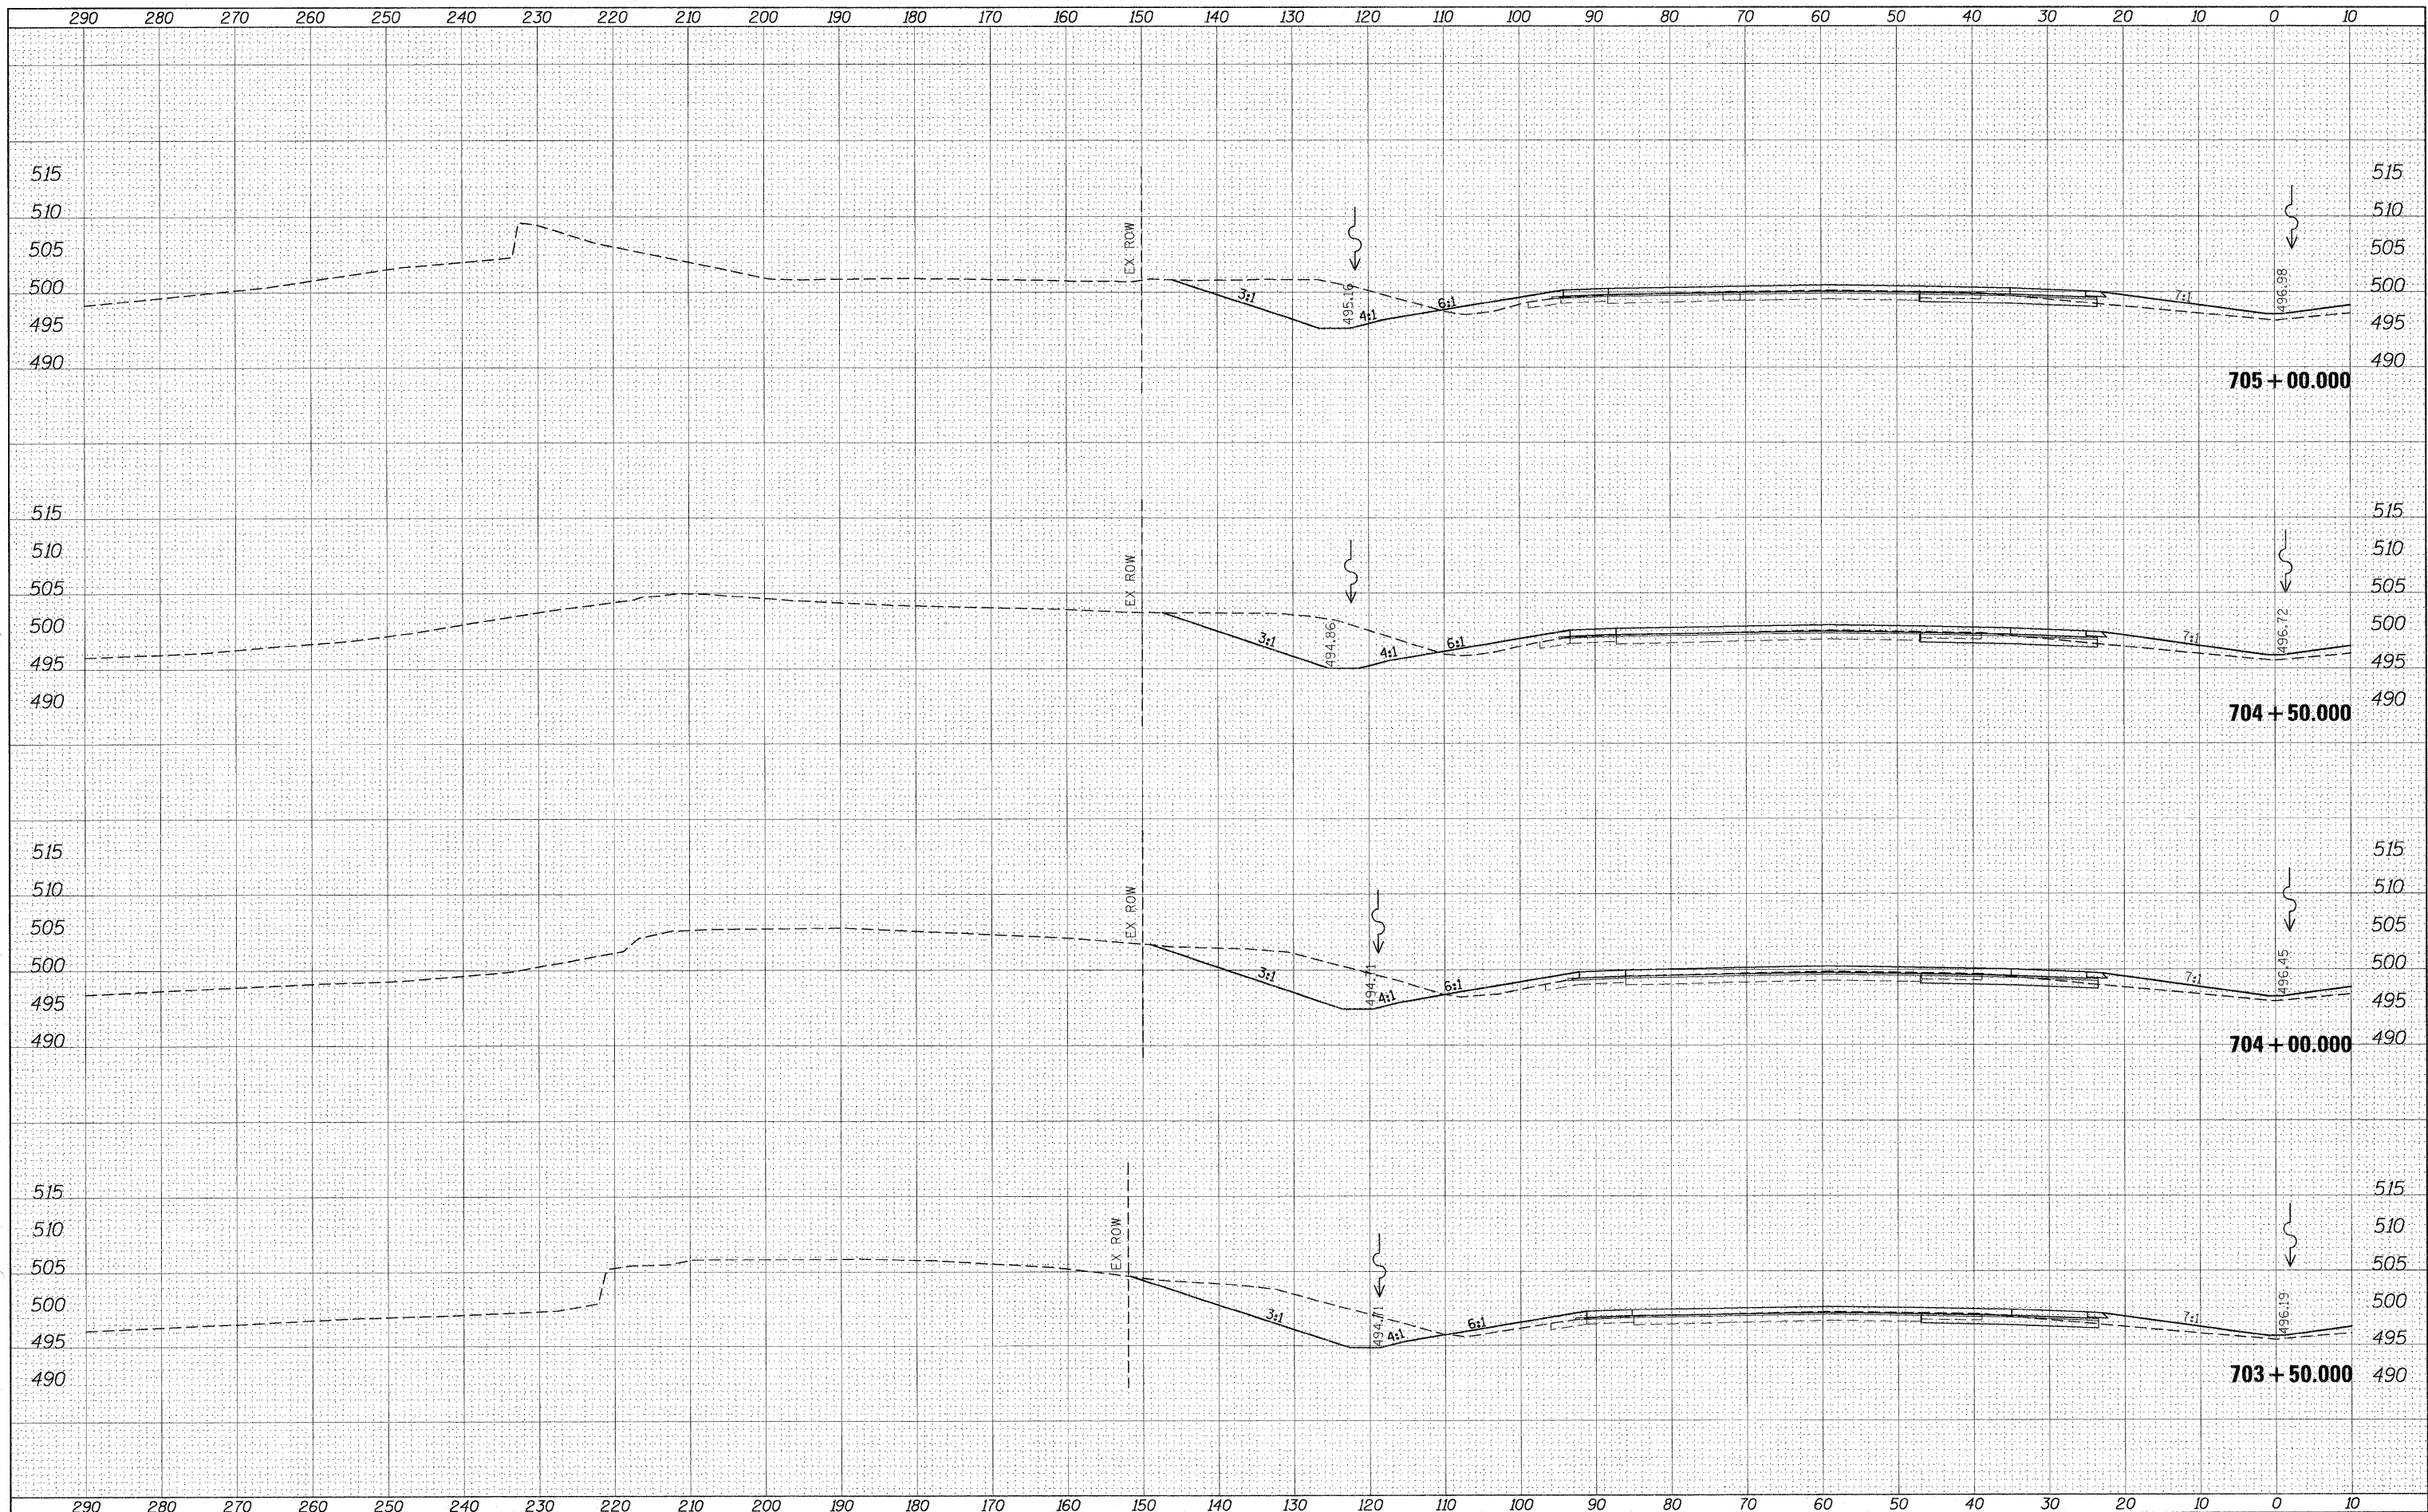


DATE	BY
SURVEYED	
PLOTTED	
NOTE BOOK	
AREAS CHECKED	
NO.	

DATE	BY
SURVEYED	
PLOTTED	
NOTE BOOK	
AREAS CHECKED	
NO.	

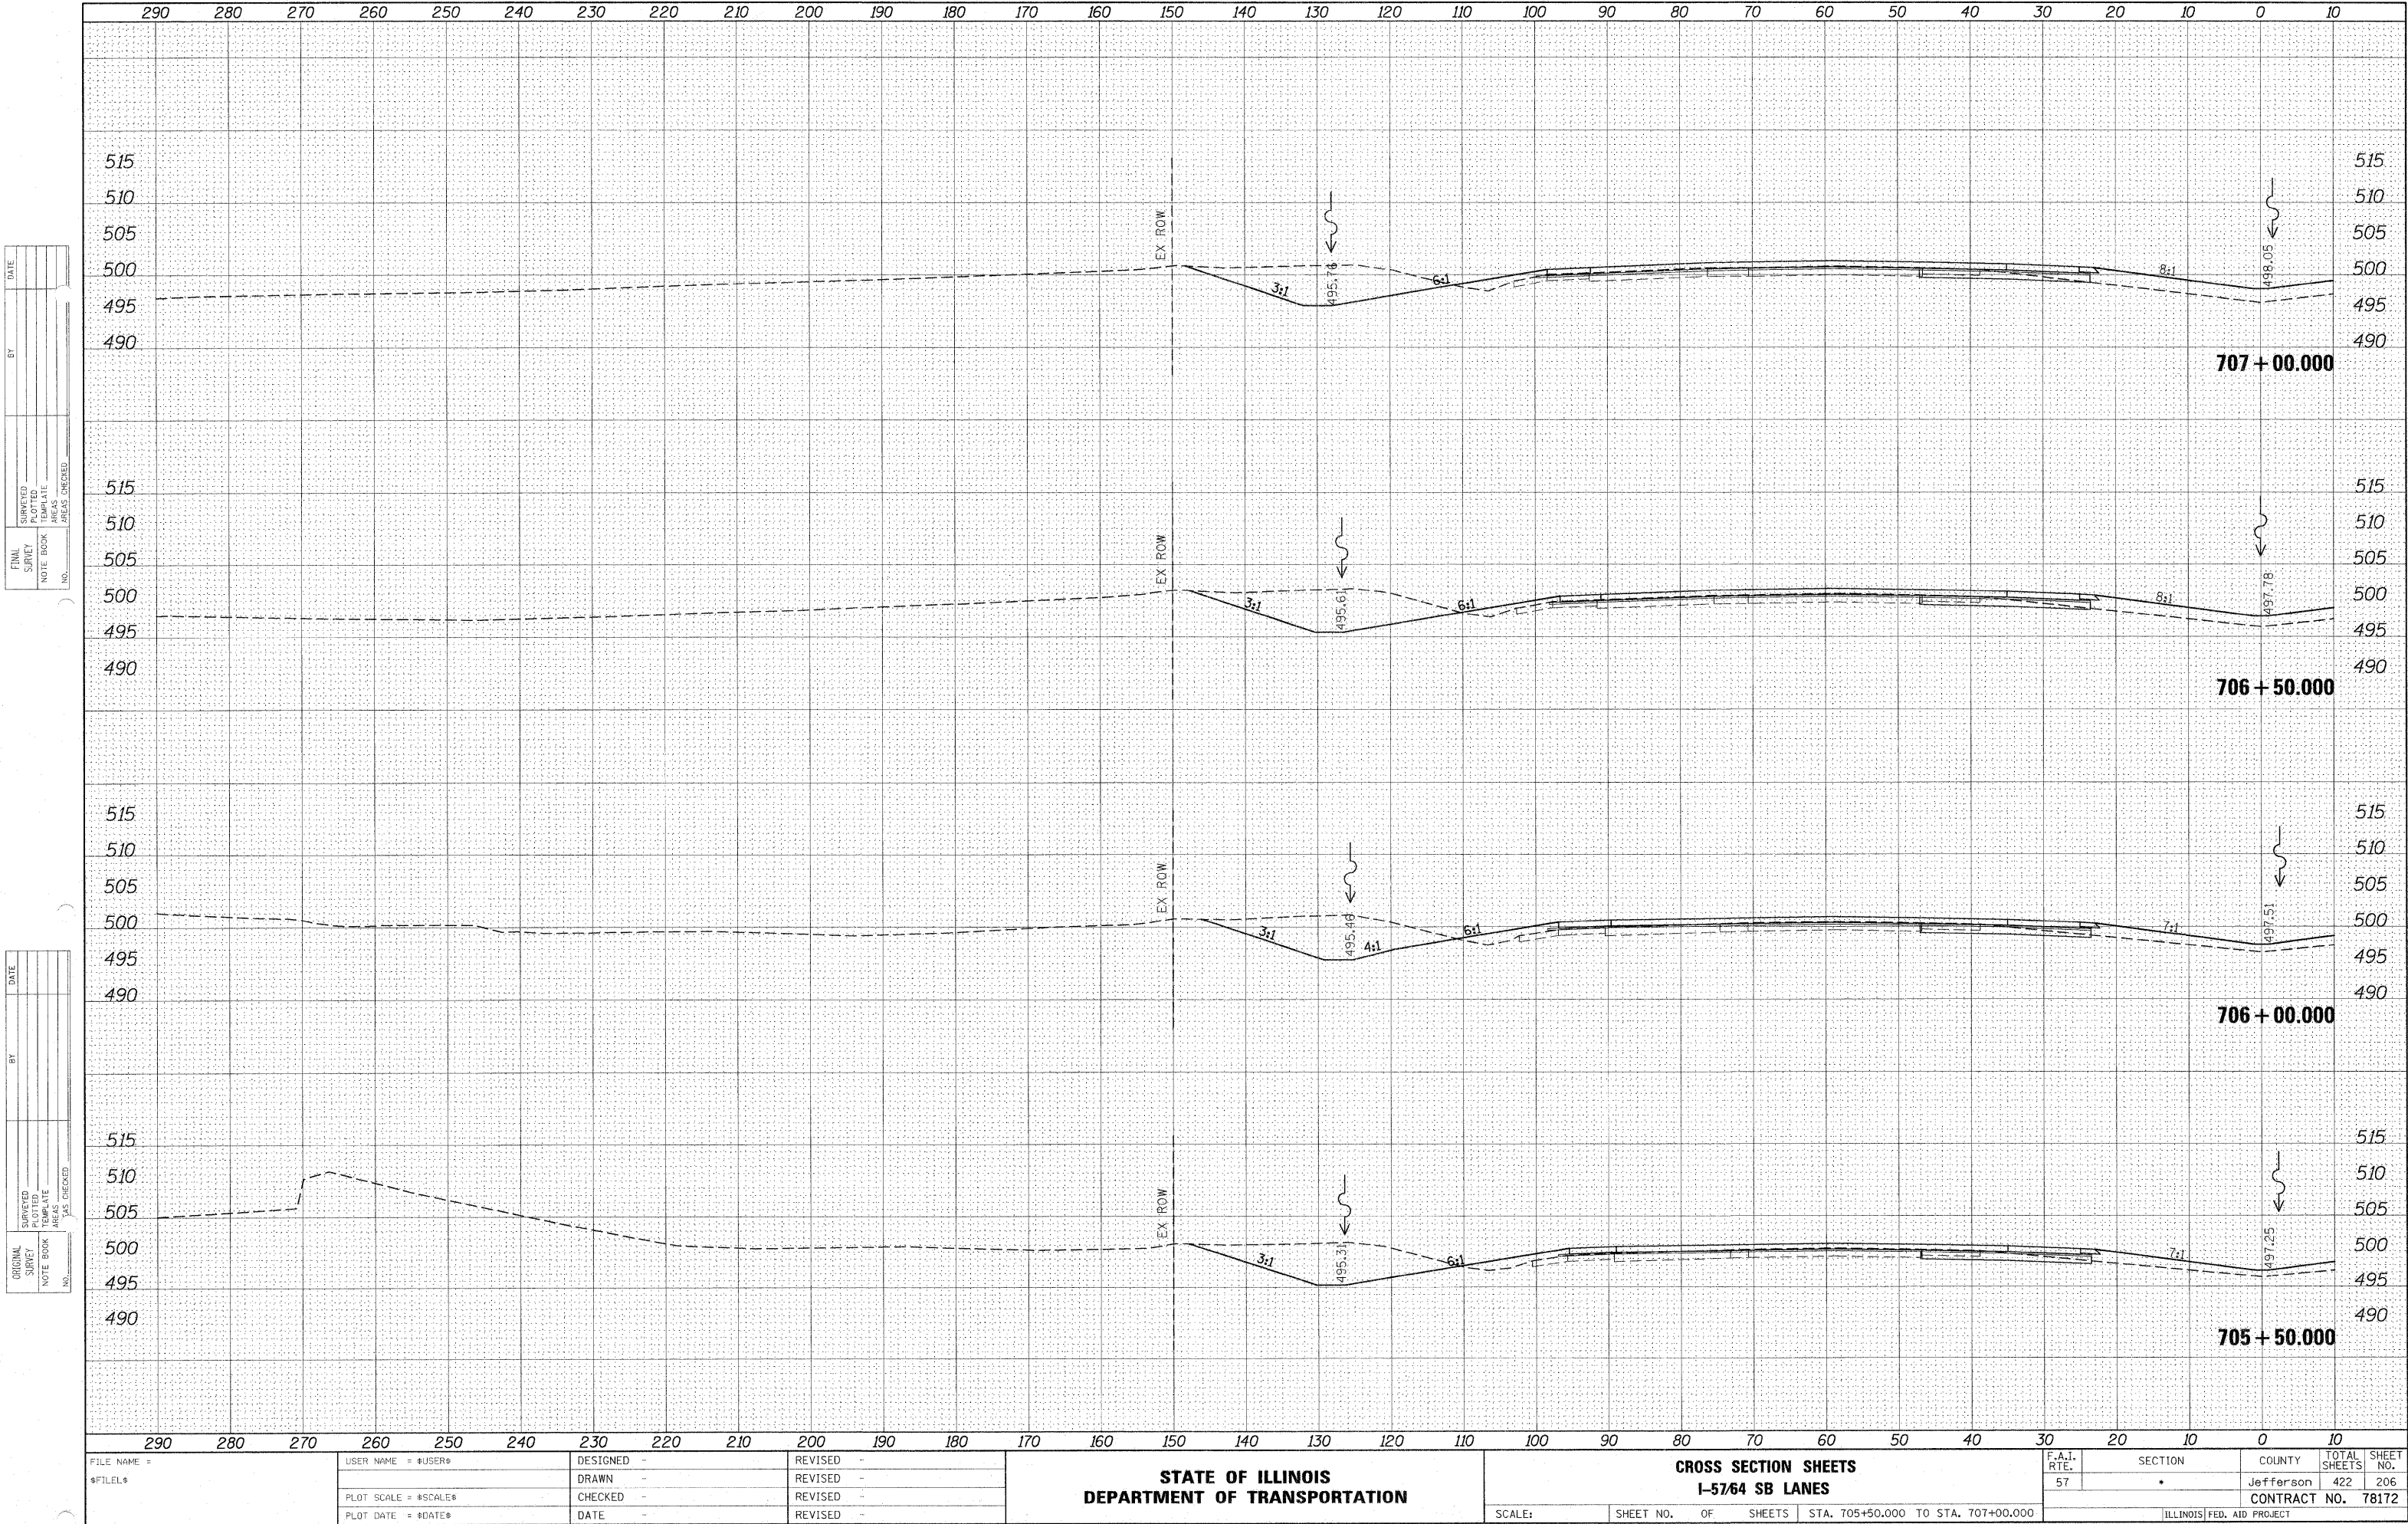


ORIGINAL SURVEY	SURVEYED	BY	DATE
NOTE BOOK	PLOTTED		
NO.	TEMPLATE AREAS		

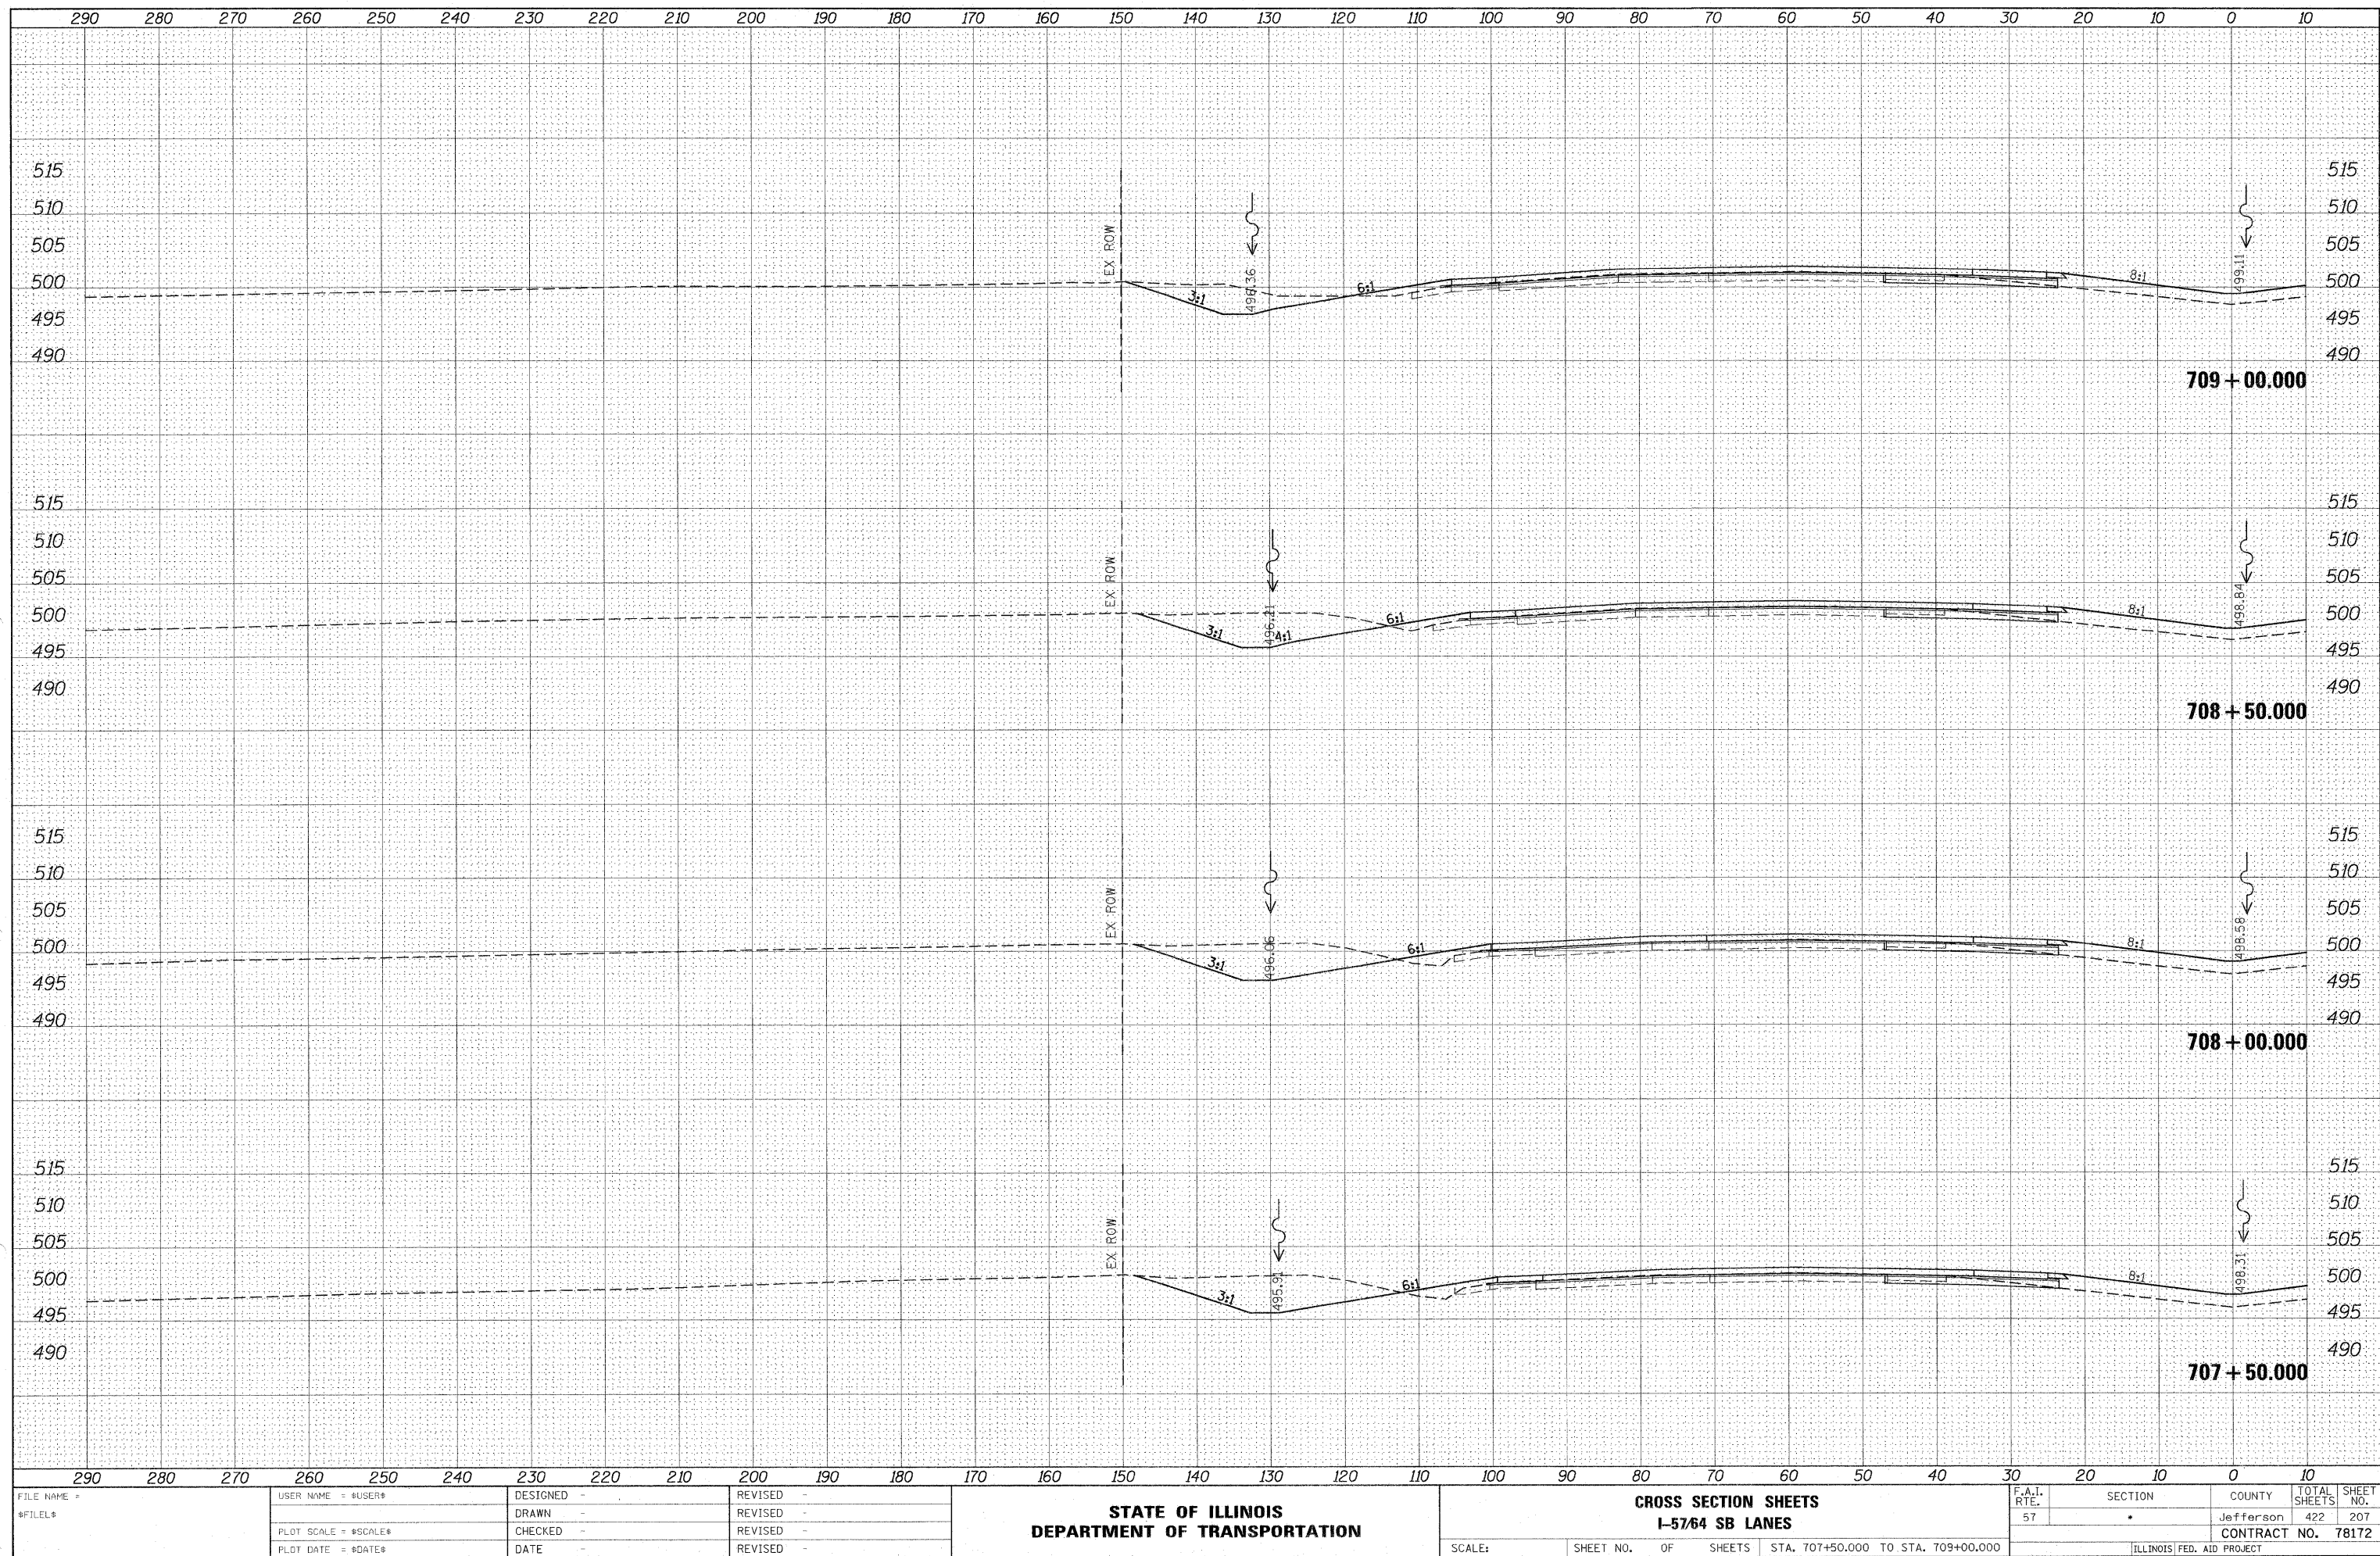


FINAL	SURVEYED	BY	DATE
SURVEY	PLOTTED		
NOTE BOOK	REVISION		
NO.	AREAS CHECKED		

ORIGINAL	SURVEYED	BY	DATE
SURVEY	PLOTTED		
NOTE BOOK	REVISION		
NO.	AREAS CHECKED		

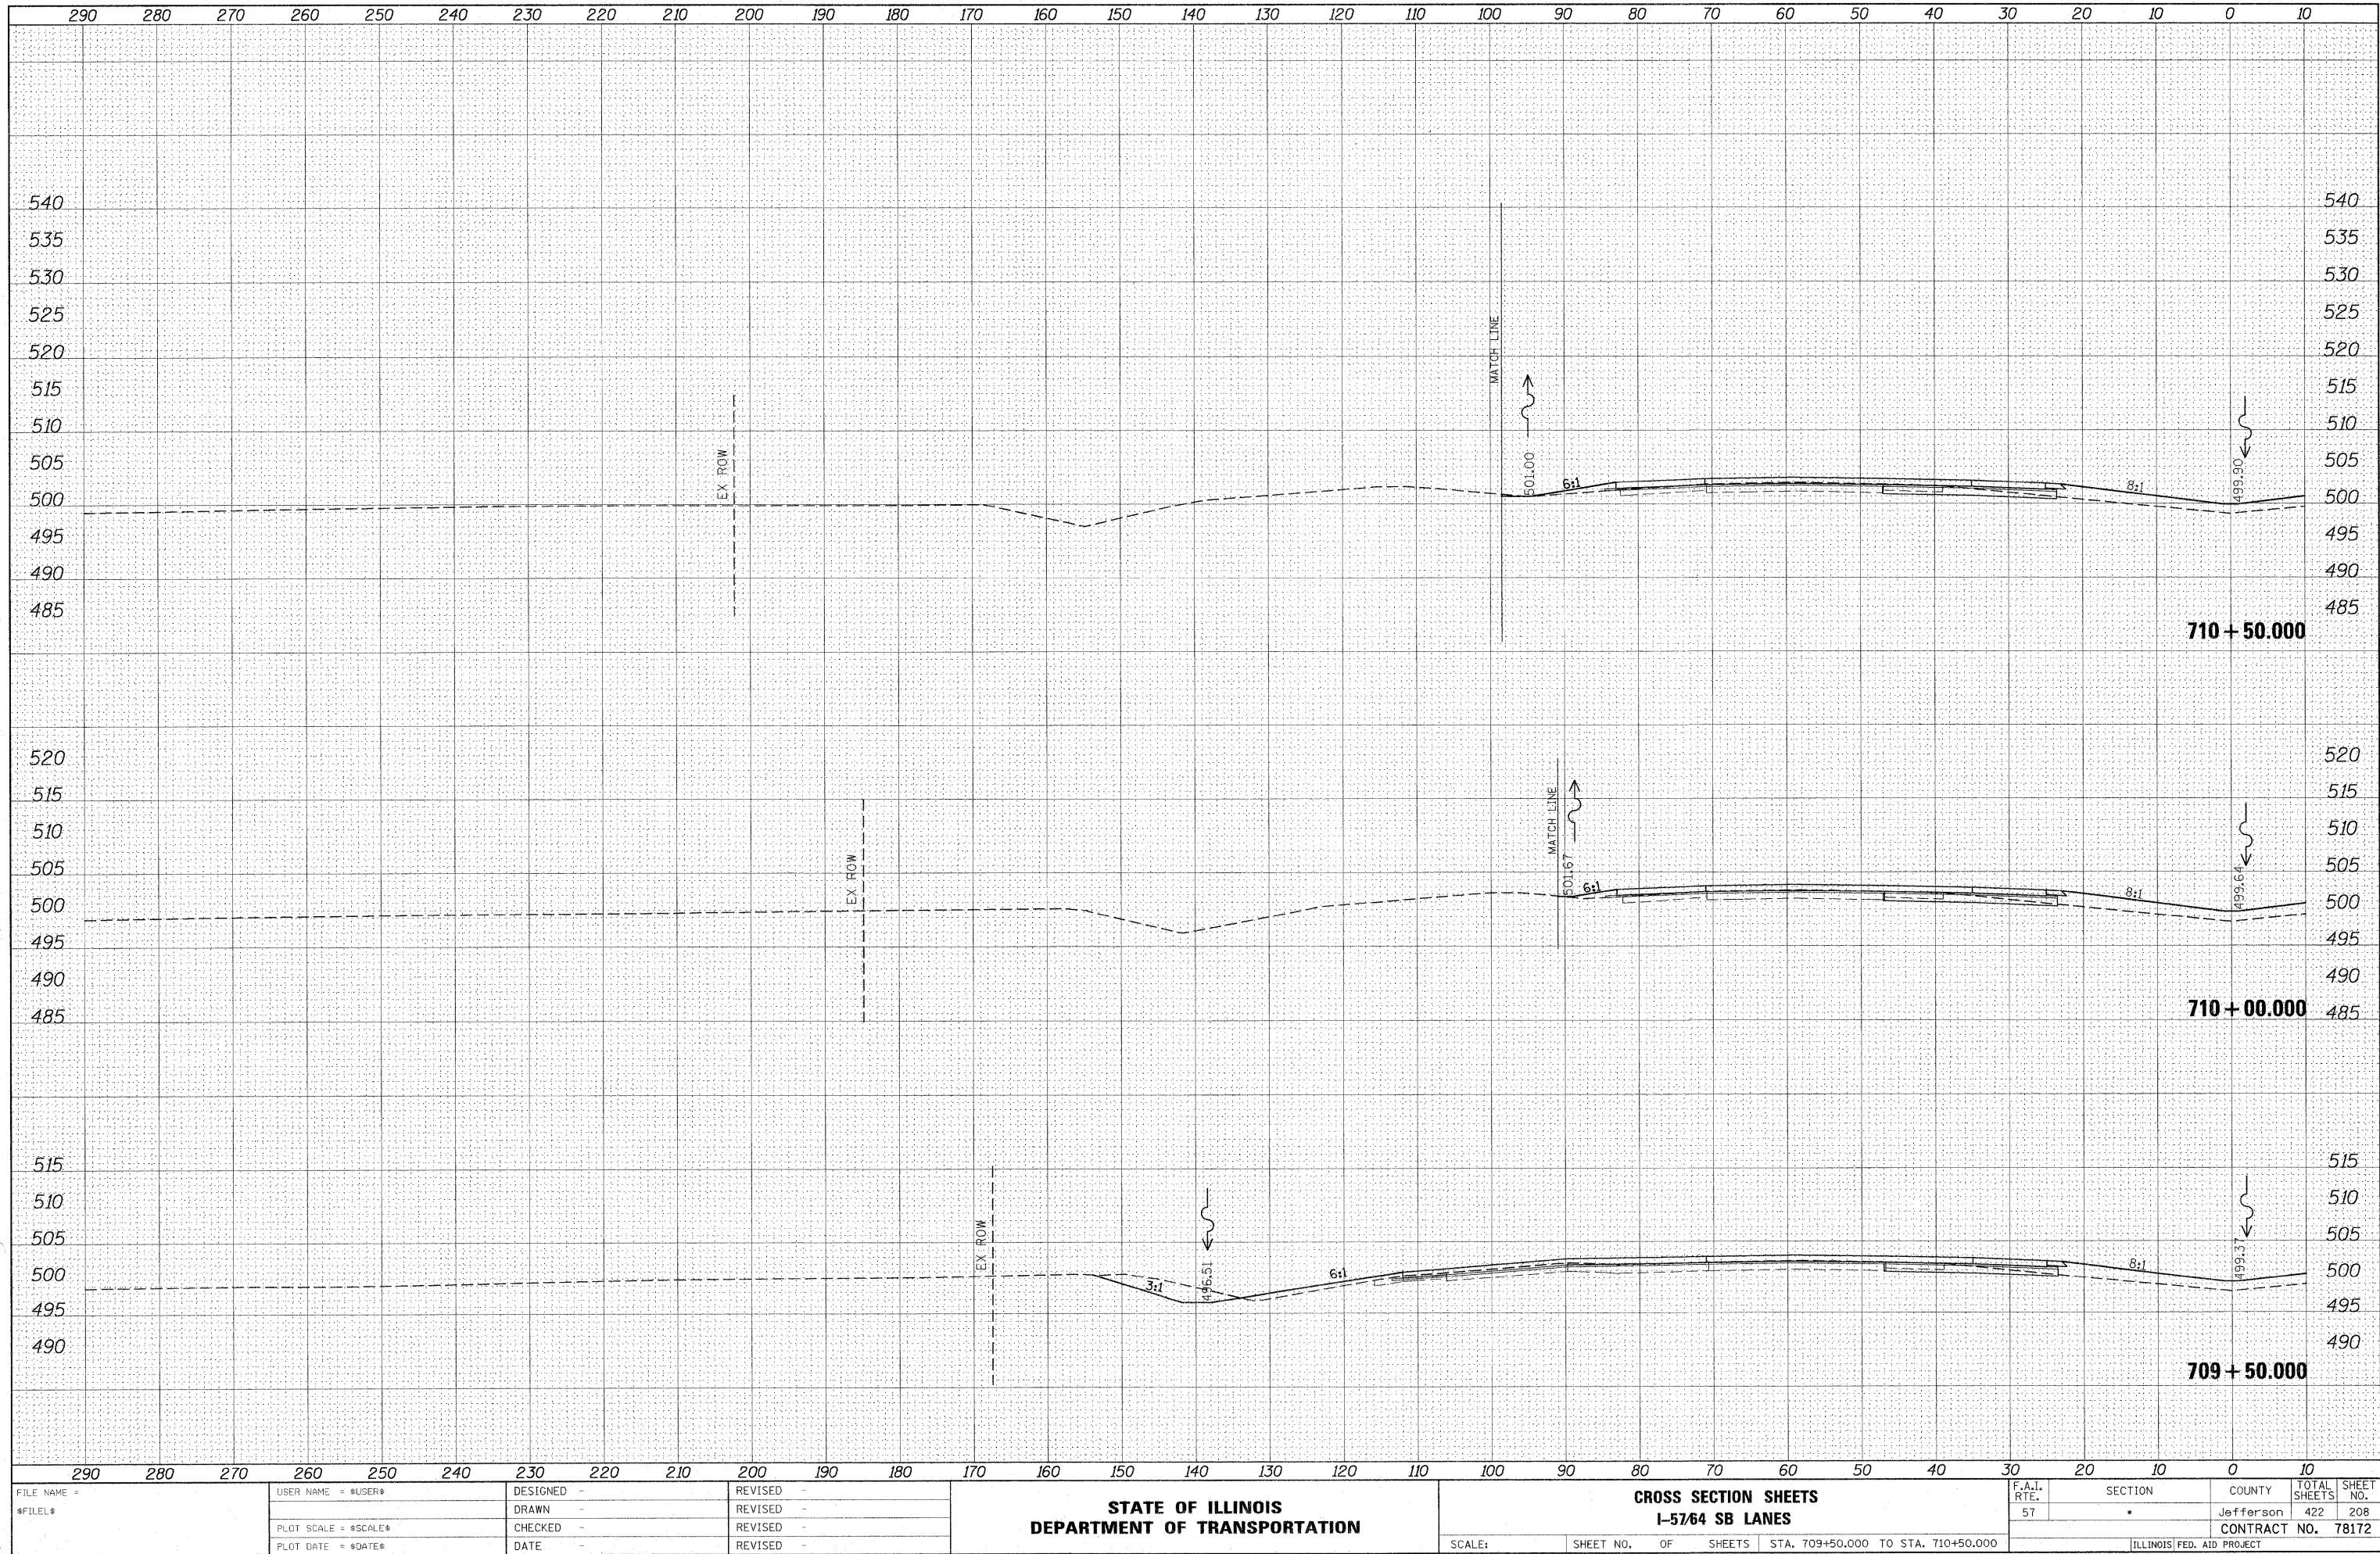


FILE NAME =	USER NAME = \$USER\$	DESIGNED -	REVISED -	STATE OF ILLINOIS DEPARTMENT OF TRANSPORTATION	CROSS SECTION SHEETS I-57/64 SB LANES	F.A.I. RTE.	SECTION	COUNTY	TOTAL SHEETS	SHEET NO.
\$FILE\$		DRAWN -	REVISED -							
		CHECKED -	REVISED -							
		DATE -	REVISED -							
SCALE:					SHEET NO.	OF	SHEETS	STA. 709+50.000 TO STA. 710+50.000		
					ILLINOIS FED. AID PROJECT					

ORIGINAL SURVEY	SURVEYED _____	BY _____	DATE _____
NOTE BOOK	PLOTTED _____		
	TEMPLATE _____		
	AREAS _____		
NO. _____	WAS CHECKED _____		

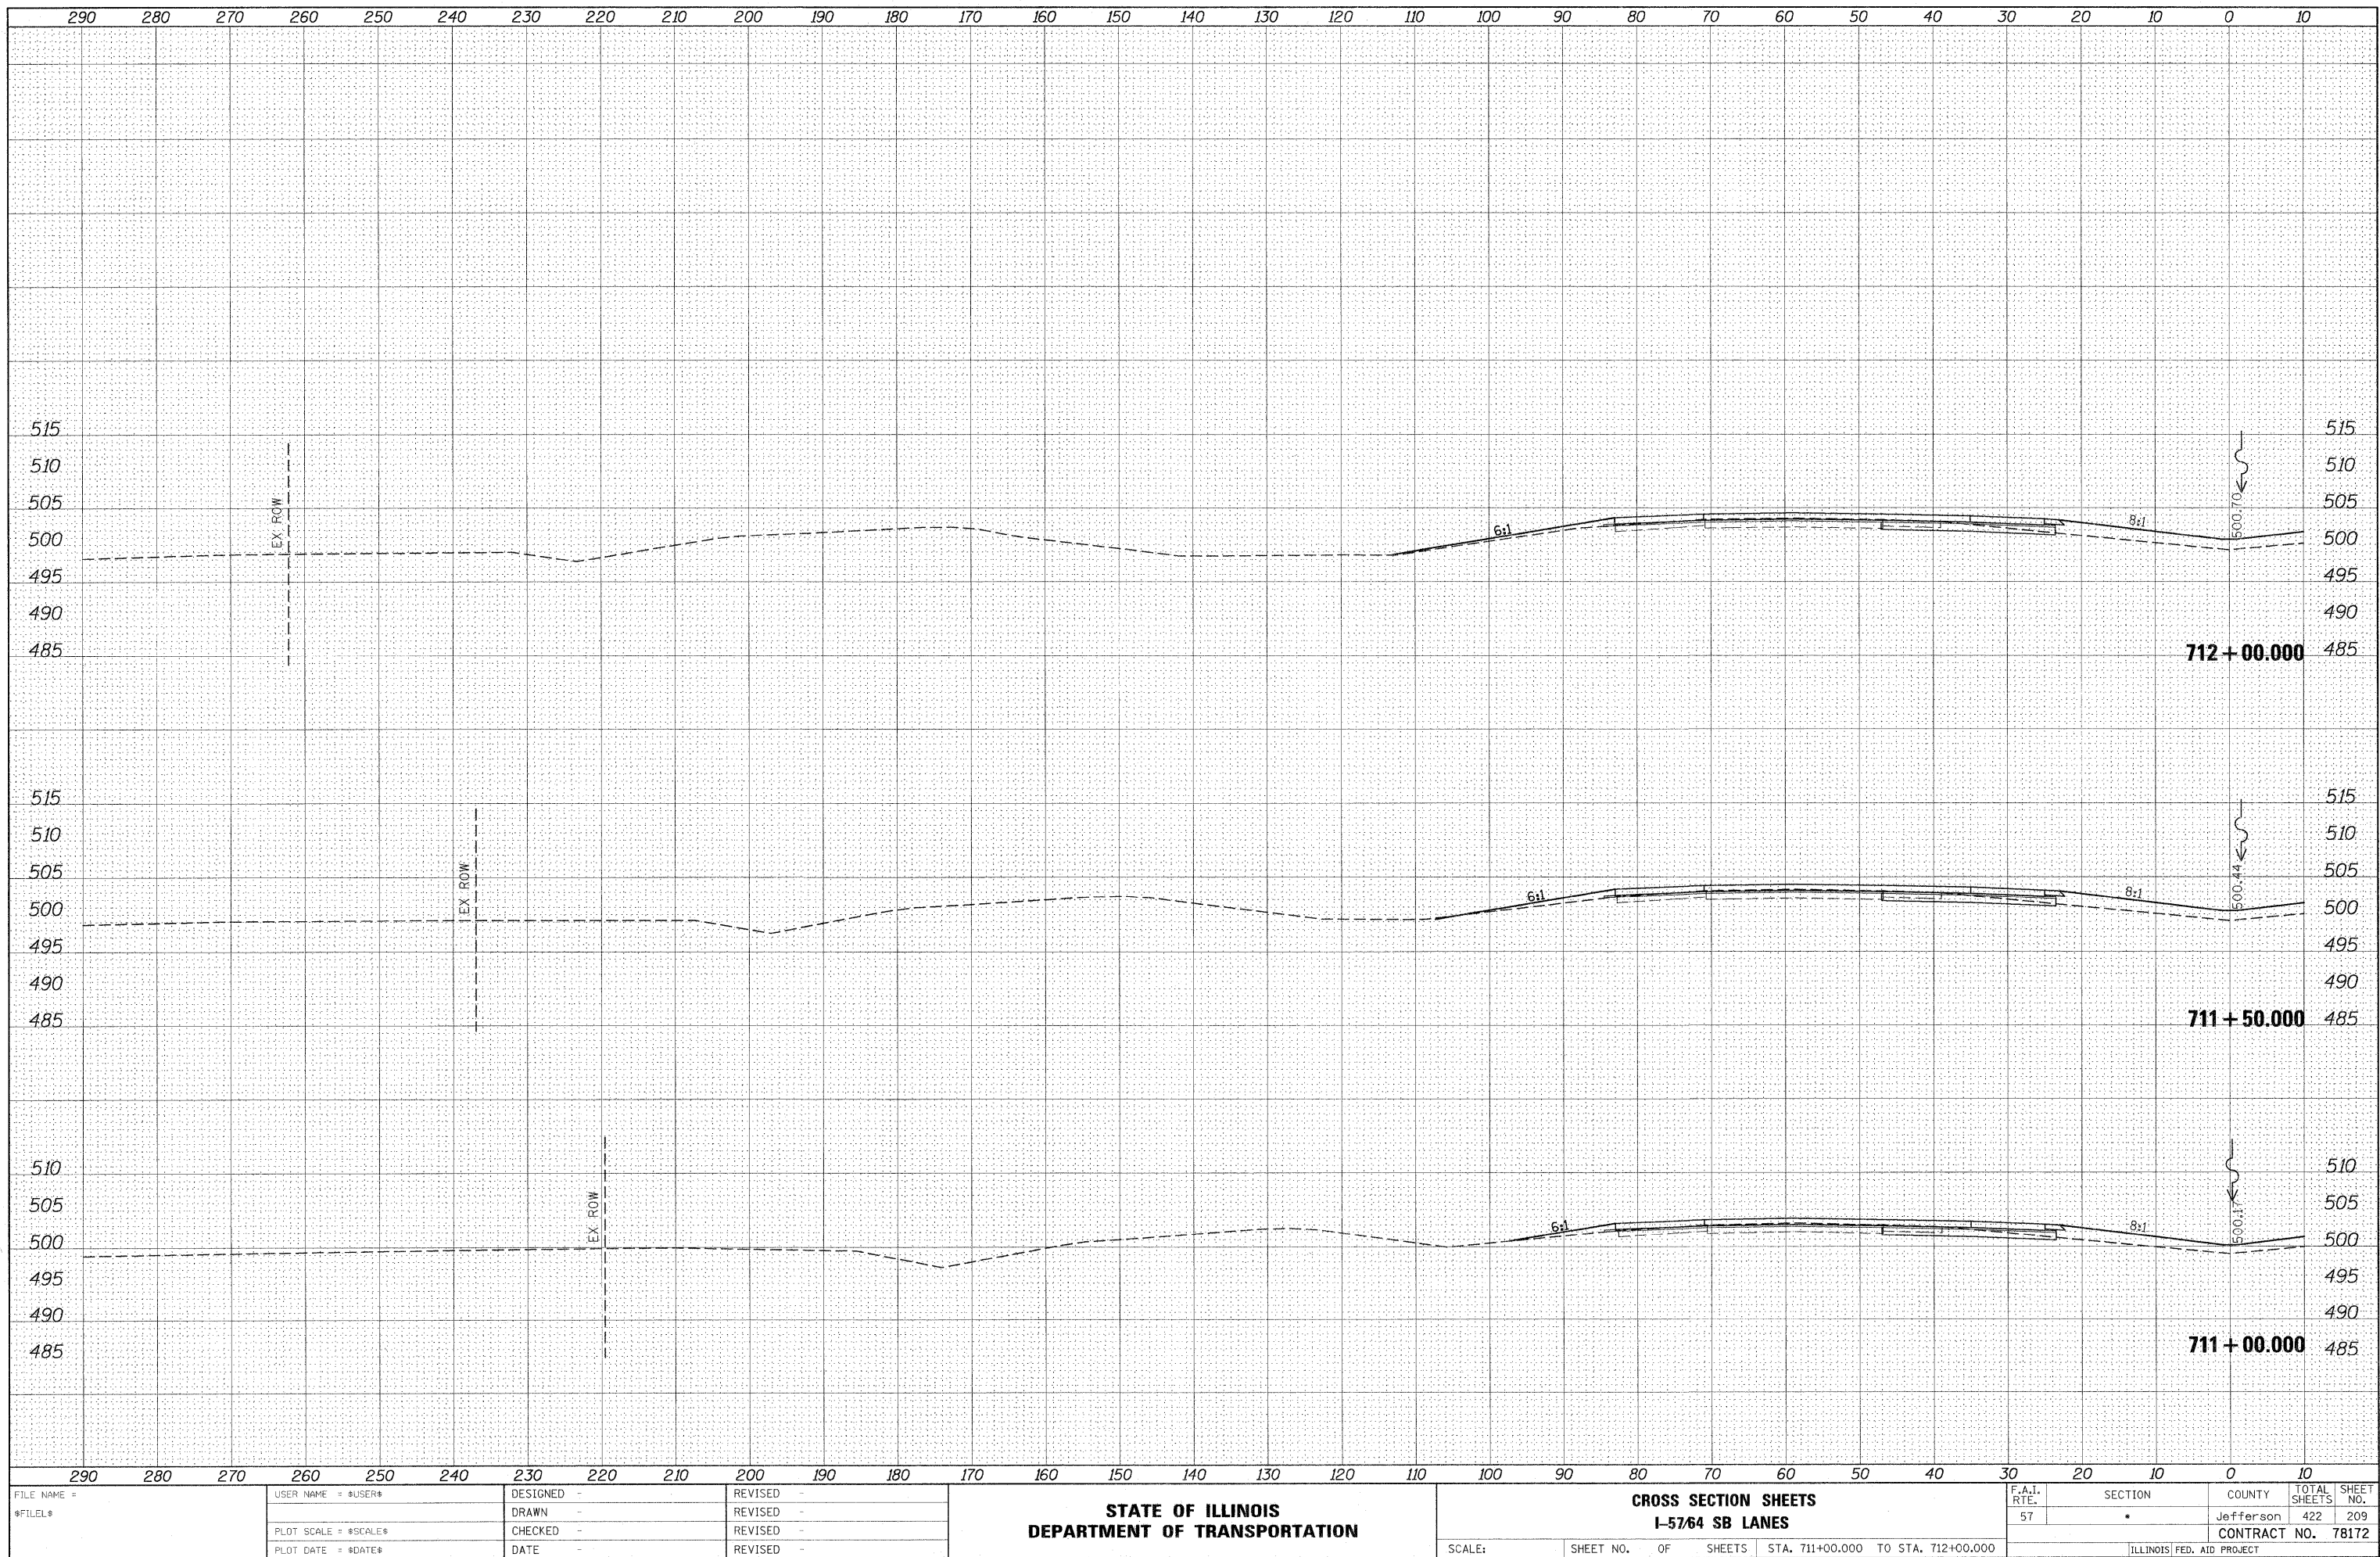


ORIGINAL SURVEY	SURVEYED	BY	DATE
NOTE BOOK	PLOTTED		
	TEMPLATE		
	AREAS		
NO.	AREAS CHECKED		

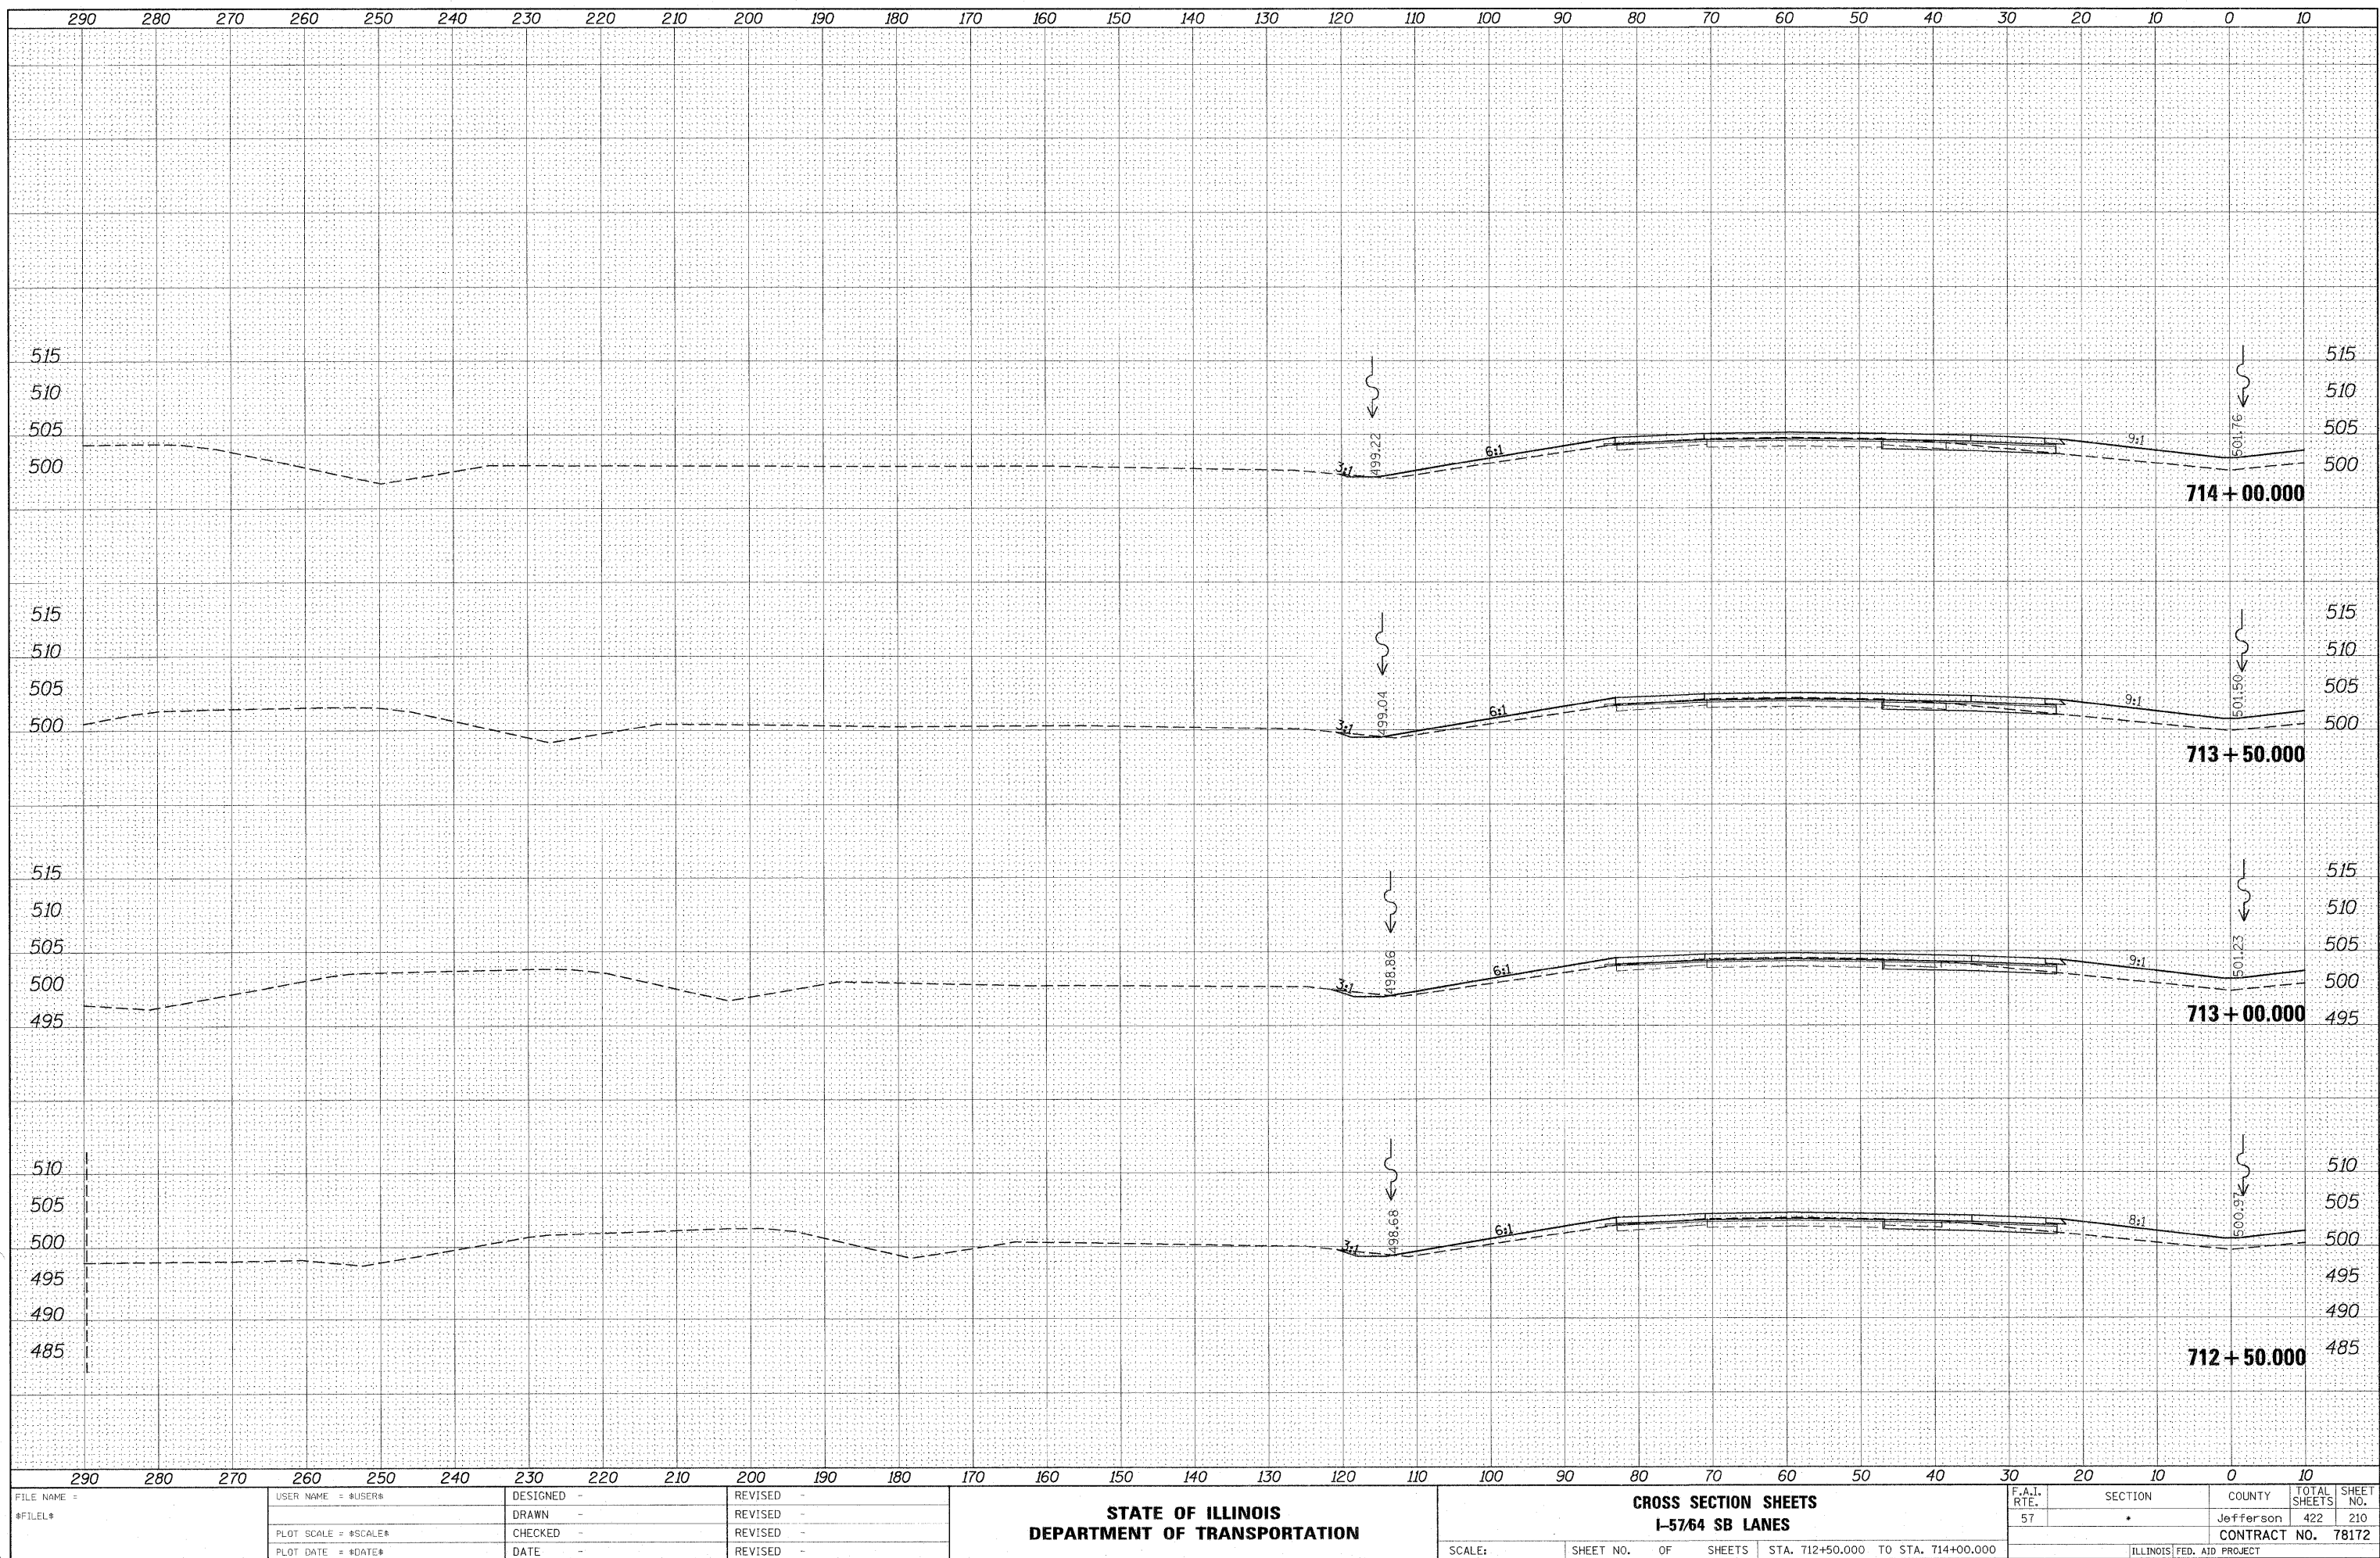

DATE	BY
SURVEYED	
PLOTTED	
NOTE BOOK	
AREAS CHECKED	
NO.	

DATE	BY
SURVEYED	
PLOTTED	
NOTE BOOK	
AREAS CHECKED	
NO.	


FILE NAME =	USER NAME = \$USER\$	DESIGNED -	REVISED -	STATE OF ILLINOIS DEPARTMENT OF TRANSPORTATION	CROSS SECTION SHEETS I-57/64 SB LANES			F.A.I. RTE. 57	SECTION •	COUNTY Jefferson	TOTAL SHEETS 422	SHEET NO. 211
\$FILEL\$		DRAWN -	REVISED -		SCALE:	SHEET NO.	OF	SHEETS	STA. 714+50.000 TO STA. 716+50.000	CONTRACT NO. 78172		
		PLOT SCALE = \$SCALE\$	REVISIED -							ILLINOIS FED. AID PROJECT		
		PLOT DATE = \$DATE\$	REVISIED -									

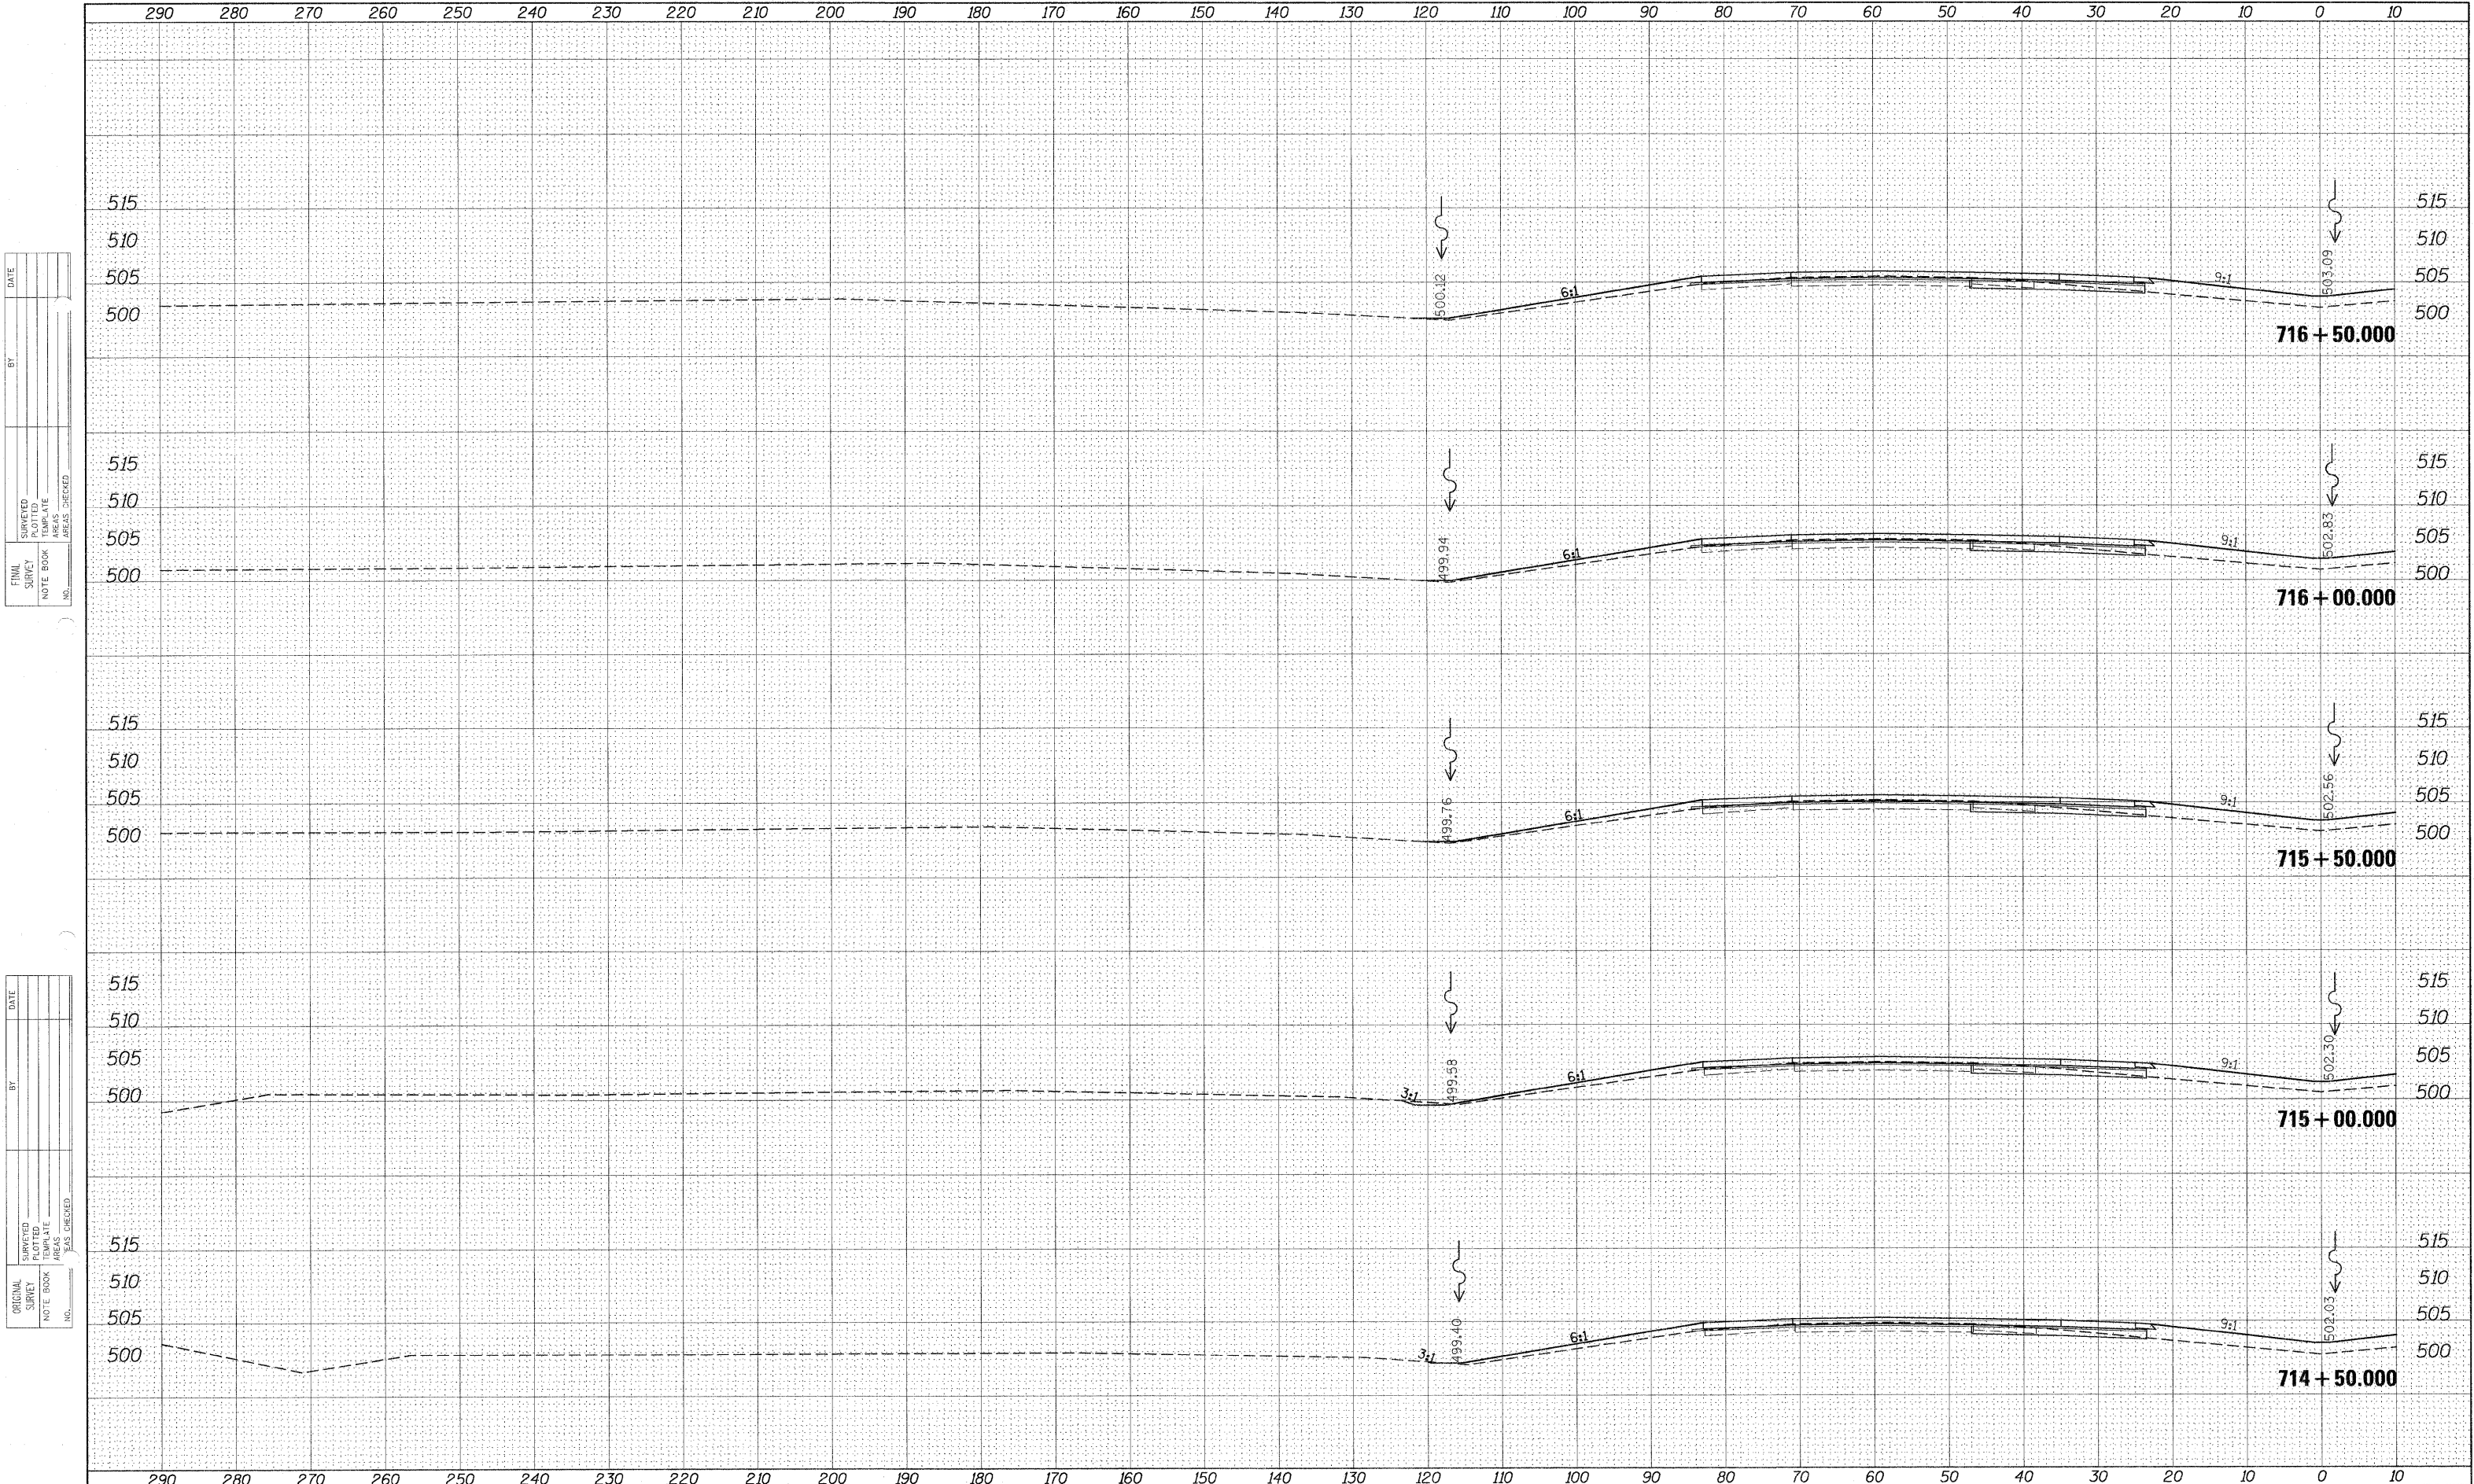

DATE	BY
SURVEYED	NOTED
PLOTTED	REPLACED
NOTE BOOK	AREAS CHECKED
NO.	


DATE	BY
SURVEYED	NOTED
PLOTTED	REPLACED
NOTE BOOK	AREAS CHECKED
NO.	

FILE NAME =	USER NAME = *USER*	DESIGNED -	REVISED -	STATE OF ILLINOIS DEPARTMENT OF TRANSPORTATION	CROSS SECTION SHEETS I-57/64 SB LANES			F.A.I. RTE. 57	SECTION •	COUNTY Jefferson	TOTAL SHEETS 422	SHEET NO. 212
FILEL		DRAWN -	REVISED -		SCALE: SHEET NO. OF SHEETS STA. 717+00.000 TO STA. 719+00.000			CONTRACT NO. 78172				
		CHECKED -	REVISED -					ILLINOIS FED. AID PROJECT				
		DATE -	REVISED -									

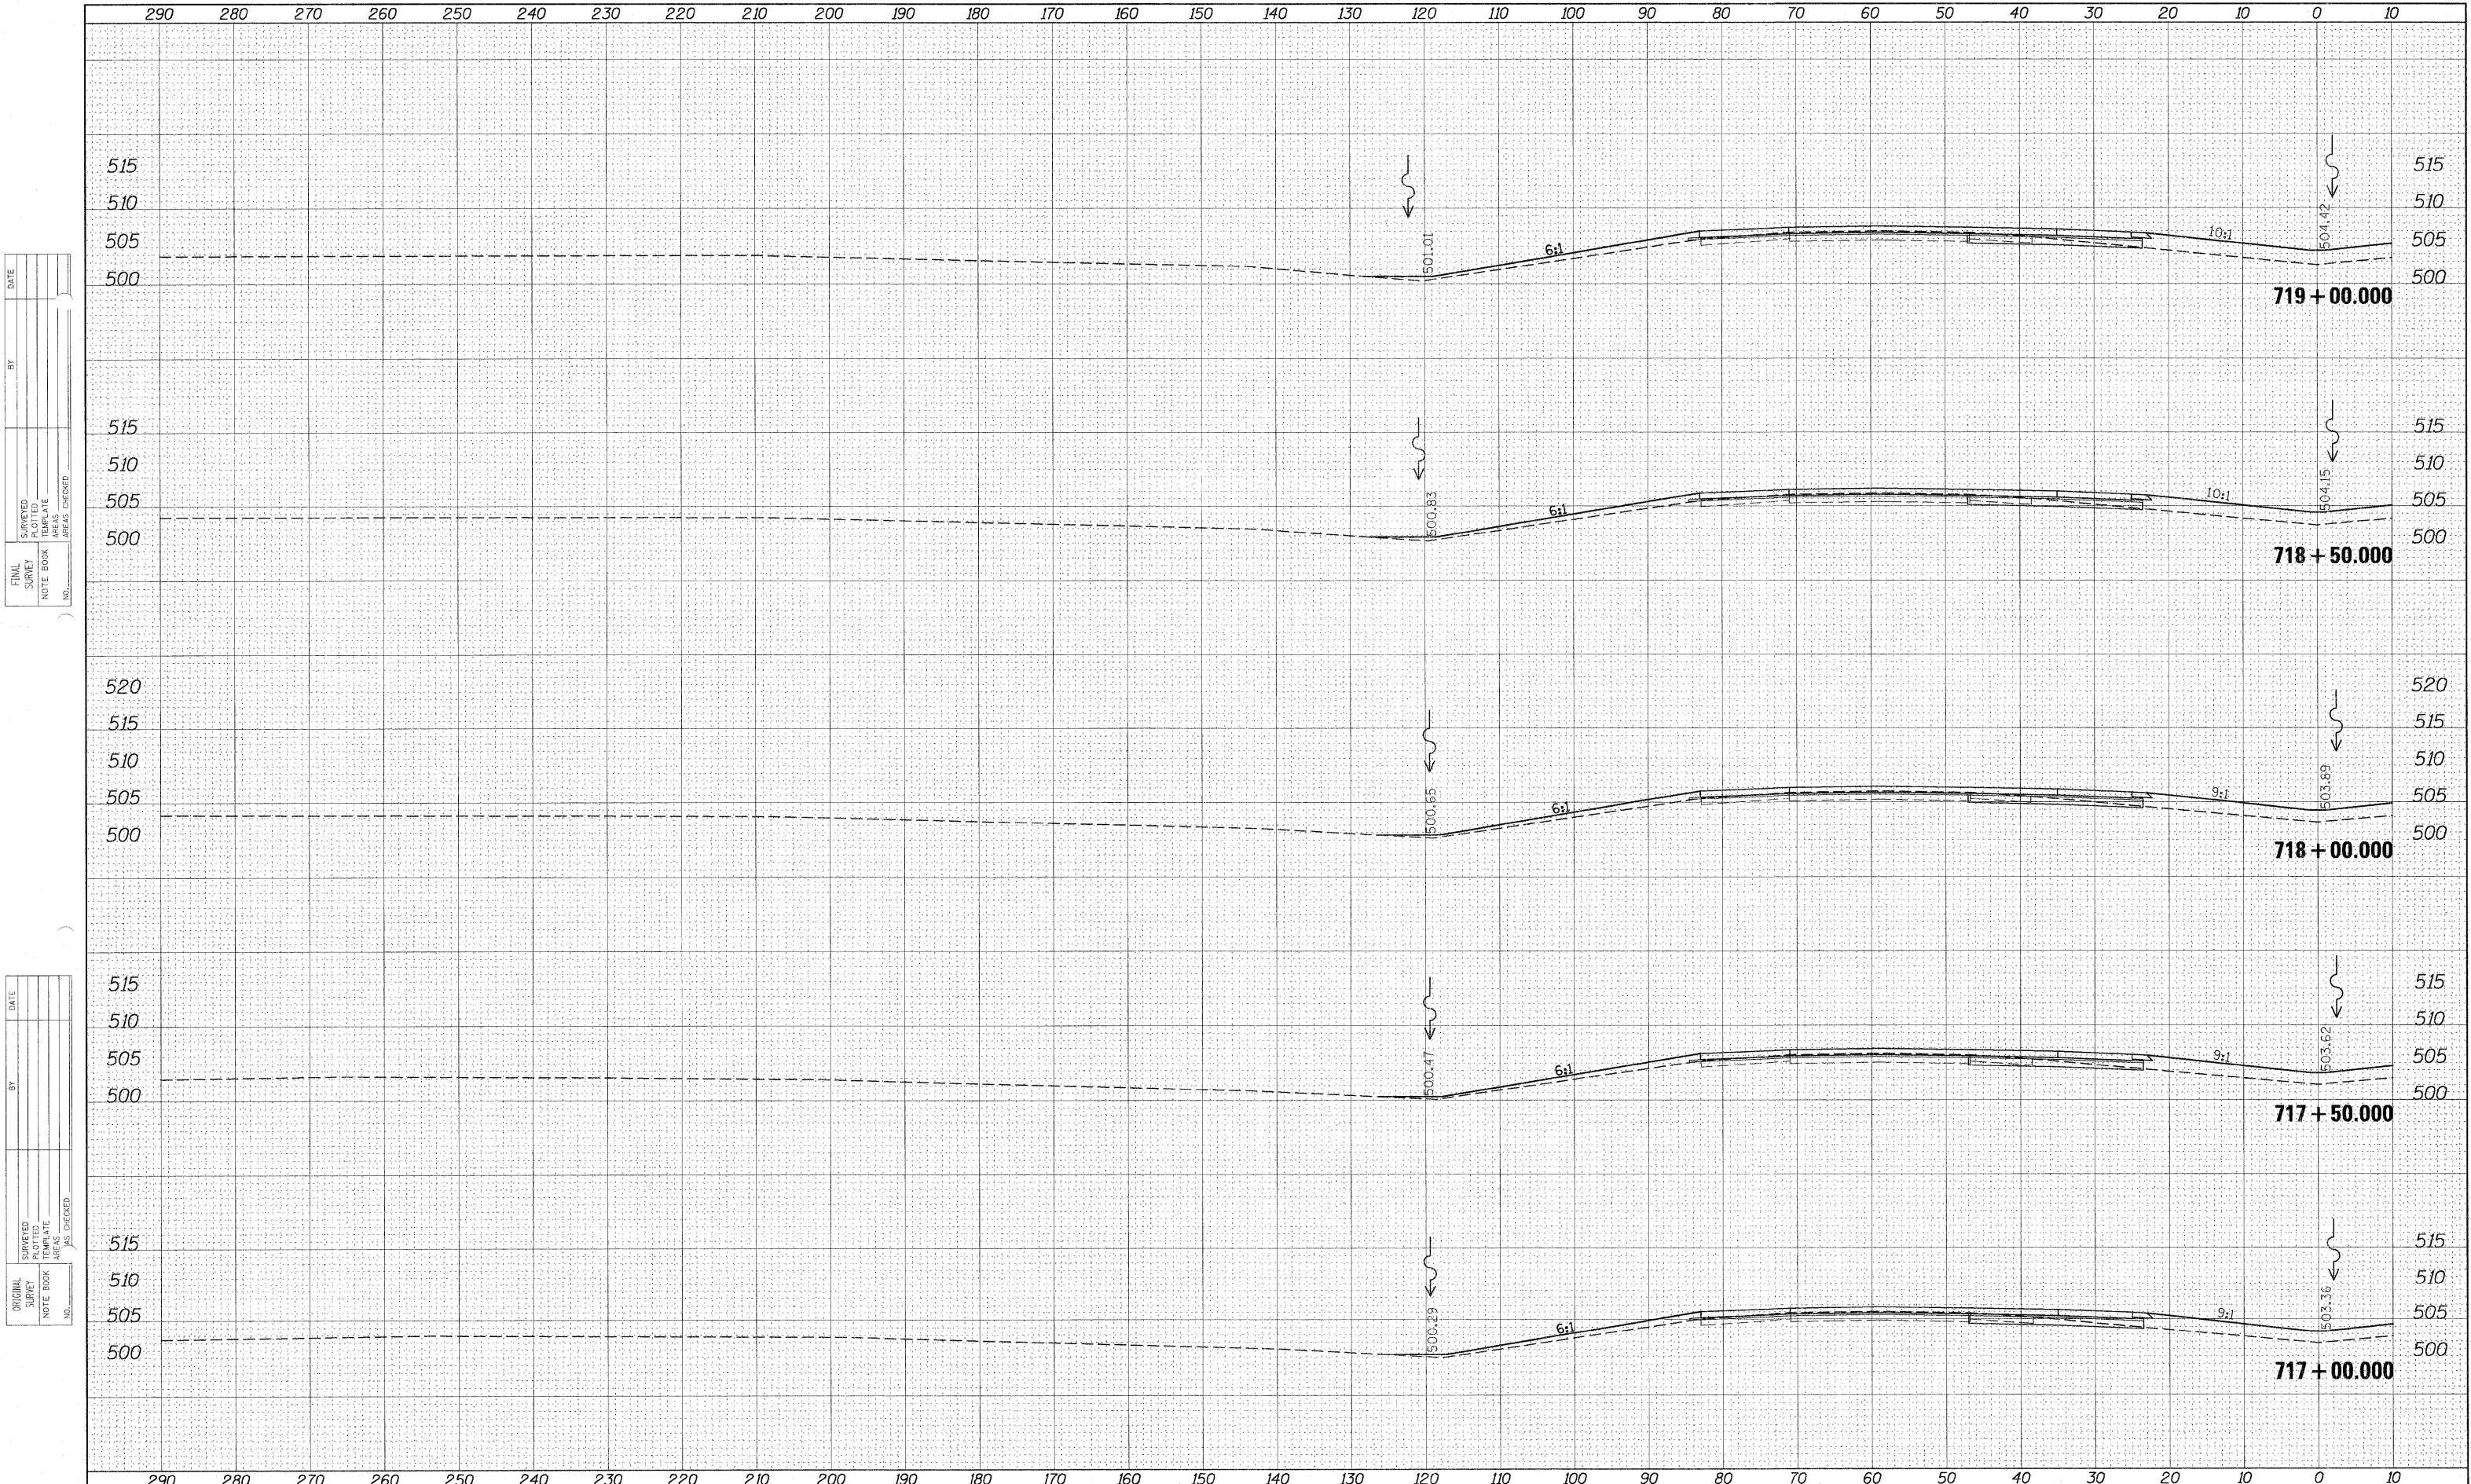


DATE	BY
SURVEYED	
PLOTTED	
NOTE BOOK	
AREAS	
CHECKED	
NO.	

DATE	BY
SURVEYED	
PLOTTED	
NOTE BOOK	
AREAS	
CHECKED	
NO.	

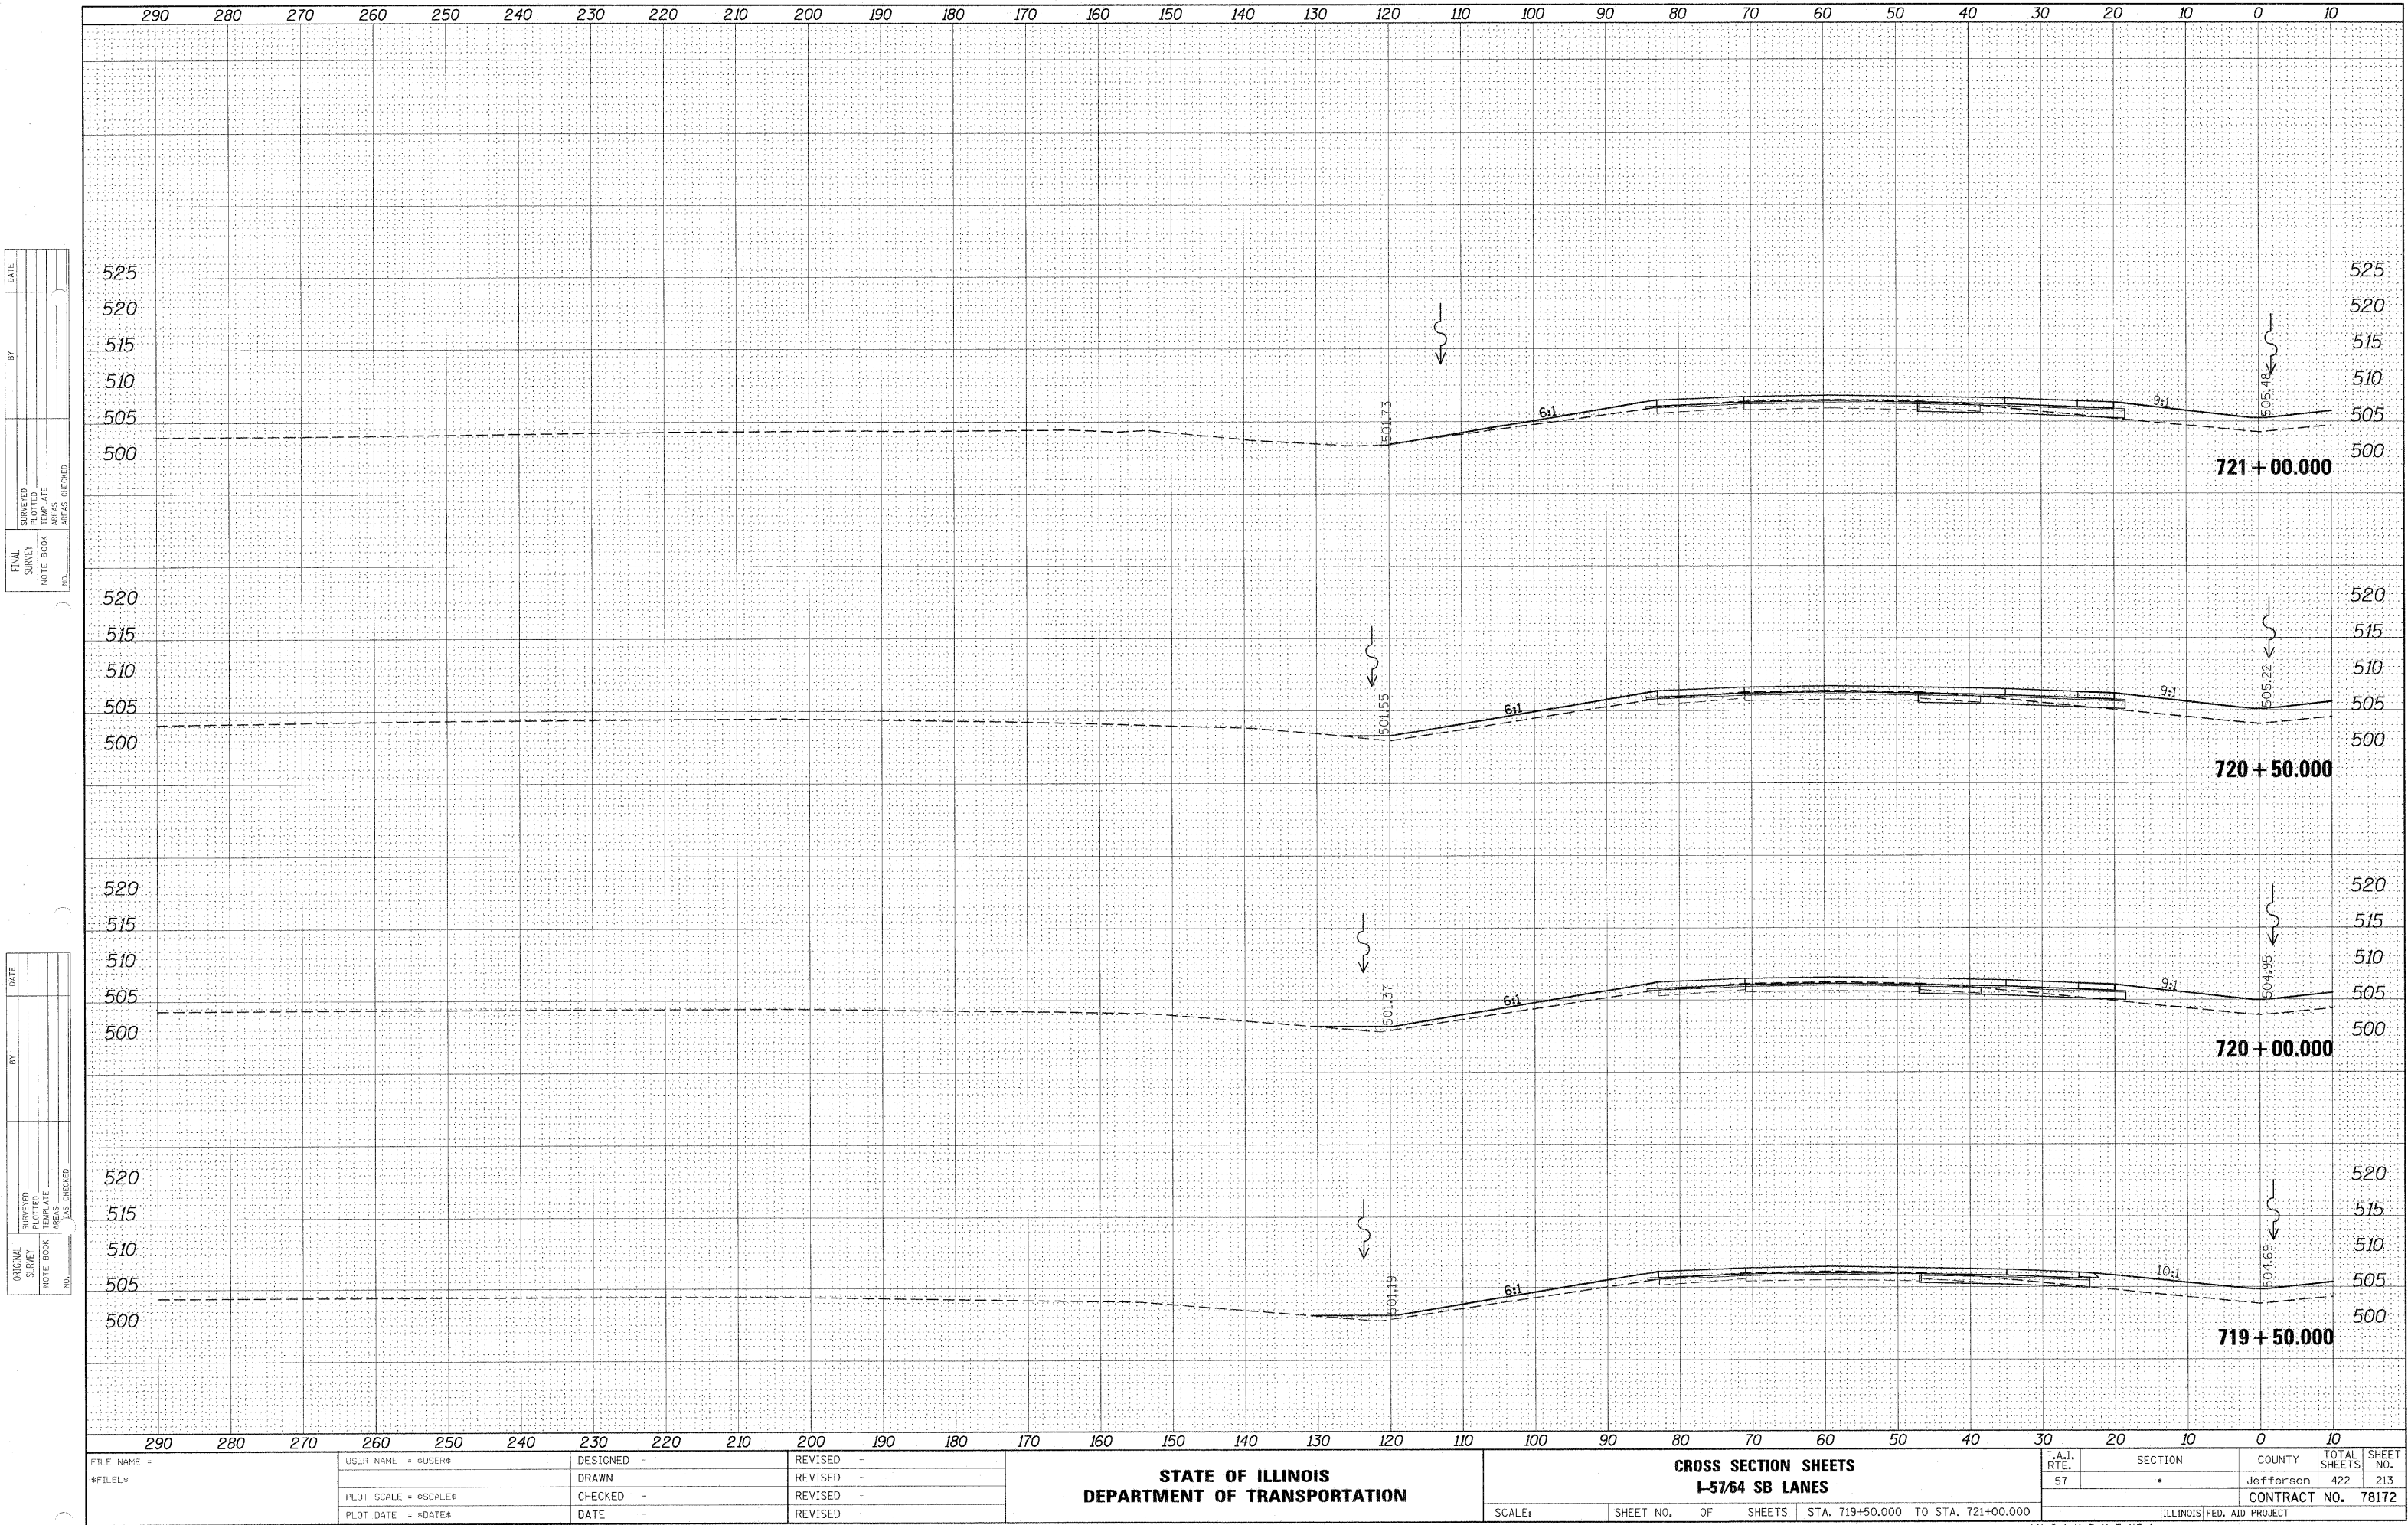

BY	DATE
FINAL SURVEY	SURVEYED
NOTE BOOK	PLOTTED
NO.	DATE
AREAS CHECKED	


BY	DATE
ORIGINAL SURVEY	SURVEYED
NOTE BOOK	PLOTTED
NO.	DATE
AREAS CHECKED	

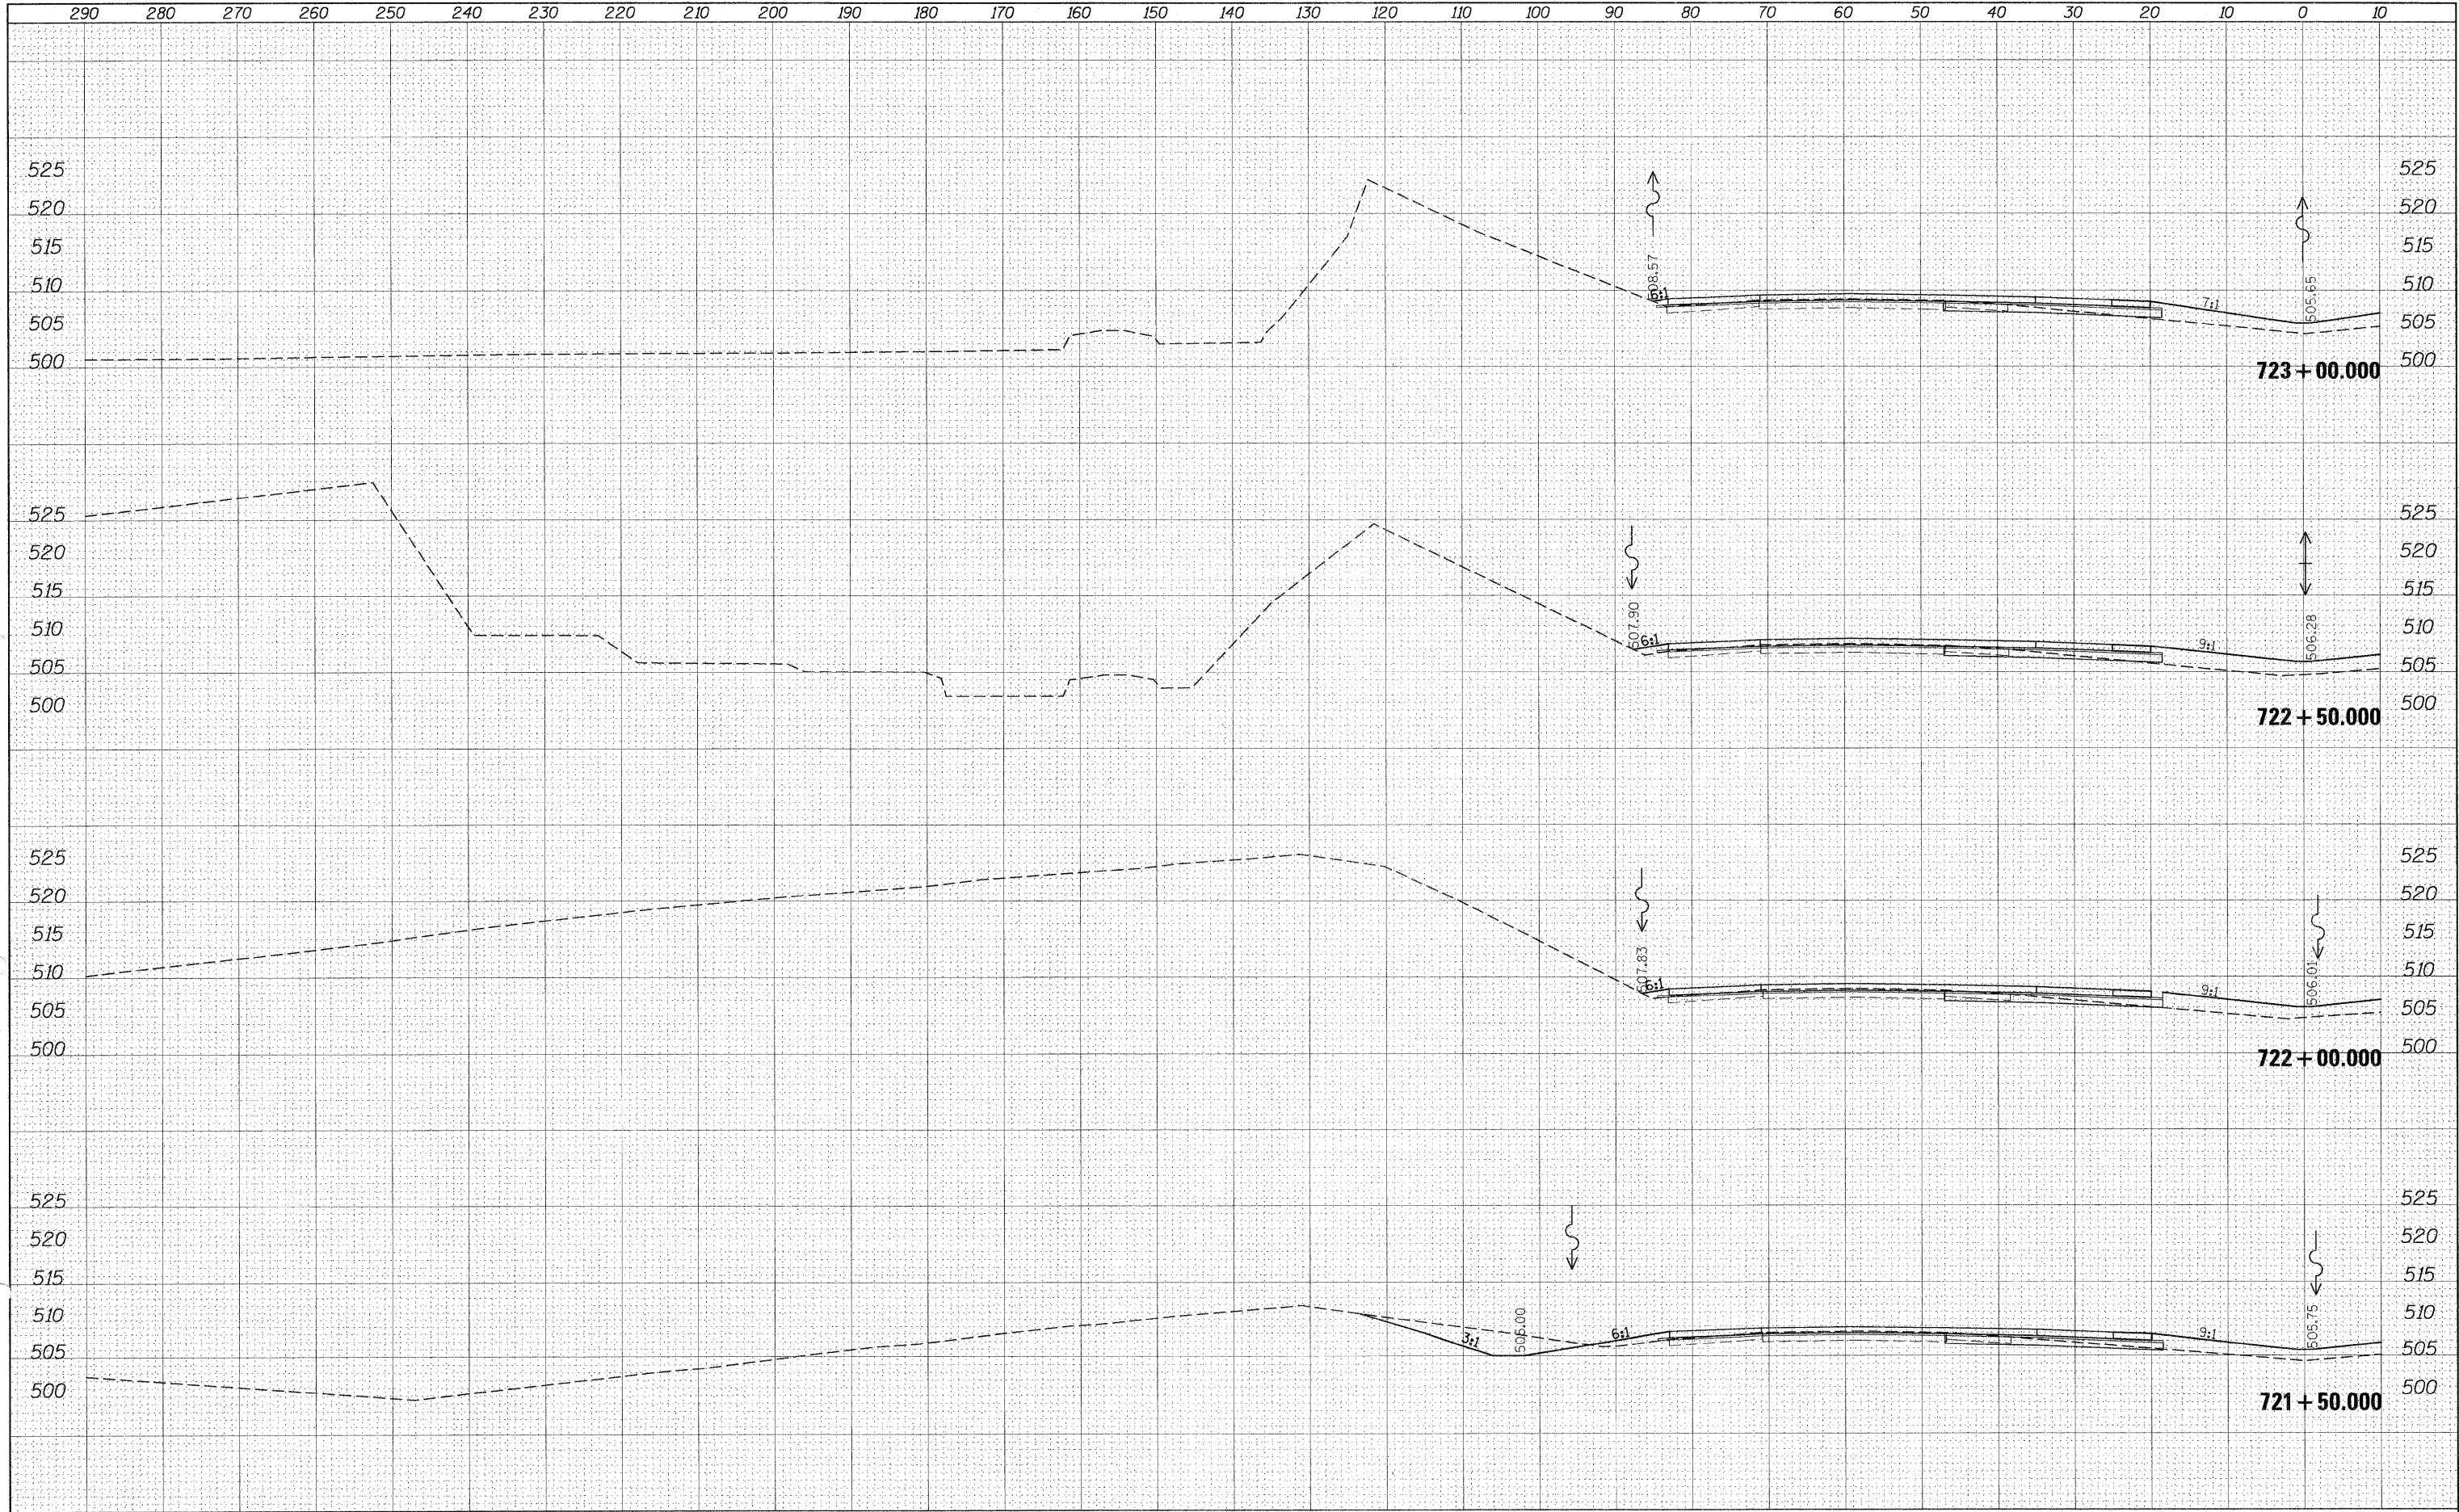

FILE NAME =	USER NAME = #USER*	DESIGNED -	REVISED -	CROSS SECTION SHEETS				F.A.I. RTE.	SECTION	COUNTY	TOTAL SHEETS	SHEET NO.
#FILEL#		DRAWN -	REVISED -	I-57/64 SB LANES				57	*	Jefferson	422	214
		CHECKED -	REVISED -	SCALE:				SHEET NO.	OF	SHEETS	STA. 721+50.000 TO STA. 723+00.000	CONTRACT NO. 78172
		DATE -	REVISED -									ILLINOIS FED. AID PROJECT

BY	DATE
SURVEYED	
PLOT ED	
NOTE DATE	
AREAS CHECKED	
FINAL	NO.


BY	DATE
SURVEYED	
PLOT ED	
NOTE DATE	
AREAS CHECKED	
ORIGINAL	NO.

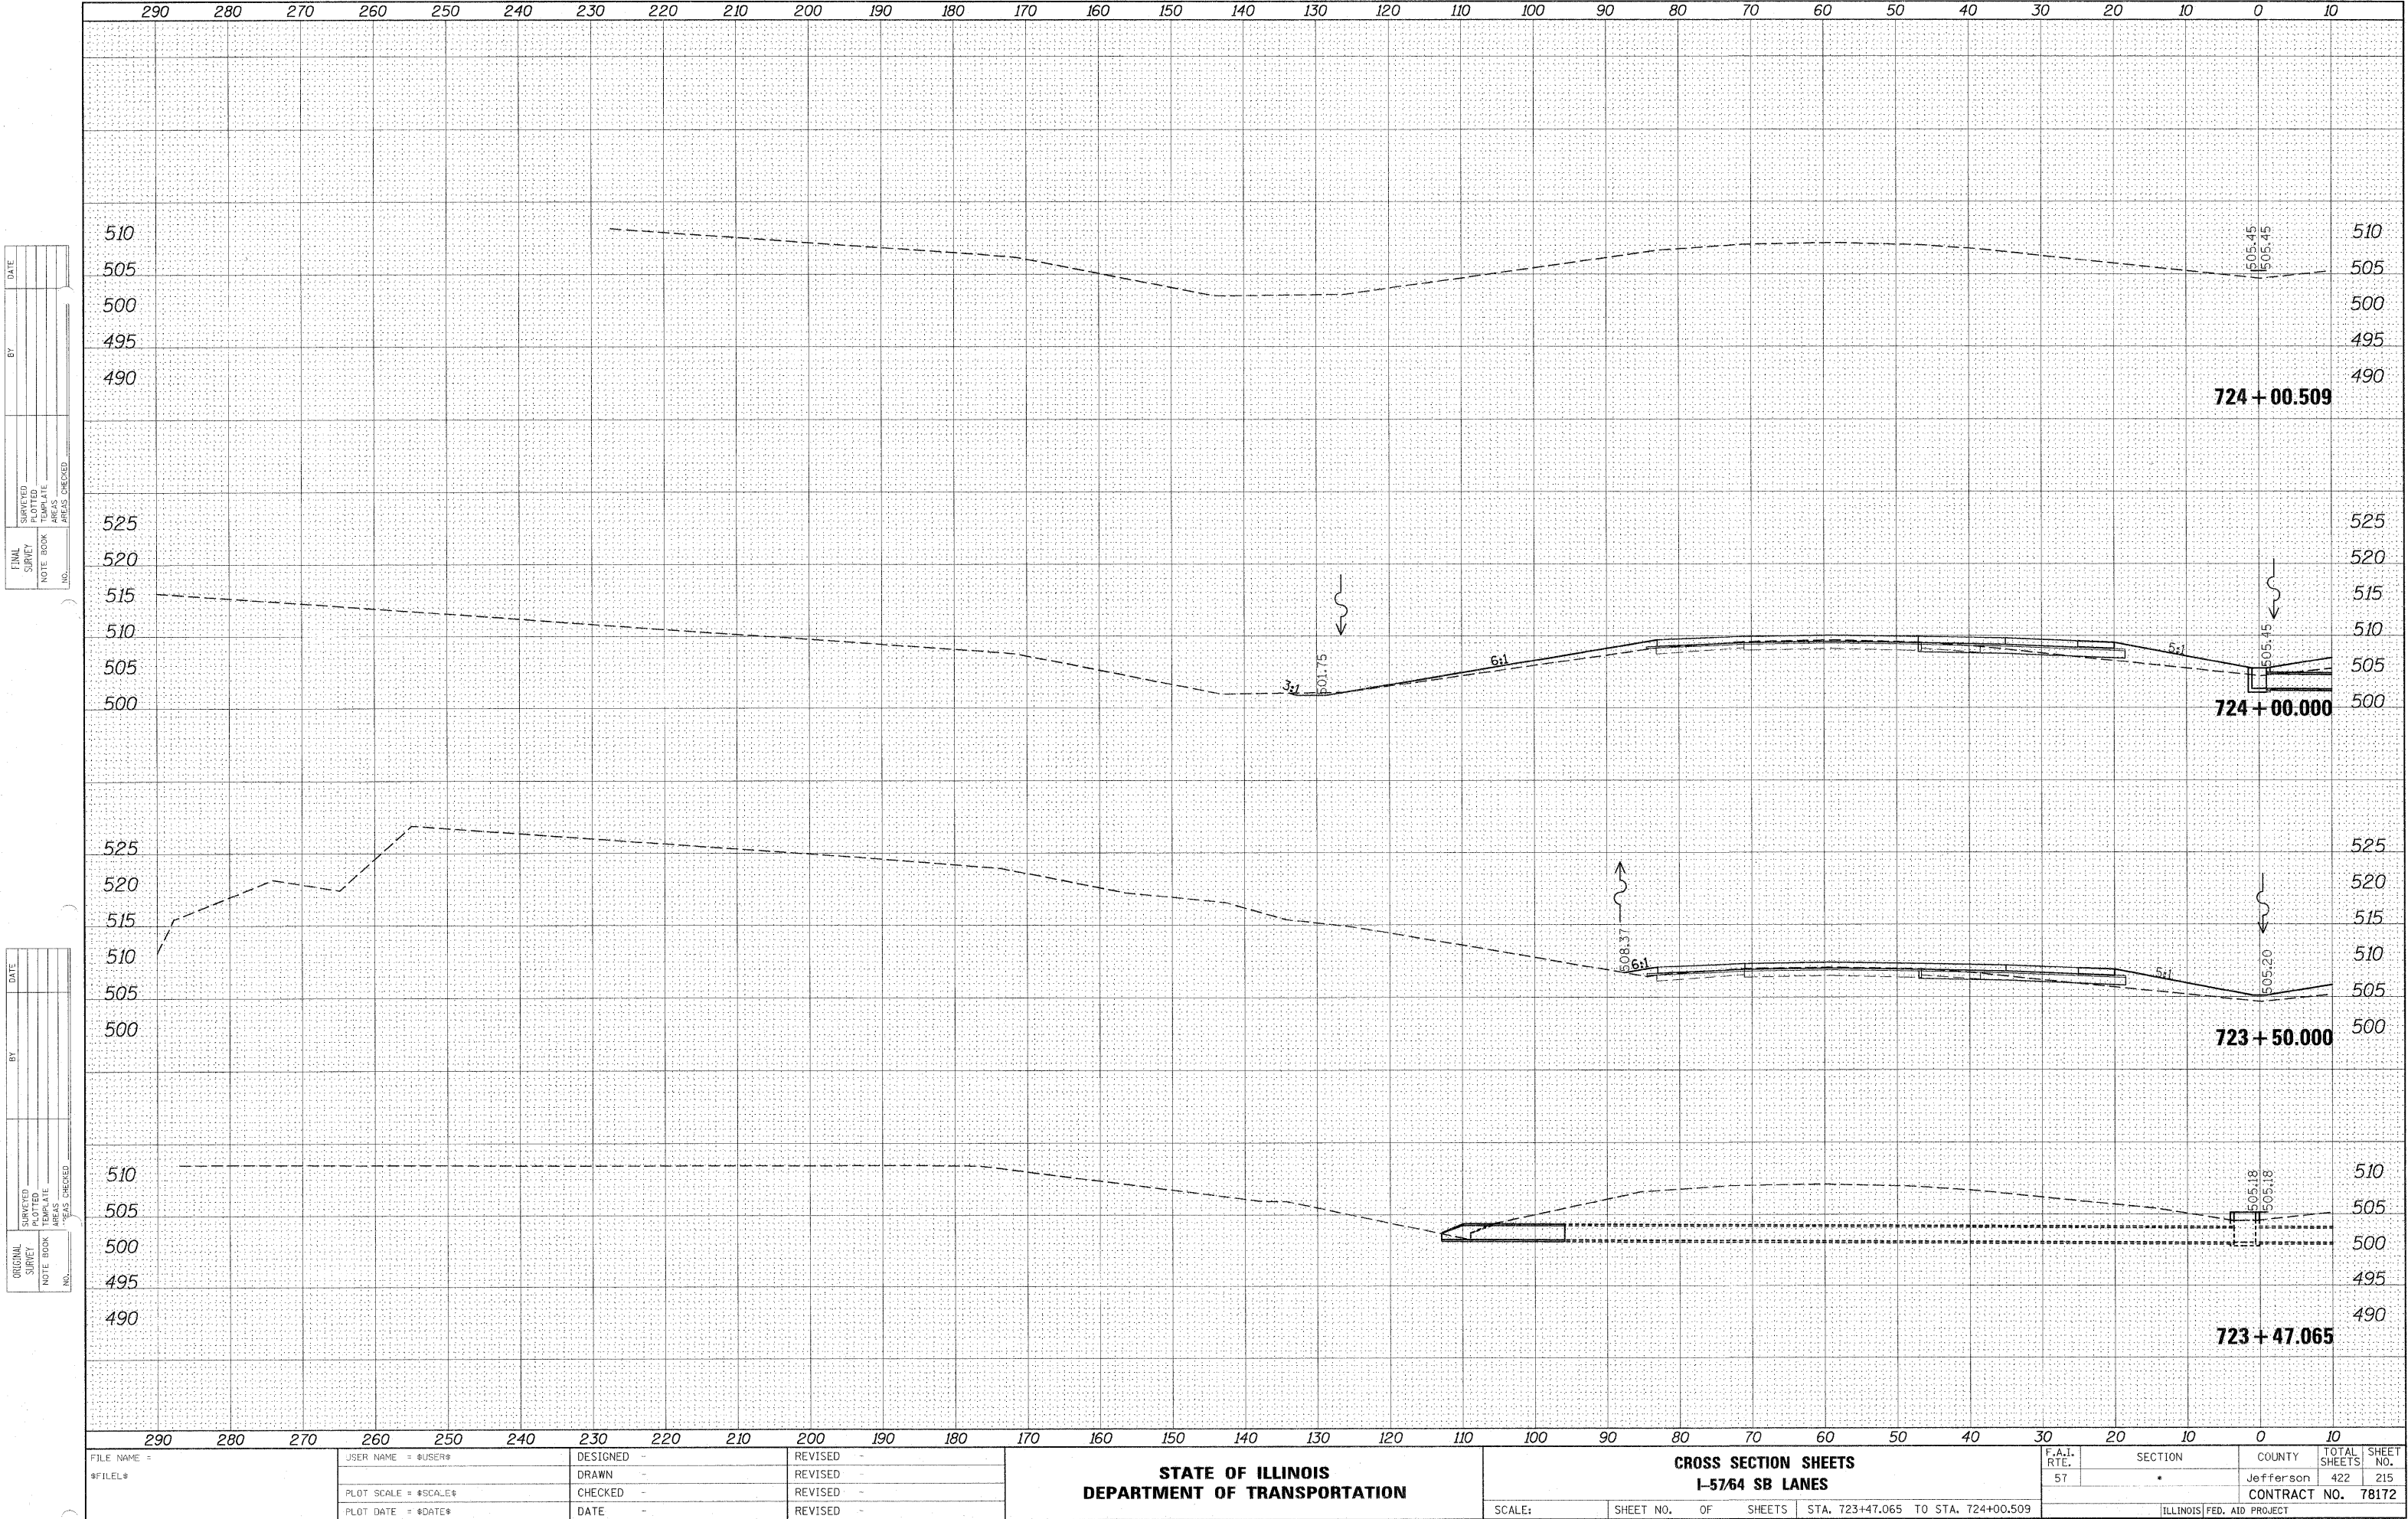

FILE NAME =	USER NAME = \$USER\$	DESIGNED -	REVISED -	CROSS SECTION SHEETS		F.A.I. RTE. 57	SECTION	COUNTY	TOTAL SHEETS	SHEET NO.
\$FILEL\$		DRAWN -	REVISED -	1-57/64 SB LANES			*	Jefferson	422	215
		CHECKED -	REVISED -							
		DATE -	REVISED -							
				STATE OF ILLINOIS DEPARTMENT OF TRANSPORTATION		SCALE:		SHEET NO. OF SHEETS		STA. 723+47.065 TO STA. 724+00.509
								ILLINOIS FED. AID PROJECT		


DATE	BY
SURVEYED	
PLOT DATE	
NOTE BOOK	
AREAS CHECKED	
NO.	

DATE	BY
SURVEYED	
PLOT DATE	
NOTE BOOK	
AREAS CHECKED	
NO.	

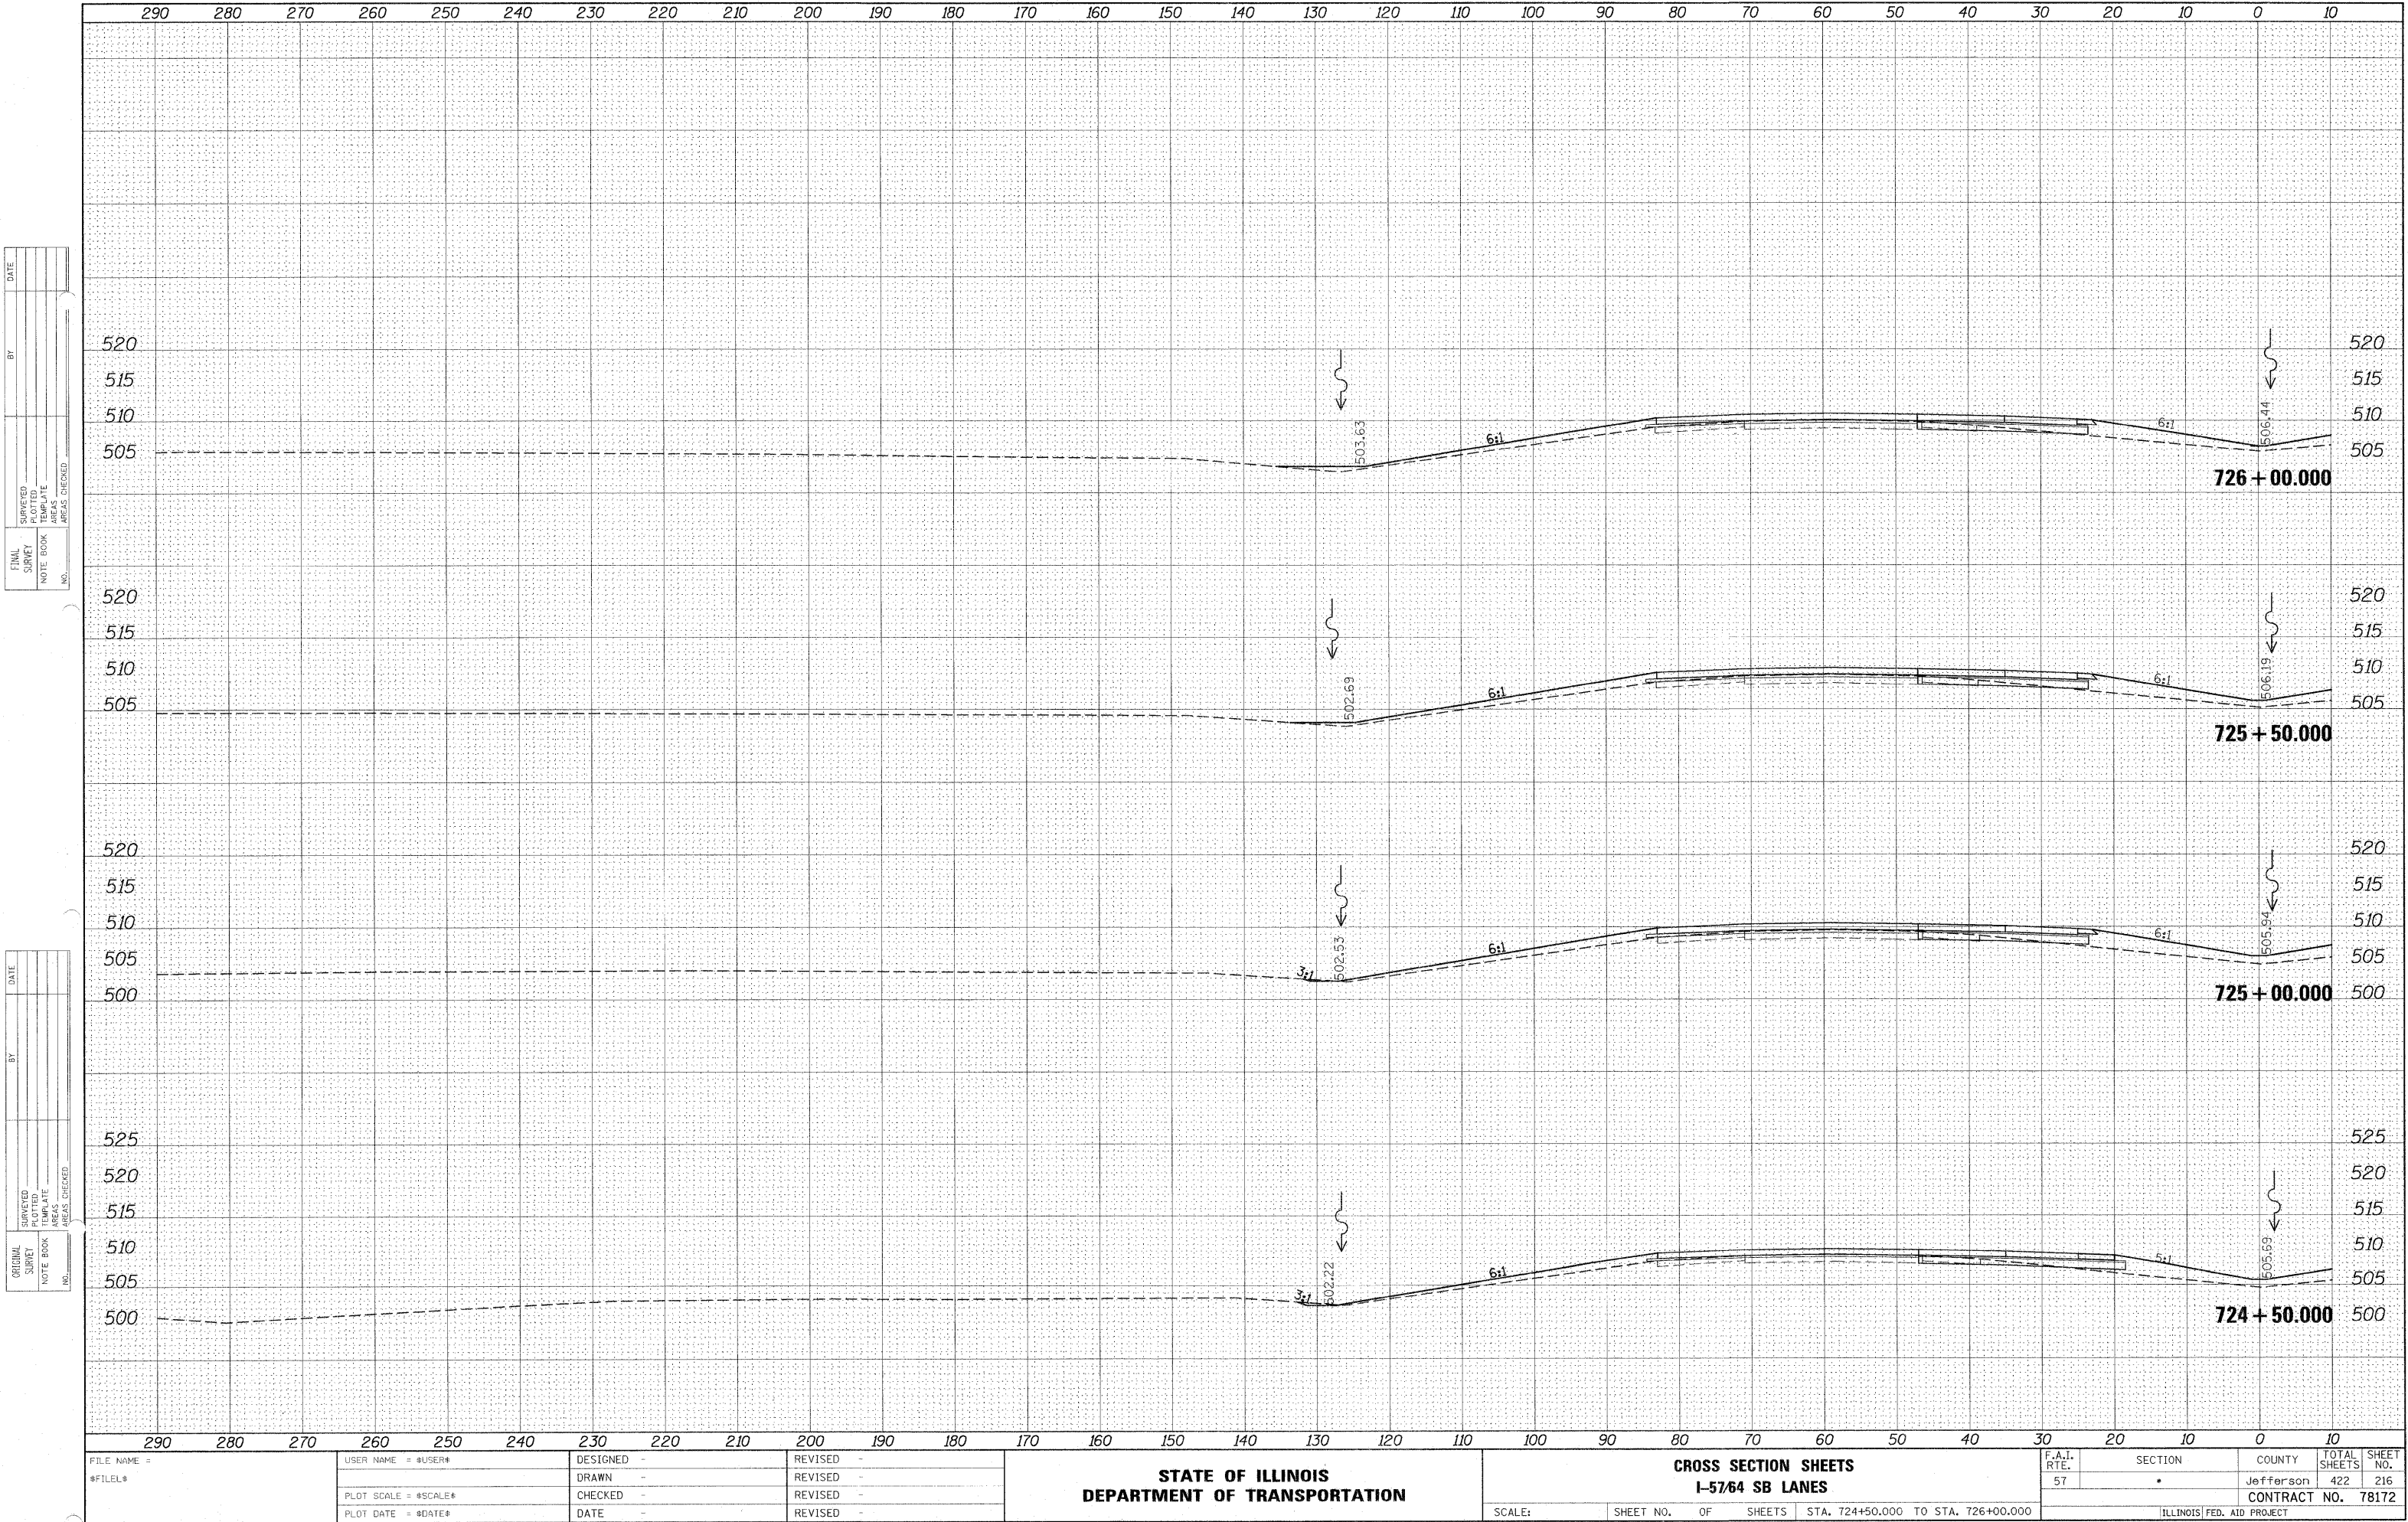

DATE	BY
SURVEYED	NOTED
PLOTTED	DATE
NOTE BOOK	AREAS CHECKED
NO.	

DATE	BY
SURVEYED	NOTED
PLOTTED	DATE
NOTE BOOK	AREAS CHECKED
NO.	

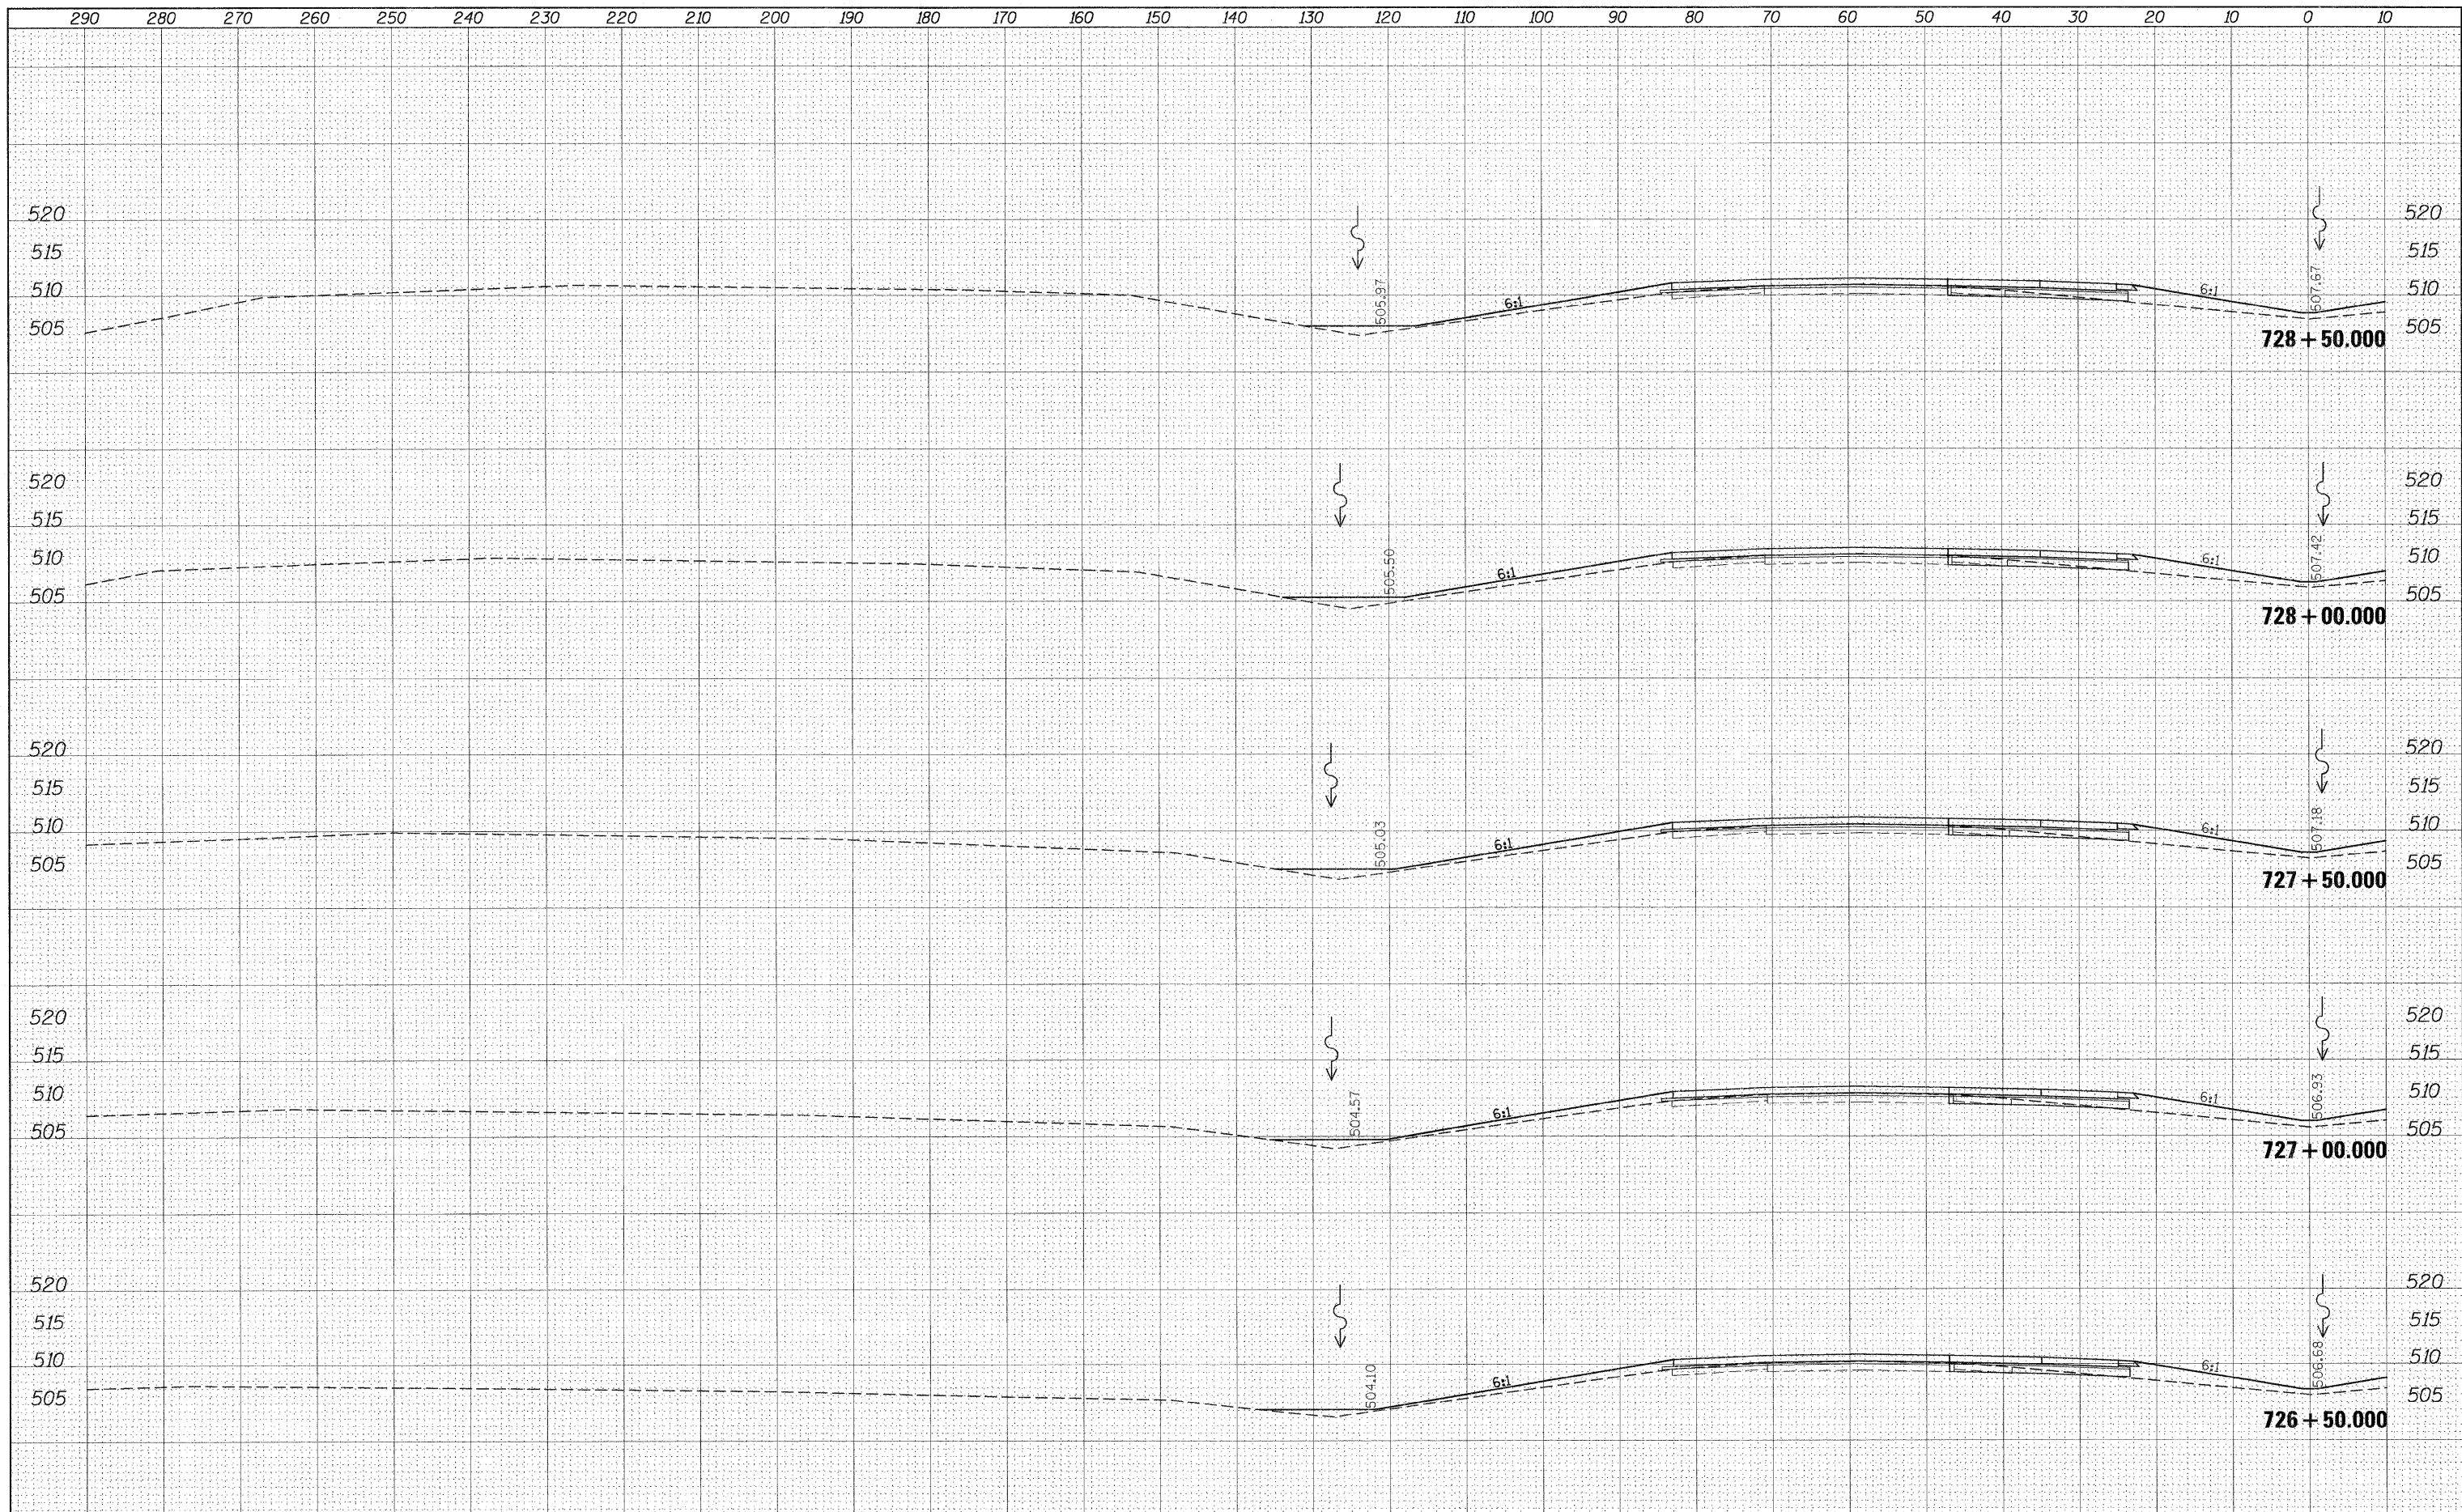


FILE NAME =	USER NAME = \$USER\$	DESIGNED -	REVISED -	CROSS SECTION SHEETS				F.A.I. RTE. 57	SECTION *	COUNTY Jefferson	TOTAL SHEETS 422	SHEET NO. 217	
\$FILEL\$		DRAWN -	REVISED -	I-57/64 SB LANES									
		CHECKED -	REVISED -					SCALE:	SHEET NO.	OF	SHEETS	STA. 726+50.000 TO STA. 728+50.000	CONTRACT NO. 78172
		DATE -	REVISED -										ILLINOIS FED. AID PROJECT

BY	DATE
SURVEYED	
PLOTTED	
NOTE BOOK	
AREAS CHECKED	
NO.	

BY	DATE
SURVEYED	
PLOTTED	
NOTE BOOK	
AREAS CHECKED	
NO.	


FILE NAME =
#FILE#

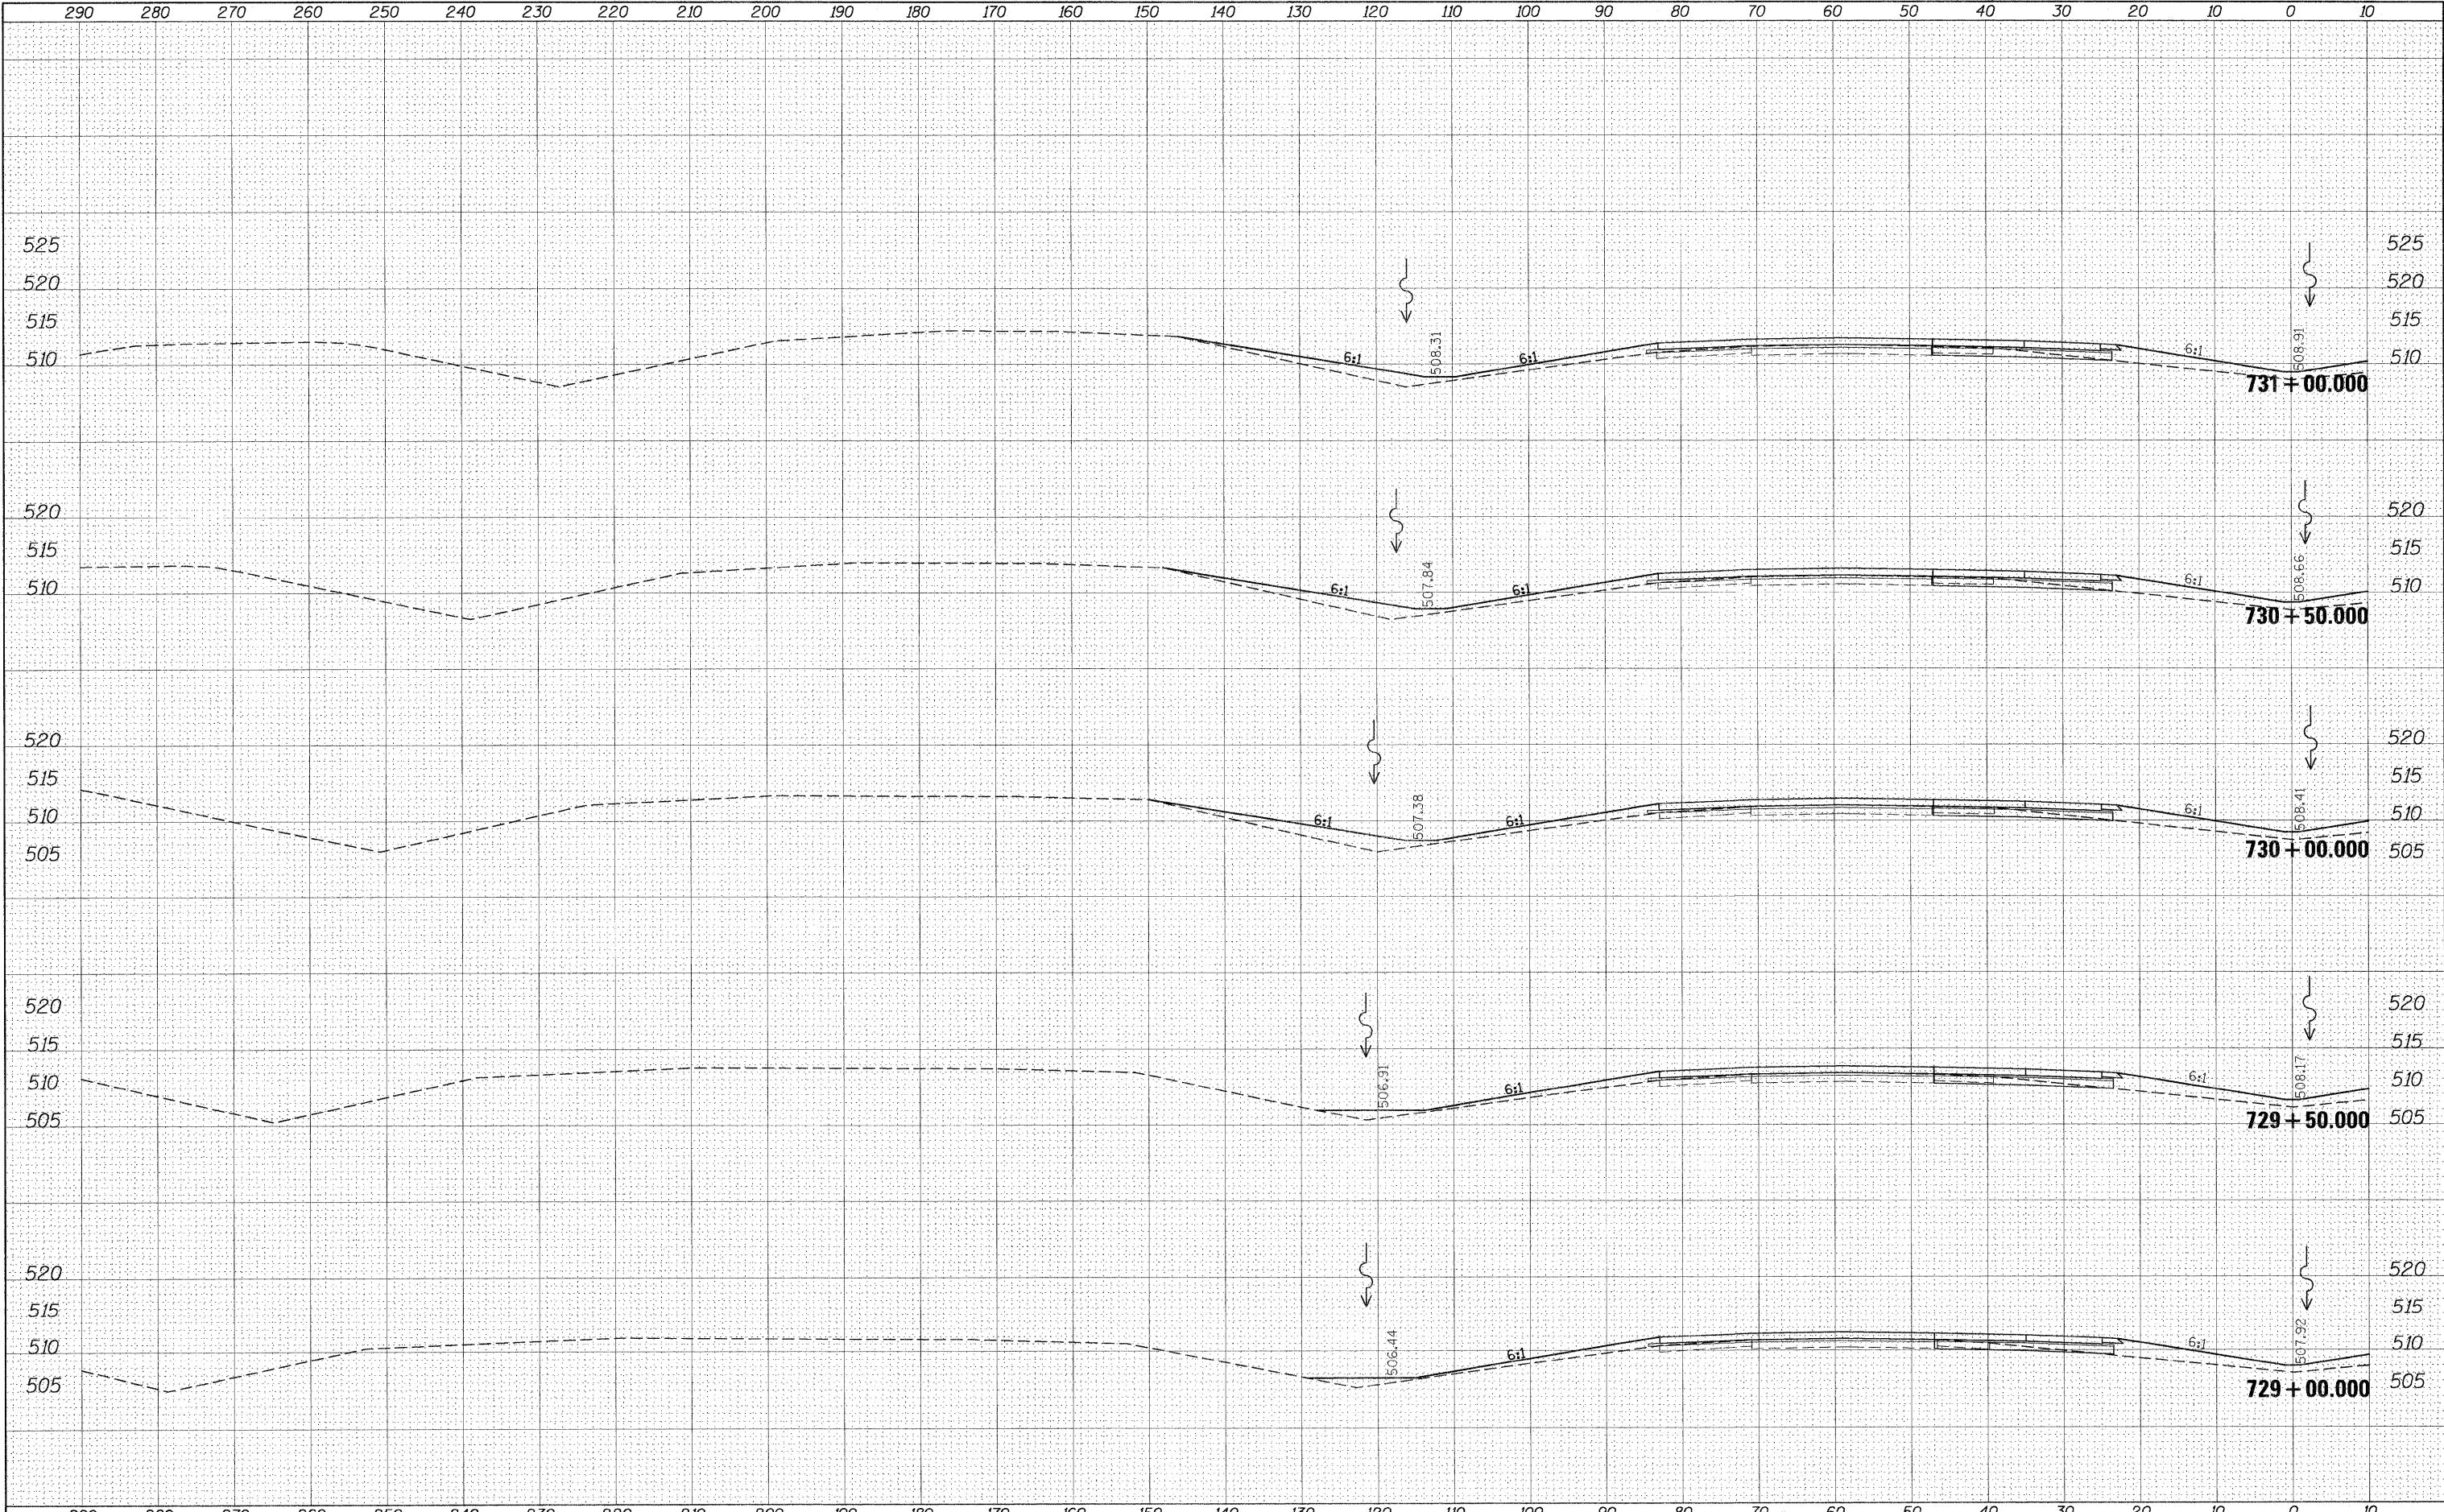

FILE NAME =	USER NAME = #USER#	DESIGNED -	REVISED -	STATE OF ILLINOIS DEPARTMENT OF TRANSPORTATION	CROSS SECTION SHEETS I-57/64 SB LANES			F.A.I. RTE. 57	SECTION •	COUNTY Jefferson	TOTAL SHEETS 422	SHEET NO. 218	
#FILE#		DRAWN -	REVISED -		SCALE:	SHEET NO.	OF	SHEETS	STA. 729+00.000 TO STA. 731+00.000	CONTRACT NO. 78172			
		PLOT SCALE = #SCALE#	CHECKED -		REVIS					ILLINOIS FED. AID PROJECT			
		PLOT DATE = #DATE#	DATE -		REVISED -								

DATE	BY
SURVEYED	PLOTTED
NOTE BOOK	REVISIONS
NO.	AREAS CHECKED


DATE	BY
SURVEYED	PLOTTED
NOTE BOOK	REVISIONS
NO.	AREAS CHECKED

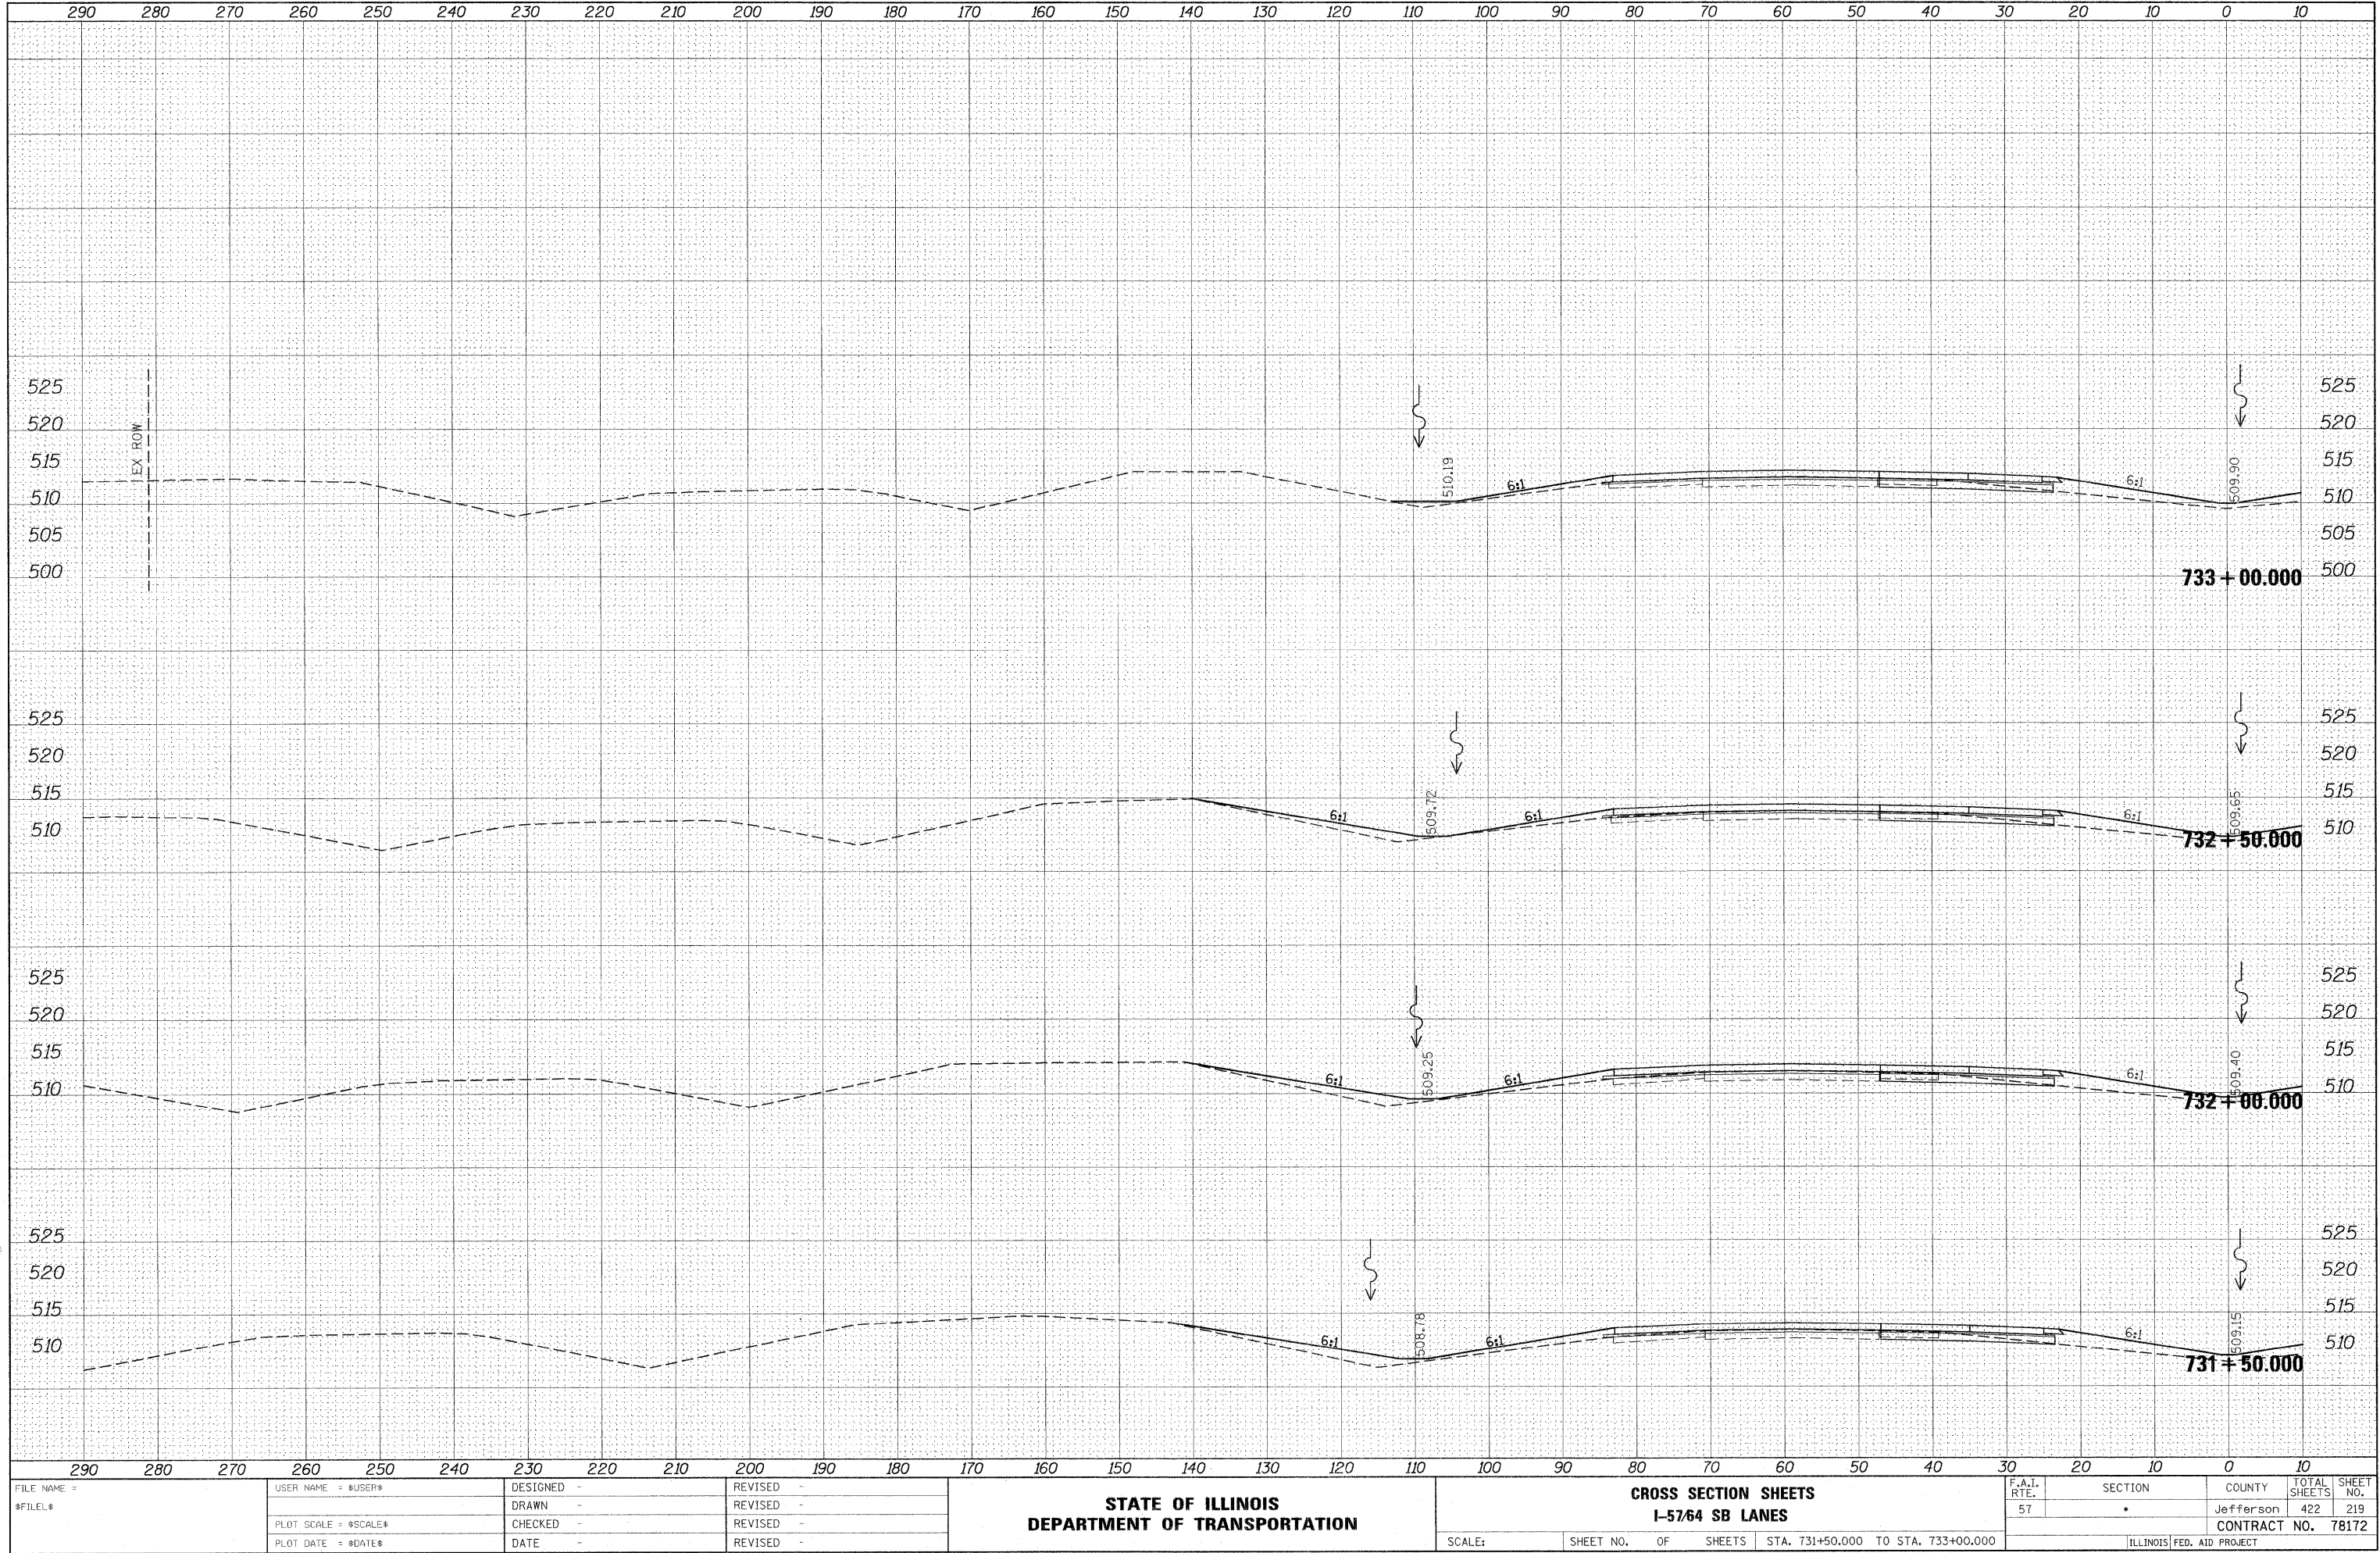

FILE NAME = \$FILEL\$	USER NAME = \$USER\$	DESIGNED -	REVISED -	STATE OF ILLINOIS DEPARTMENT OF TRANSPORTATION	CROSS SECTION SHEETS I-57/64 SB LANES				F.A.I. RTE.	SECTION	COUNTY	TOTAL SHEETS	SHEET NO.
		DRAWN -	REVISED -						57	*	Jefferson	422	219
	PLOT SCALE = \$SCALE\$	CHECKED -	REVISED -						CONTRACT NO. 78172				
	PLOT DATE = \$DATE\$	DATE -	REVISED -		SCALE:	SHEET NO.	OF	SHEETS	STA. 731+50.000 TO STA. 733+00.000	ILLINOIS FED. AID PROJECT			


FINAL	SURVEYED	BY	DATE
SURVEY	PLOTTED		
NOTE BOOK	REVISION DATE		
NO.	AREAS CHECKED		

ORIGINAL	SURVEYED	BY	DATE
SURVEY	PLOTTED		
NOTE BOOK	REVISION DATE		
NO.	AREAS CHECKED		

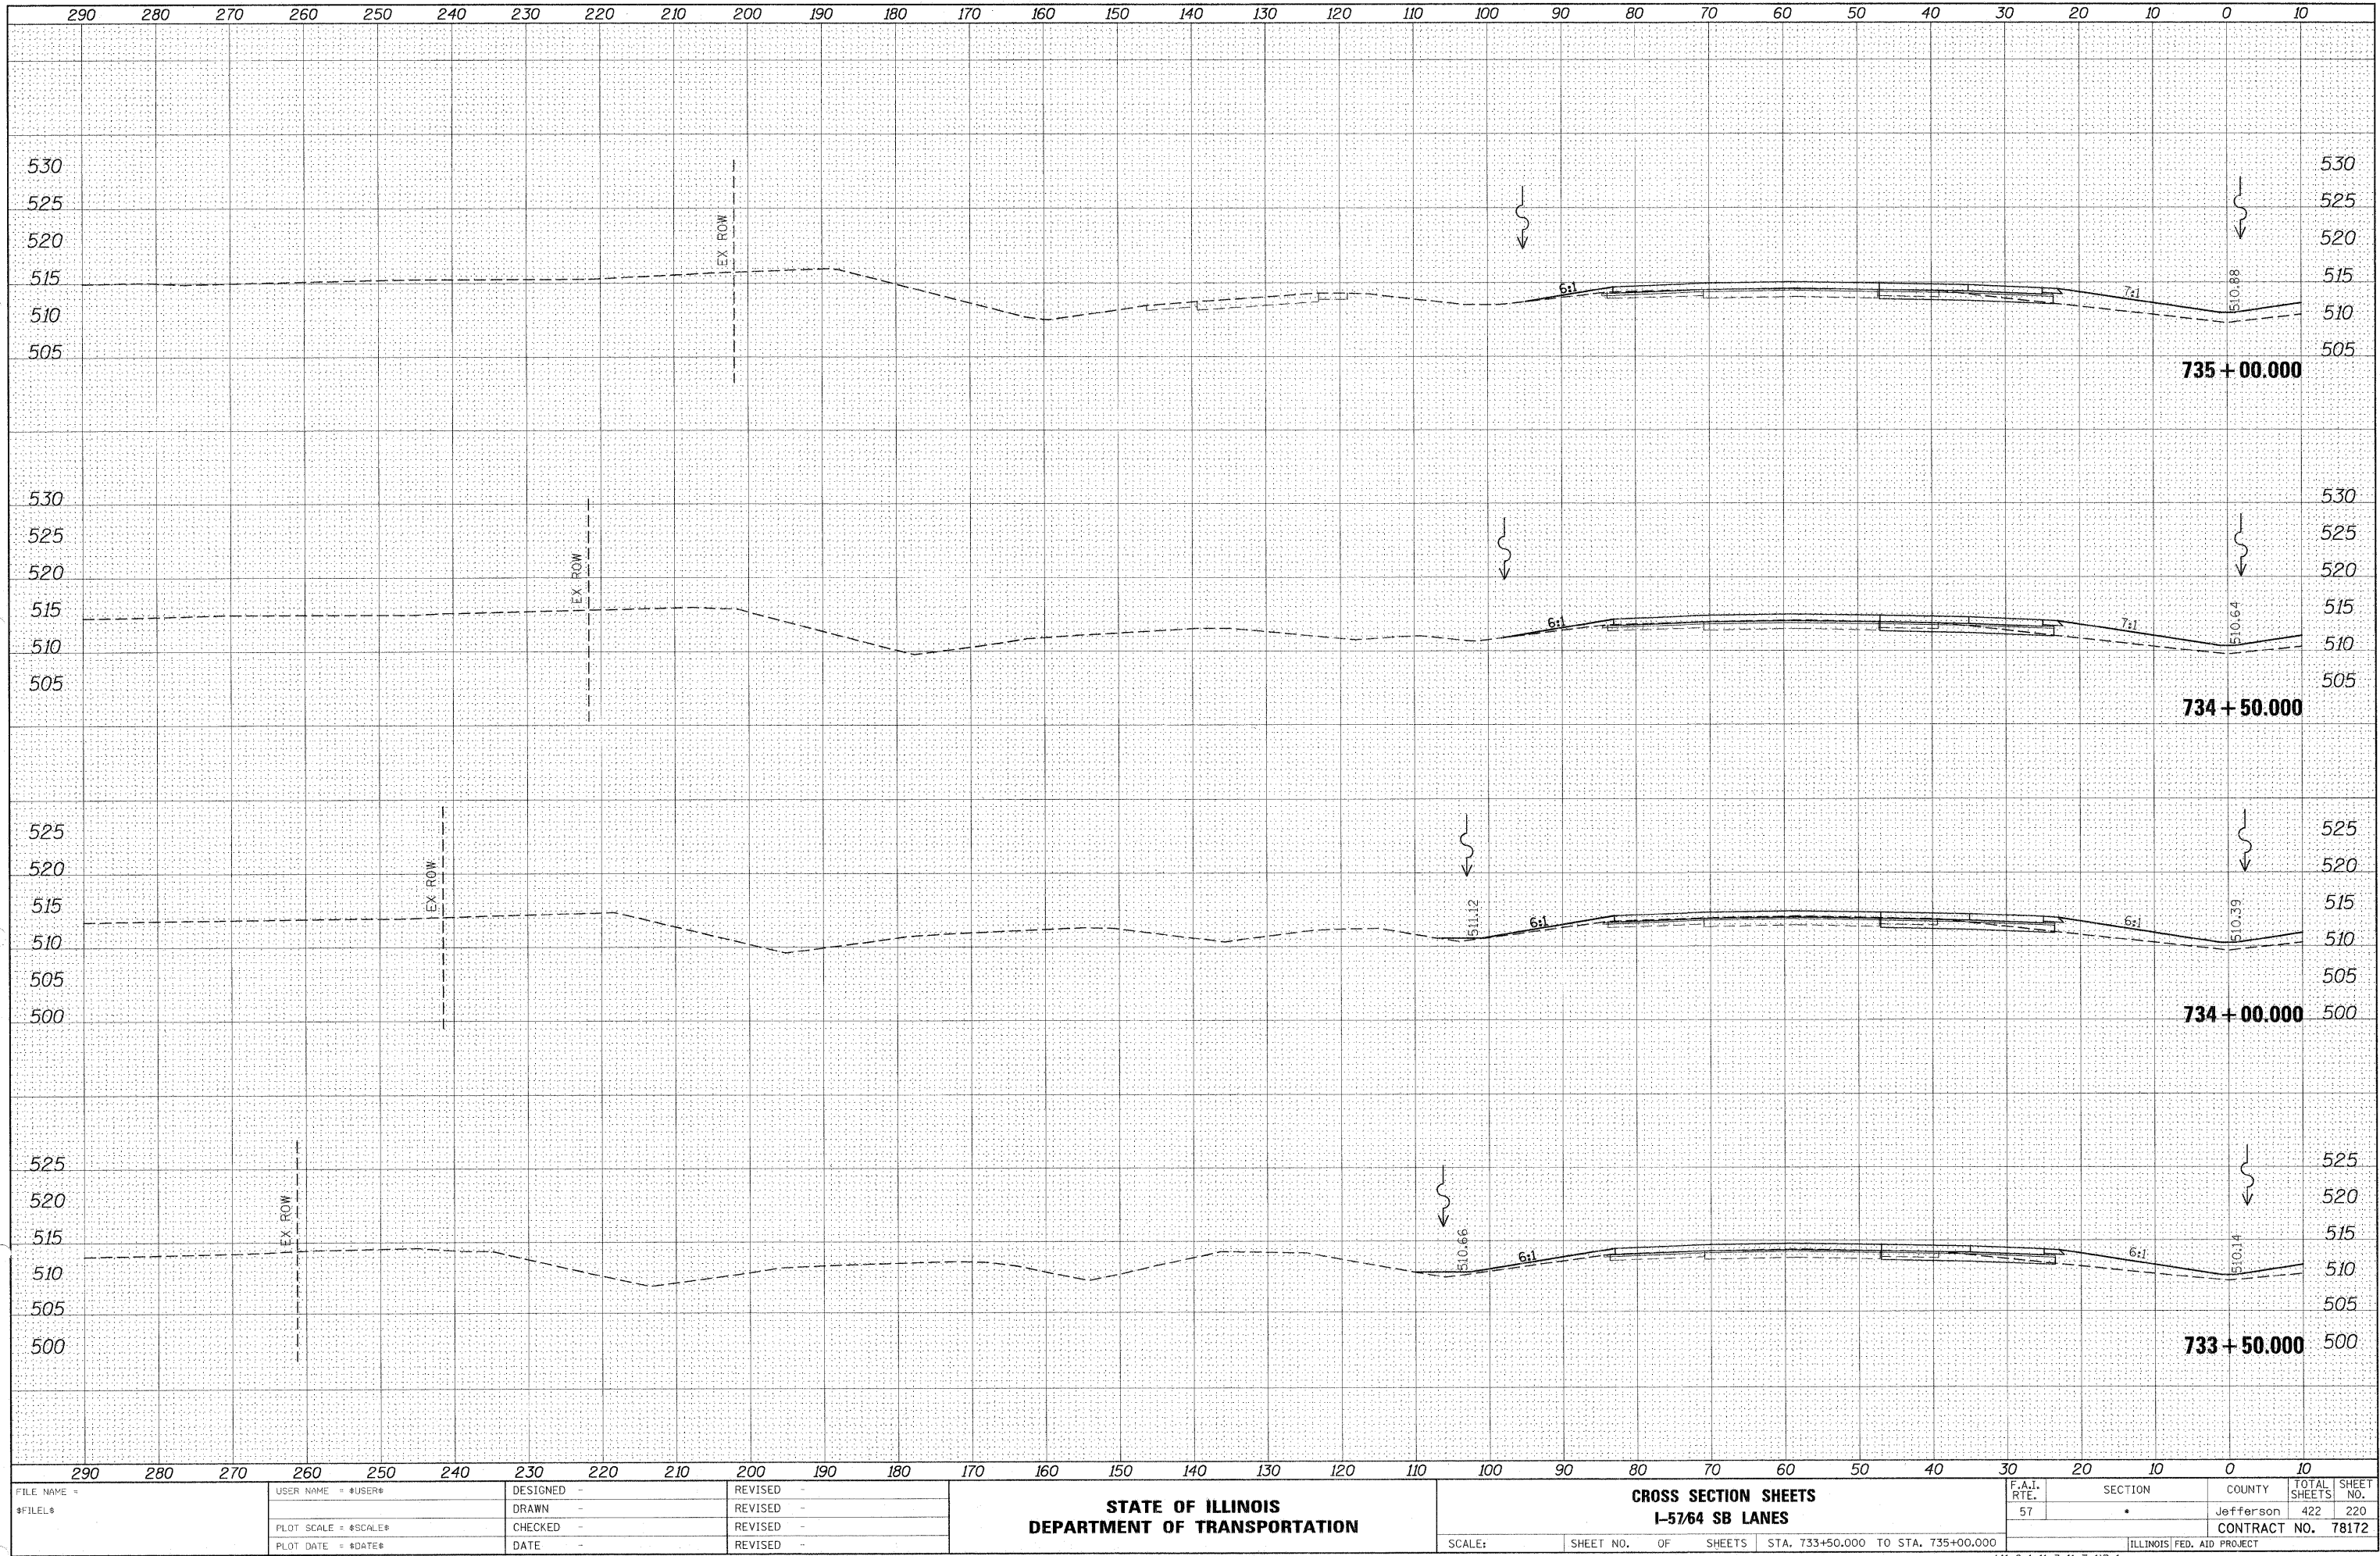


DATE	
BY	
SURVEYED	
PLANNED	
NOTE BOOK	
AREAS CHECKED	
NO.	

DATE	
BY	
SURVEYED	
PLANNED	
NOTE BOOK	
AREAS CHECKED	
NO.	

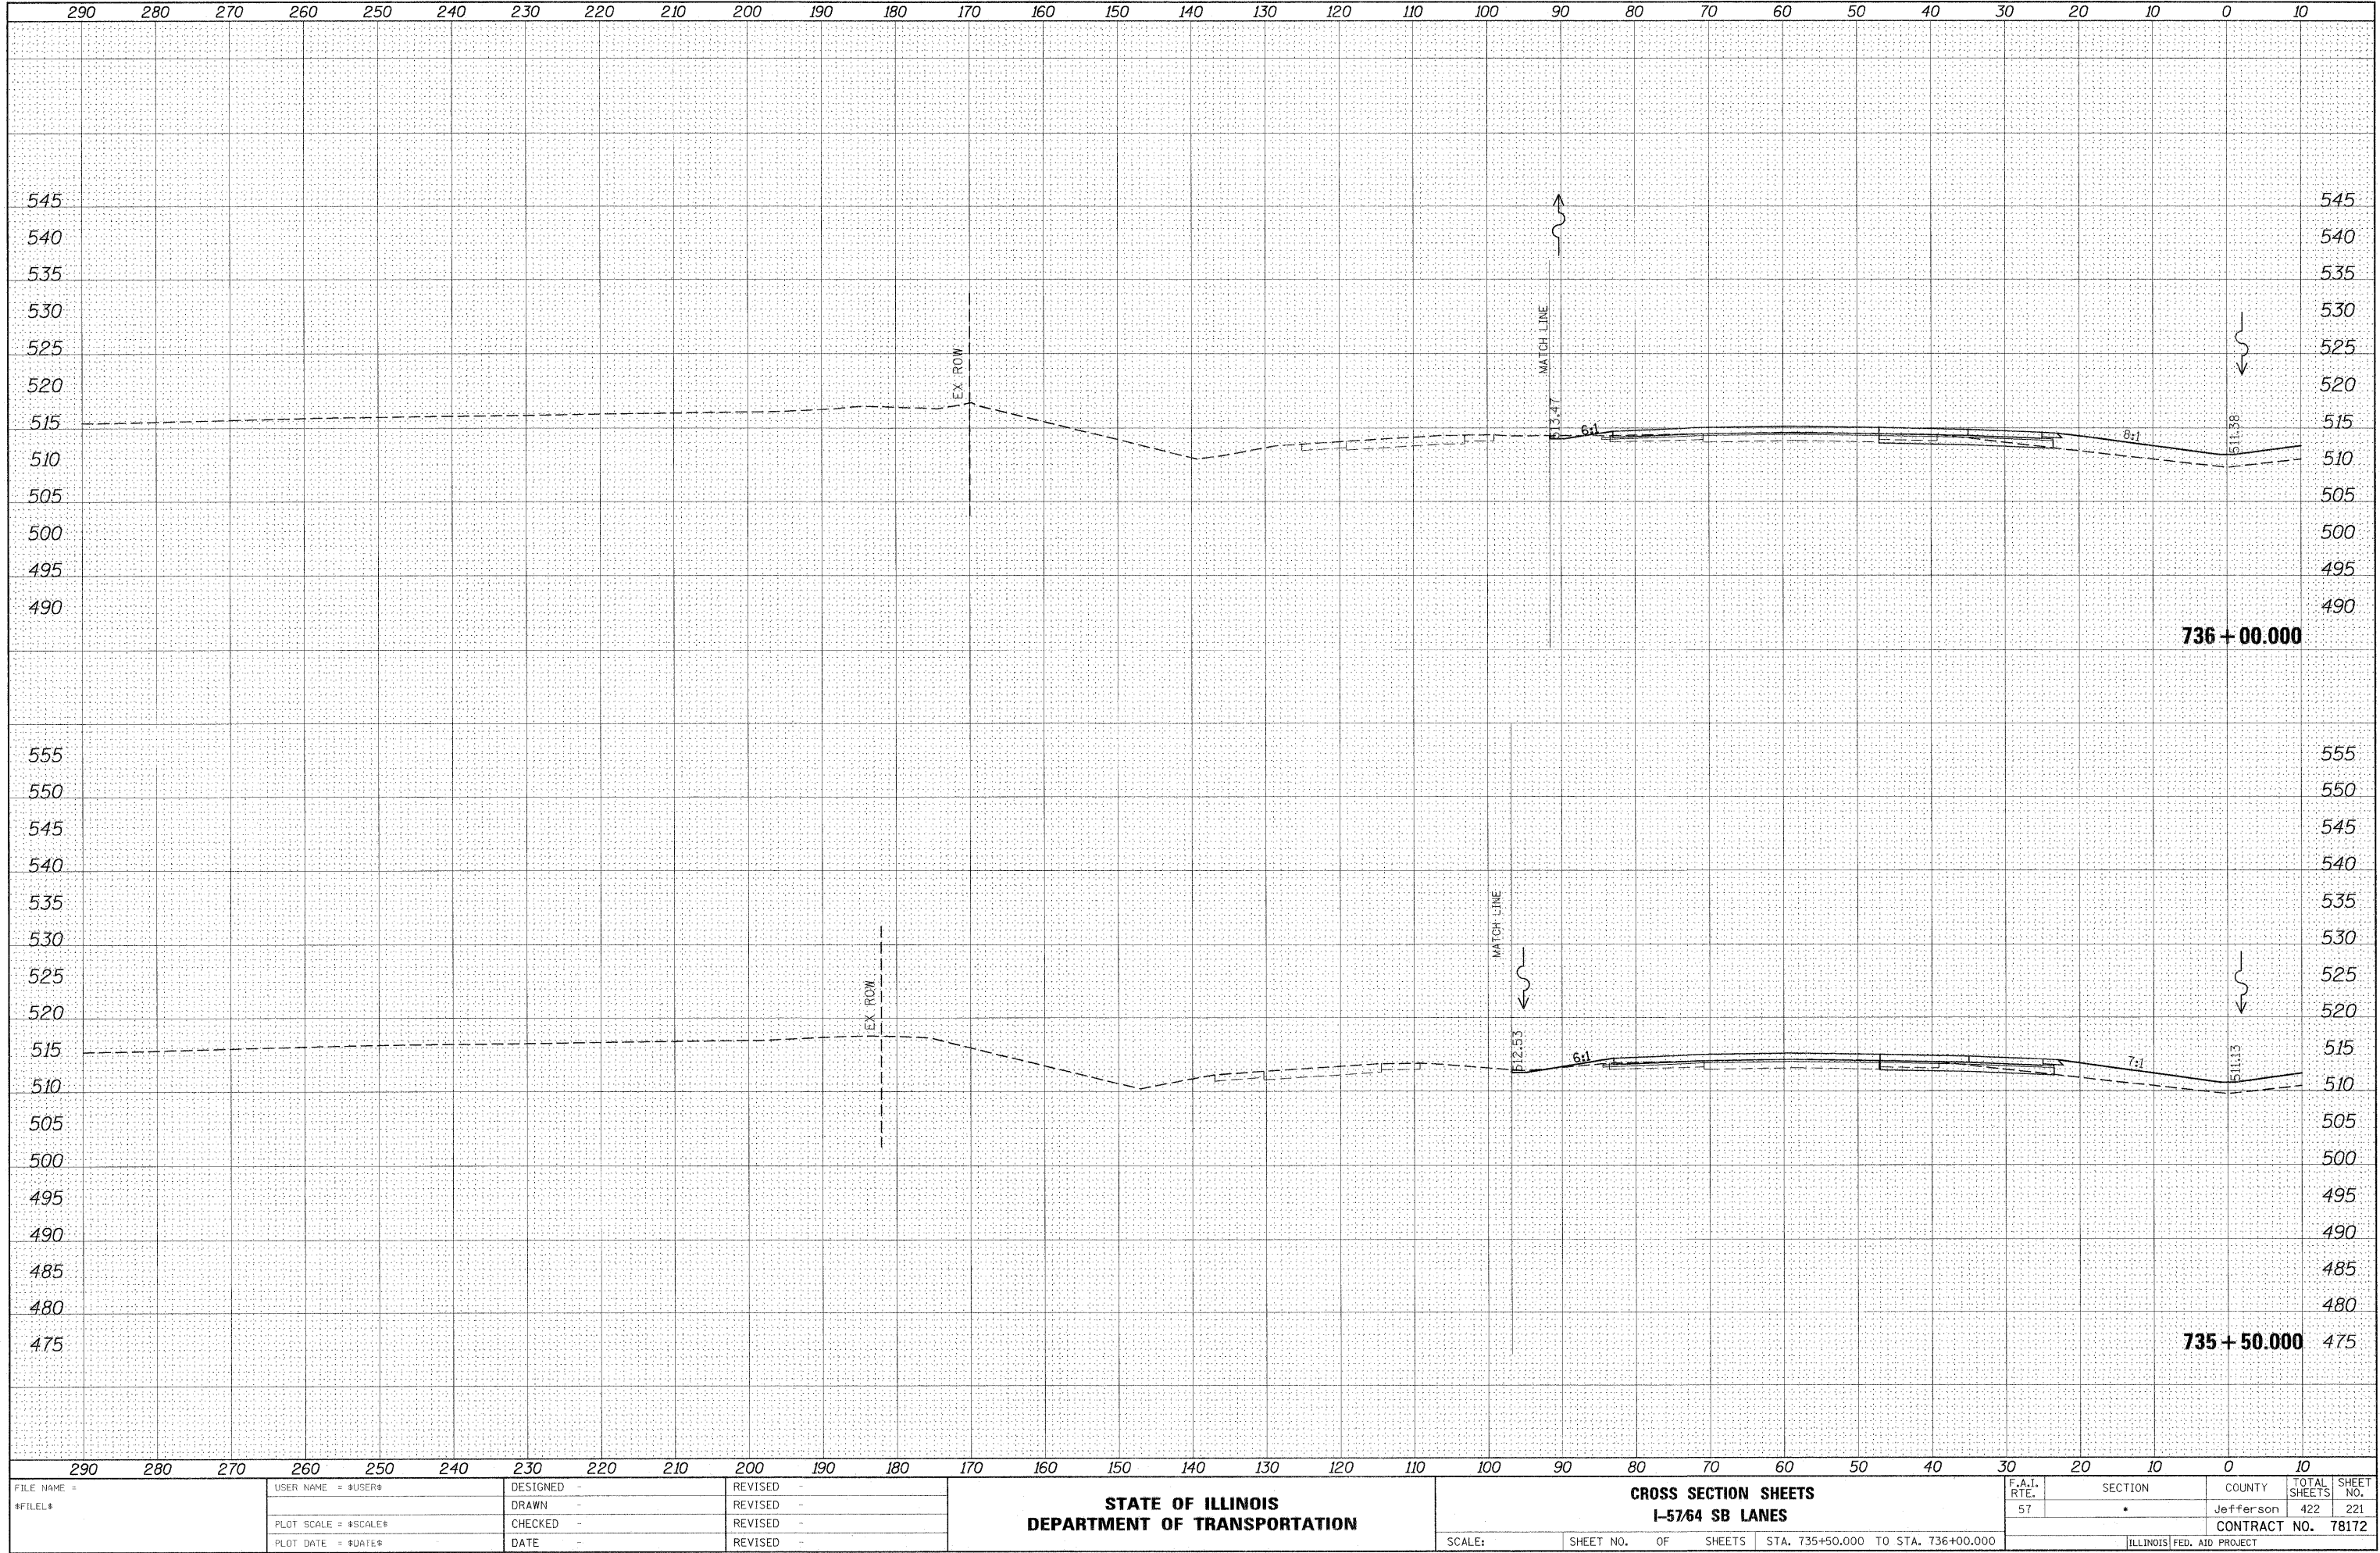


ORIGINAL				SURVEYED		BY		DATE	
SURVEY				PLOTTED					
NOTE BOOK				TEMPLATE					
				AREAS					
NO.				TOTALS CHECKED					

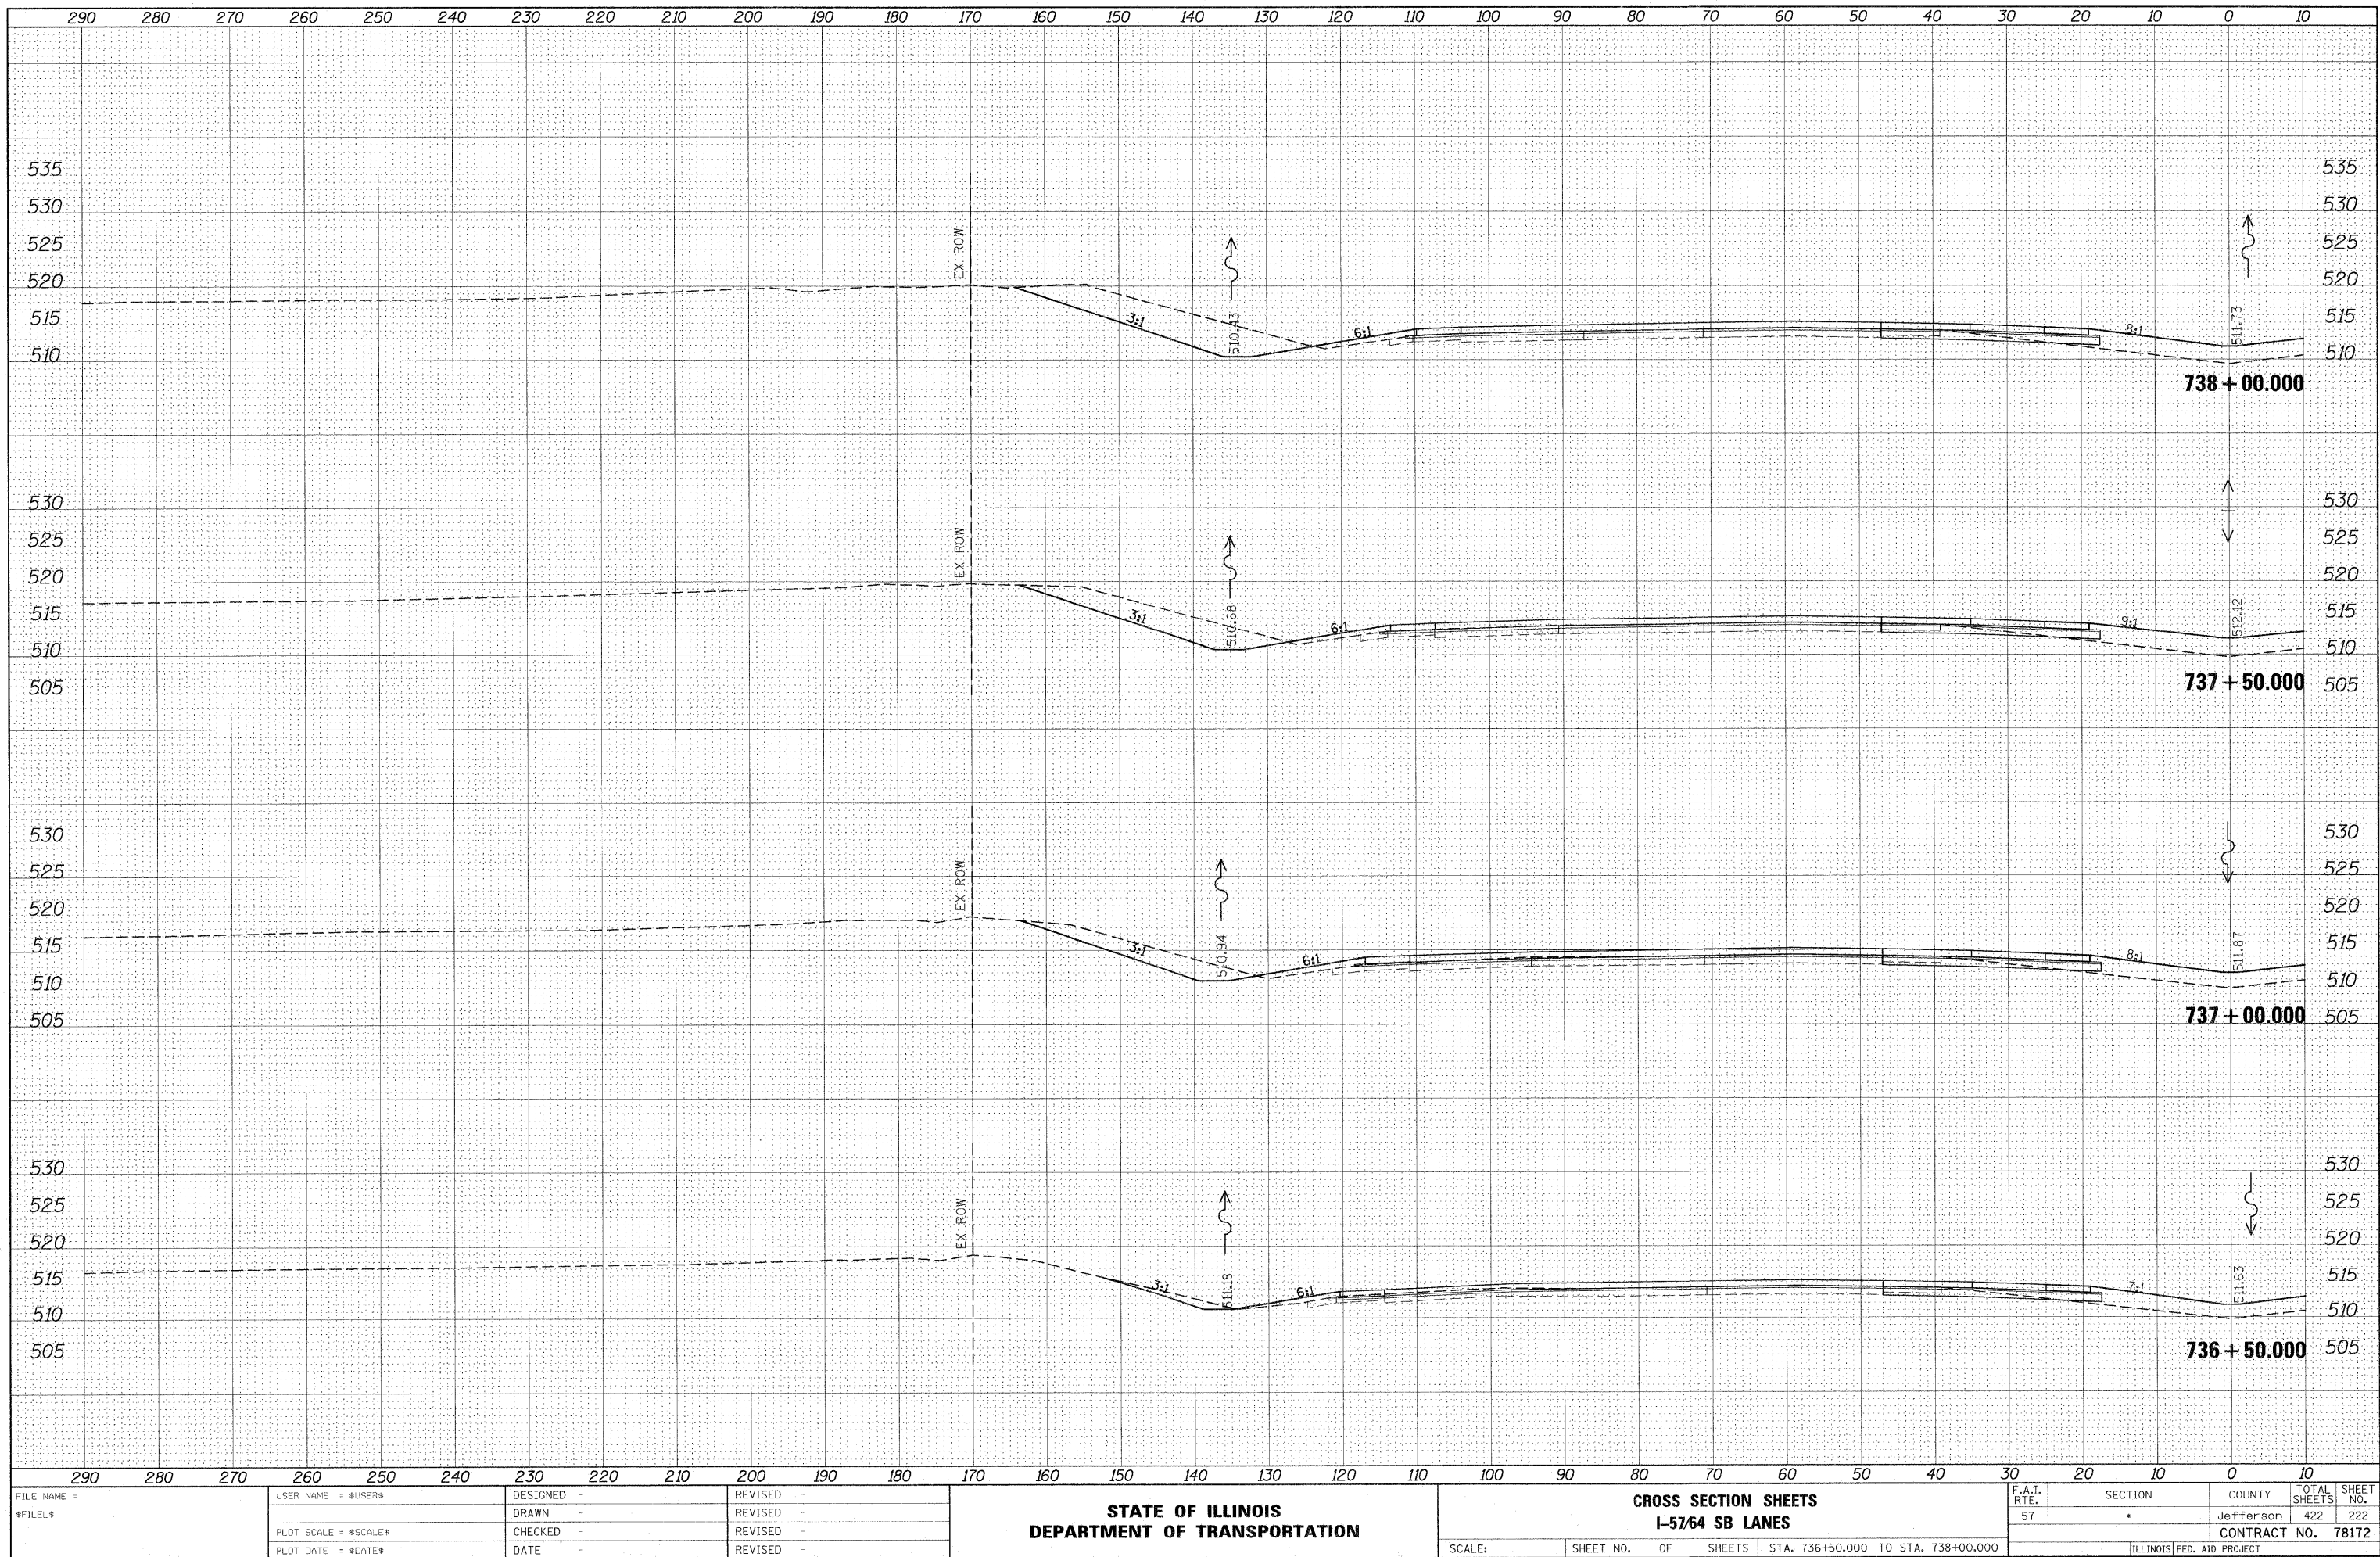

DATE	BY	FINAL SURVEY	SURVEYED	PLOTTED	TEMPLATE	AREAS CHECKED
		NO.				


DATE	BY	ORIGINAL SURVEY	SURVEYED	PLOTTED	TEMPLATE	AREAS CHECKED
		NO.				

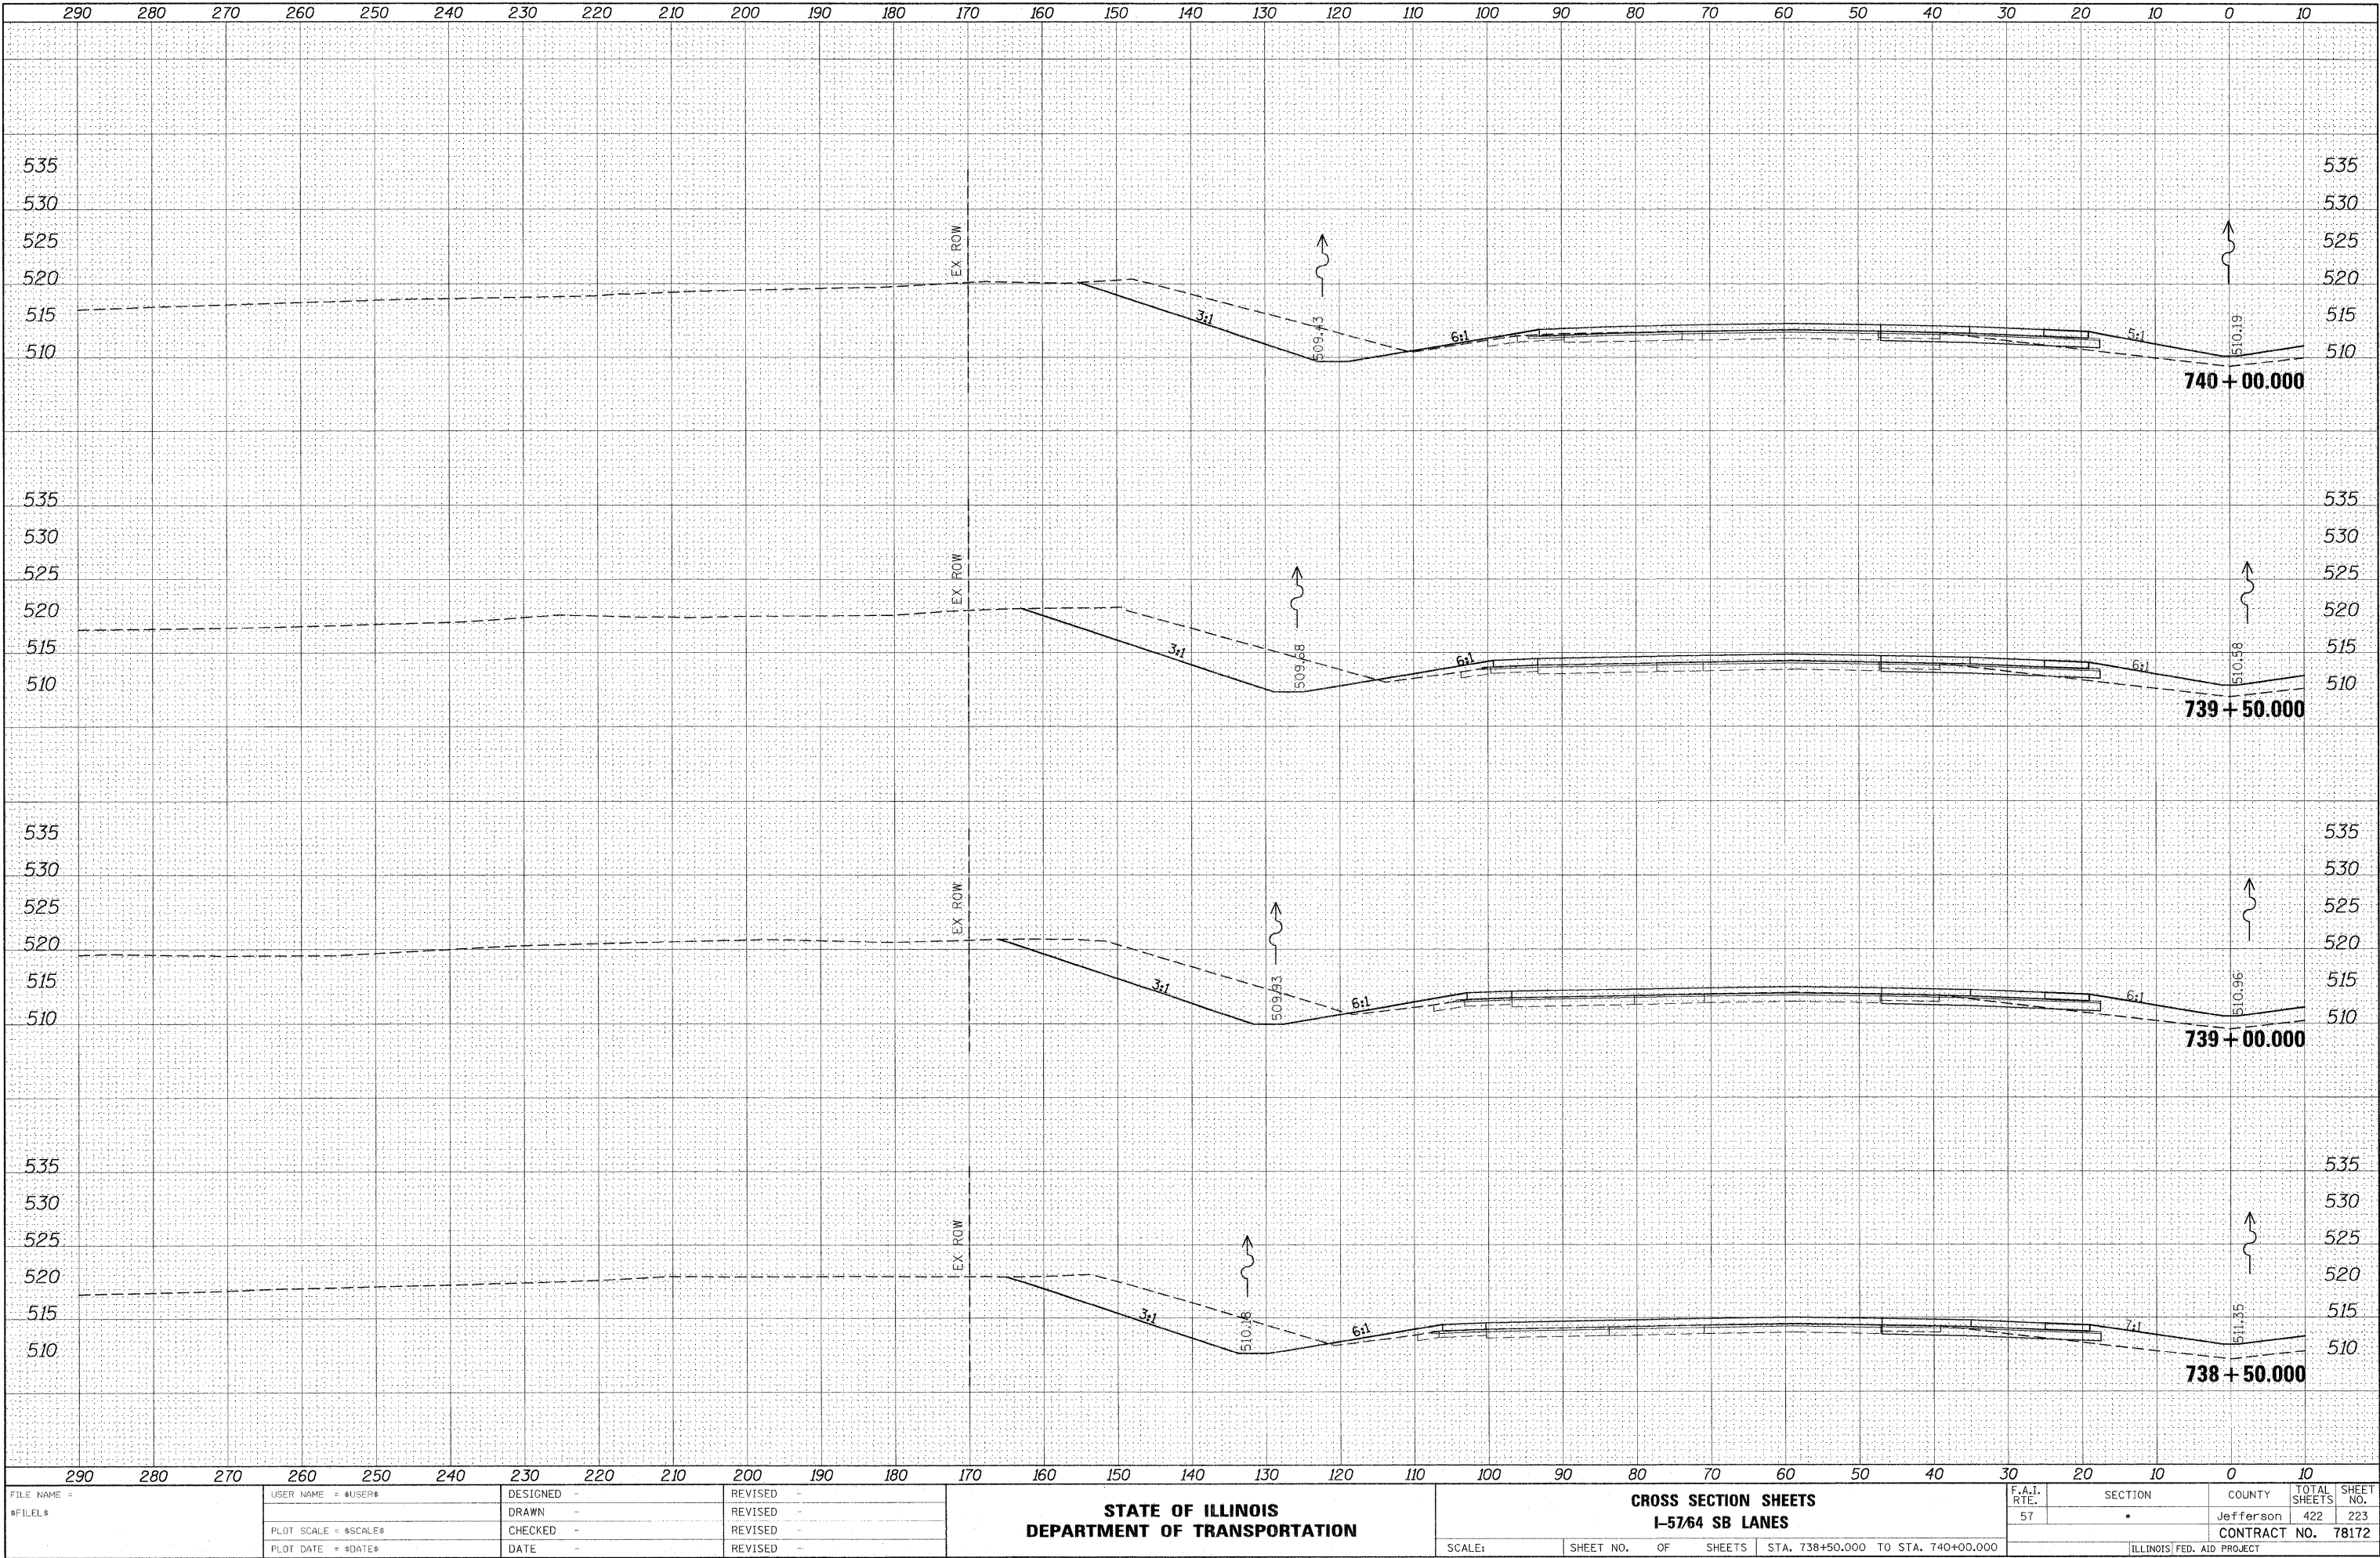

FILE NAME =	USER NAME = \$USER\$	DESIGNED -	REVISED -	STATE OF ILLINOIS DEPARTMENT OF TRANSPORTATION				CROSS SECTION SHEETS I-57/64 SB LANES				F.A.I. RTE.	SECTION	COUNTY	TOTAL SHEETS	SHEET NO.	
\$FILEL\$		DRAWN -	REVISED -									57	*	Jefferson	422	223	
	PLOT SCALE = \$SCALE\$	CHECKED -	REVISED -									CONTRACT NO. 78172					
	PLOT DATE = \$DATE\$	DATE -	REVISED -					SCALE:				SHEET NO.	OF	SHEETS	STA. 738+50.000 TO STA. 740+00.000	ILLINOIS FED. AID PROJECT	

DATE	BY
FINAL SURVEY	
SURVEYED	
PLOT BY	
NOTE BOOK	
PLOT DATE	
AREAS CHECKED	
NO.	


DATE	BY
ORIGINAL SURVEY	
SURVEYED	
PLOT BY	
NOTE BOOK	
PLOT DATE	
AREAS CHECKED	
NO.	

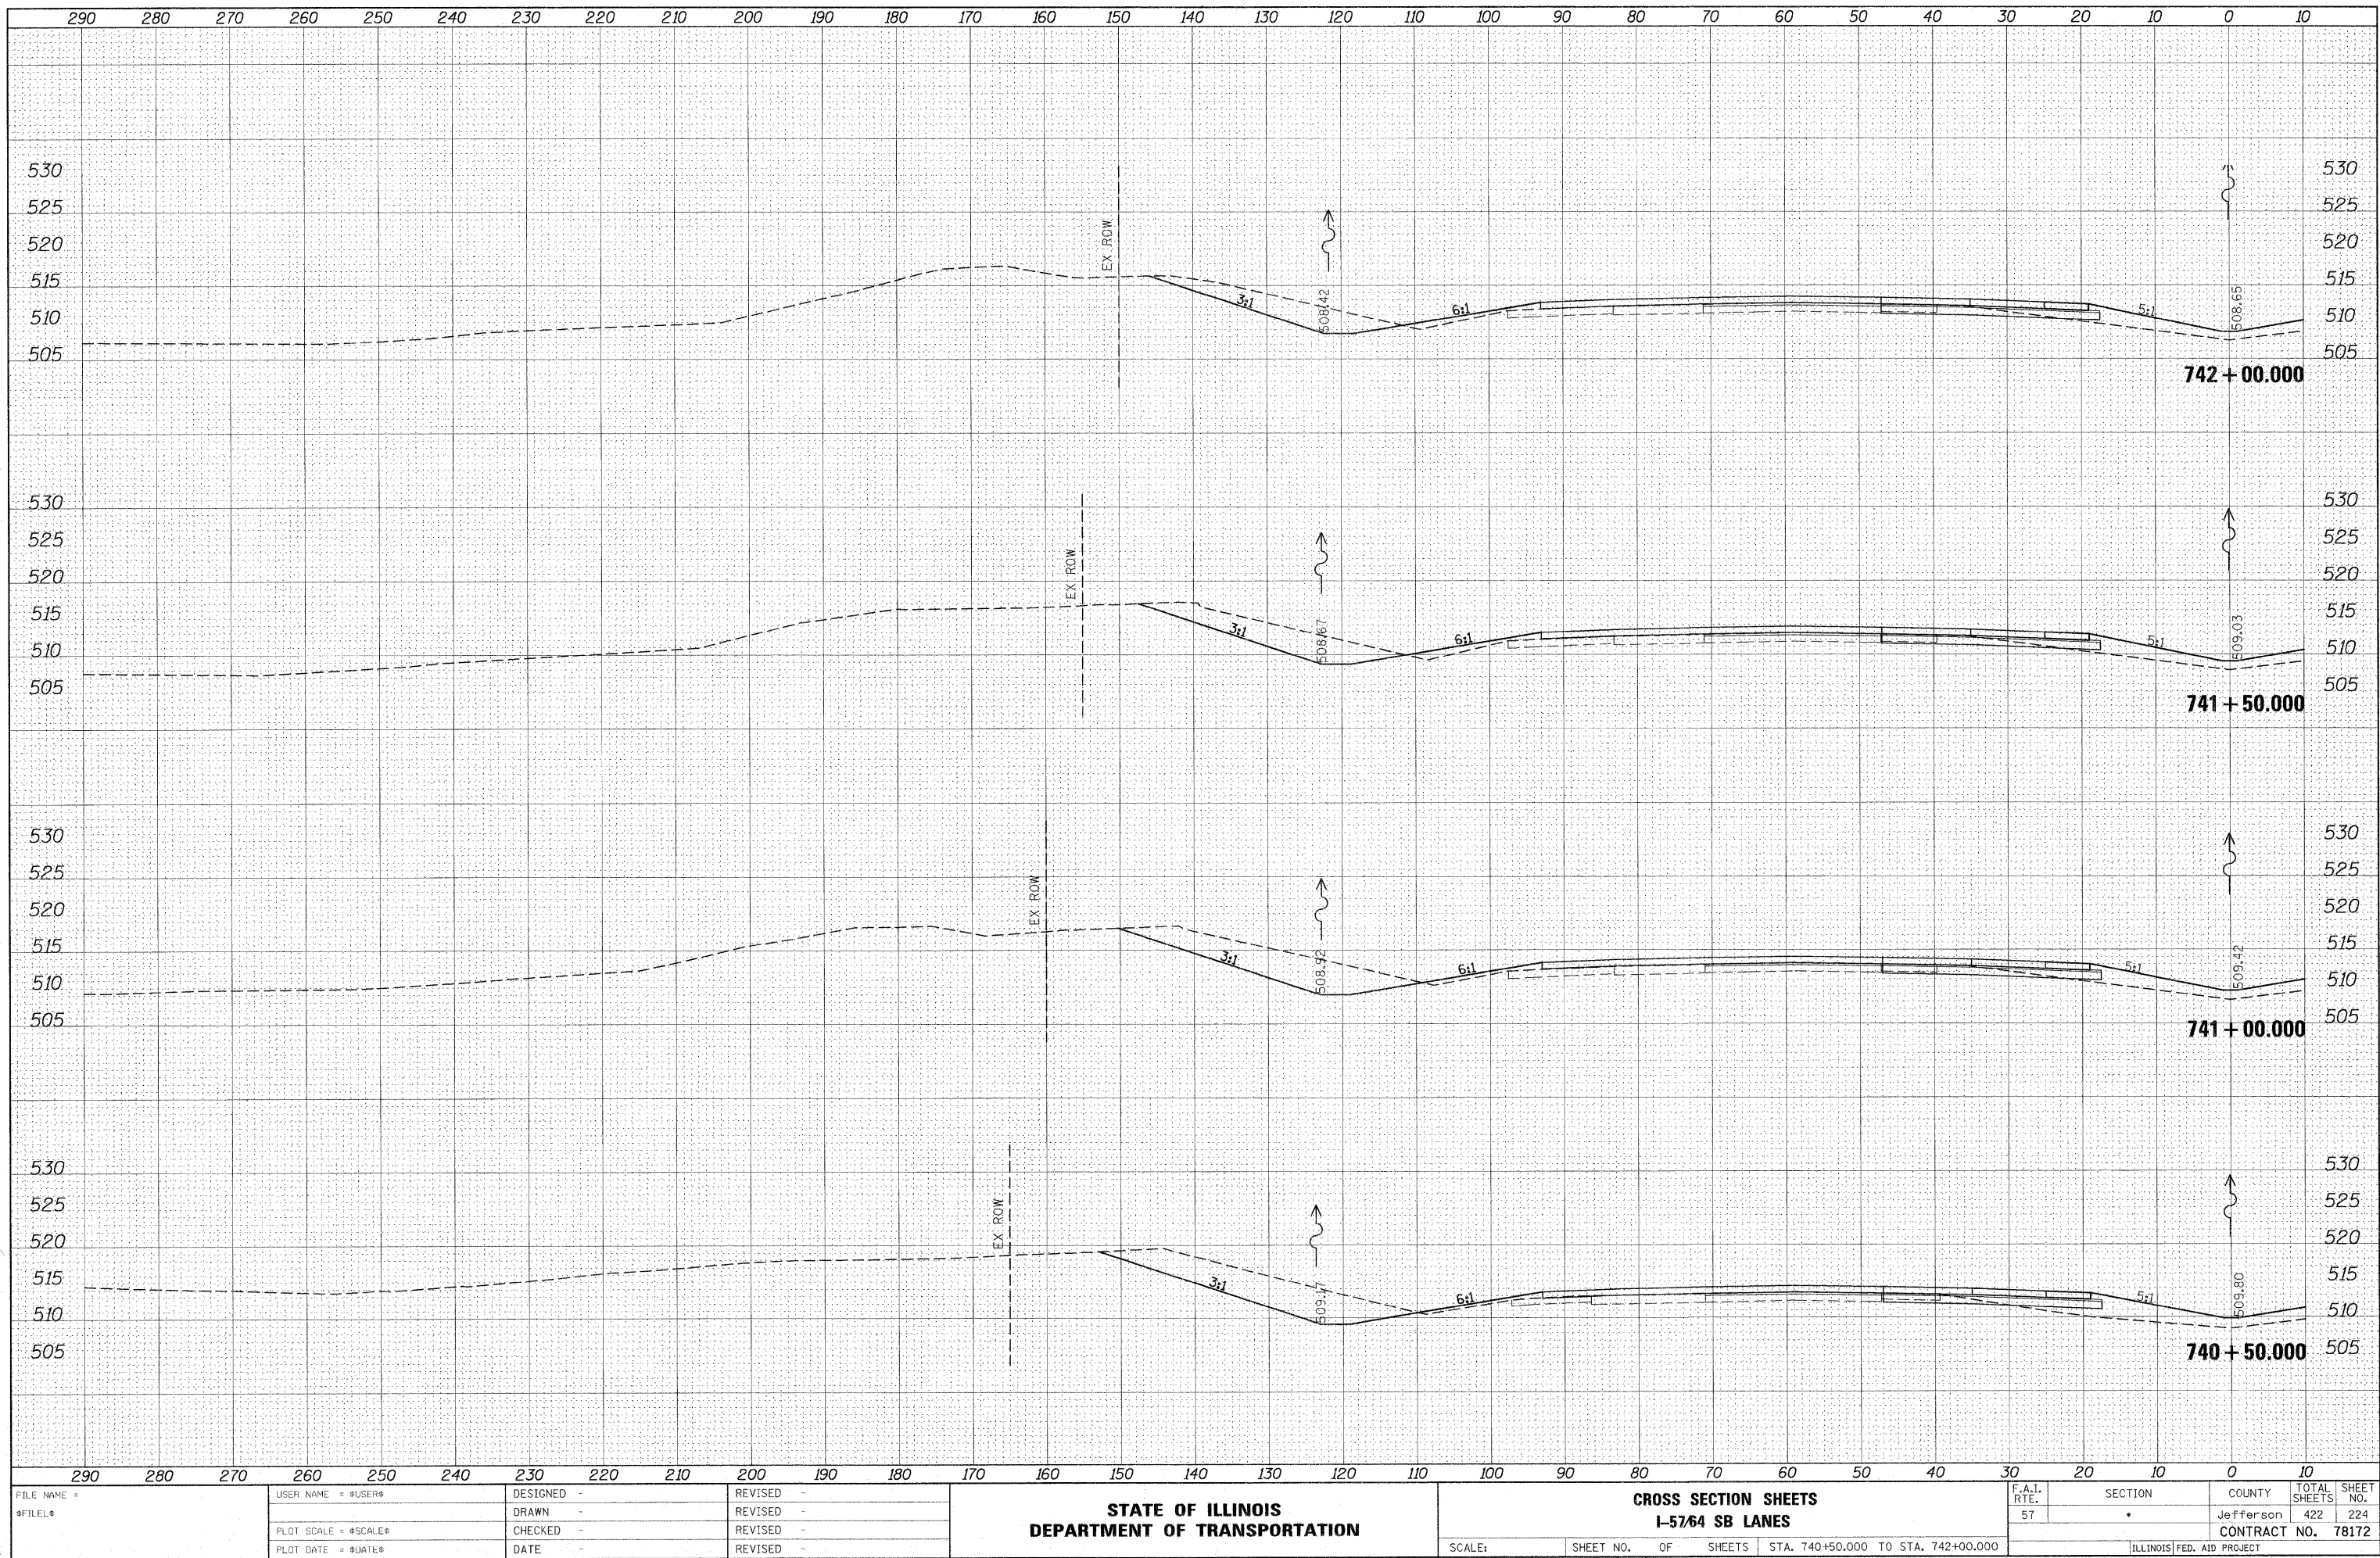


FILE NAME =	USER NAME = #USER#	DESIGNED -	REVISED -	CROSS SECTION SHEETS		F.A.I. RTE.	SECTION	COUNTY	TOTAL SHEETS	SHEET NO.
#FILE#		DRAWN -	REVISED -	I-57/64 SB LANES		57	*	Jefferson	422	224
	PLOT SCALE = #SCALE#	CHECKED -	REVISED -			CONTRACT NO. 78172				
	PLOT DATE = #DATE#	DATE -	REVISED -			ILLINOIS FED. AID PROJECT				

BY	DATE
FINAL SURVEY	
SURVEYED	
PLOT DATE	
NOTE BOOK	
AREAS CHECKED	
NO.	

BY	DATE
ORIGINAL SURVEY	
SURVEYED	
PLOT DATE	
NOTE BOOK	
AREAS CHECKED	
NO.	

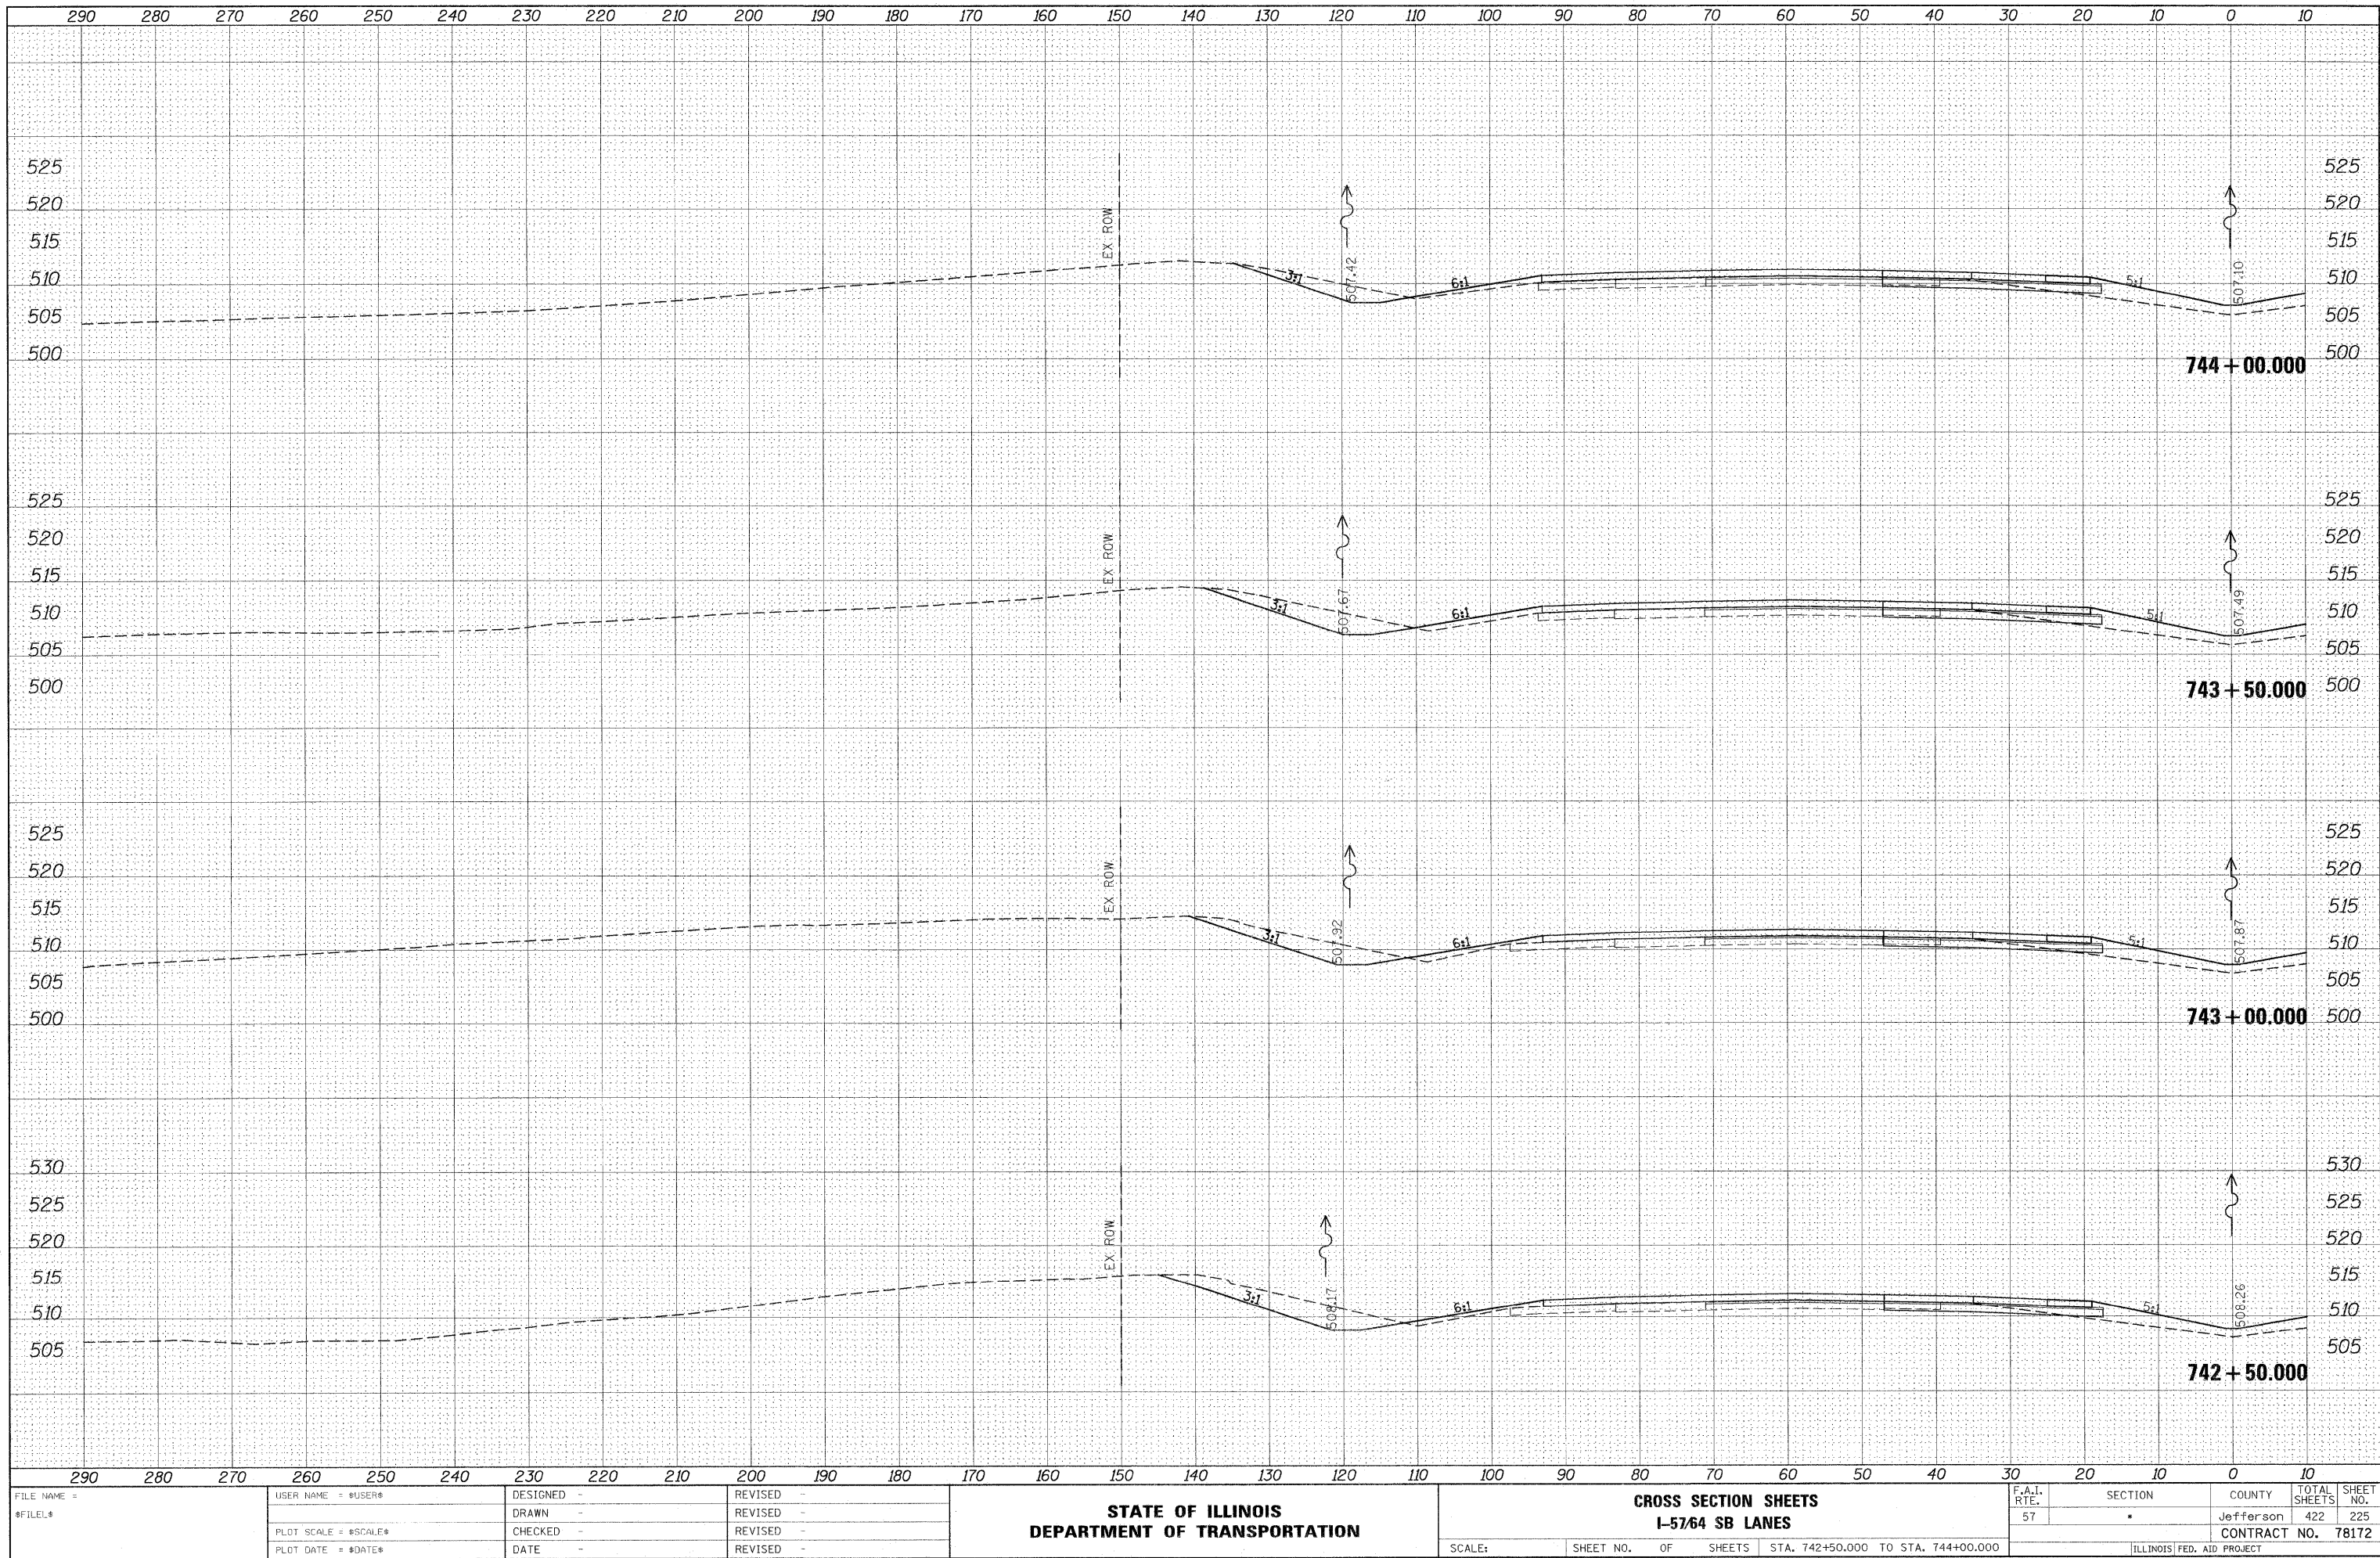


FILE NAME =	USER NAME = #USER#	DESIGNED -	REVISED -	CROSS SECTION SHEETS				F.A.I. RTE.	SECTION	COUNTY	TOTAL SHEETS	SHEET NO.		
#FILEL#		DRAWN -	REVISED -	I-57/64 SB LANES				57	*	Jefferson	422	225		
		CHECKED -	REVISED -											
		DATE -	REVISED -											
				STATE OF ILLINOIS DEPARTMENT OF TRANSPORTATION				SCALE:		SHEET NO. OF SHEETS STA. 742+50.000 TO STA. 744+00.000			CONTRACT NO. 78172	
													ILLINOIS FED. AID PROJECT	

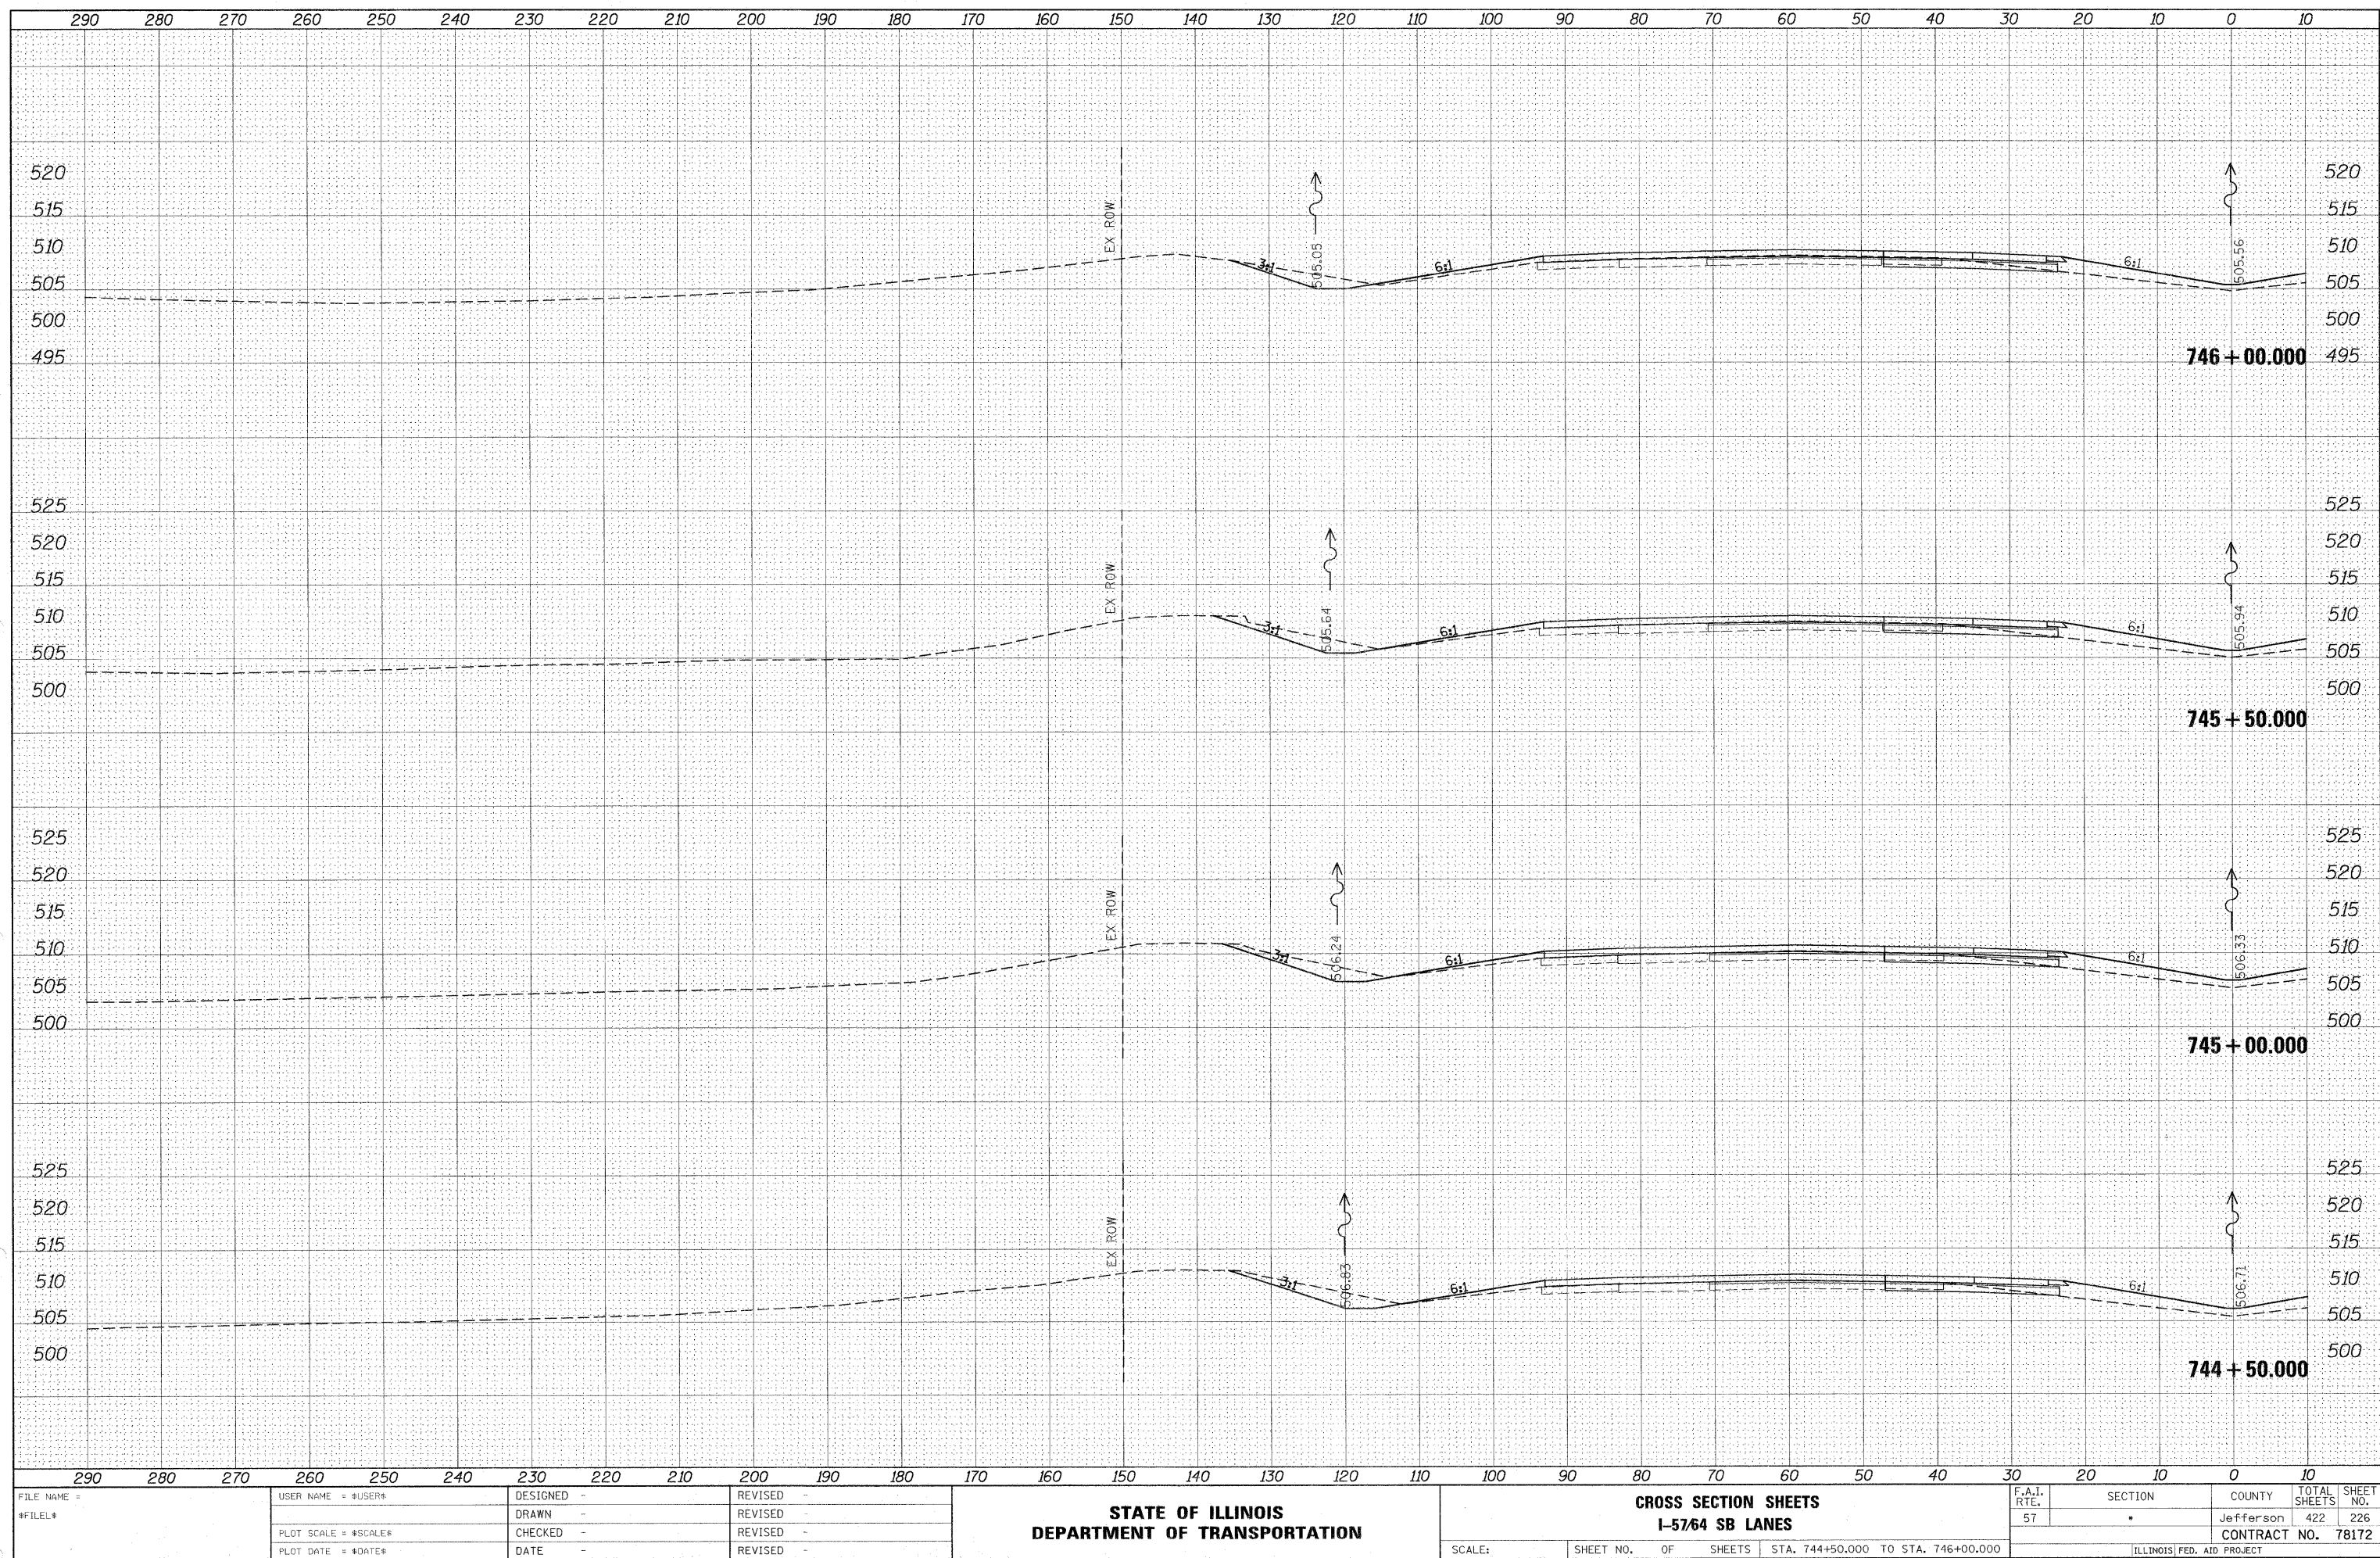[illegible]

DATE	BY
SURVEYED	PLOTTED
NOTE BOOK	AREA CHECKED


DATE	BY
SURVEYED	PLOTTED
NOTE BOOK	AREA CHECKED

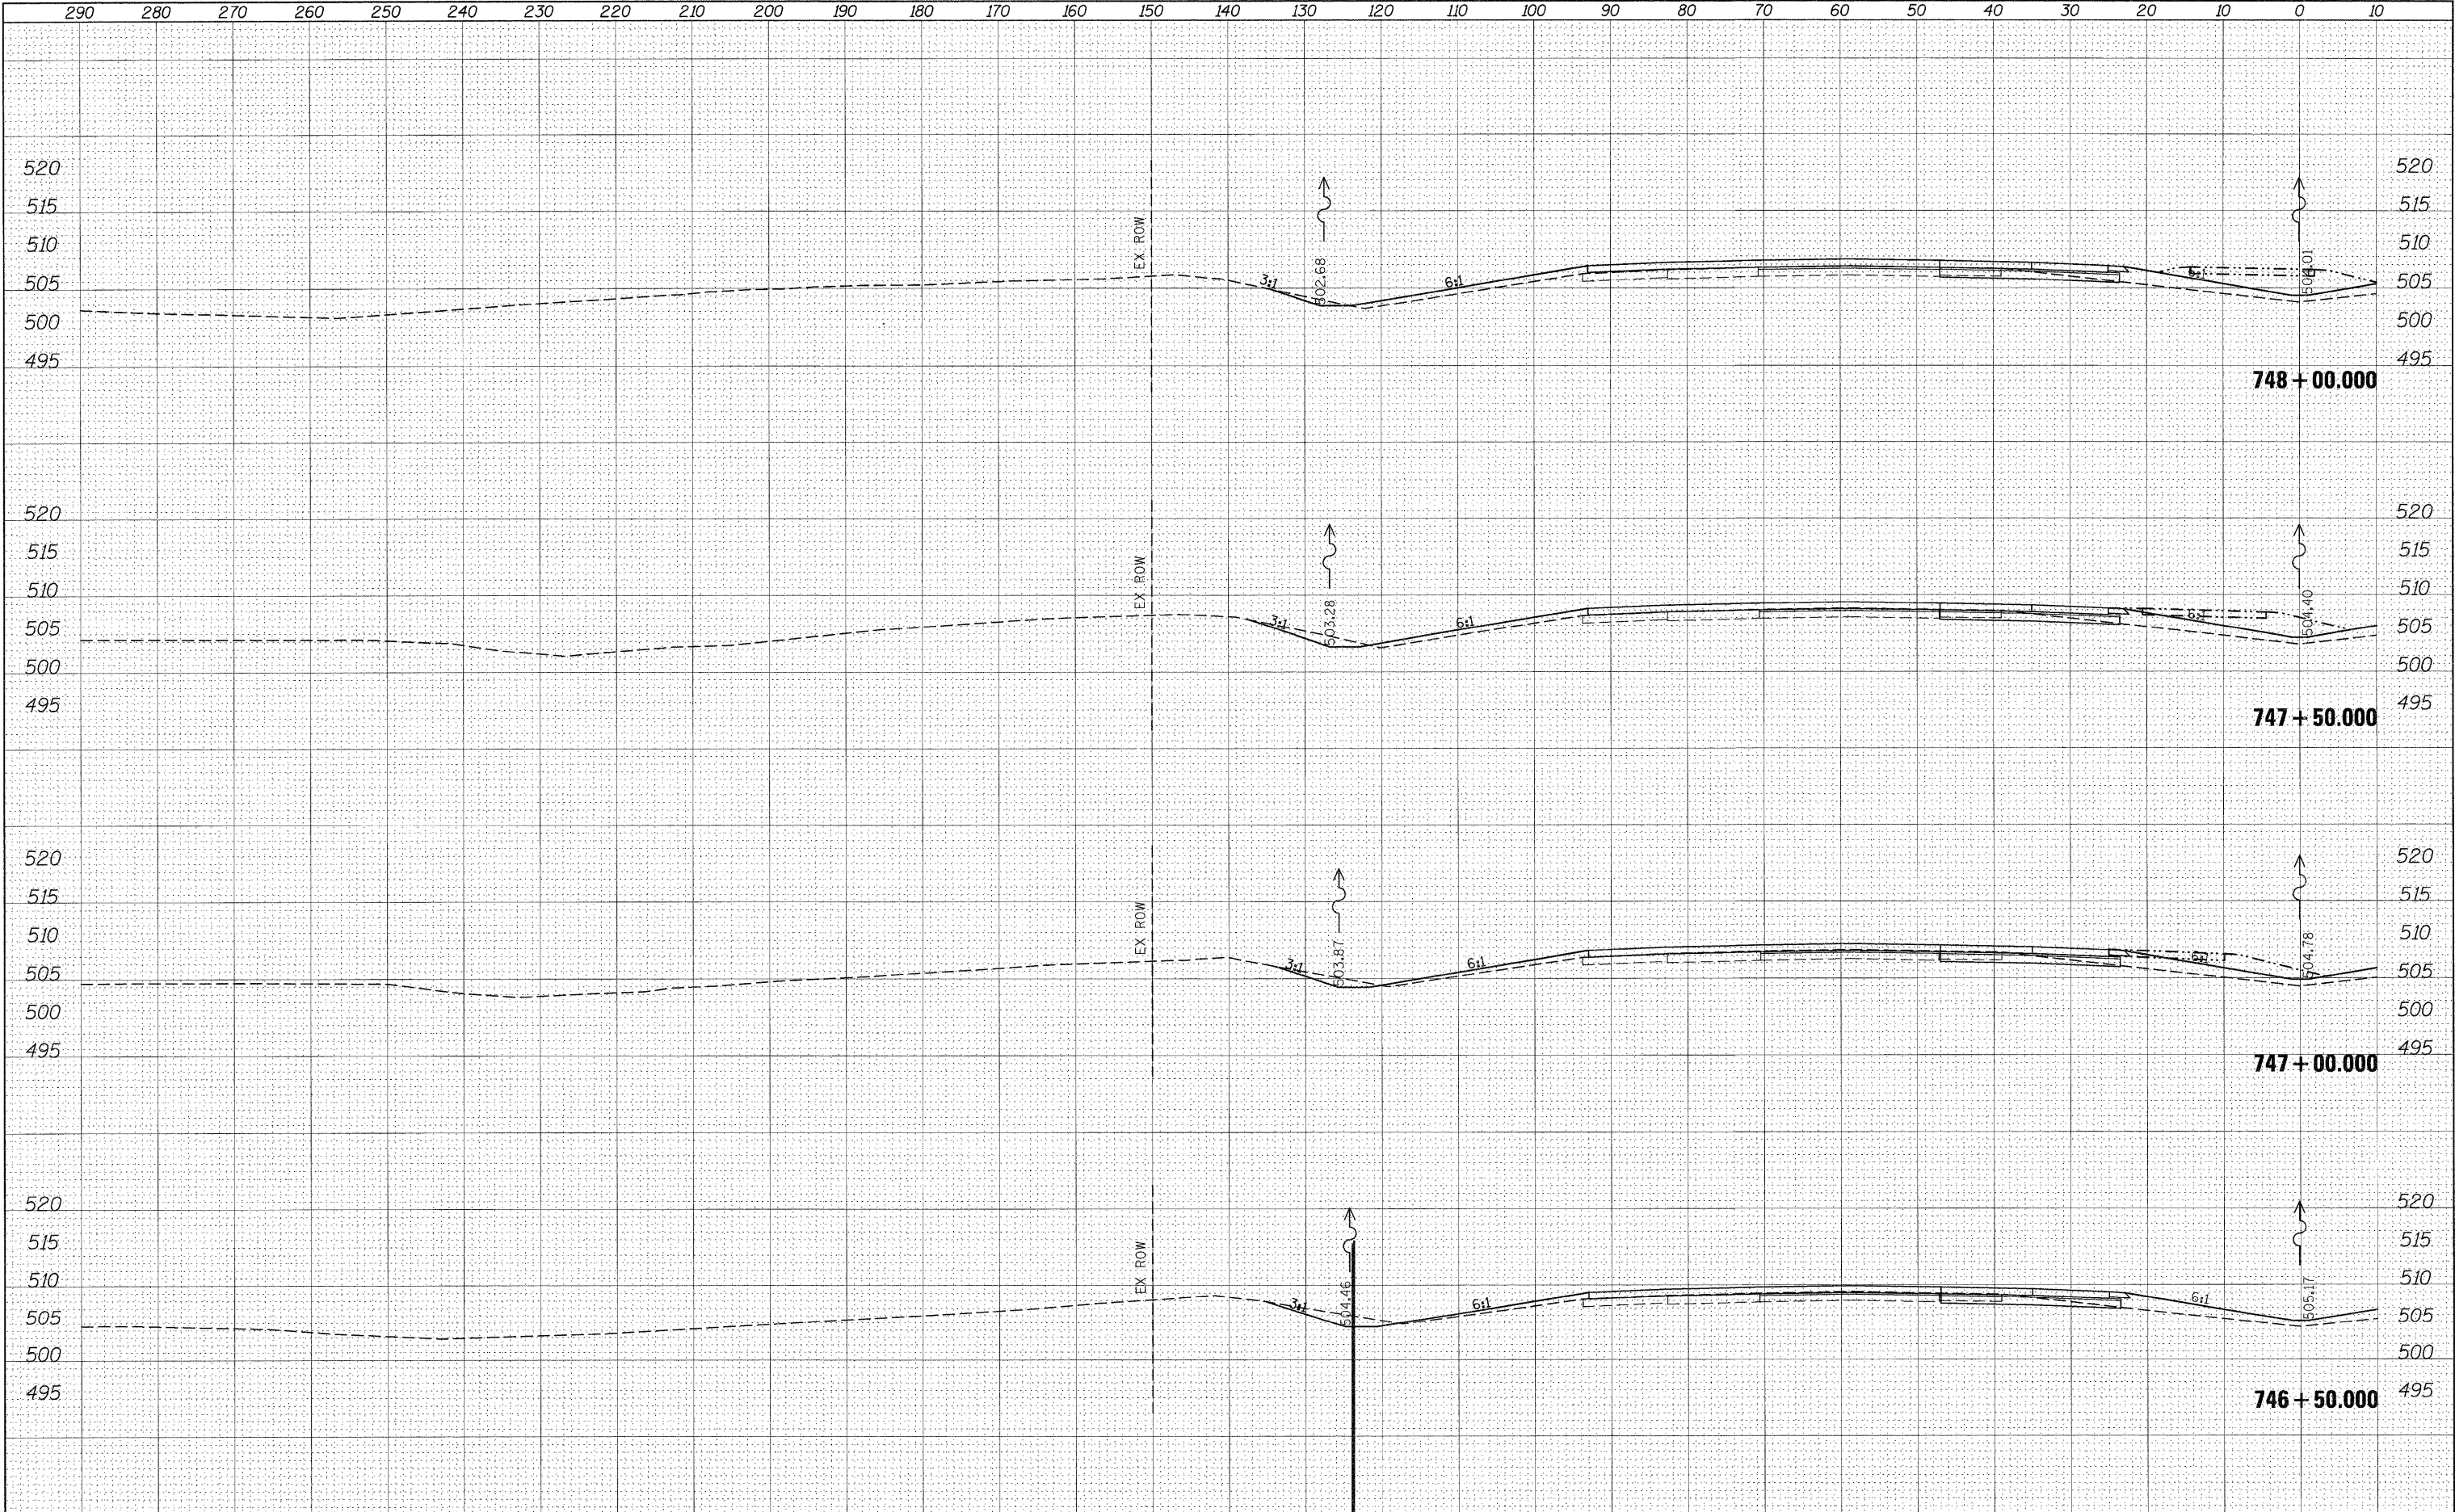

FILE NAME =	USER NAME = colemm	DESIGNED -	REVISED -	STATE OF ILLINOIS DEPARTMENT OF TRANSPORTATION				CROSS SECTION SHEETS I-57/64 SB LANES				F.A.I. RTE.	SECTION	COUNTY	TOTAL SHEETS	SHEET NO.
c:\pw_work\pwsdot\colemm\d0169788\78172-sht-x-57.dgn		DRAWN -	REVISED -									57	.	Jefferson	422	227
PLOT SCALE = 10.0000' / IN.		CHECKED -	REVISED -									CONTRACT NO. 78172				
PLOT DATE = 2/23/2011		DATE -	REVISED -									ILLINOIS FED. AID PROJECT				
				SCALE:				SHEET NO. OF SHEETS STA. 746+50.000 TO STA. 748+00.000								

FINAL	SURVEYED	BY	DATE
SURVEY	PLOTTED		
NOTE BOOK	TEMPLATE		
NO.	AREAS CHECKED		


ORIGINAL	SURVEYED	BY	DATE
SURVEY	PLOTTED		
NOTE BOOK	TEMPLATE		
NO.	AREAS CHECKED		

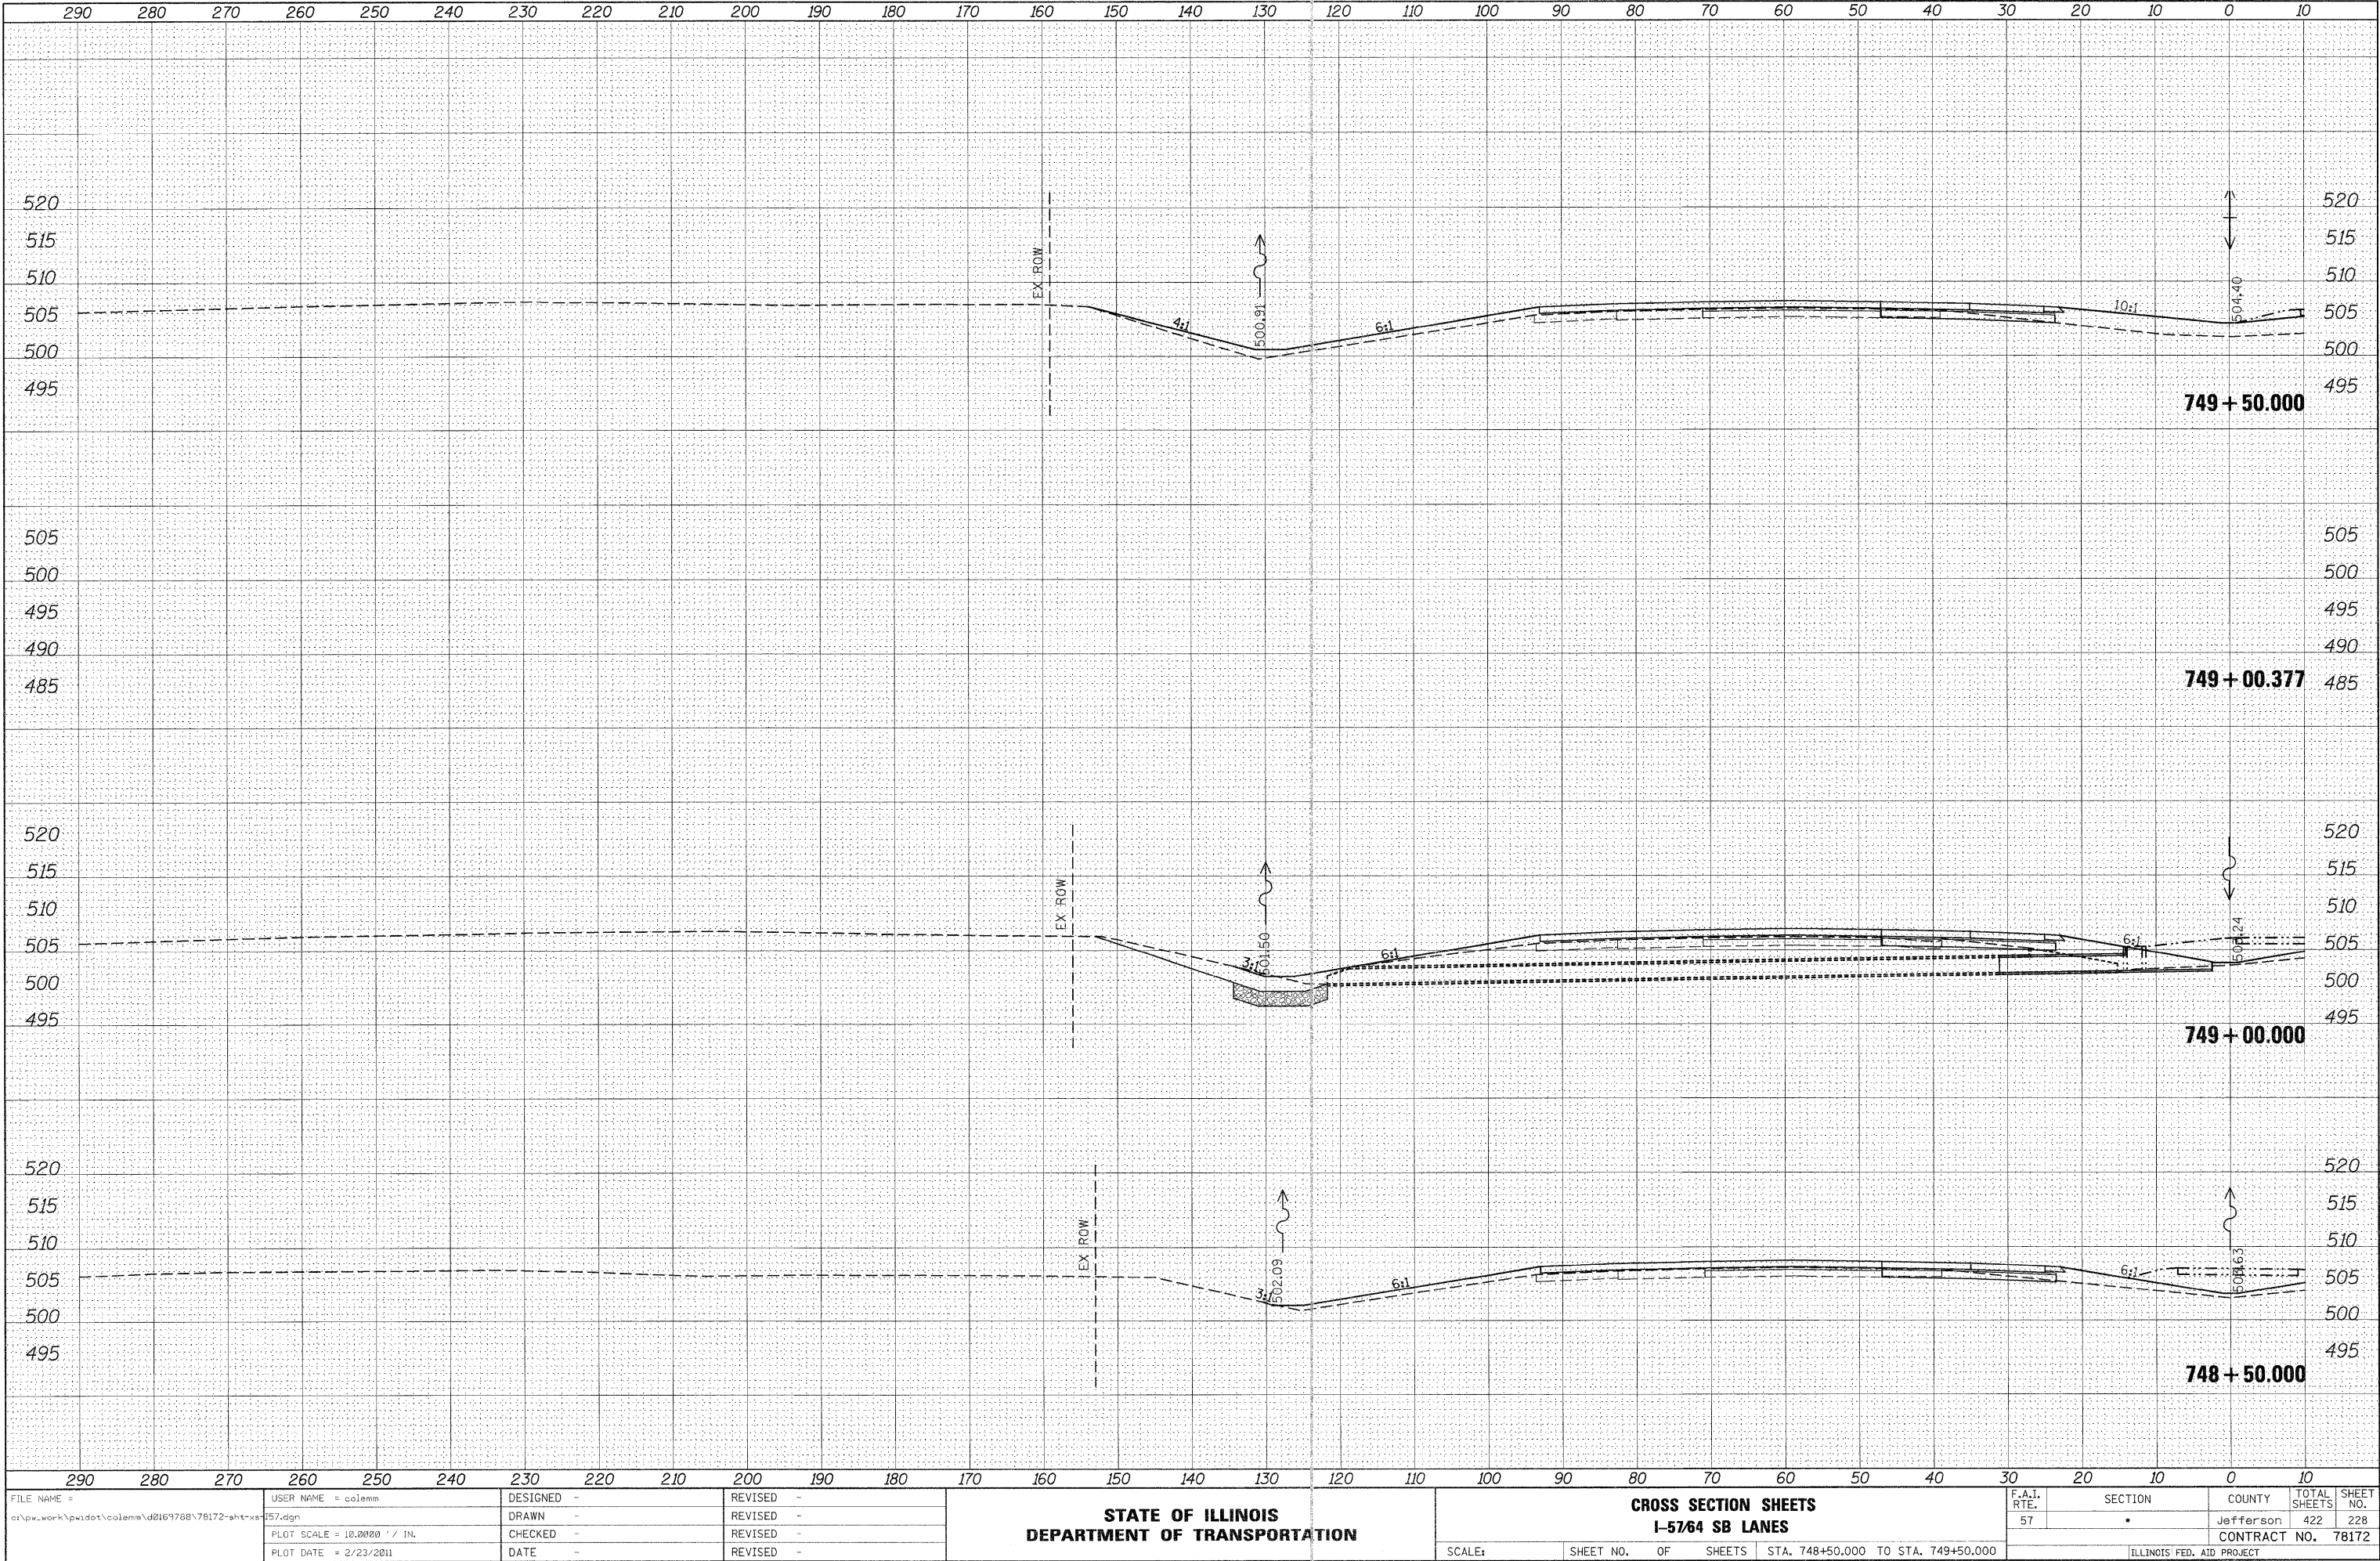

FILE NAME =	USER NAME = colemm	DESIGNED -	REVISED -	STATE OF ILLINOIS DEPARTMENT OF TRANSPORTATION				CROSS SECTION SHEETS I-57/64 SB LANES				F.A.I. RTE.	SECTION	COUNTY	TOTAL SHEETS	SHEET NO.
c:\px_work\pawdot\colemm\d0169788\78172-sht-x-57.dgn		DRAWN -	REVISED -									57	*	Jefferson	422	228
PLOT SCALE = 10.0000' / IN.		CHECKED -	REVISED -									CONTRACT NO. 78172				
PLOT DATE = 2/23/2011		DATE -	REVISED -									ILLINOIS FED. AID PROJECT				

FINAL	SURVEYED	DATE
SURVEY	PLOTTED	BY
NOTE BOOK	TEMPLATE	
NO.	AREAS CHECKED	


ORIGINAL	SURVEYED	DATE
SURVEY	PLOTTED	BY
NOTE BOOK	TEMPLATE	
NO.	AREAS CHECKED	

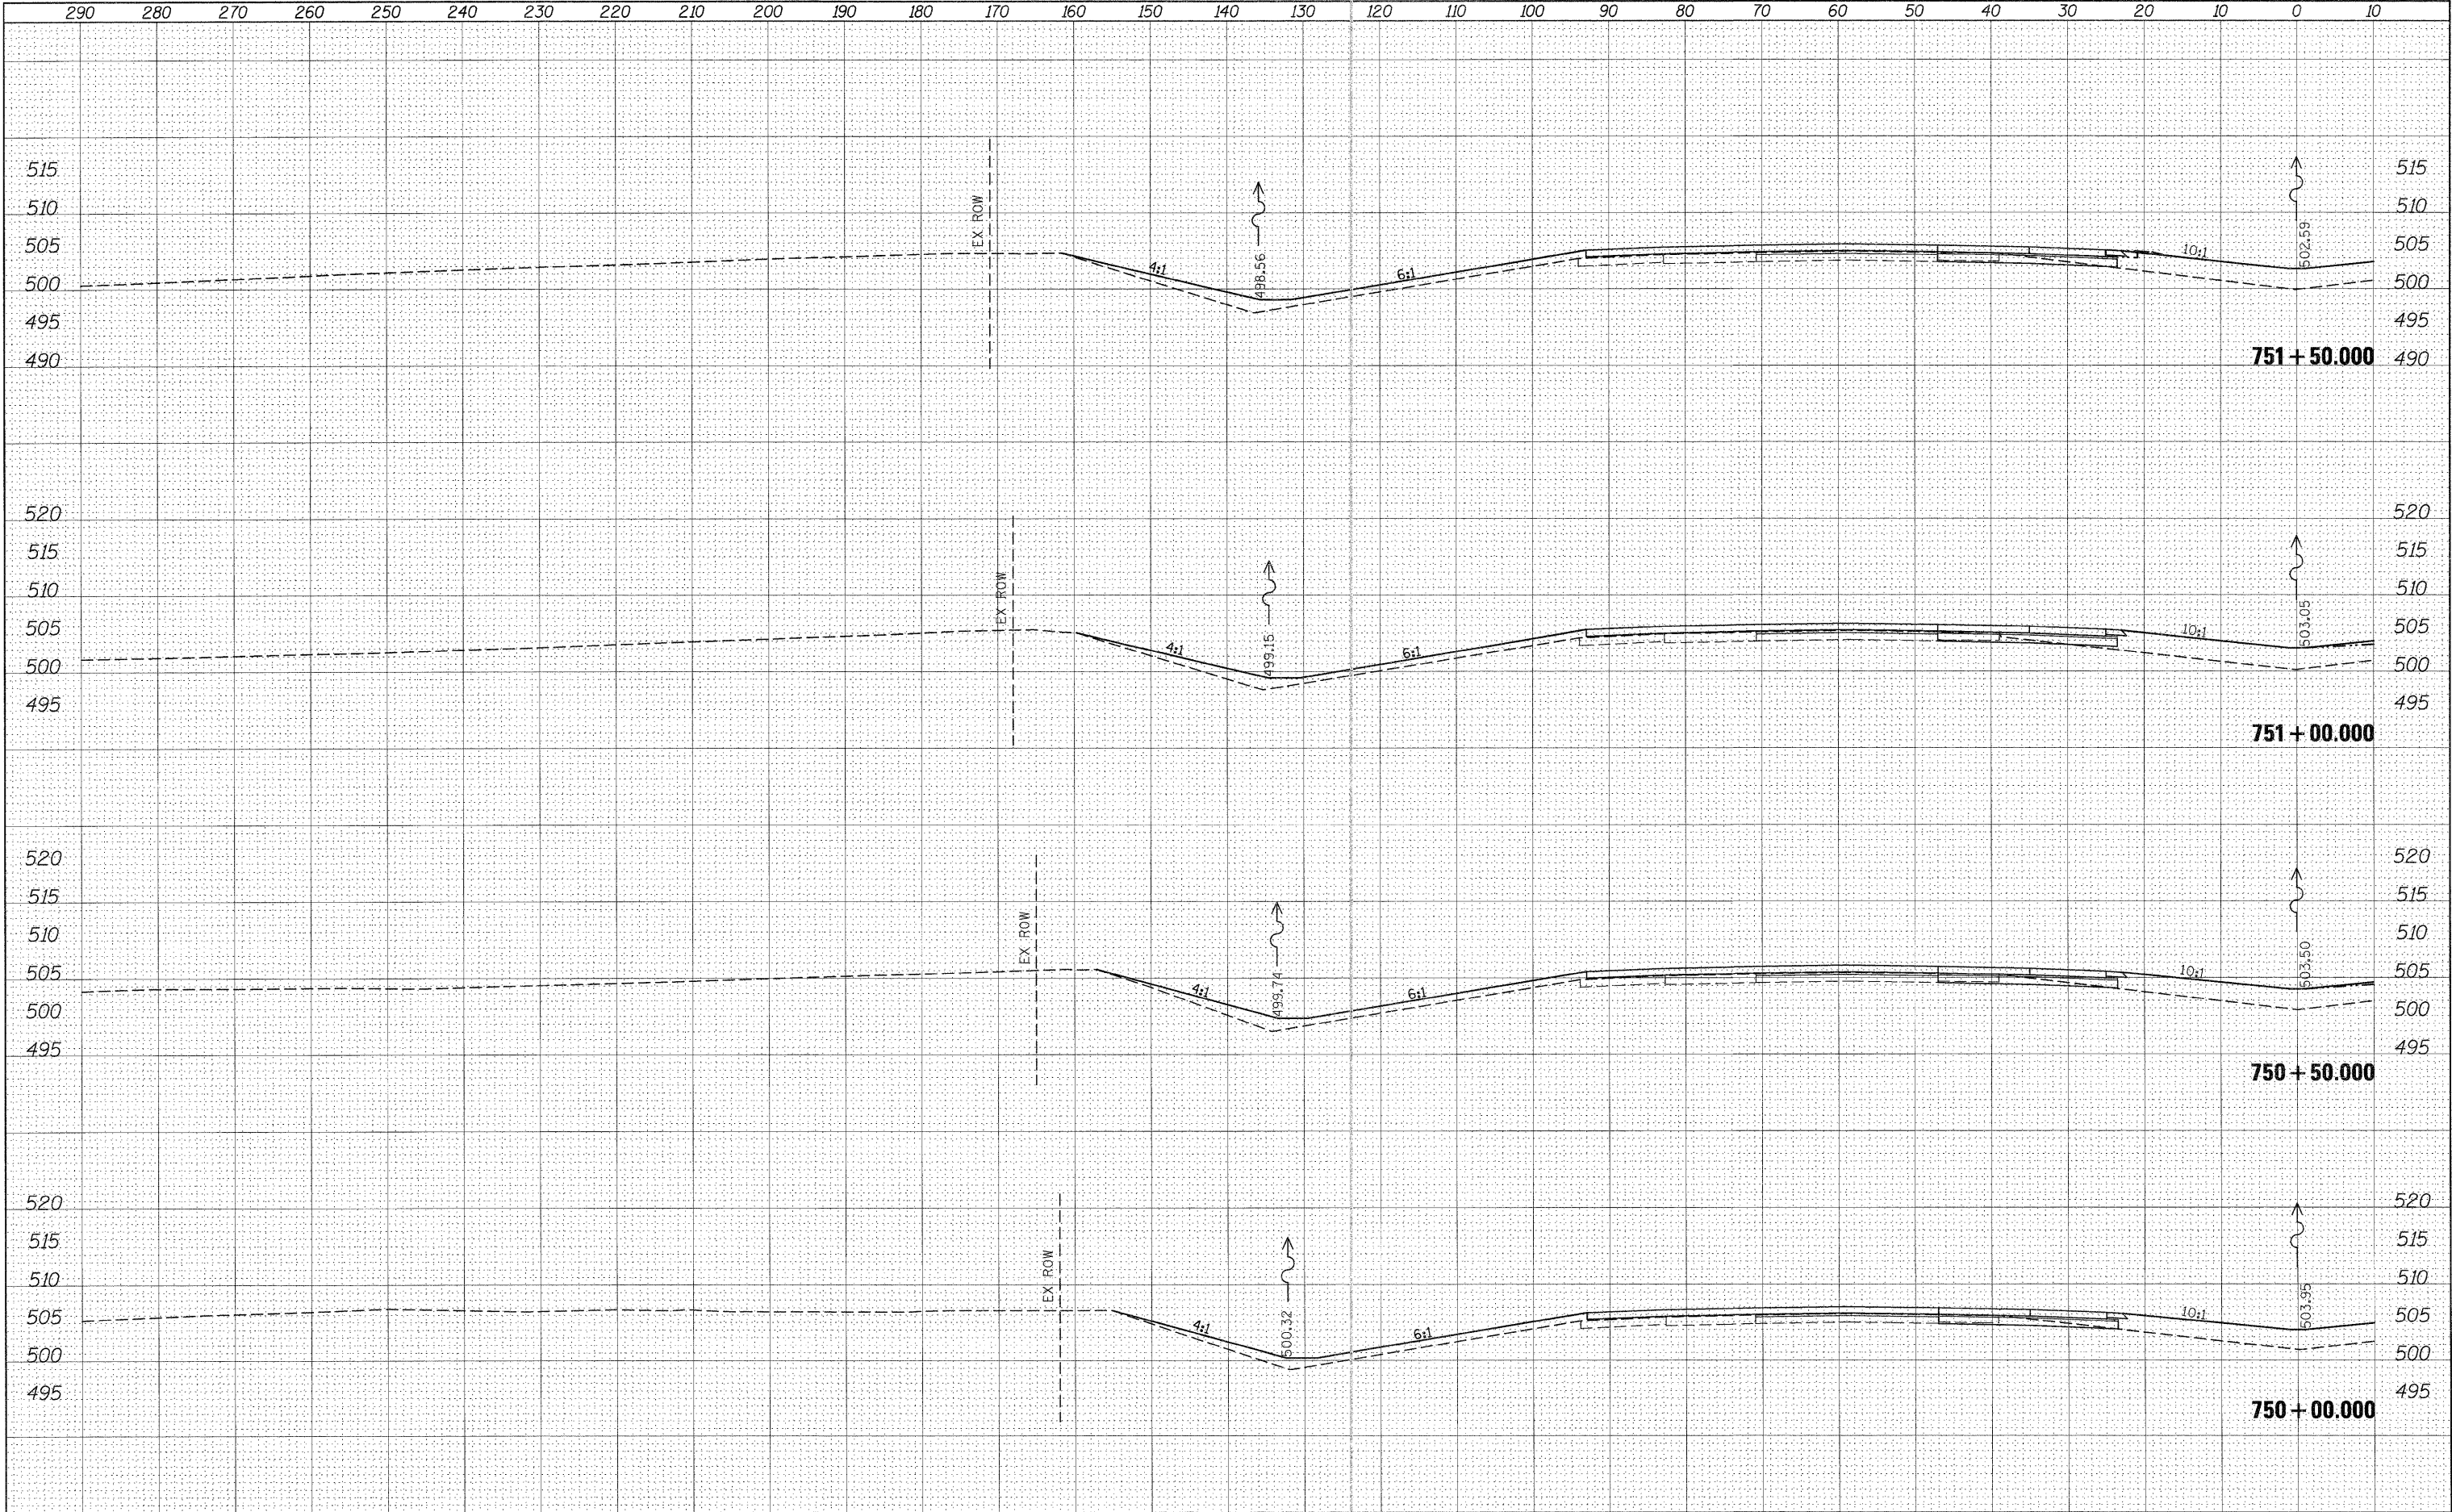

290	280	270	260	250	240	230	220	210	200	190	180	170	160	150	140	130	120	110	100	90	80	70	60	50	40	30	20	10	0	10
FILE NAME =		USER NAME = colemm		DESIGNED -		REVISED -		STATE OF ILLINOIS DEPARTMENT OF TRANSPORTATION										CROSS SECTION SHEETS I-57/64 SB LANES				F.A.I. RTE.	SECTION		COUNTY	TOTAL SHEETS	SHEET NO.			
ca:\pw_work\p\dot\colemm\d0169788\78172-sht-x-s-157.dgn				DRAWN -		REVISED -																57	*		Jefferson	422	229			
		PLOT SCALE = 10.0000' / IN.		CHECKED -		REVISED -																CONTRACT NO. 78172								
		PLOT DATE = 2/23/2011		DATE -		REVISED -																				ILLINOIS FED. AID PROJECT				
								SCALE:		SHEET NO.		OF SHEETS		STA. 750+00.000 TO STA. 751+50.000																


DATE	
BY	
ORIGINAL SURVEY	
PLOTTED	
TEMPLATE	
NOTE BOOK	
AREAS CHECKED	
NO.	

DATE	
BY	
ORIGINAL SURVEY	
PLOTTED	
TEMPLATE	
NOTE BOOK	
AREAS CHECKED	
NO.	

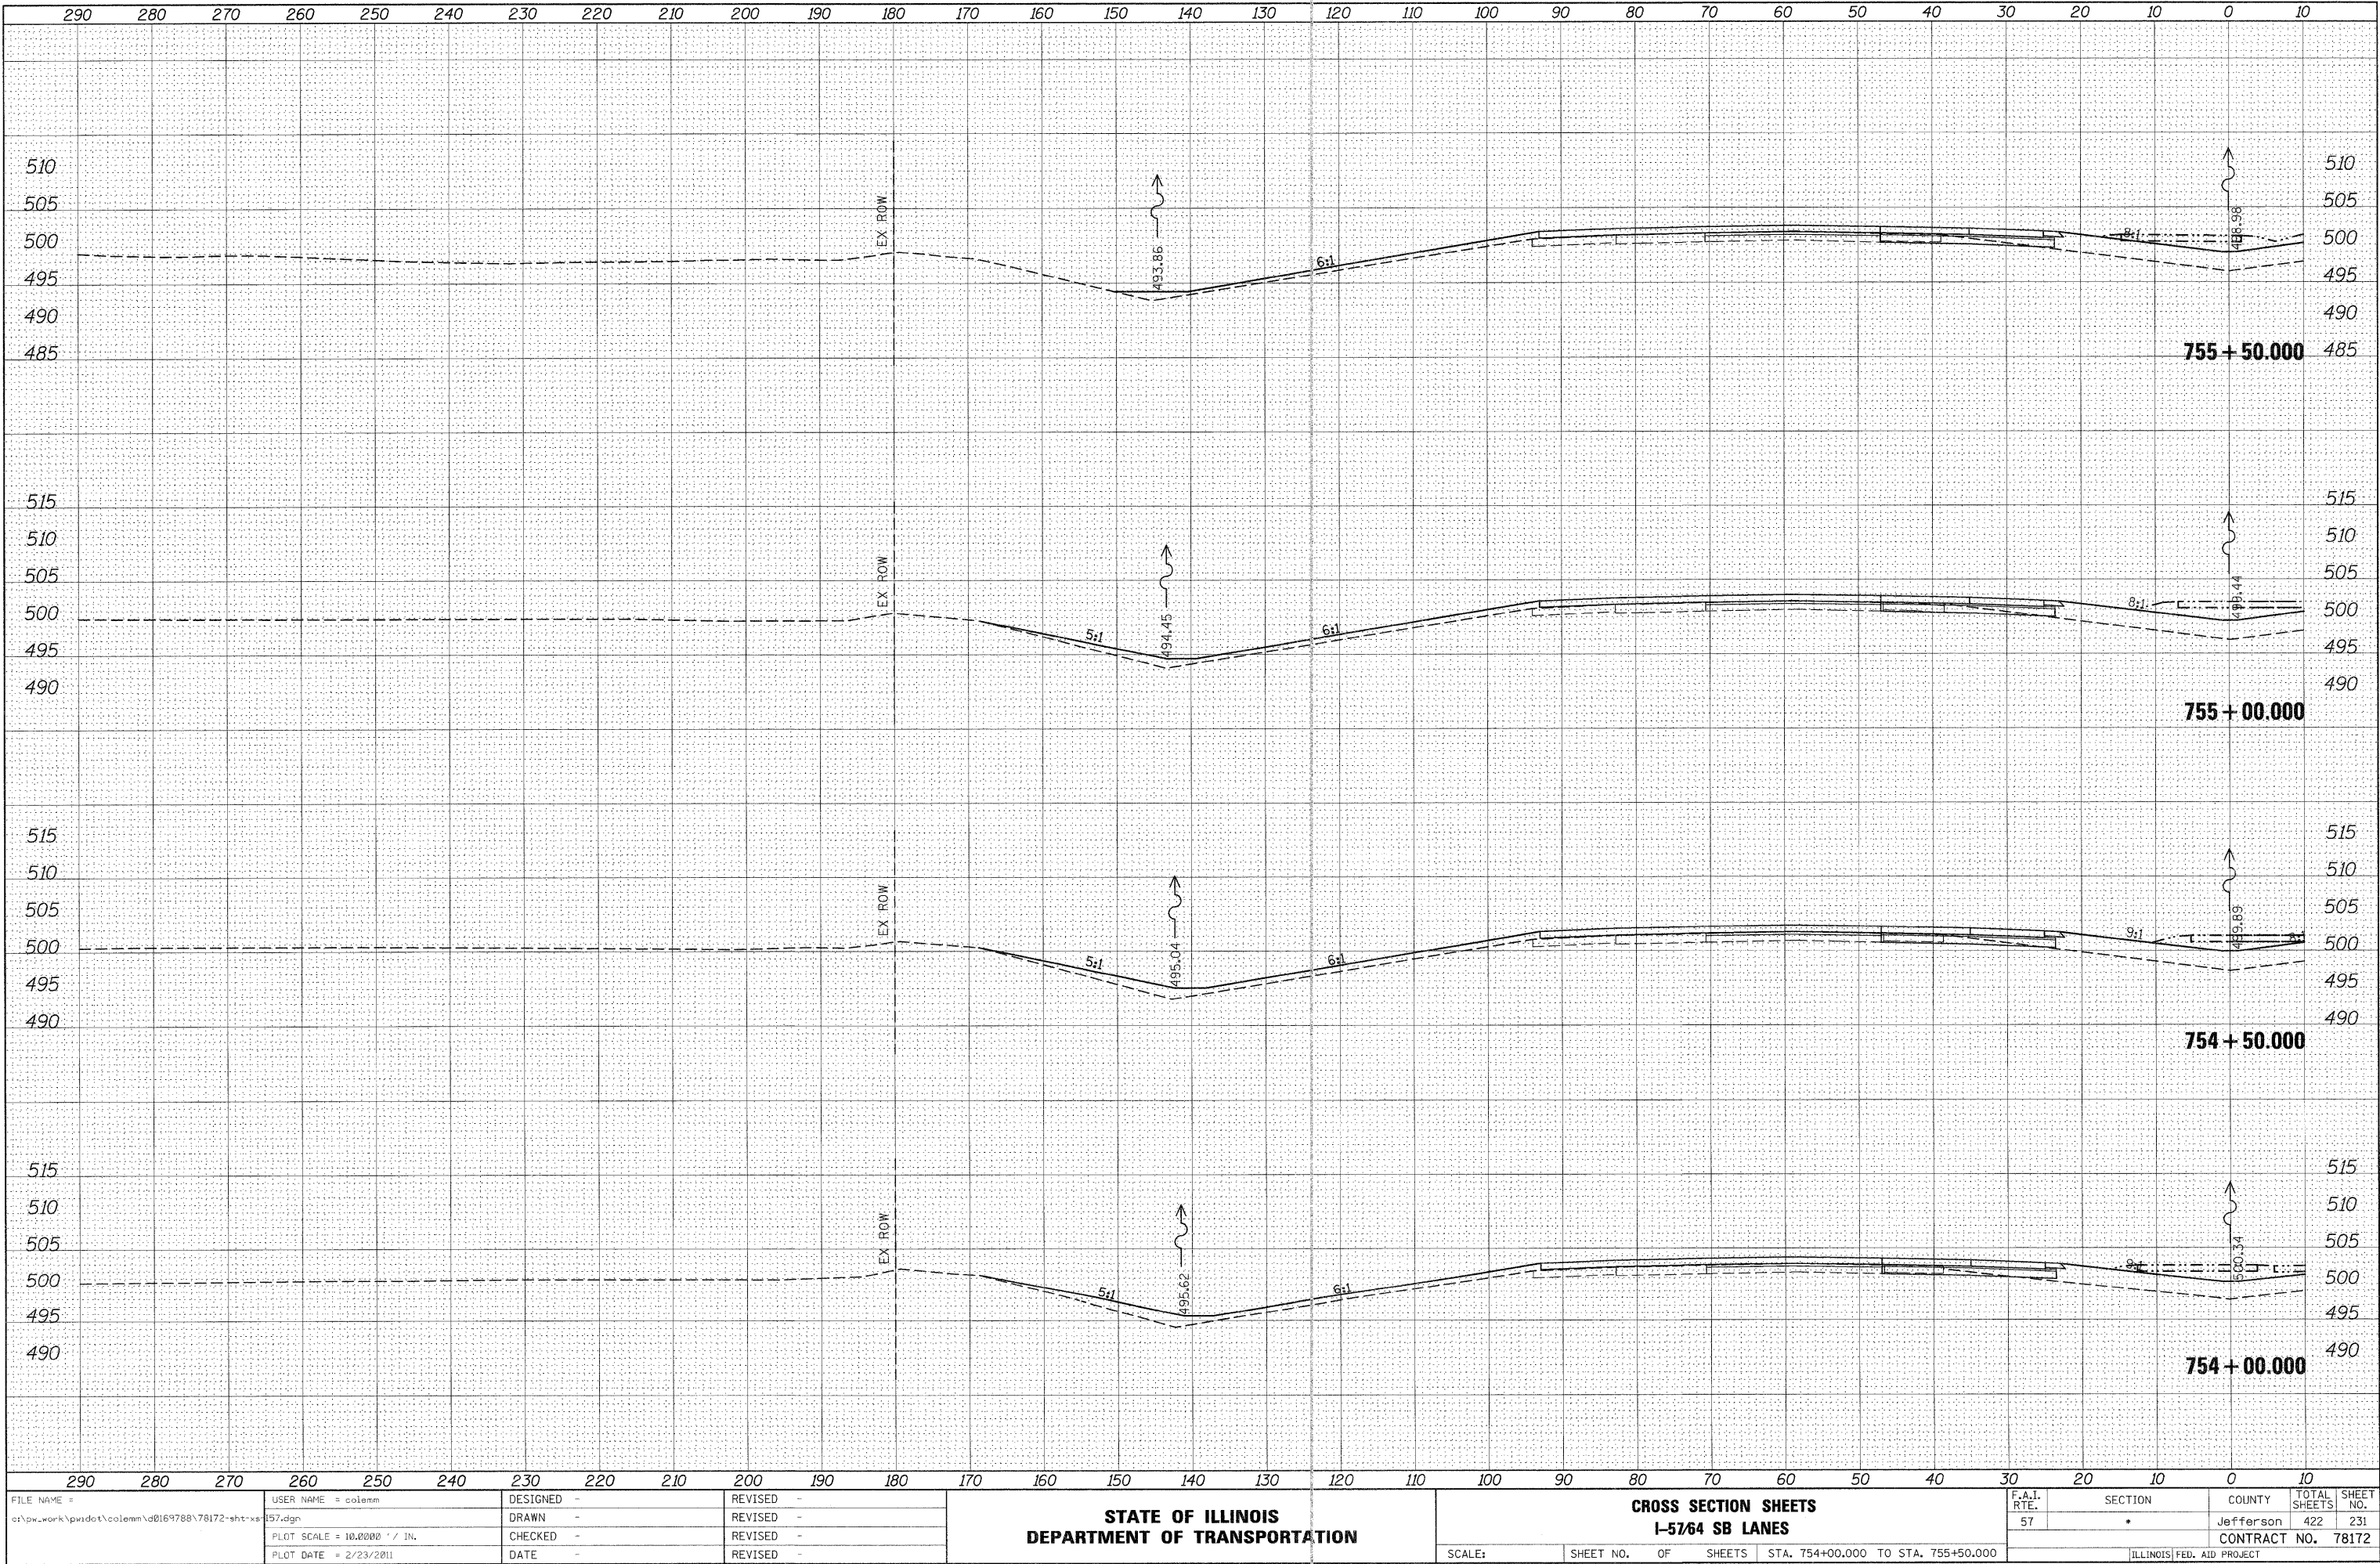

DATE	BY
SURVEYED	PLOTTED
NOTE BOOK	AREAS CHECKED
NO.	


DATE	BY
SURVEYED	PLOTTED
NOTE BOOK	AREAS CHECKED
NO.	

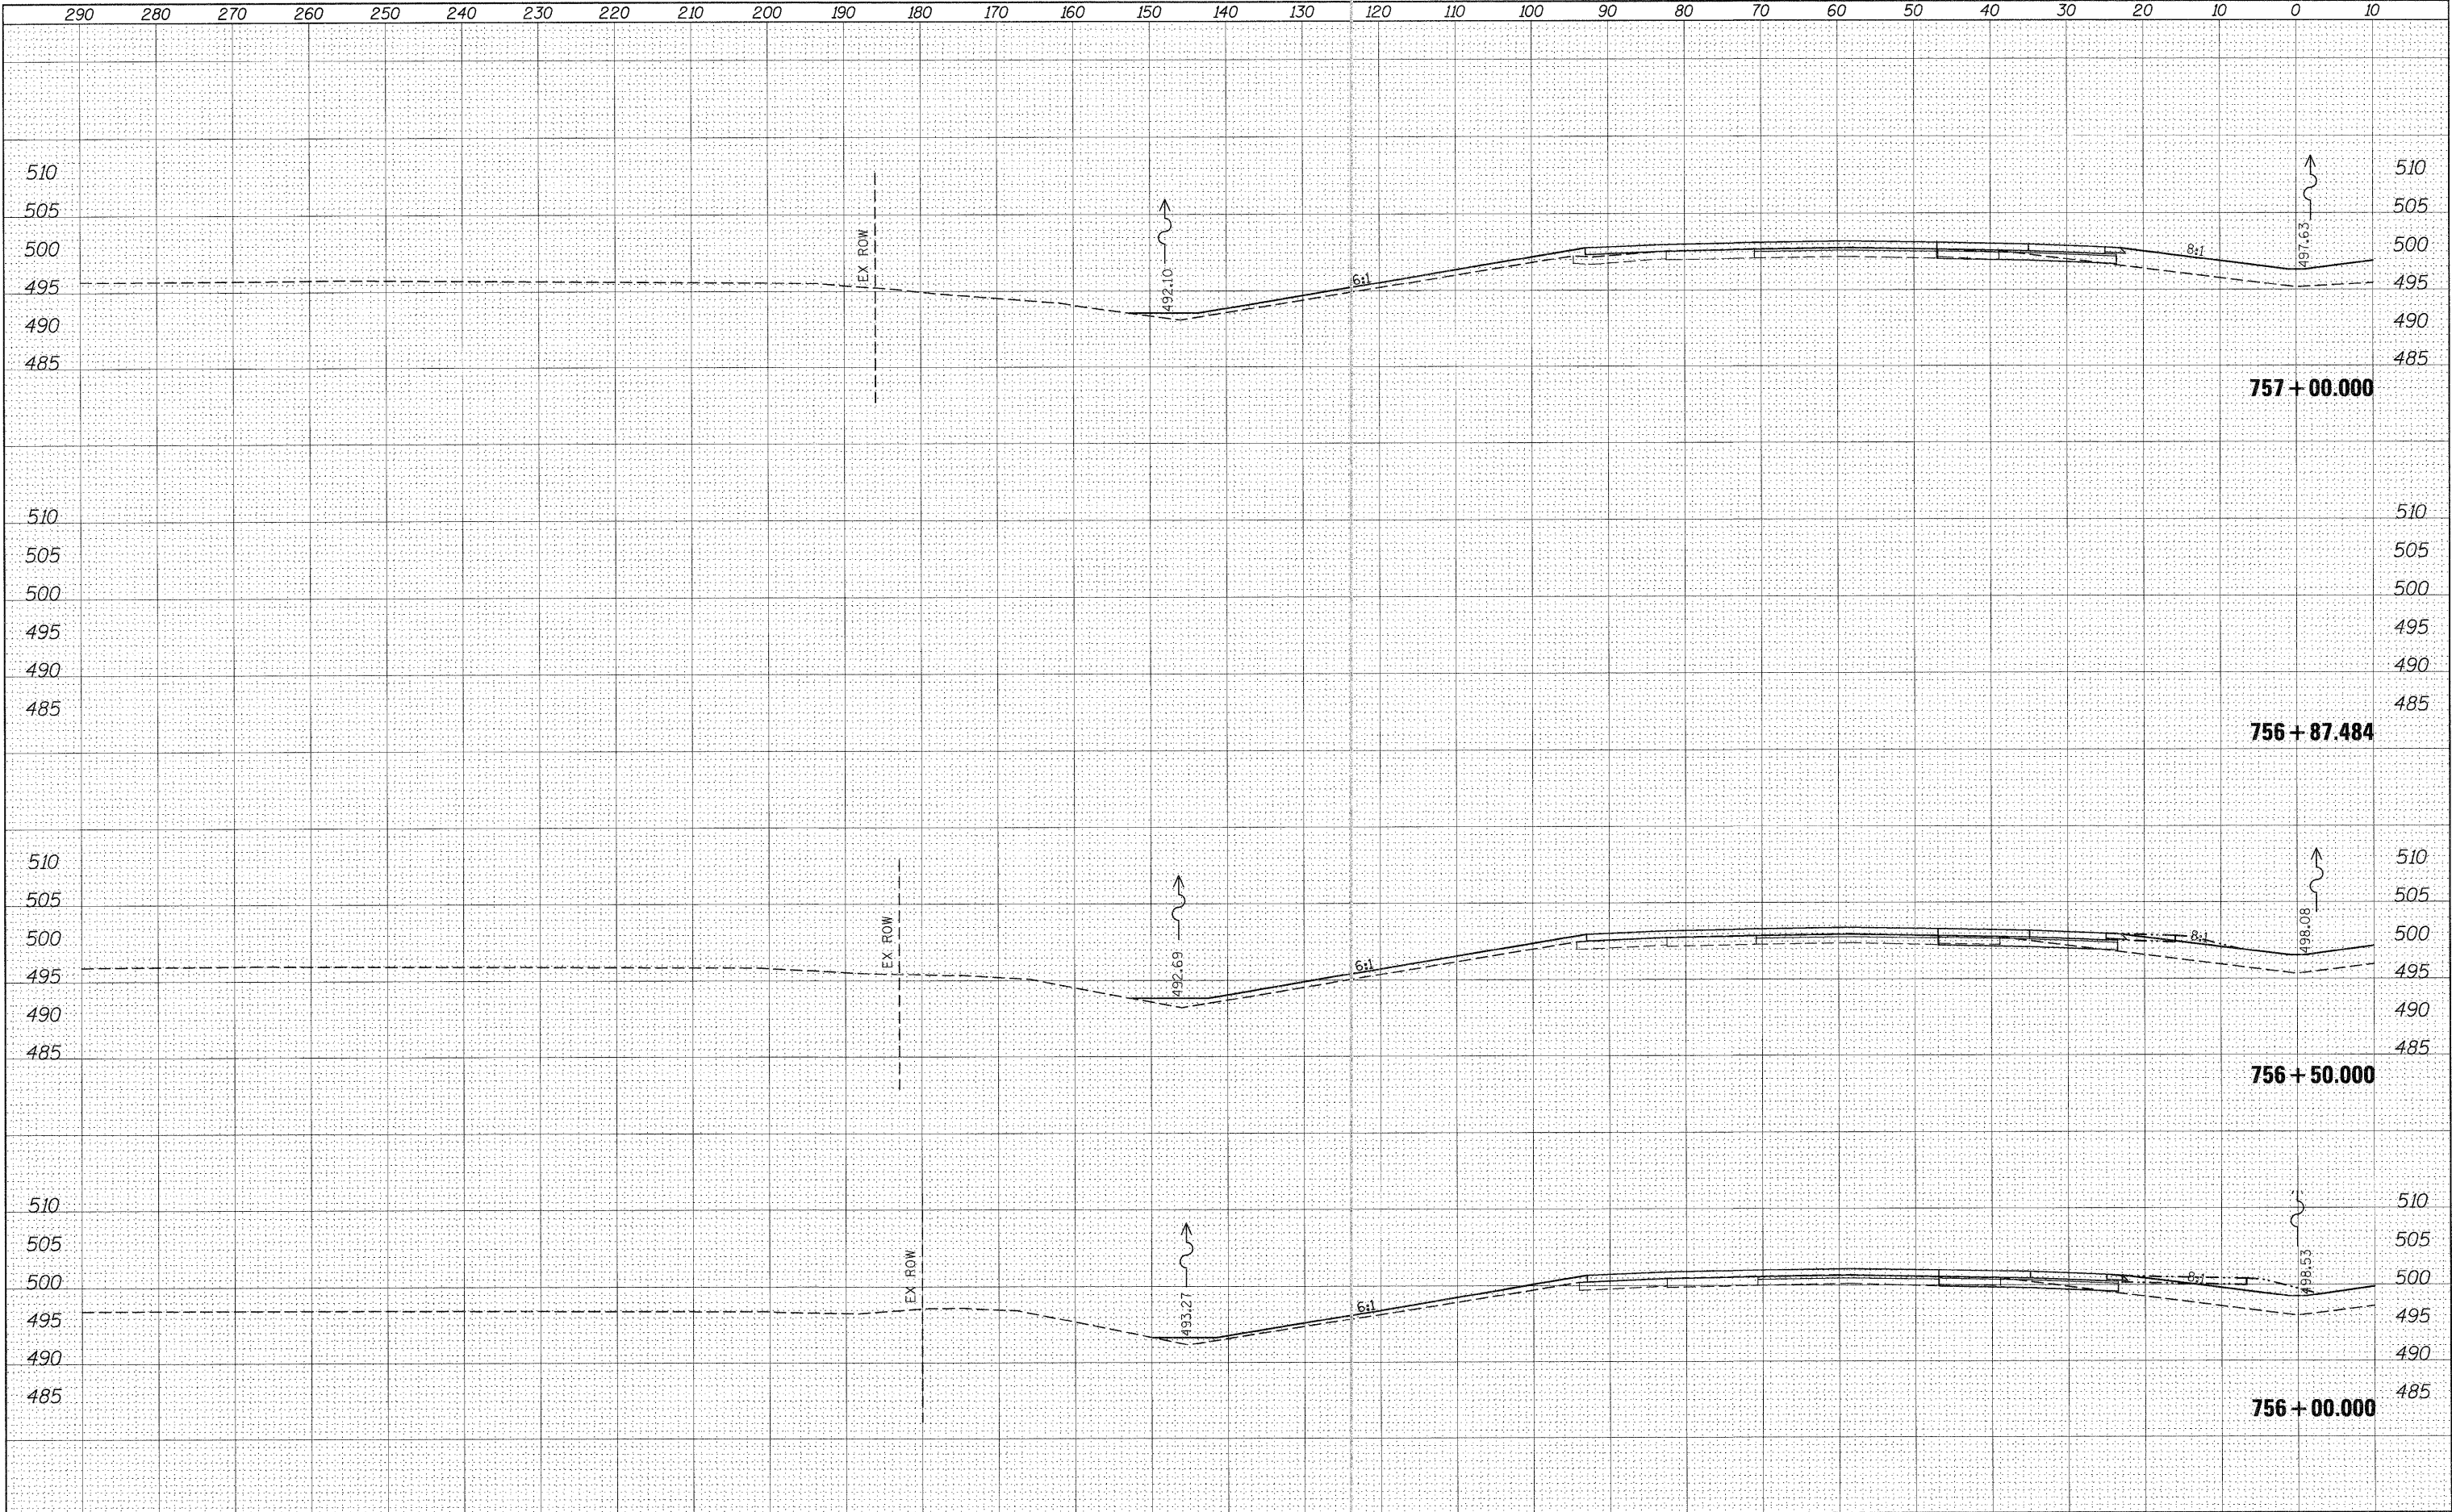

FILE NAME =	USER NAME = colemm	DESIGNED -	REVISED -	STATE OF ILLINOIS DEPARTMENT OF TRANSPORTATION				CROSS SECTION SHEETS				F.A.I. RTE.	SECTION	COUNTY	TOTAL SHEETS	SHEET NO.
cs:\pw_work\puidot\colemm\00169788\78172-sht-x-s	157.dgn	DRAWN -	REVISED -					I-57/64 SB LANES				57	*	Jefferson	422	232
	PLOT SCALE = 10.0000' / 1"	CHECKED -	REVISED -									CONTRACT NO. 78172				
	PLOT DATE = 2/23/2011	DATE -	REVISED -					SCALE:	SHEET NO.	OF	SHEETS	STA. 756+00.000 TO STA. 757+00.000				

DATE	BY
SURVEYED	NOTED
NOTE BOOK	TEMP. DATE
AREAS CHECKED	NO.


DATE	BY
SURVEYED	NOTED
NOTE BOOK	TEMP. DATE
AREAS CHECKED	NO.

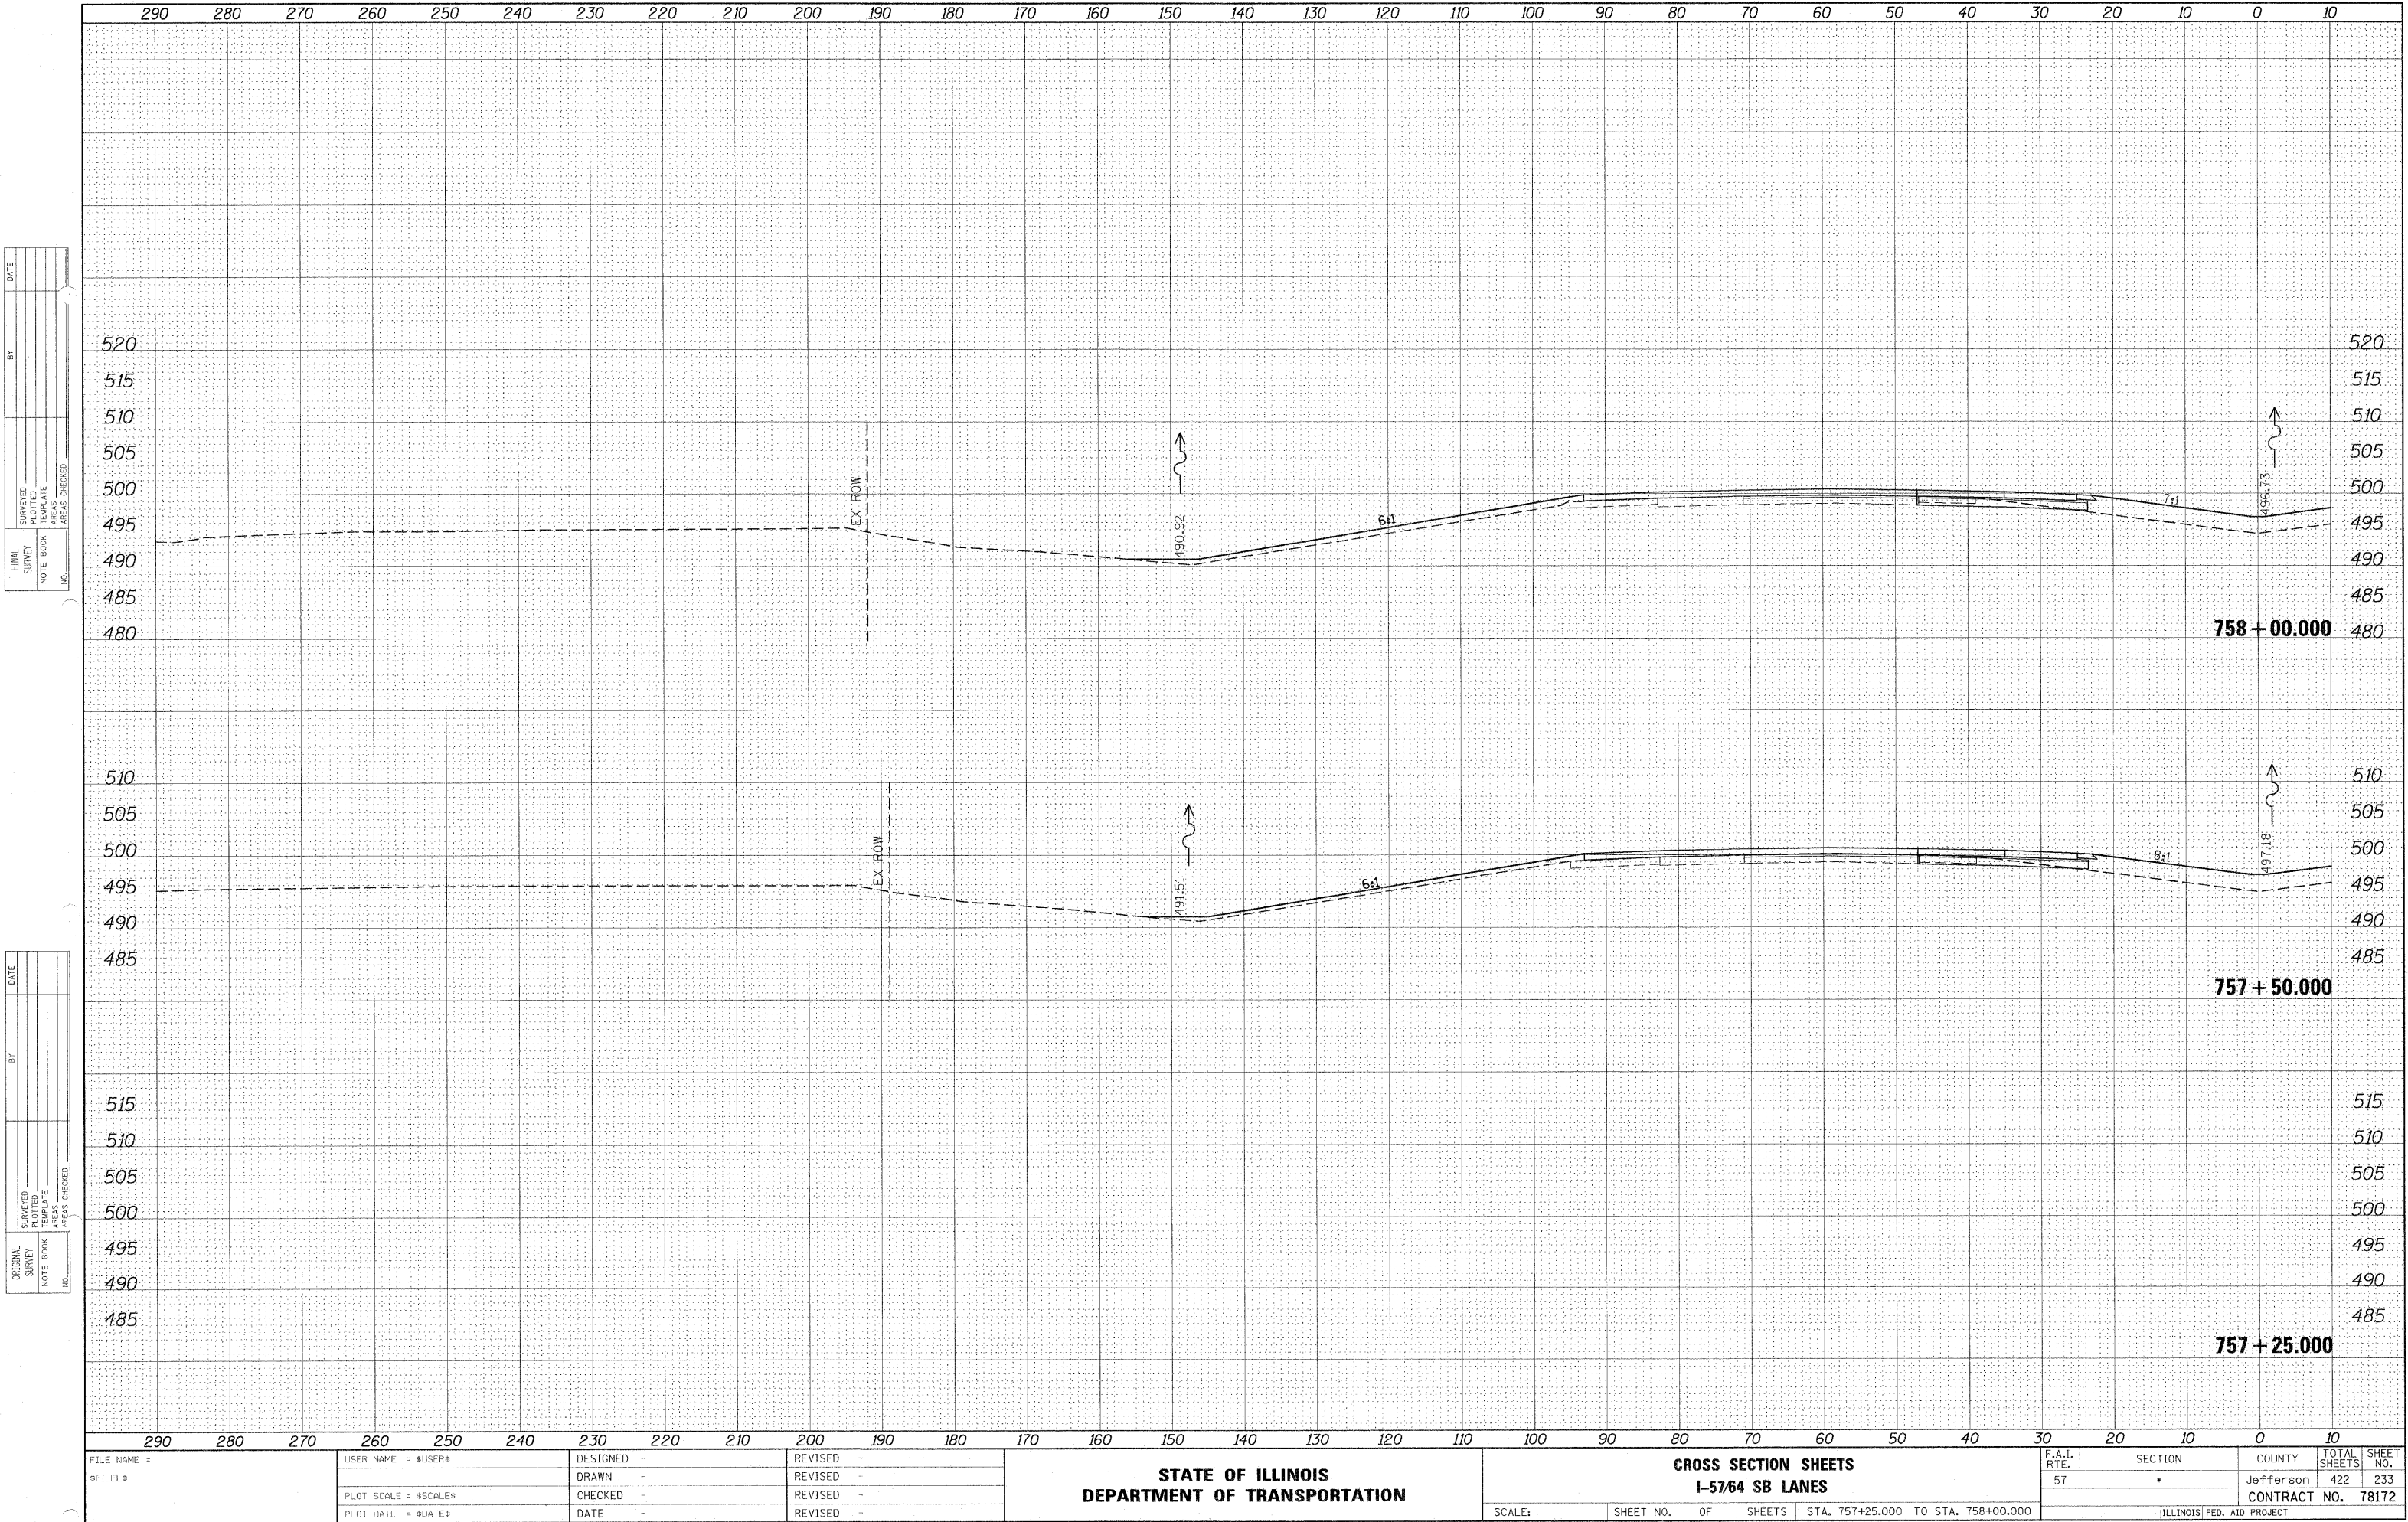

FILE NAME =	USER NAME = \$USER\$	DESIGNED -	REVISED -	STATE OF ILLINOIS DEPARTMENT OF TRANSPORTATION				CROSS SECTION SHEETS I-57/64 SB LANES				F.A.I. RTE. 57	SECTION .	COUNTY Jefferson	TOTAL SHEETS 422	SHEET NO. 233
\$FILEL\$		DRAWN -	REVISED -													
		PLOT SCALE = \$SCALE\$	CHECKED -													
		PLOT DATE = \$DATE\$	DATE -													
								SCALE:	SHEET NO.	OF	SHEETS	STA. 757+25.000 TO STA. 758+00.000				ILLINOIS FED. AID PROJECT

FINAL	SURVEYED	BY	DATE
SURVEY	PLOTTED		
NOTE BOOK	TEMPLATE		
NO.	AREAS CHECKED		


ORIGINAL	SURVEYED	BY	DATE
SURVEY	PLOTTED		
NOTE BOOK	TEMPLATE		
NO.	AREAS CHECKED		

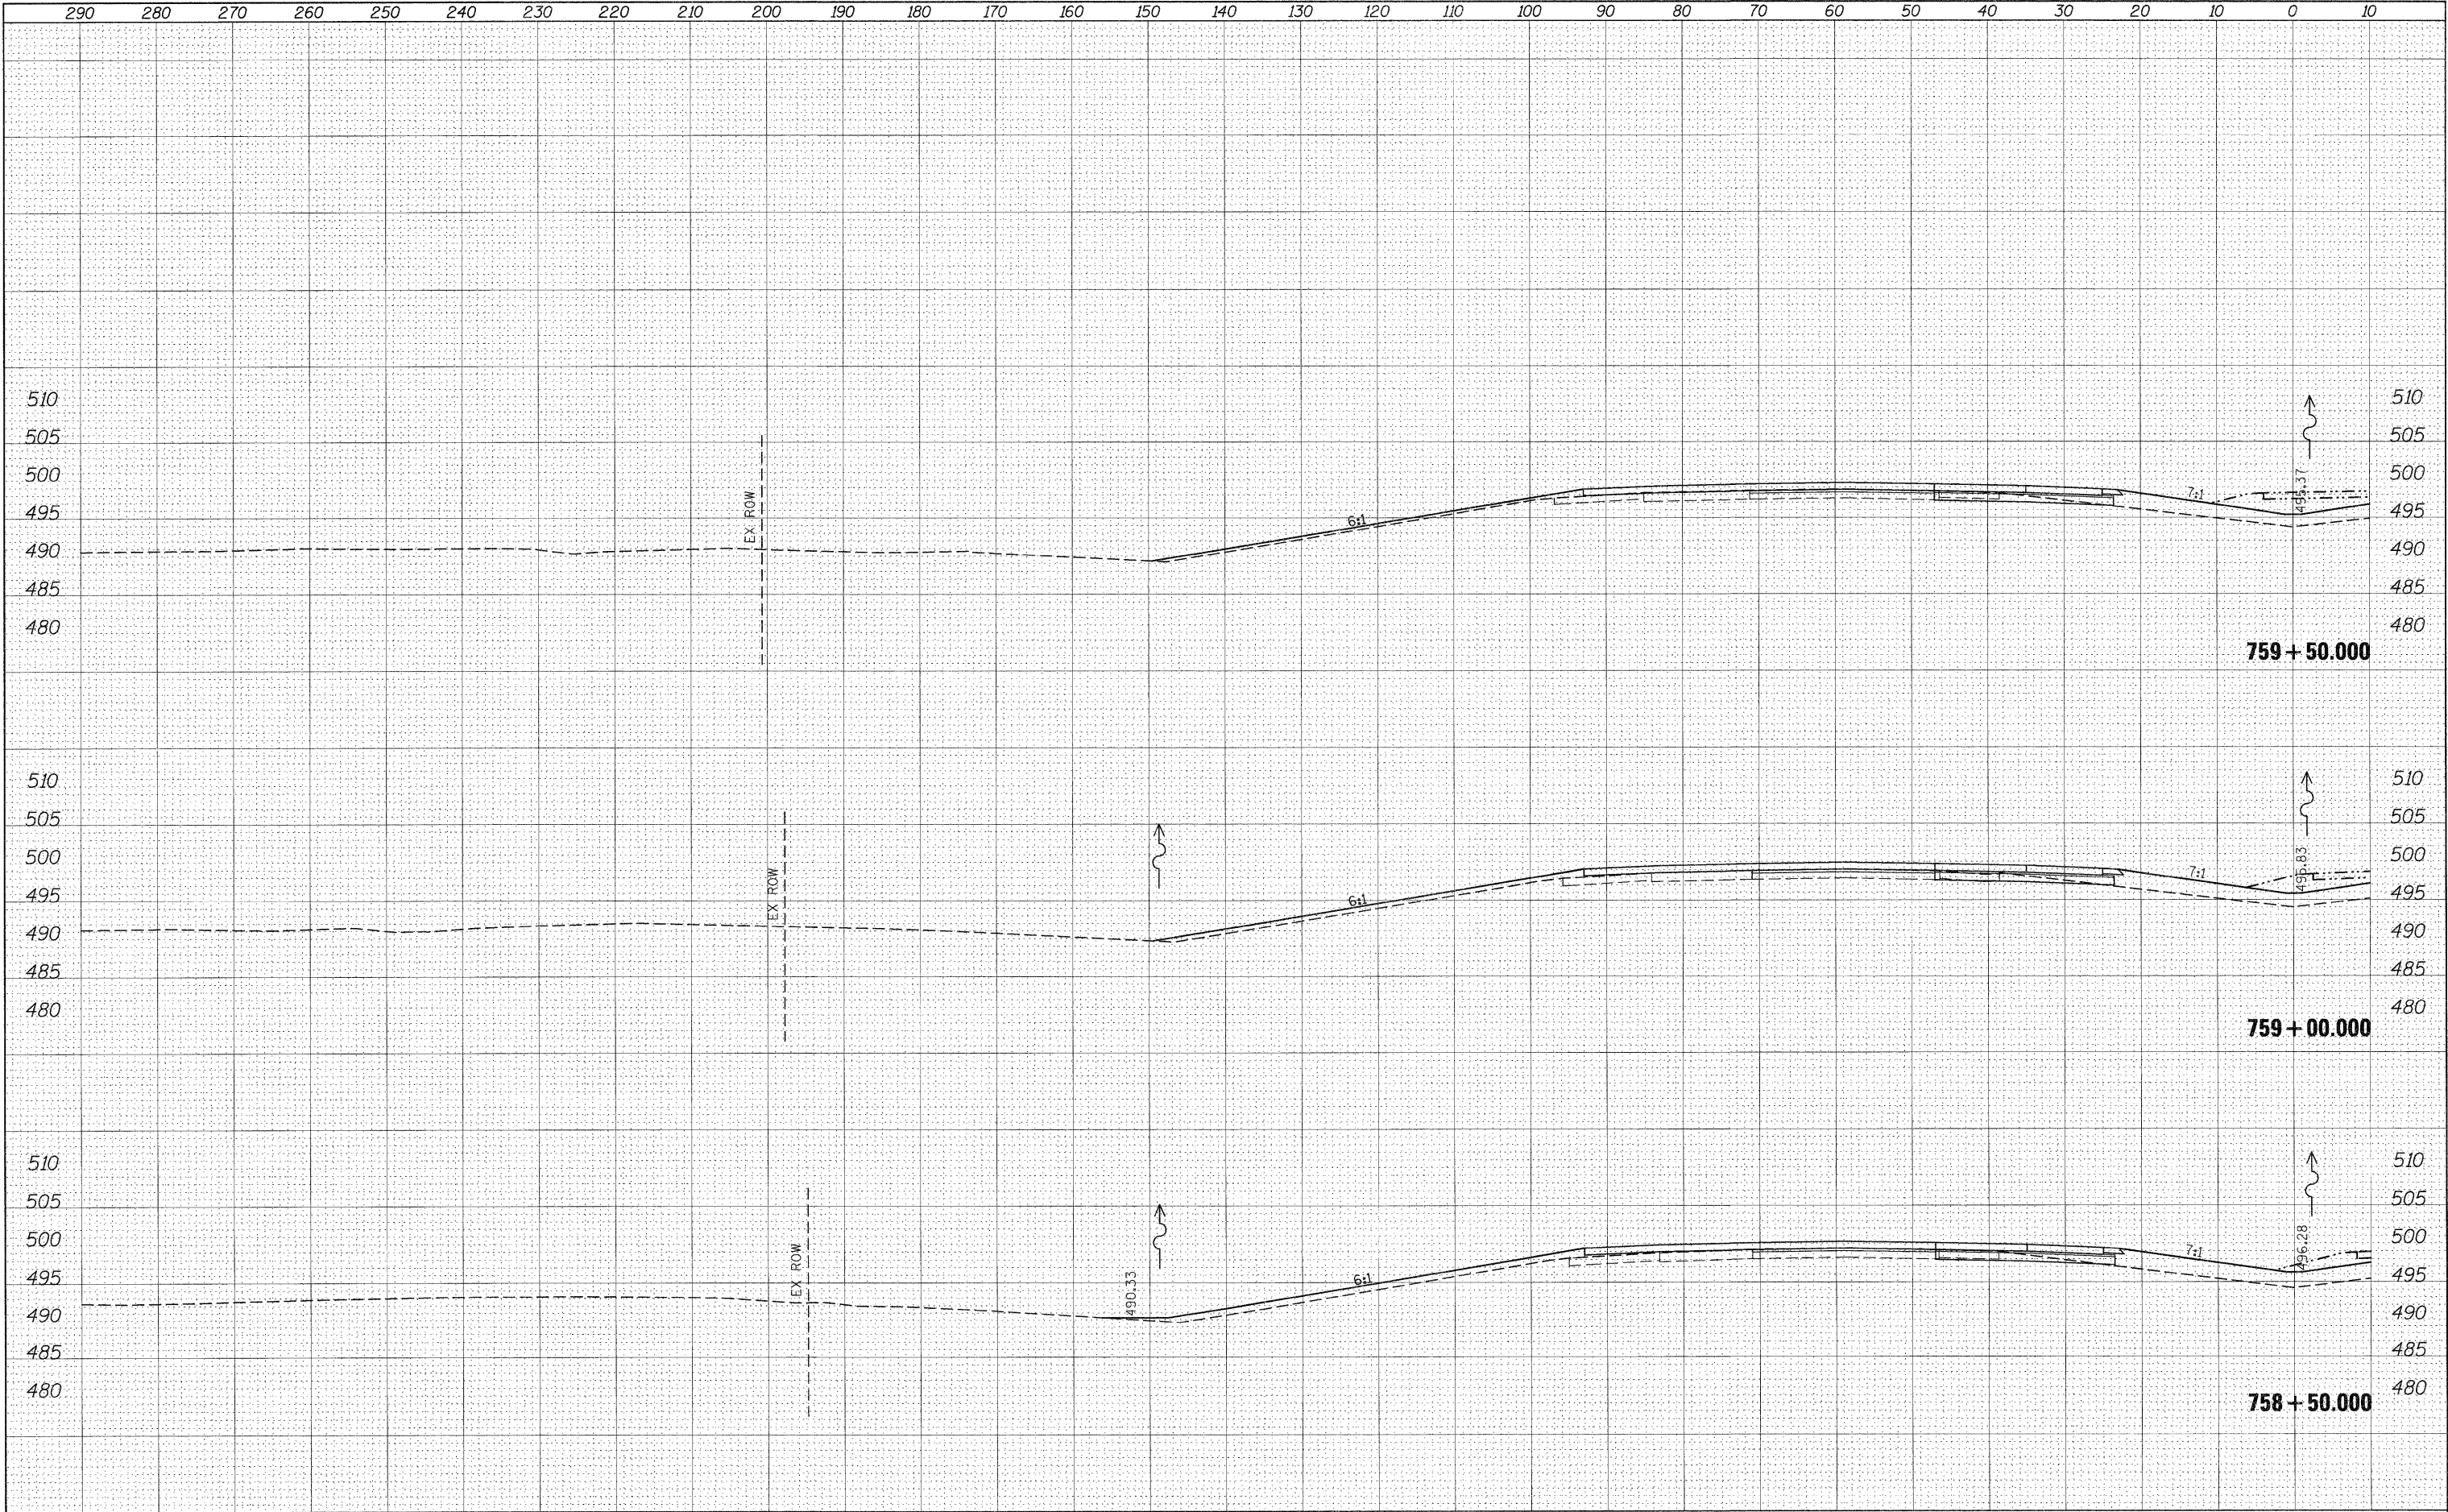

FILE NAME =	USER NAME = colemm	DESIGNED -	REVISED -	STATE OF ILLINOIS DEPARTMENT OF TRANSPORTATION				CROSS SECTION SHEETS I-57/64 SB LANES				F.A.I. RTE.	SECTION	COUNTY	TOTAL SHEETS	SHEET NO.
c:\pwork\pwork\colemm\d8169788\78172-sht-x-	157.dgn	DRAWN -	REVISED -									57	*	Jefferson	422	234
	PLOT SCALE = 10.0000' / 1"	CHECKED -	REVISED -													
	PLOT DATE = 2/23/2011	DATE -	REVISED -													
								SCALE:	SHEET NO.	OF	SHEETS	STA. 758+50.000 TO STA. 759+50.000				ILLINOIS FED. AID PROJECT

FINAL	SURVEYED	BY	DATE
SURVEY	PLOTTED		
NOTE BOOK	TEMPLATE		
NO.	AREAS		
	CHECKED		


ORIGINAL	SURVEYED	BY	DATE
SURVEY	PLOTTED		
NOTE BOOK	TEMPLATE		
NO.	AREAS		
	CHECKED		

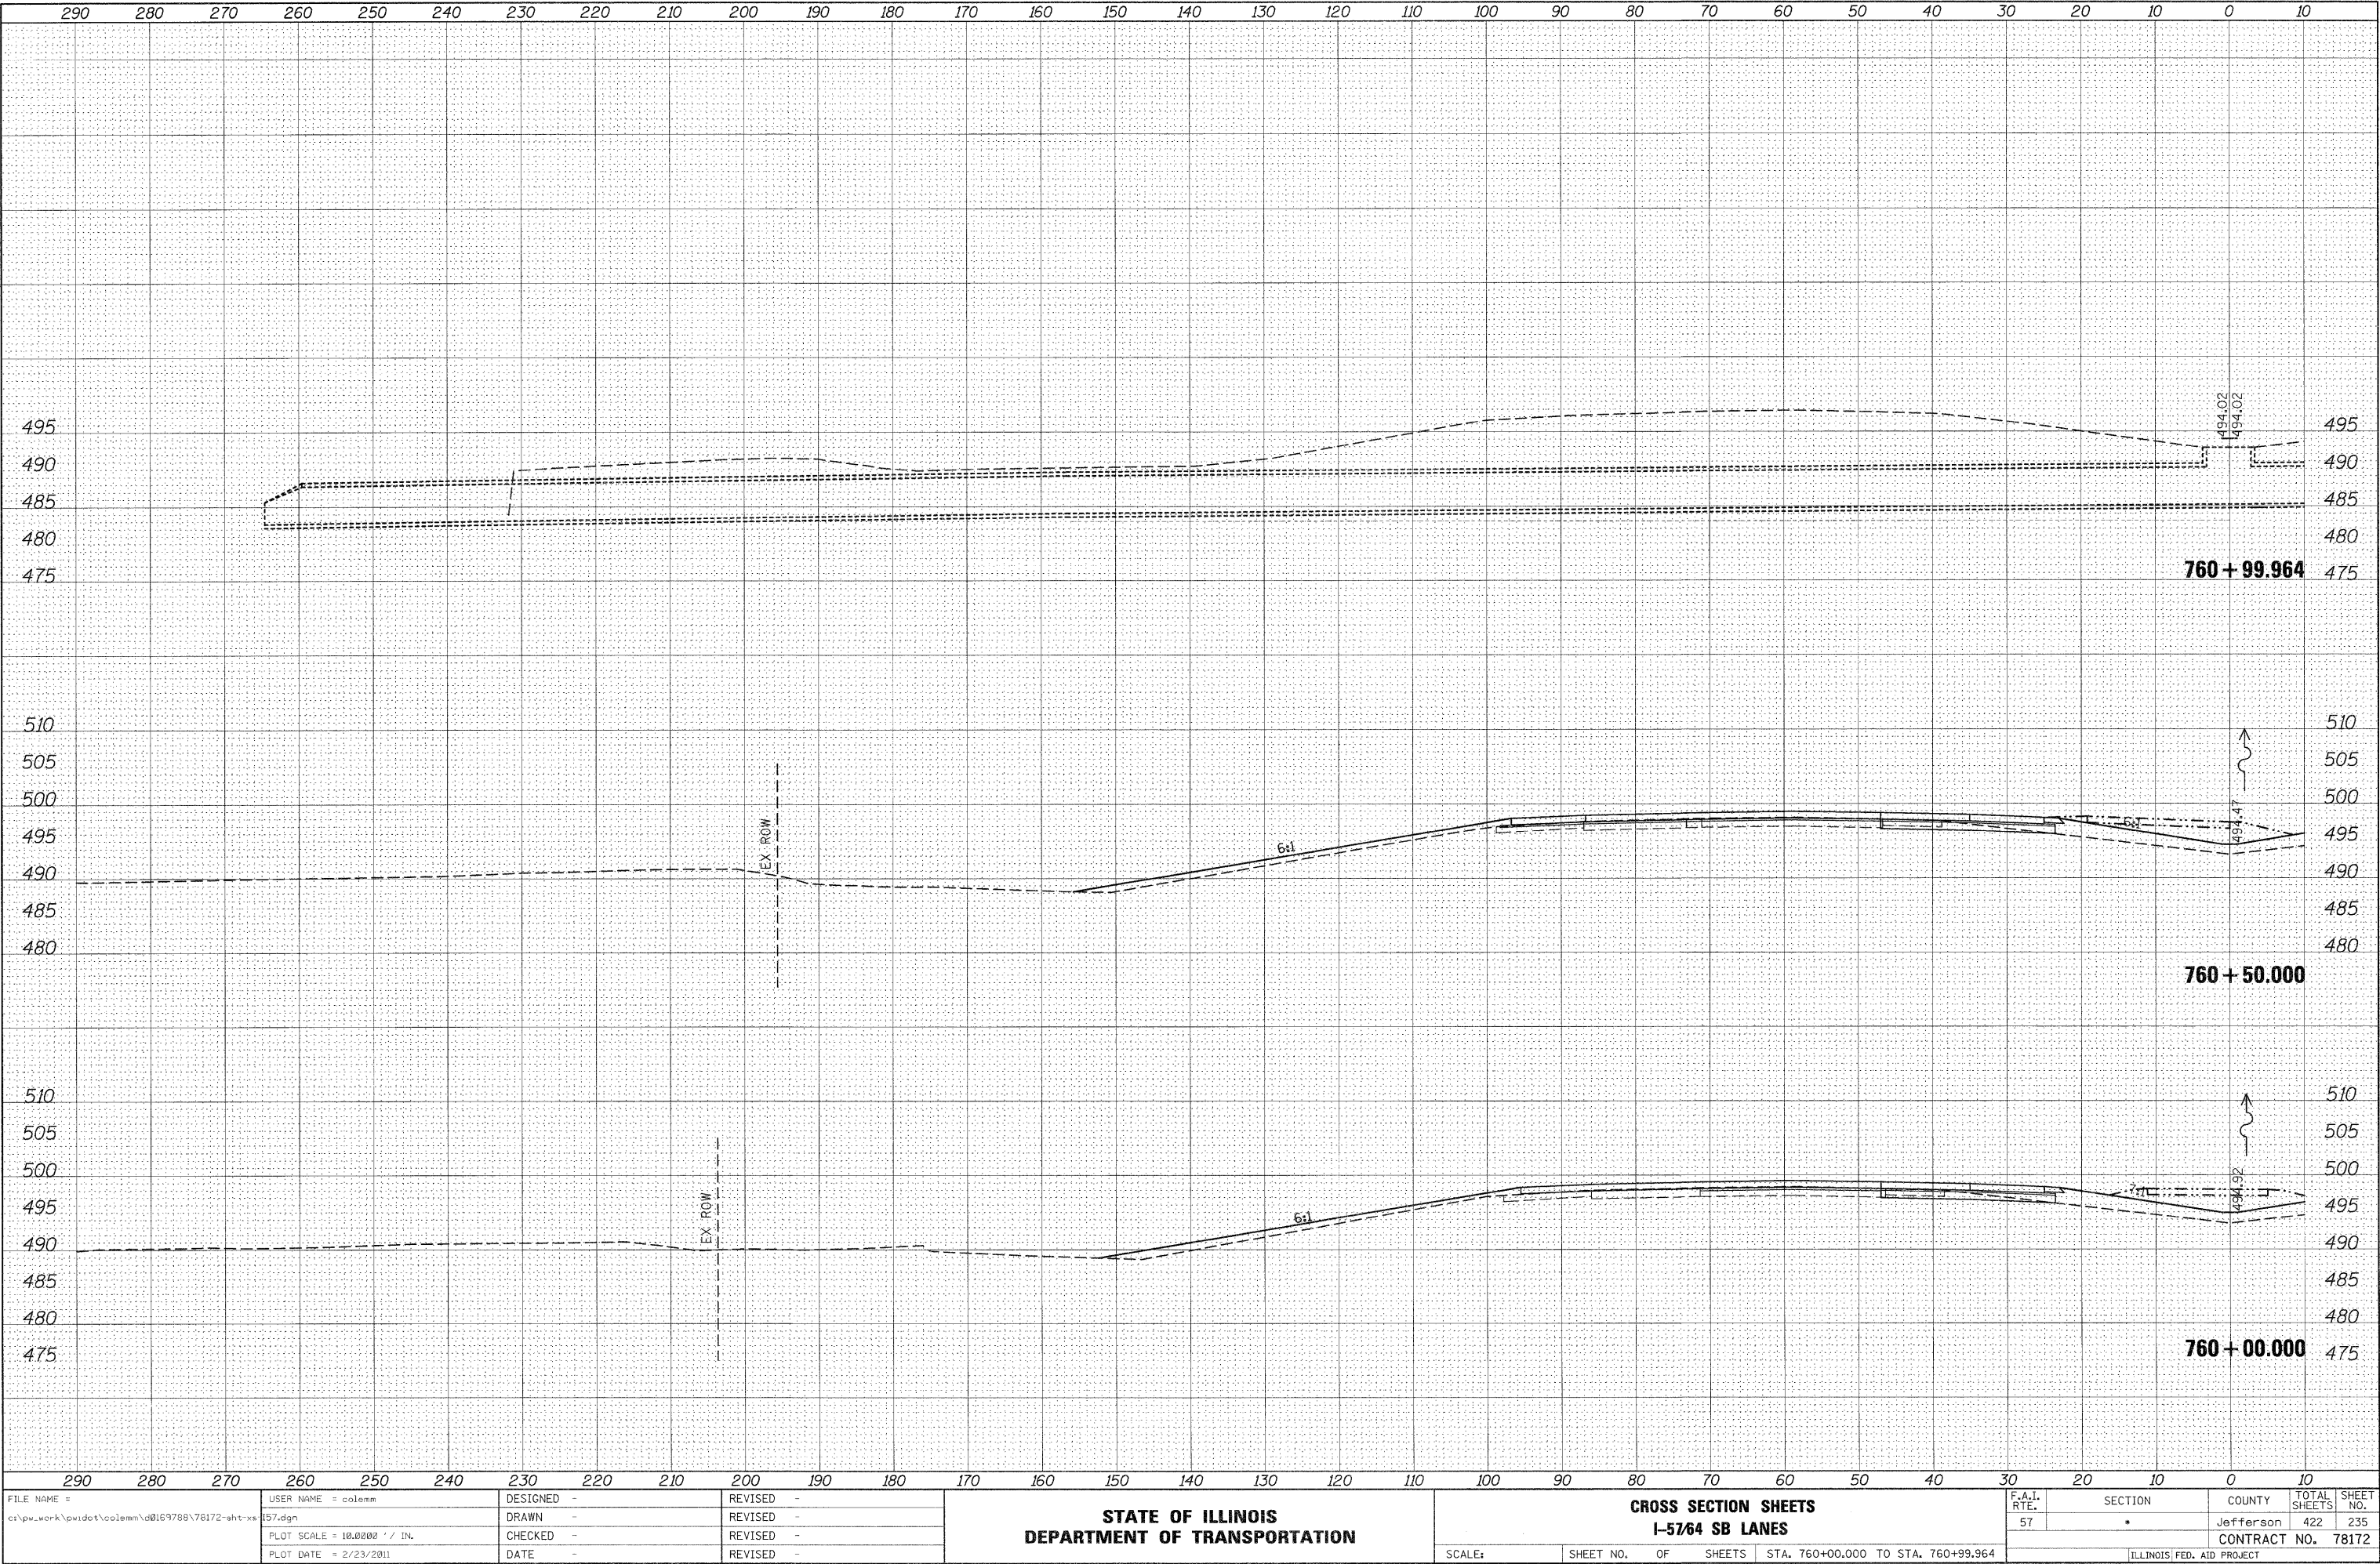

FILE NAME =	USER NAME = colemm	DESIGNED -	REVISED -	STATE OF ILLINOIS DEPARTMENT OF TRANSPORTATION				CROSS SECTION SHEETS I-57/64 SB LANES				F.A.I. RTE.	SECTION	COUNTY	TOTAL SHEETS	SHEET NO.
c:\pw_work\pwidot\colemm\d0169788\78172-sht-xx	57.dgn	DRAWN -	REVISED -									57	*	Jefferson	422	235
	PLOT SCALE = 10.0000' / IN.	CHECKED -	REVISED -											CONTRACT NO.	78172	
	PLOT DATE = 2/23/2011	DATE -	REVISED -											ILLINOIS FED. AID PROJECT		

FINAL	SURVEYED	BY	DATE
SURVEY	PLOTTED		
NOTE BOOK	TEMPLATE		
NO.	AREAS CHECKED		


ORIGINAL	SURVEYED	BY	DATE
SURVEY	PLOTTED		
NOTE BOOK	TEMPLATE		
NO.	AREAS CHECKED		

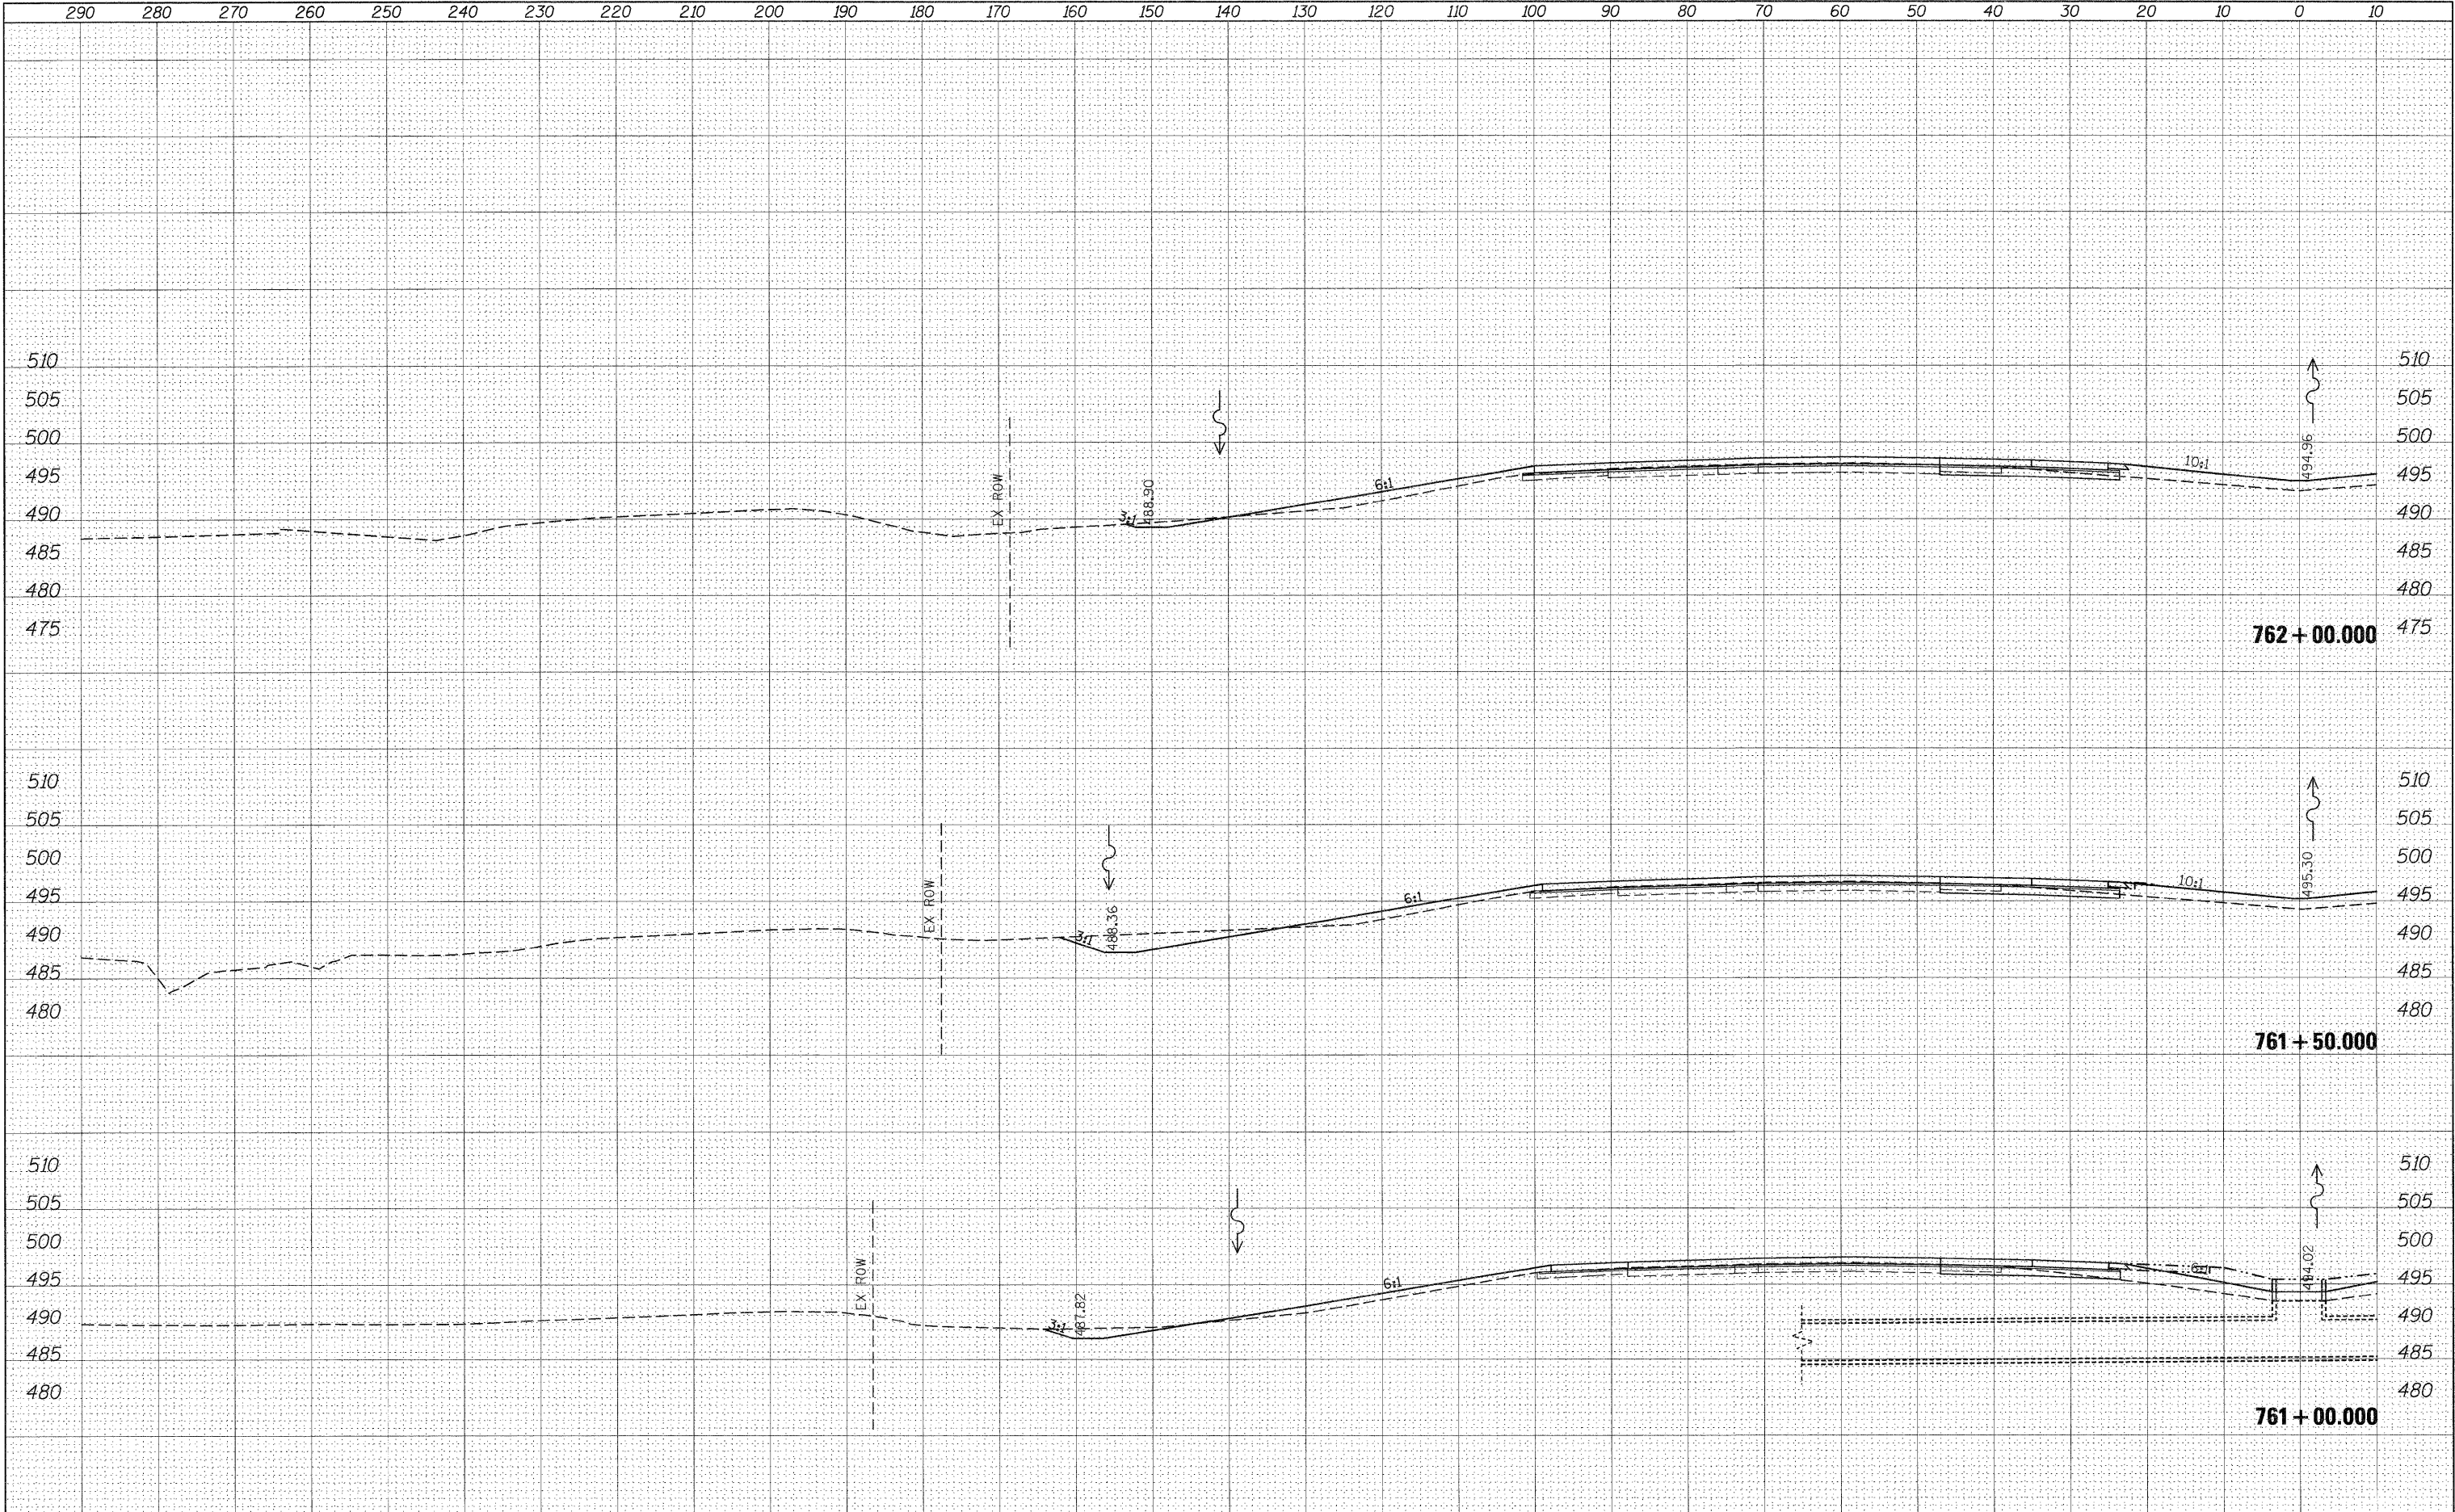

290	280	270	260	250	240	230	220	210	200	190	180	170	160	150	140	130	120	110	100	90	80	70	60	50	40	30	20	10	0	10
FILE NAME =			USER NAME = colemm			DESIGNED -			REVISED -			STATE OF ILLINOIS DEPARTMENT OF TRANSPORTATION								CROSS SECTION SHEETS I-57/64 SB LANES				F.A.I. RTE.	SECTION		COUNTY	TOTAL SHEETS	SHEET NO.	
cs:\pw\work\p\dot\colemm\d8169788\78172-sht-xs-57.dgn						DRAWN -			REVISED -															57	•		Jefferson	422	236	
			PLOT SCALE = 10.0000' / IN.			CHECKED -			REVISED -											CONTRACT NO. 78172										
			PLOT DATE = 2/23/2011			DATE -			REVISED -											ILLINOIS FED. AID PROJECT										
SCALE:			SHEET NO.			OF SHEETS			STA. 761+00.000 TO STA. 762+00.000																					


DATE	BY
SURVEYED	NOTED
PLOTTED	TEMPERATURE
NOTE BOOK	AREAS CHECKED
NO.	

DATE	BY
SURVEYED	NOTED
PLOTTED	TEMPERATURE
NOTE BOOK	AREAS CHECKED
NO.	

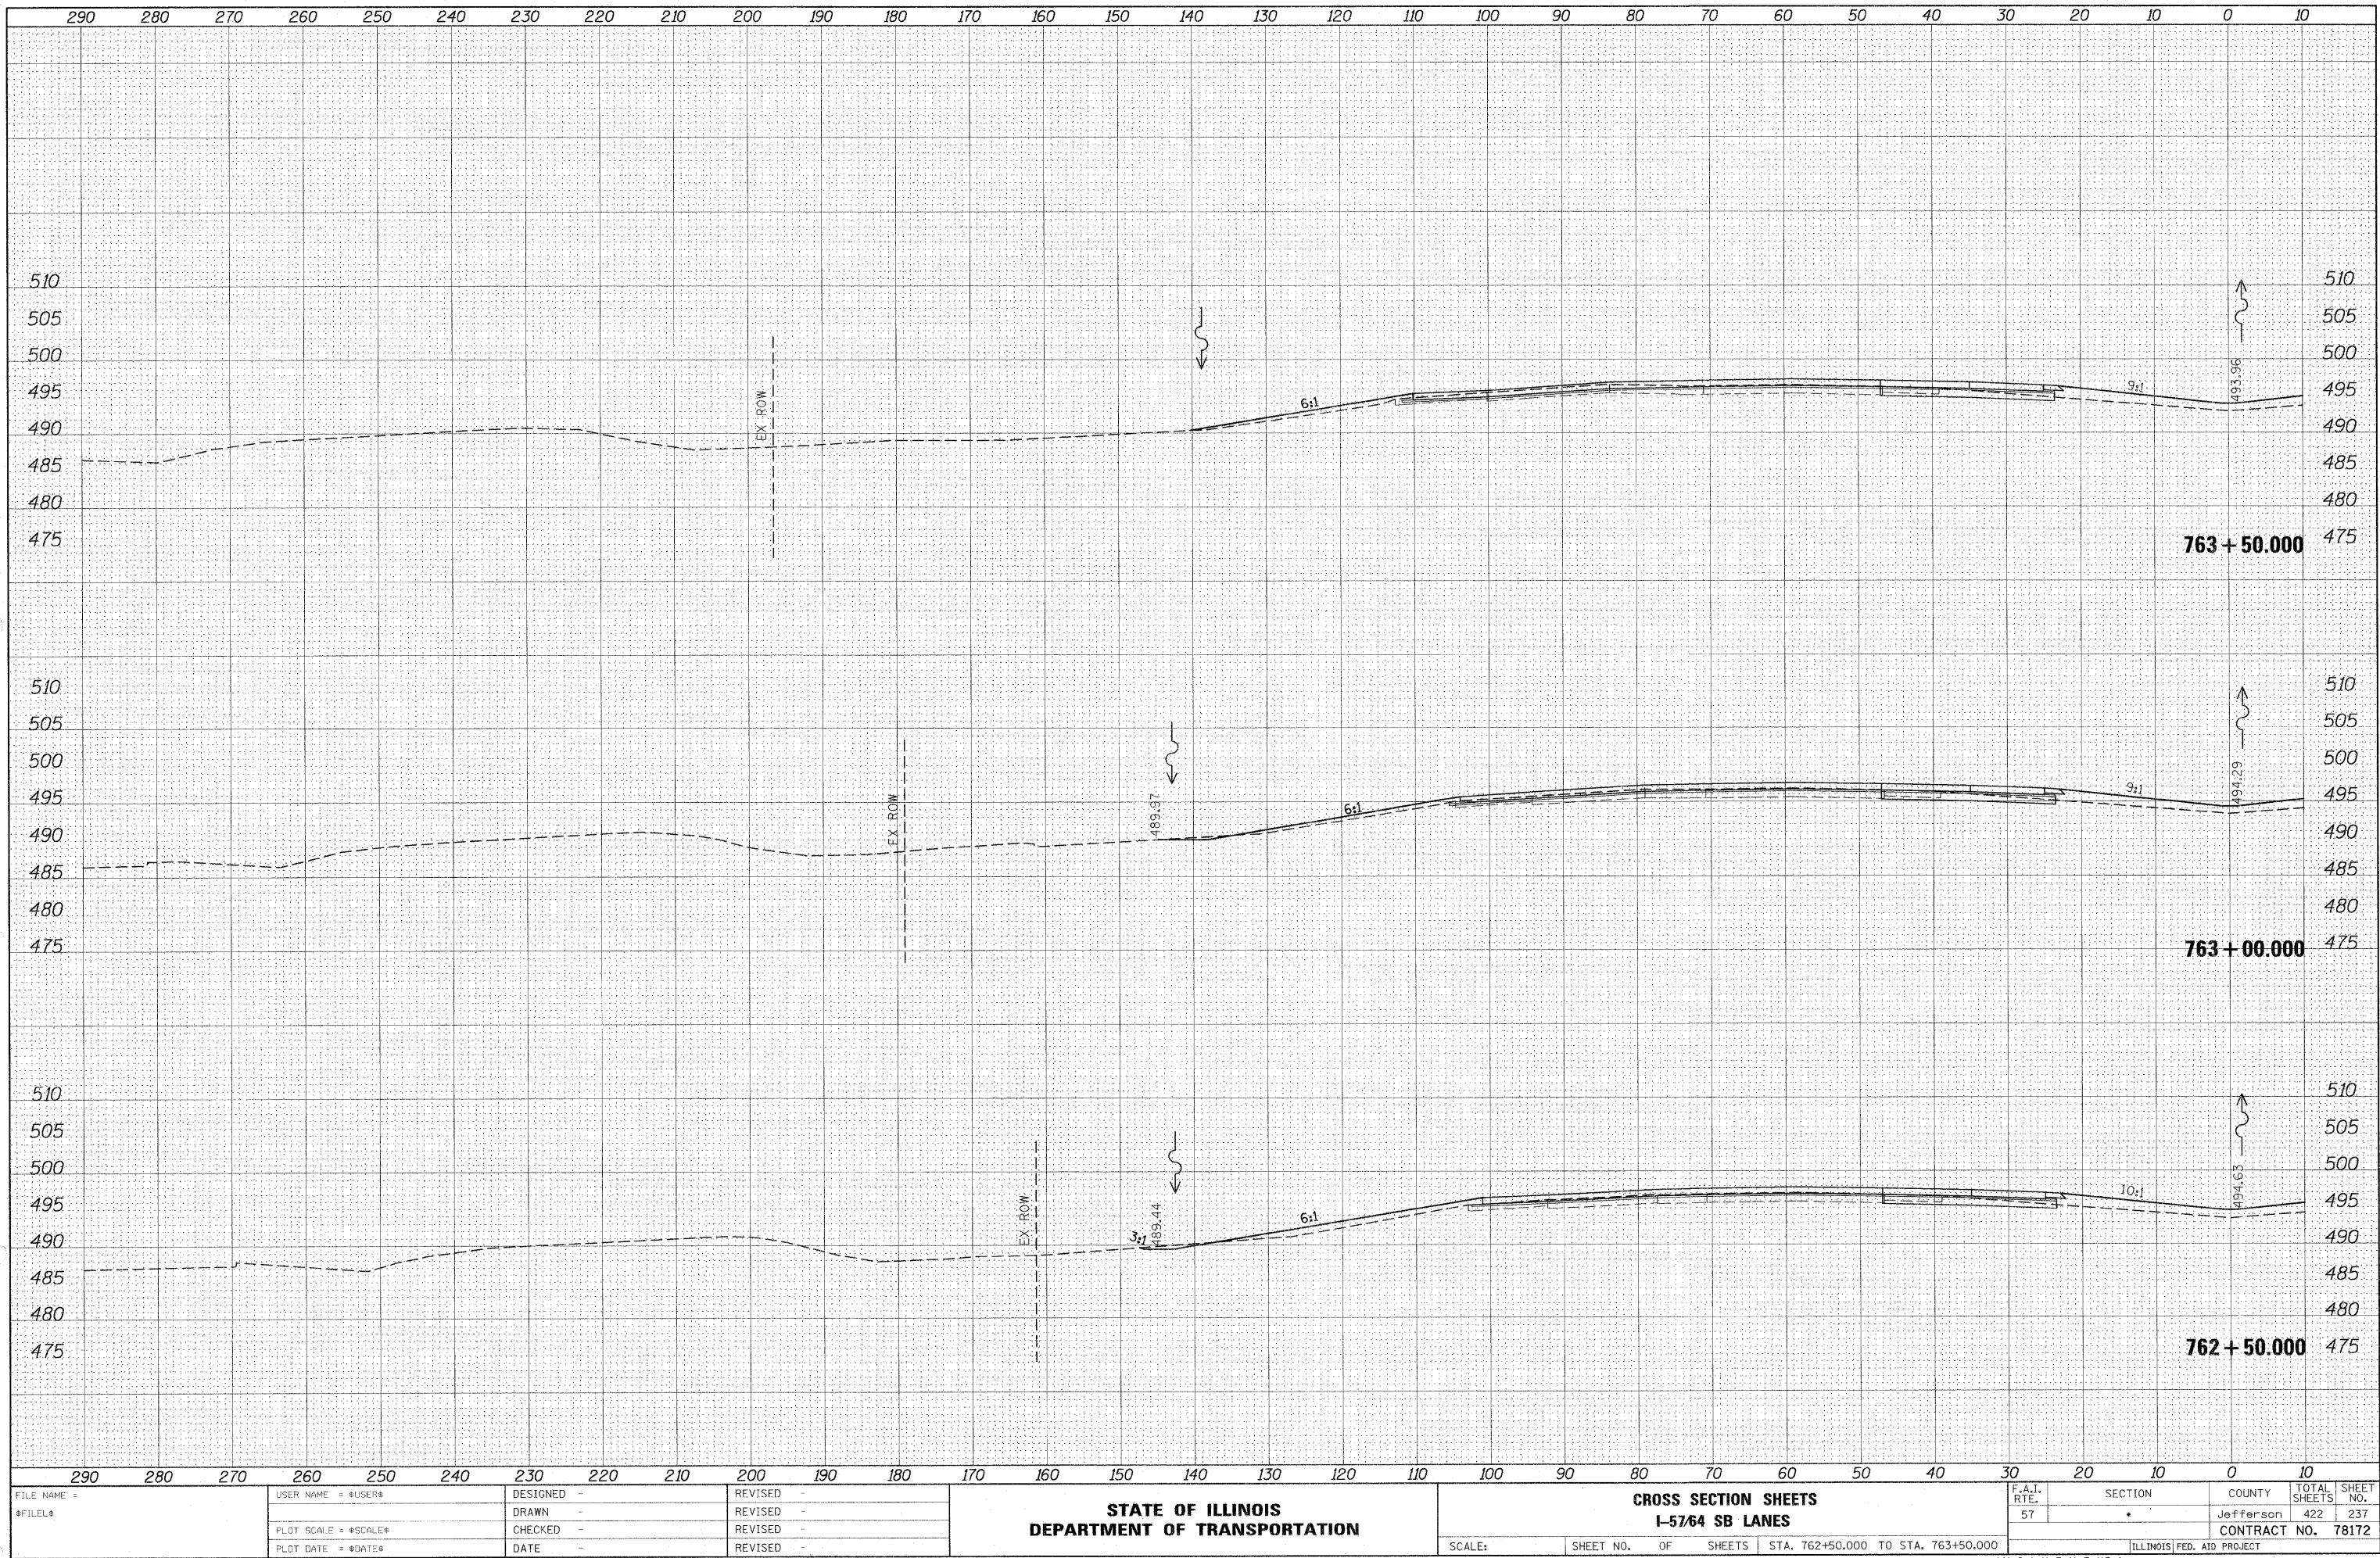

FINAL	SURVEYED	DATE
SURVEY	BY	
NOTE BOOK	NO.	
AREAS	AREAS CHECKED	


ORIGINAL	SURVEYED	DATE
SURVEY	BY	
NOTE BOOK	NO.	
AREAS	AREAS CHECKED	

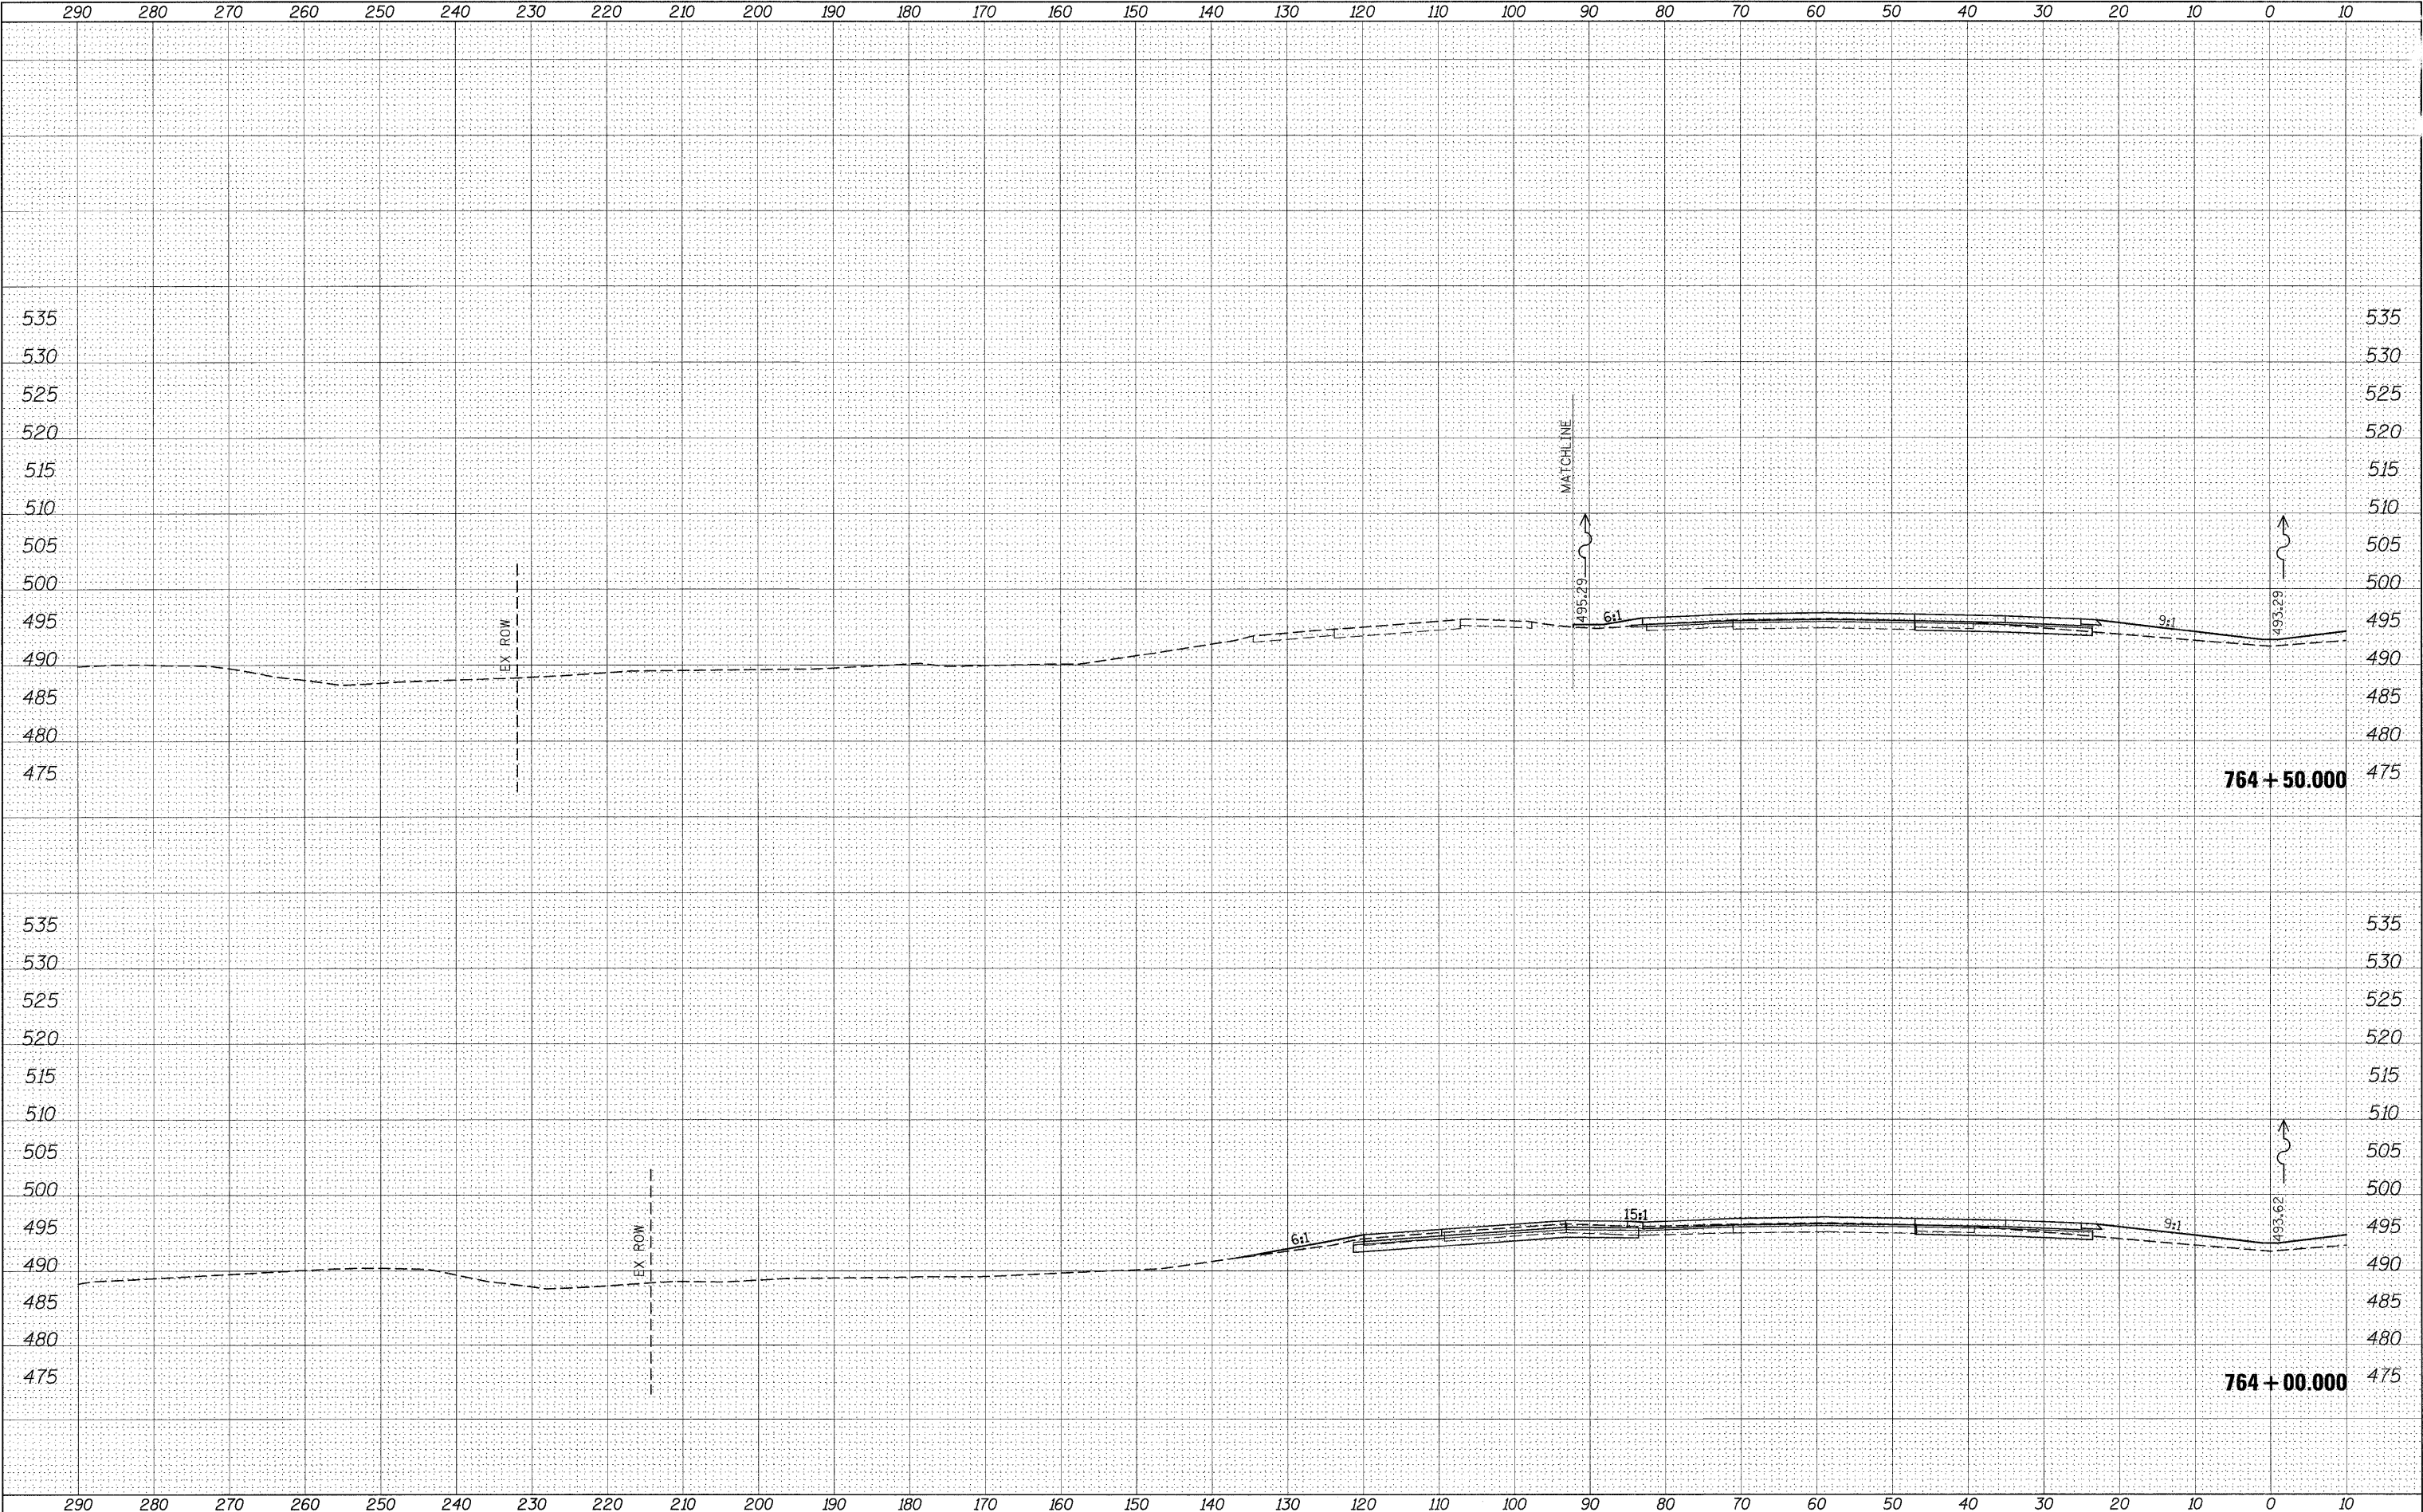

FILE NAME =	USER NAME = colemm	DESIGNED -	REVISED -	STATE OF ILLINOIS DEPARTMENT OF TRANSPORTATION				CROSS SECTION SHEETS I-57/64 SB LANES				F.A.I. RTE.	SECTION	COUNTY	TOTAL SHEETS	SHEET NO.	
c:\pw_work\pwwidat\colemm\dd0169788\76172-shr-x5	57.dgn	DRAWN -	REVISED -									57	*	Jefferson	422	238	
PLOT SCALE = 10.0000 ' / IN.		CHECKED -	REVISED -									CONTRACT NO. 78172					
PLOT DATE = 2/15/2011		DATE -	REVISED -									ILLINOIS FED. AID PROJECT					
SCALE:												SHEET NO.	OF	SHEETS	STA. 764+00.000 TO STA. 764+50.000		

DATE	BY
SURVEYED	PLOTTED
NOTE BOOK	AREAS CHECKED
NO.	


DATE	BY
SURVEYED	PLOTTED
NOTE BOOK	AREAS CHECKED
NO.	

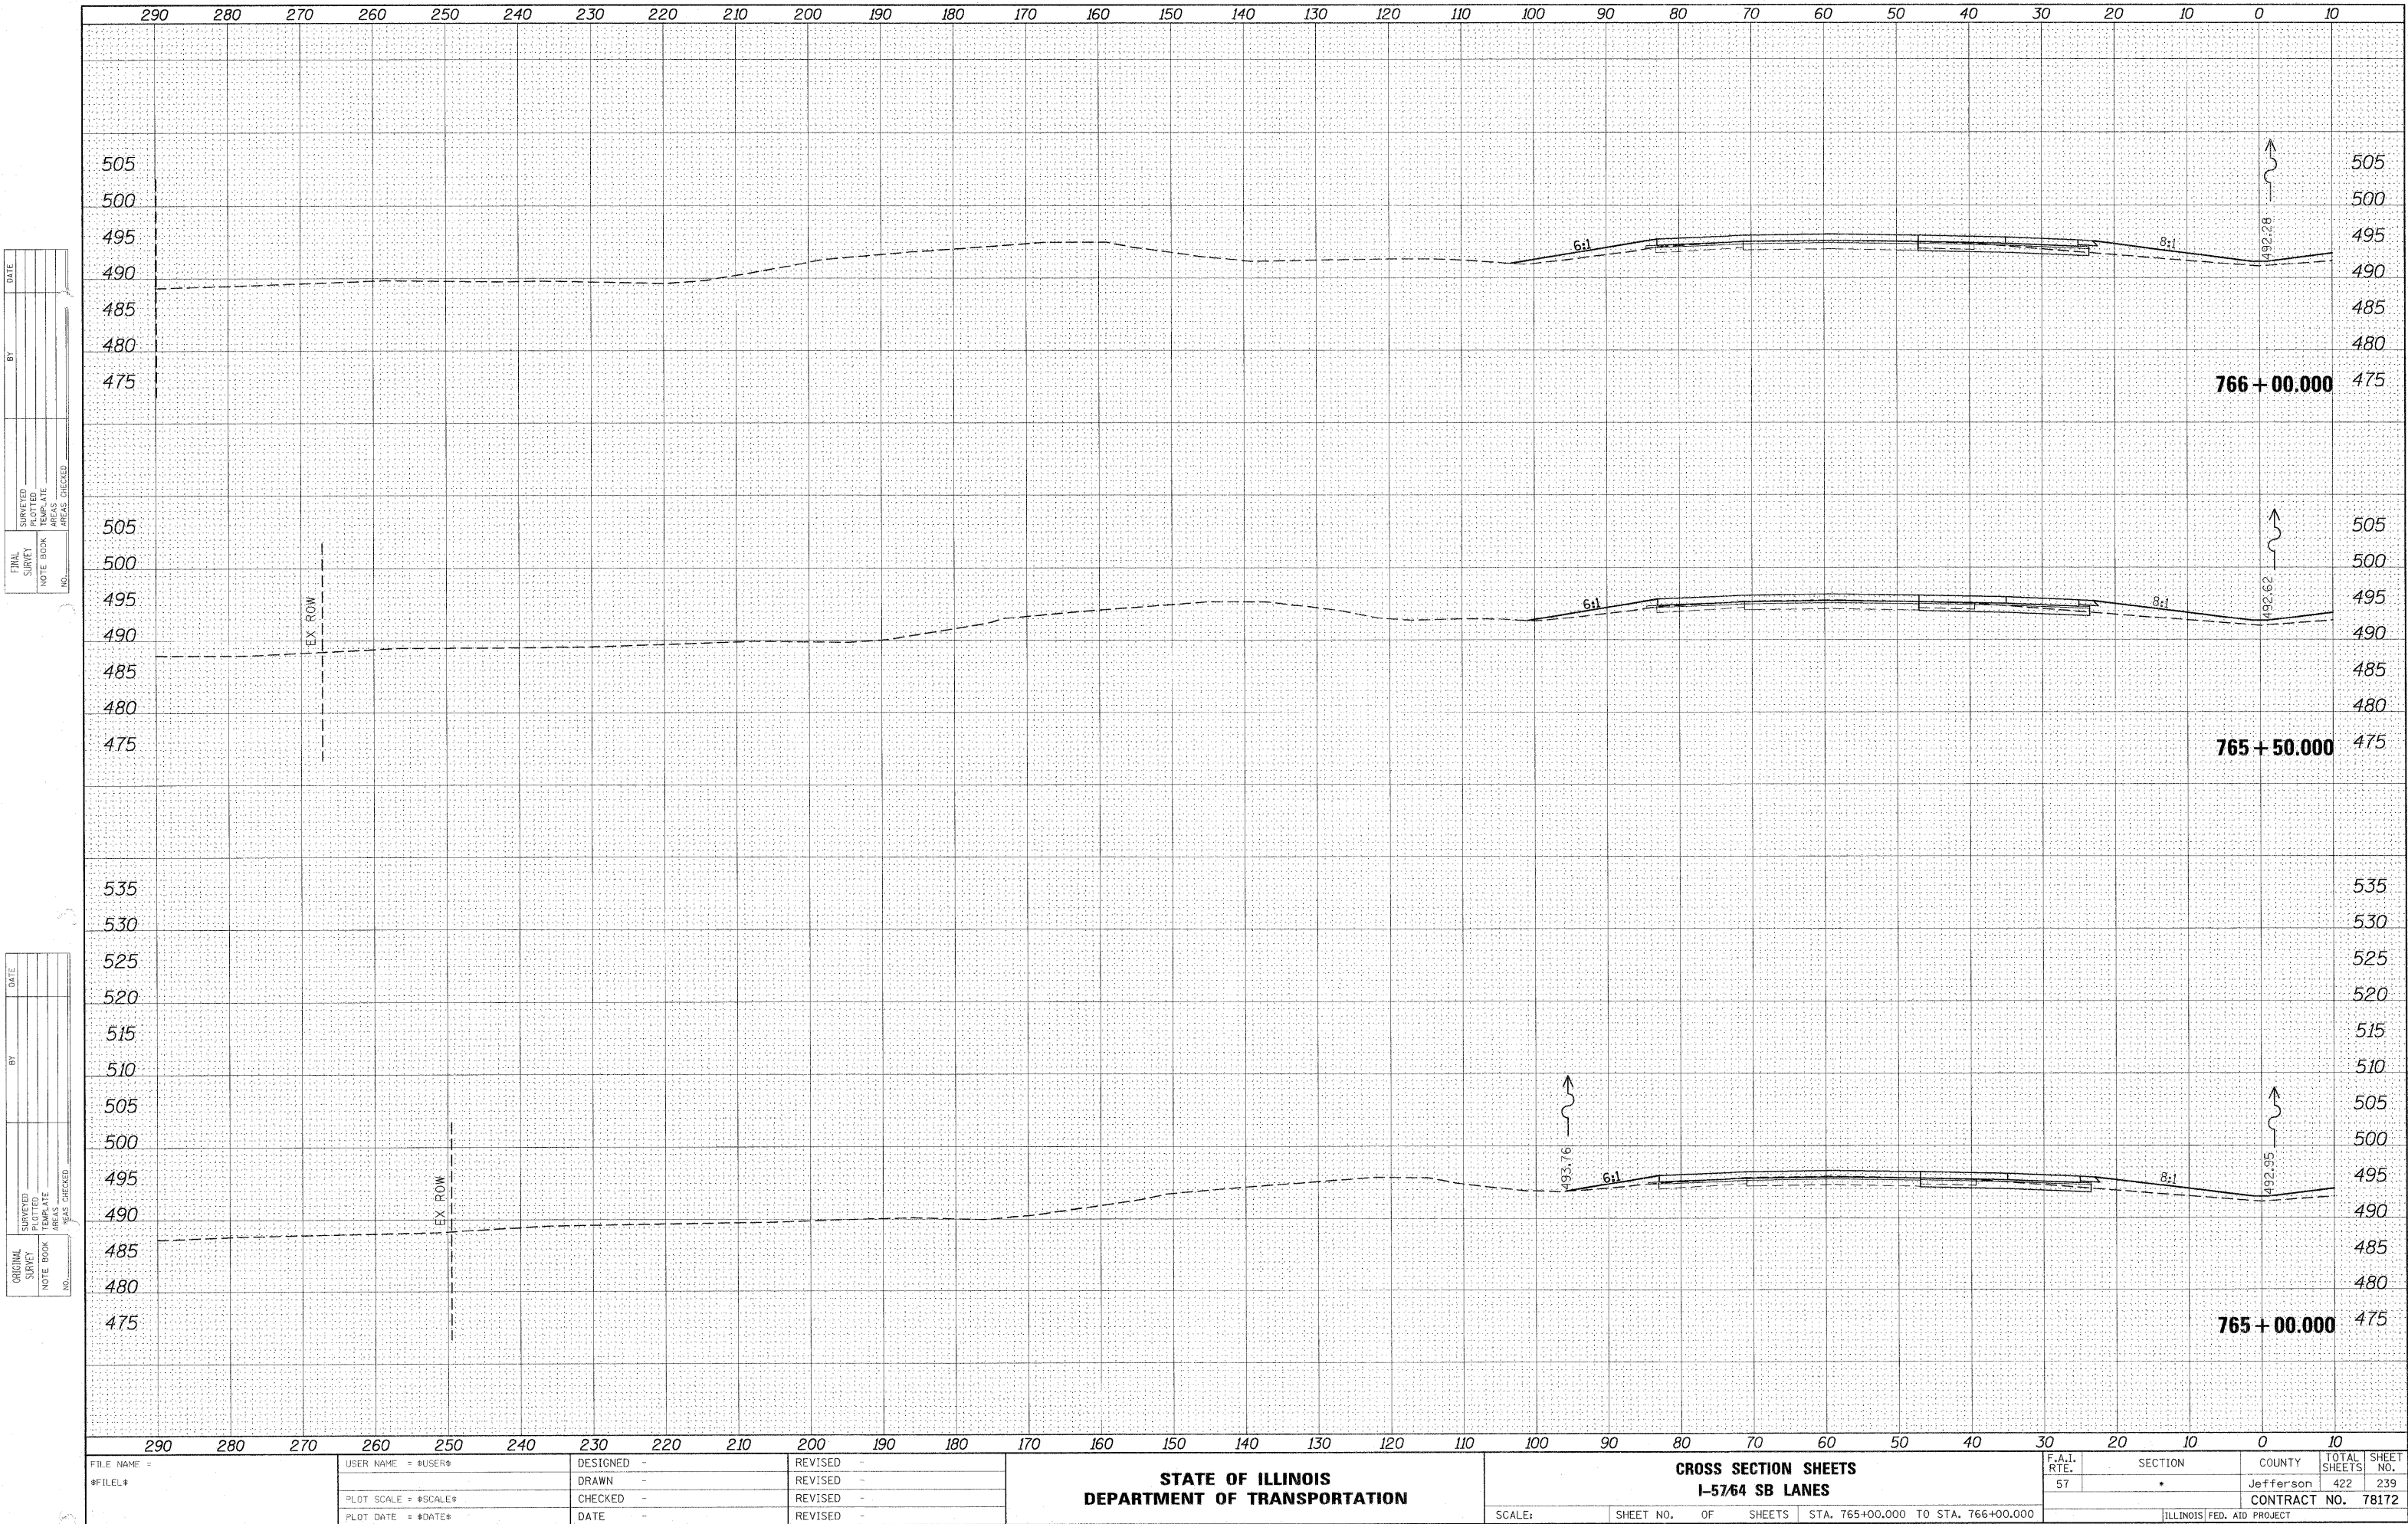

FILE NAME =	USER NAME = #USER#	DESIGNED -	REVISED -	STATE OF ILLINOIS DEPARTMENT OF TRANSPORTATION	CROSS SECTION SHEETS I-57/64 SB LANES	SCALE:	SHEET NO. OF SHEETS	STA. 765+00.000 TO STA. 766+00.000	F.A.I. RTE. 57	SECTION *	COUNTY Jefferson	TOTAL SHEETS 422	SHEET NO. 239	CONTRACT NO. 78172
#FILEL#		DRAWN -	REVISED -											
		CHECKED -	REVISED -											
		DATE -	REVISED -											


DATE	BY
SURVEYED	
NOTED	
PLANNED	
NO.	

DATE	BY
SURVEYED	
NOTED	
PLANNED	
NO.	

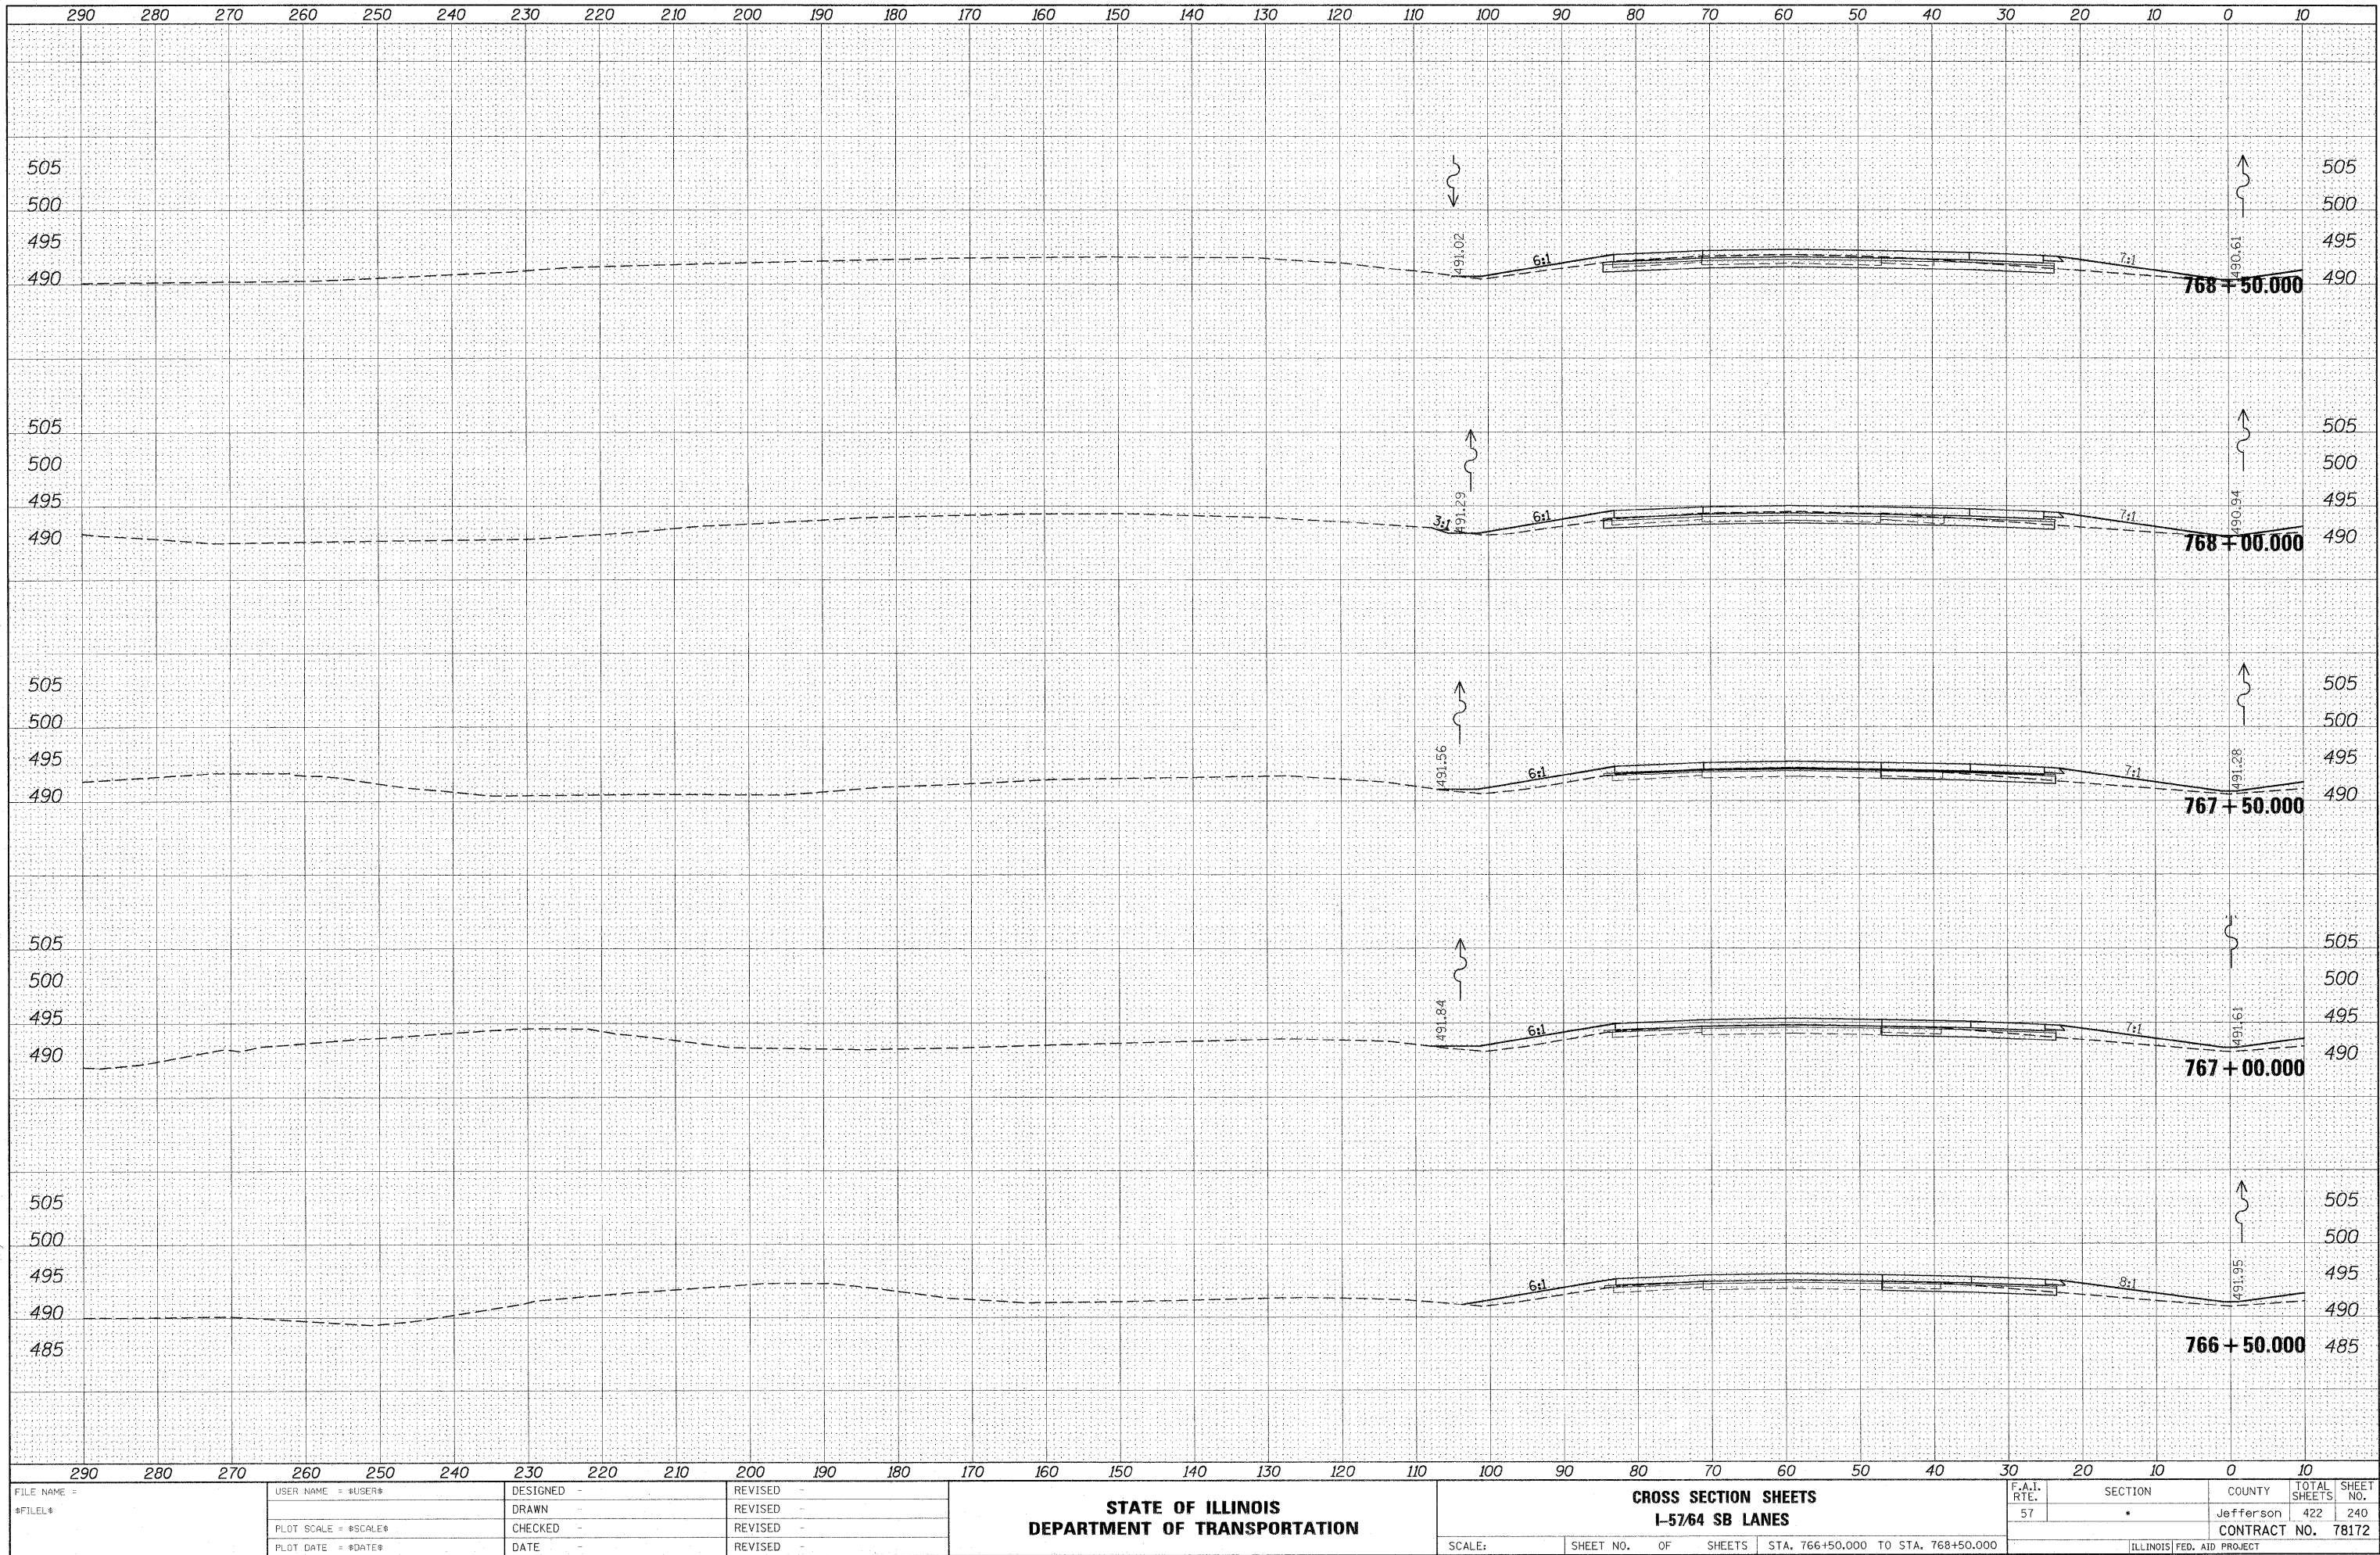

DATE	BY
SURVEYED	NOTED
NOTE BOOK	TEMP. DATE
AREAS	CHECKED
NO.	

DATE	BY
SURVEYED	NOTED
NOTE BOOK	TEMP. DATE
AREAS	CHECKED
NO.	

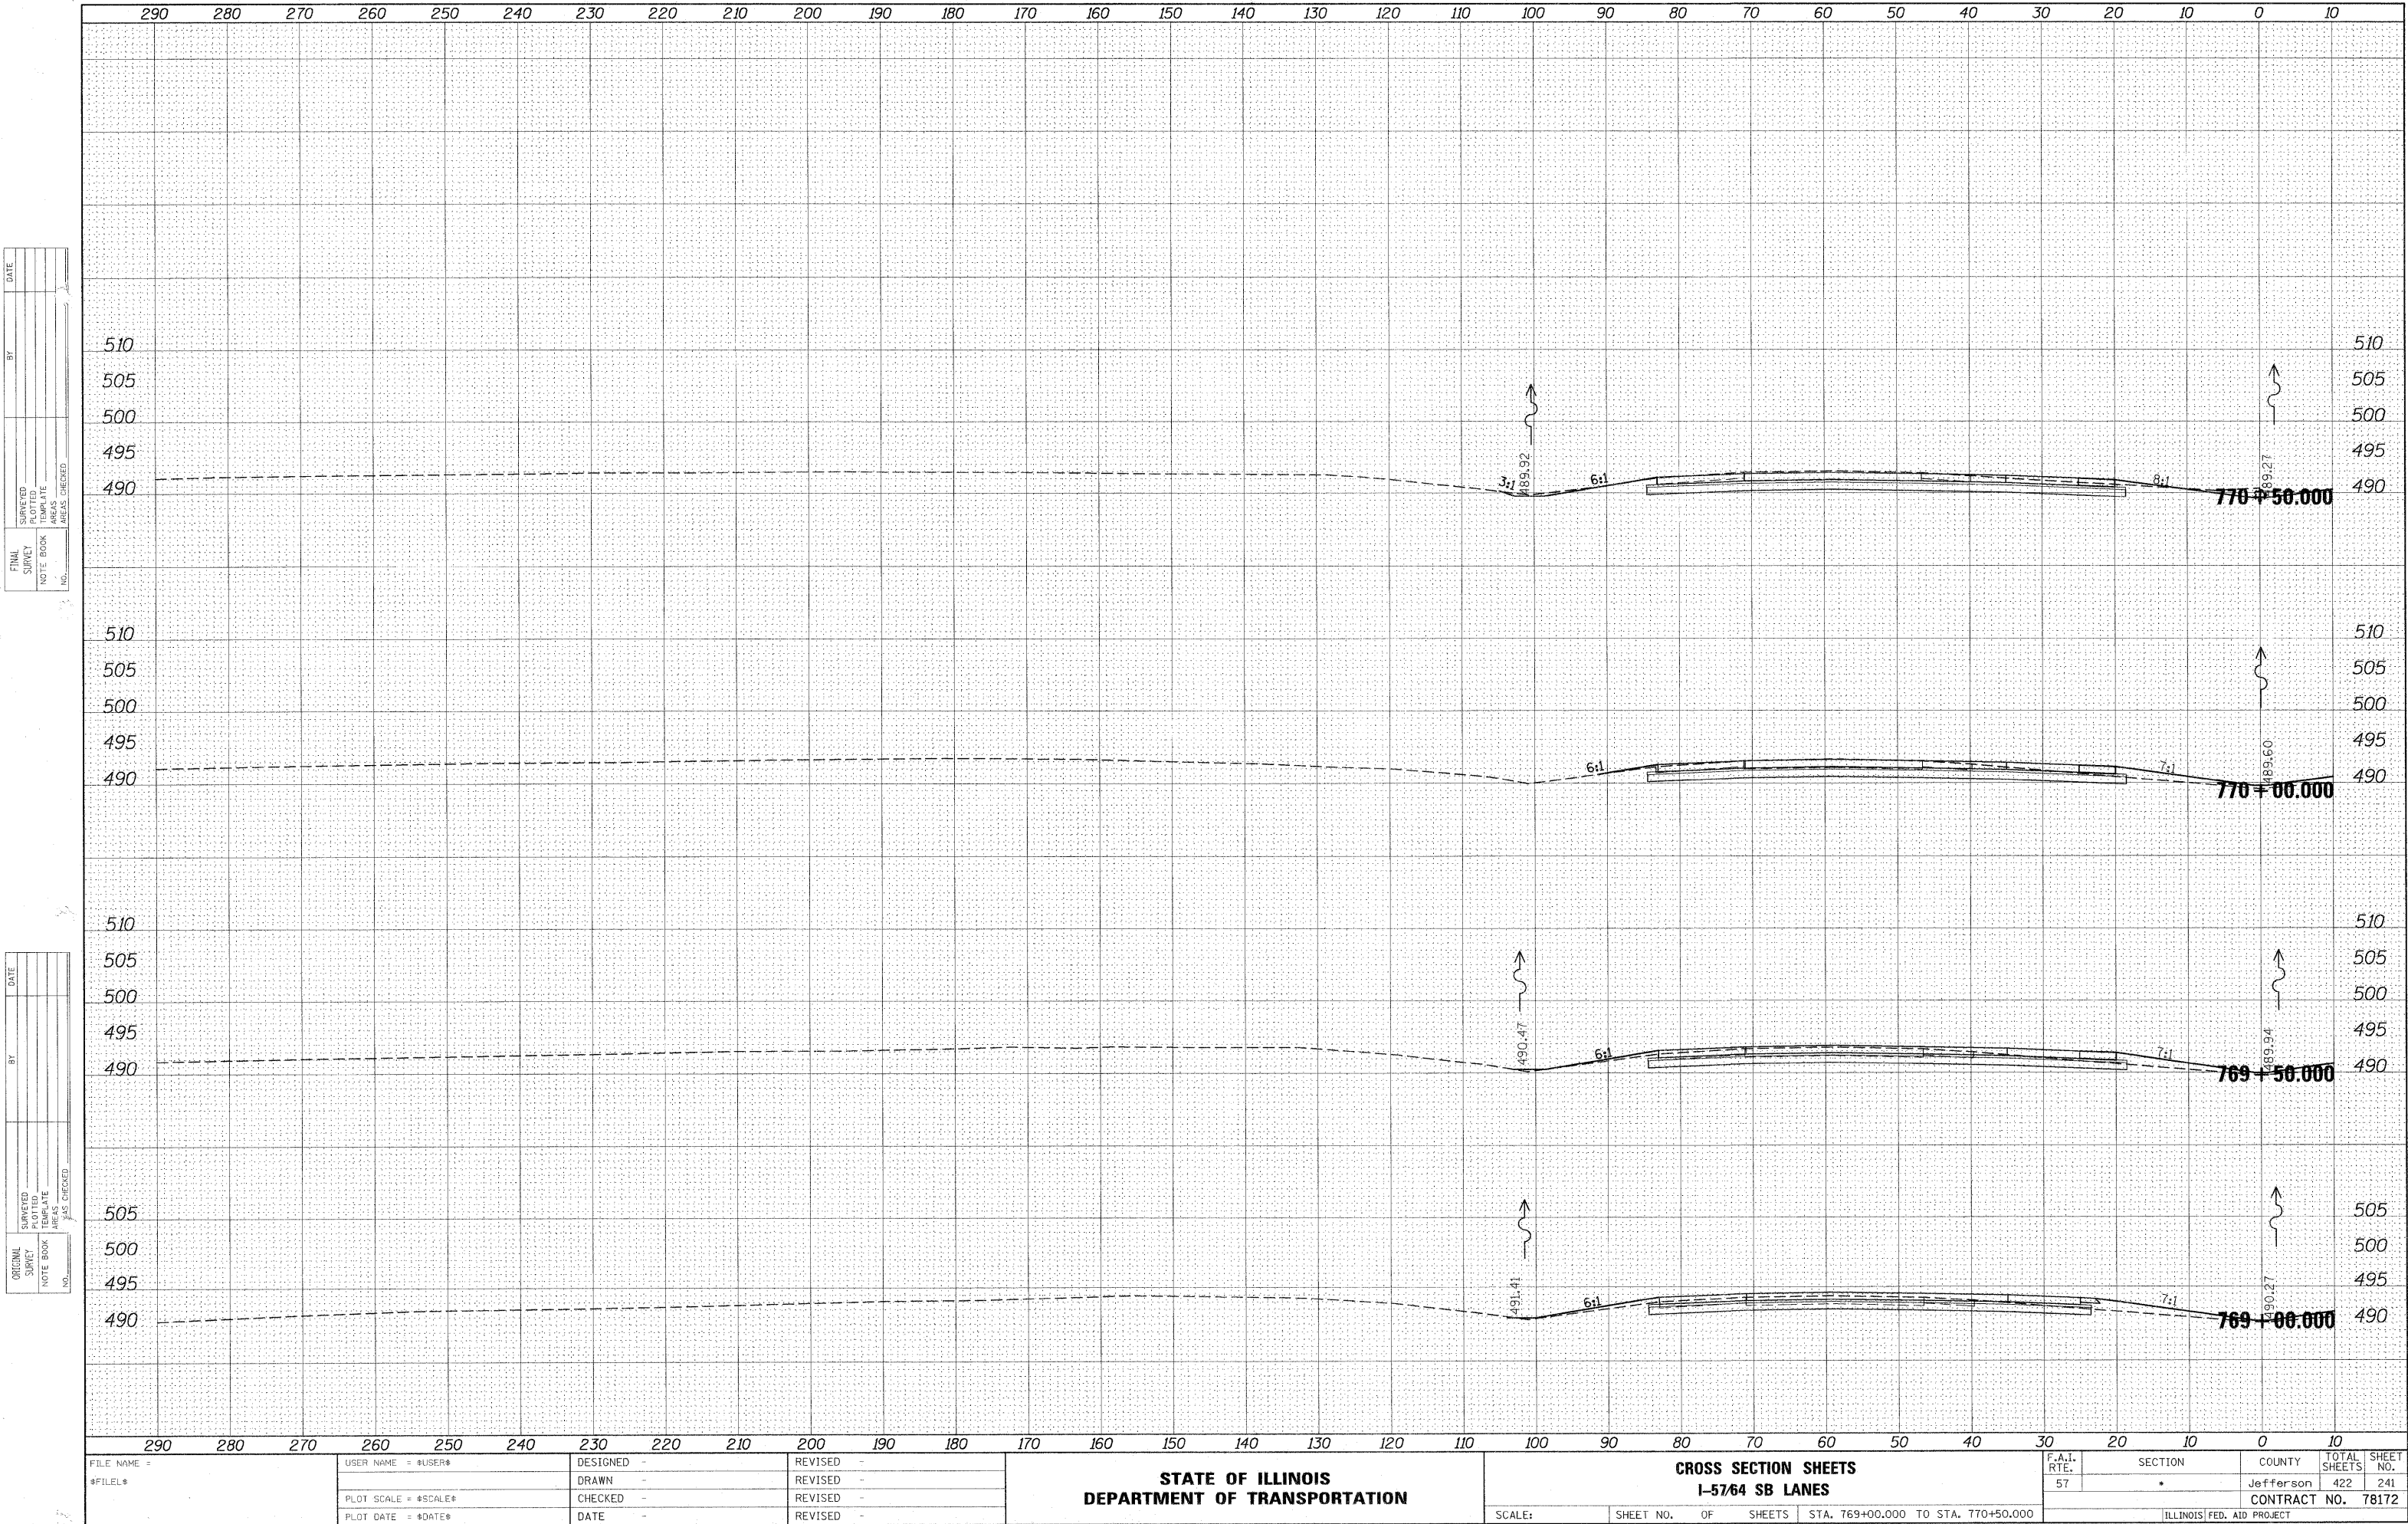


FILE NAME =	USER NAME = #USER#	DESIGNED -	REVISED -	STATE OF ILLINOIS DEPARTMENT OF TRANSPORTATION				CROSS SECTION SHEETS				F.A.I. RTE.	SECTION	COUNTY	TOTAL SHEETS	SHEET NO.
#FILEL#		DRAWN -	REVISED -					I-57/64 SB LANES				57	*	Jefferson	422	241
		CHECKED -	REVISED -													
		DATE -	REVISED -													
								SCALE:	SHEET NO.	OF	SHEETS	STA. 769+00.000 TO STA. 770+50.000	ILLINOIS FED. AID PROJECT			

DATE	
BY	
SURVEYED	
PLOTTED	
NOTE BOOK	
AREAS CHECKED	


DATE	
BY	
SURVEYED	
PLOTTED	
NOTE BOOK	
AREAS CHECKED	

FILE NAME =	USER NAME = #USER*	DESIGNED -	REVISED -	STATE OF ILLINOIS DEPARTMENT OF TRANSPORTATION	CROSS SECTION SHEETS I-57/64 SB LANES	F.A.I. RTE. 57	SECTION	COUNTY	TOTAL SHEETS	SHEET NO.	
#FILEL\$		DRAWN -	REVISED -						Jefferson	422	242
	PLOT SCALE = #SCALE*	CHECKED -	REVISED -						CONTRACT NO.	78172	
	PLOT DATE = #DATE*	DATE -	REVISED -						ILLINOIS FED. AID PROJECT		

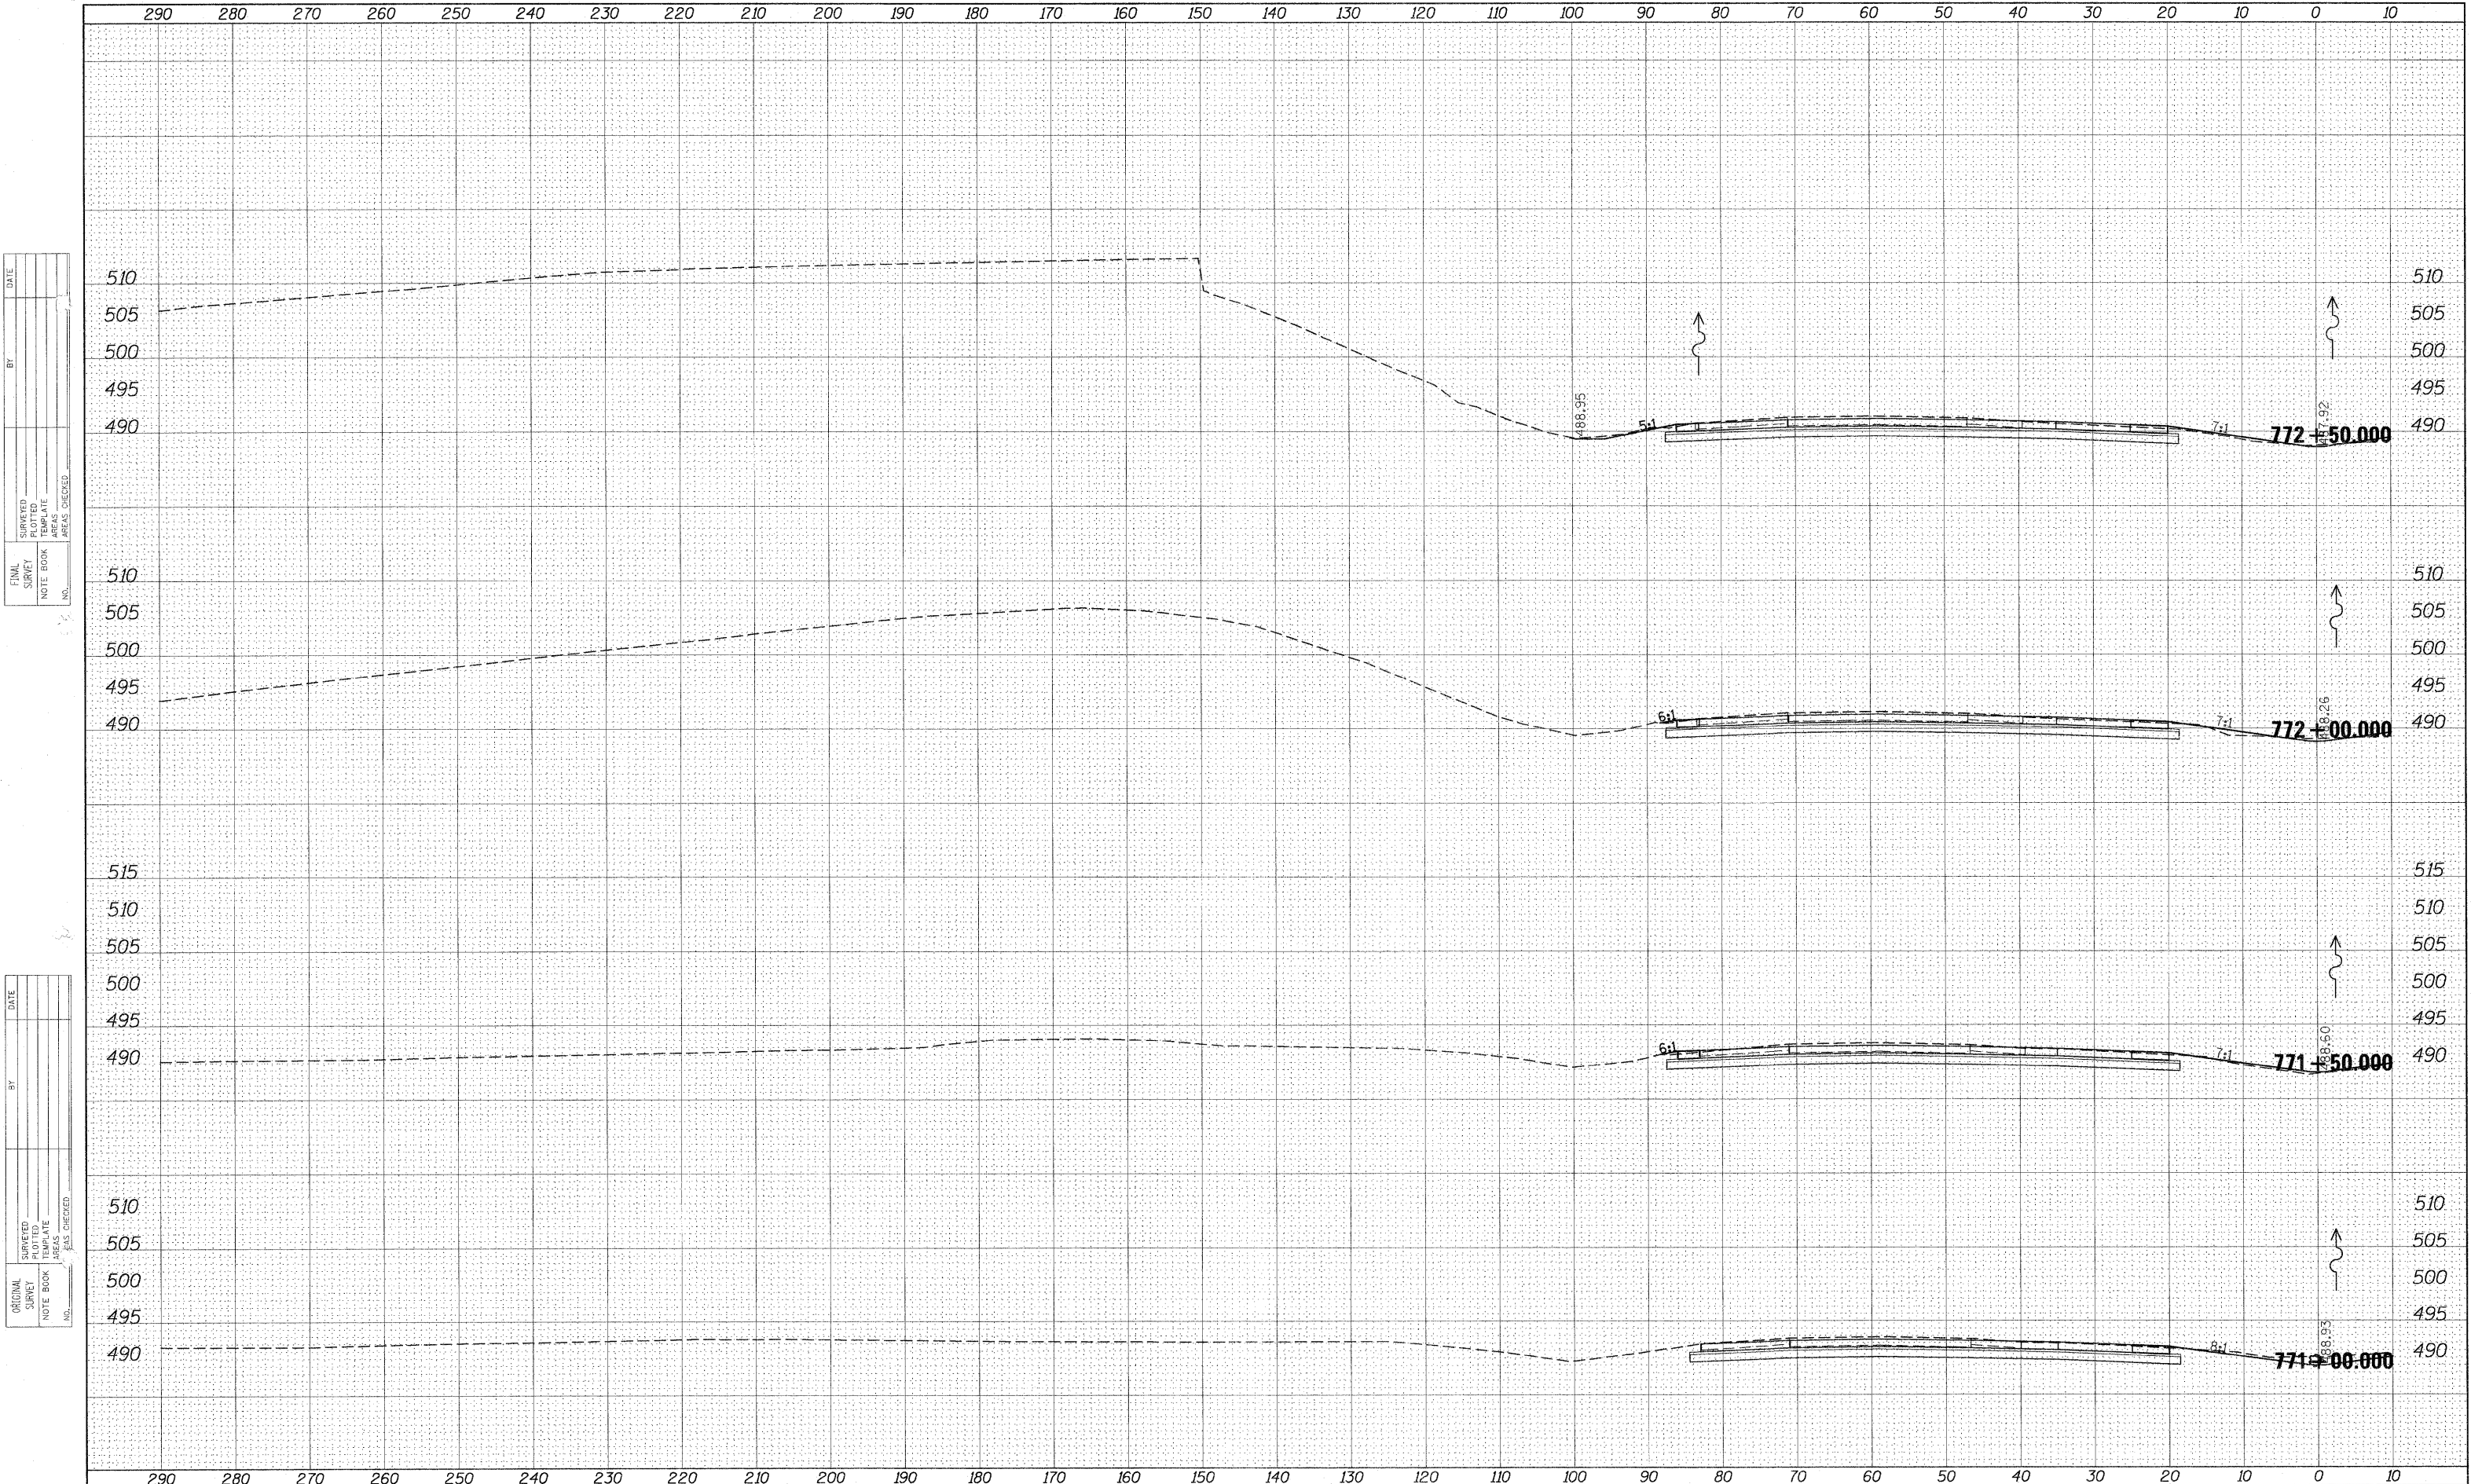


BY	DATE
SURVEYED	
PLOTTED	
NOTE BOOK	
AREAS CHECKED	
NO.	

BY	DATE
SURVEYED	
PLOTTED	
NOTE BOOK	
AREAS CHECKED	
NO.	

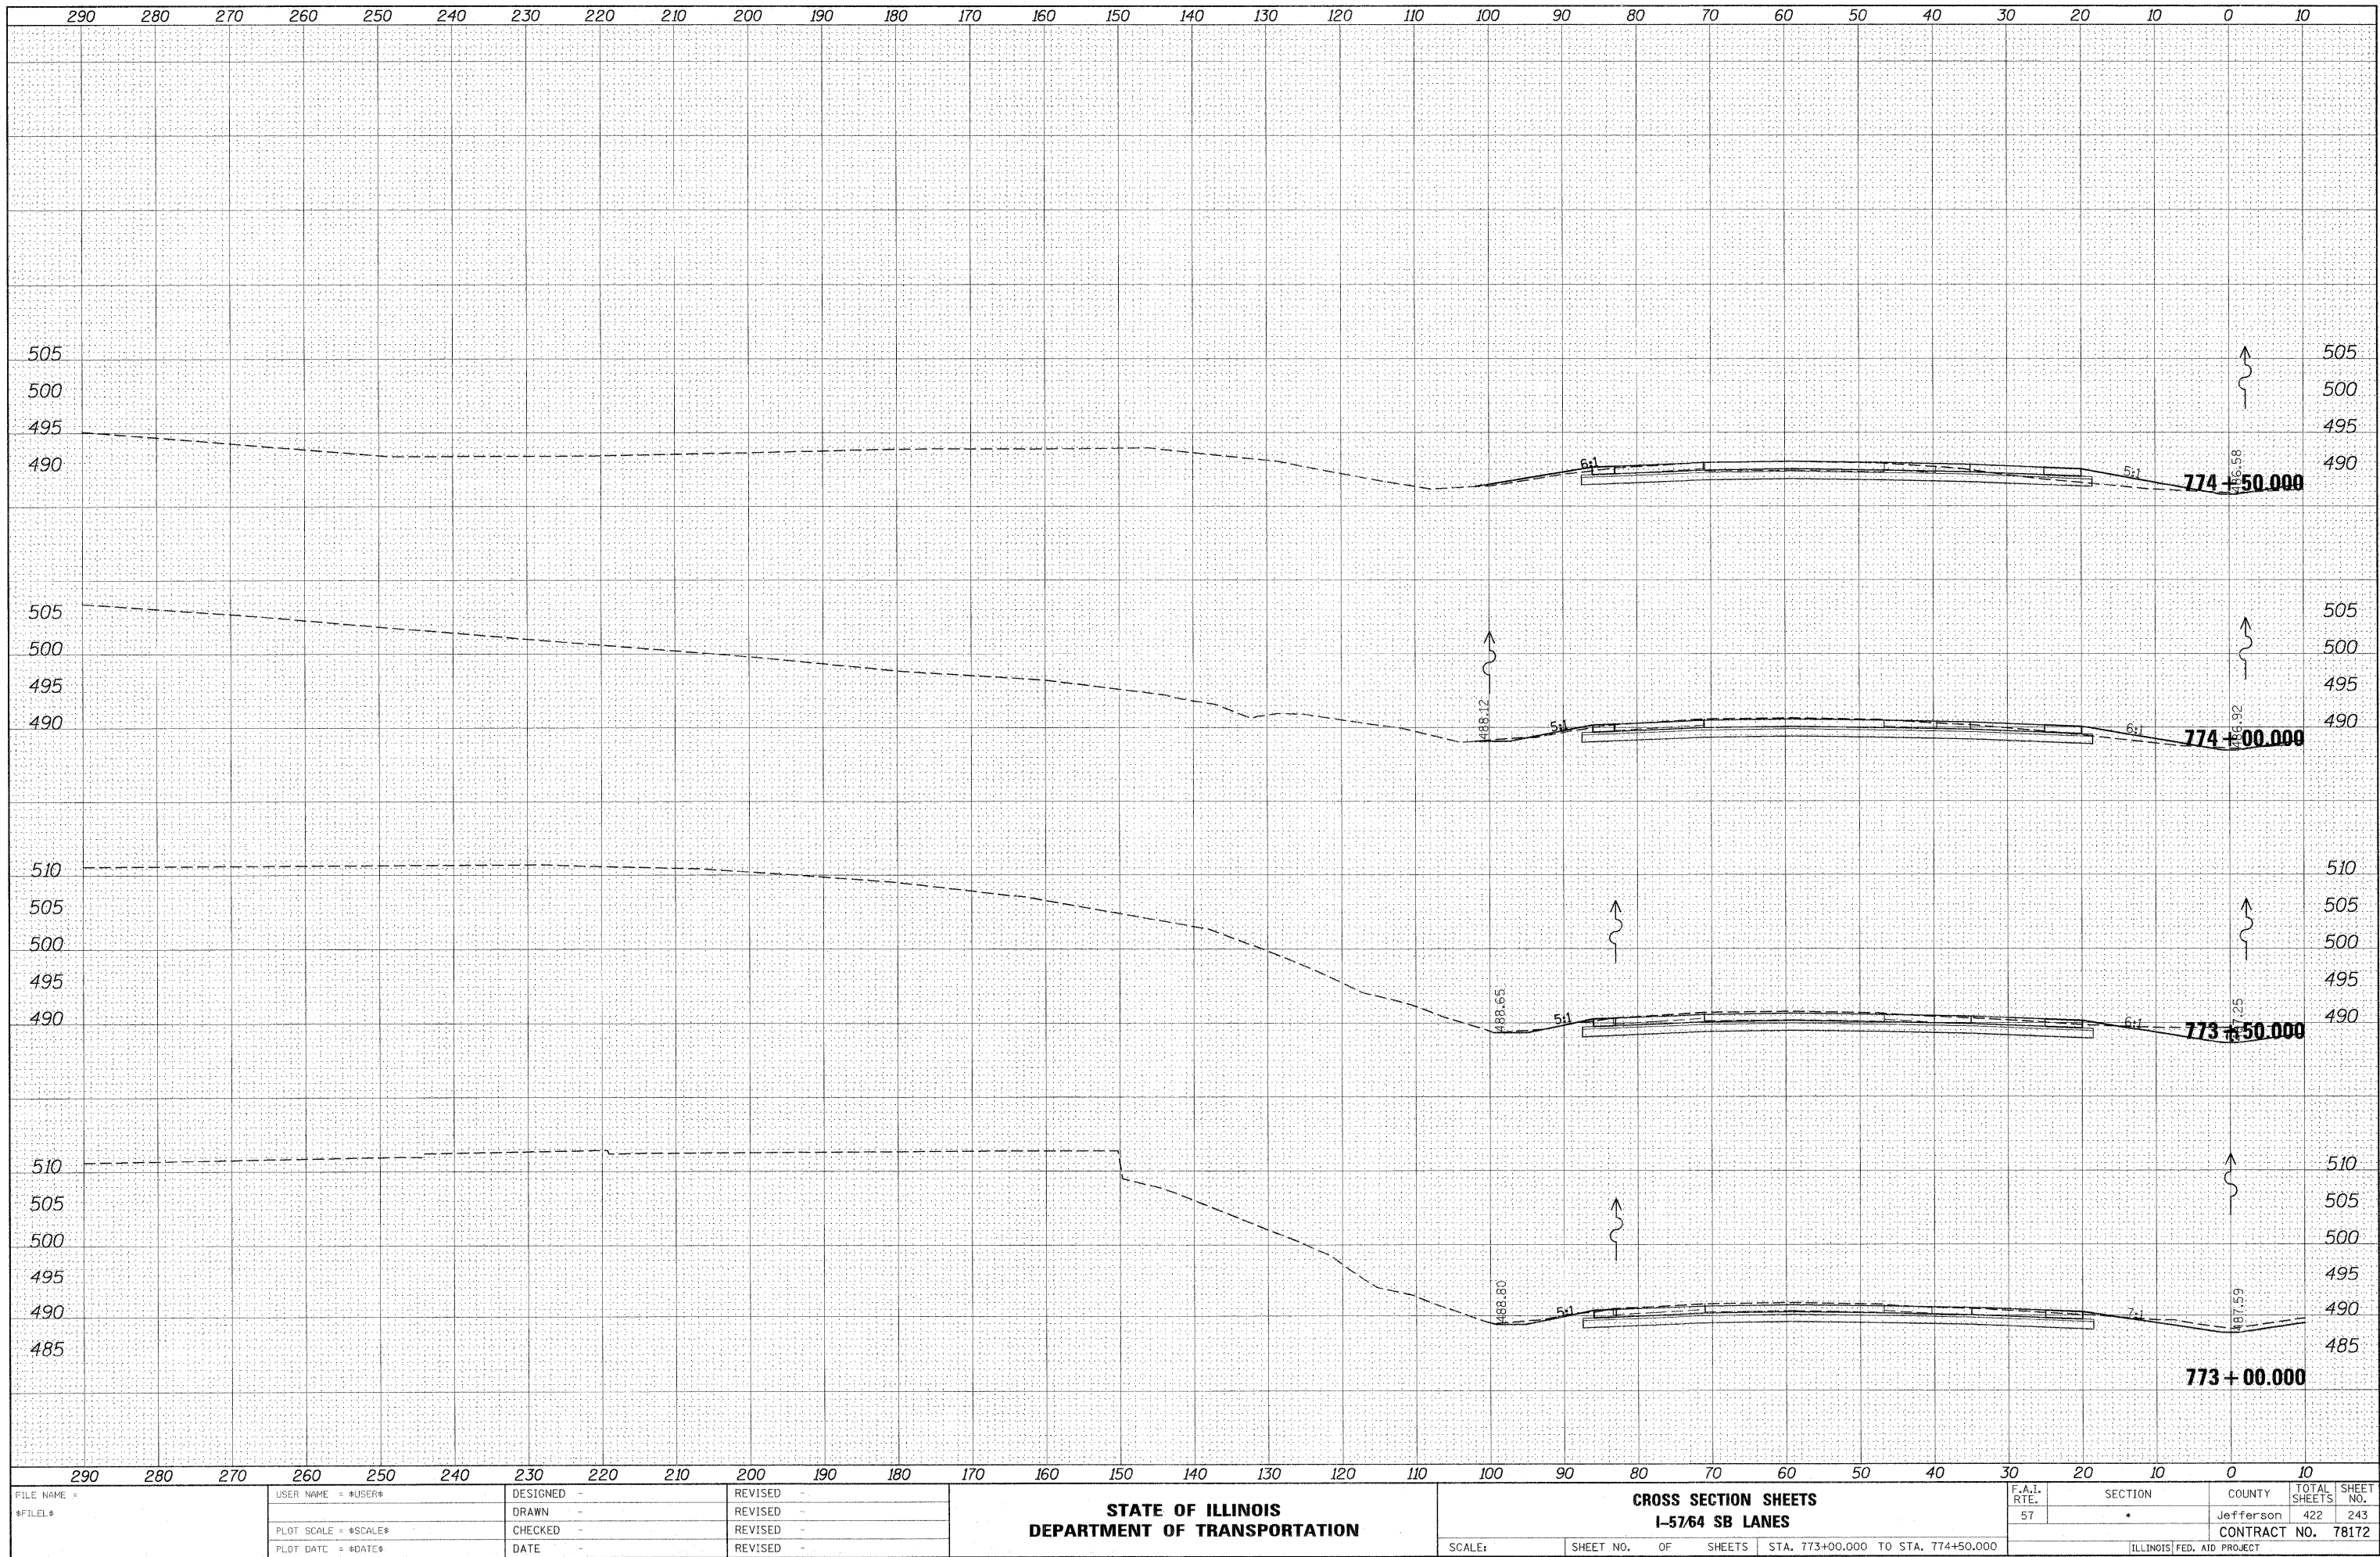


FILE NAME =	USER NAME = *USER*	DESIGNED -	REVISED -	CROSS SECTION SHEETS				F.A.I. RTE.	SECTION	COUNTY	TOTAL SHEETS	SHEET NO.
FILEL		DRAWN -	REVISED -	I-57/64 SB LANES				57	*	Jefferson	422	243
		CHECKED -	REVISED -								CONTRACT NO. 78172	
		DATE -	REVISED -							ILLINOIS FED. AID PROJECT		
				SCALE:				SHEET NO. OF SHEETS		STA. 773+00.000 TO STA. 774+50.000		

ORIGINAL SURVEY	SURVEYED	BY	DATE
NOTE BOOK	PLOTTED		
	TEMPLATE		
	AREAS		
	3: 1: 2: 3: 

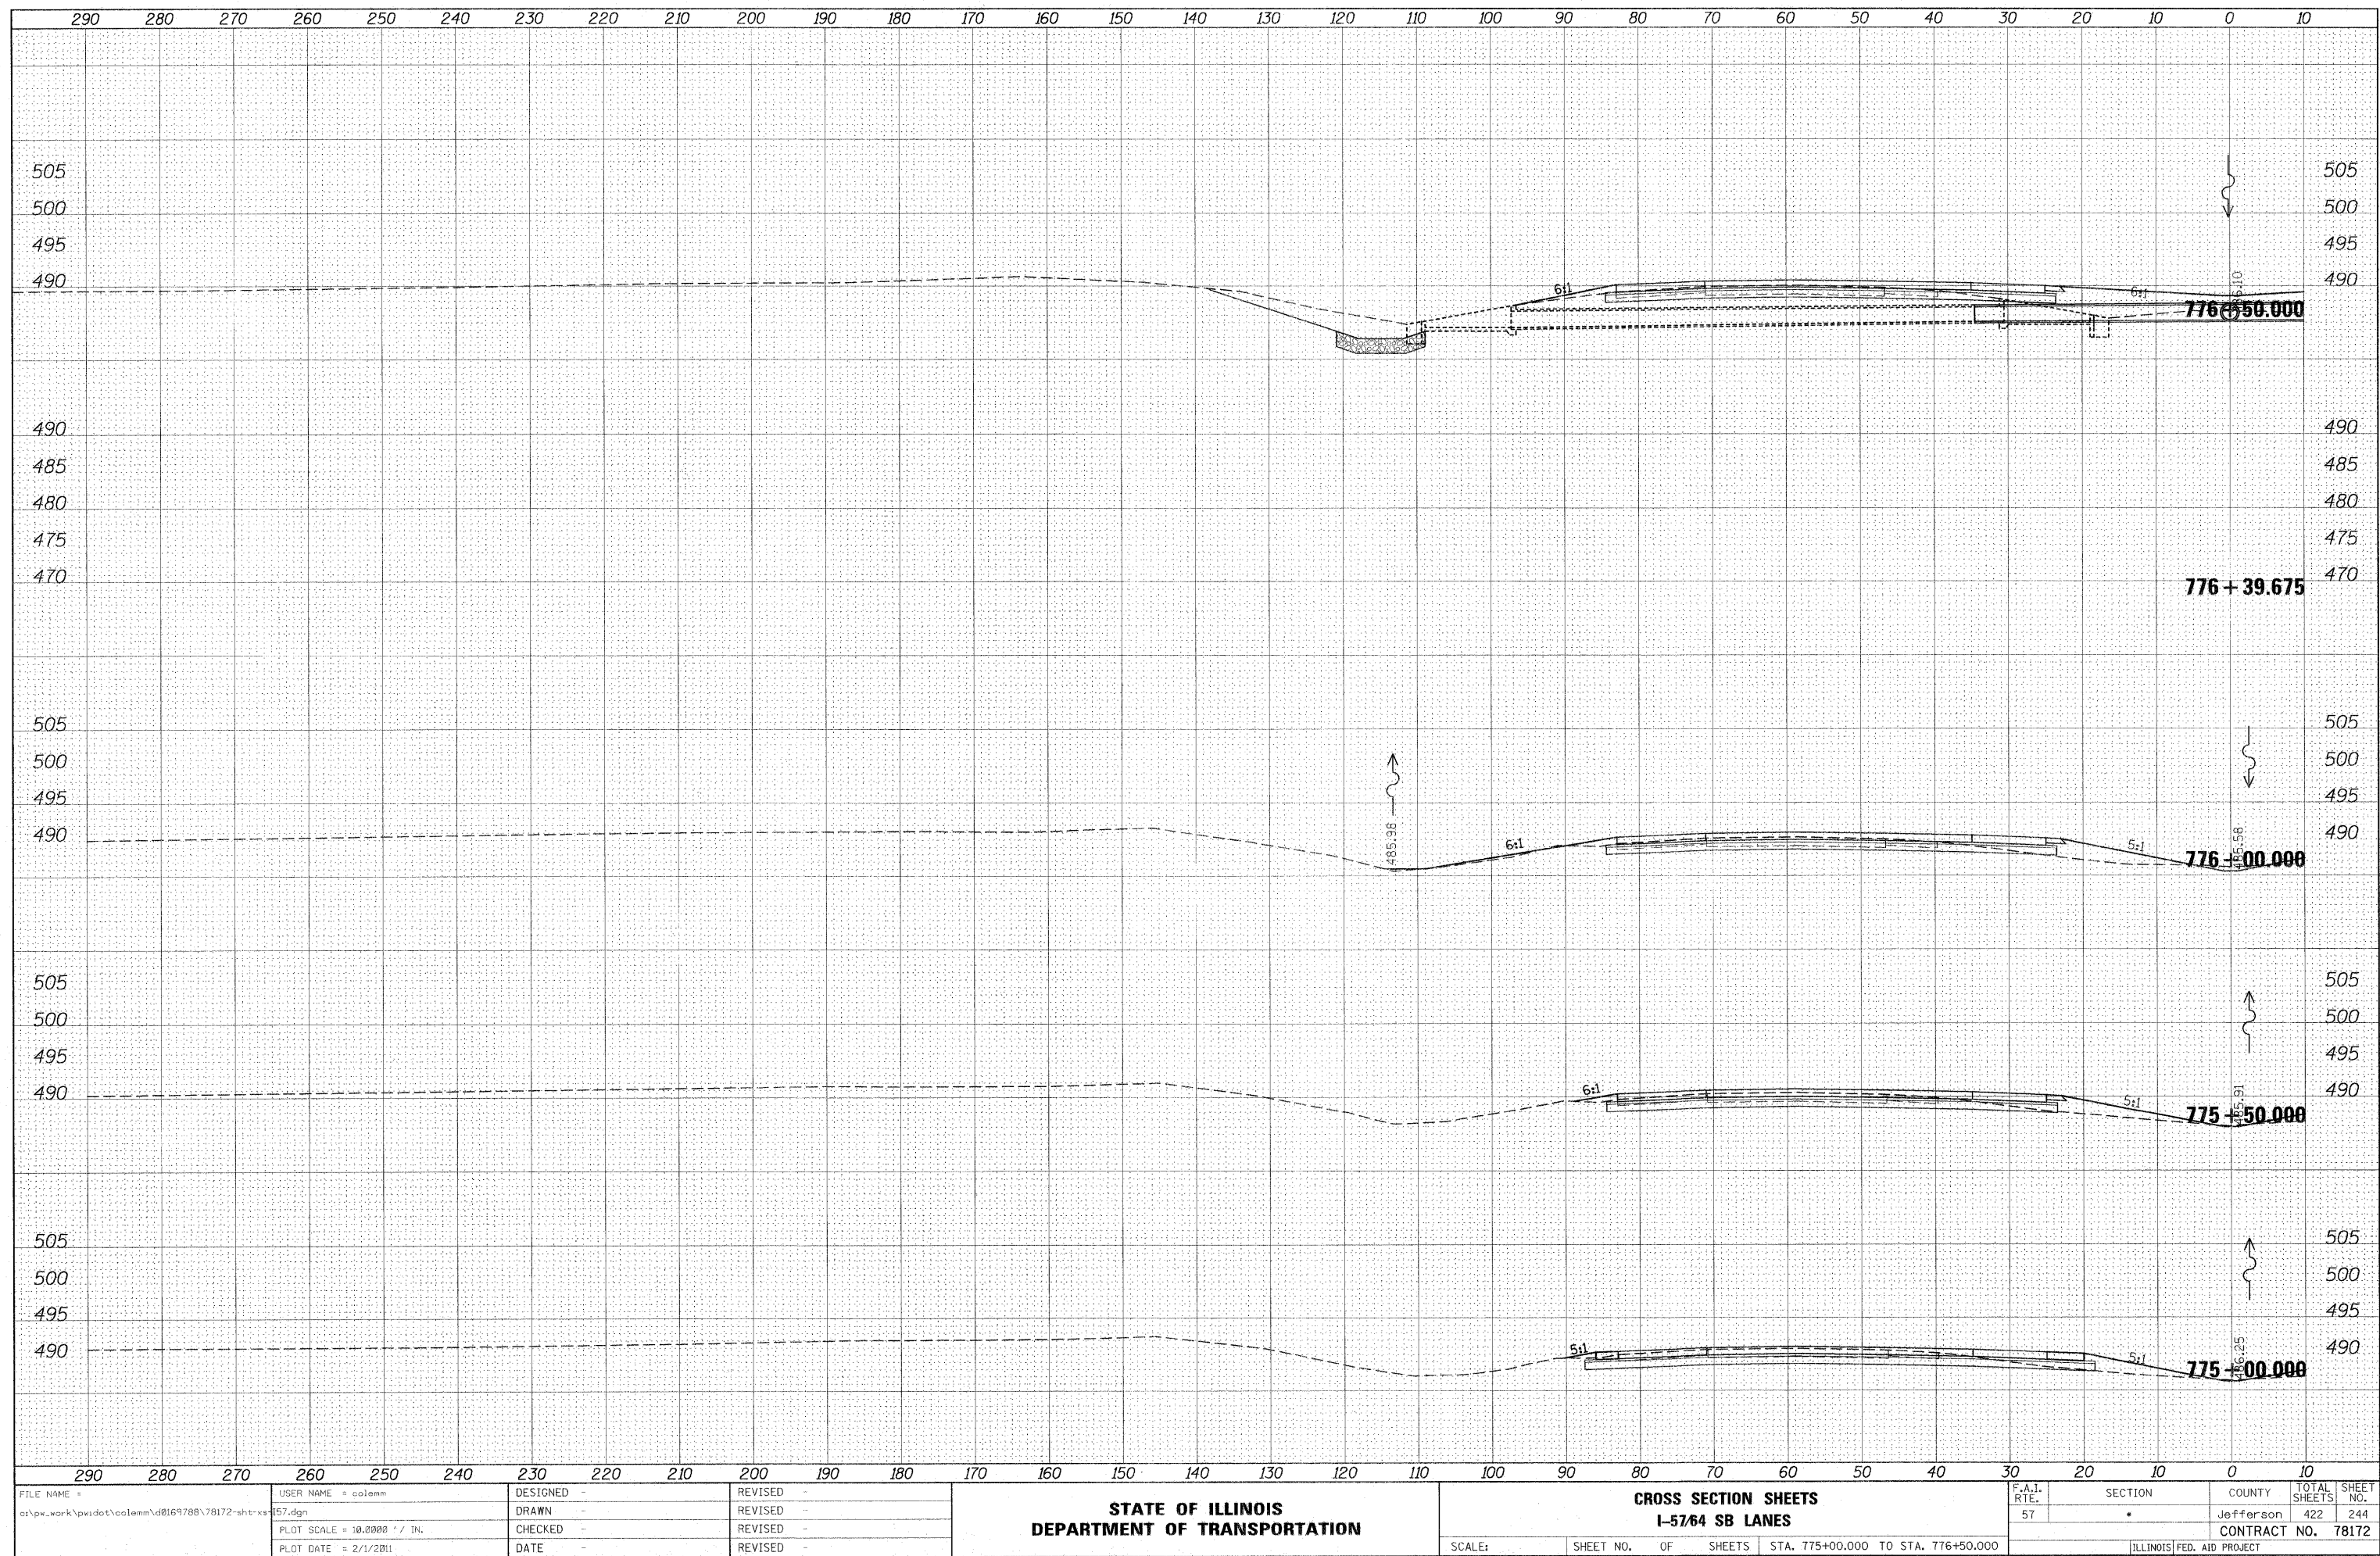


FINAL	SURVEY	DATE
SURVEY	NOTED	BY
NOTE BOOK	TEMPLATE	
NO.	AREAS CHECKED	

ORIGINAL	SURVEY	DATE
SURVEY	NOTED	BY
NOTE BOOK	TEMPLATE	
NO.	AREAS CHECKED	

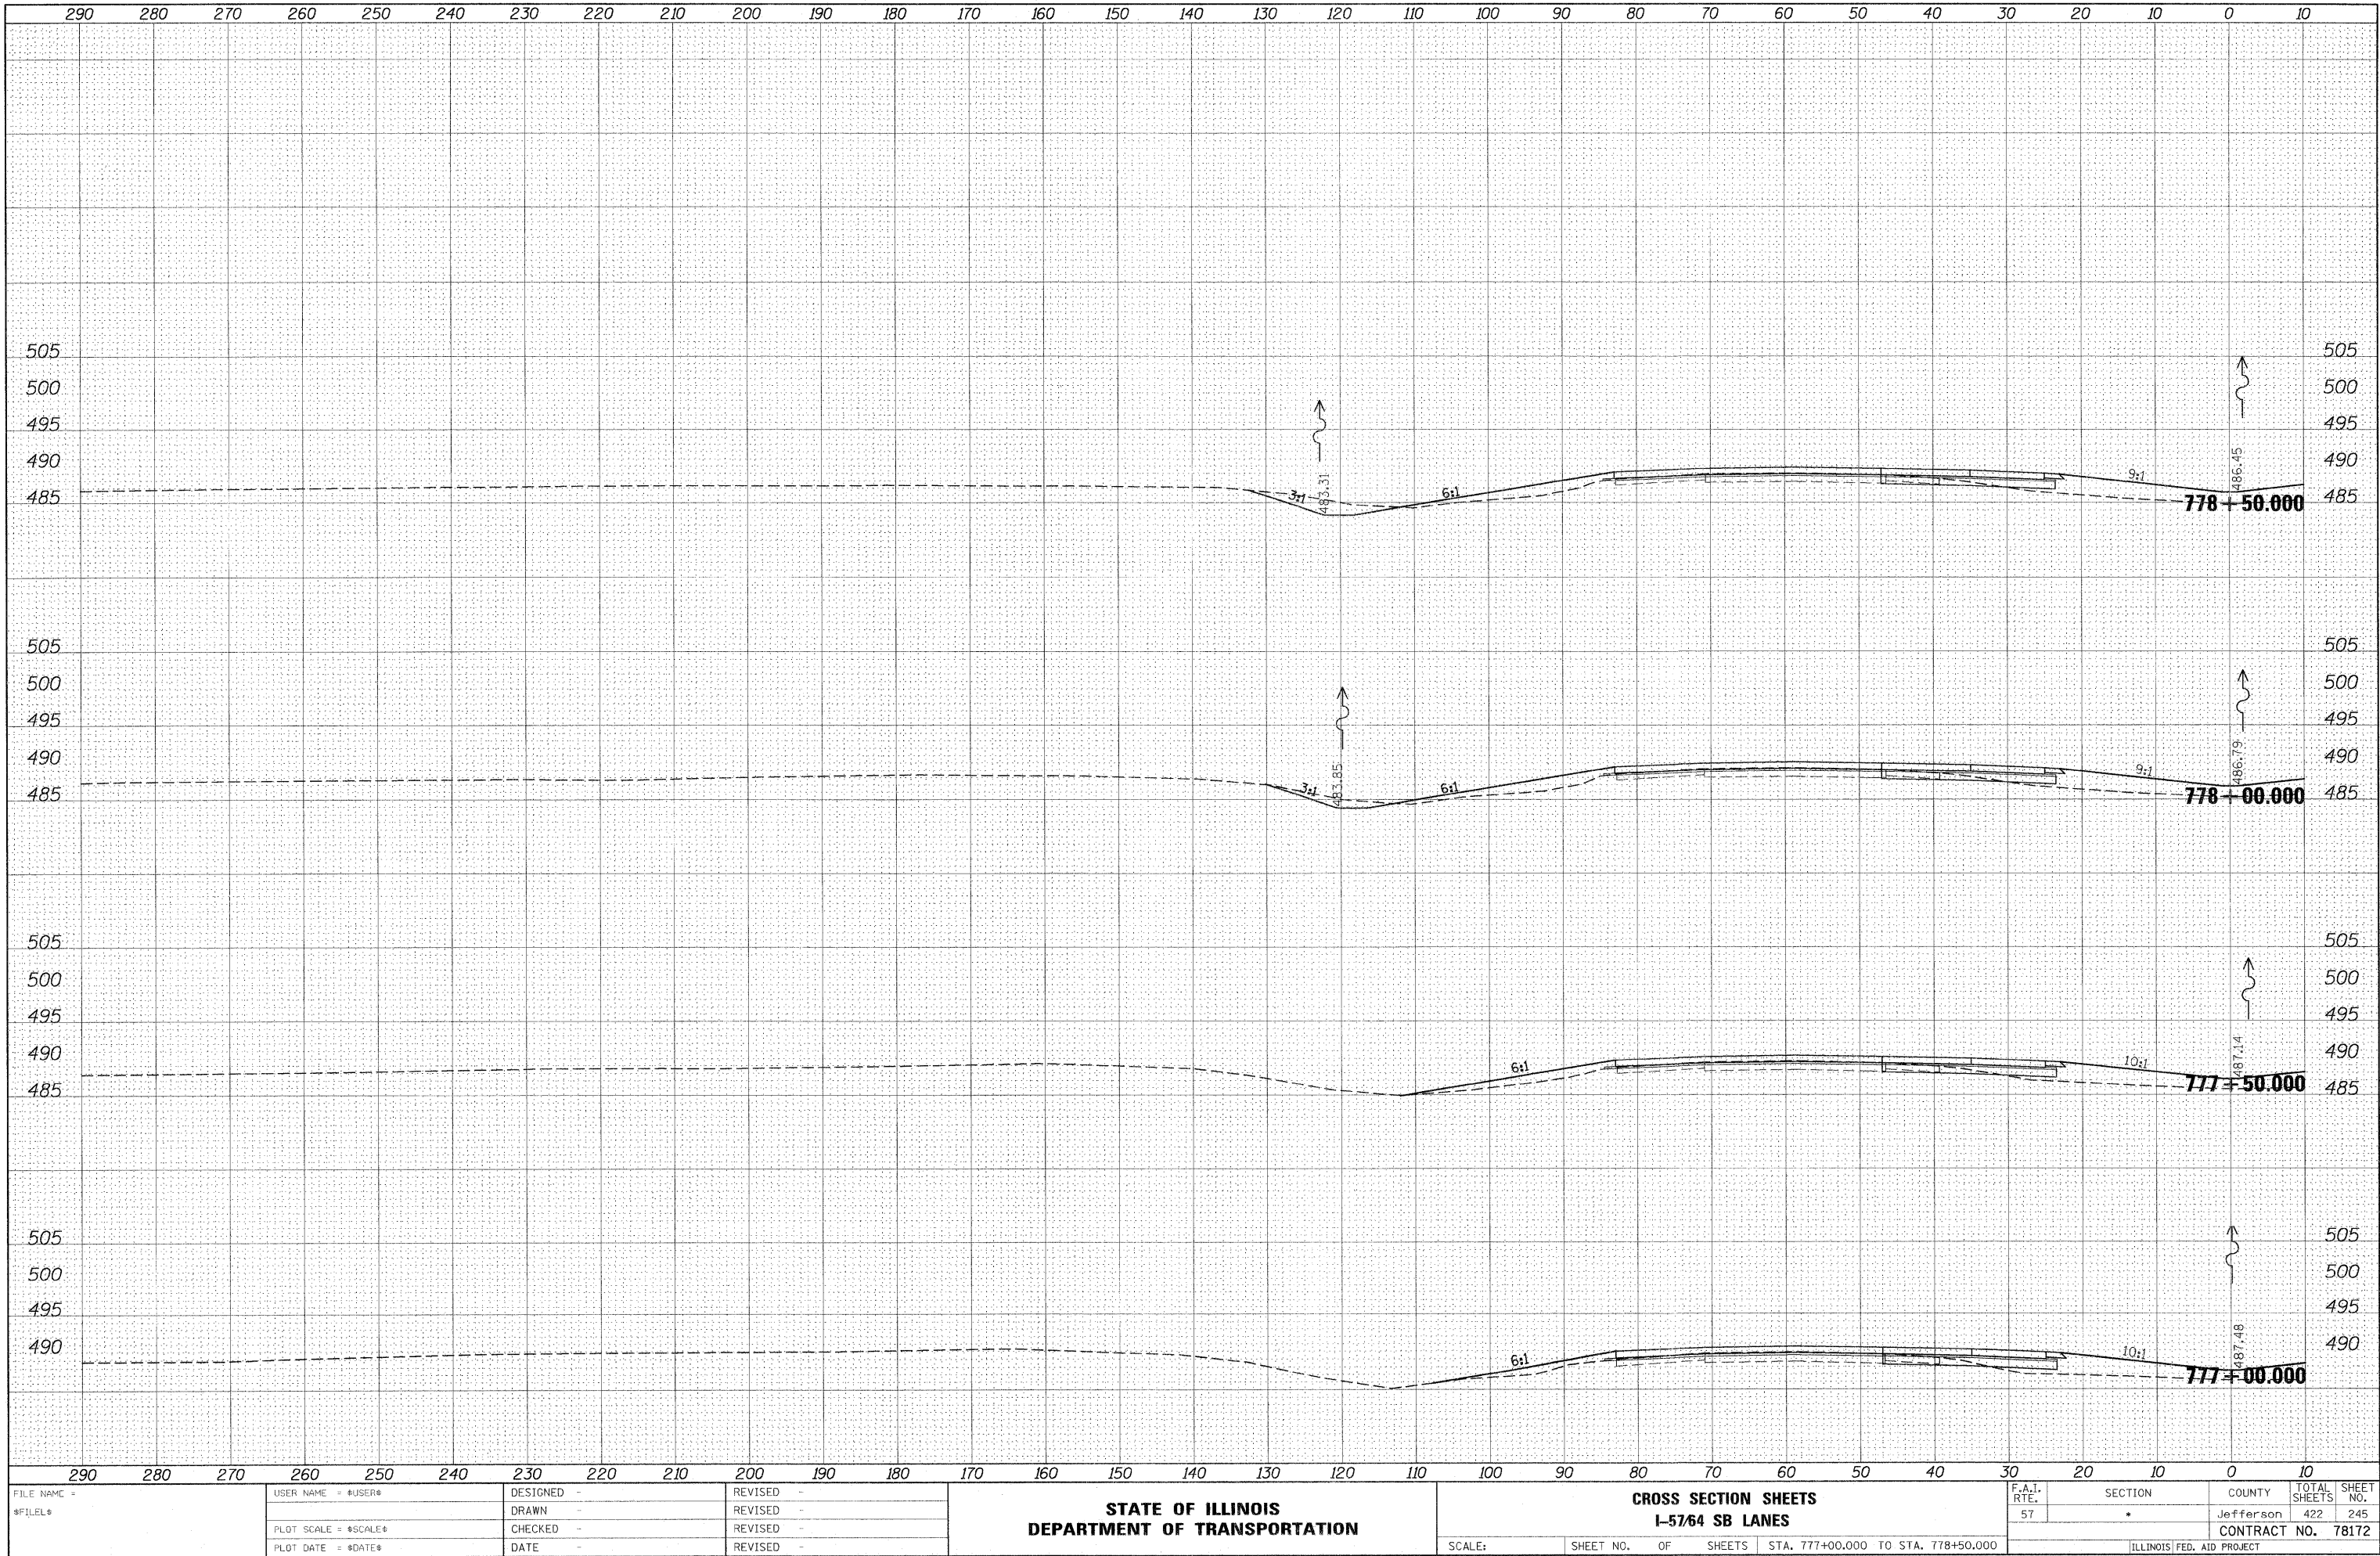

FILE NAME =	USER NAME = #USER#	DESIGNED -	REVISED -	STATE OF ILLINOIS DEPARTMENT OF TRANSPORTATION				CROSS SECTION SHEETS I-57/64 SB LANES				F.A.I. RTE.	SECTION	COUNTY	TOTAL SHEETS	SHEET NO.
\$FILEL\$		DRAWN -	REVISED -									57	*	Jefferson	422	245
		CHECKED -	REVISED -											CONTRACT NO.	78172	
		DATE -	REVISED -											ILLINOIS FED. AID PROJECT		
SCALE:		SHEET NO.		OF		SHEETS		STA. 777+00.000 TO STA. 778+50.000								


ORIGINAL SURVEY	SURVEYED	BY	DATE
	PLOTTED		
	TEMPLATE		
	AREAS		

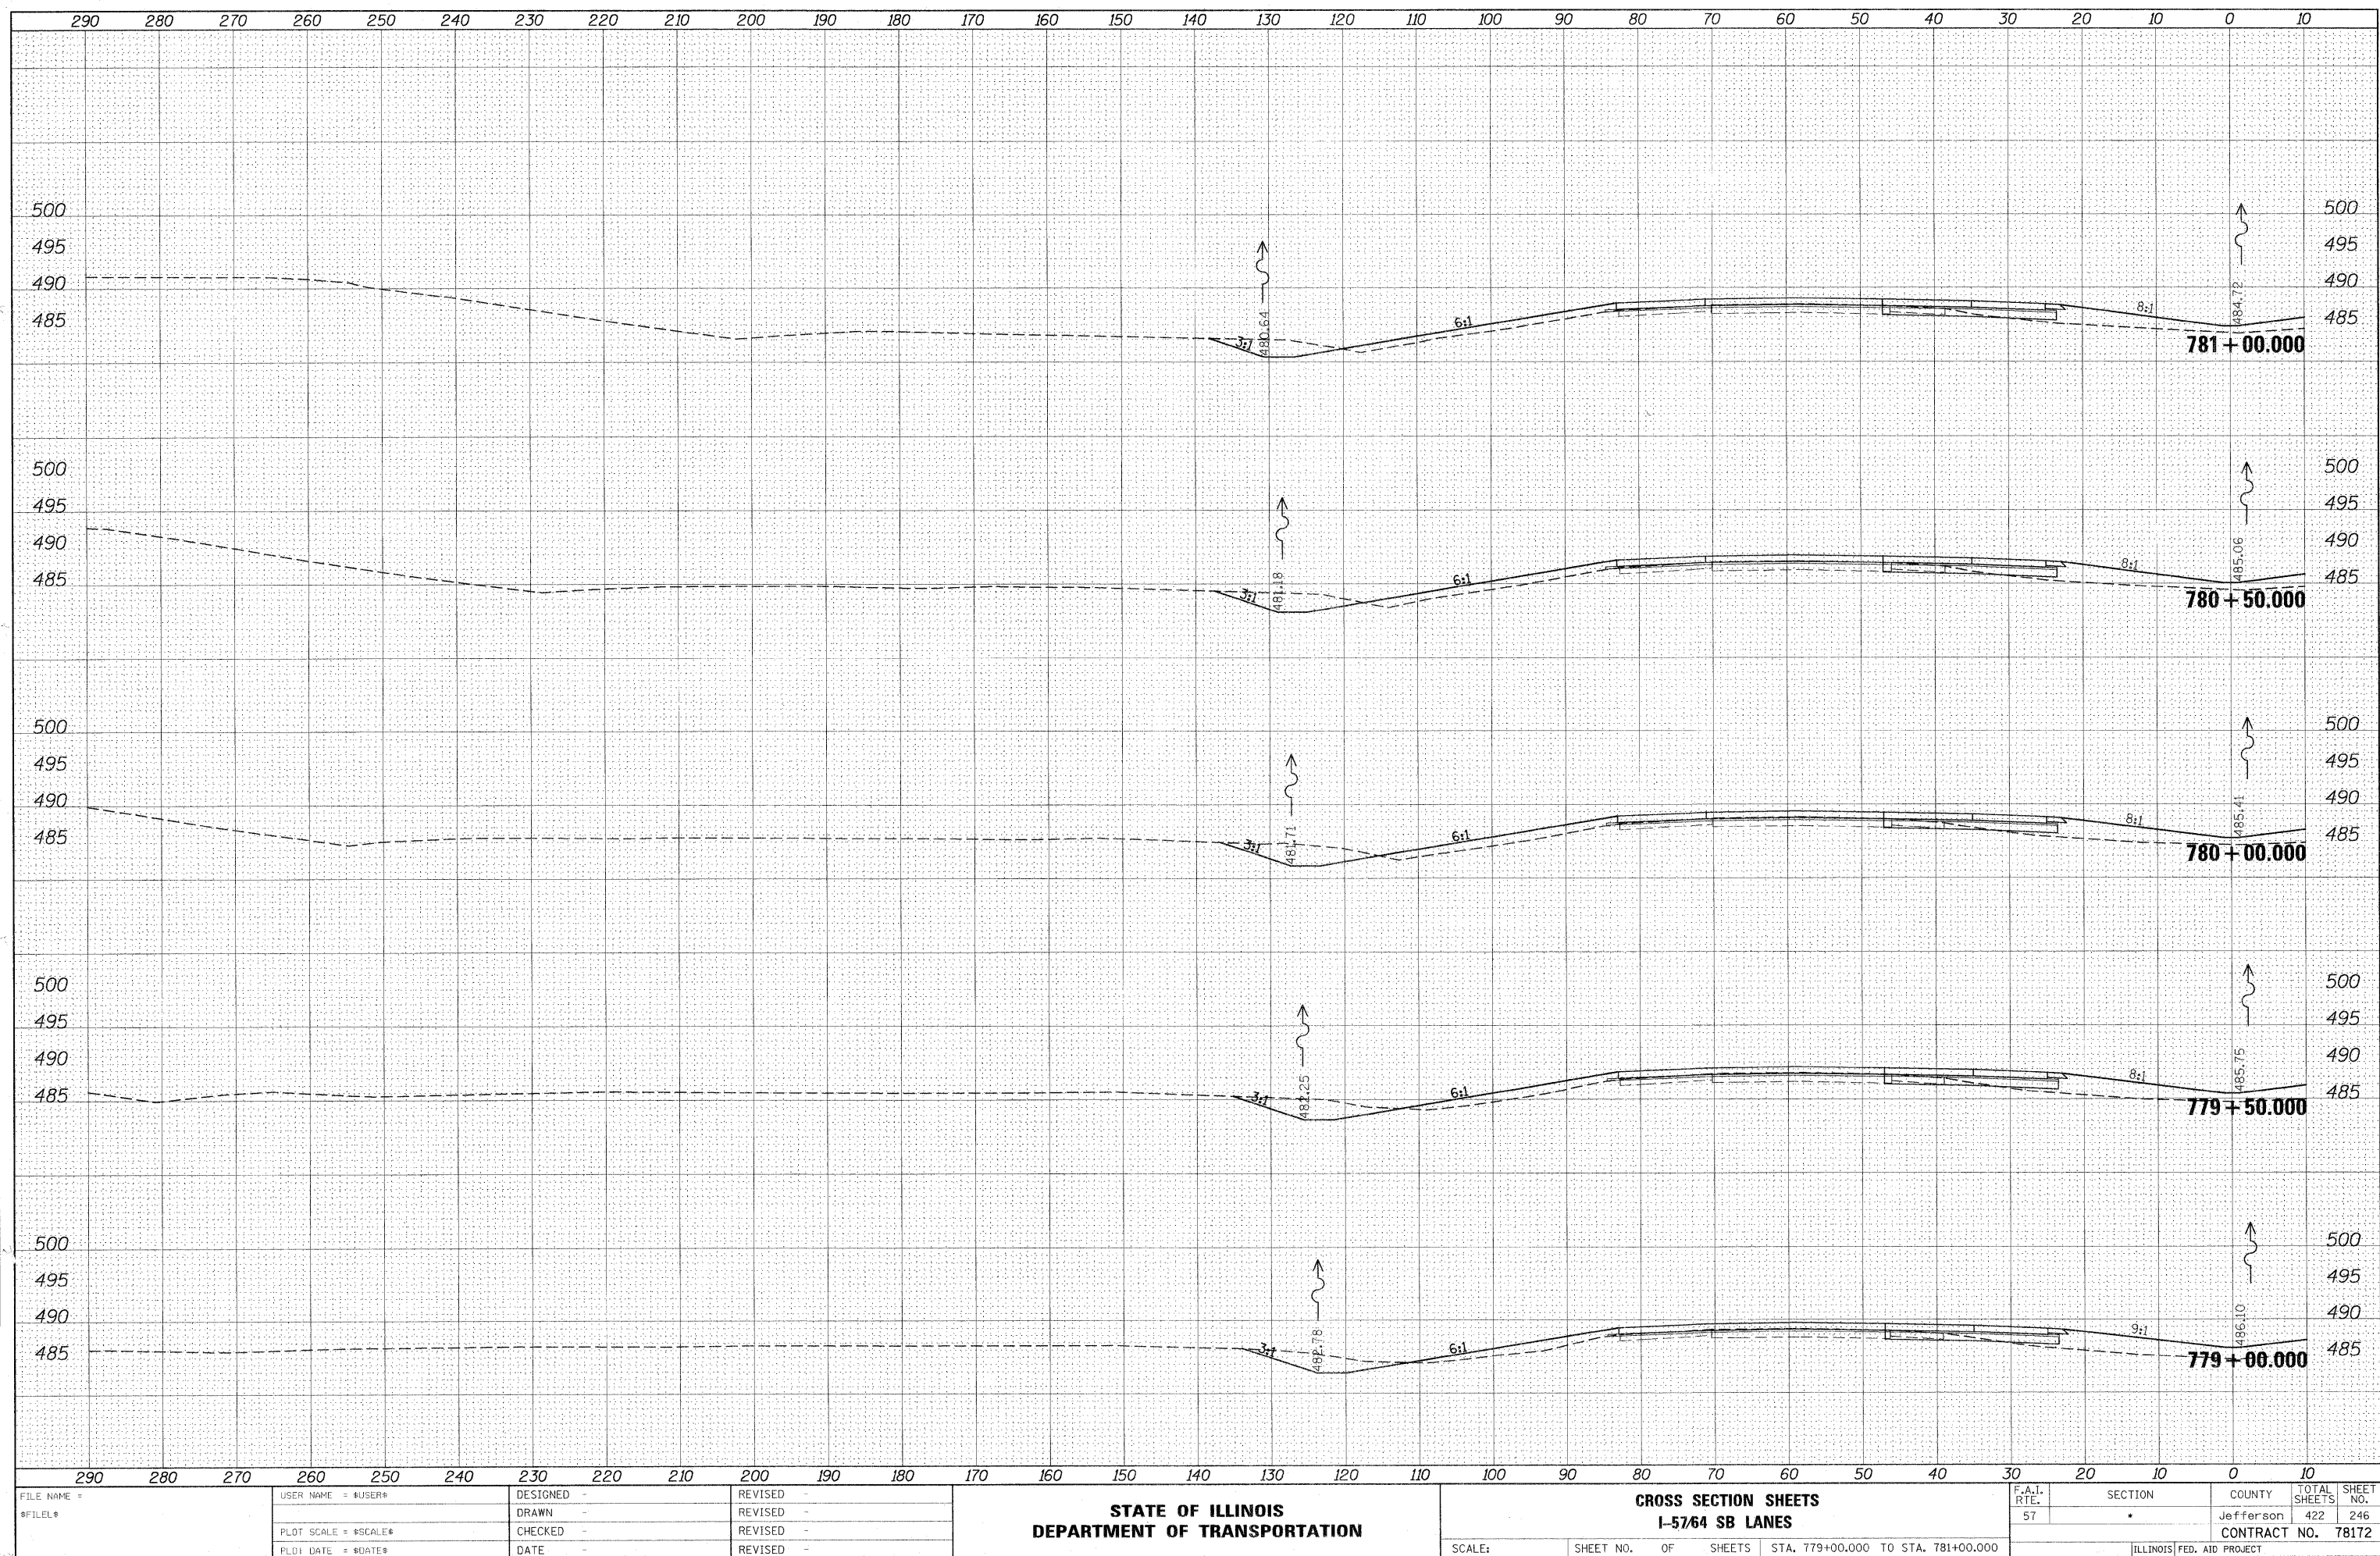


DATE	BY
SURVEYED	NOTES
PLOTTED	TEMP
NO. BOOK	AREAS CHECKED

DATE	BY
SURVEYED	NOTES
PLOTTED	TEMP
NO. BOOK	AREAS CHECKED

FILE NAME =	USER NAME = *USER*	DESIGNED -	REVISED -	STATE OF ILLINOIS DEPARTMENT OF TRANSPORTATION	CROSS SECTION SHEETS I-57/64 SB LANES			F.A.I. RTE. 57	SECTION •	COUNTY Jefferson	TOTAL SHEETS 422	SHEET NO. 247
FILEL		DRAWN -	REVISED -					CONTRACT NO. 78172				
		CHECKED -	REVISED -					ILLINOIS FED. AID PROJECT				
		DATE -	REVISED -									
					SCALE:	SHEET NO.	OF	SHEETS	STA. 781+50.000 TO STA. 783+00.000			

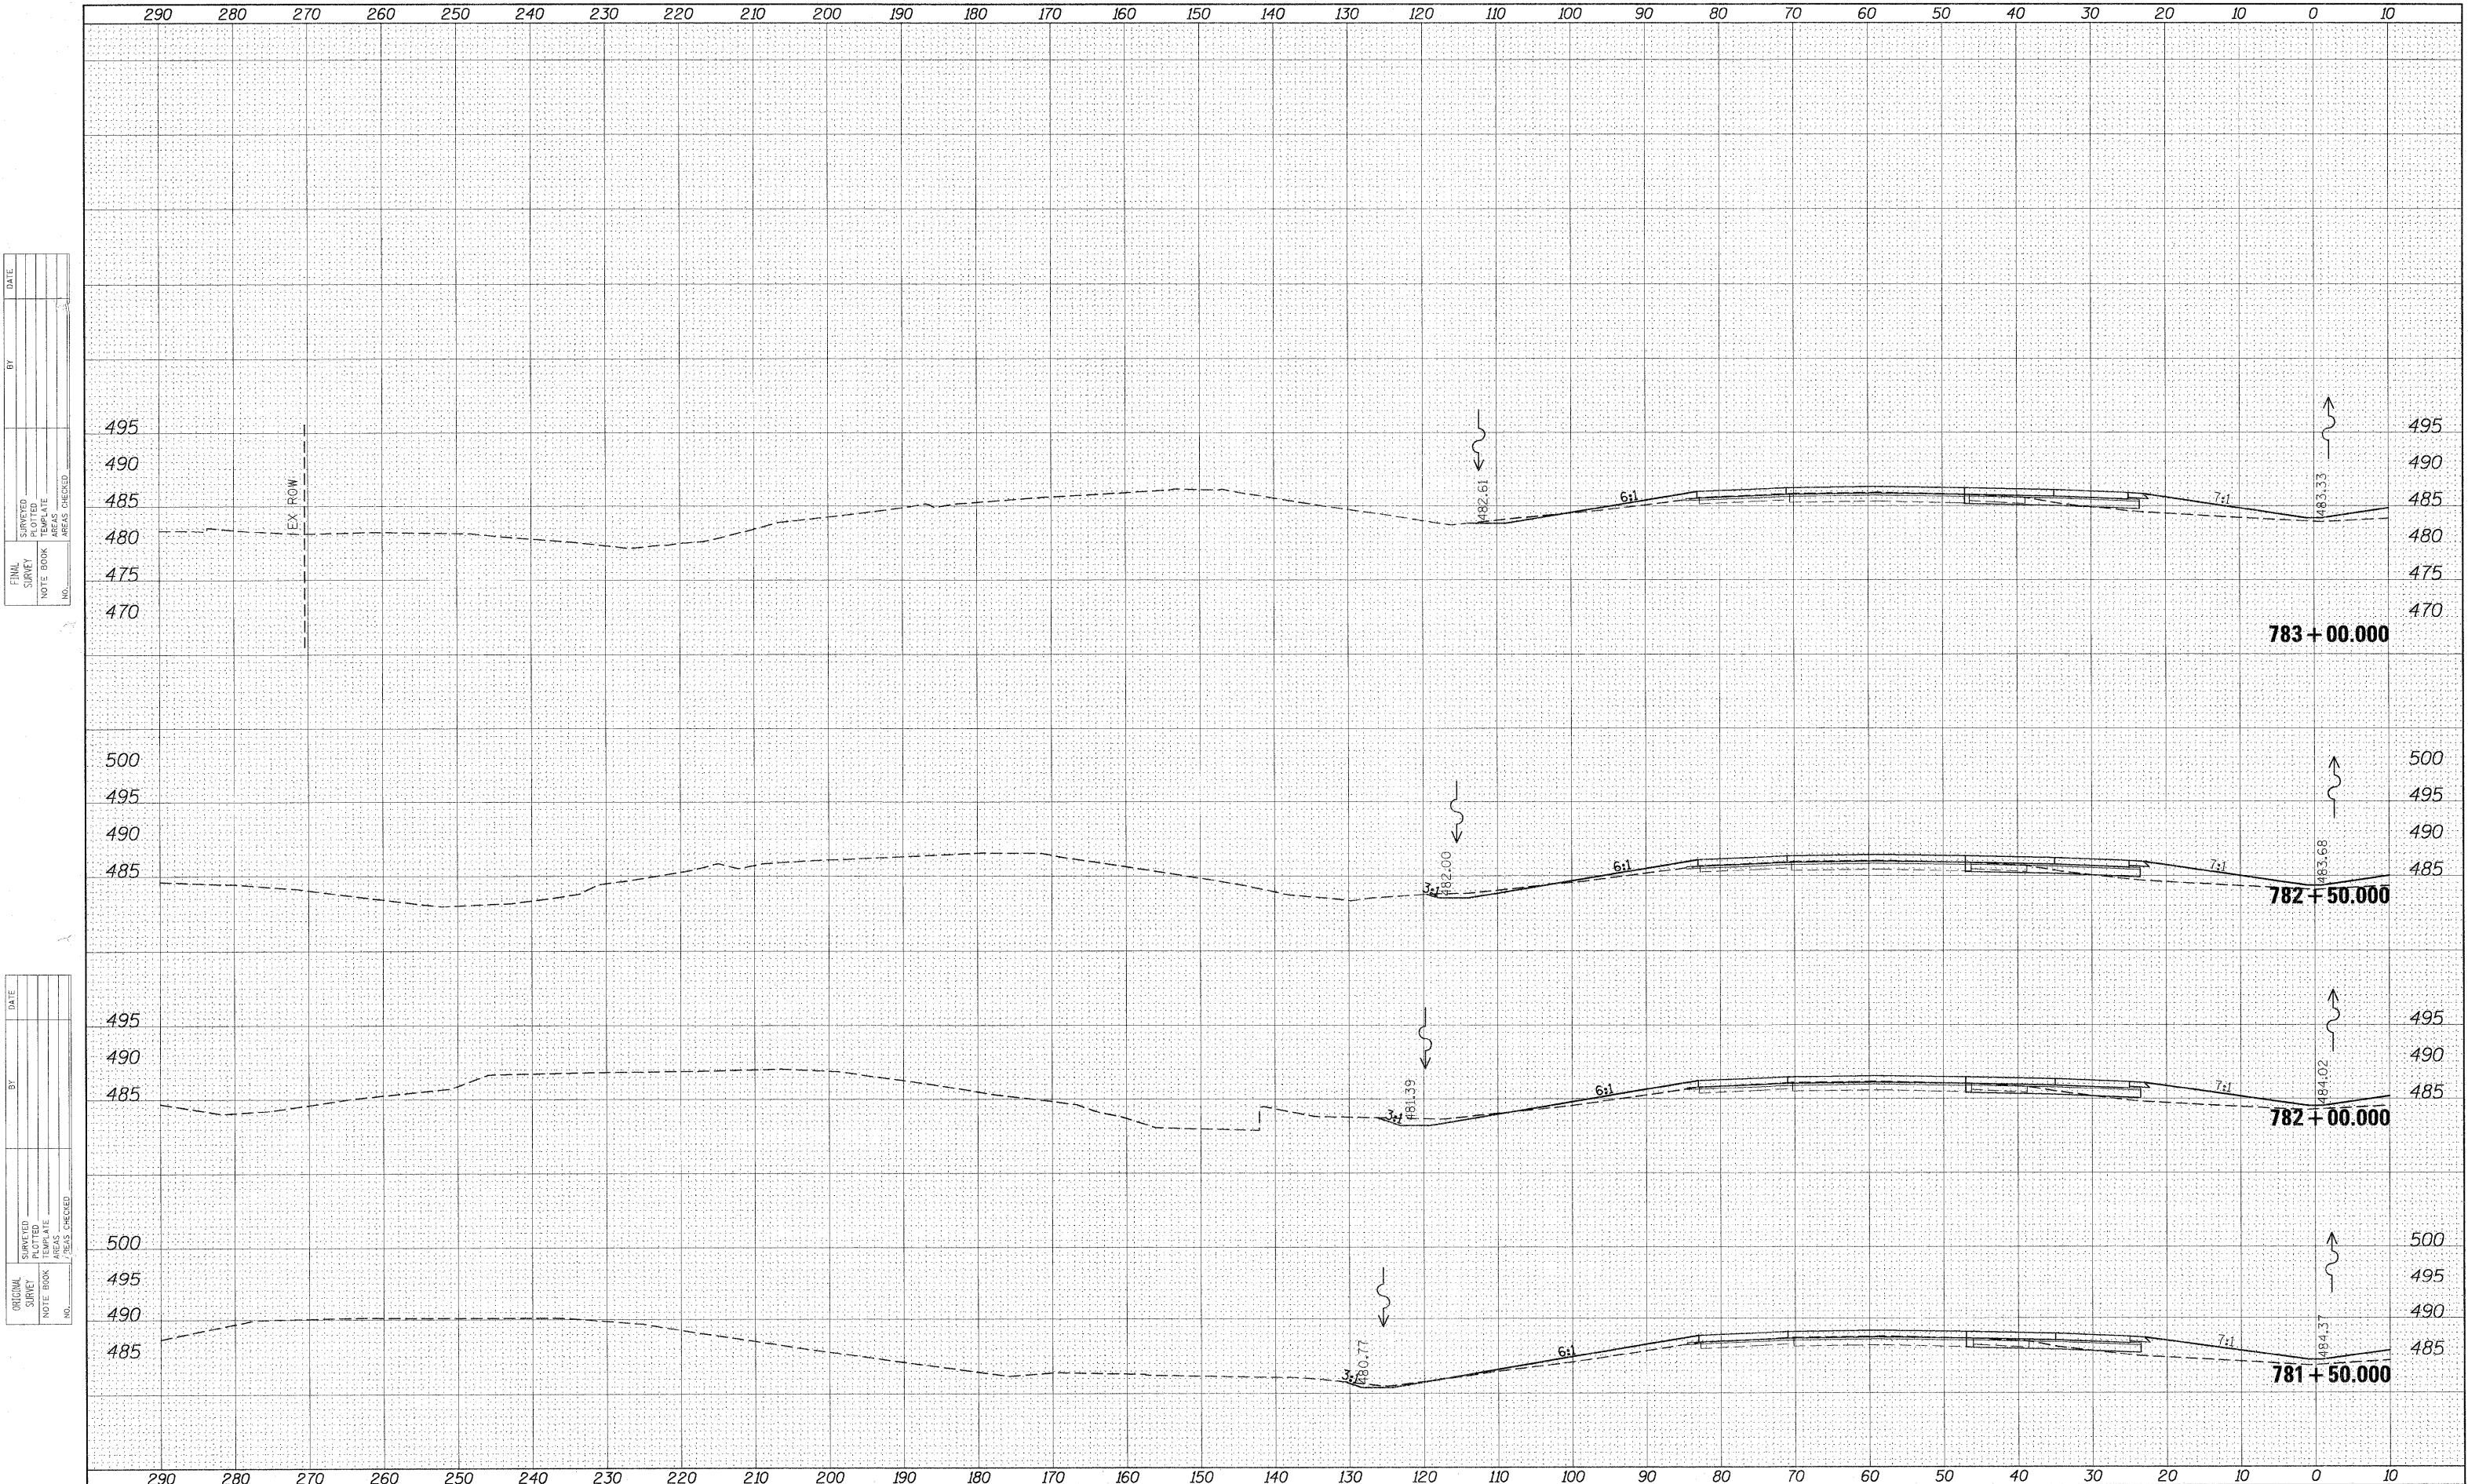


ORIGINAL SURVEY	SURVEYED PLOTTED	BY	DATE
NOTE BOOK	TEMPLATE		
NO.	AREAS CHECKED		

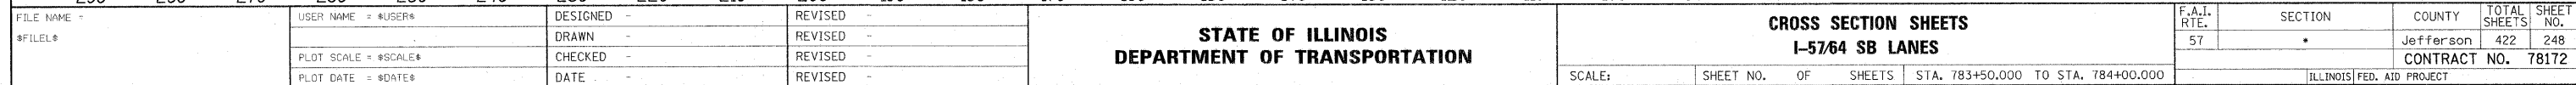


DATE	BY	SURVEYED	NO.
		NOTE BOOK	
		PLATTED	
		AREAS CHECKED	

DATE	BY	SURVEYED	NO.
		NOTE BOOK	
		PLATTED	
		AREAS CHECKED	

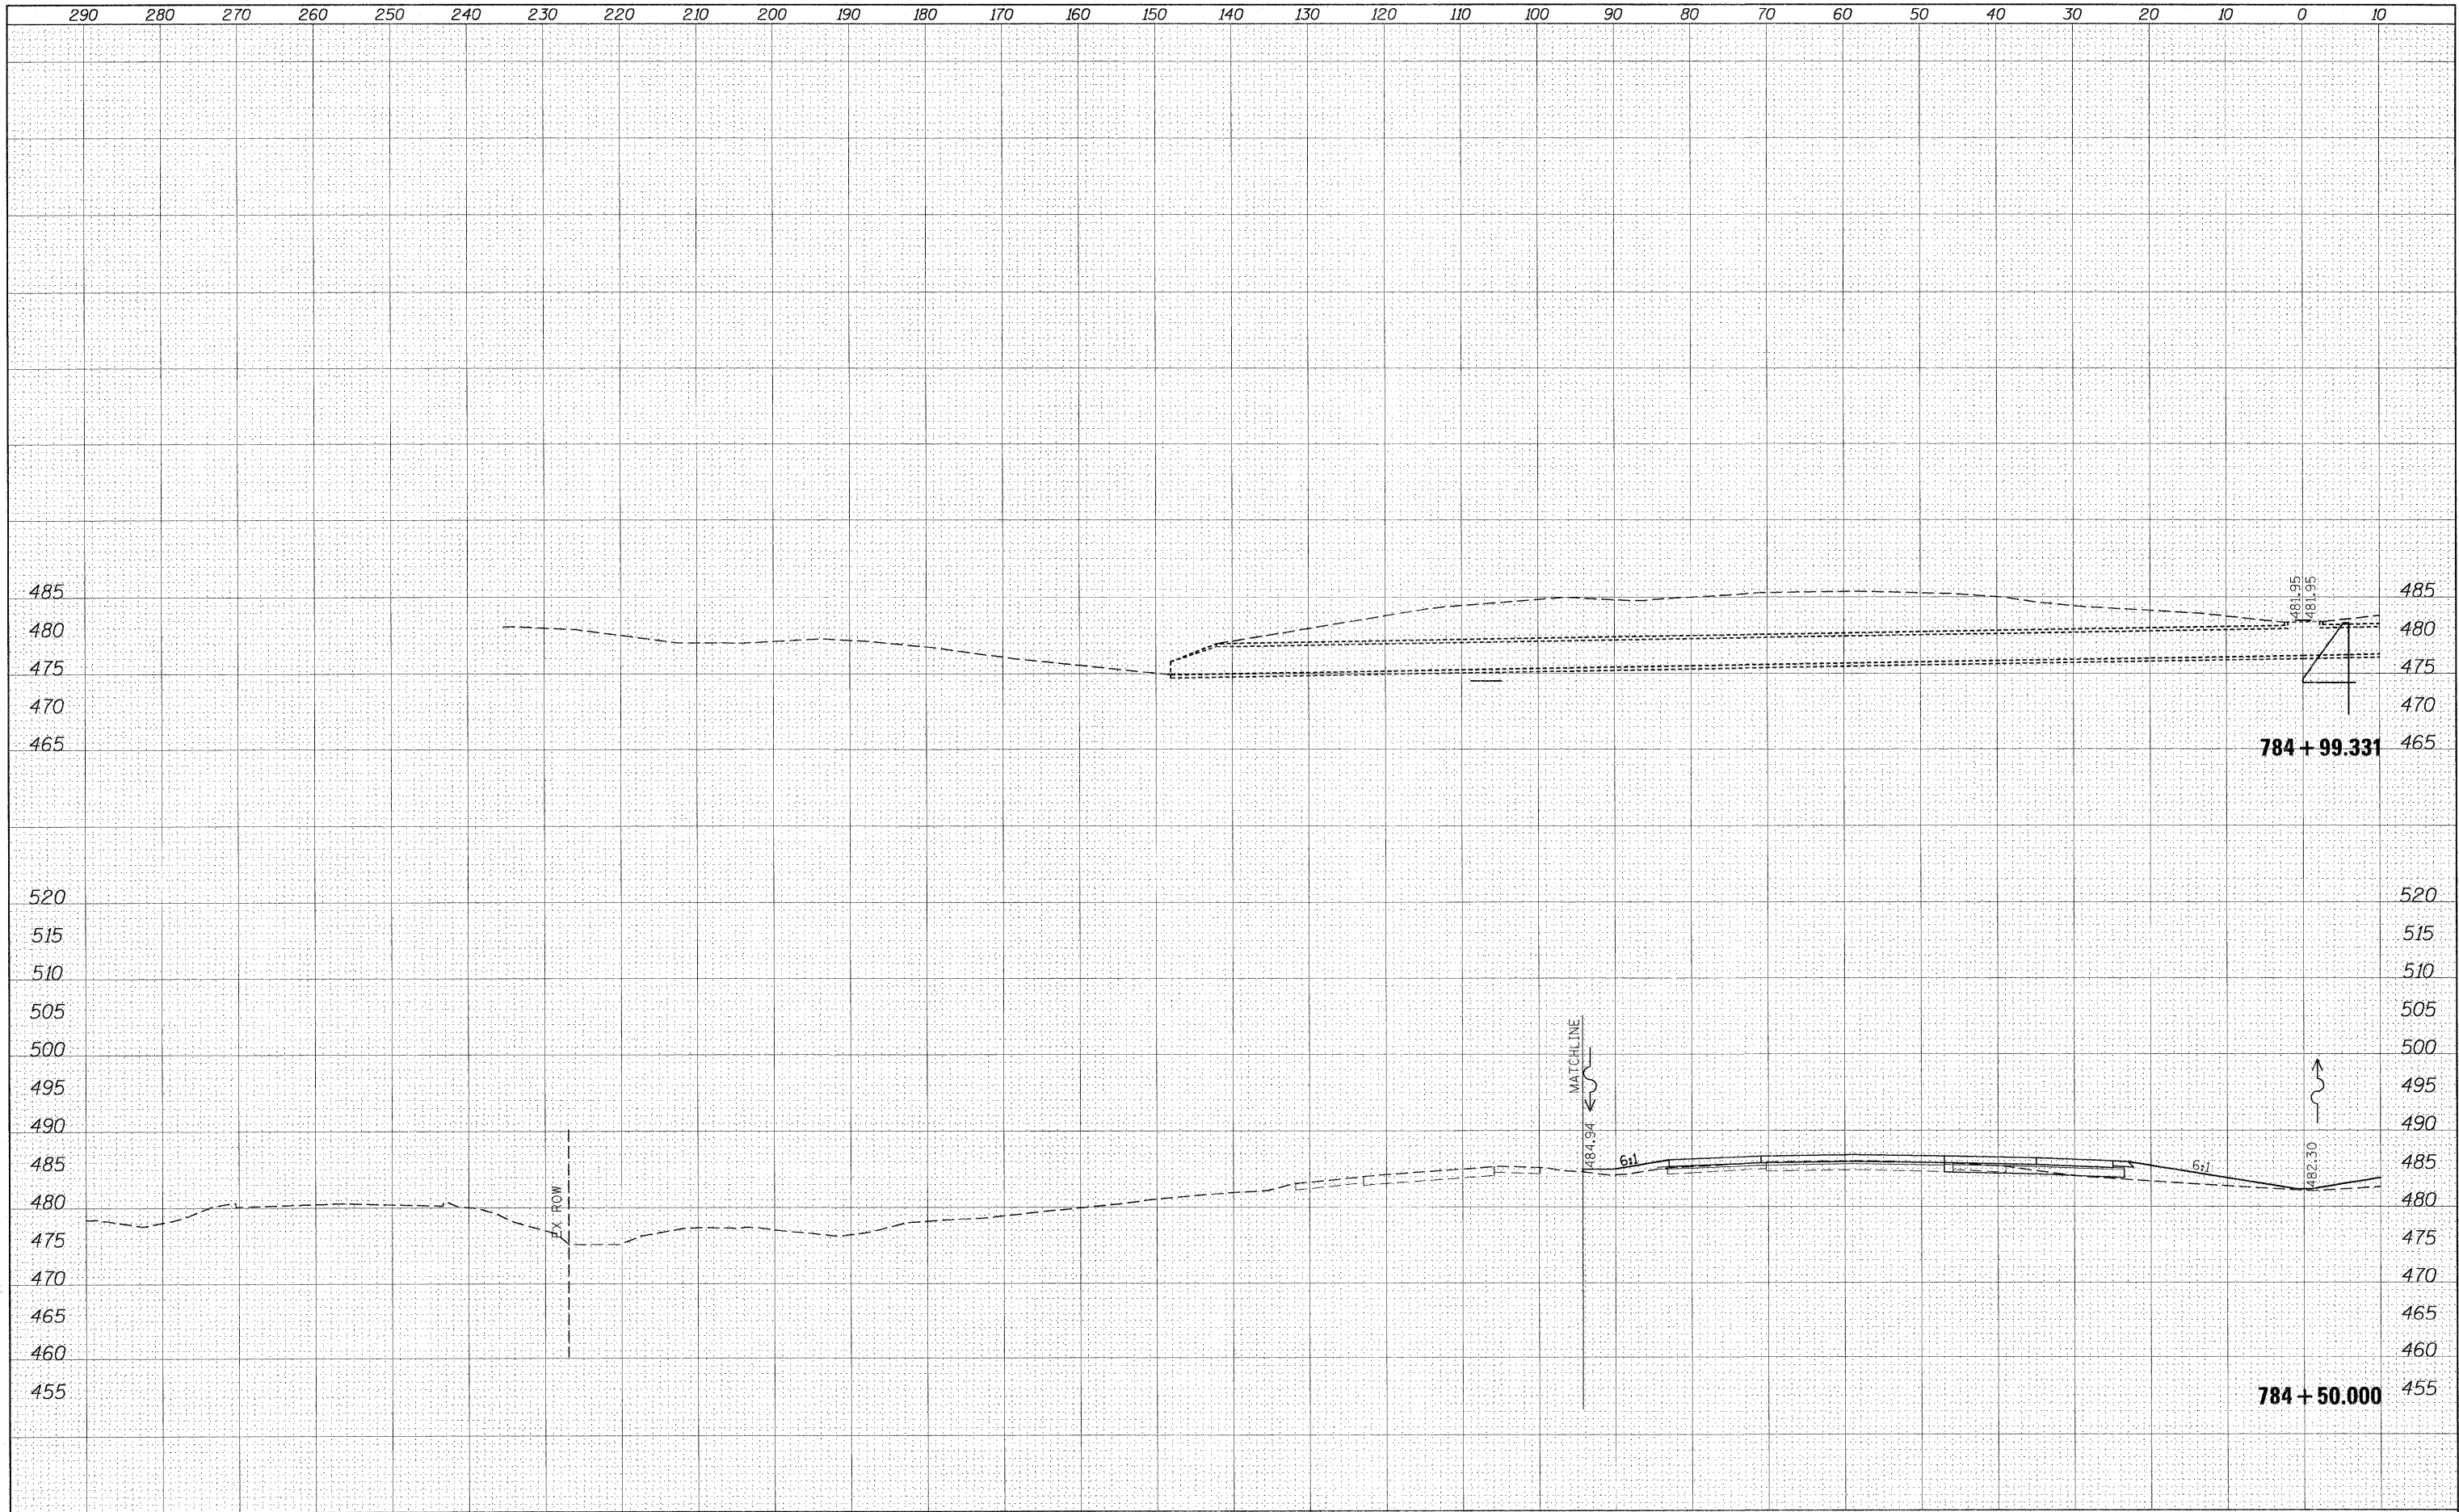


290	280	270	260	250	240	230	220	210	200	190	180	170	160	150	140	130	120	110	100	90	80	70	60	50	40	30	20	10	0	10	
FILE NAME =			USER NAME = \$USER\$		DESIGNED -		REVISED -		STATE OF ILLINOIS DEPARTMENT OF TRANSPORTATION											CROSS SECTION SHEETS						F.A.I. RTE.	SECTION		COUNTY	TOTAL SHEETS	SHEET NO.
\$FILEL\$					DRAWN -		REVISED -													I-57/64 SB LANES						57	•		Jefferson	422	249
			PLOT SCALE = \$SCALE\$		CHECKED -		REVISED -																			CONTRACT NO. 78172					
			PLOT DATE = \$DATE\$		DATE -		REVISED -																			SCALE:		SHEET NO.	OF	SHEETS	STA. 784+50.000 TO STA. 784+99.331

ORIGINAL SURVEY		BY	DATE
	SURVEYED		
	PLOTTED		
	TEMPLATE		
	COPIES		
	REAS. CHECKED		

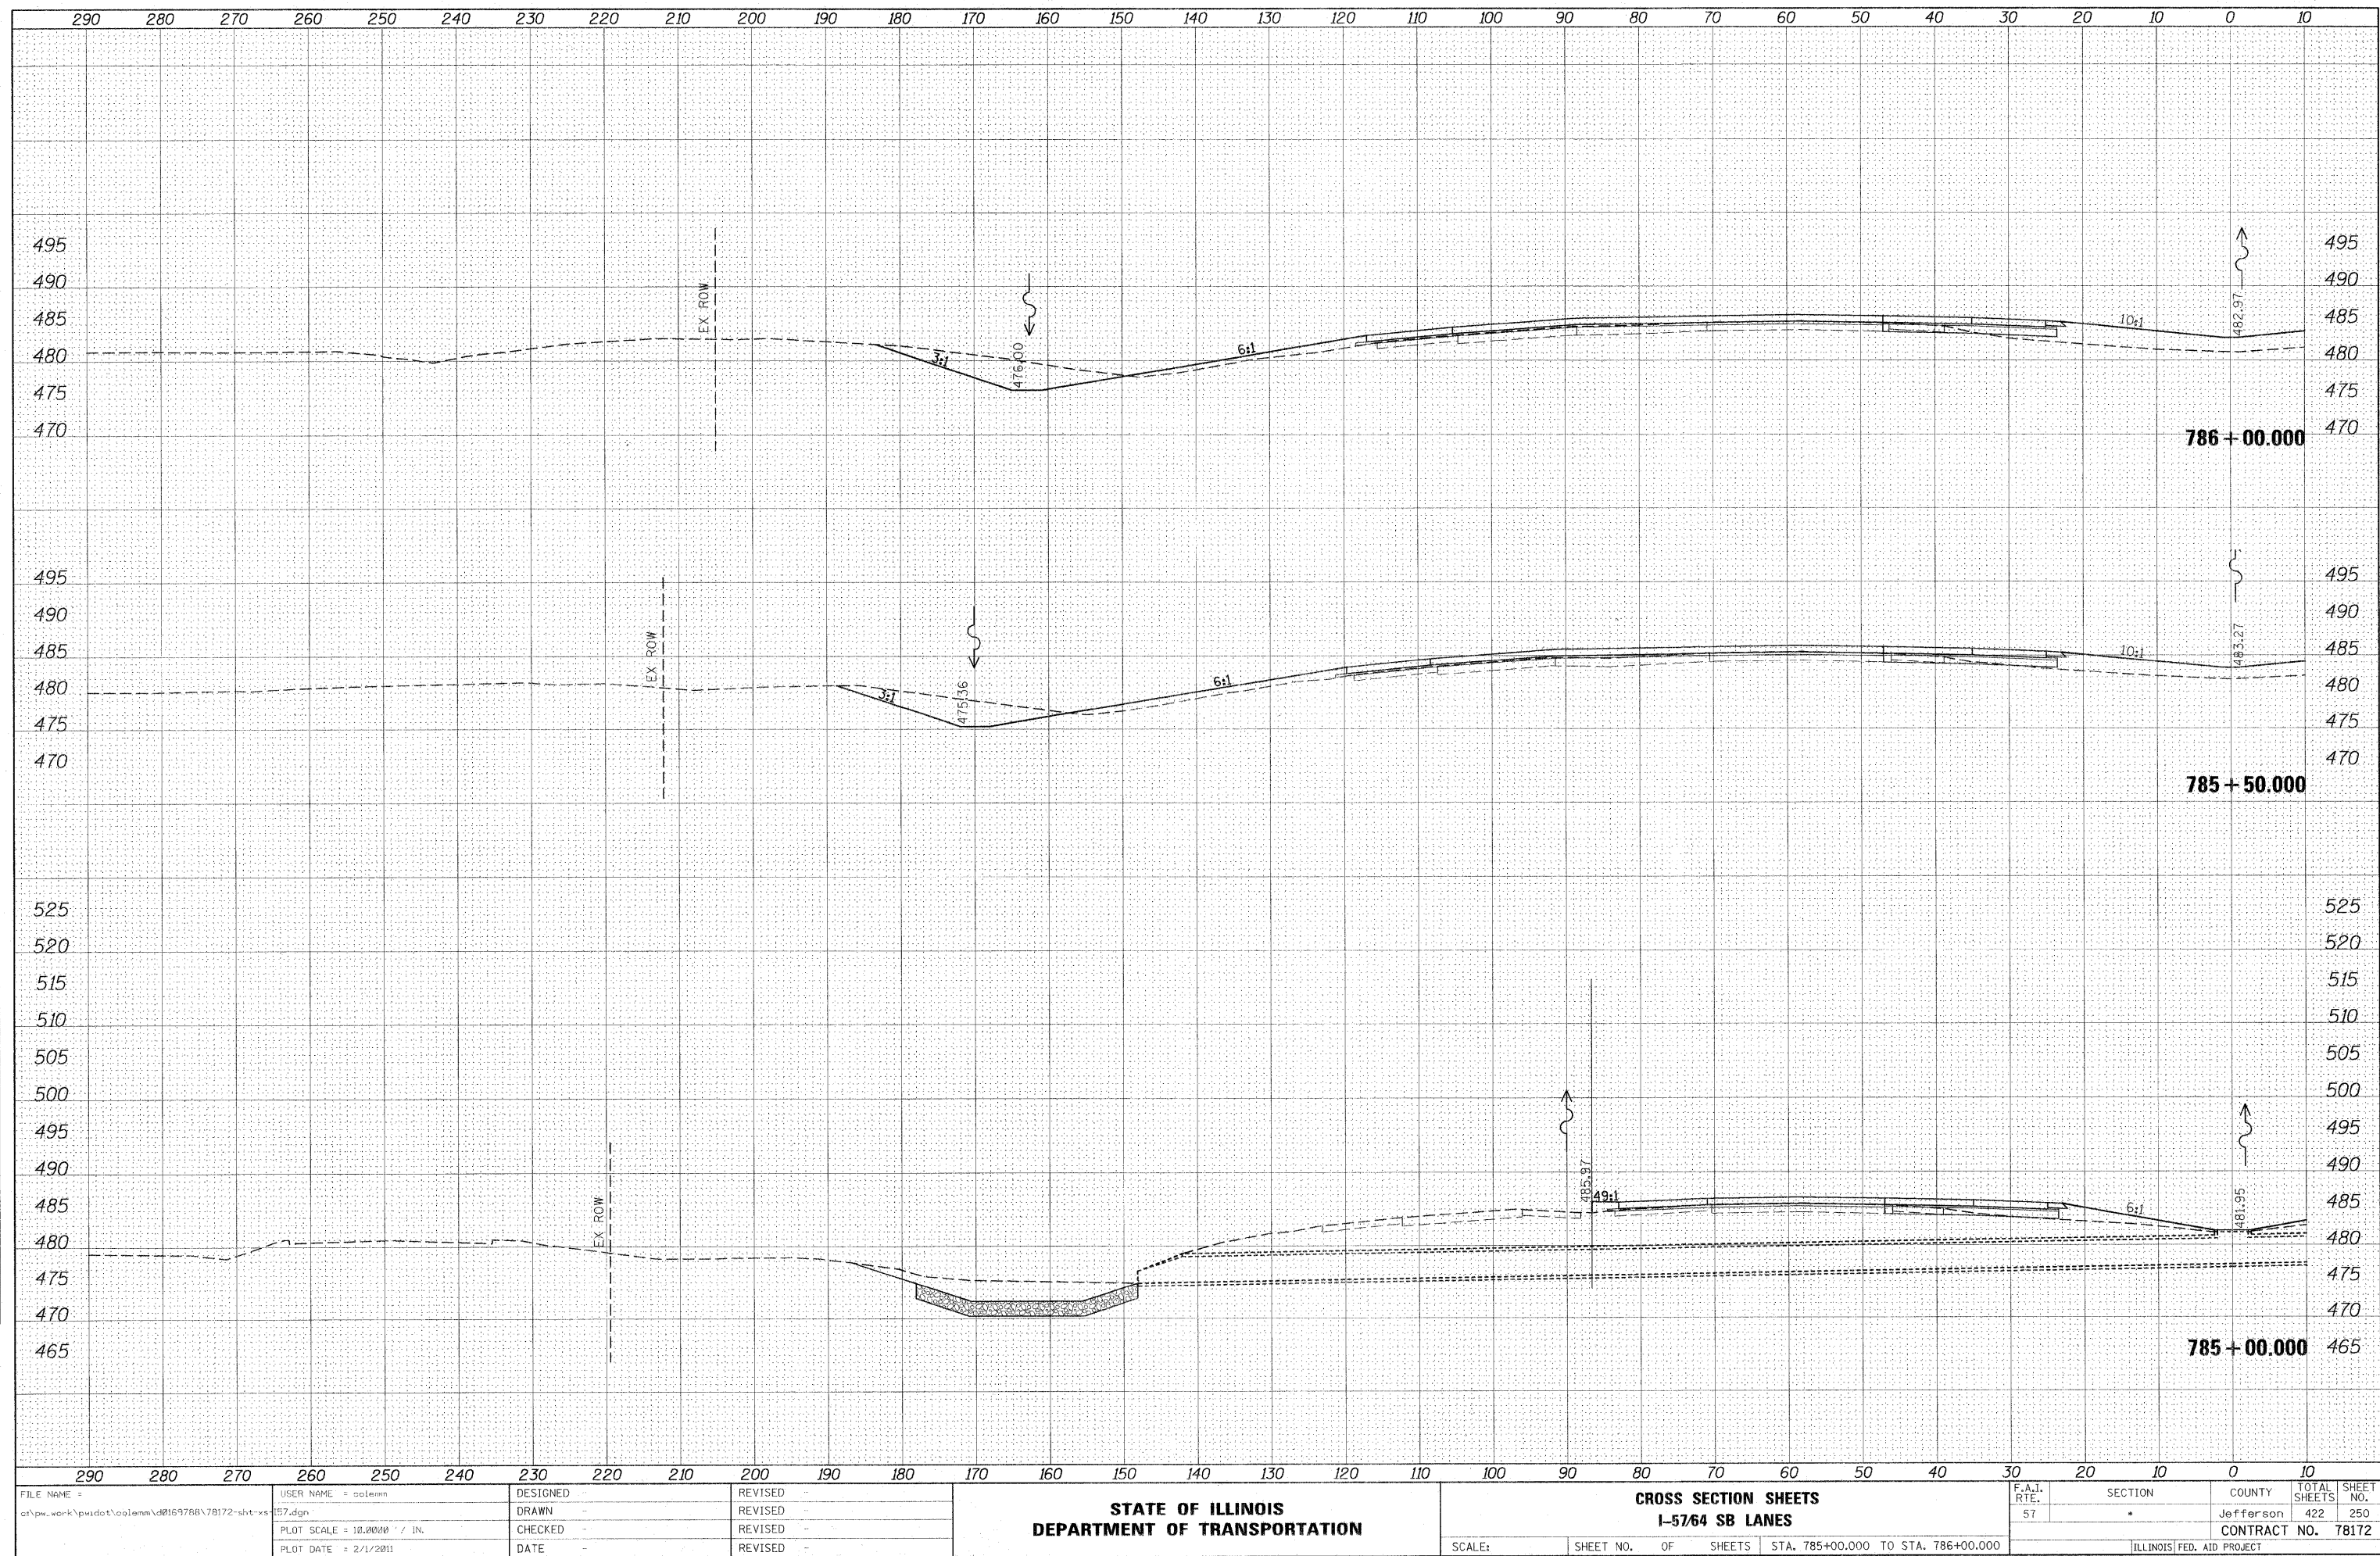

DATE	BY	SURVEYED	PLOTTED	DATE	NO.
		FINAL	BOOK	NO.	
		NOTE	BOOK	NO.	
		AREAS	CHECKED	NO.	

DATE	BY	SURVEYED	PLOTTED	DATE	NO.
		ORIGINAL	BOOK	NO.	
		NOTE	BOOK	NO.	
		AREAS	CHECKED	NO.	

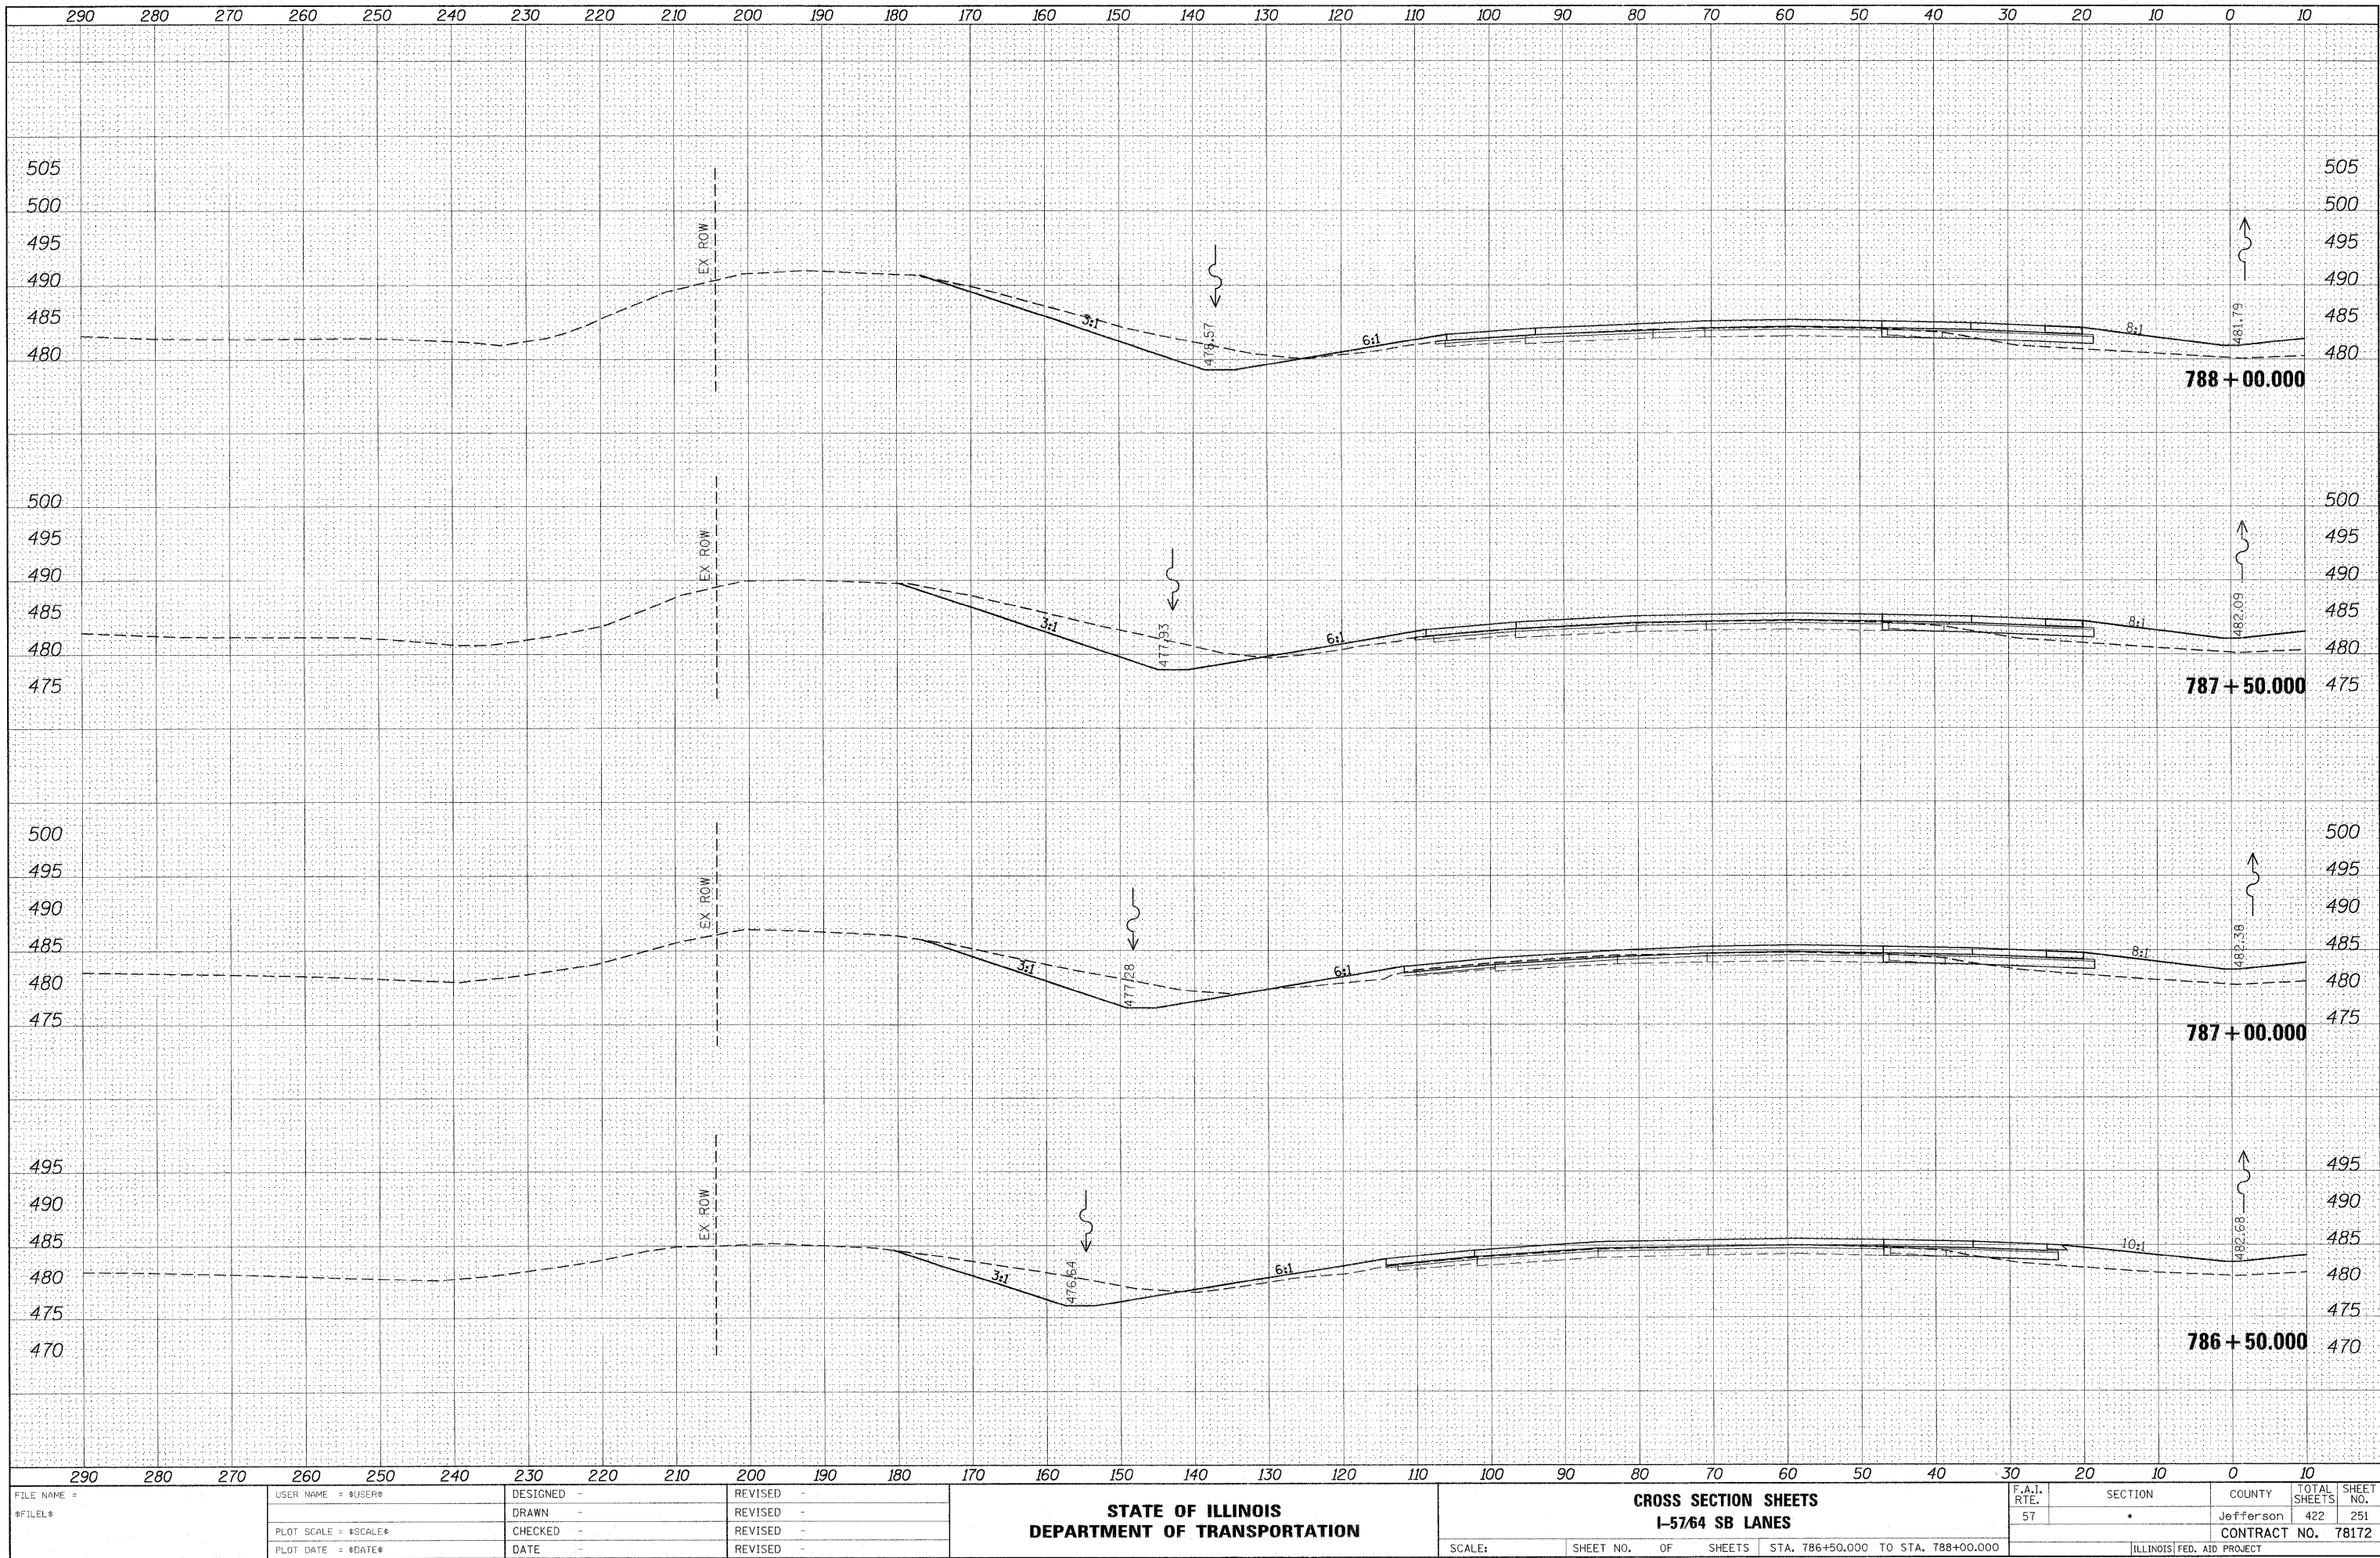


FILE NAME =	USER NAME = \$USER\$	DESIGNED -	REVISED -	STATE OF ILLINOIS DEPARTMENT OF TRANSPORTATION	CROSS SECTION SHEETS I-57/64 SB LANES				F.A.I. RTE. 57	SECTION •	COUNTY Jefferson	TOTAL SHEETS 422	SHEET NO. 251
#FILEL#		DRAWN -	REVISED -						CONTRACT NO. 78172				
		CHECKED -	REVISED -						ILLINOIS FED. AID PROJECT				
		DATE -	REVISED -										
					SCALE:	SHEET NO.	OF	SHEETS	STA. 786+50.000 TO STA. 788+00.000				

DATE	BY
SURVEYED	TEMP. DATE
NOTE BOOK	AREAS CHECKED
NO.	

DATE	BY
SURVEYED	TEMP. DATE
NOTE BOOK	AREAS CHECKED
NO.	

FILE NAME =	USER NAME = \$USER\$	DESIGNED -	REVISED -	STATE OF ILLINOIS DEPARTMENT OF TRANSPORTATION	CROSS SECTION SHEETS I-57/64 SB LANES			F.A.I. RTE. 57	SECTION •	COUNTY Jefferson	TOTAL SHEETS 422	SHEET NO. 252
\$FILEL\$		DRAWN -	REVISED -		SCALE:	SHEET NO.	OF SHEETS	STA. 788+50.000 TO STA. 790+00.000	ILLINOIS FED. AID PROJECT			
		CHECKED -	REVISED -									
		DATE -	REVISED -									
		PLOT SCALE = \$SCALE\$										CONTRACT NO. 78172
		PLOT DATE = \$DATE\$										

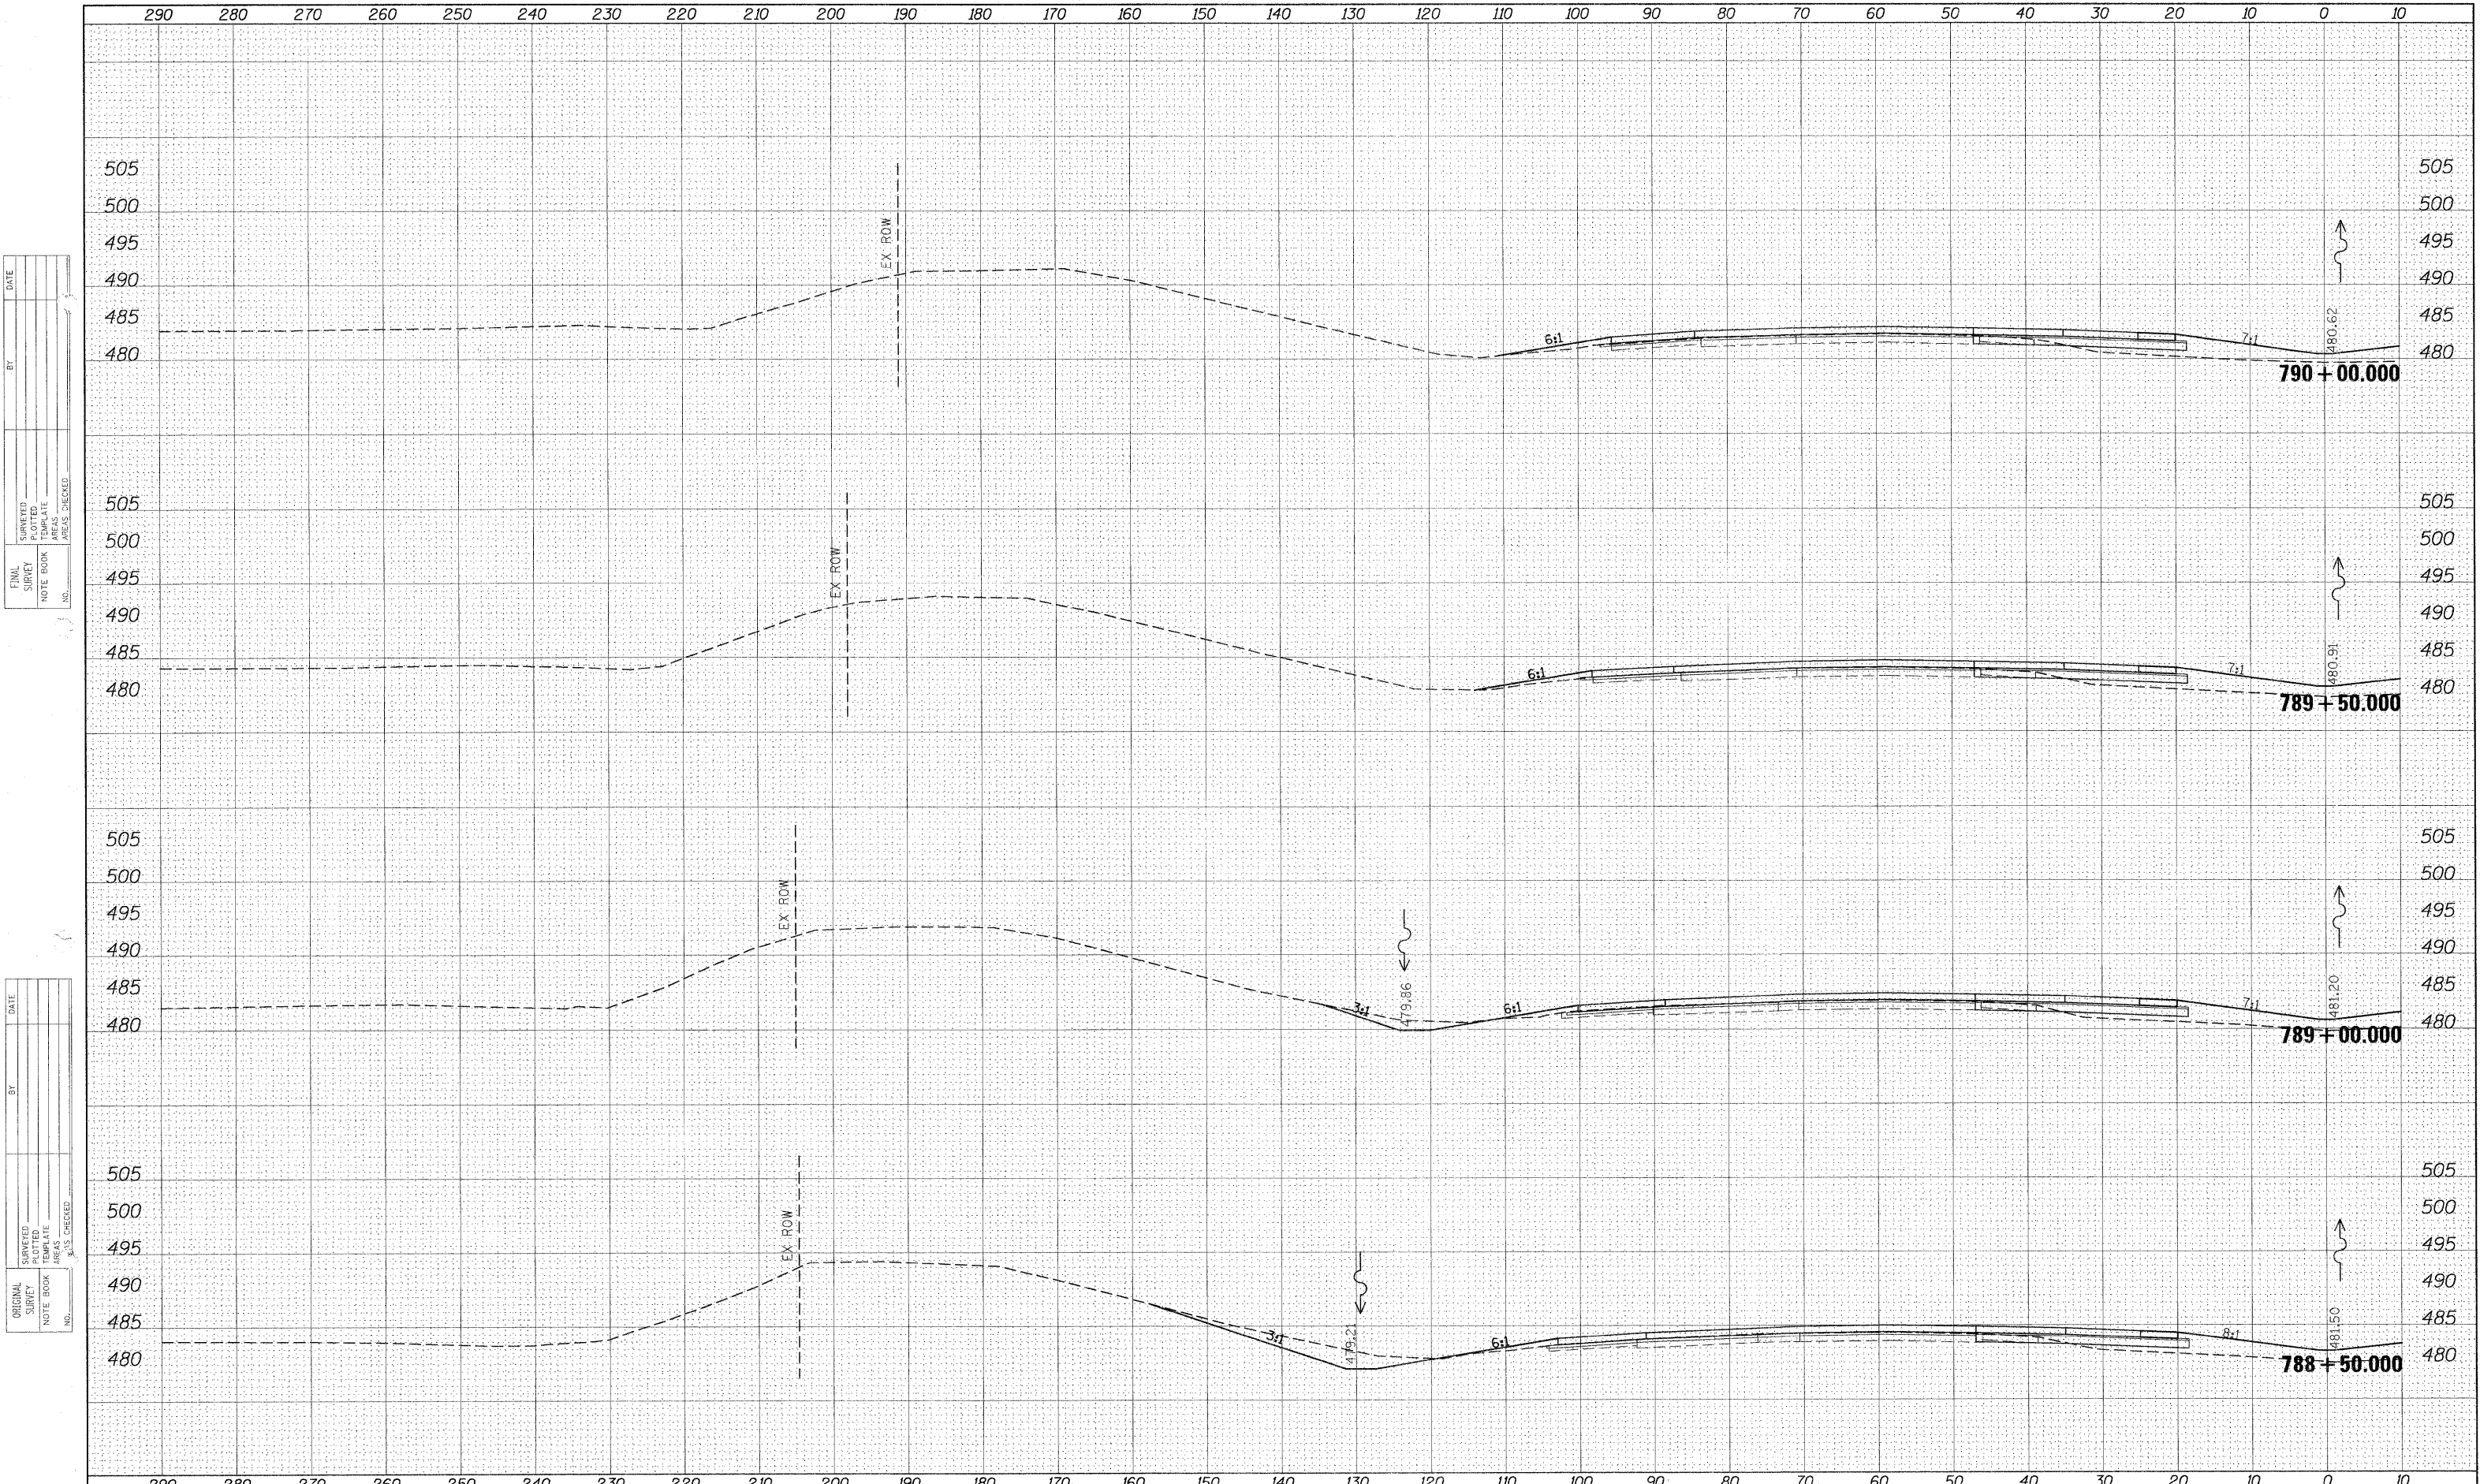


DATE	BY	SURVEYED	NOTED	PLANNED	NO.

DATE	BY	SURVEYED	NOTED	PLANNED	NO.


DATE	BY	SURVEYED	NOTED	PLANNED	NO.

FILE NAME =	USER NAME = \$USER\$	DESIGNED -	REVISED -	STATE OF ILLINOIS DEPARTMENT OF TRANSPORTATION	CROSS SECTION SHEETS I-57/64 SB LANES			F.A.I. RTE. 57	SECTION •	COUNTY Jefferson	TOTAL SHEETS 422	SHEET NO. 253
\$FILEL\$		DRAWN -	REVISED -		SCALE:	SHEET NO.	OF	SHEETS	STA. 790+50.000 TO STA. 792+00.000	CONTRACT NO. 78172		
		PLLOT SCALE = \$SCALE\$	REVISIED -							ILLINOIS FED. AID PROJECT		
		PLLOT DATE = \$DATE\$	REVISED -									

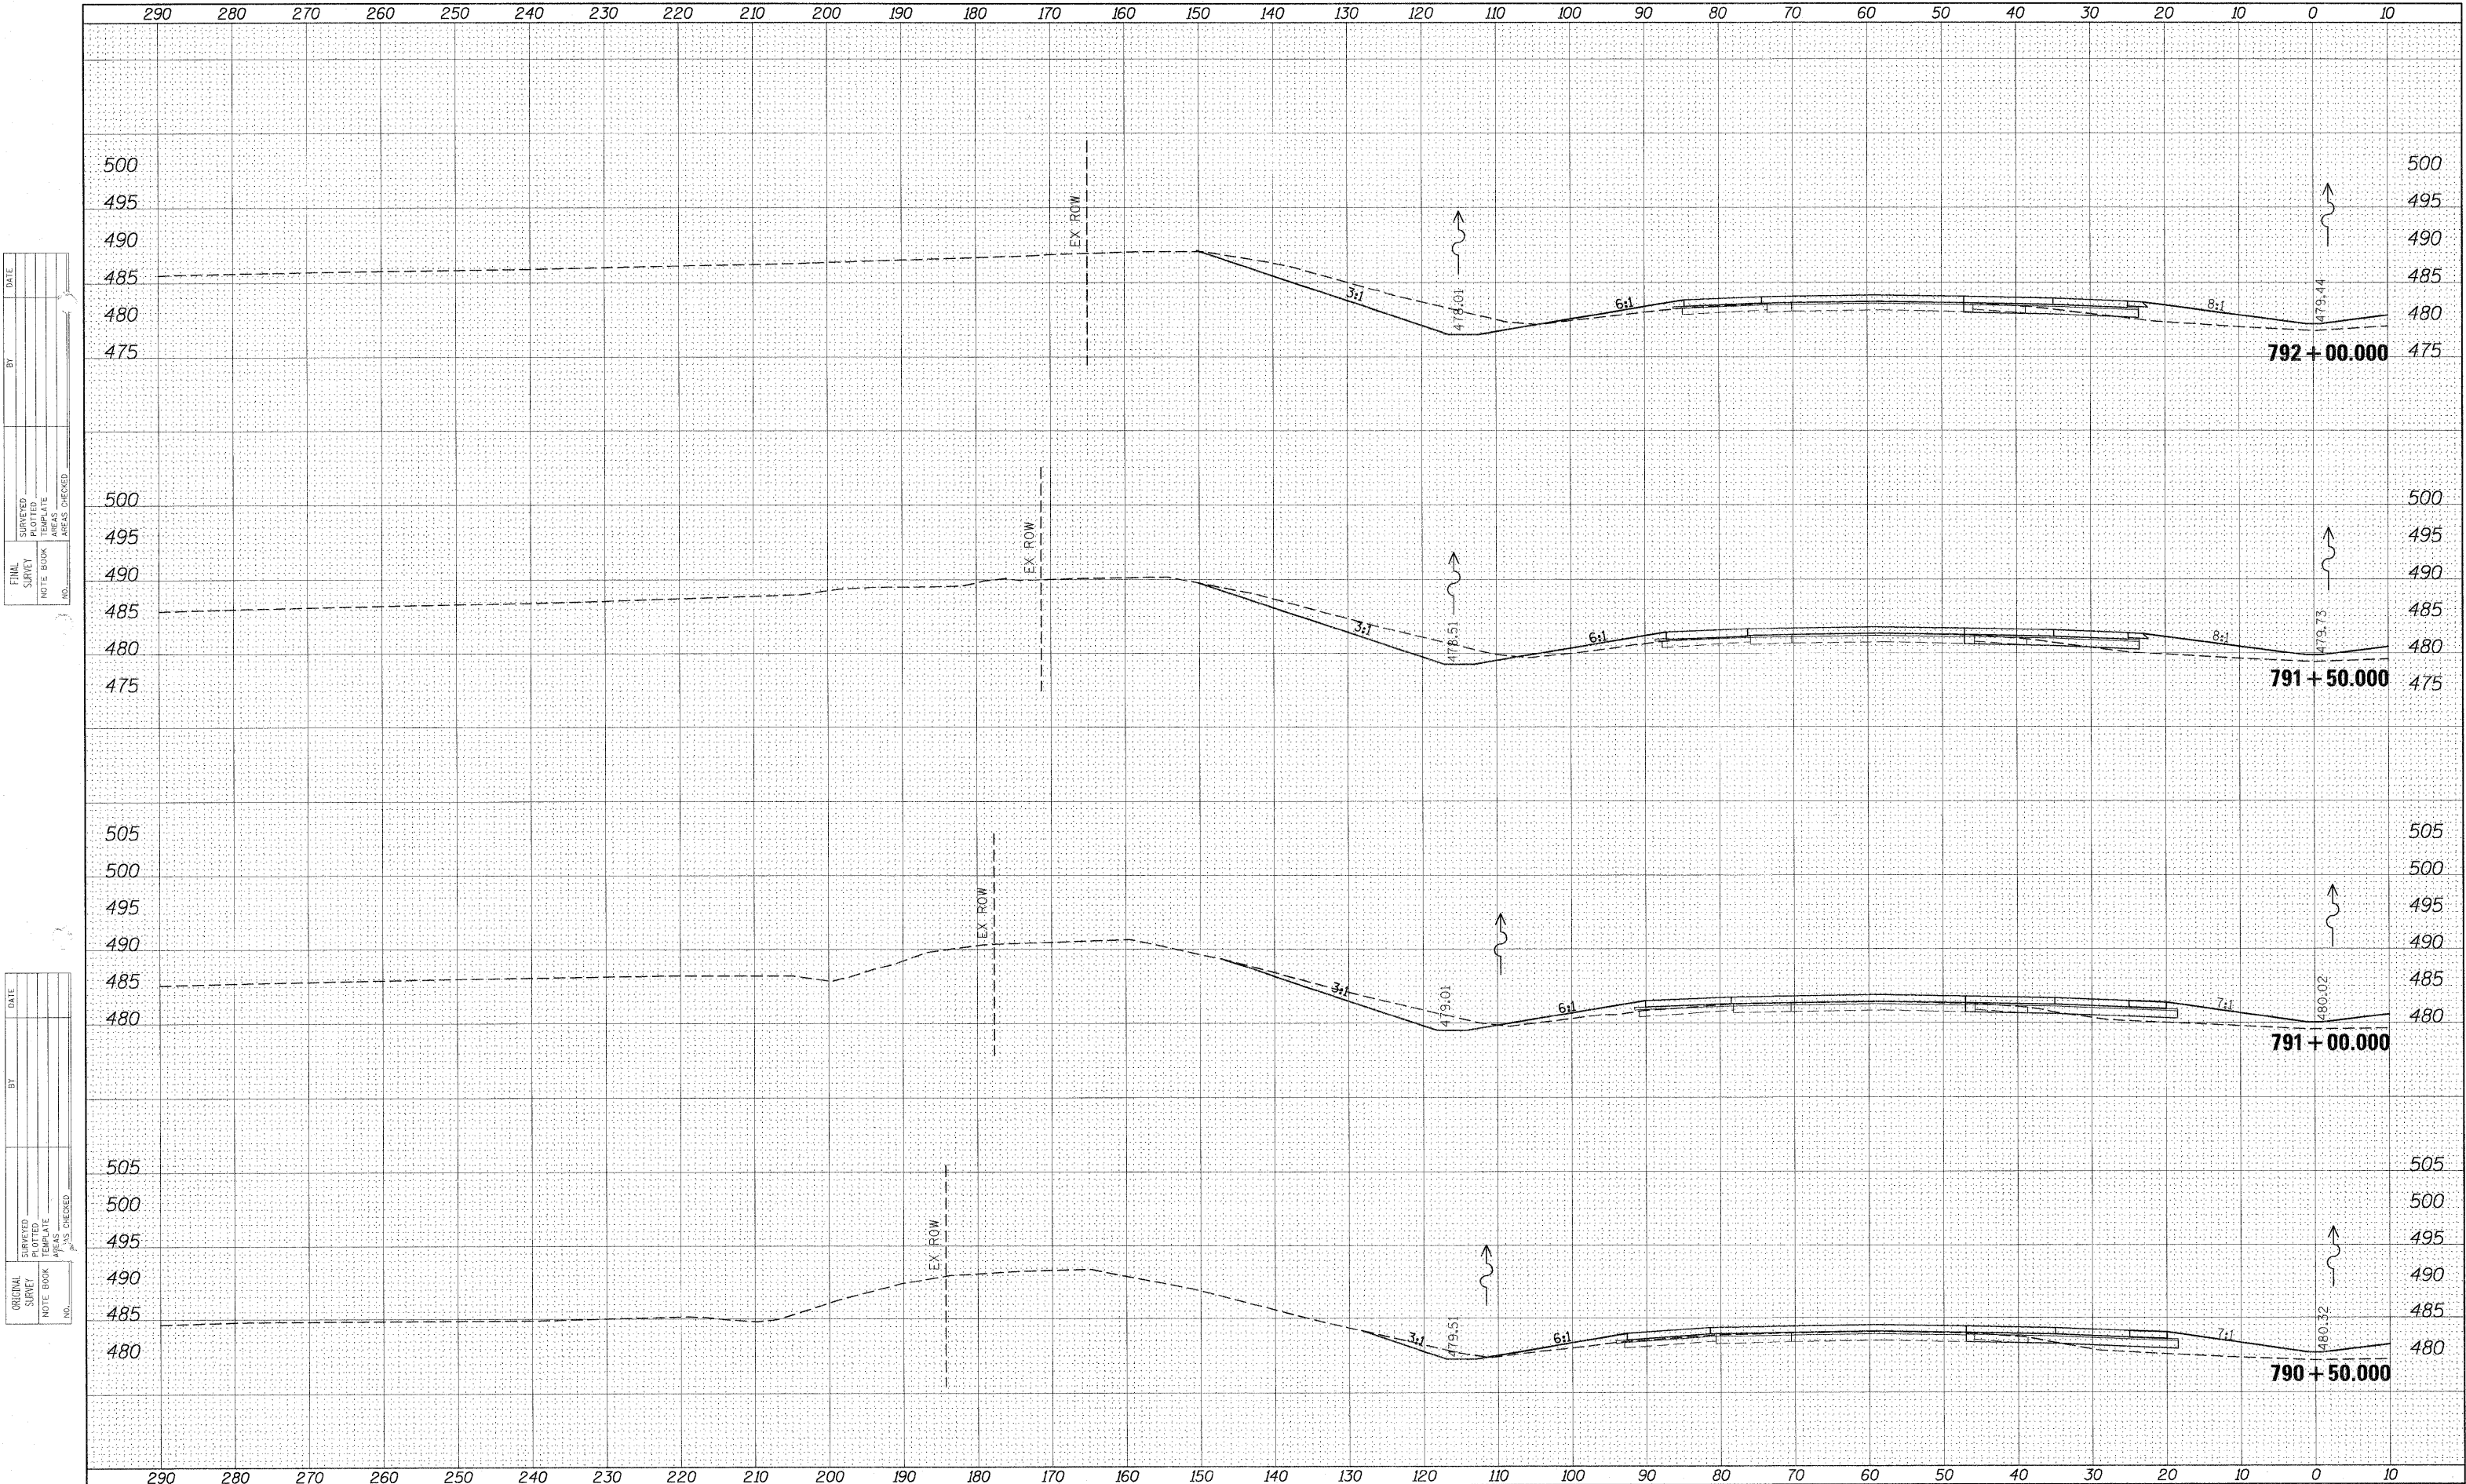


FINAL	SURVEYED	DATE
SURVEY	PLOTTED	BY
NOTE BOOK	DATE	
NO.	AS CHECKED	

ORIGINAL	SURVEYED	DATE
SURVEY	PLOTTED	BY
NOTE BOOK	DATE	
NO.	AS CHECKED	

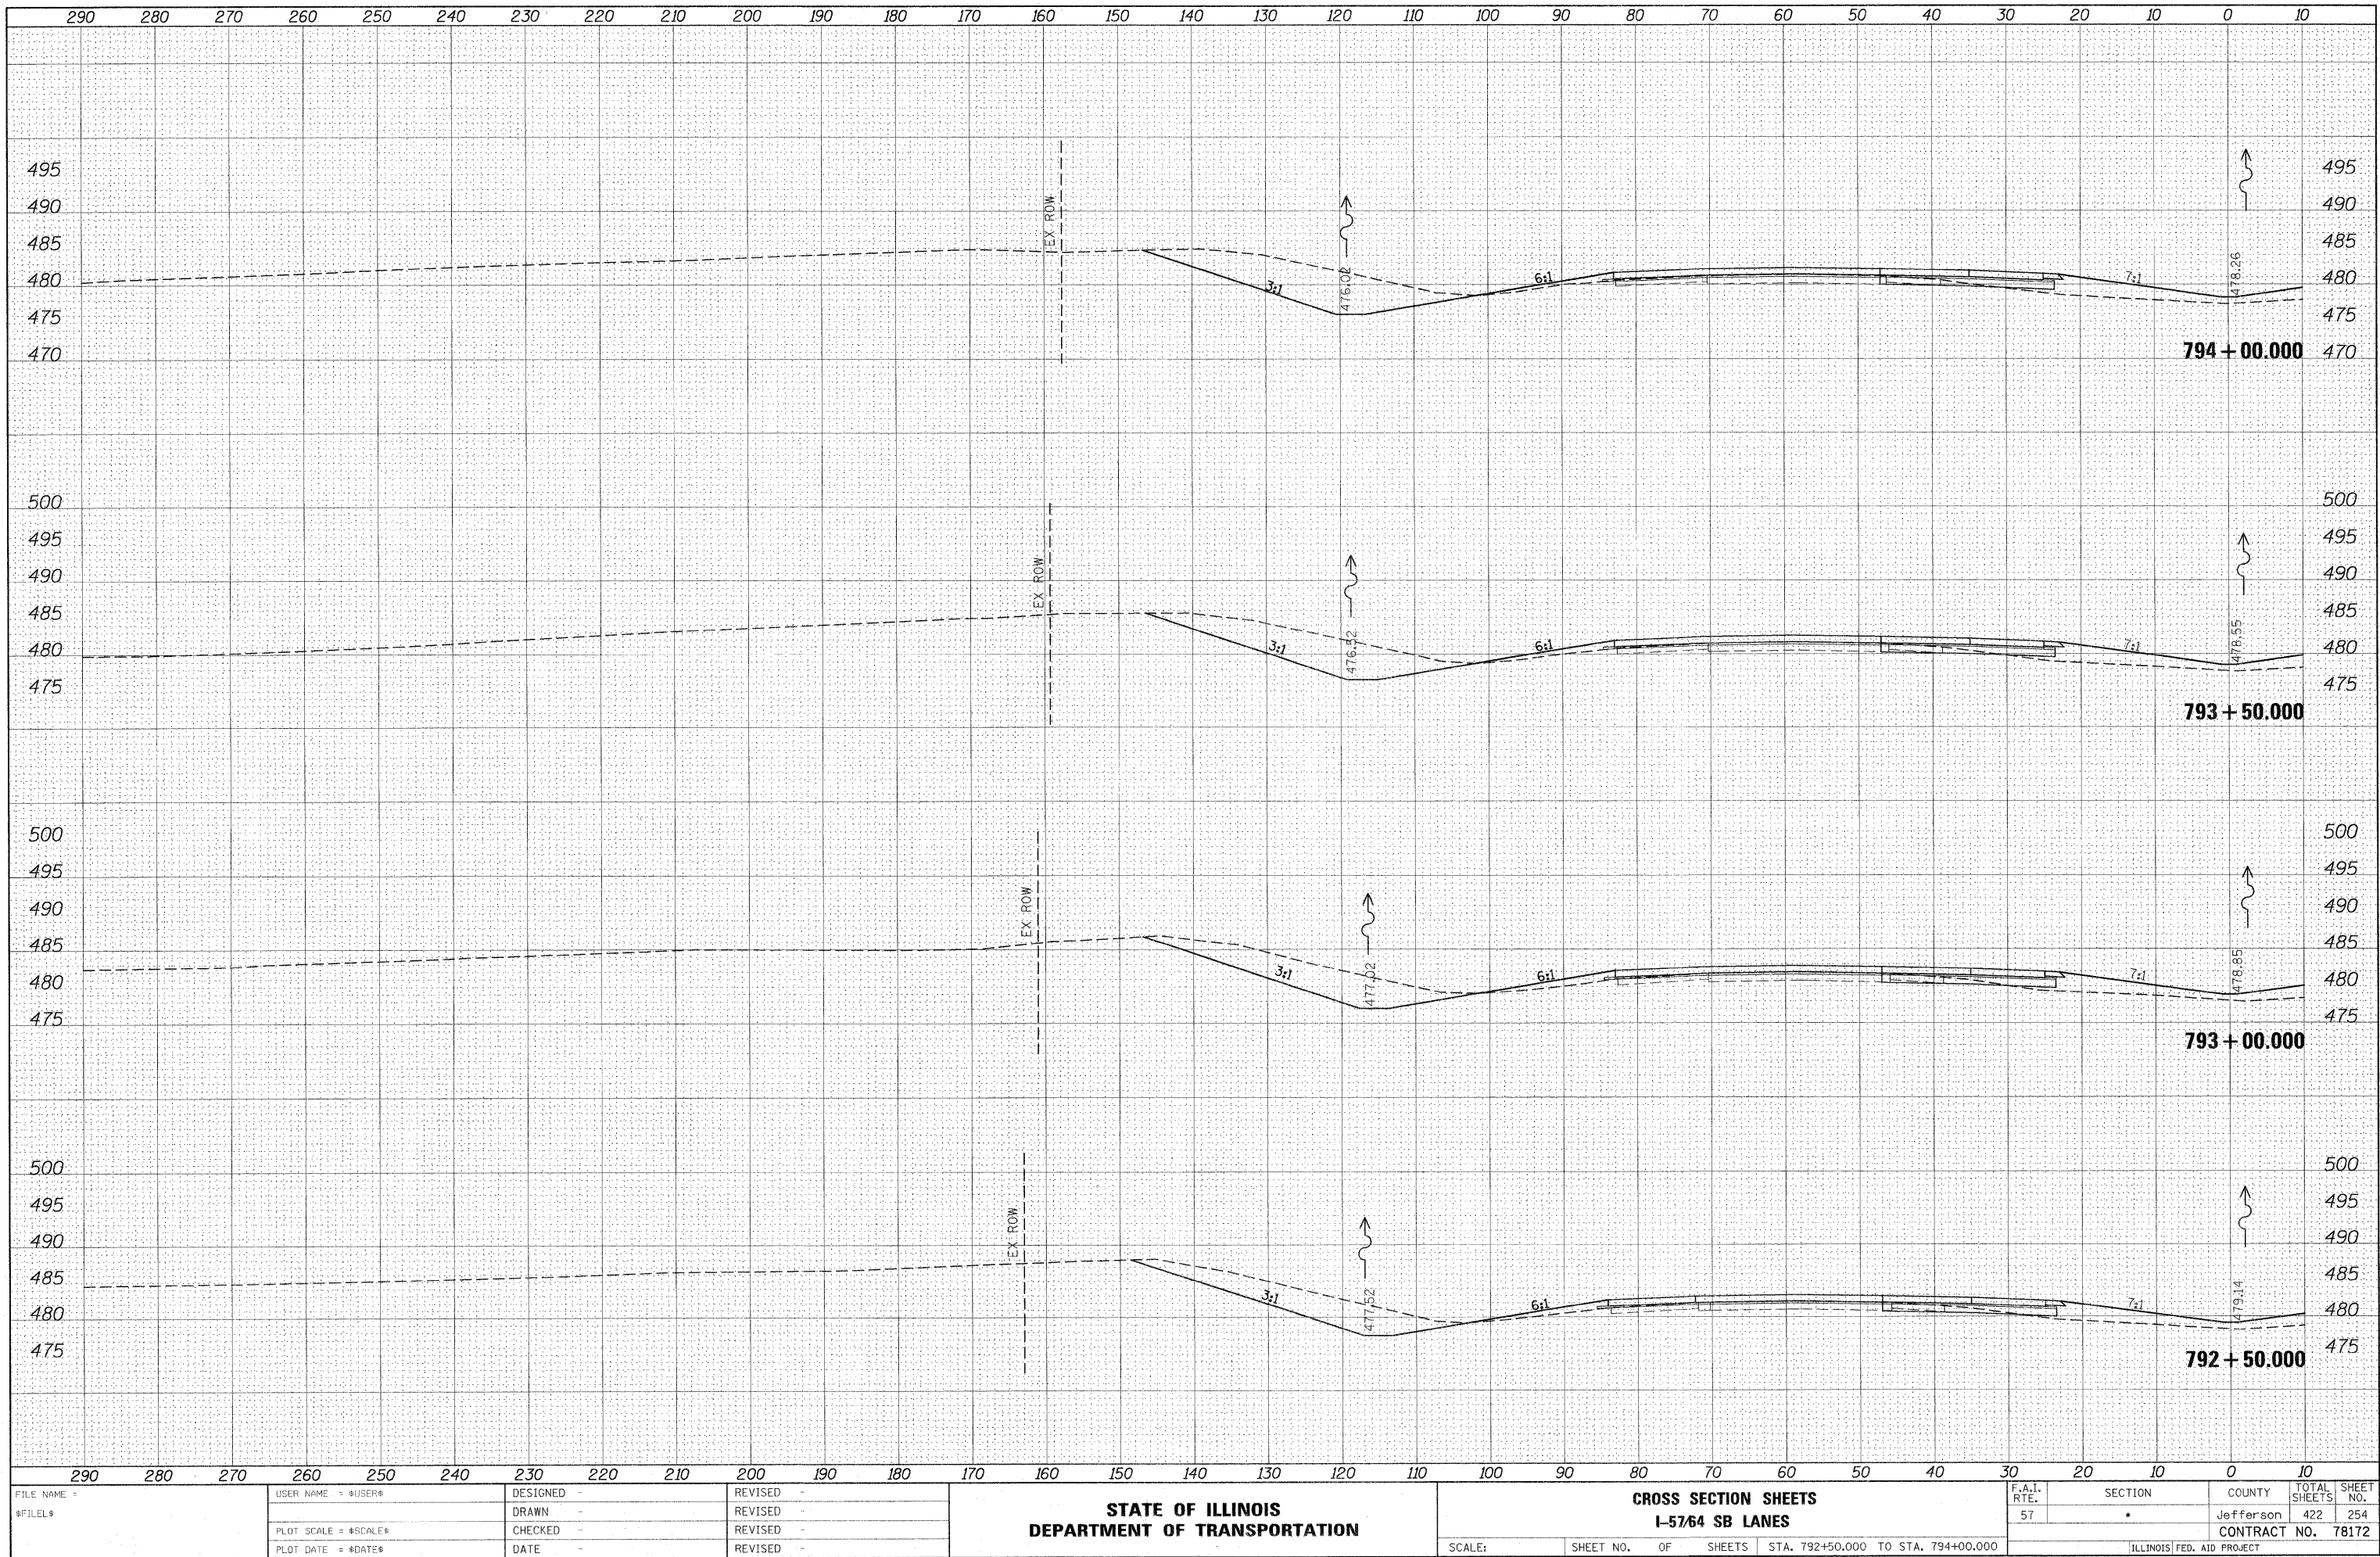


DATE	BY
SURVEYED	
PLOT BY	
NOTE BOOK	
AREAS CHECKED	
NO.	

DATE	BY
SURVEYED	
PLOT BY	
NOTE BOOK	
AREAS CHECKED	
NO.	

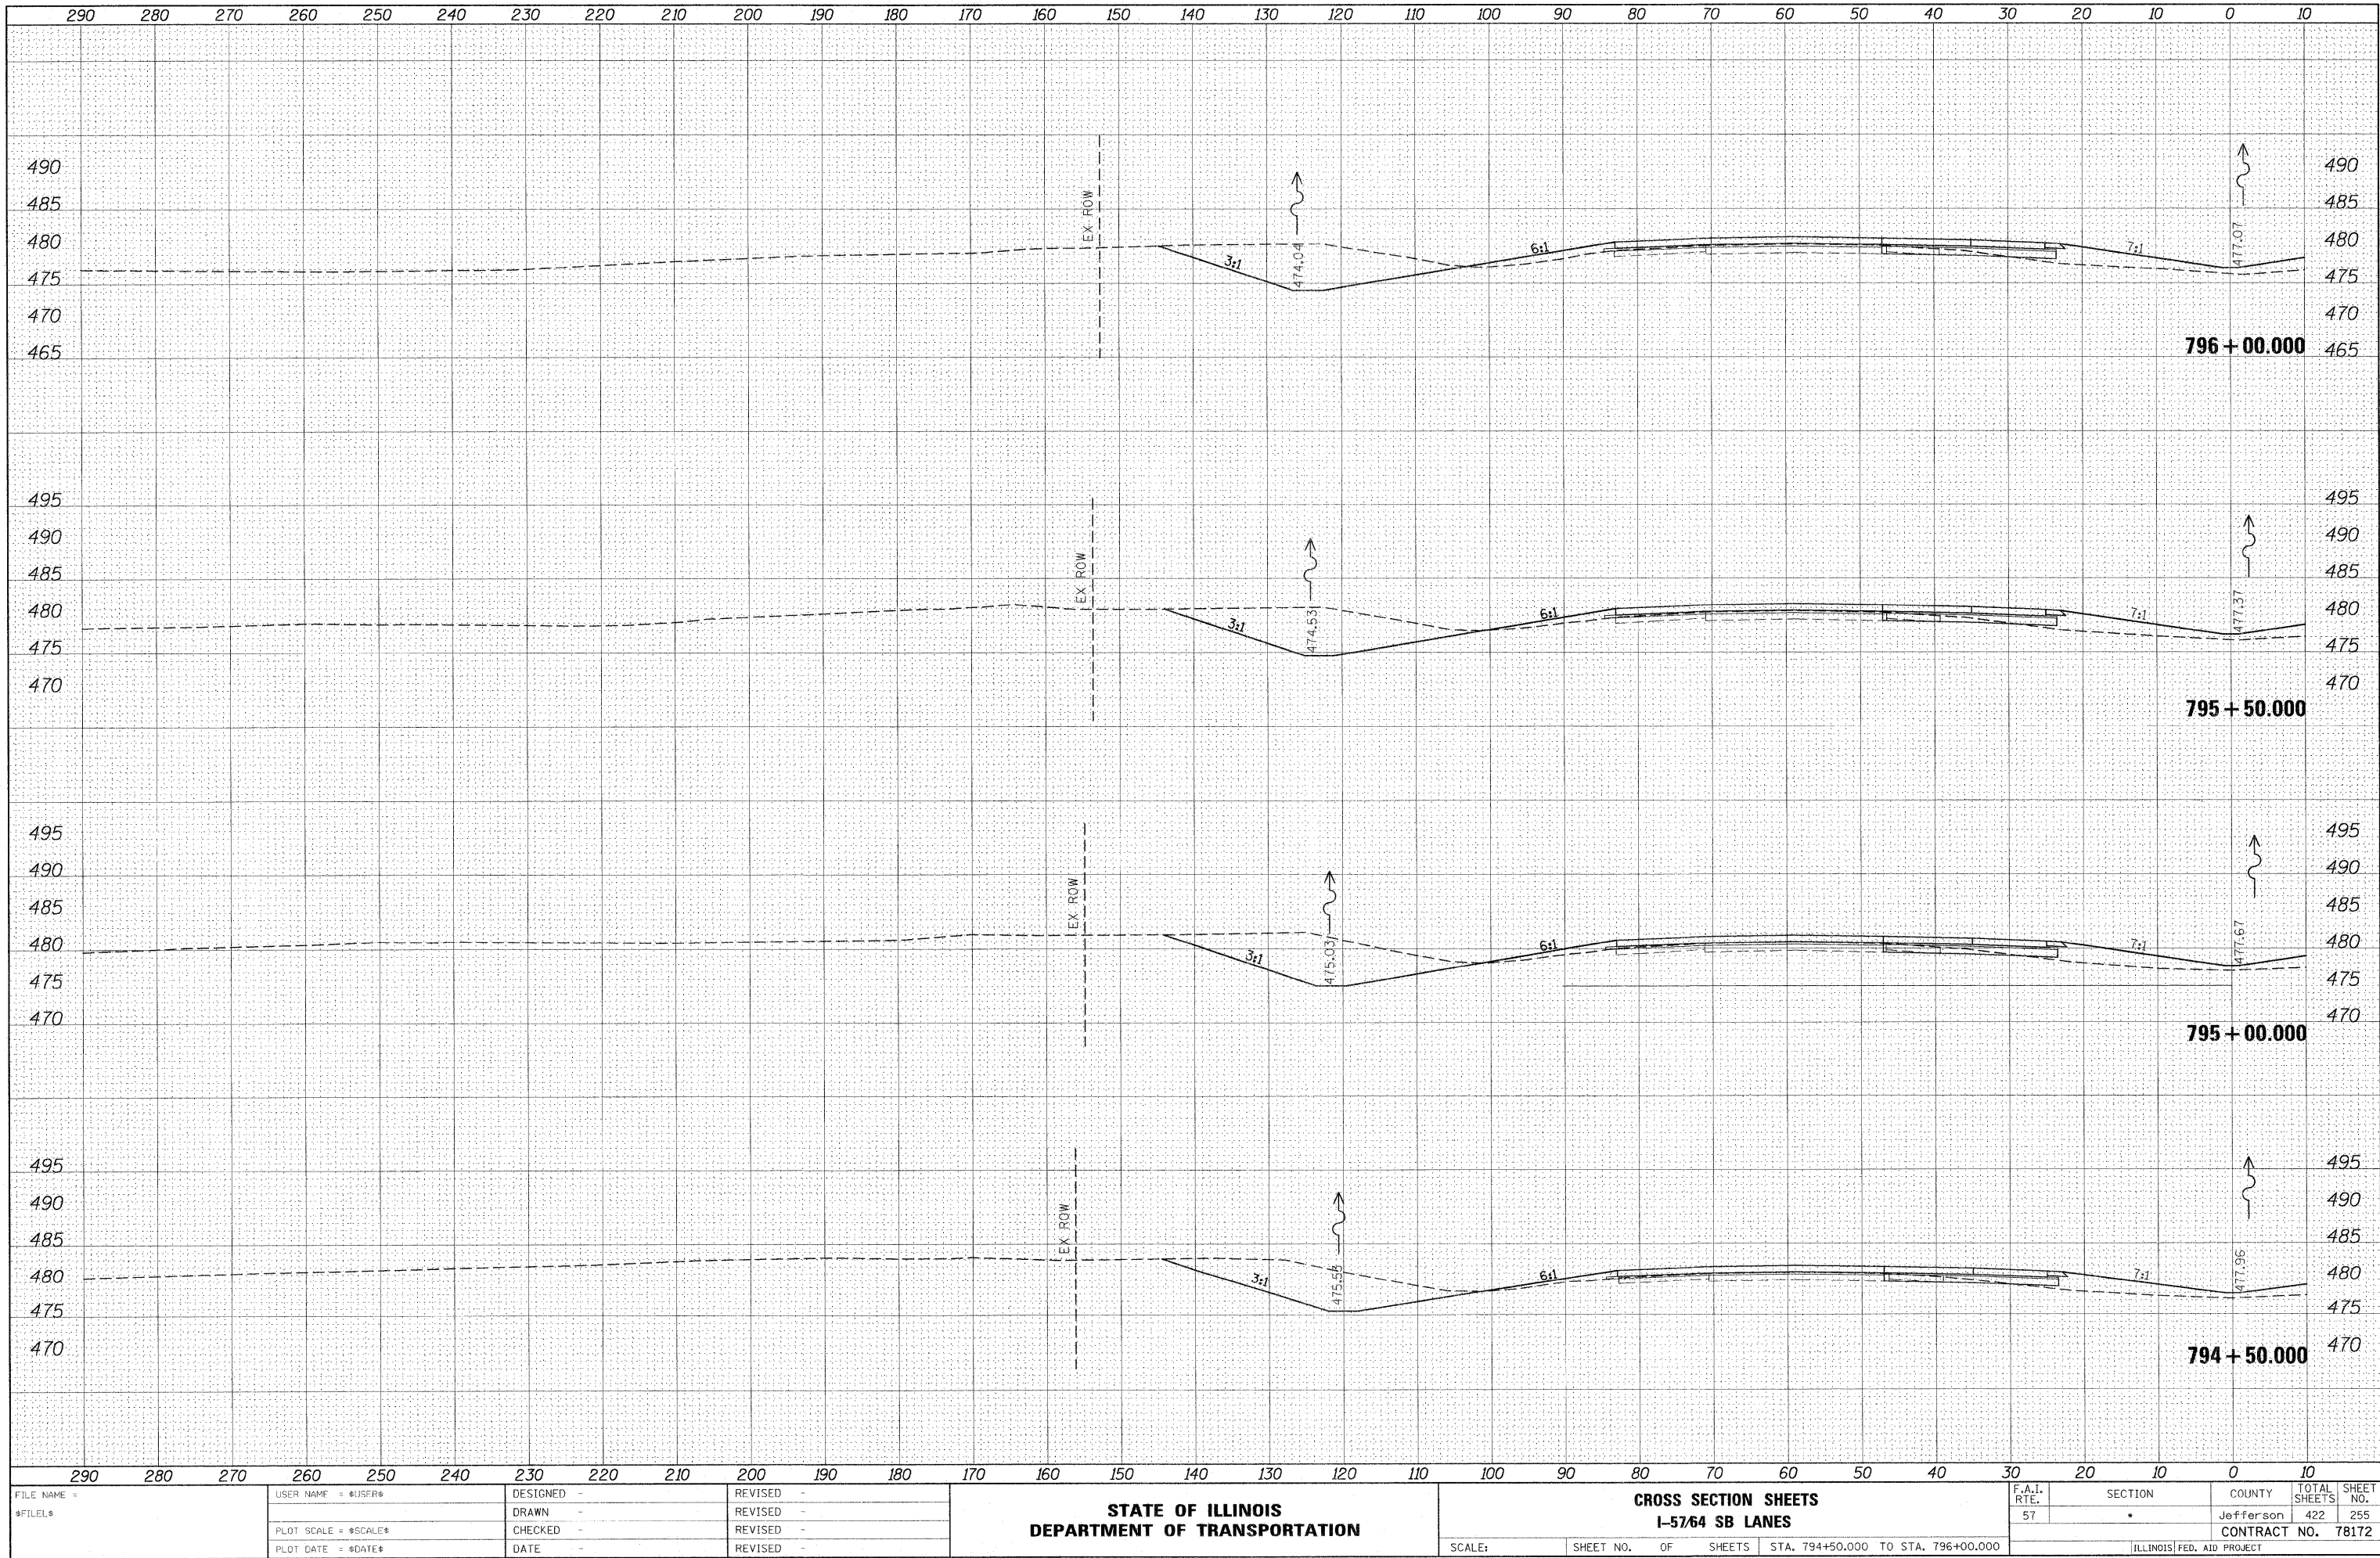

FILE NAME =	USER NAME = \$USER\$	DESIGNED -	REVISED -	STATE OF ILLINOIS DEPARTMENT OF TRANSPORTATION	CROSS SECTION SHEETS I-57/64 SB LANES				F.A.I. RTE. 57	SECTION •	COUNTY Jefferson	TOTAL SHEETS 422	SHEET NO. 255
\$FILEL\$		DRAWN -	REVISED -		SCALE:	SHEET NO.	OF	SHEETS	STA. 794+50.000 TO STA. 796+00.000	CONTRACT NO. 78172			
		CHECKED -	REVISED -							ILLINOIS FED. AID PROJECT			
		DATE - \$DATE\$	REVISED -										


ORIGINAL SURVEY	SURVEYED	BY	DATE
NOTE BOOK	PLOTTED		
No. _____	TEMPLATE		
	AREAS		
	AS CHECKED		

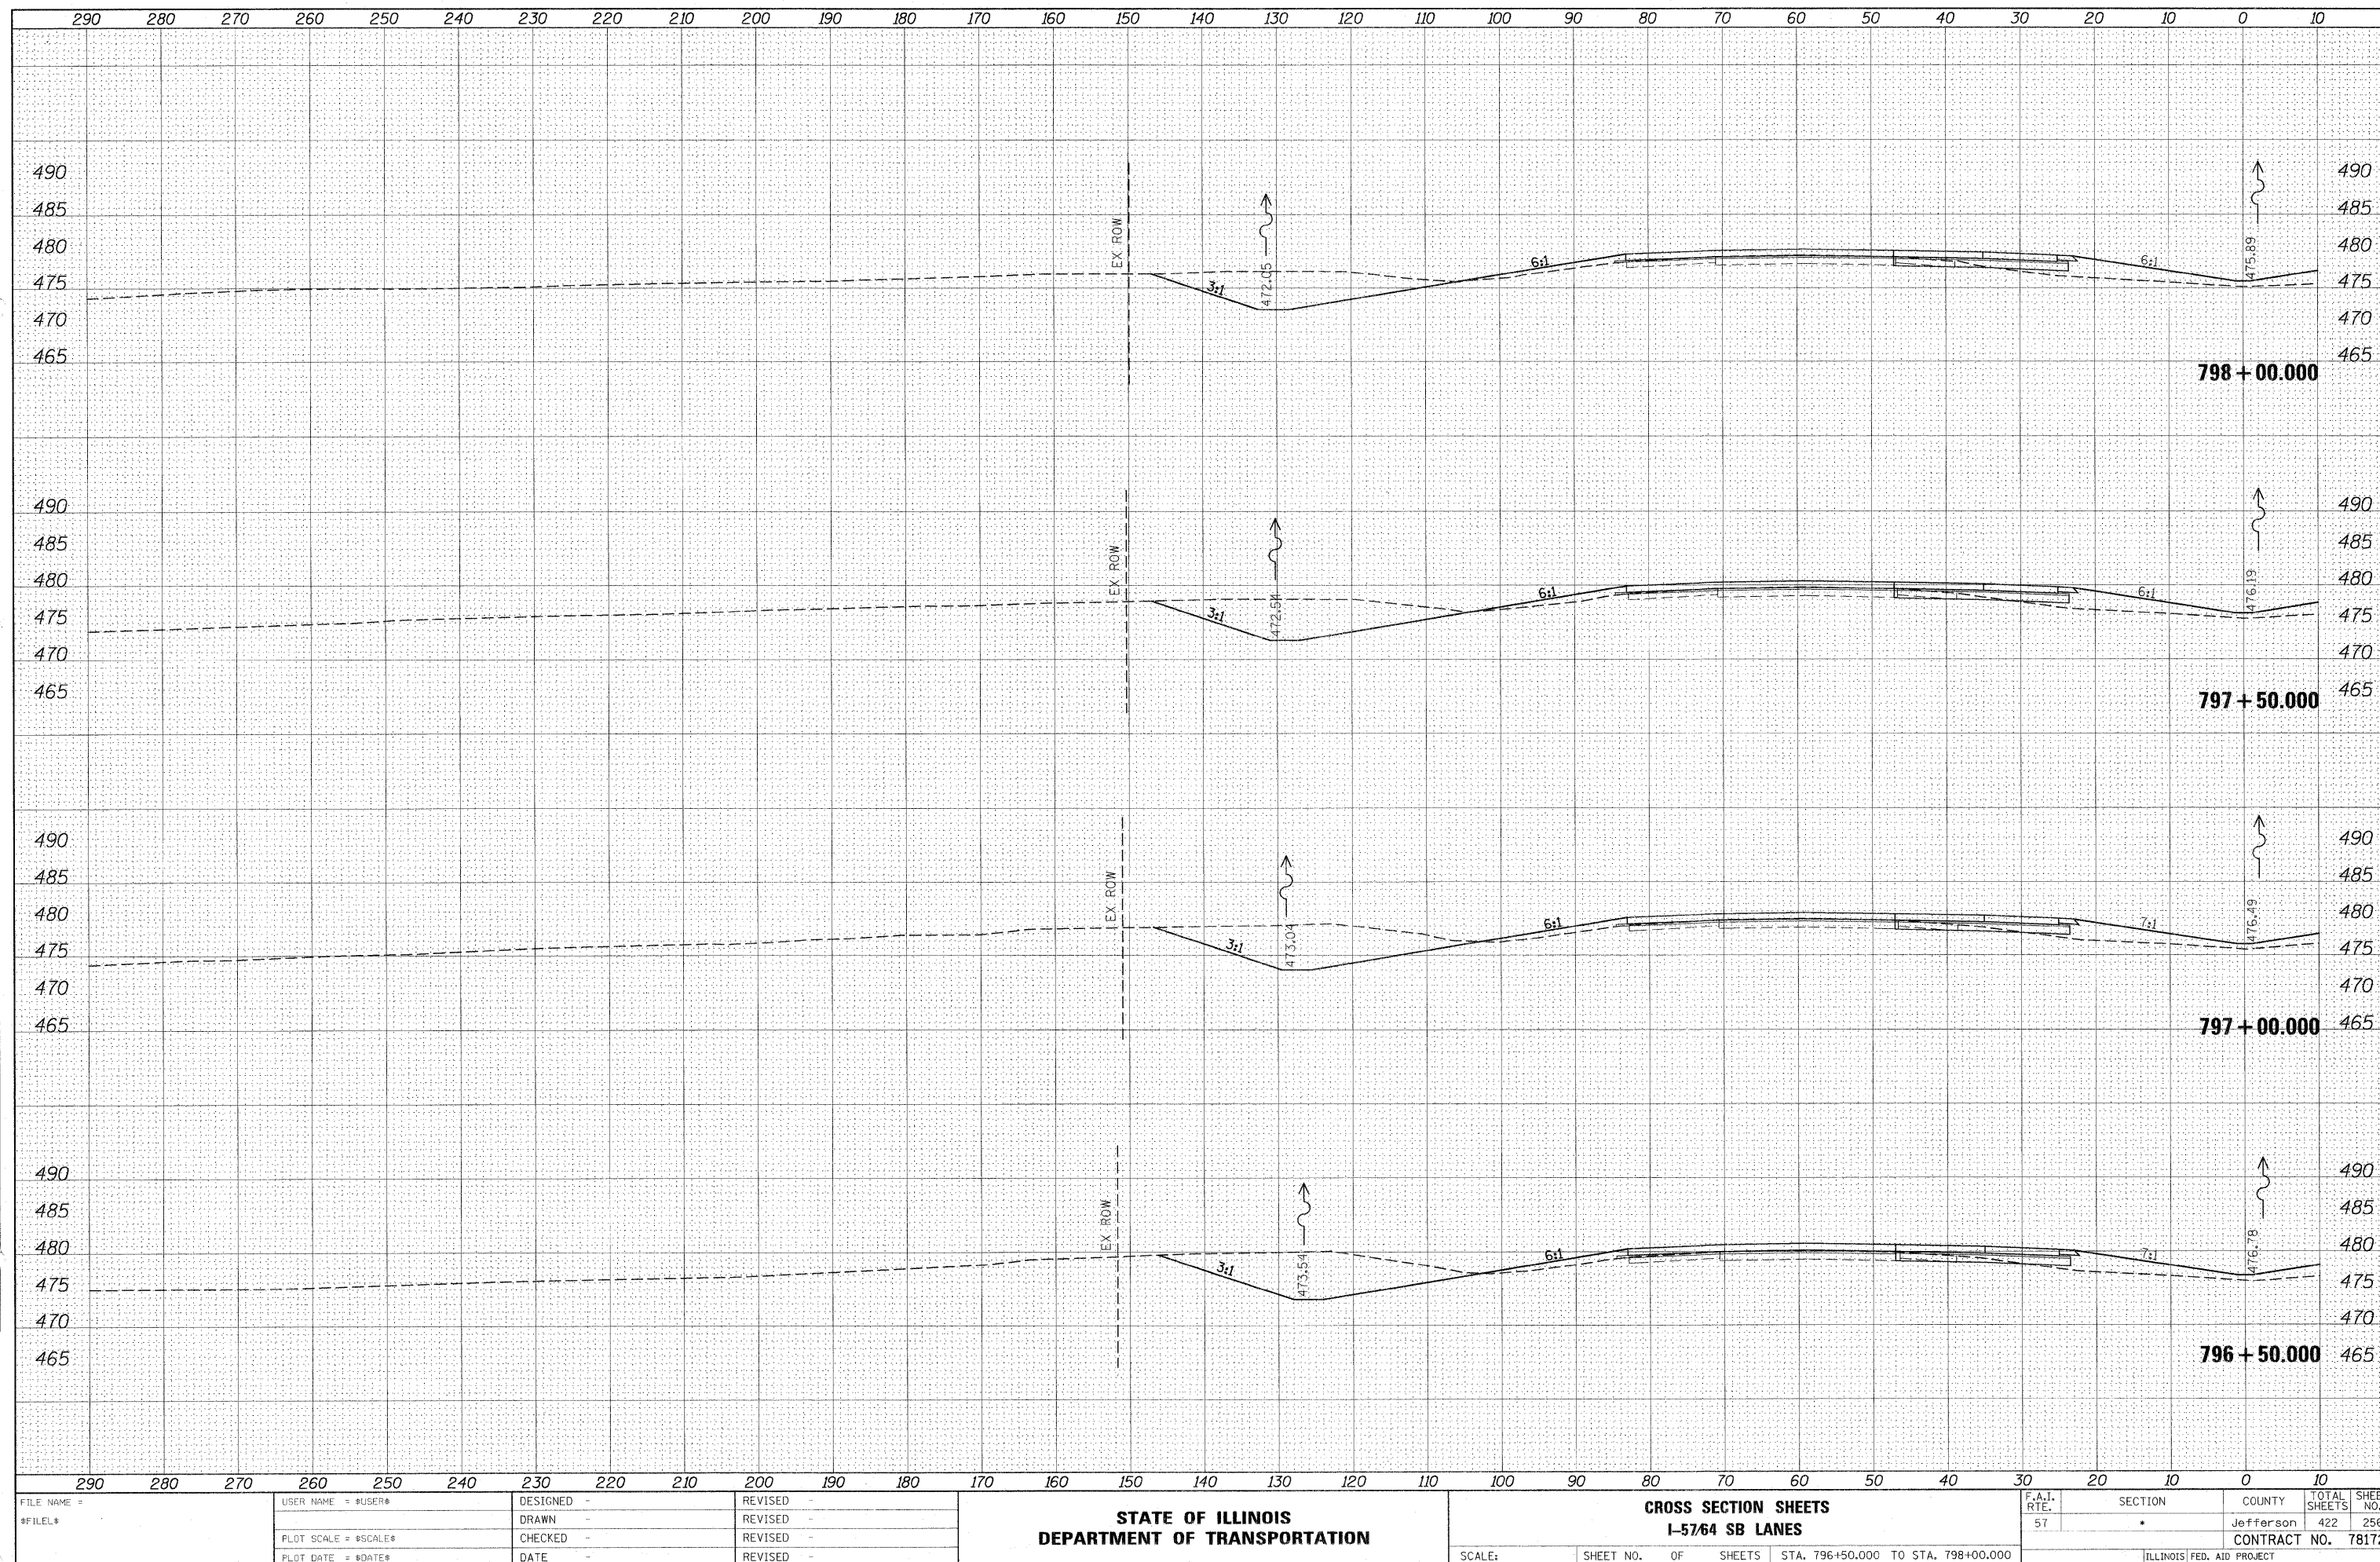


DATE	BY
SURVEYED	NO.
NOTED	NO.
PLANNED	NO.
REVISIONS	NO.

DATE	BY
SURVEYED	NO.
NOTED	NO.
PLANNED	NO.
REVISIONS	NO.

FILE NAME =	USER NAME = *USER*	DESIGNED -	REVISED -	STATE OF ILLINOIS DEPARTMENT OF TRANSPORTATION	CROSS SECTION SHEETS I-57/64 SB LANES				F.A.I. RTE. 57	SECTION •	COUNTY Jefferson	TOTAL SHEETS 422	SHEET NO. 257
FILEL		DRAWN -	REVISED -		SCALE:	SHEET NO.	OF	SHEETS	STA. 798+50.000 TO STA. 799+50.000	CONTRACT NO. 78172			
		CHECKED -	REVISED -							ILLINOIS FED. AID PROJECT			
		DATE -	REVISED -										

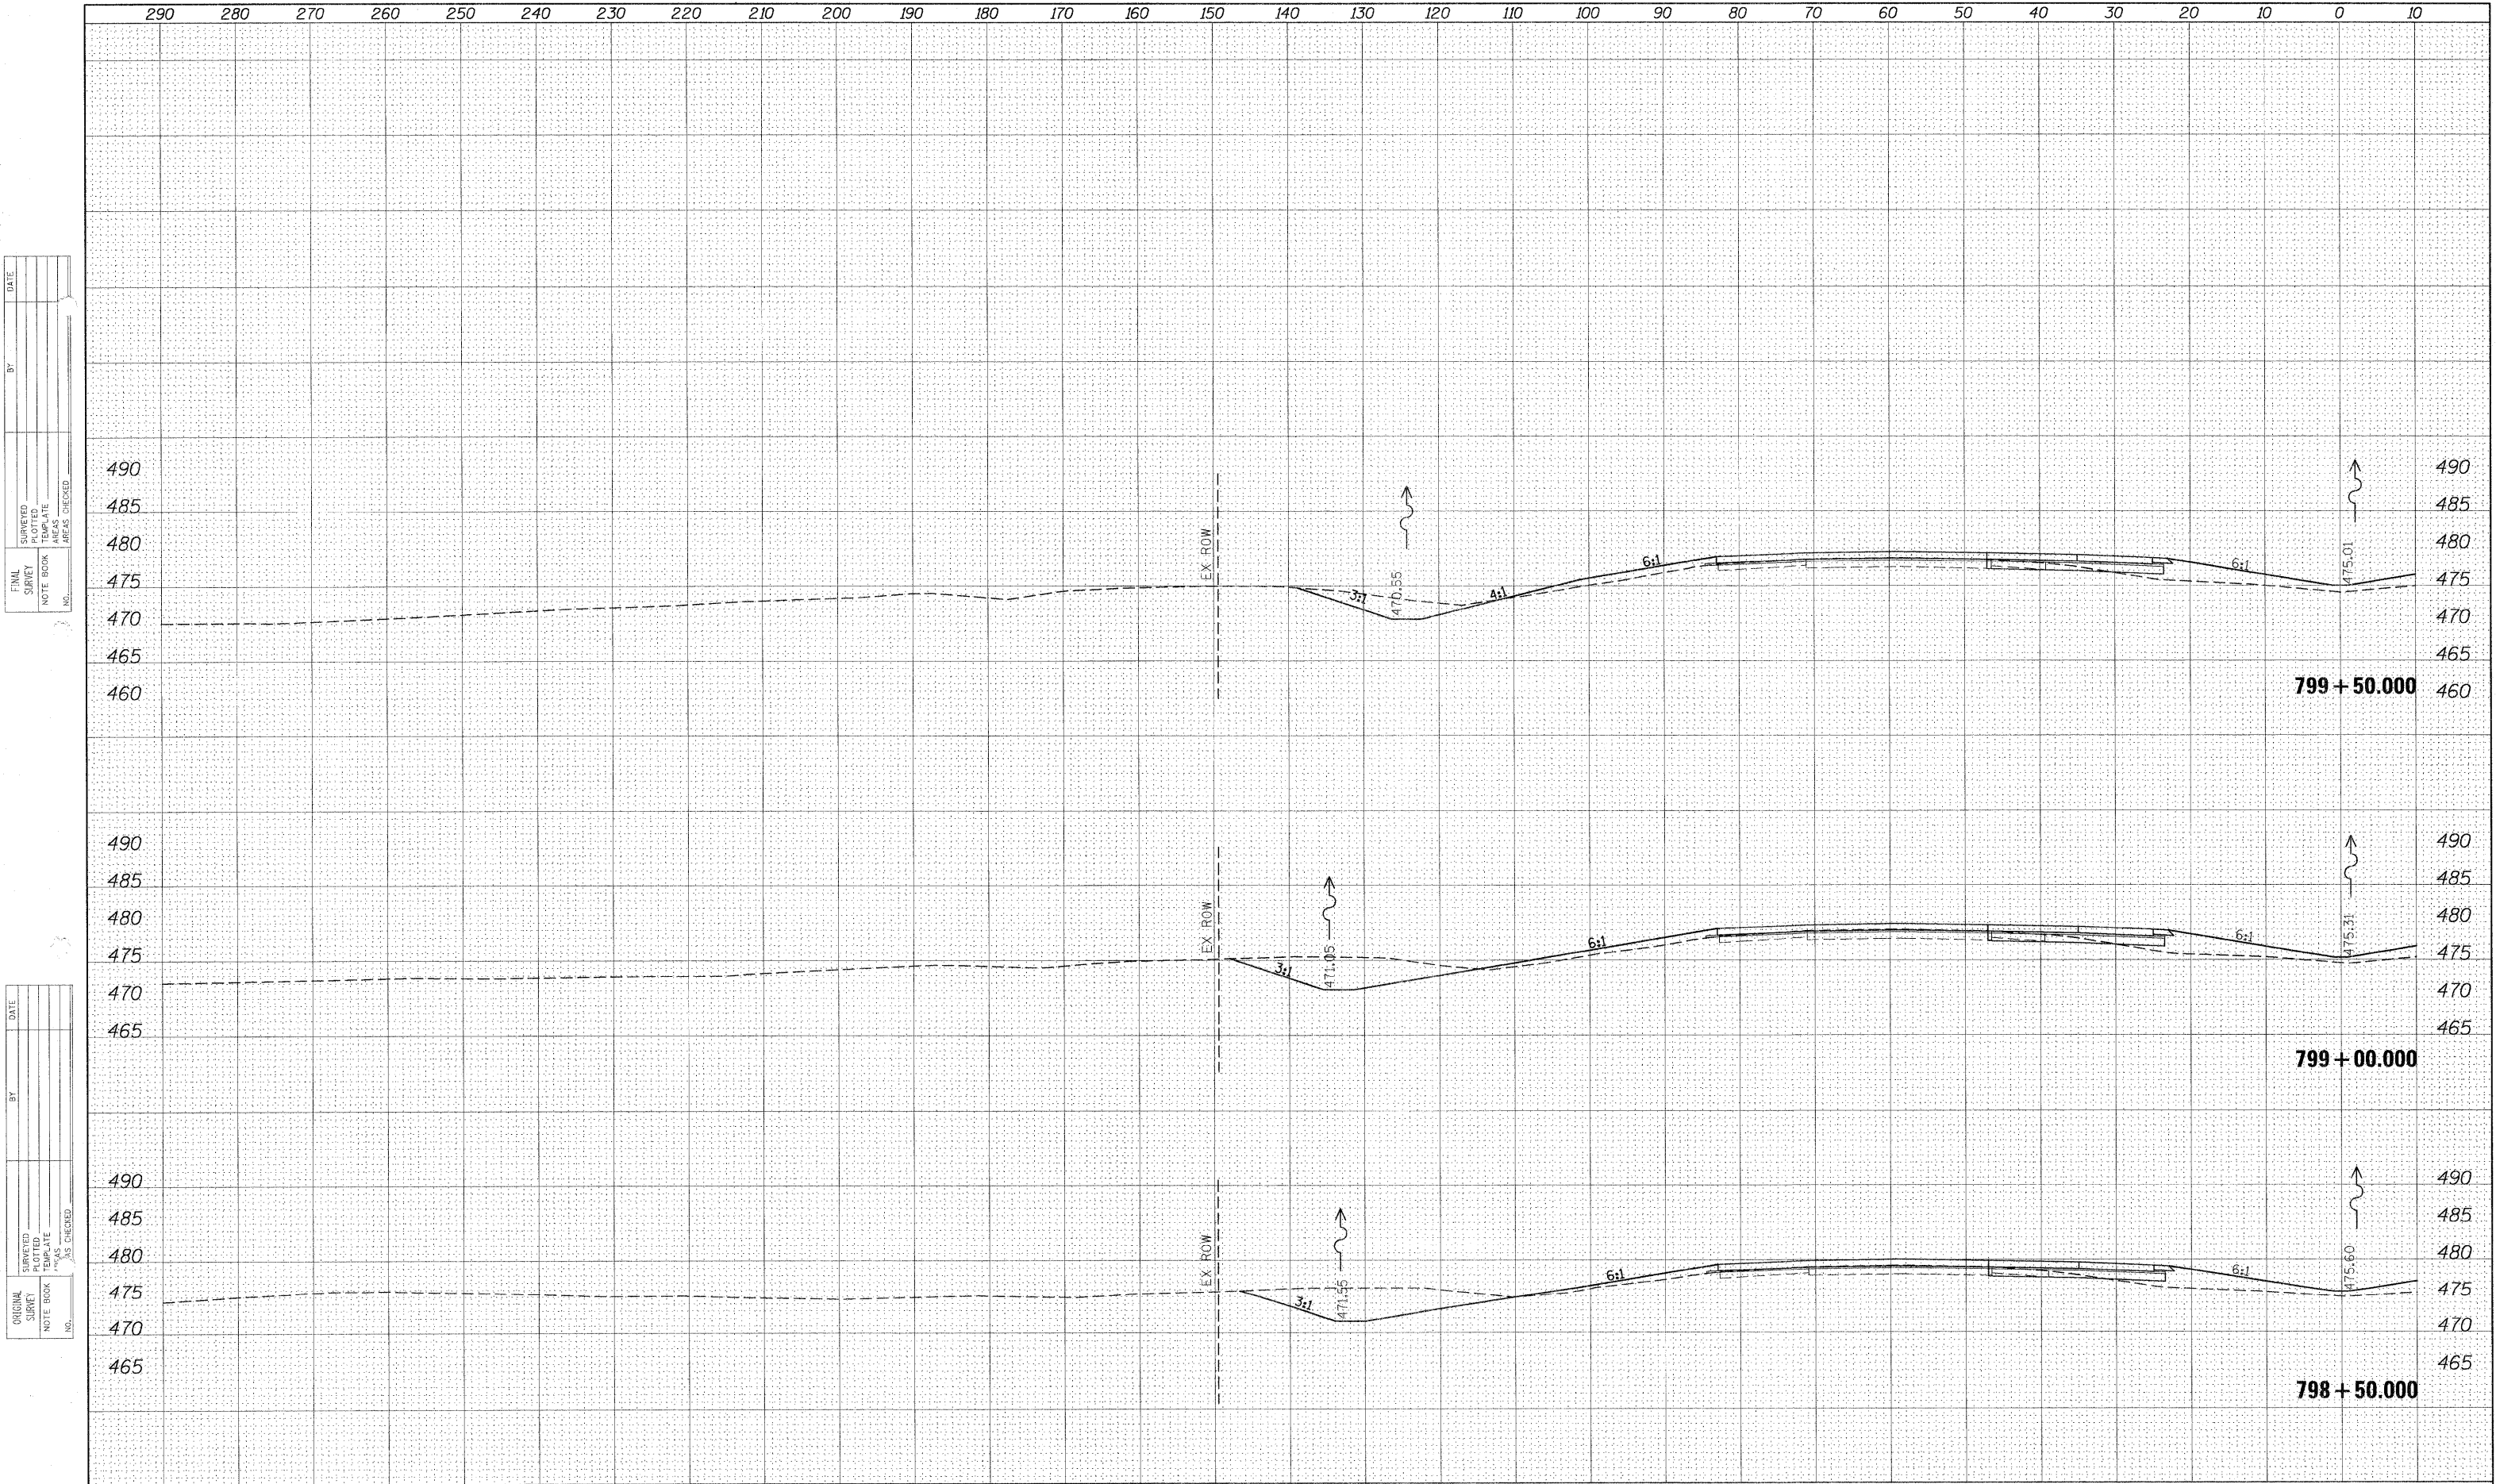


ORIGINAL		BY	DATE
SURVEYED			
PLOTTED			
TEMPLATE			
AS			
SEAMS CHECKED			

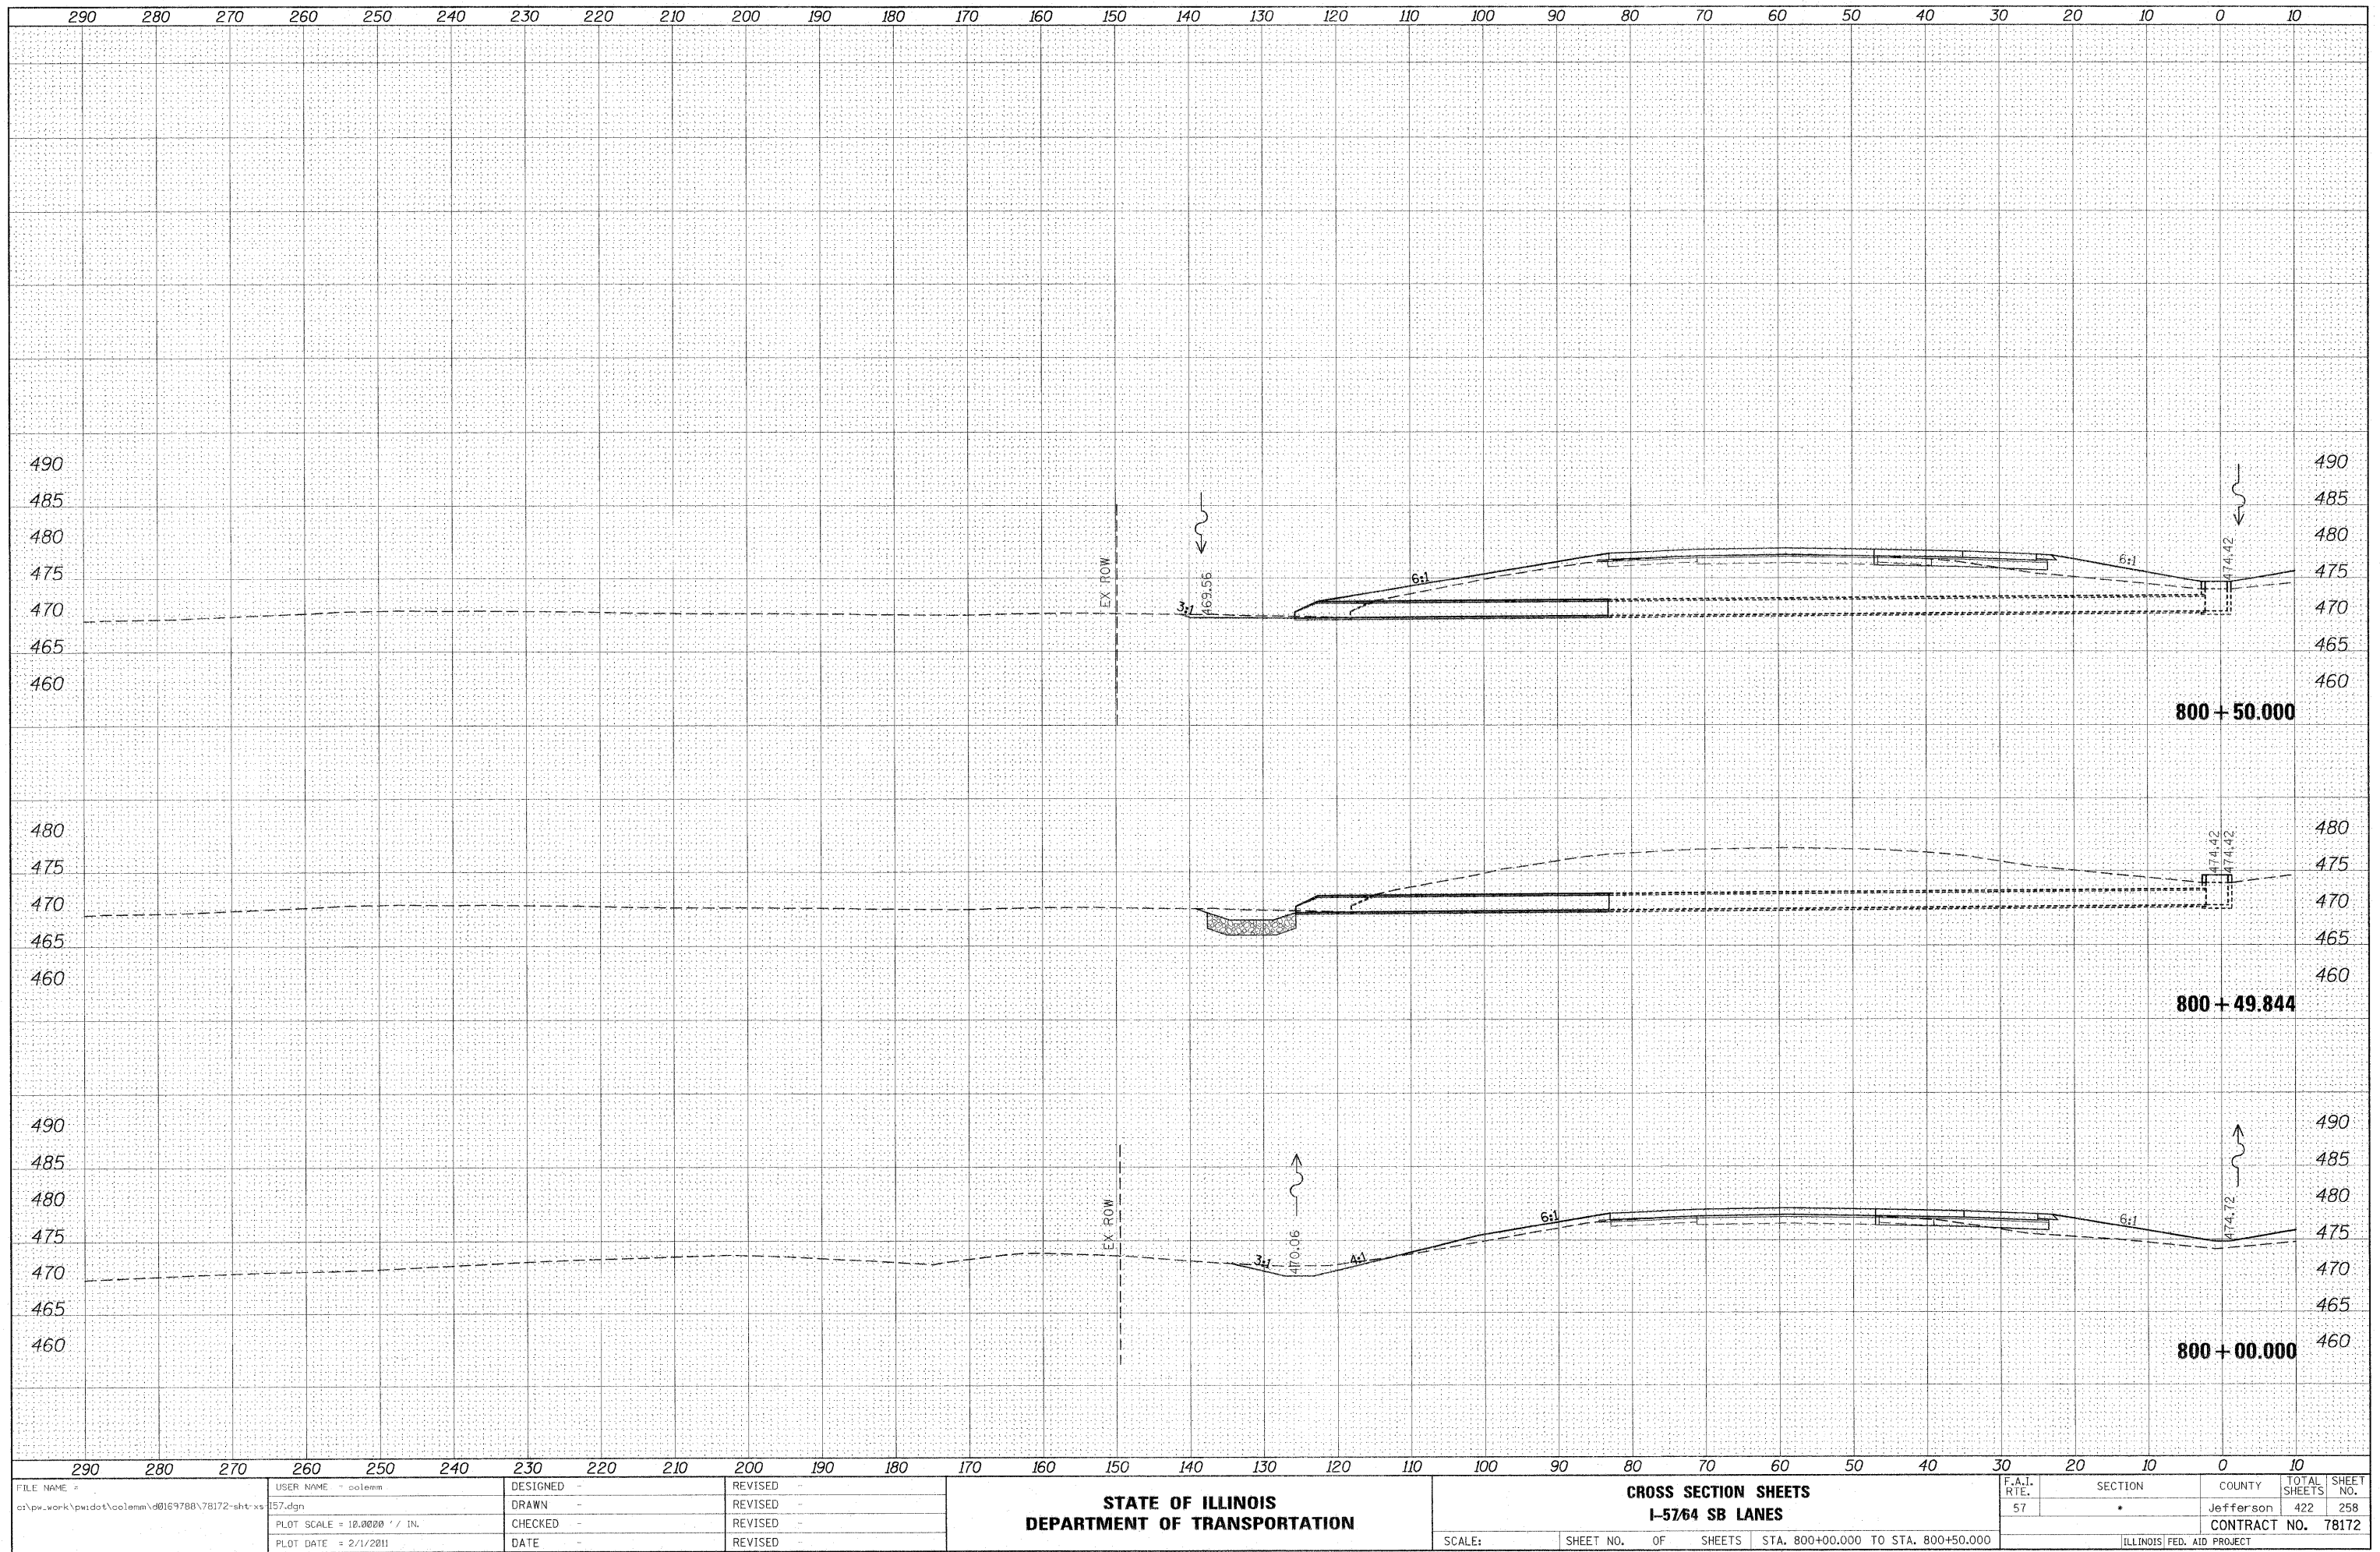

FINAL	SURVEYED	BY	DATE
SURVEY	PLOTTED		
NOTE BOOK	TEMPLATE		
NO.	AS CHECKED		


ORIGINAL	SURVEYED	BY	DATE
SURVEY	PLOTTED		
NOTE BOOK	TEMPLATE		
NO.	AS CHECKED		

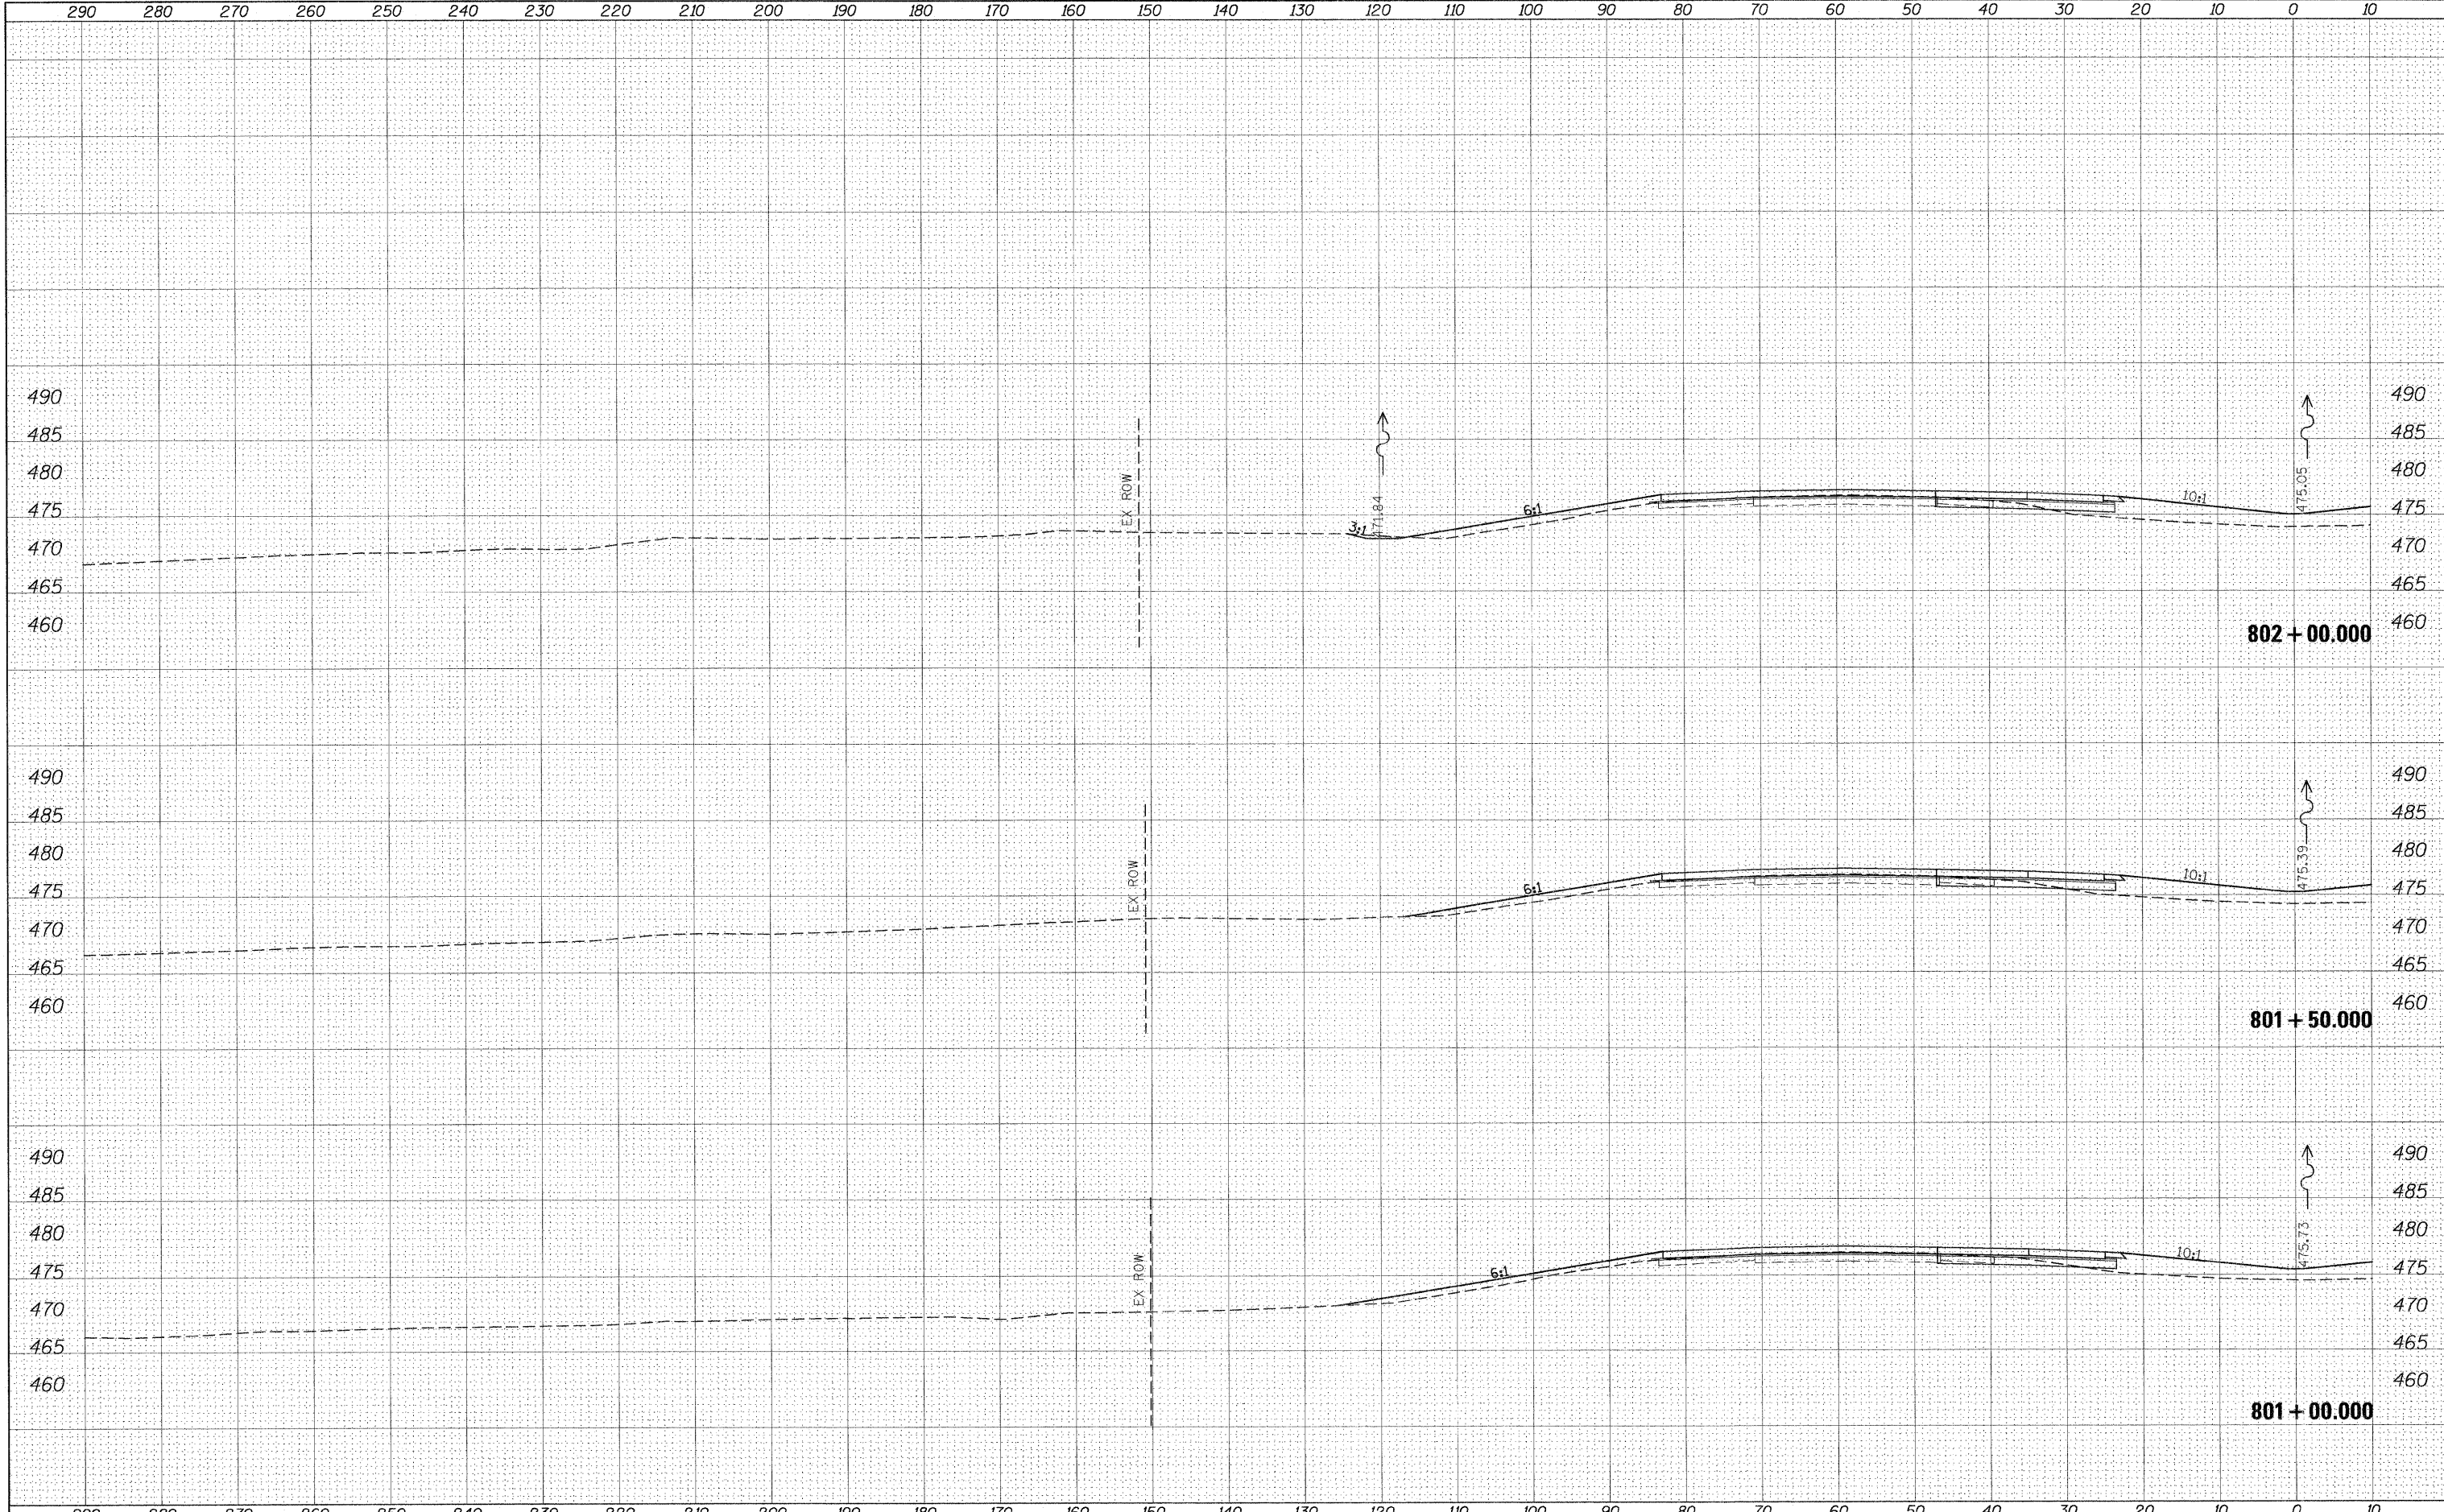

FILE NAME =	USER NAME = *USER*	DESIGNED -	REVISED -	STATE OF ILLINOIS DEPARTMENT OF TRANSPORTATION				CROSS SECTION SHEETS I-57/64 SB LANES				F.A.I. RTE.	SECTION	COUNTY	TOTAL SHEETS	SHEET NO.
#FILE#		DRAWN -	REVISED -									57	*	Jefferson	422	259
	PLOT SCALE = *SCALE*	CHECKED -	REVISED -													
	PLOT DATE = *DATE*	DATE -	REVISED -													
								SCALE:	SHEET NO.	OF	SHEETS	STA. 801+00.000 TO STA. 802+00.000				ILLINOIS FED. AID PROJECT

DATE	BY	SURVEYED	NOTED	TEMP.	AREAS	CHECKED
NO.		FINAL	NOTE BOOK			


DATE	BY	SURVEYED	NOTED	TEMP.	AREAS	CHECKED
NO.		ORIGINAL	NOTE BOOK			

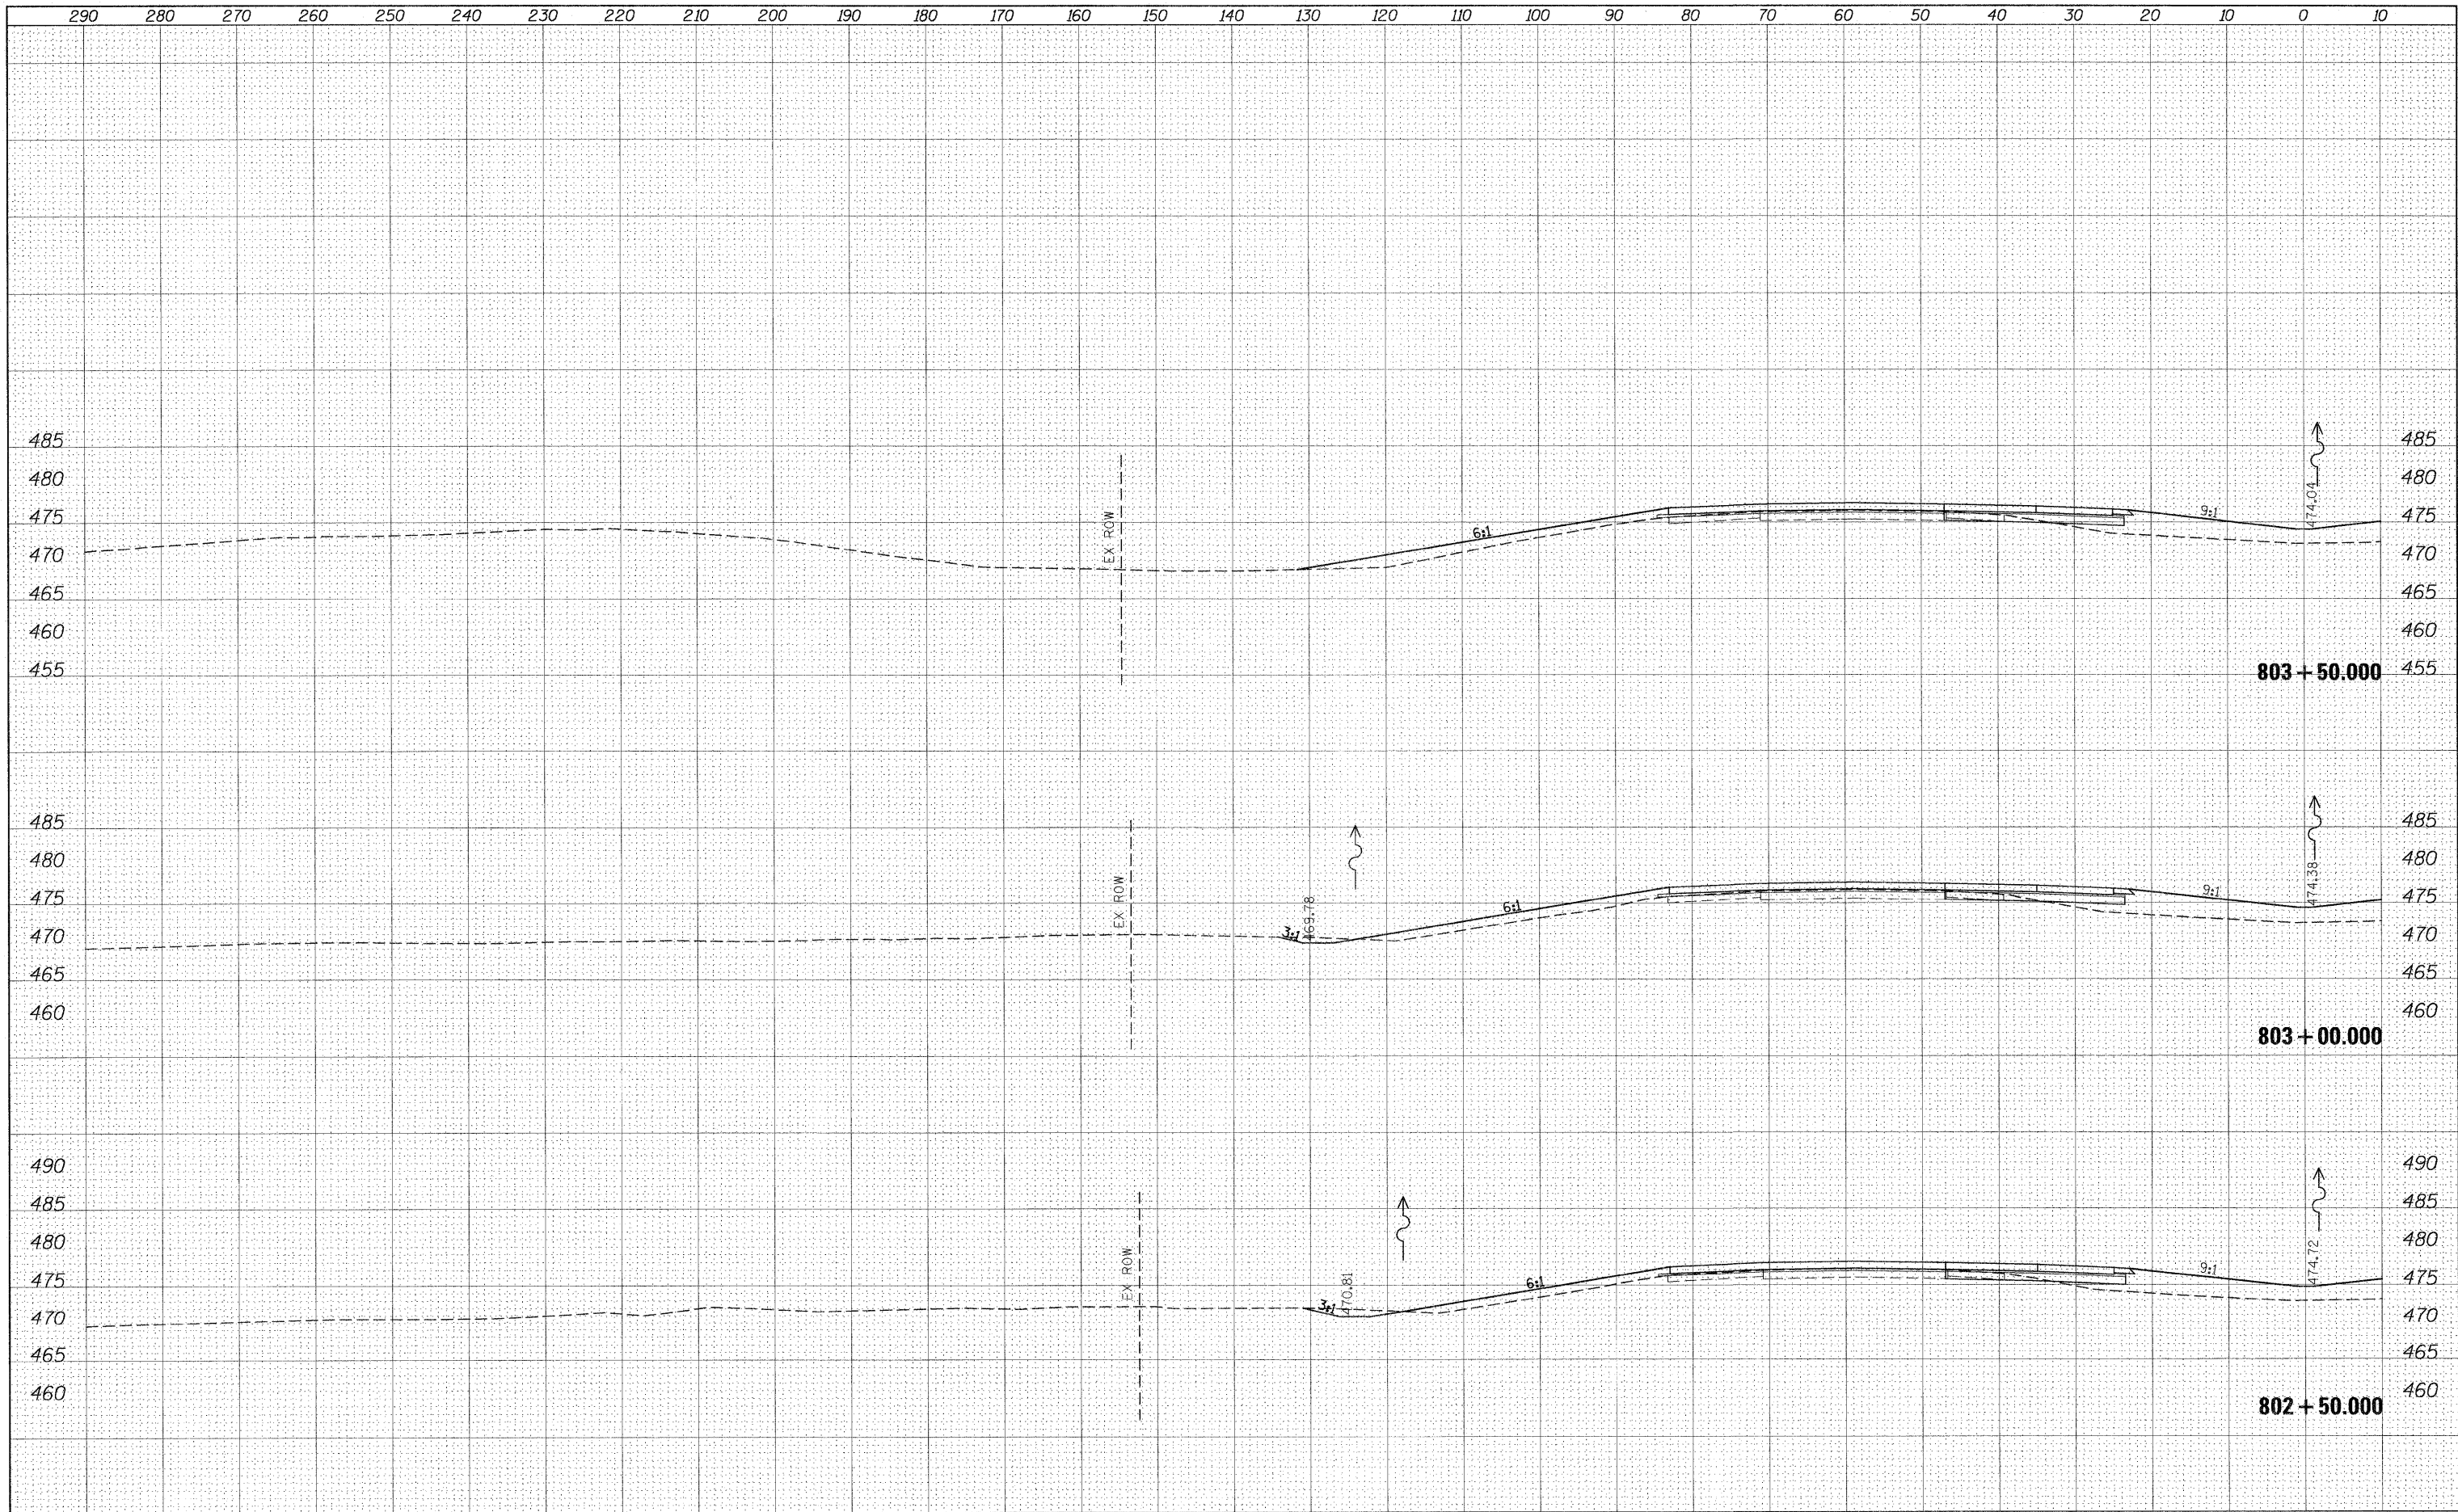

FILE NAME =	USER NAME = \$USER\$	DESIGNED -	REVISED -	CROSS SECTION SHEETS		F.A.I. RTE.	SECTION	COUNTY	TOTAL SHEETS	SHEET NO.
\$FILEL\$		DRAWN -	REVISED -	I-57/64 SB LANES		57	*	Jefferson	422	260
		CHECKED -	REVISED -					CONTRACT NO.	78172	
		DATE -	REVISED -			ILLINOIS FED. AID PROJECT				
SCALE:		SHEET NO.		OF	SHEETS	STA. 802+50.000 TO STA. 803+50.000				

DATE	BY	SURVEYED	NOTED	TEMPERATURE	AREAS CHECKED
FINAL					
SURVEY					
NOTE BOOK					
NO.					


DATE	BY	SURVEYED	NOTED	TEMPERATURE	AREAS CHECKED
ORIGINAL					
SURVEY					
NOTE BOOK					
NO.					

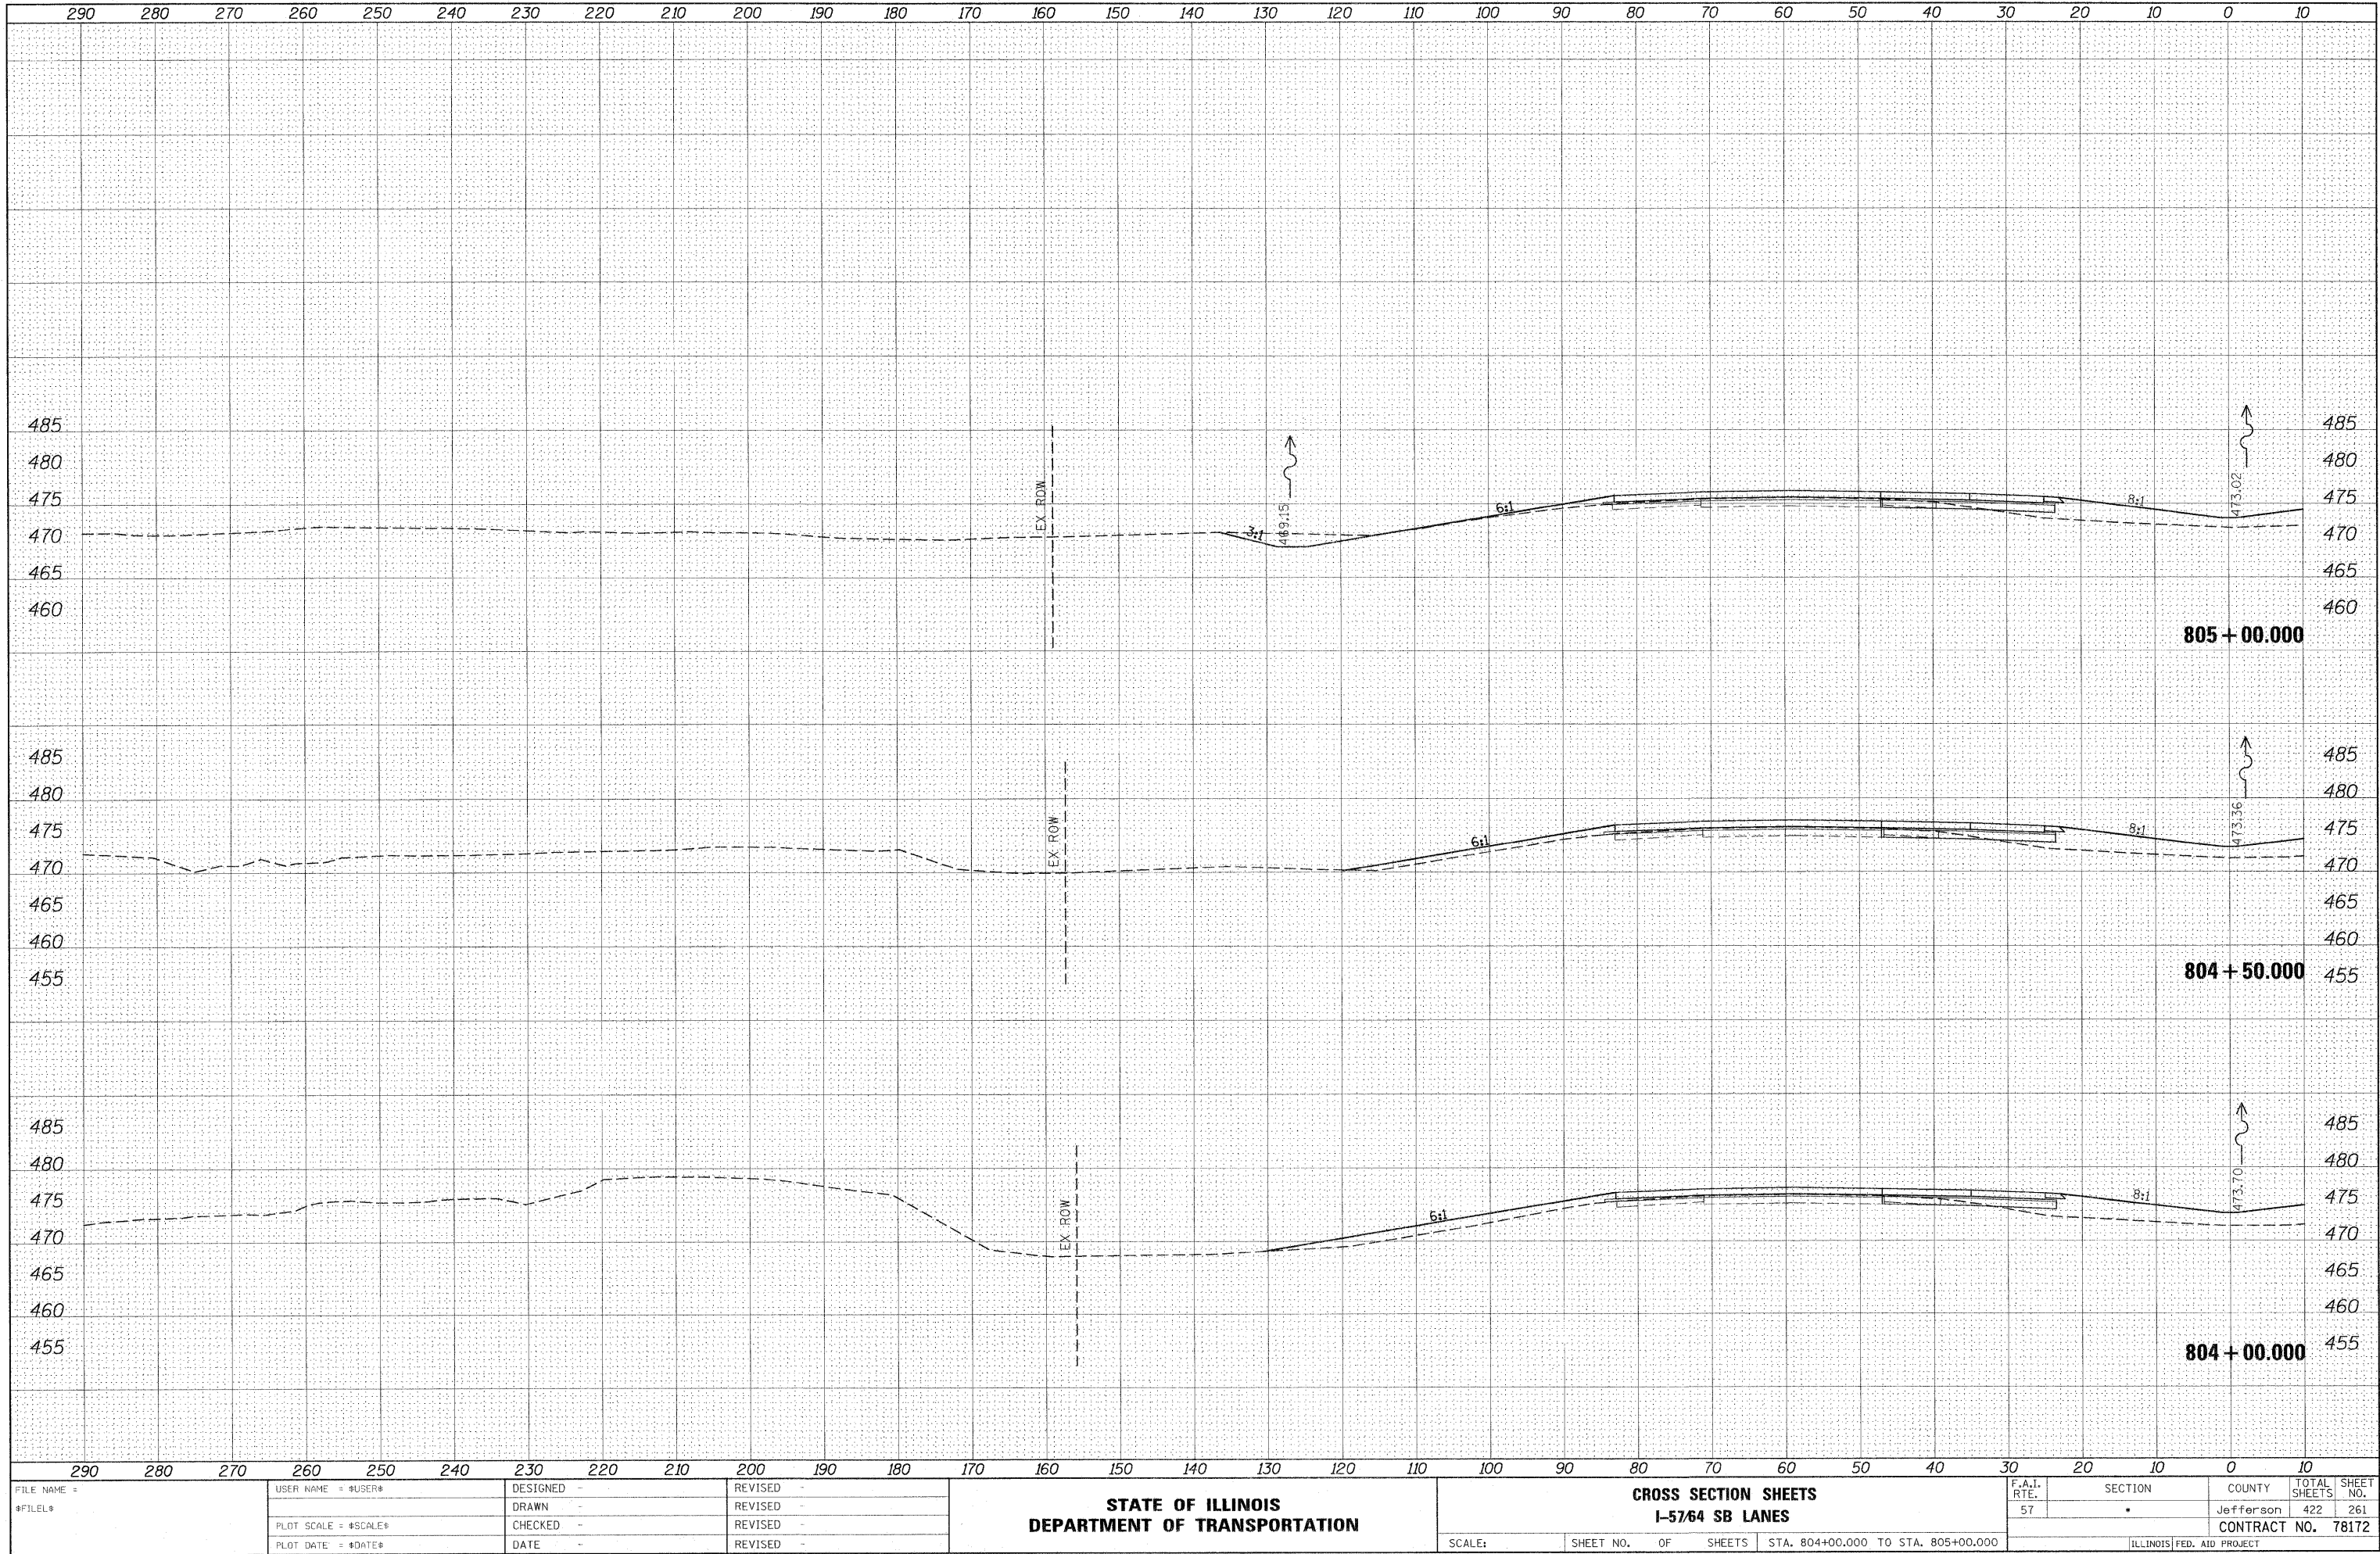

FILE NAME =	USER NAME = #USER#	DESIGNED -	REVISED -	CROSS SECTION SHEETS				F.A.I. RTE.	SECTION	COUNTY	TOTAL SHEETS	SHEET NO.		
#FILEL#		DRAWN -	REVISED -	I-57/64 SB LANES				57	*	Jefferson	422	261		
		CHECKED -	REVISED -											
		DATE -	REVISED -											
				STATE OF ILLINOIS DEPARTMENT OF TRANSPORTATION				SCALE:		SHEET NO. OF SHEETS STA. 804+00.000 TO STA. 805+00.000			ILLINOIS FED. AID PROJECT	

FINAL	SURVEYED	BY	DATE
NOTE BOOK	NO.		
AREAS CHECKED			


ORIGINAL	SURVEYED	BY	DATE
NOTE BOOK	NO.		
AREAS CHECKED			

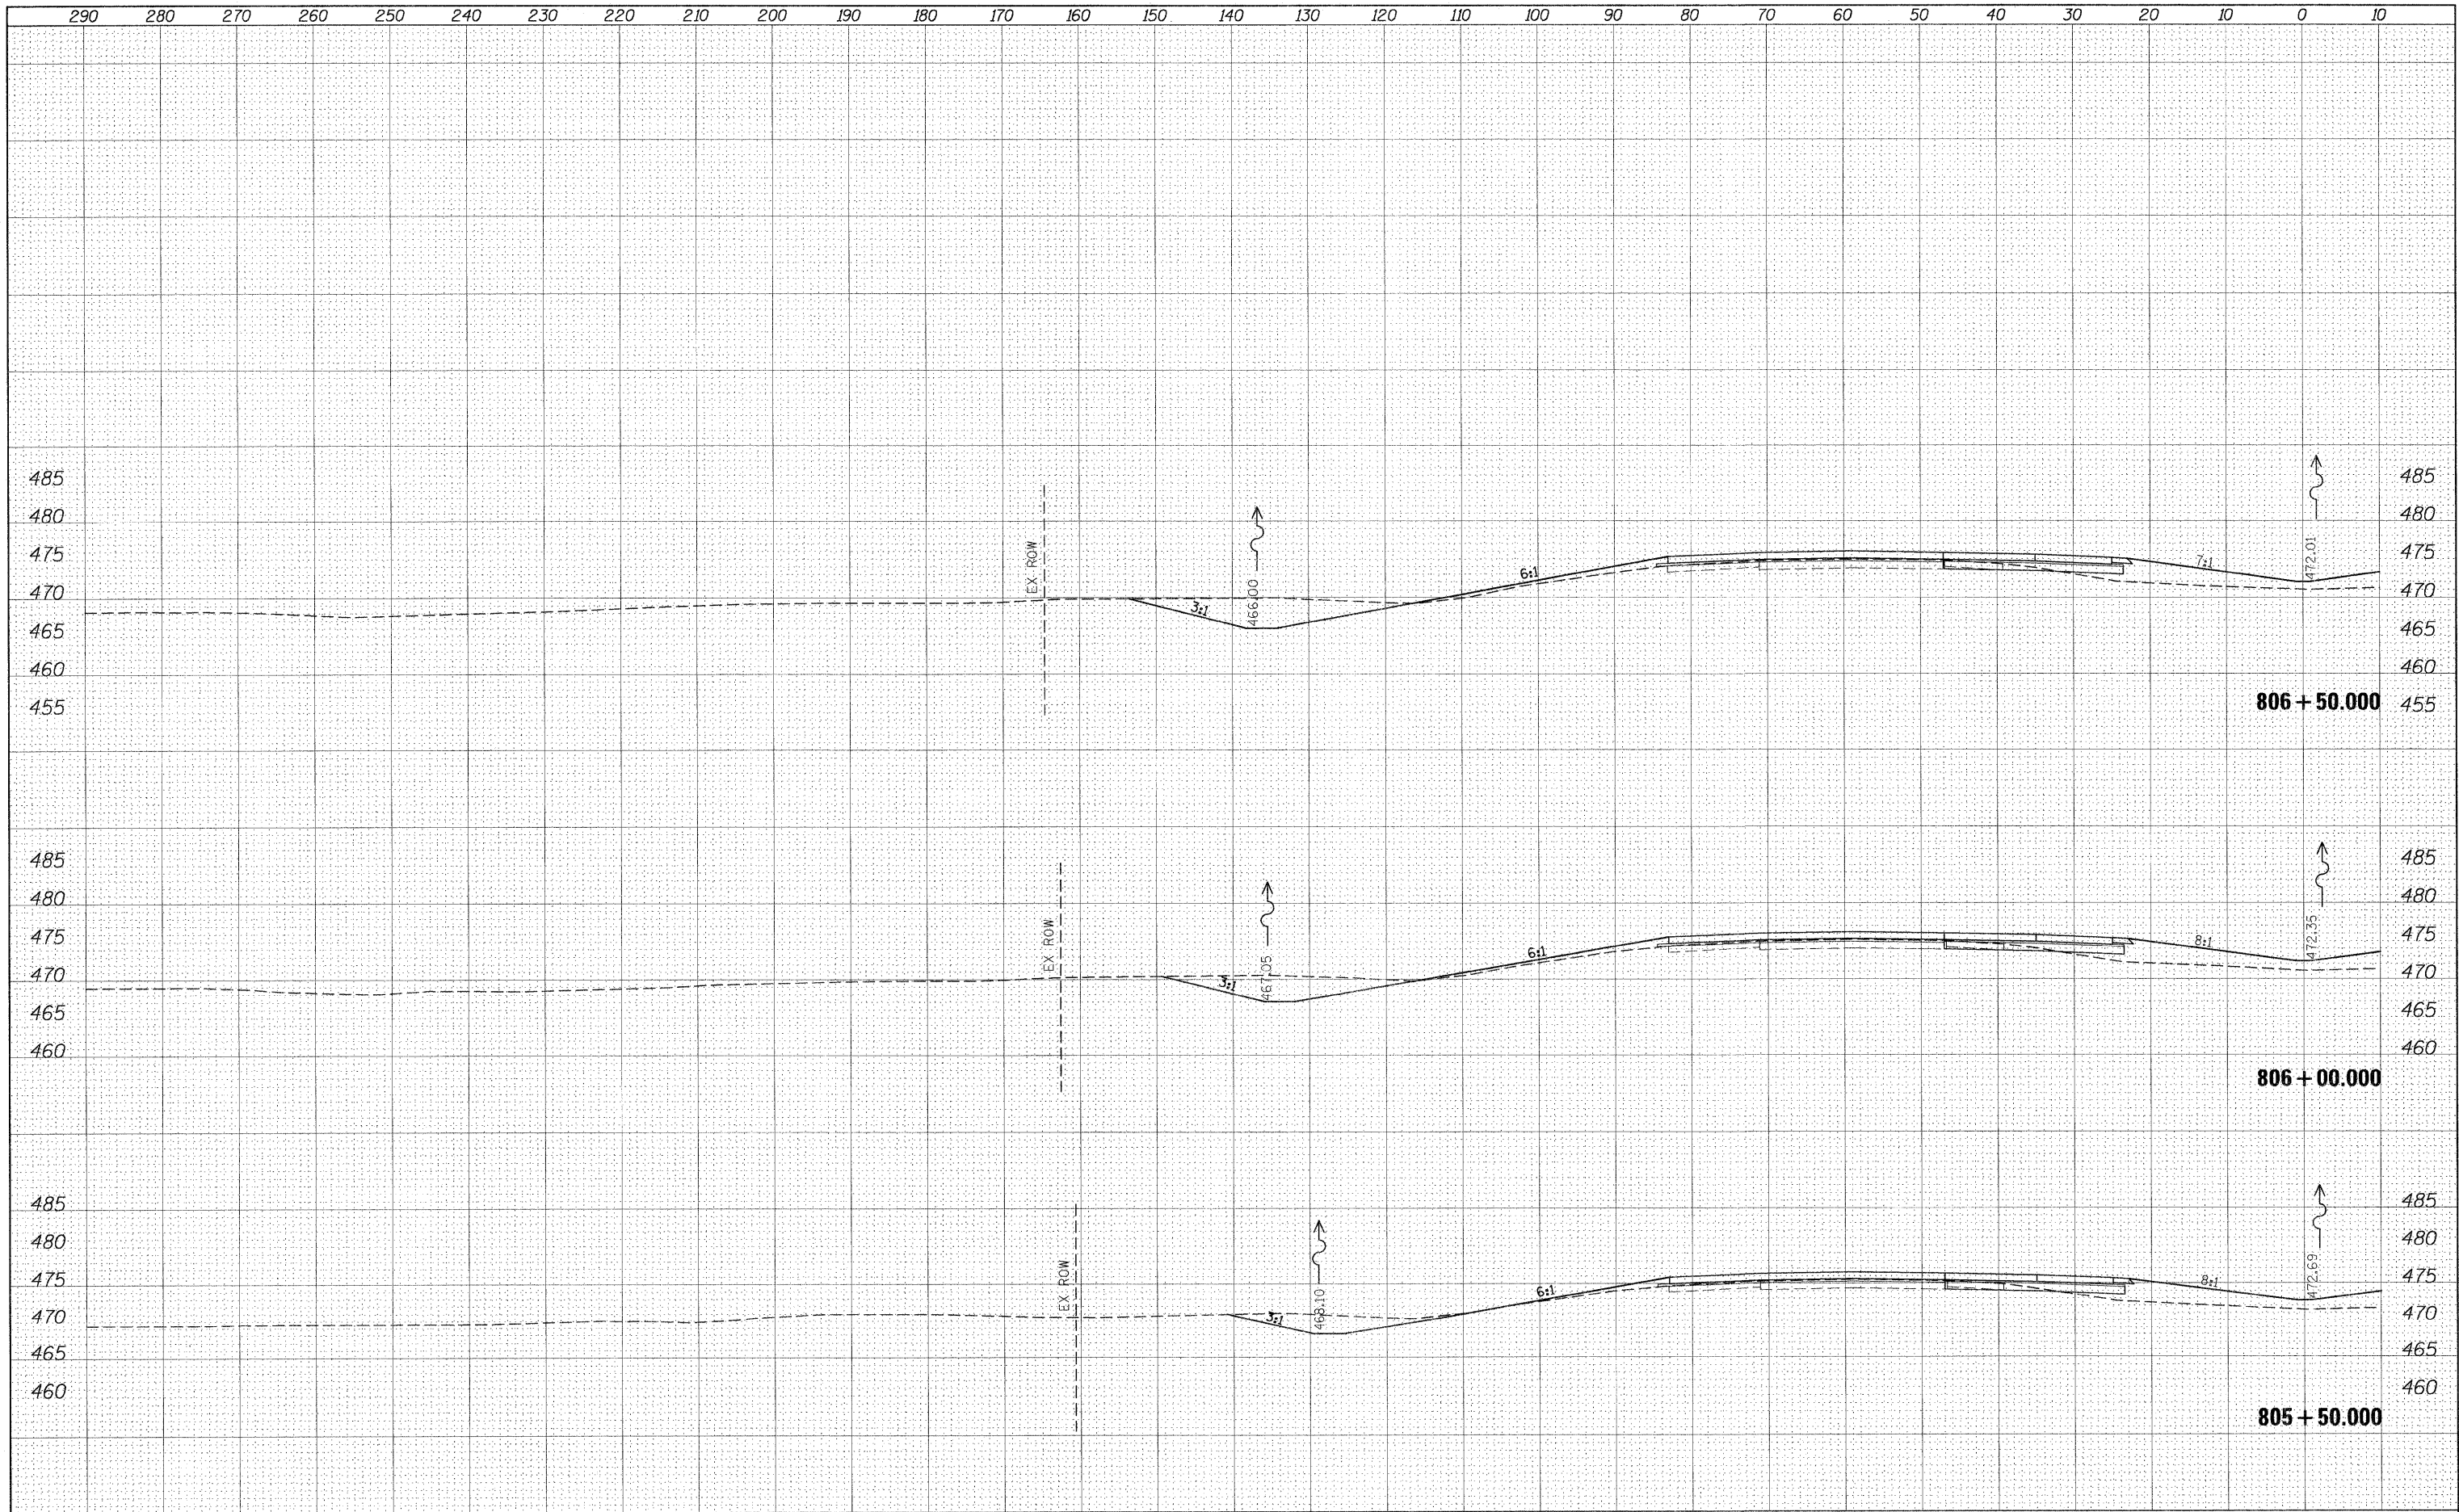

FILE NAME =	USER NAME = #USER#	DESIGNED -	REVISED -	STATE OF ILLINOIS DEPARTMENT OF TRANSPORTATION	CROSS SECTION SHEETS I-57/64 SB LANES				F.A.I. RTE. 57	SECTION *	COUNTY Jefferson	TOTAL SHEETS 422	SHEET NO. 262
#FILE#		DRAWN -	REVISED -		SCALE:	SHEET NO.	OF	SHEETS	STA. 805+50.000 TO STA. 806+50.000	ILLINOIS FED. AID PROJECT			
		PLOT SCALE = #SCALE#	REVISD -										
		PLOT DATE = #DATE#	REVISD -										

DATE	BY
SURVEYED	PLANNED
NOTE BOOK	TEMP. DATE
NO.	AREAS CHECKED


DATE	BY
SURVEYED	PLANNED
NOTE BOOK	TEMP. DATE
NO.	AREAS CHECKED

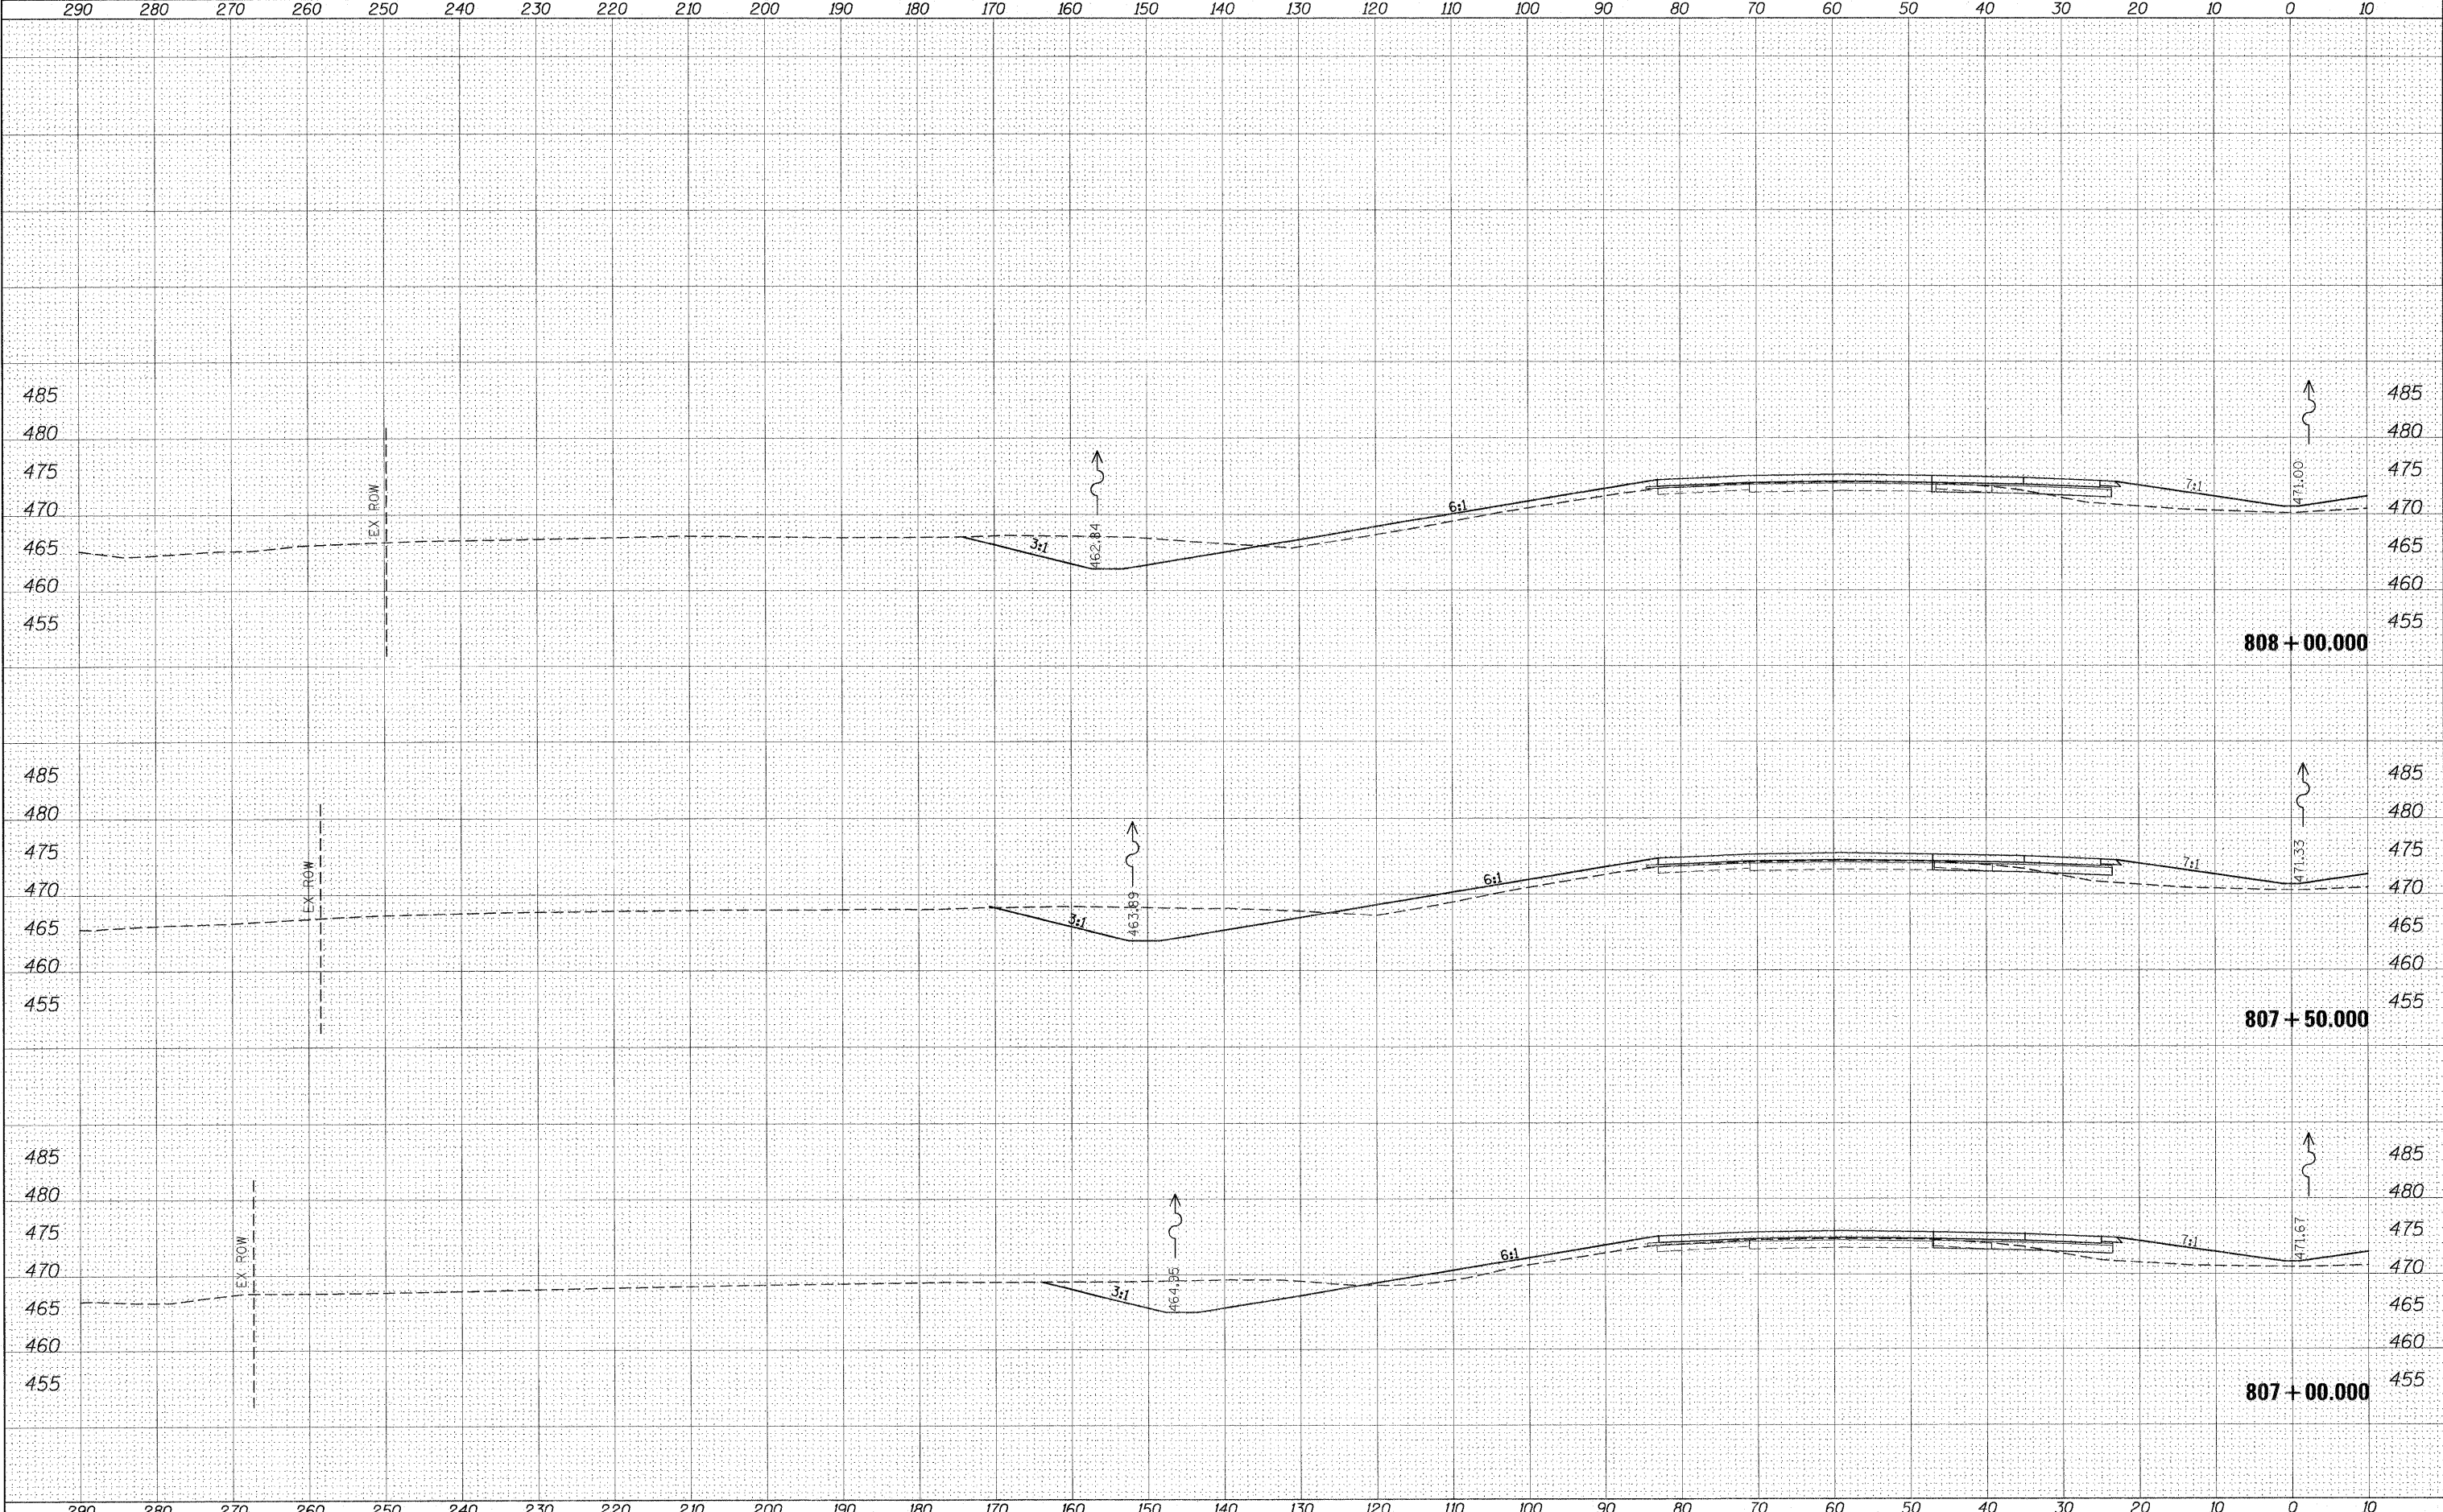

FILE NAME =	USER NAME = \$USER\$	DESIGNED -	REVISED -	STATE OF ILLINOIS DEPARTMENT OF TRANSPORTATION	CROSS SECTION SHEETS I-57/64 SB LANES				F.A.I. RTE. 57	SECTION •	COUNTY Jefferson	TOTAL SHEETS 422	SHEET NO. 263
\$FILEL\$		DRAWN -	REVISED -		SCALE:	SHEET NO.	OF	SHEETS	STA. 807+00.000 TO STA. 808+00.000	CONTRACT NO. 78172			
		CHECKED -	REVISED -							ILLINOIS FED. AID PROJECT			
		DATE -	REVISED -							(41-2-1,41-3,41-3-1)R-1			

FINAL	SURVEYED	BY	DATE
SURVEY	PLOTTED		
NOTE BOOK	TEMP. DATE		
NO.	AREAS CHECKED		


ORIGINAL	SURVEYED	BY	DATE
SURVEY	PLOTTED		
NOTE BOOK	TEMP. DATE		
NO.	AREAS CHECKED		

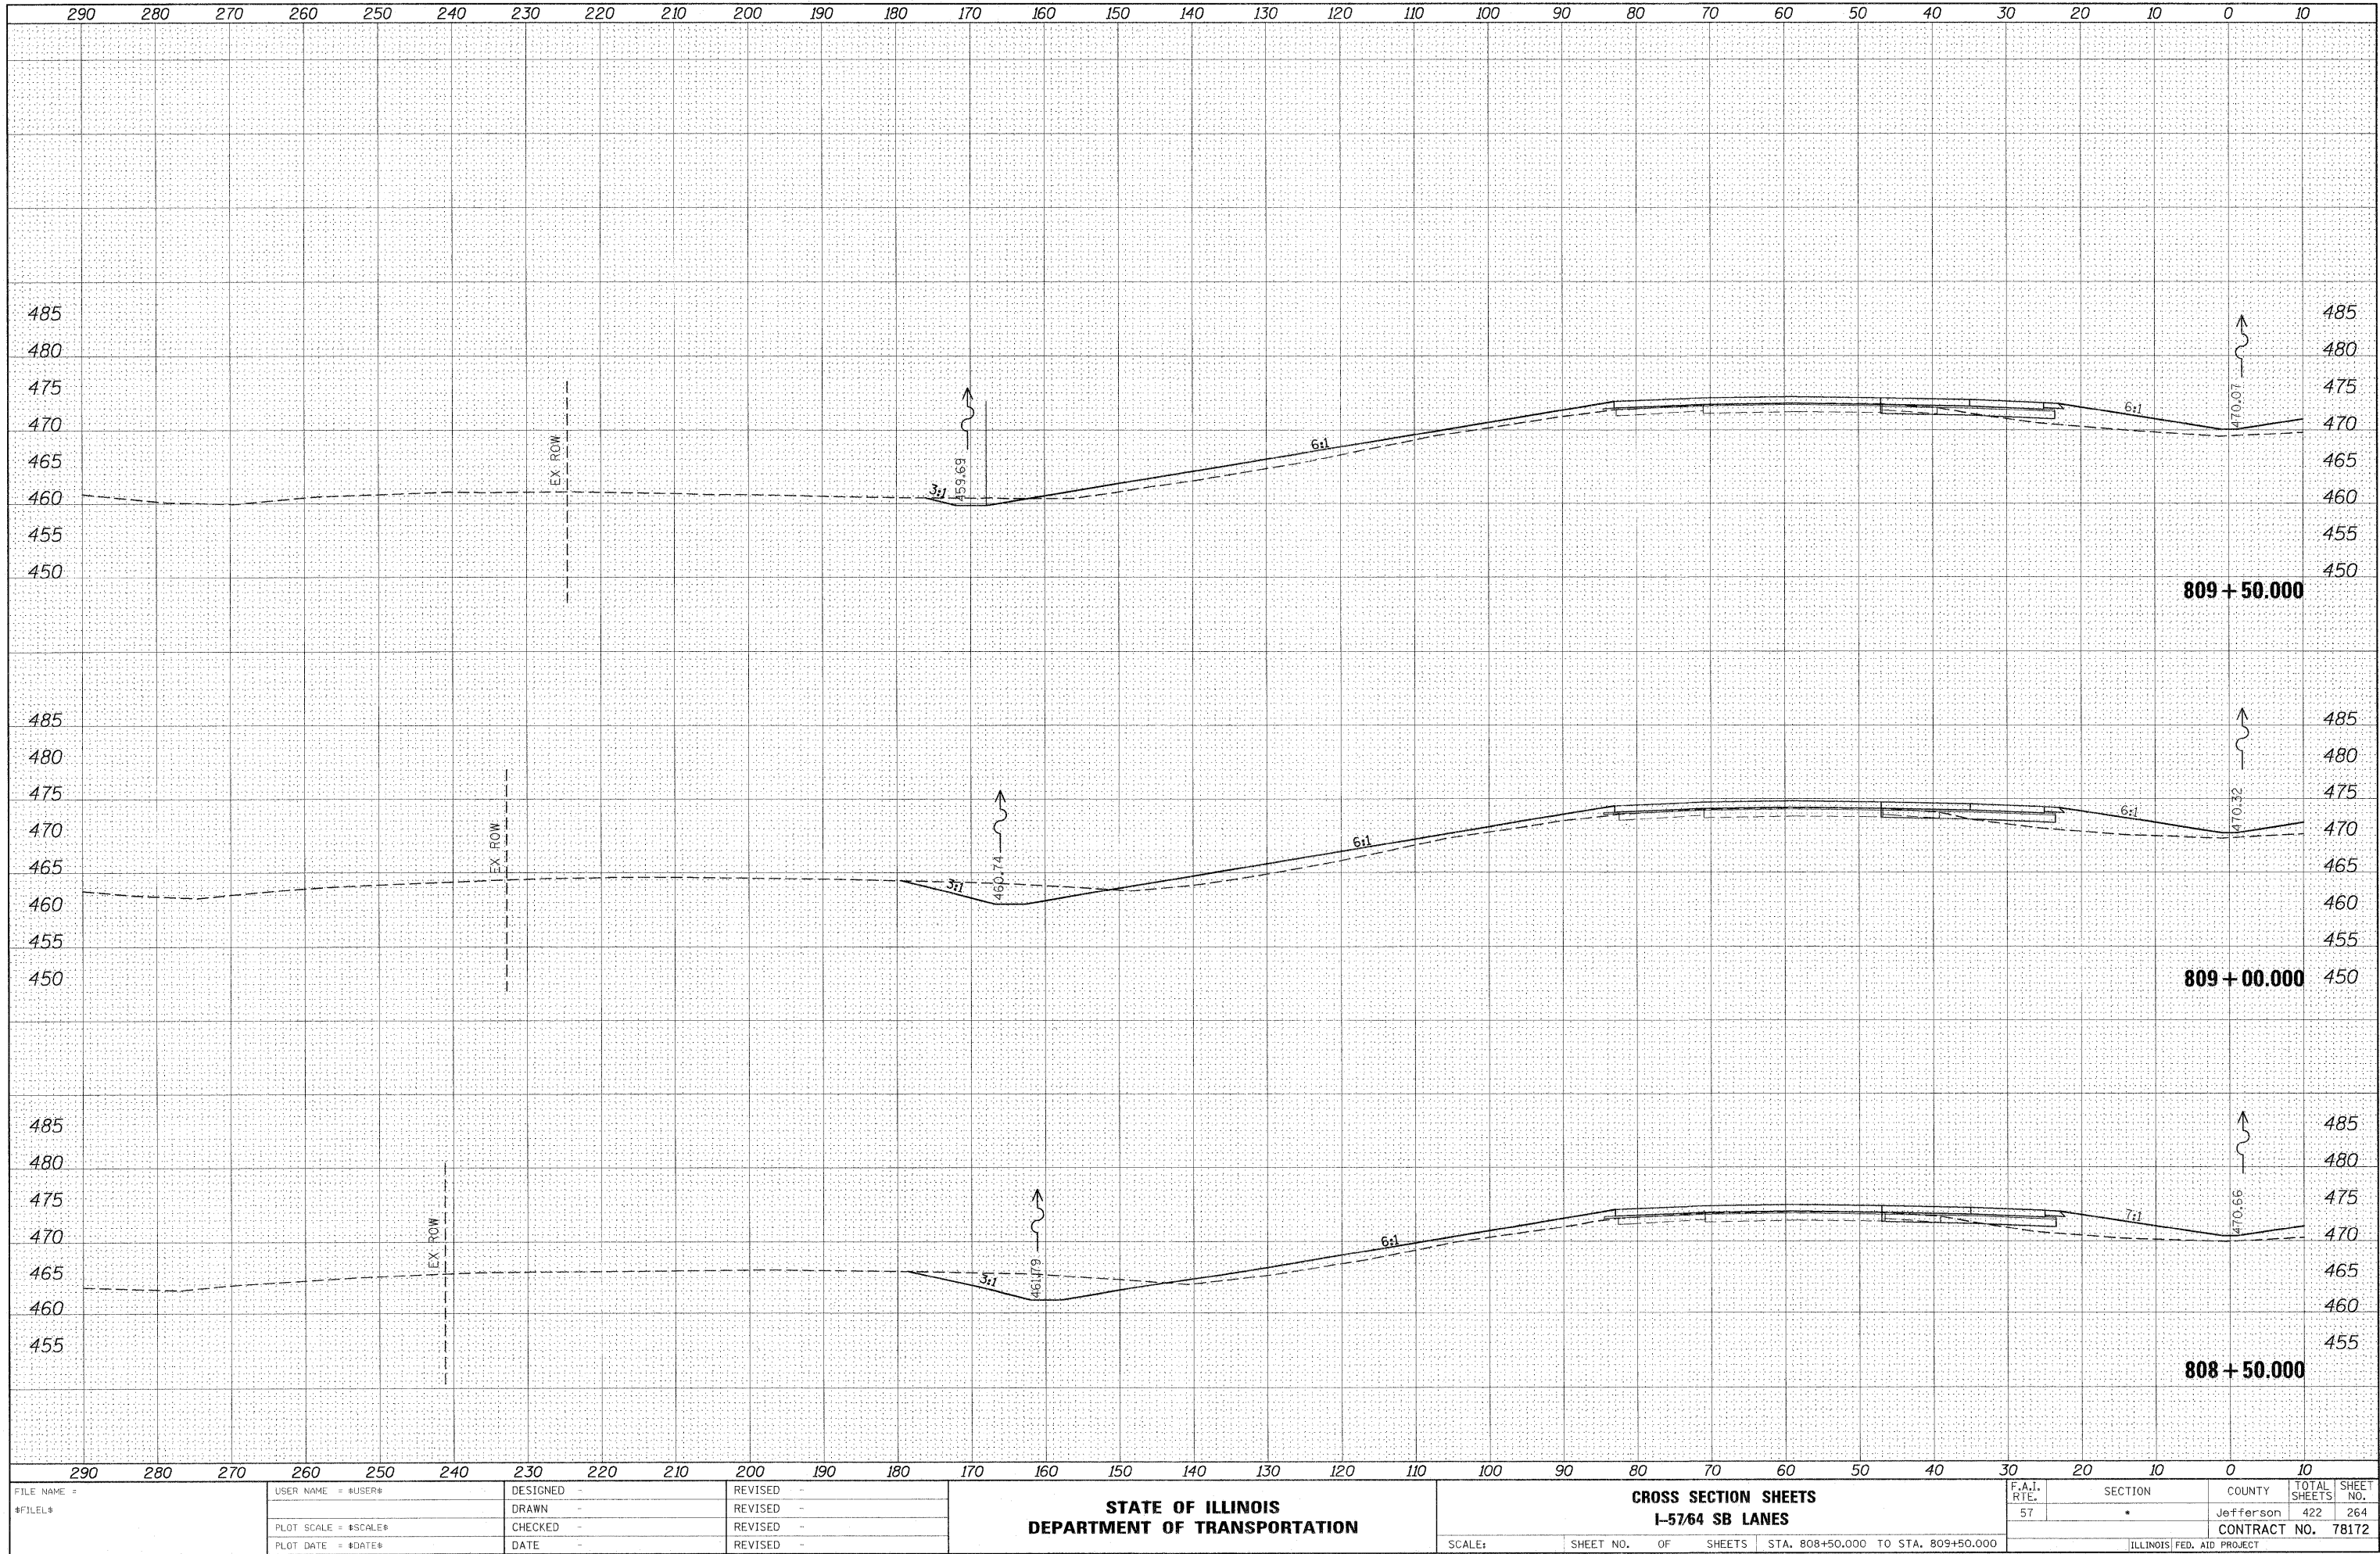

FILE NAME =	USER NAME = #USER#	DESIGNED -	REVISED -	STATE OF ILLINOIS DEPARTMENT OF TRANSPORTATION	CROSS SECTION SHEETS I-57/64 SB LANES	SCALE:	SHEET NO. OF SHEETS	STA. 808+50.000 TO STA. 809+50.000	F.A.I. RTE. 57	SECTION	COUNTY	TOTAL SHEETS	SHEET NO.	
#FILE#		DRAWN -	REVISED -									Jefferson	422	264
		CHECKED -	REVISED -									CONTRACT NO.	78172	
		DATE -	REVISED -									ILLINOIS FED. AID PROJECT		


BY	DATE
SURVEYED	DATE
NOTED	DATE
TEMPLATE	DATE
AREAS	CHECKED
NO.	

BY	DATE
SURVEYED	DATE
NOTED	DATE
TEMPLATE	DATE
AREAS	CHECKED
NO.	

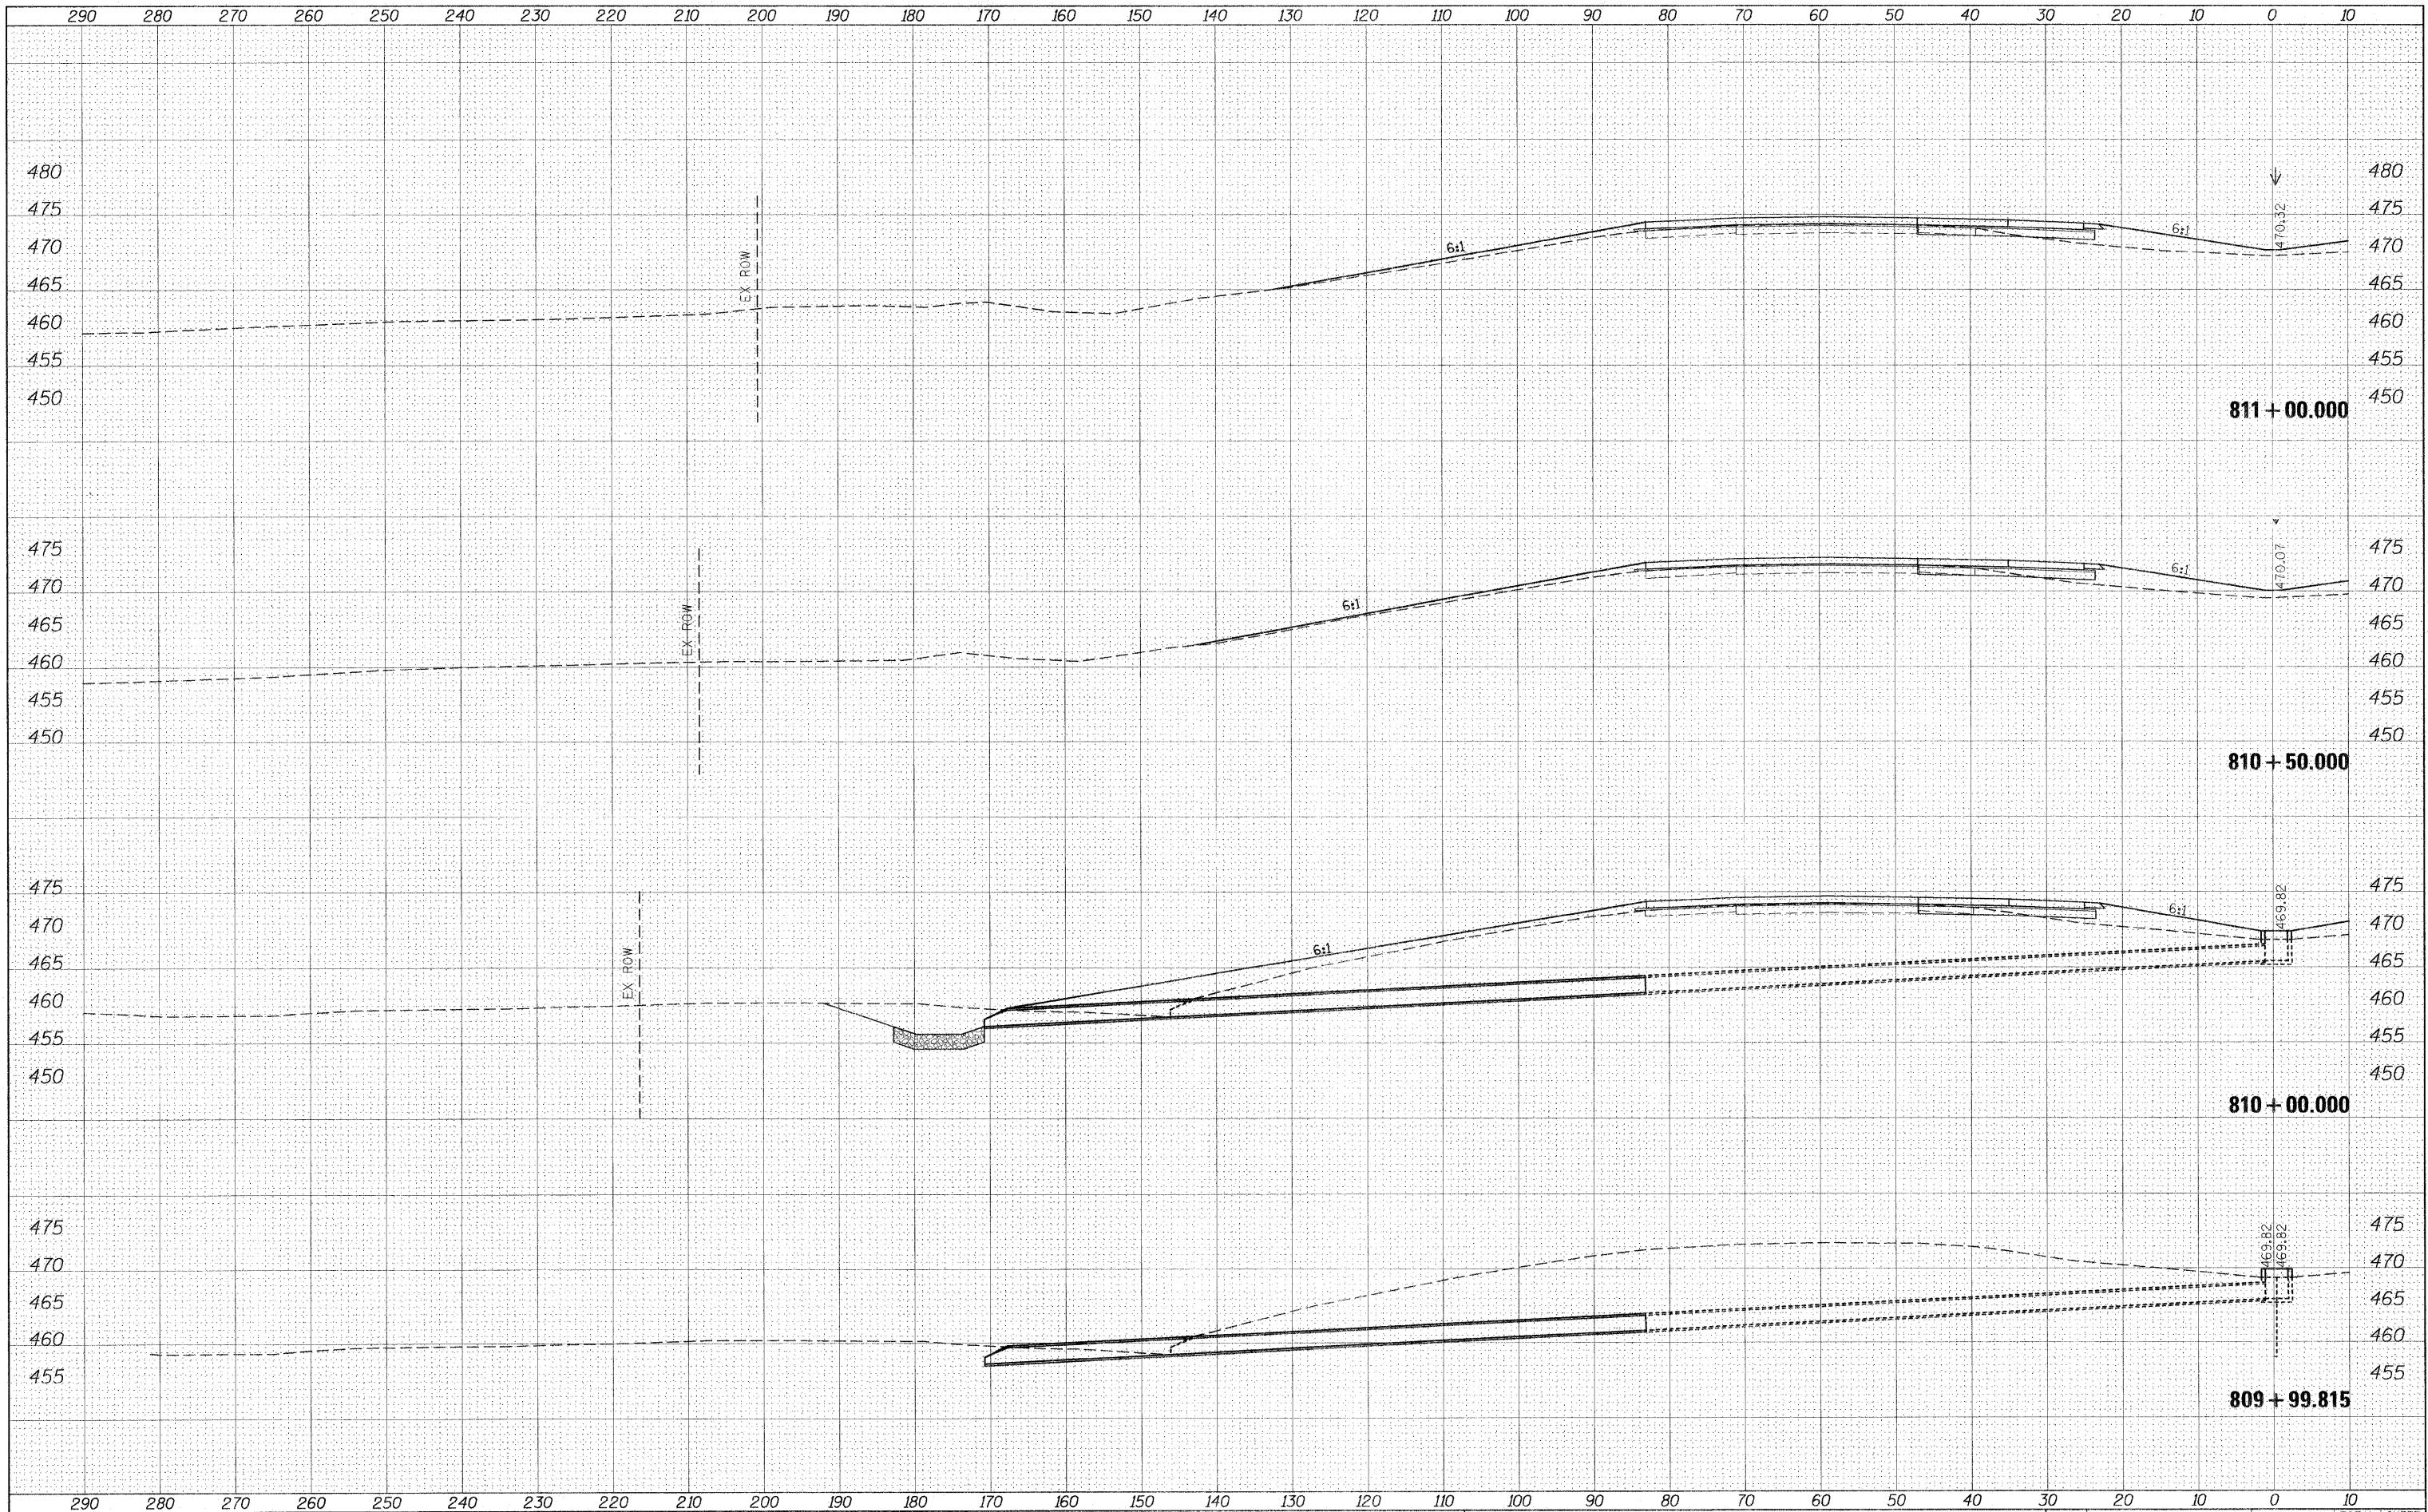


FILE NAME =	USER NAME = colemm	DESIGNED -	REVISED -	STATE OF ILLINOIS DEPARTMENT OF TRANSPORTATION	CROSS SECTION SHEETS I-57/64 SB LANES				F.A.I. RTE.	SECTION	COUNTY	TOTAL SHEETS	SHEET NO.
c:\p\work\p\work\colemm\08169788\78172-sht-xs	157.dgn	DRAWN -	REVISED -		57	*	Jefferson	422	265				
PLOT SCALE = 1/8" = 10.0000' / IN.		CHECKED -	REVISED -		CONTRACT NO. 78172								
PLOT DATE = 2/1/2011		DATE -	REVISED -		ILLINOIS FED. AID PROJECT								
SCALE: SHEET NO. OF SHEETS STA. 809+99.815 TO STA. 811+00.000													


ORIGINAL	SURVEYED _____ BY _____ DATE _____
SURVEY	PLOTTED _____
NOTE BOOK	TEMPLATE _____
NO.	AIRAS _____ HAS CHECKED _____

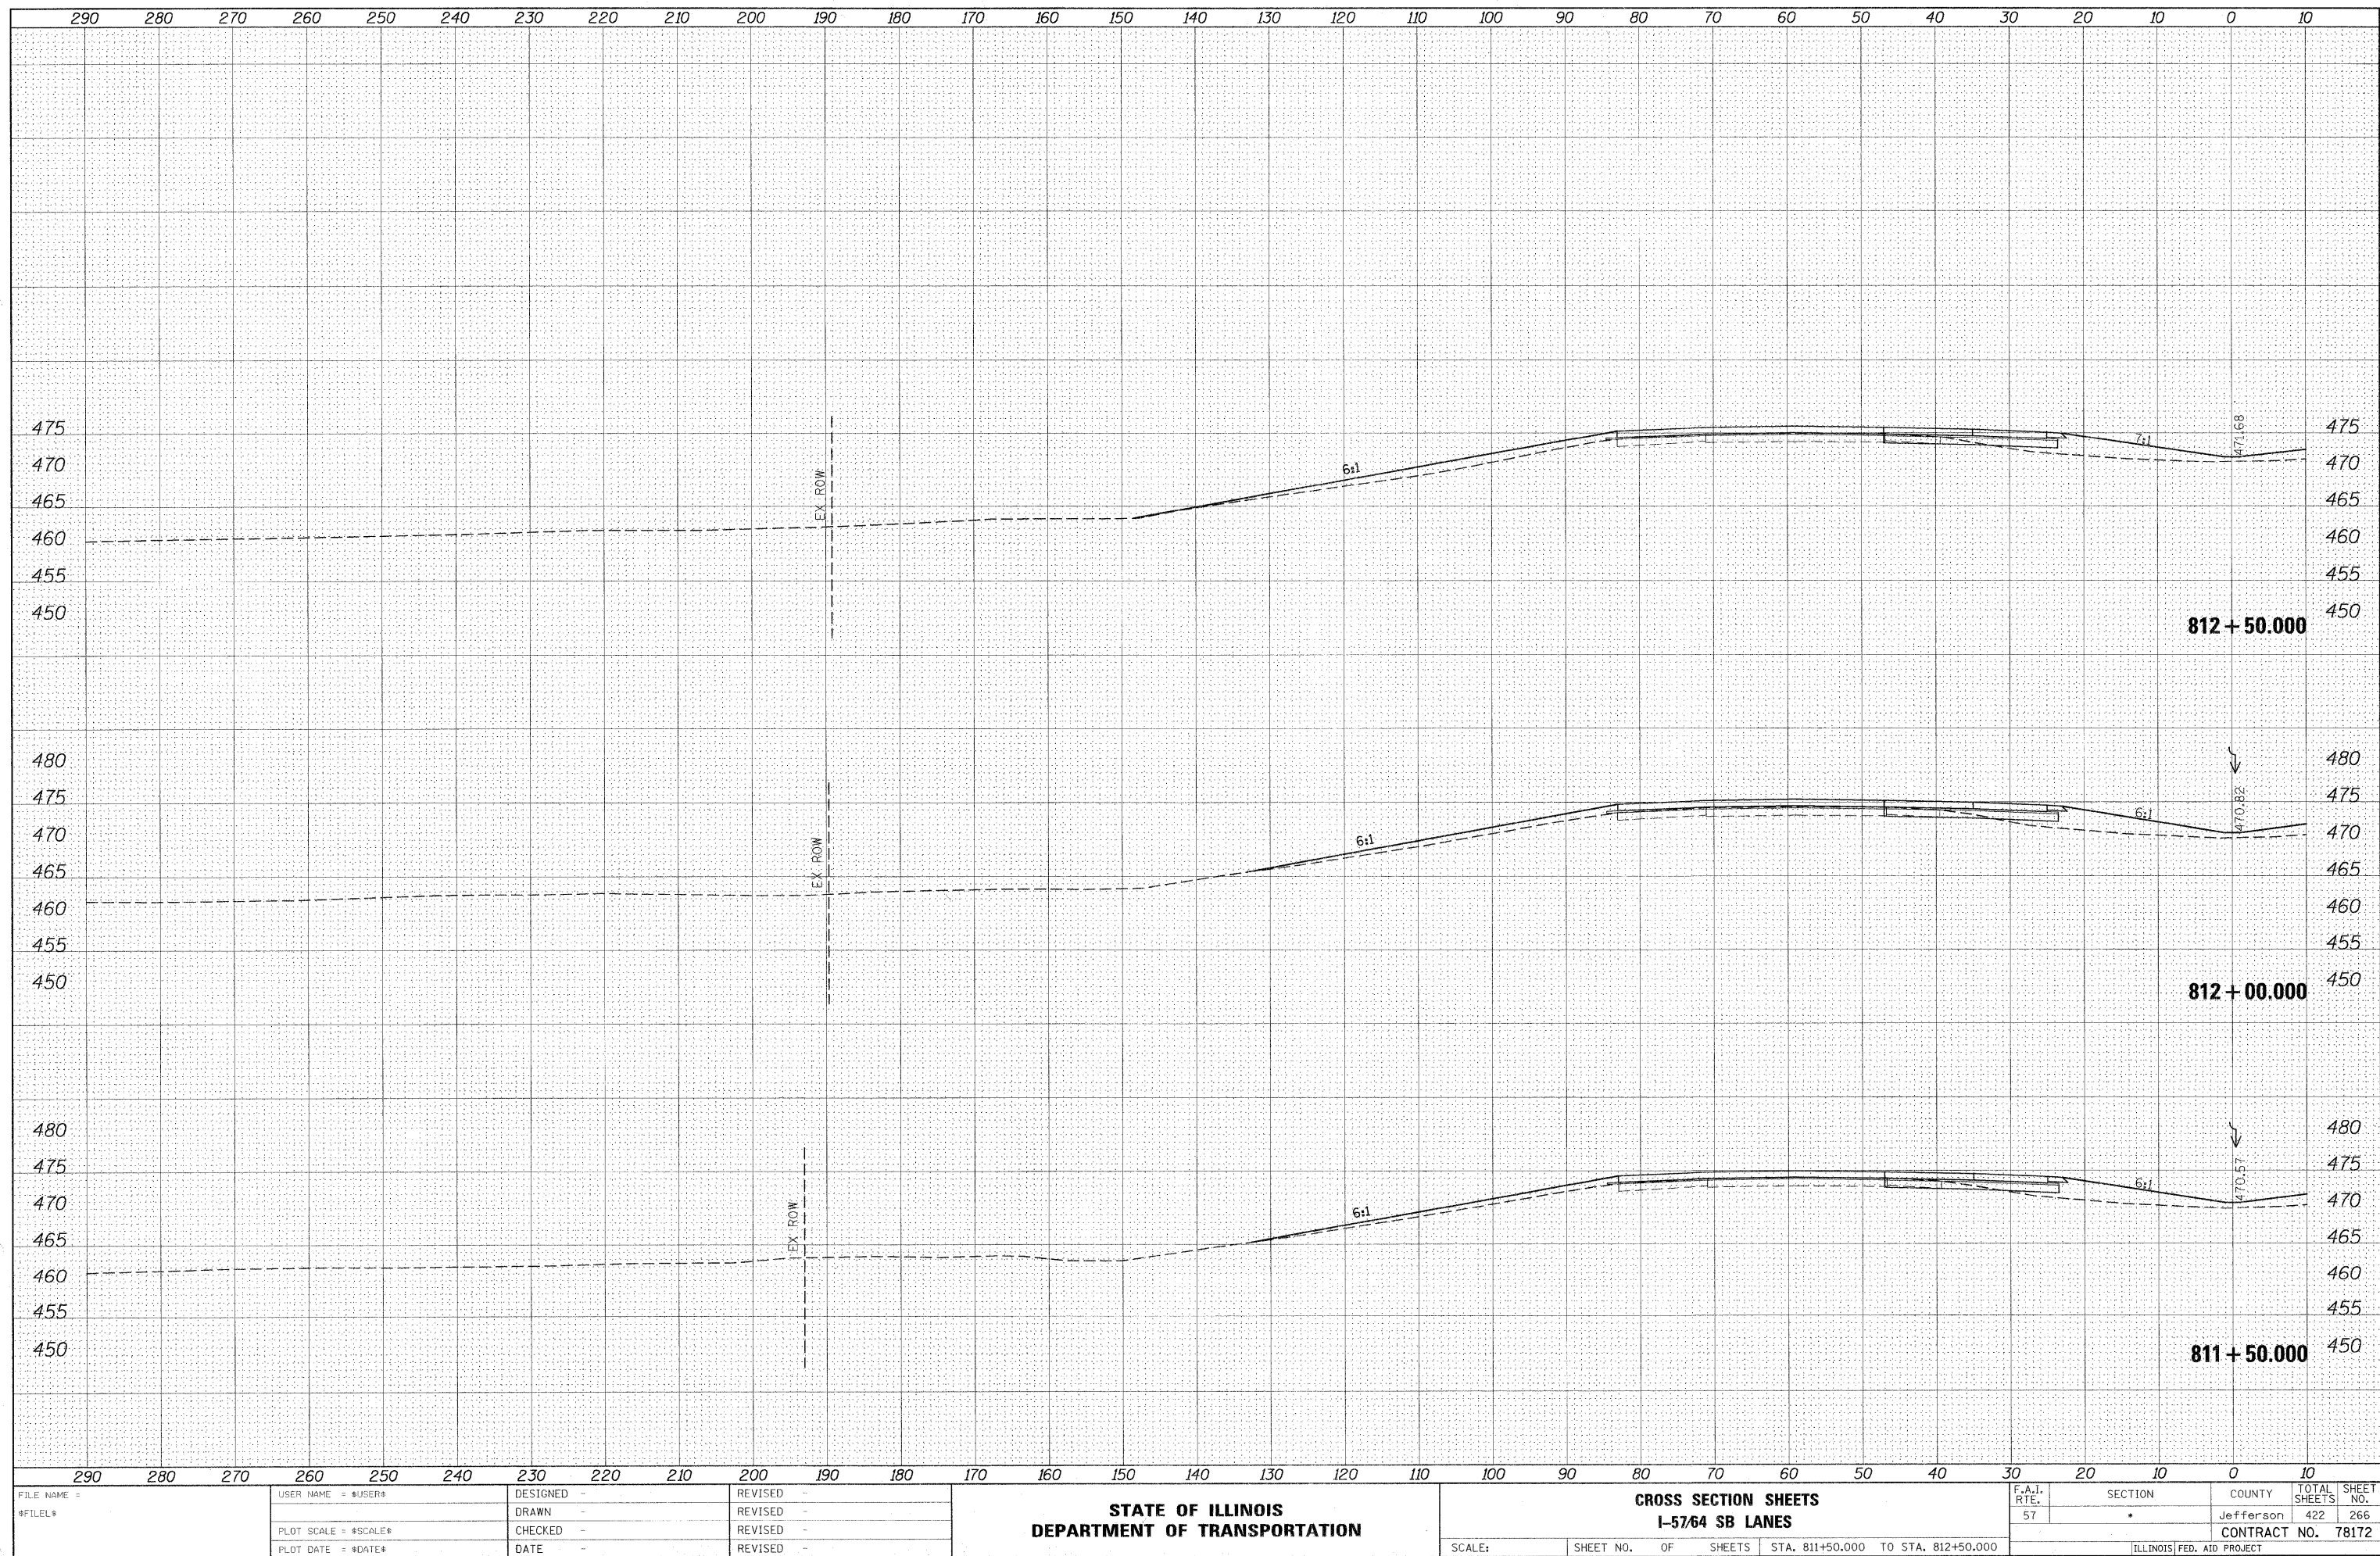

DATE	BY	SURVEYED	PLOTTED	TEMPLATE	AREAS	CHECKED
NO.						


DATE	BY	SURVEYED	PLOTTED	TEMPLATE	AREAS	CHECKED
NO.						

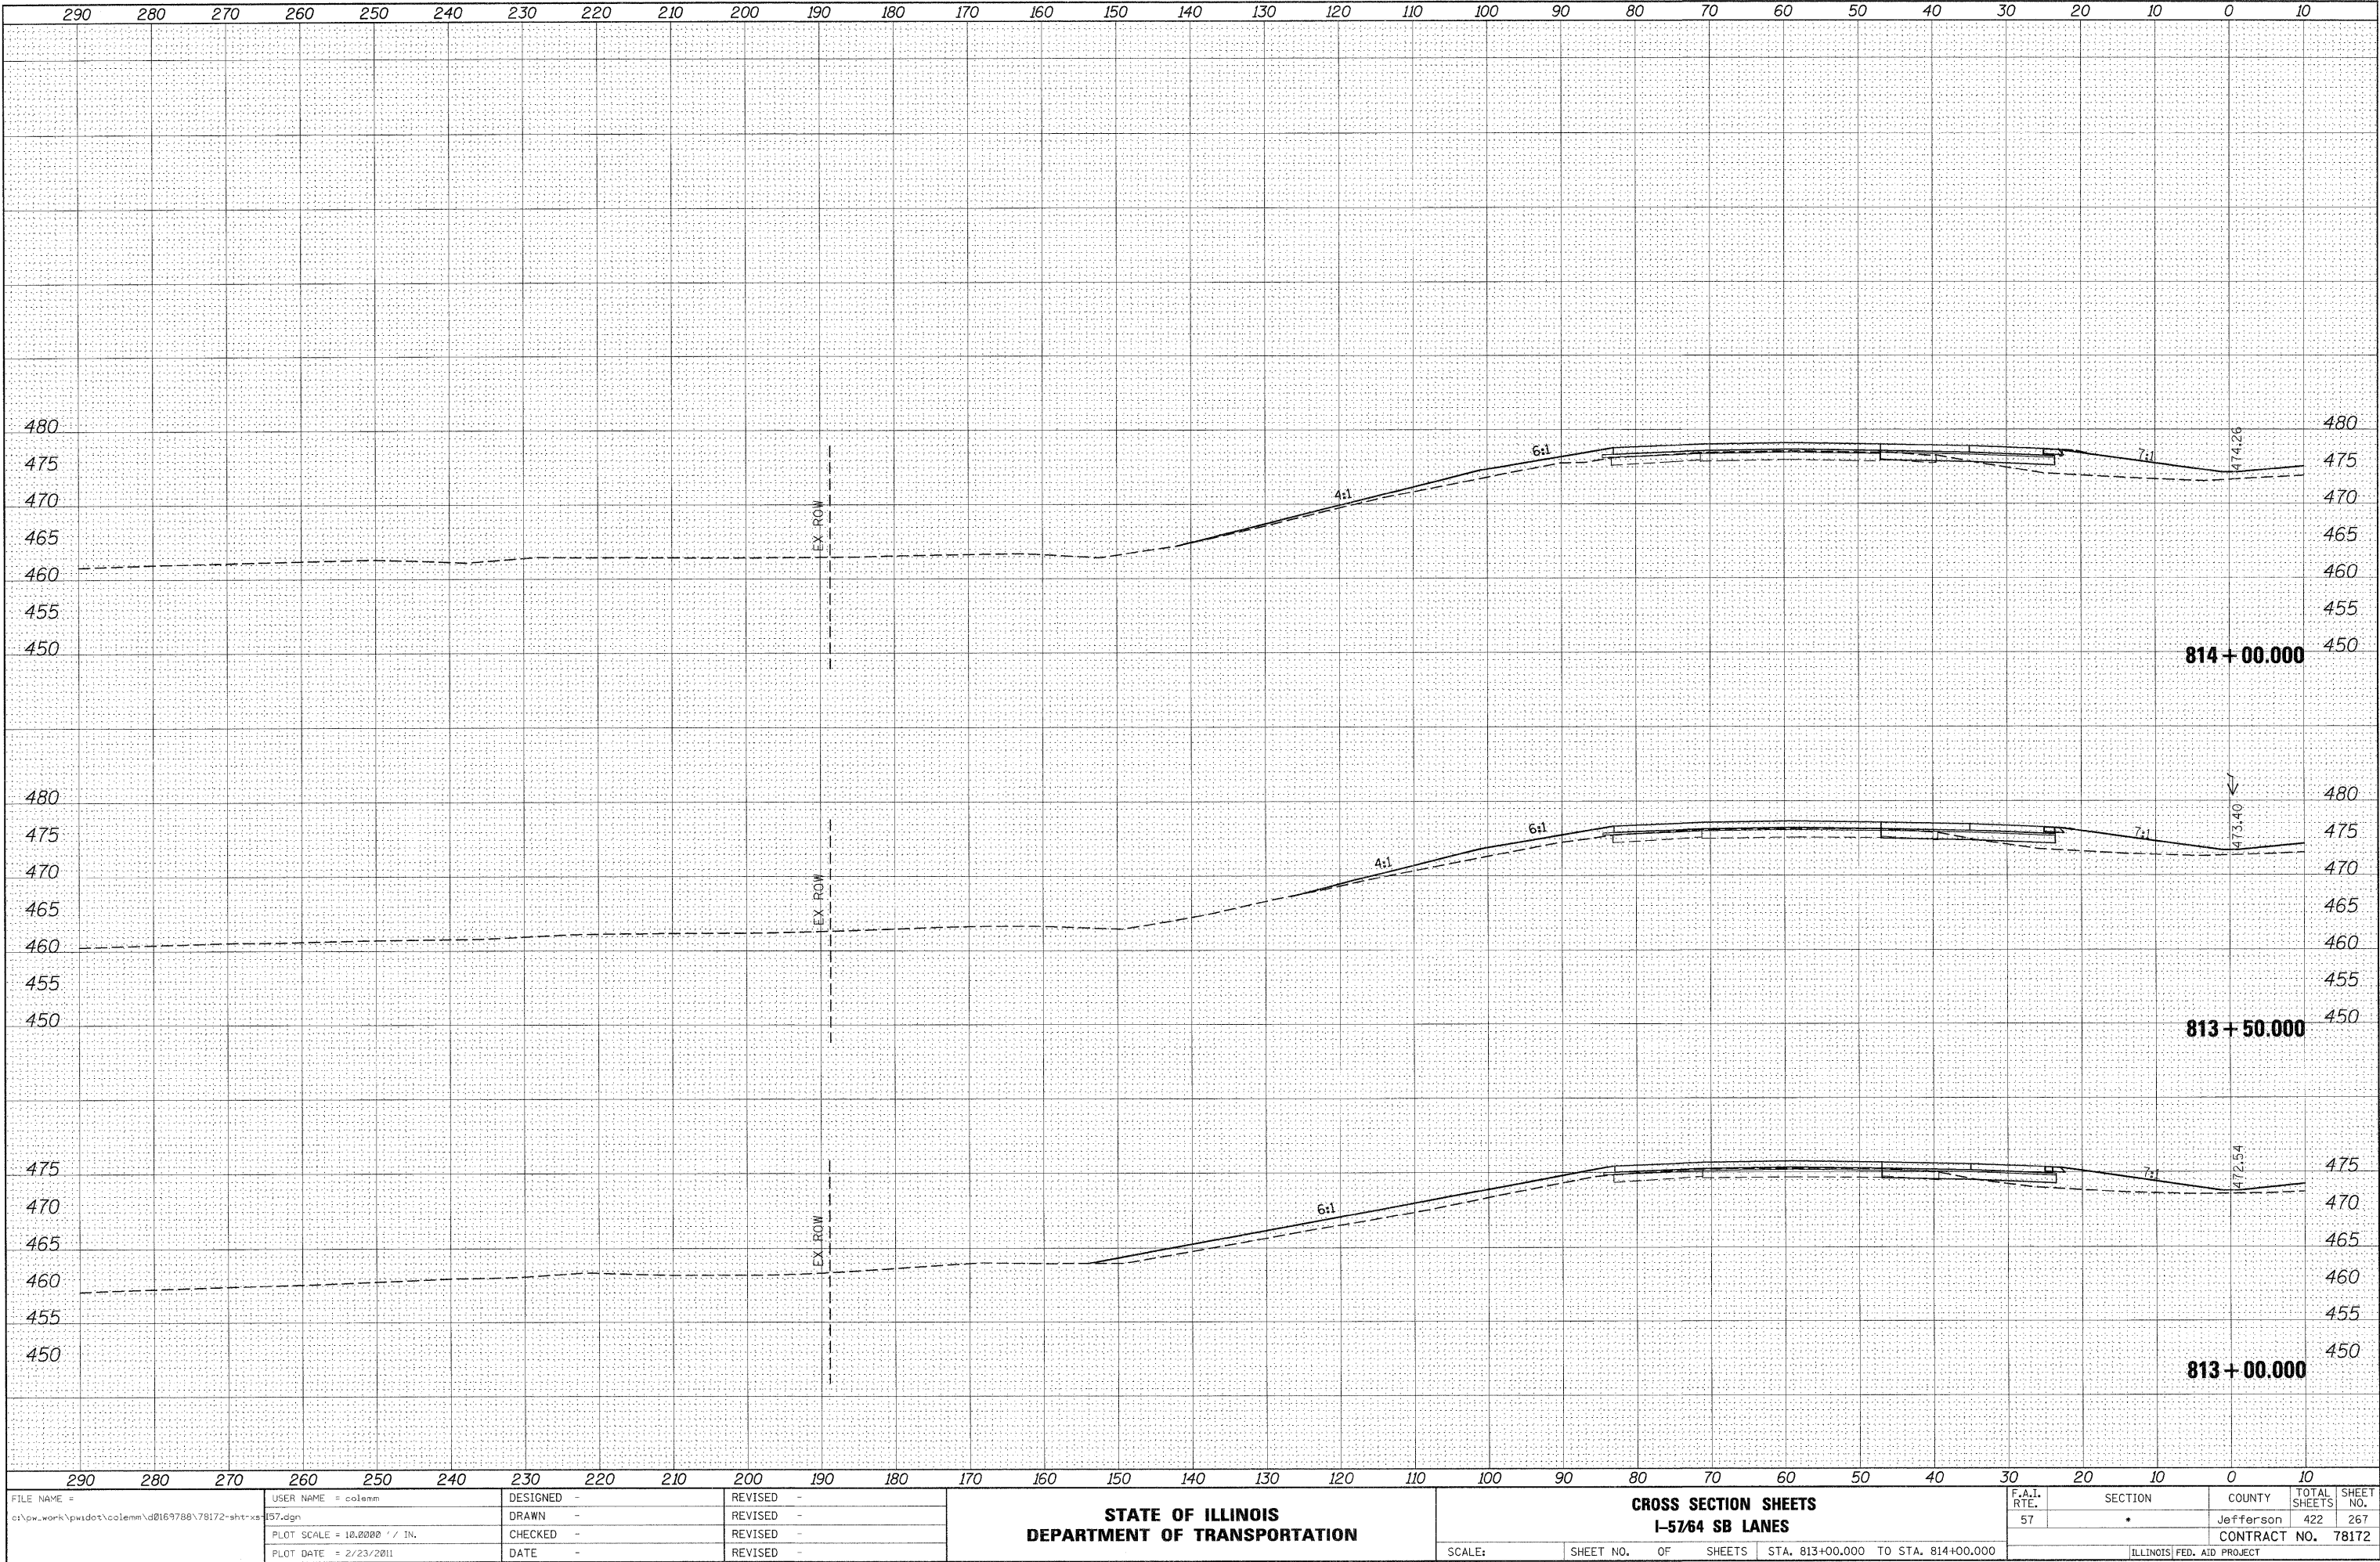

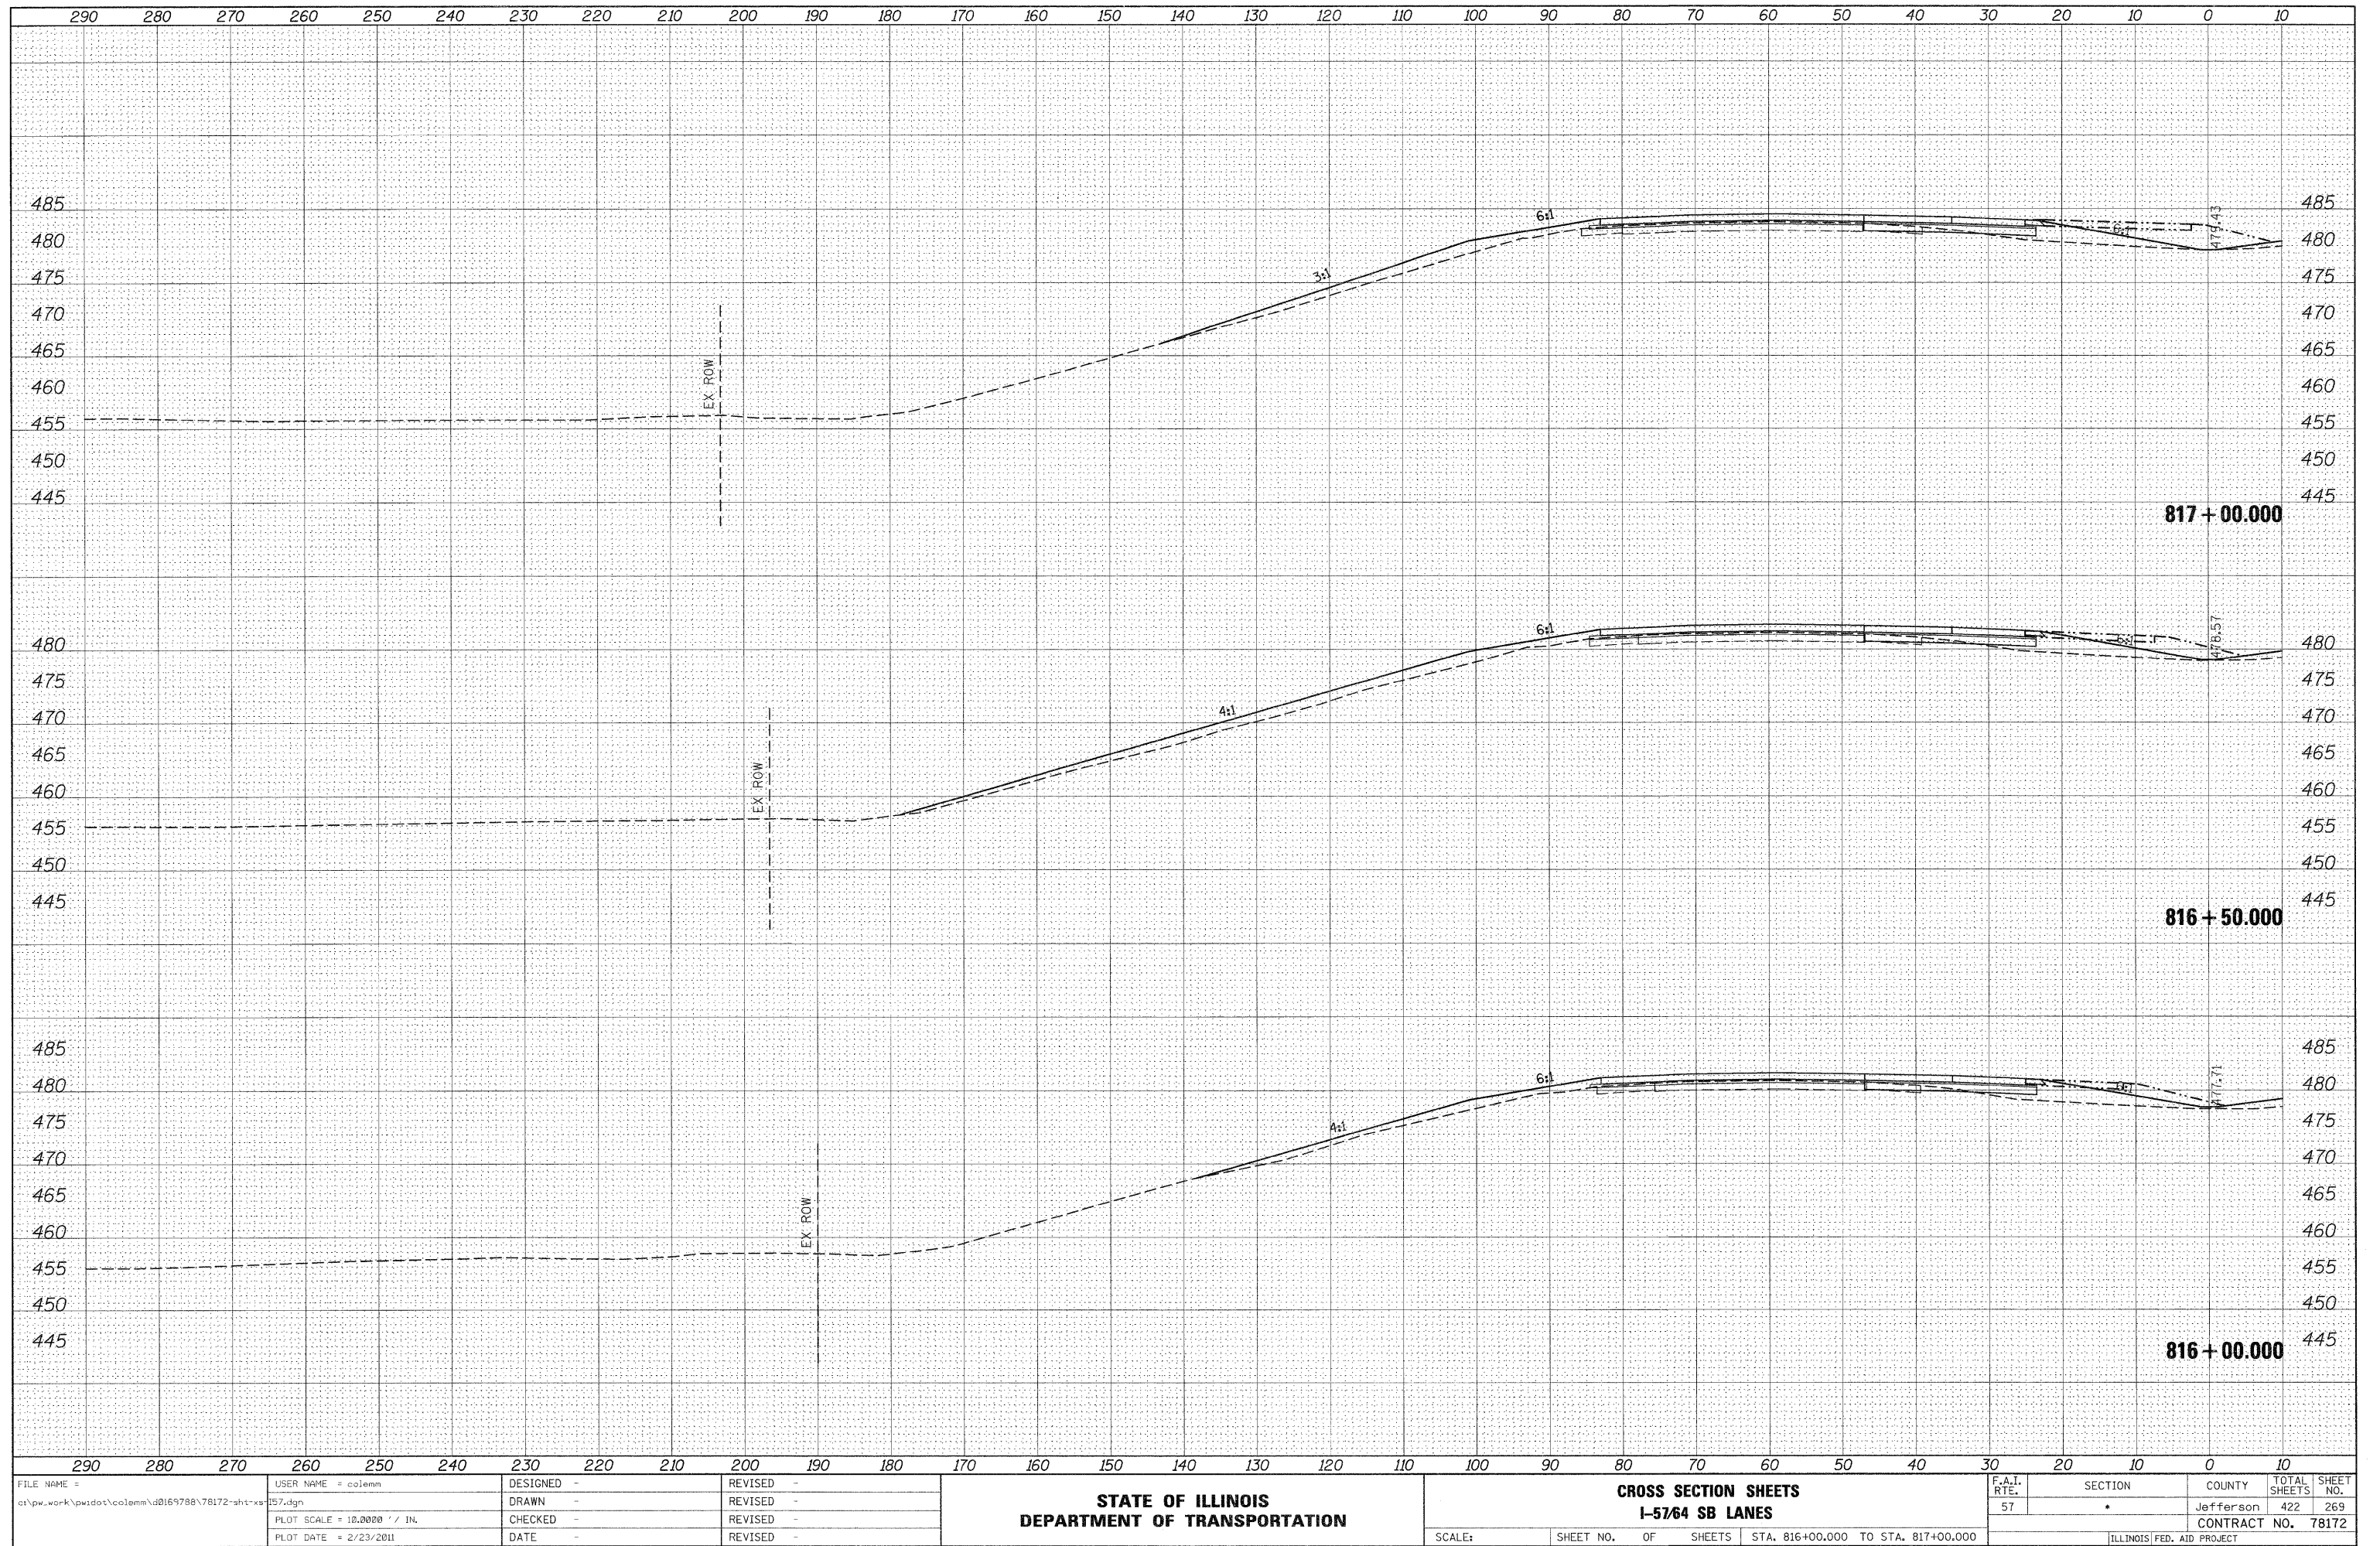

FINAL SURVEY	NO.	DATE	BY	SURVEYED	PLOTTED	TEMPLATE	AREAS	CHECKED


ORIGINAL SURVEY	NO.	DATE	BY	SURVEYED	PLOTTED	TEMPLATE	AREAS	CHECKED

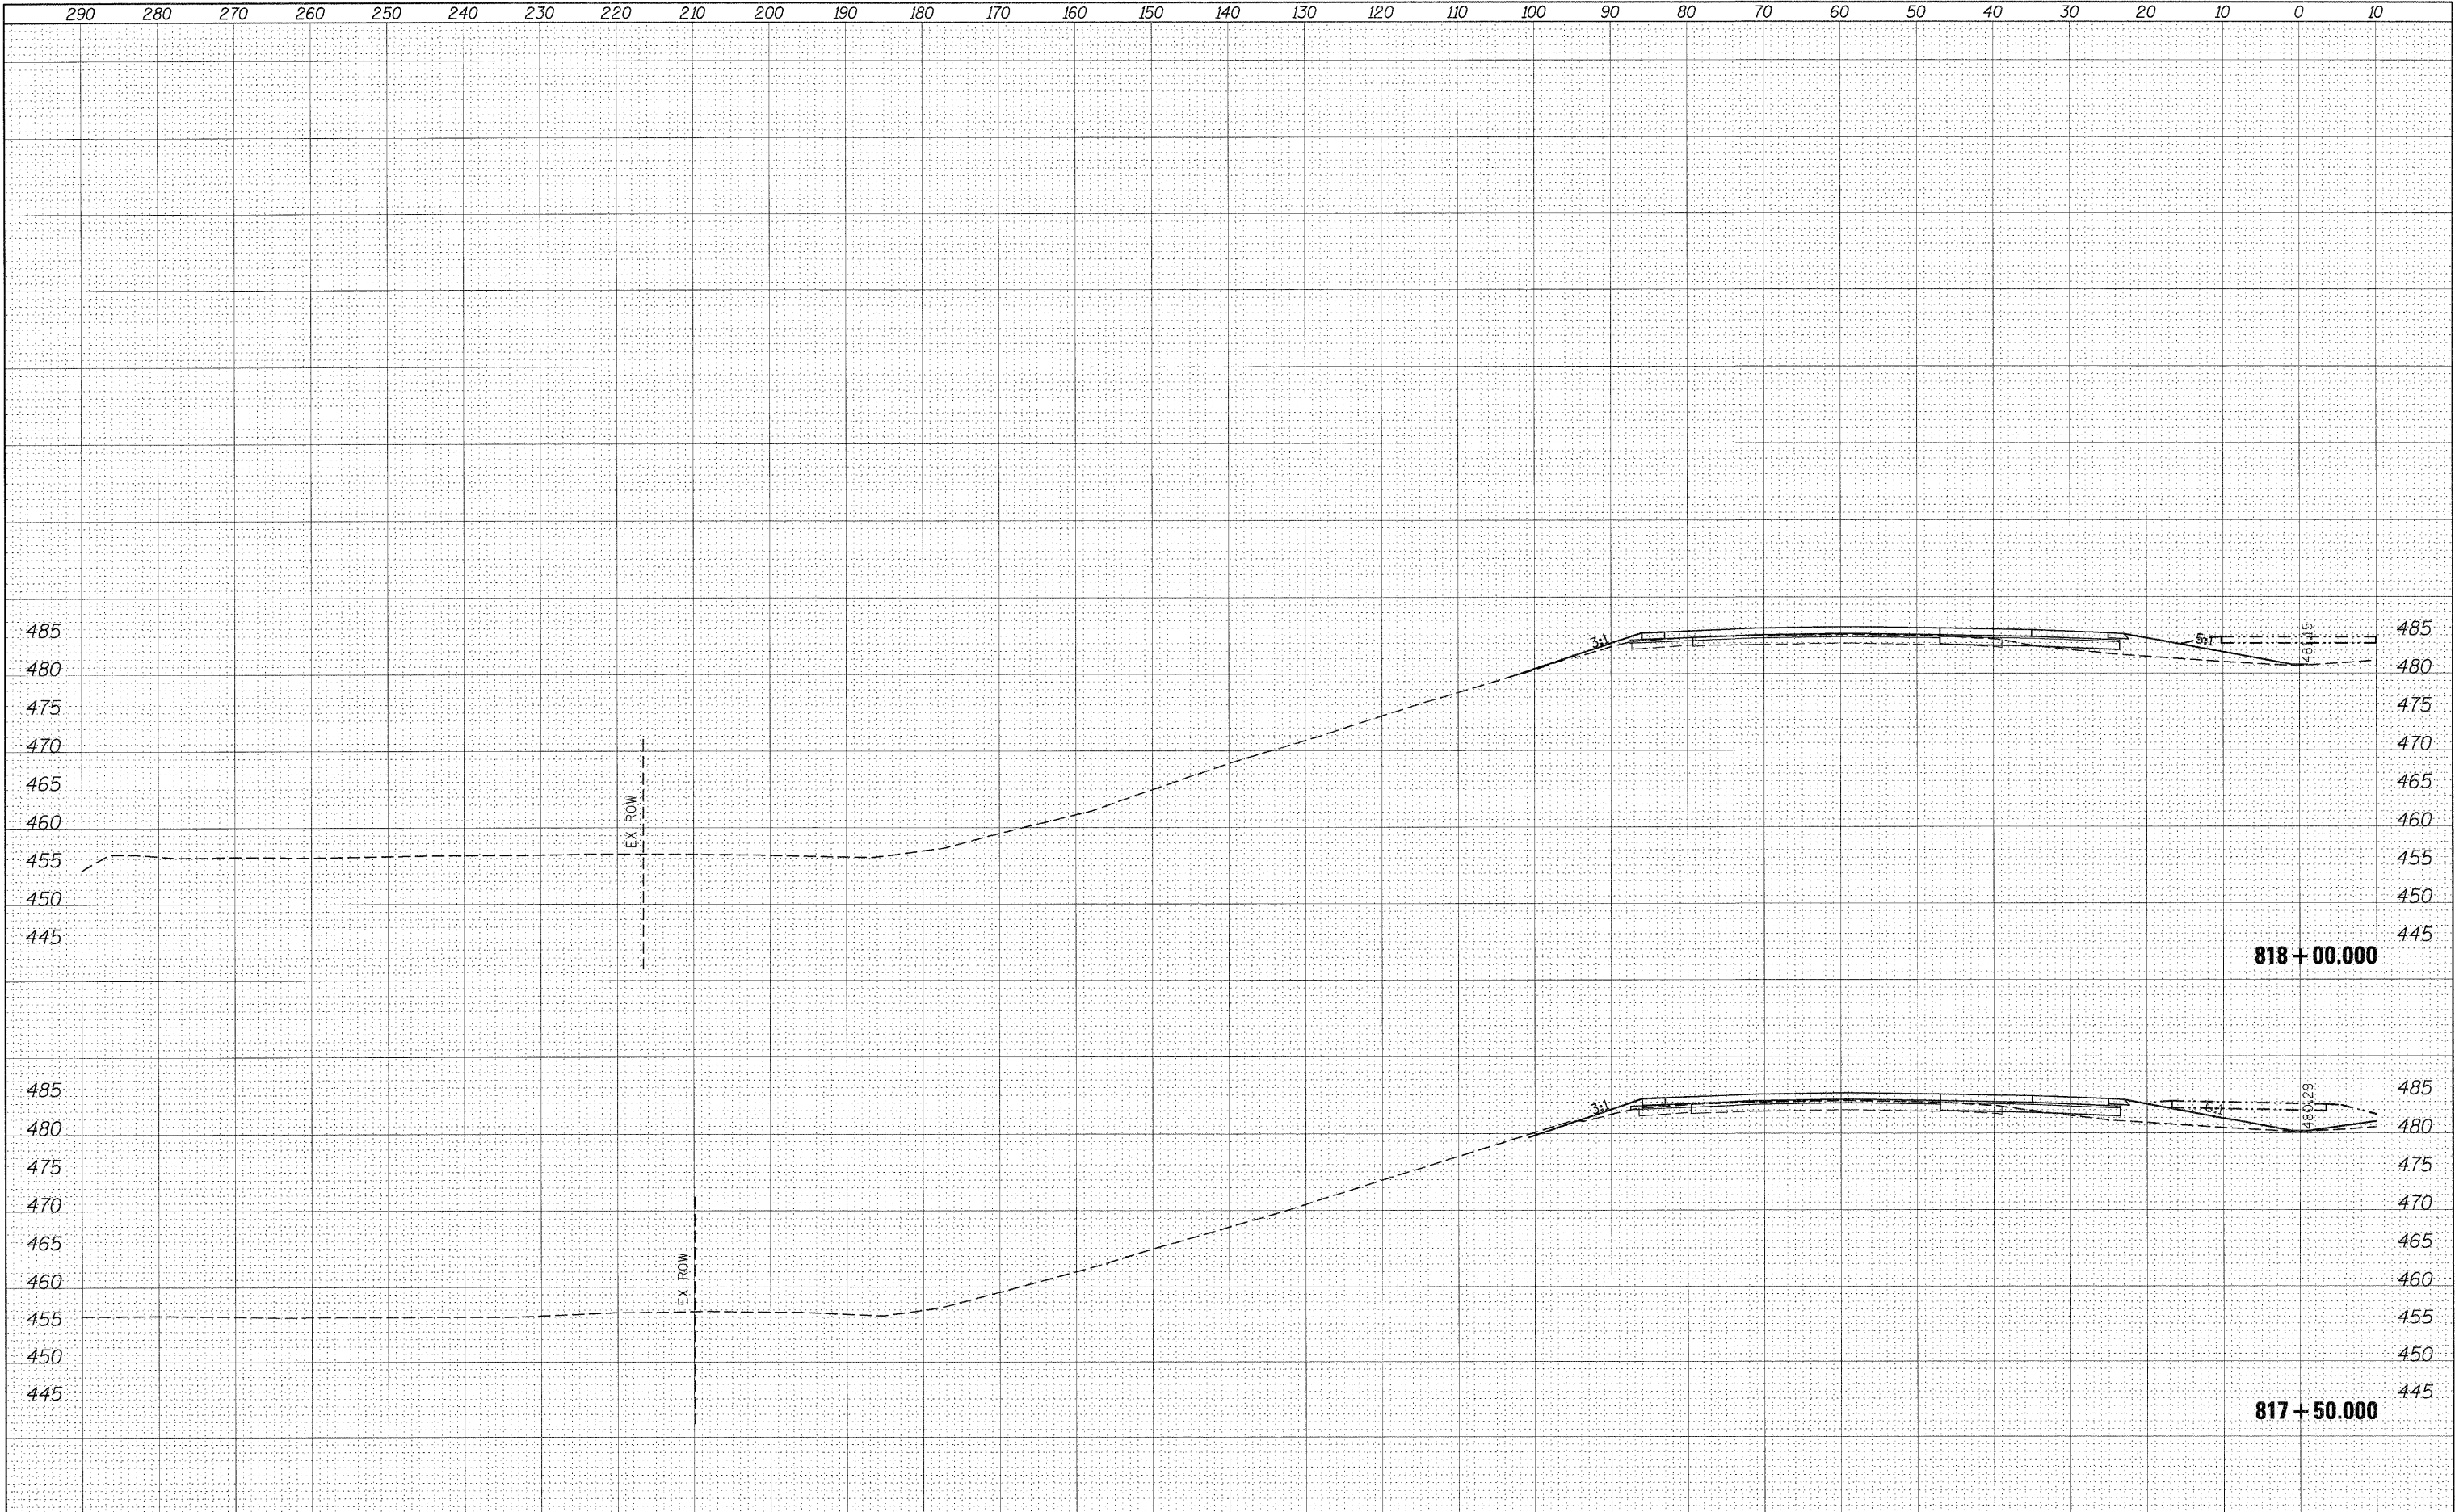

290	280	270	260	250	240	230	220	210	200	190	180	170	160	150	140	130	120	110	100	90	80	70	60	50	40	30	20	10	0	10
FILE NAME =			USER NAME = colemm			DESIGNED -			REVISED -			STATE OF ILLINOIS DEPARTMENT OF TRANSPORTATION								CROSS SECTION SHEETS I-57/64 SB LANES				F.A.I. RTE.	SECTION		COUNTY	TOTAL SHEETS	SHEET NO.	
ca:\pw_work\p\dot\colemm\d0169788\78172-shr-x-s-157.dgn						DRAWN -			REVISED -															57	•		Jefferson	422	270	
			PLOT SCALE = 10.0000' / IN.			CHECKED -			REVISED -											CONTRACT NO. 78172										
			PLOT DATE = 2/23/2011			DATE -			REVISED -																			ILLINOIS FED. AID PROJECT		
SCALE:				SHEET NO. OF SHEETS				STA. 817+50.000 TO STA. 818+00.000																						


FINAL	SURVEYED	BY	DATE
SURVEY	PLOTTED		
NOTE BOOK	TEMPLATE		
NO.	AREAS		
	CHECKED		

ORIGINAL	SURVEYED	BY	DATE
SURVEY	PLOTTED		
NOTE BOOK	TEMPLATE		
NO.	AREAS		
	CHECKED		

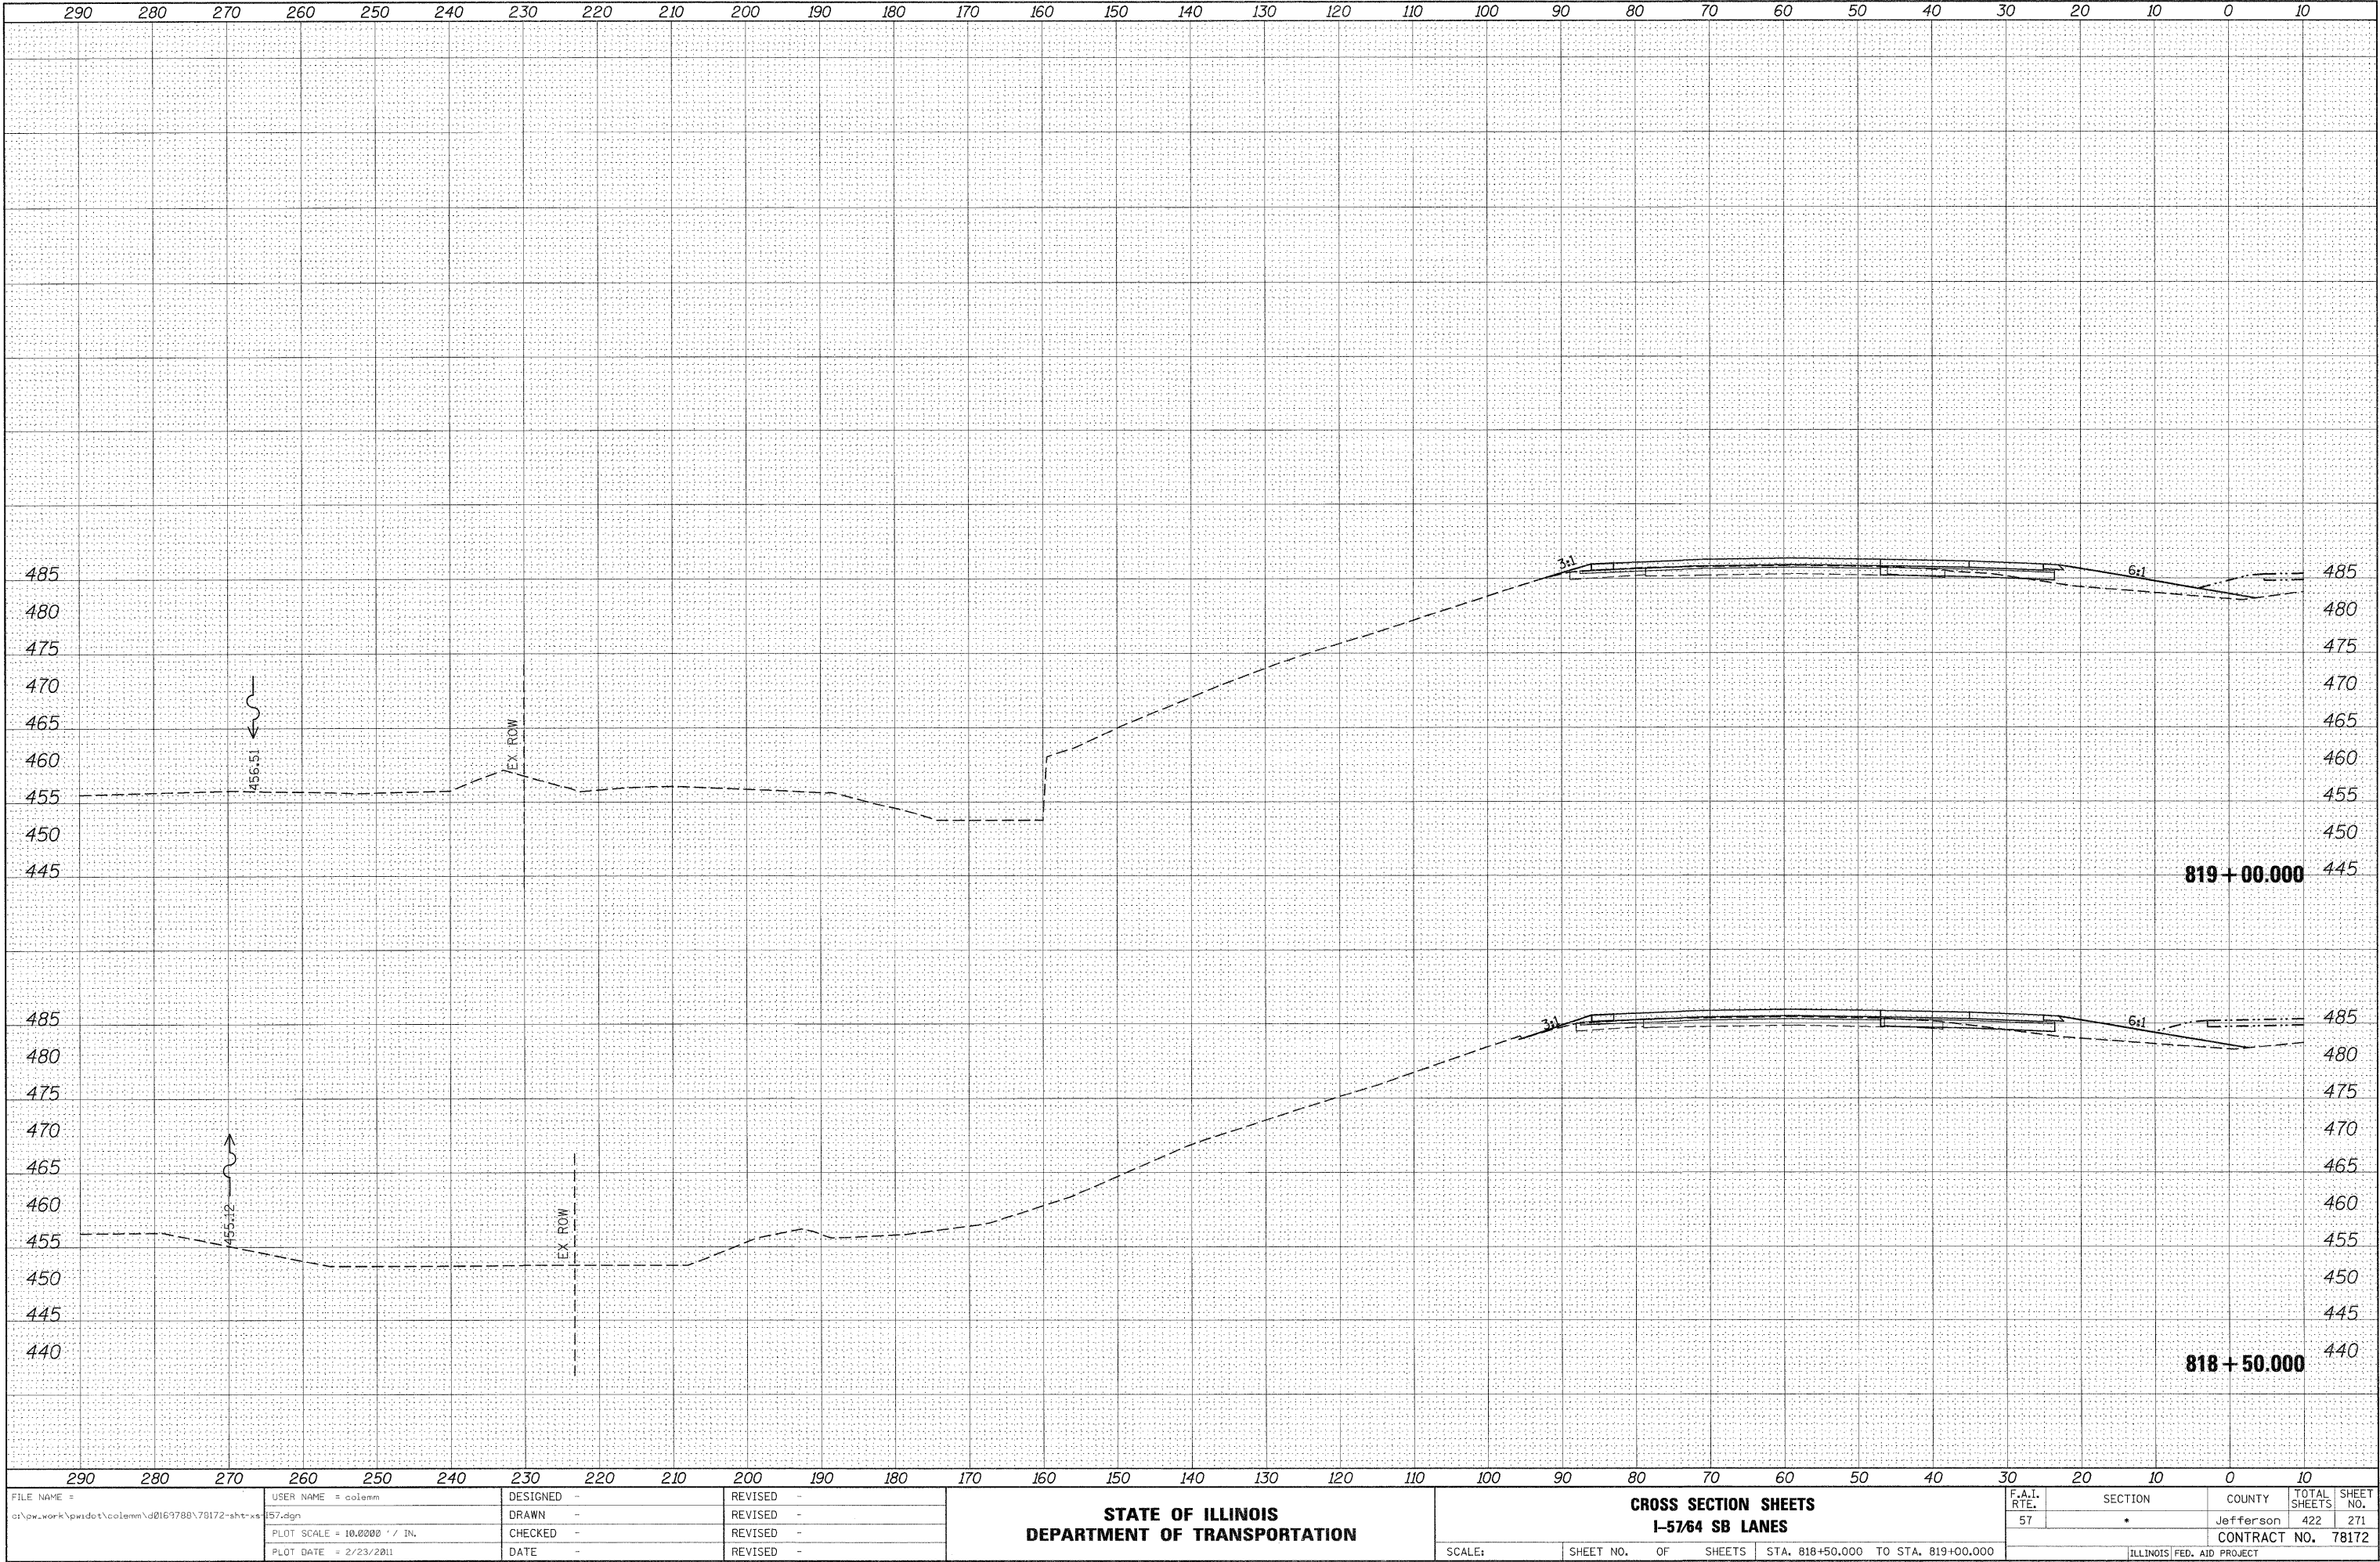


FINAL	SURVEYED	BY	DATE
SURVEY	PLOTTED		
NOTE BOOK	TEMPLATE		
NO.	AREAS		
	CHECKED		

ORIGINAL	SURVEYED	BY	DATE
SURVEY	PLOTTED		
NOTE BOOK	TEMPLATE		
NO.	AREAS		
	CHECKED		

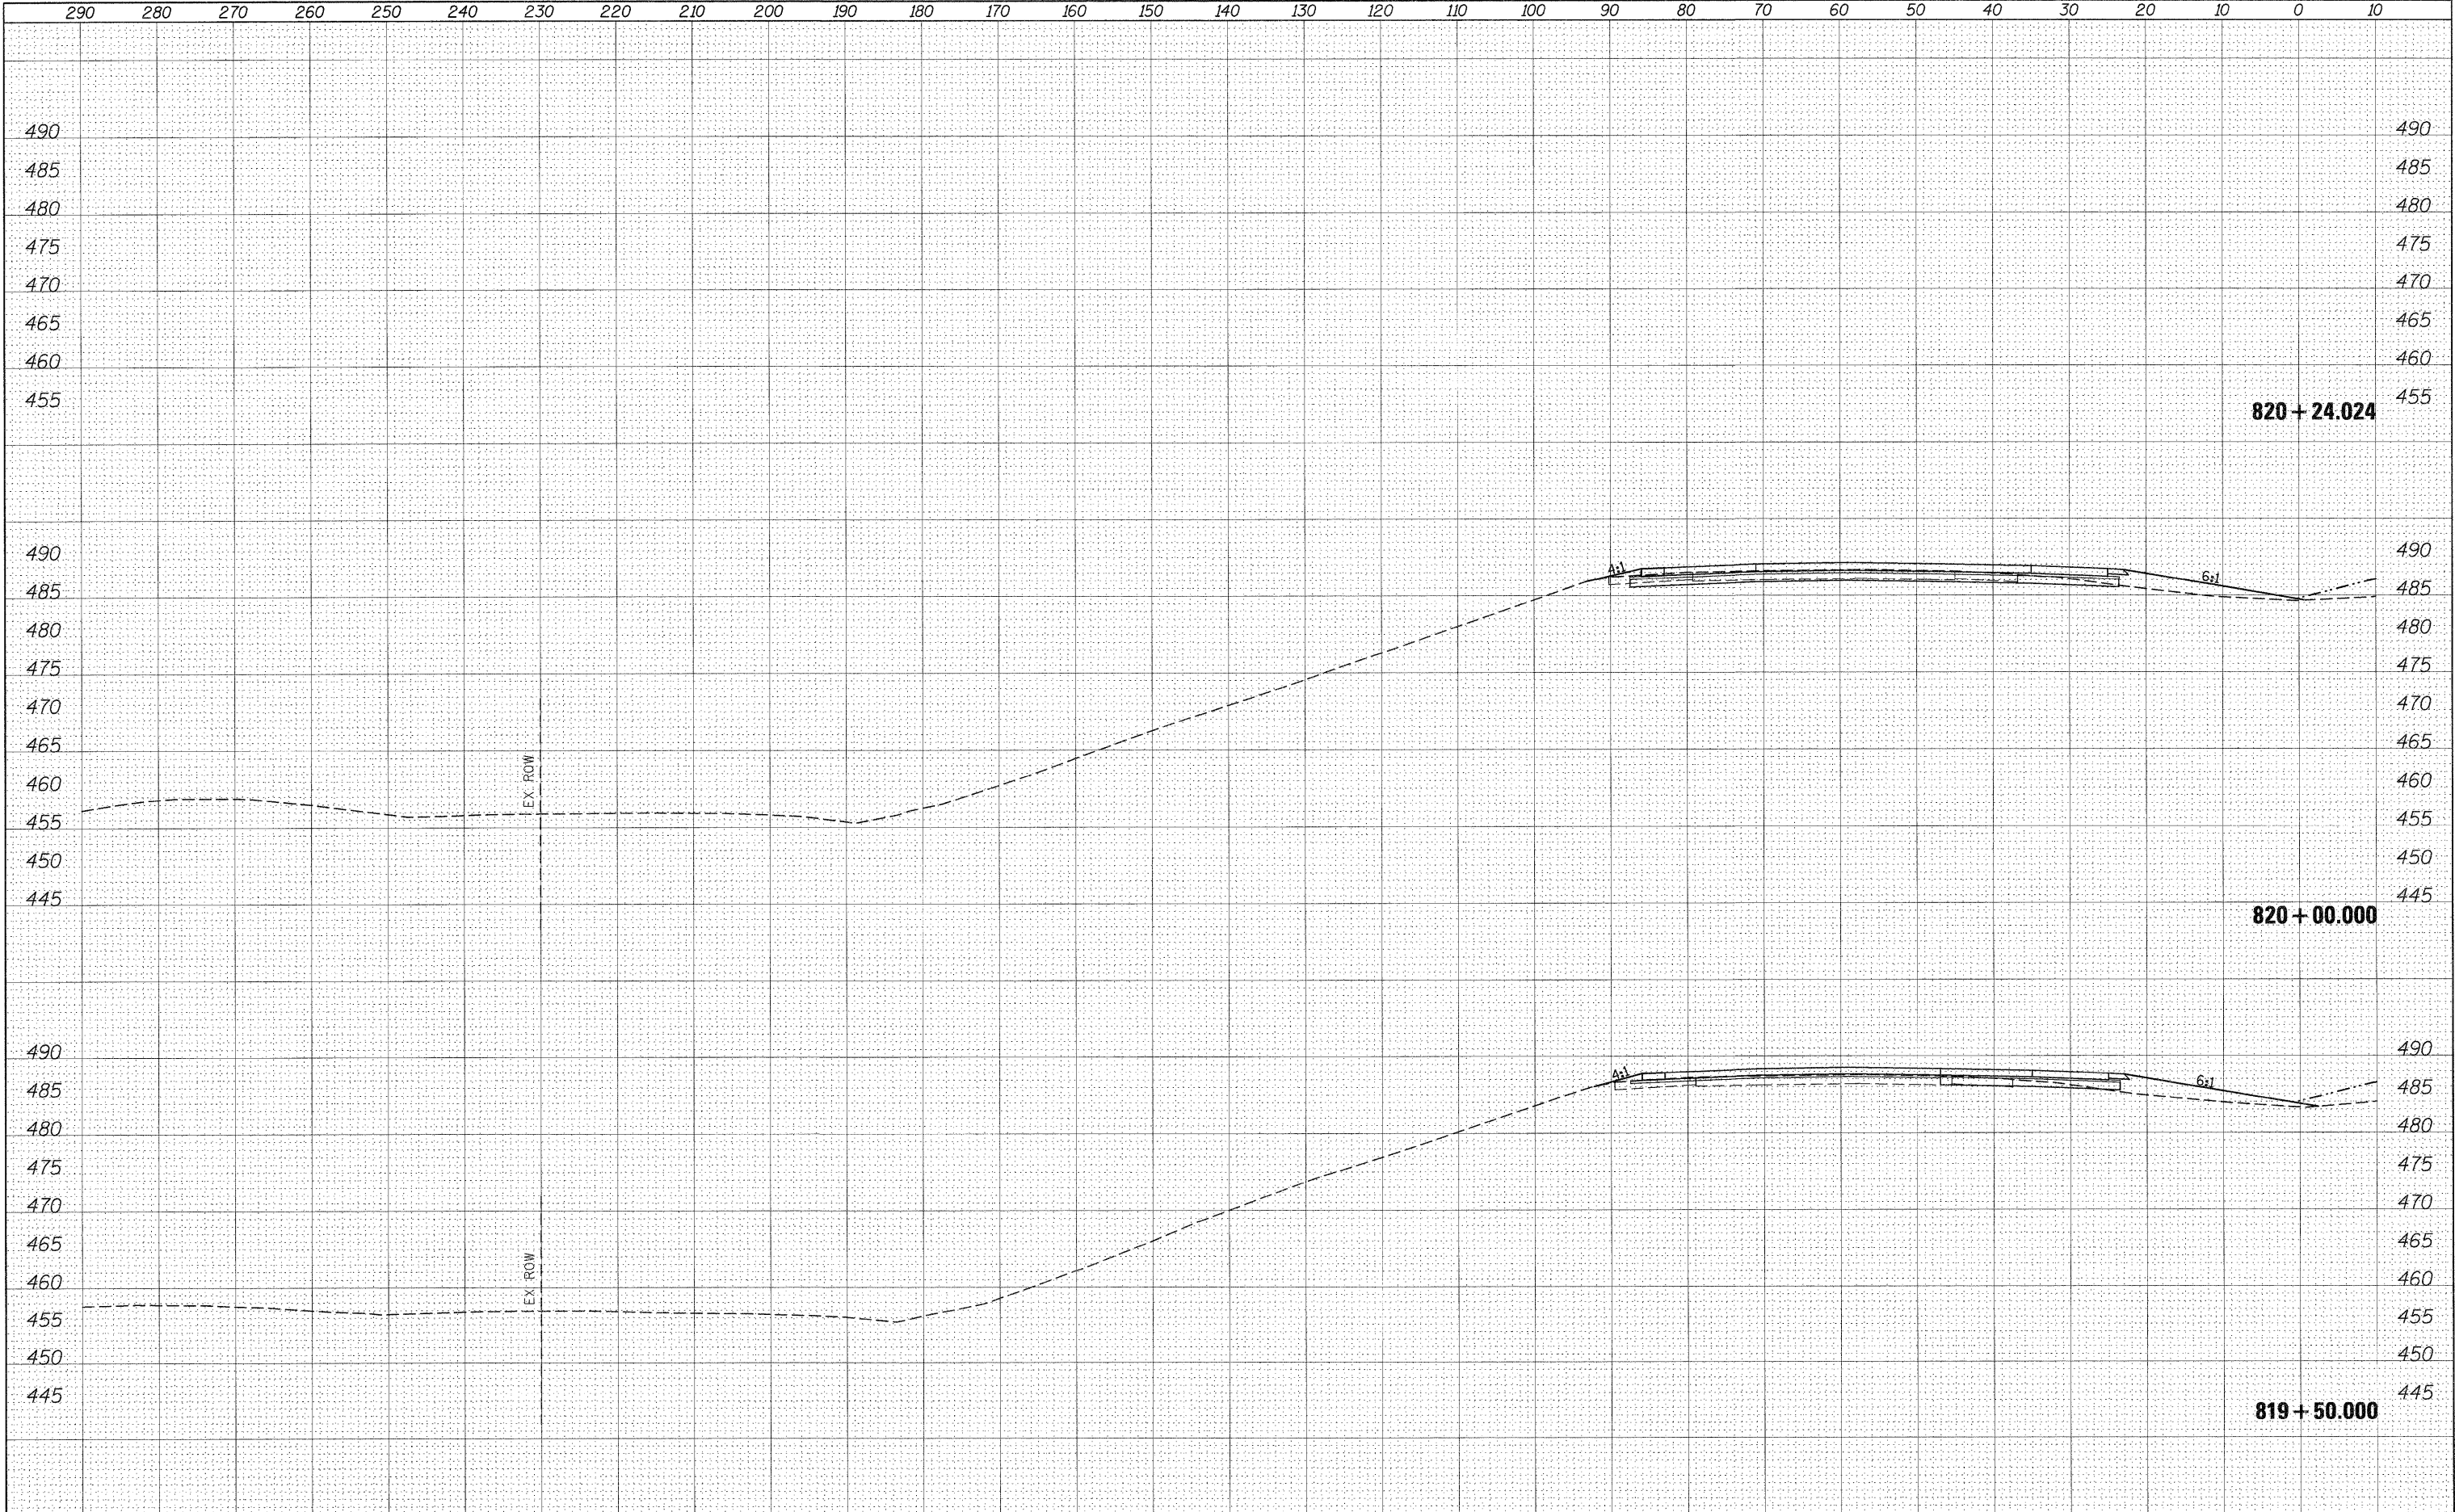


FILE NAME =	USER NAME = colemm	DESIGNED -	REVISED -	STATE OF ILLINOIS DEPARTMENT OF TRANSPORTATION				CROSS SECTION SHEETS I-57/64 SB LANES				F.A.I. RTE.	SECTION	COUNTY	TOTAL SHEETS	SHEET NO.
cs:\pw_work\puidot\colemm\d0169788\78172-sht-xss57.dgn		DRAWN -	REVISED -									57	*	Jefferson	422	272
	PLOT SCALE = 10.0000' / IN.	CHECKED -	REVISED -									CONTRACT NO. 78172				
	PLOT DATE = 2/23/2011	DATE -	REVISED -									ILLINOIS FED. AID PROJECT				
				SCALE:		SHEET NO.		OF		SHEETS		STA. 819+50.000 TO STA. 820+24.024				

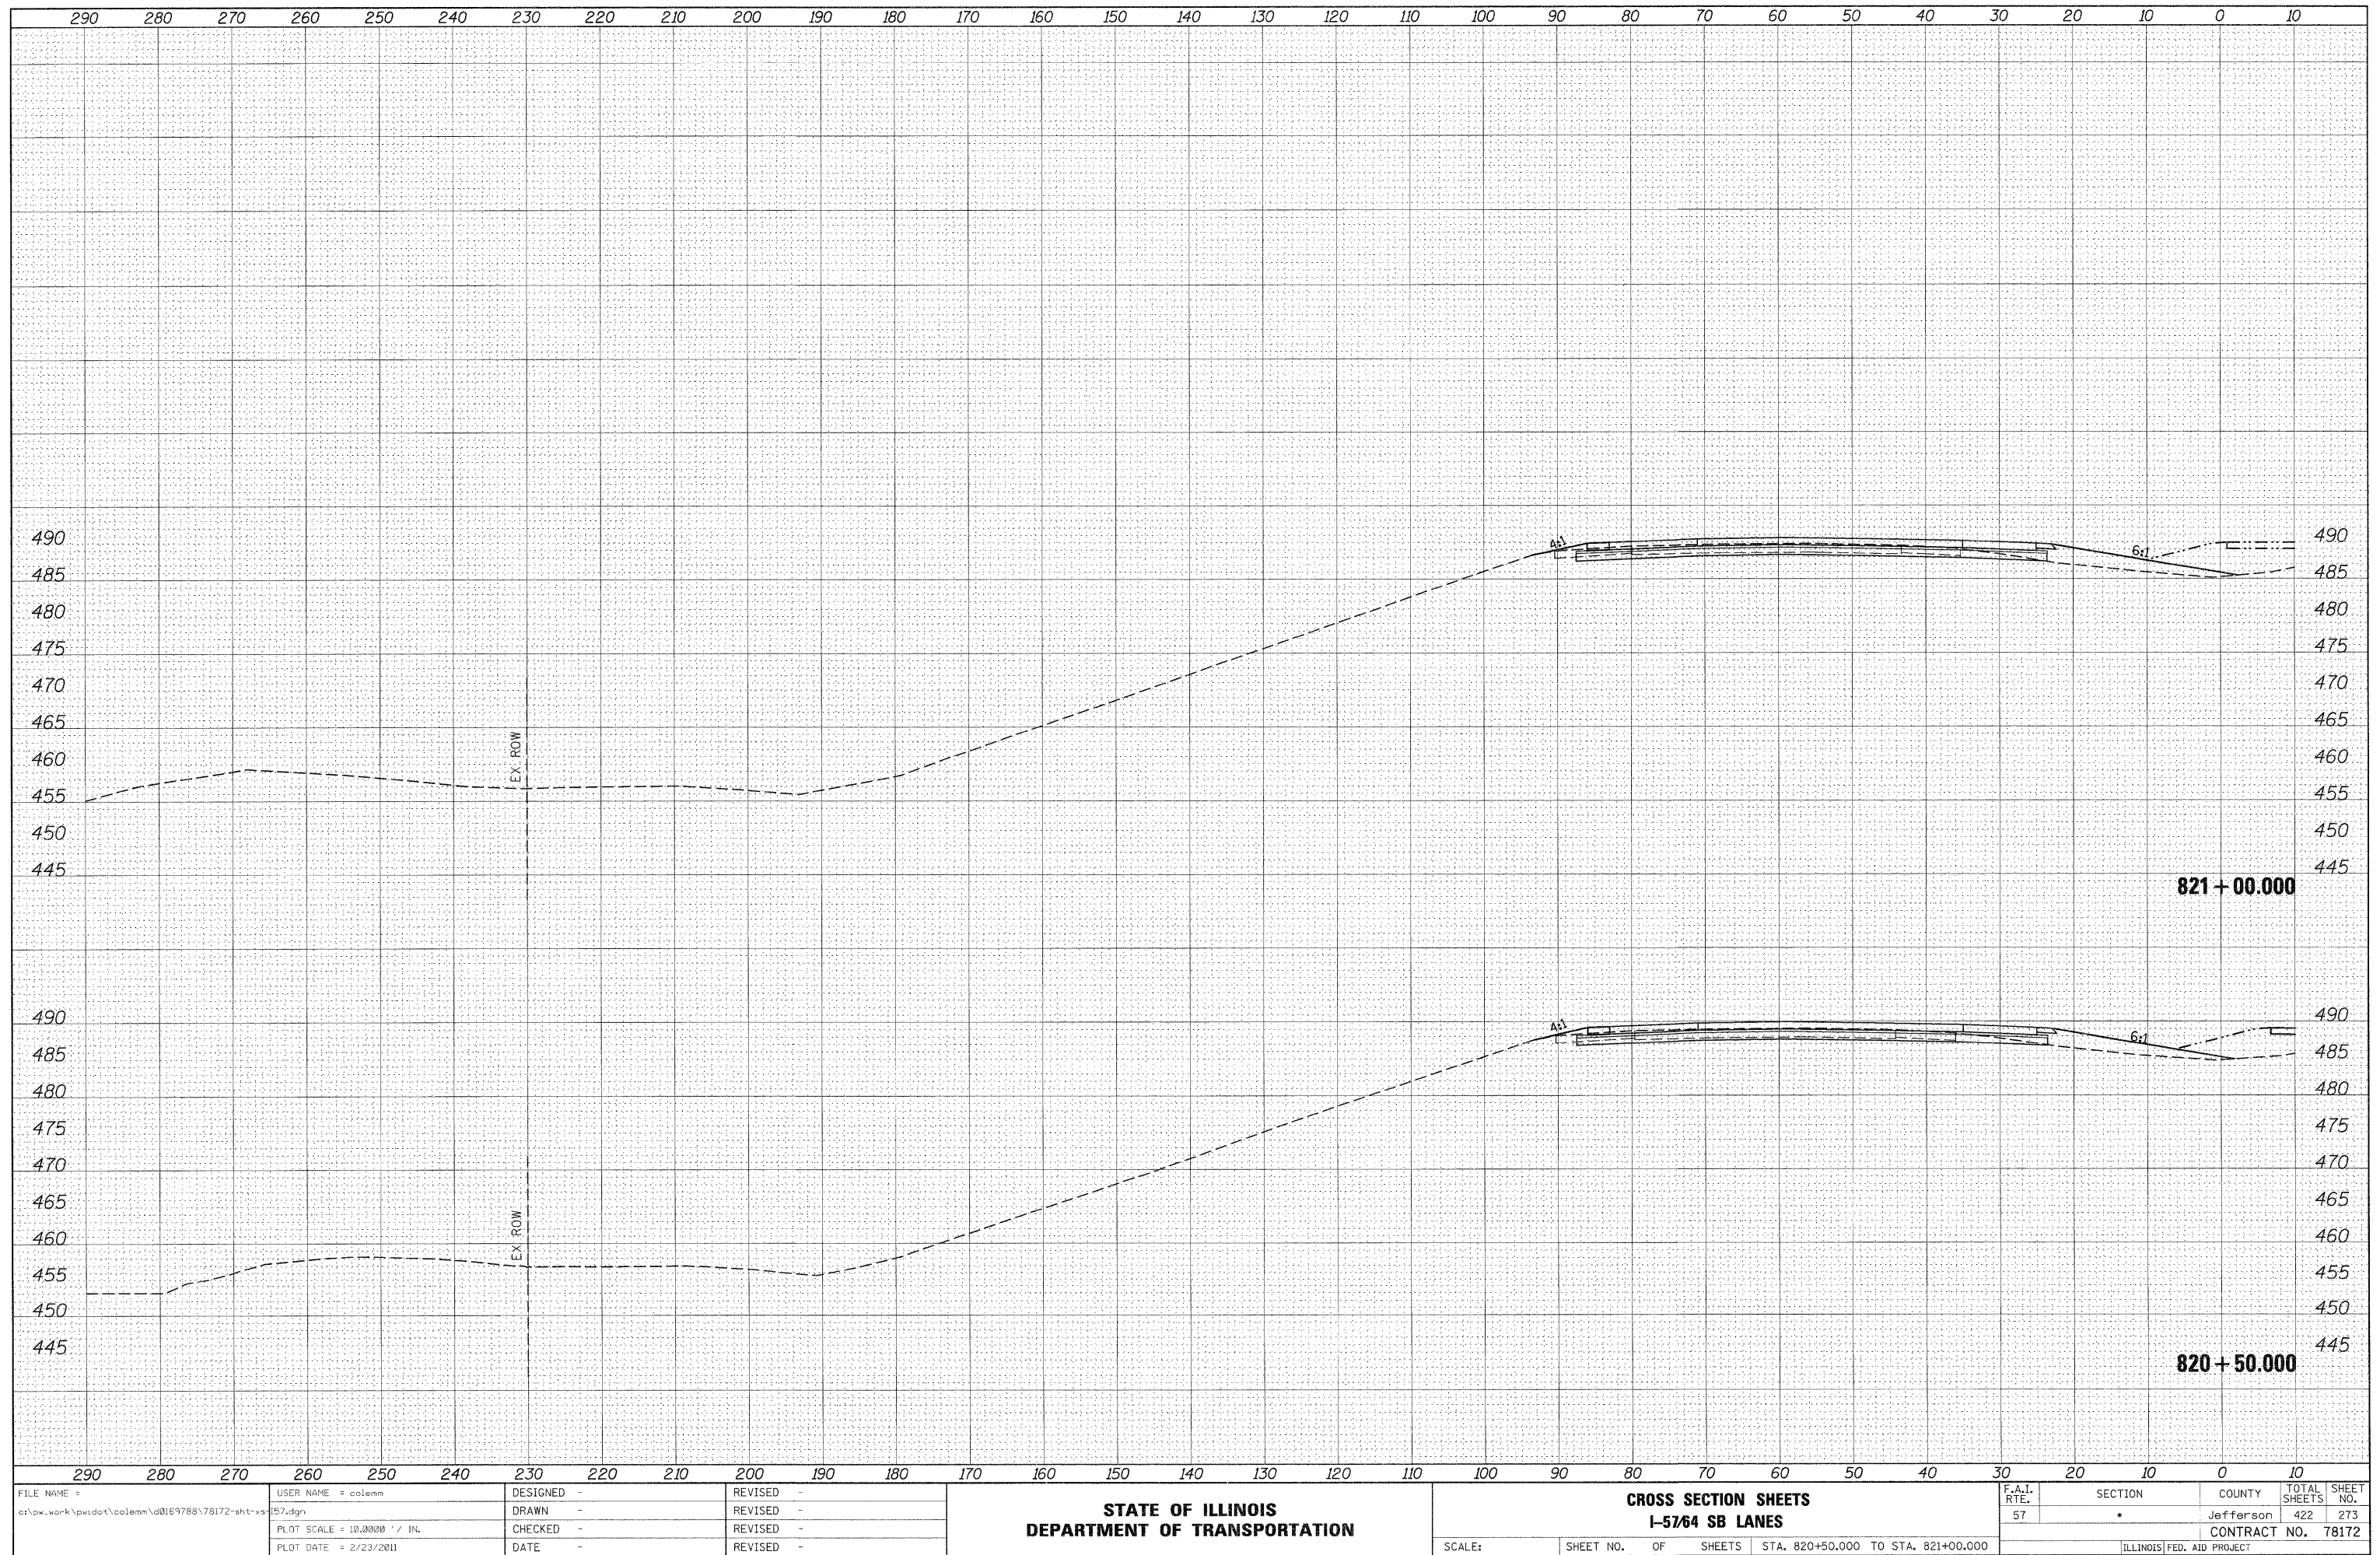

FINAL	SURVEYED	BY	DATE
SURVEY	PLOTTED		
NOTE BOOK	TEMPLATE		
NO.	AREAS CHECKED		


ORIGINAL	SURVEYED	BY	DATE
SURVEY	PLOTTED		
NOTE BOOK	TEMPLATE		
NO.	AREAS CHECKED		

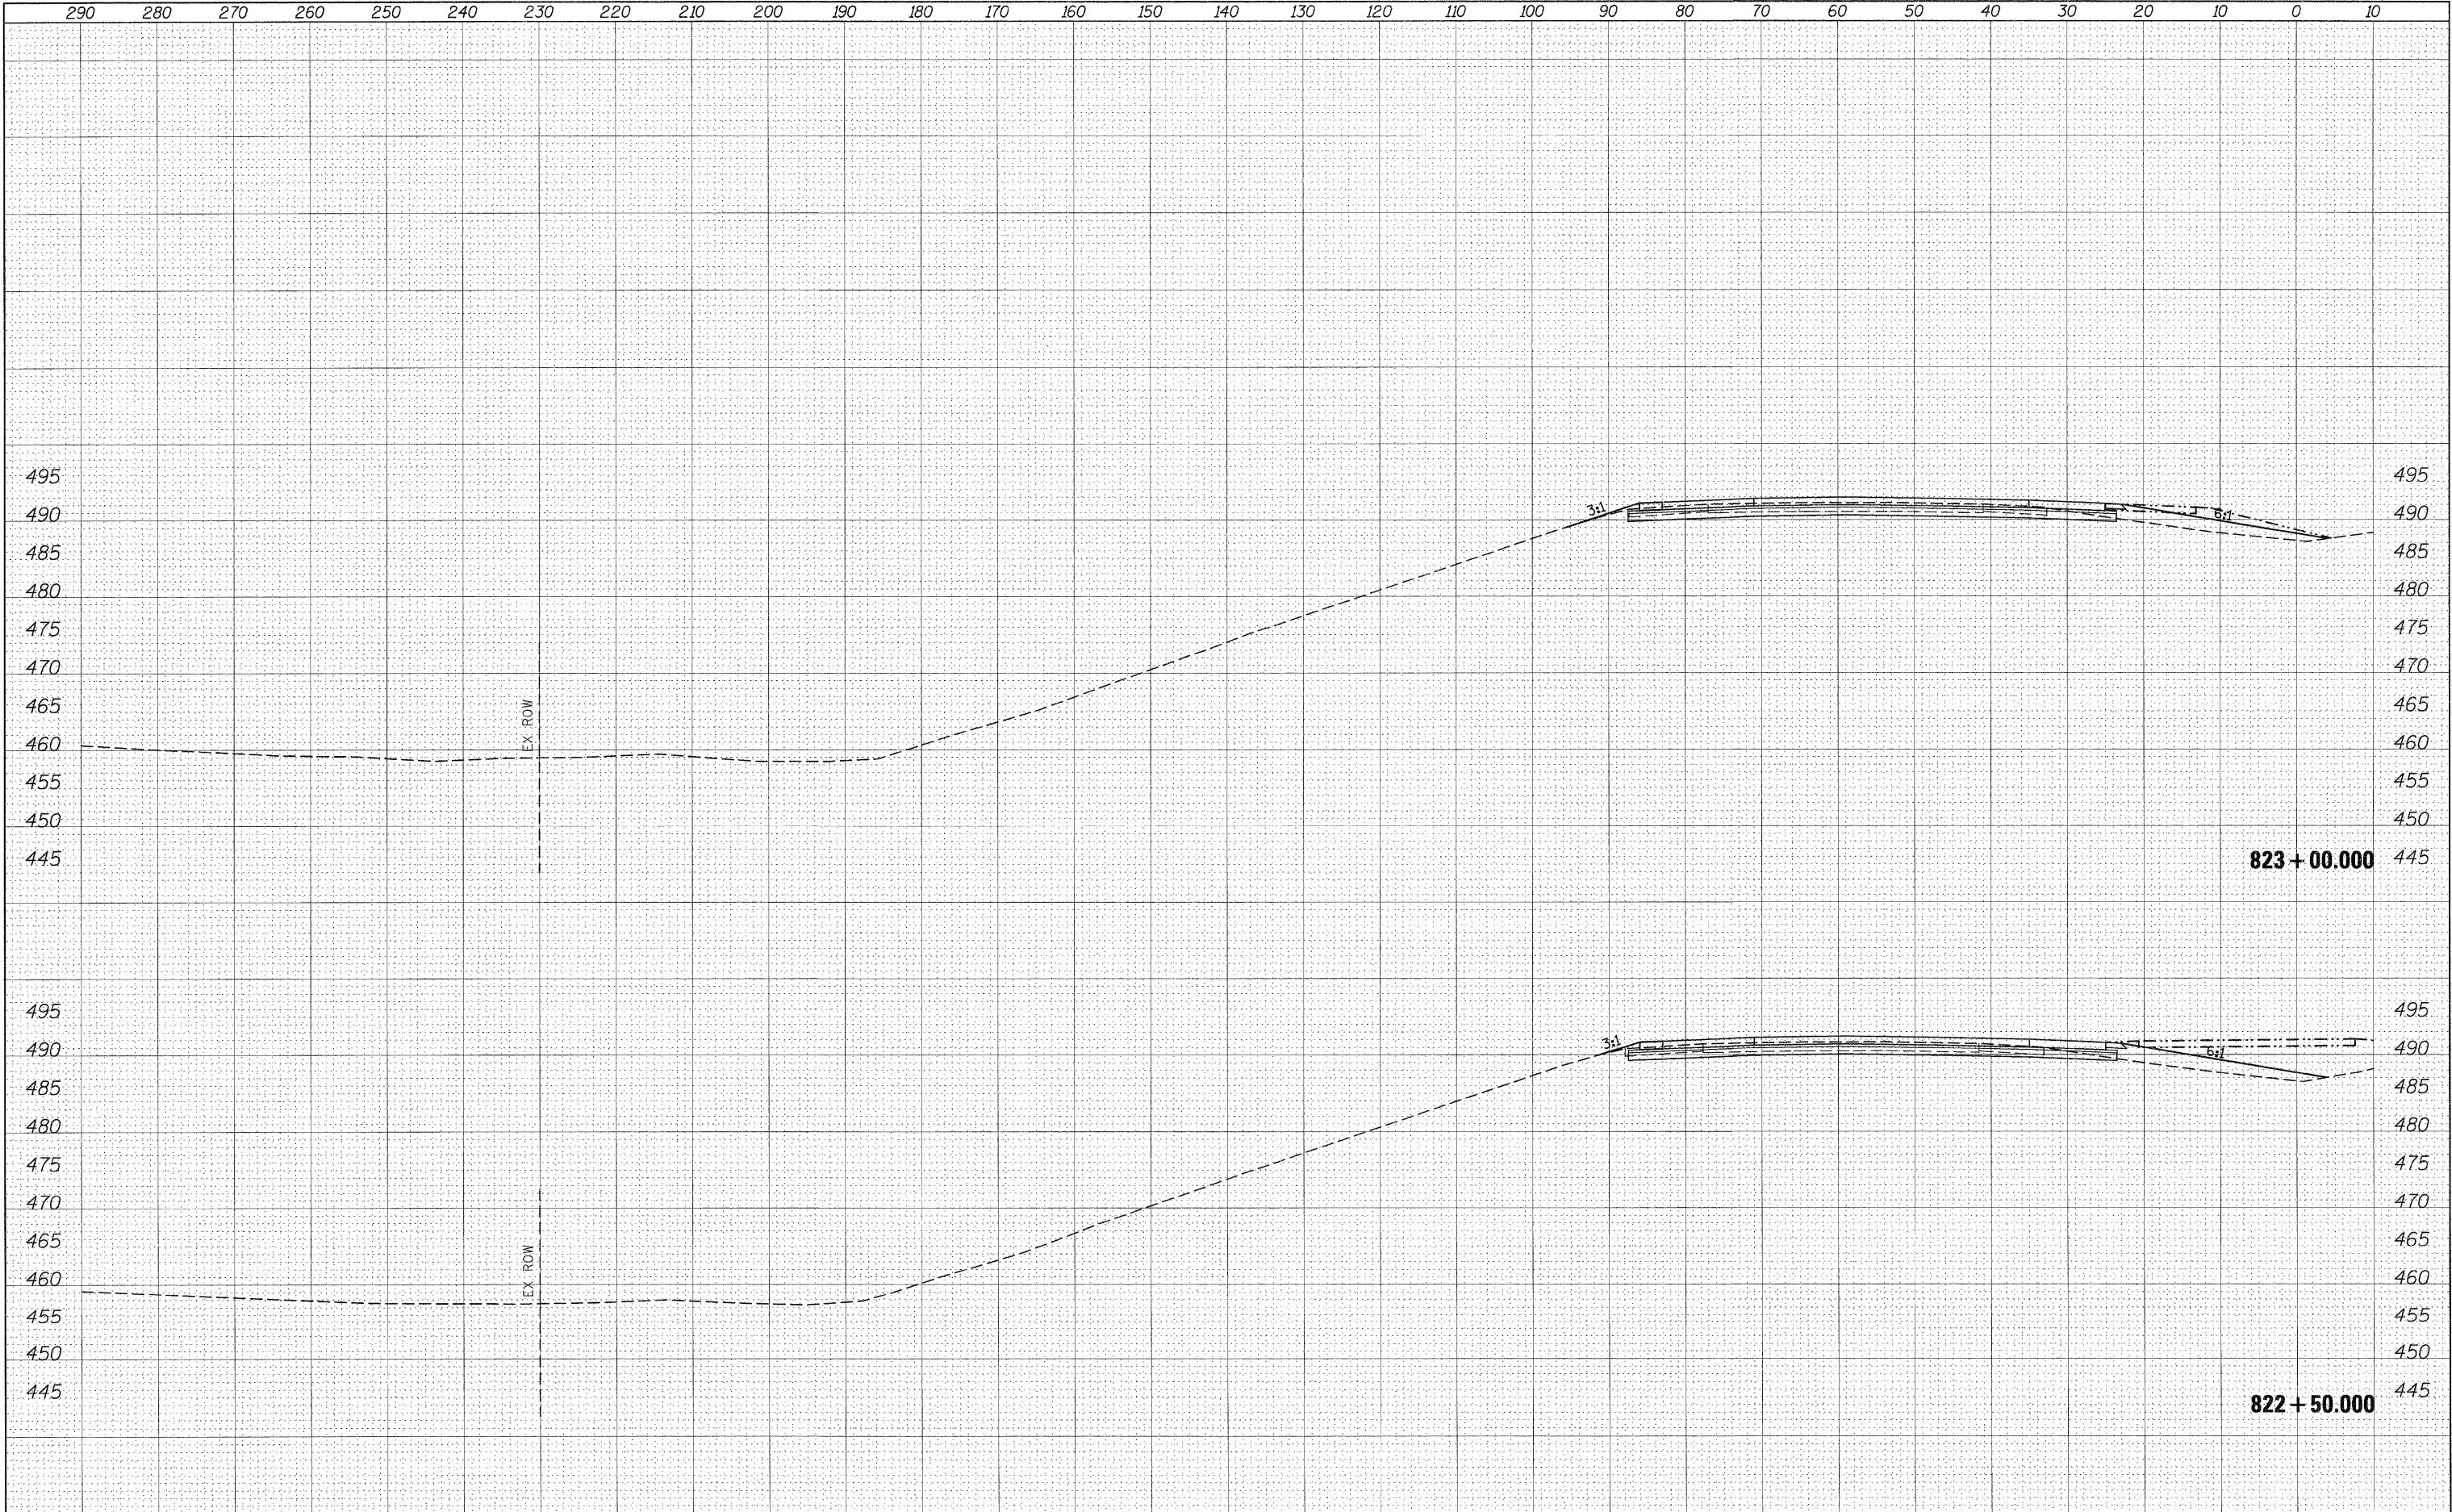

290	280	270	260	250	240	230	220	210	200	190	180	170	160	150	140	130	120	110	100	90	80	70	60	50	40	30	20	10	0	10							
FILE NAME =			USER NAME = colemm			DESIGNED -			REVISED -			STATE OF ILLINOIS DEPARTMENT OF TRANSPORTATION										CROSS SECTION SHEETS I-57/64 SB LANES					F.A.I. RTE.		SECTION		COUNTY		TOTAL SHEETS		SHEET NO.		
c:\pwork\pwork\colemm\82169788\78172-sht-xs-57.dgn			DRAWN -			REVISED -			57		•																Jefferson		422		275						
PLOT SCALE = 10,000' / 1"			CHECKED -			REVISED -			SCALE:													SHEET NO.		OF SHEETS		STA. 822+50.000 TO STA. 823+00.000					CONTRACT NO. 78172						
PLOT DATE = 2/23/2011			DATE -			REVISED -																					ILLINOIS FED. AID PROJECT										

FINAL	SURVEYED	BY	DATE
SURVEY	PLOTTED		
NOTE BOOK	TEMPLATE		
NO.	AREAS CHECKED		


ORIGINAL	SURVEYED	BY	DATE
SURVEY	PLOTTED		
NOTE BOOK	TEMPLATE		
NO.	AREAS CHECKED		

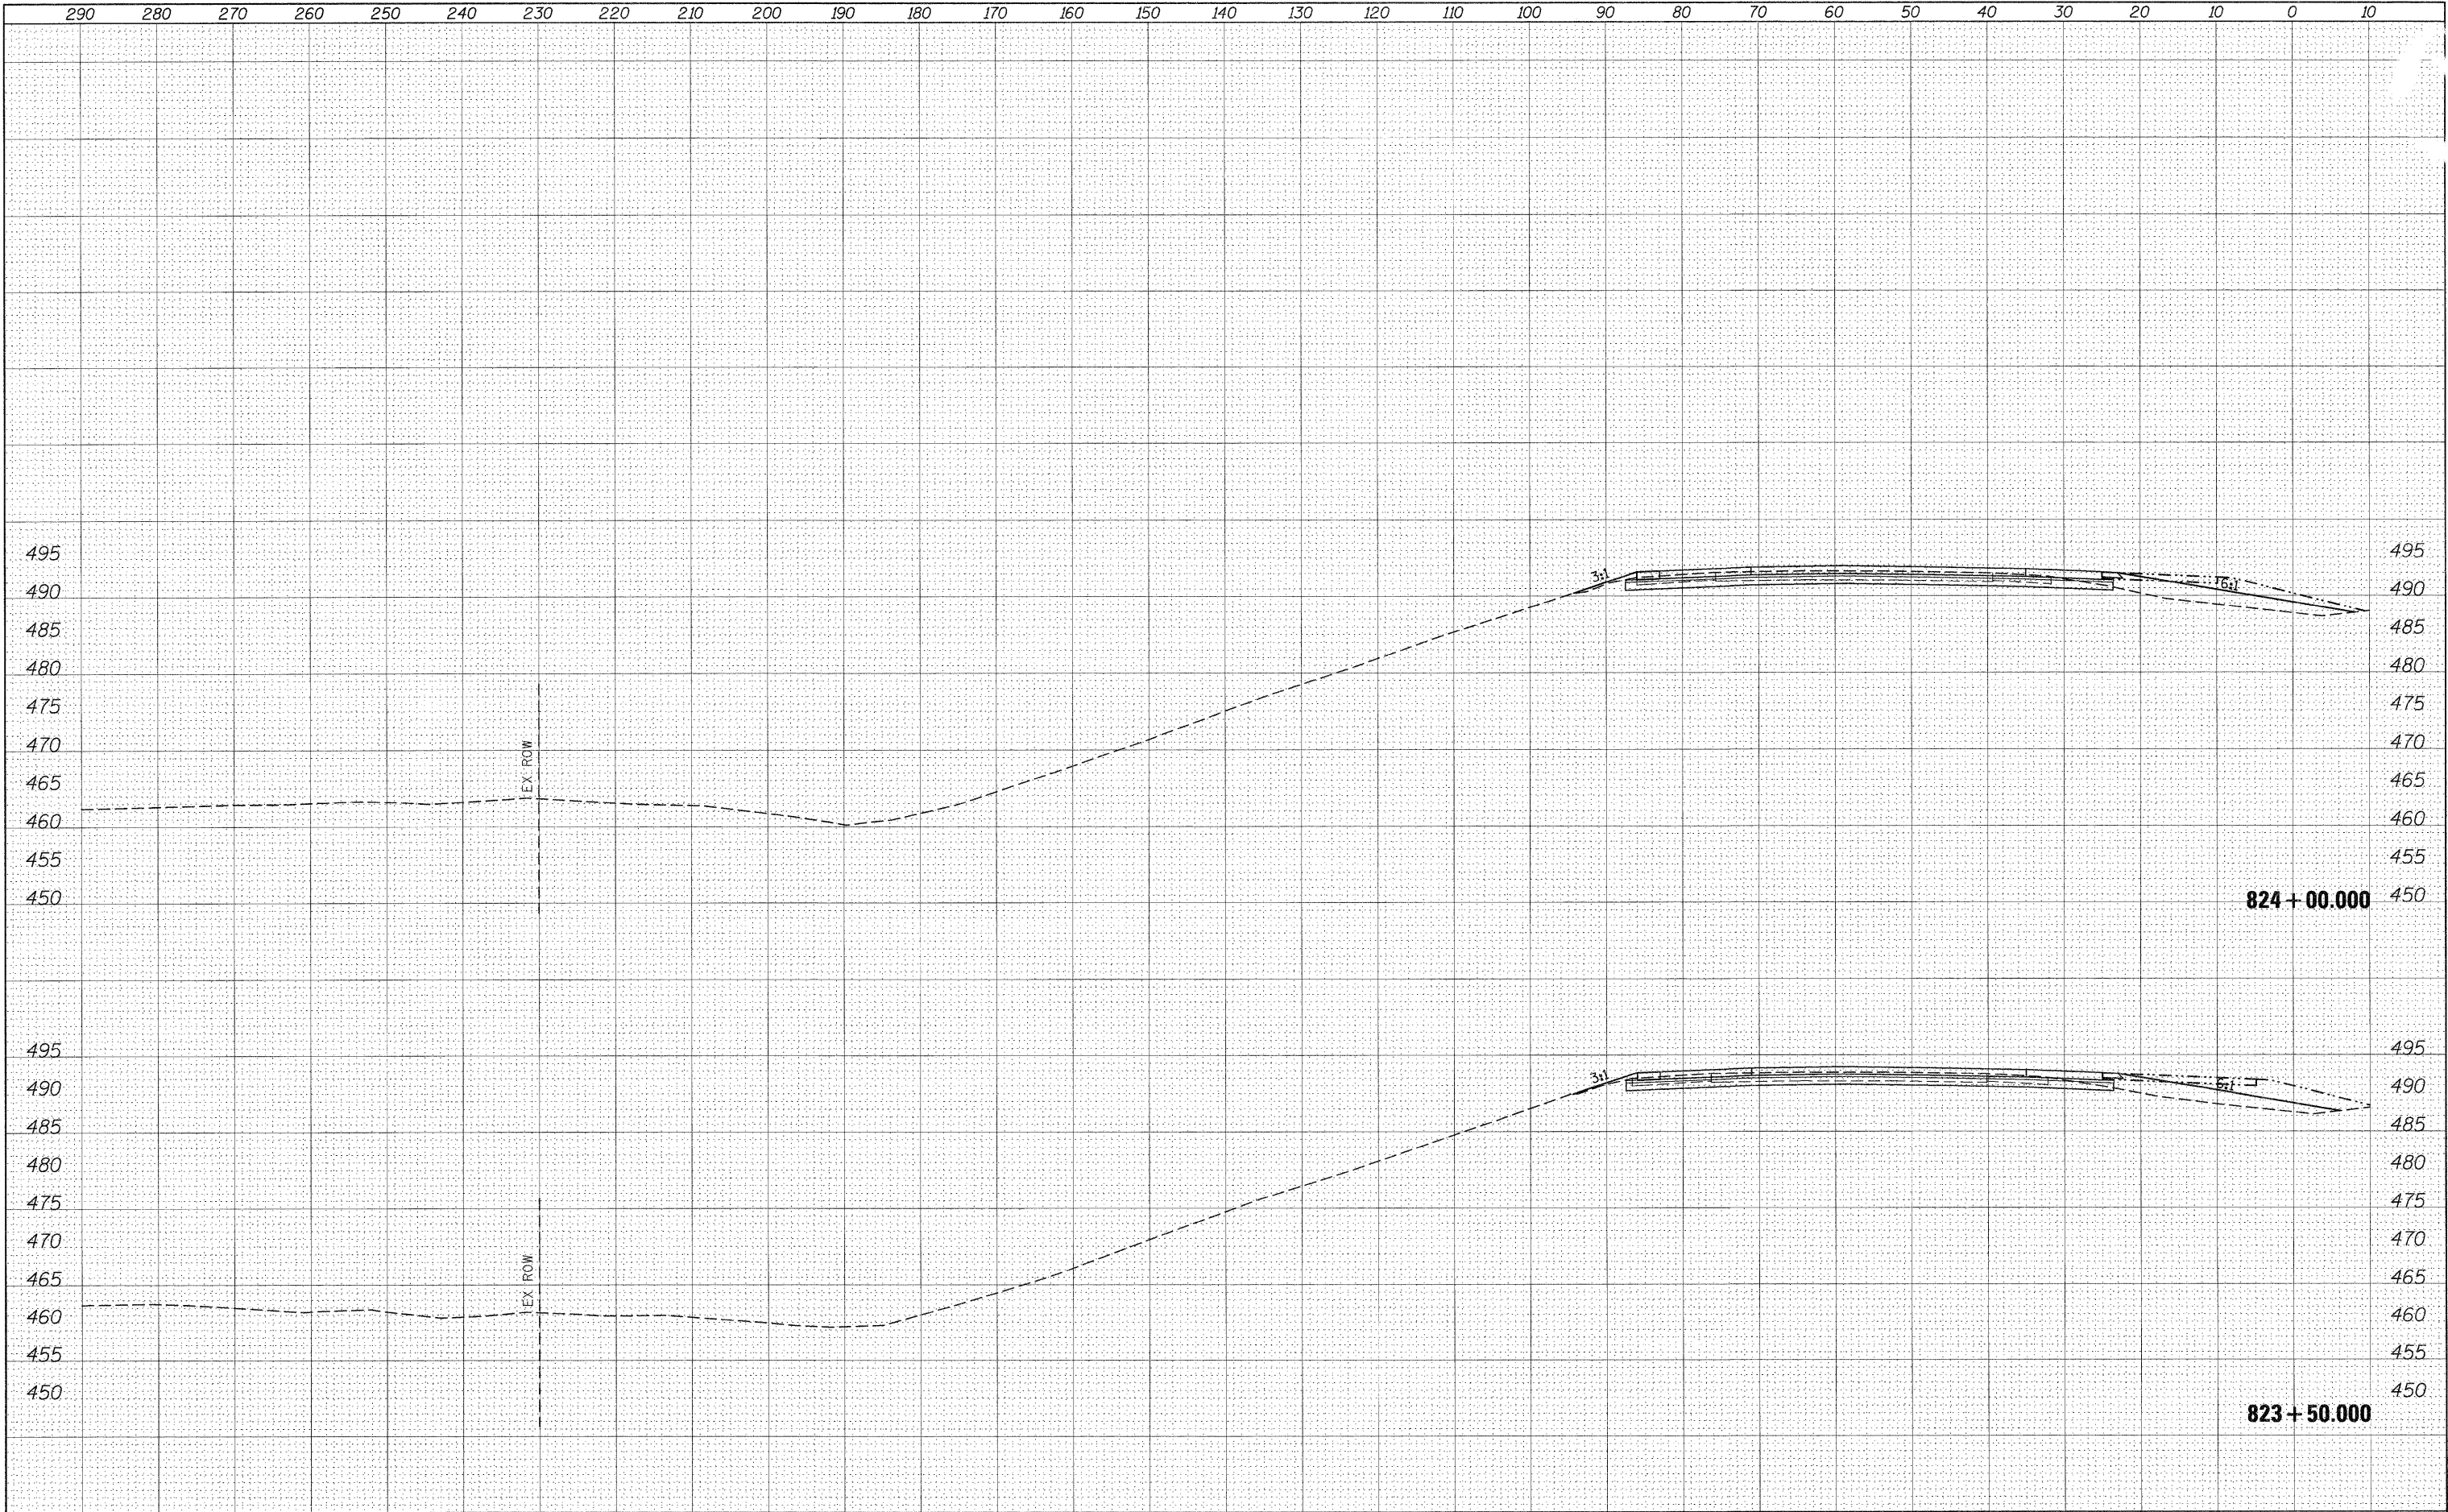

290	280	270	260	250	240	230	220	210	200	190	180	170	160	150	140	130	120	110	100	90	80	70	60	50	40	30	20	10	0	10						
FILE NAME =			USER NAME = clemm			DESIGNED -			REVISED -			STATE OF ILLINOIS DEPARTMENT OF TRANSPORTATION								CROSS SECTION SHEETS I-57/64 SB LANES						F.A.I. RTE.	SECTION		COUNTY	TOTAL SHEETS	SHEET NO.					
c:\pw\work\pwidot\clemm\d0169788\78172-sht-x-			157.dgn			DRAWN -			REVISED -																	57	•		Jefferson	422	276					
			PLOT SCALE = 10.0000' / 1"			CHECKED -			REVISED -																											
			PLOT DATE = 2/23/2011			DATE -			REVISED -																							CONTRACT NO. 78172				
SCALE:																				SHEET NO.	OF	SHEETS	STA. 823+50.000 TO STA. 824+00.000										ILLINOIS FED. AID PROJECT			

BY		DATE
SURVEYED		
PLOTTED		
TEMPLATE		
AREAS		
CHECKED		
FINAL	SURVEY	NO.
NOTE	BOOK	


BY		DATE
SURVEYED		
PLOTTED		
TEMPLATE		
AREAS		
CHECKED		
ORIGINAL	SURVEY	NO.
NOTE	BOOK	

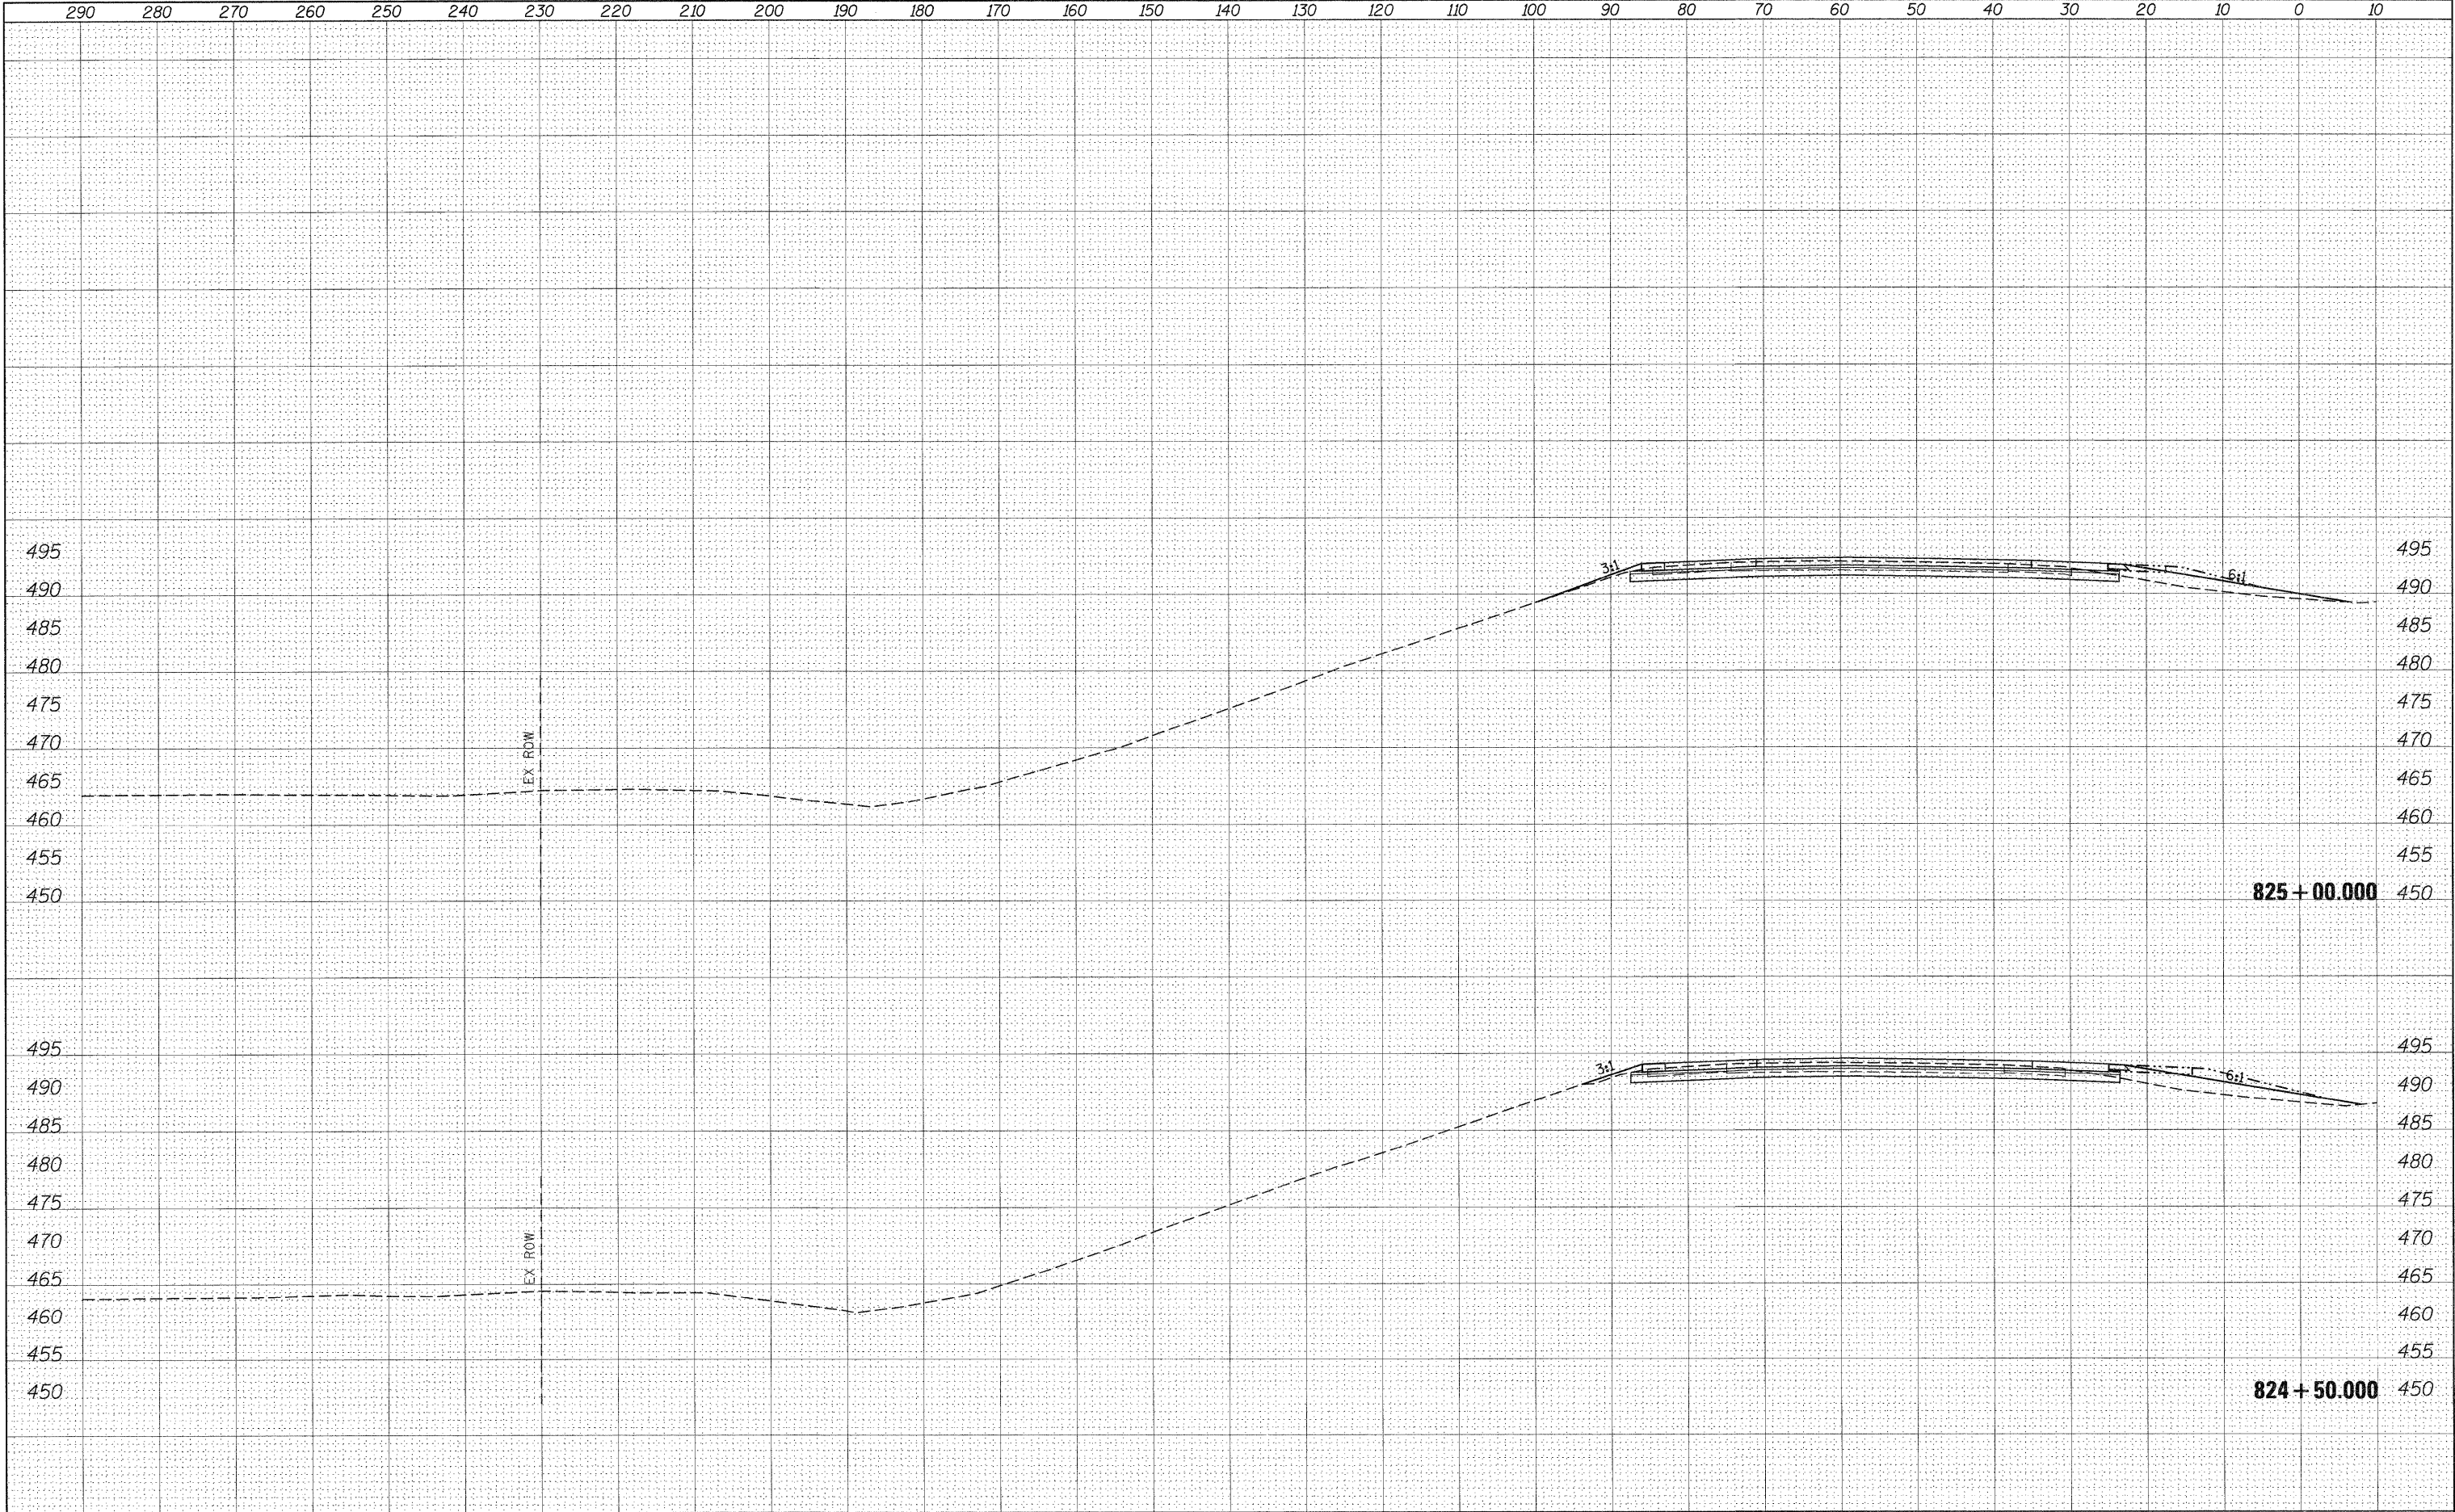

FILE NAME =		USER NAME =	DESIGNED -	REVISED -	STATE OF ILLINOIS DEPARTMENT OF TRANSPORTATION	CROSS SECTION SHEETS				F.A.I.	SECTION	COUNTY	TOTAL	SHEET
c:\pw_work\pwork\colemm\8169788\78172-sht-x-57.dgn			DRAWN -	REVISED -		I-57/64 SB LANES				57	*	Jefferson	422	277
PLOT SCALE = 10.0000' / IN.			CHECKED -	REVISED -		SCALE: SHEET NO. OF SHEETS STA. 824+50.000 TO STA. 825+00.000				CONTRACT NO. 78172				
PLOT DATE = 2/23/2011			DATE -	REVISED -						ILLINOIS FED. AID PROJECT				

FINAL SURVEY	SURVEYED	BY	DATE
NOTE BOOK	PLOTTED		
NO.	TEMPLATE		
	AREAS		
	CHECKED		


ORIGINAL SURVEY	SURVEYED	BY	DATE
NOTE BOOK	PLOTTED		
NO.	TEMPLATE		
	AREAS		
	CHECKED		

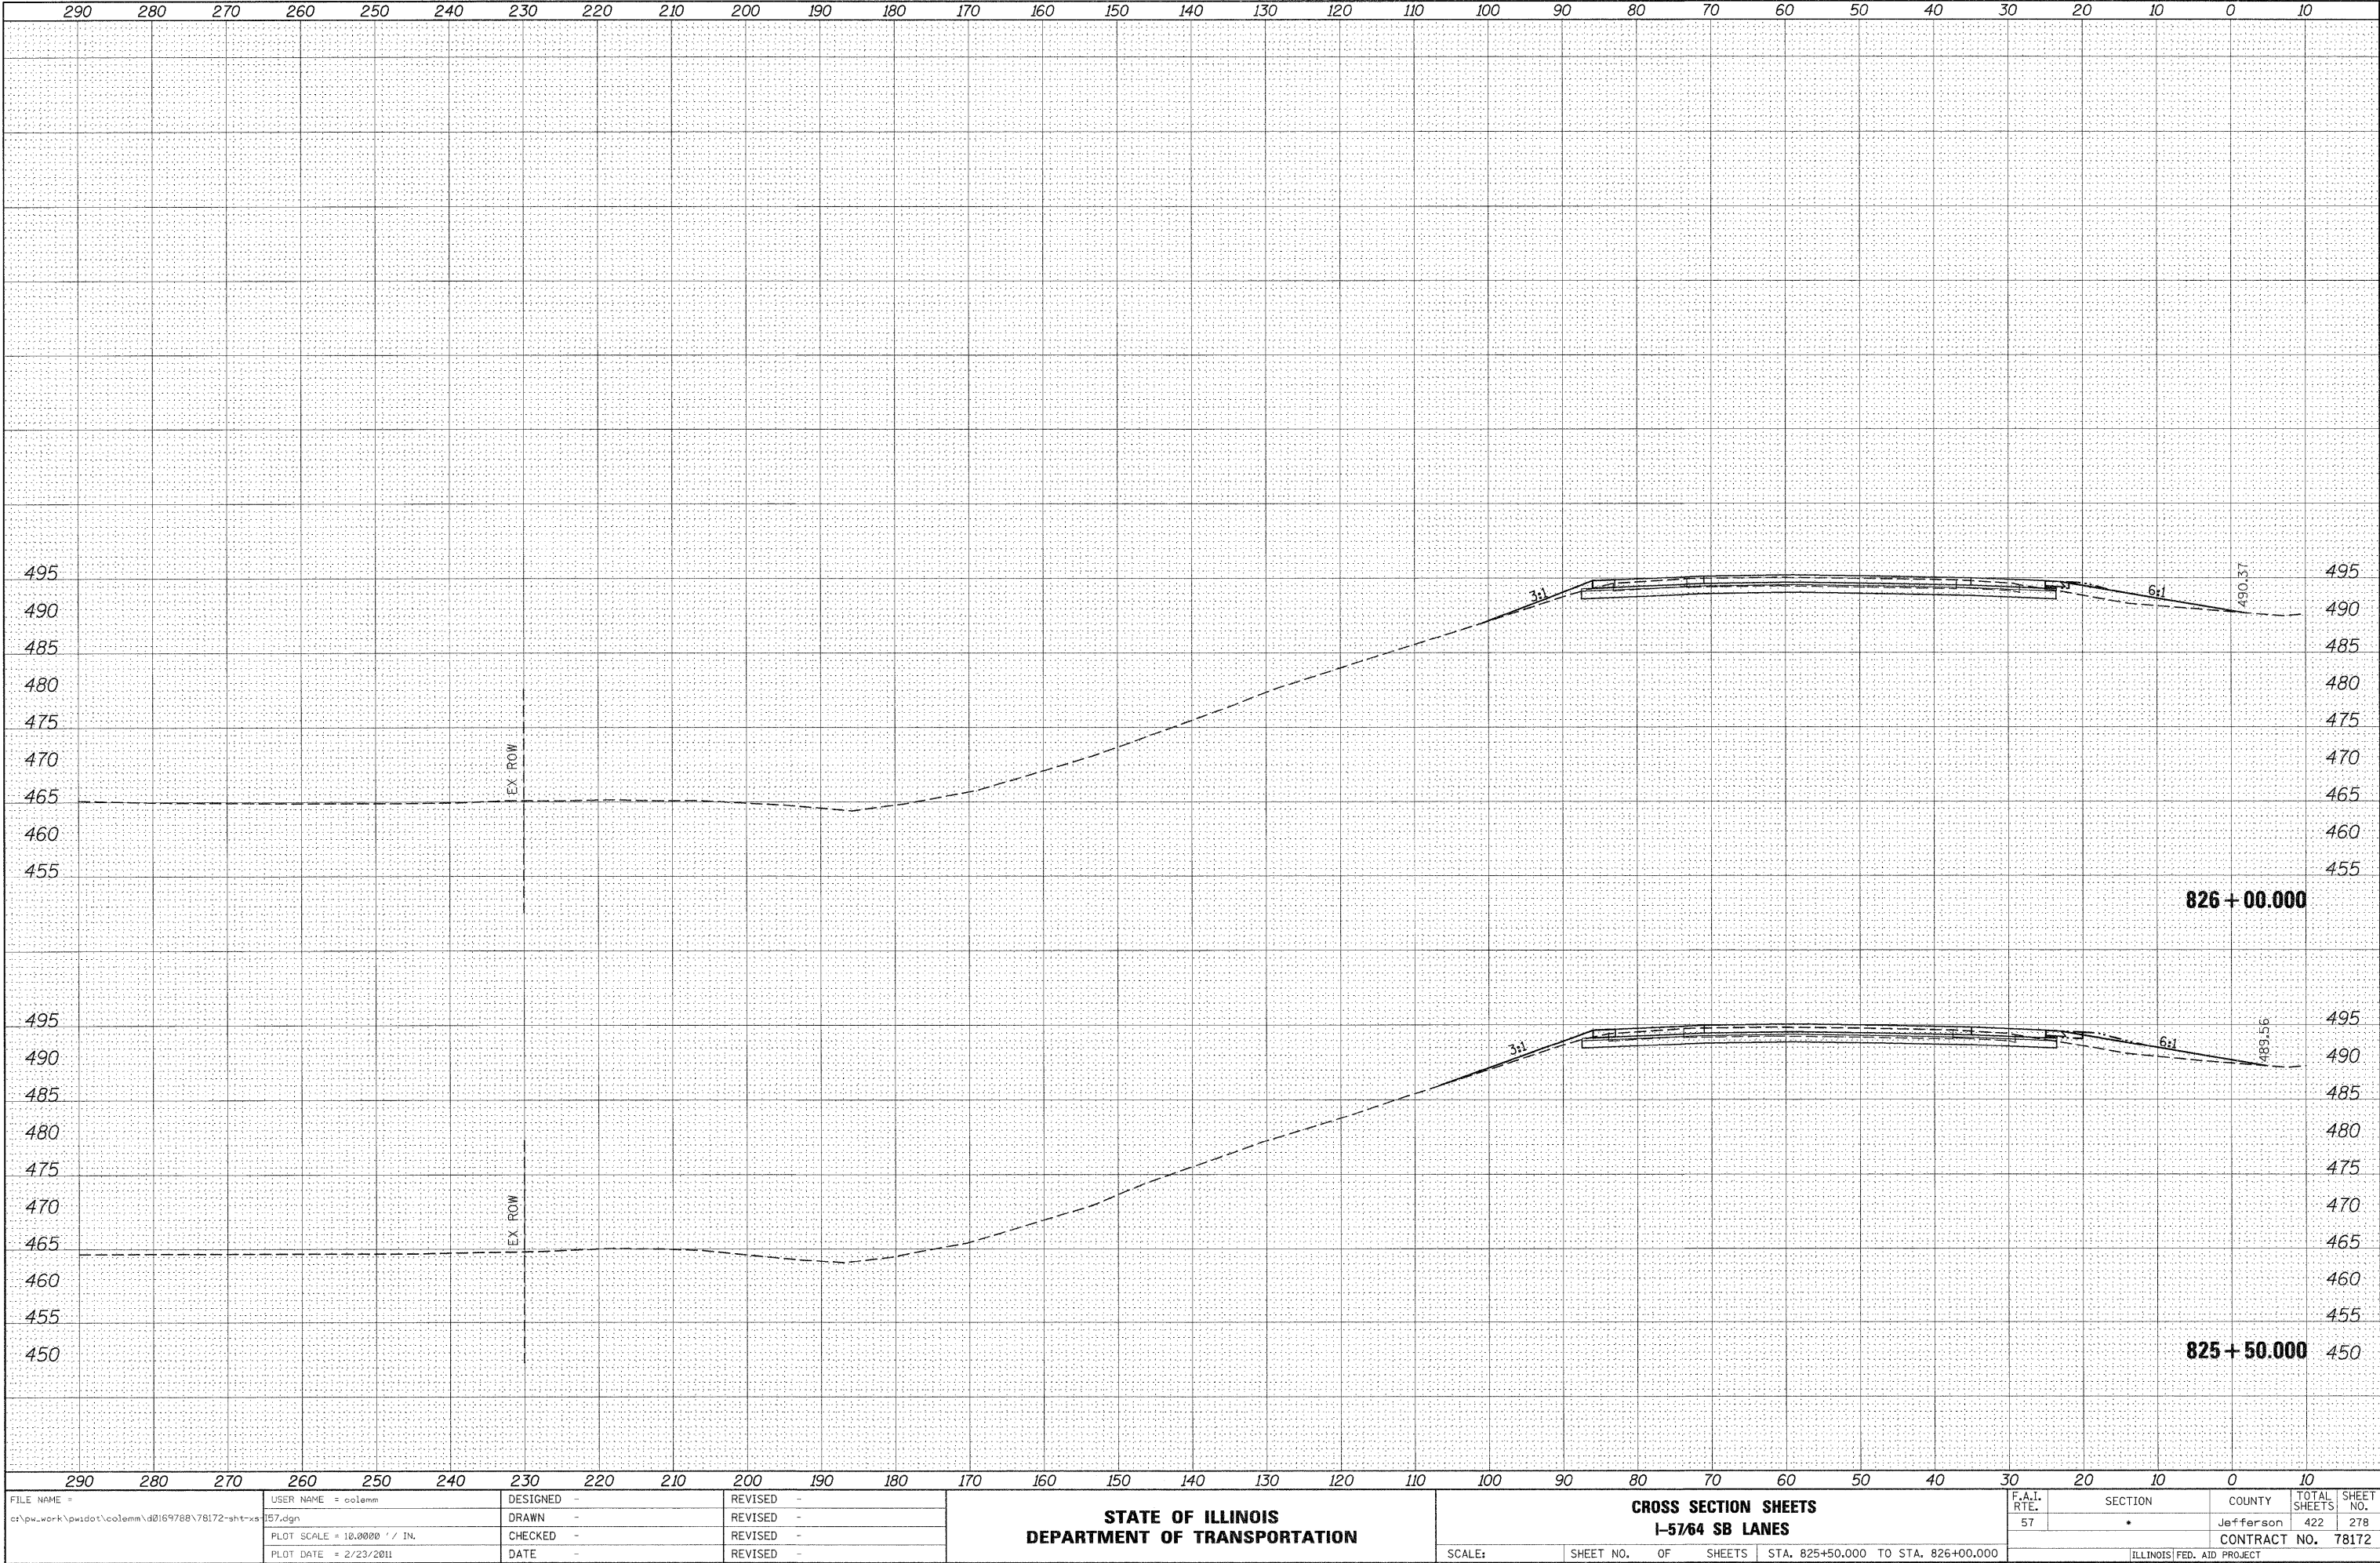

BY	DATE
SURVEYED	
PLOTTED	
NOTE BOOK	
AREAS CHECKED	
NO.	


BY	DATE
SURVEYED	
PLOTTED	
NOTE BOOK	
AREAS CHECKED	
NO.	

FILE NAME =	USER NAME = #USER#	DESIGNED -	REVISED -	STATE OF ILLINOIS DEPARTMENT OF TRANSPORTATION	CROSS SECTION SHEETS I-57/64 SB LANES		F.A.I. RTE. 57	SECTION •	COUNTY Jefferson	TOTAL SHEETS 422	SHEET NO. 279	
#FILE#		DRAWN -	REVISED -		SCALE:	SHEET NO.	OF	SHEETS	STA. 826+50.000 TO STA. 827+50.000	ILLINOIS FED. AID PROJECT		
		PLOT SCALE = #SCALE#	CHECKED -		REVISED -					CONTRACT NO. 78172		
		PLOT DATE = #DATE#	DATE -		REVISED -							

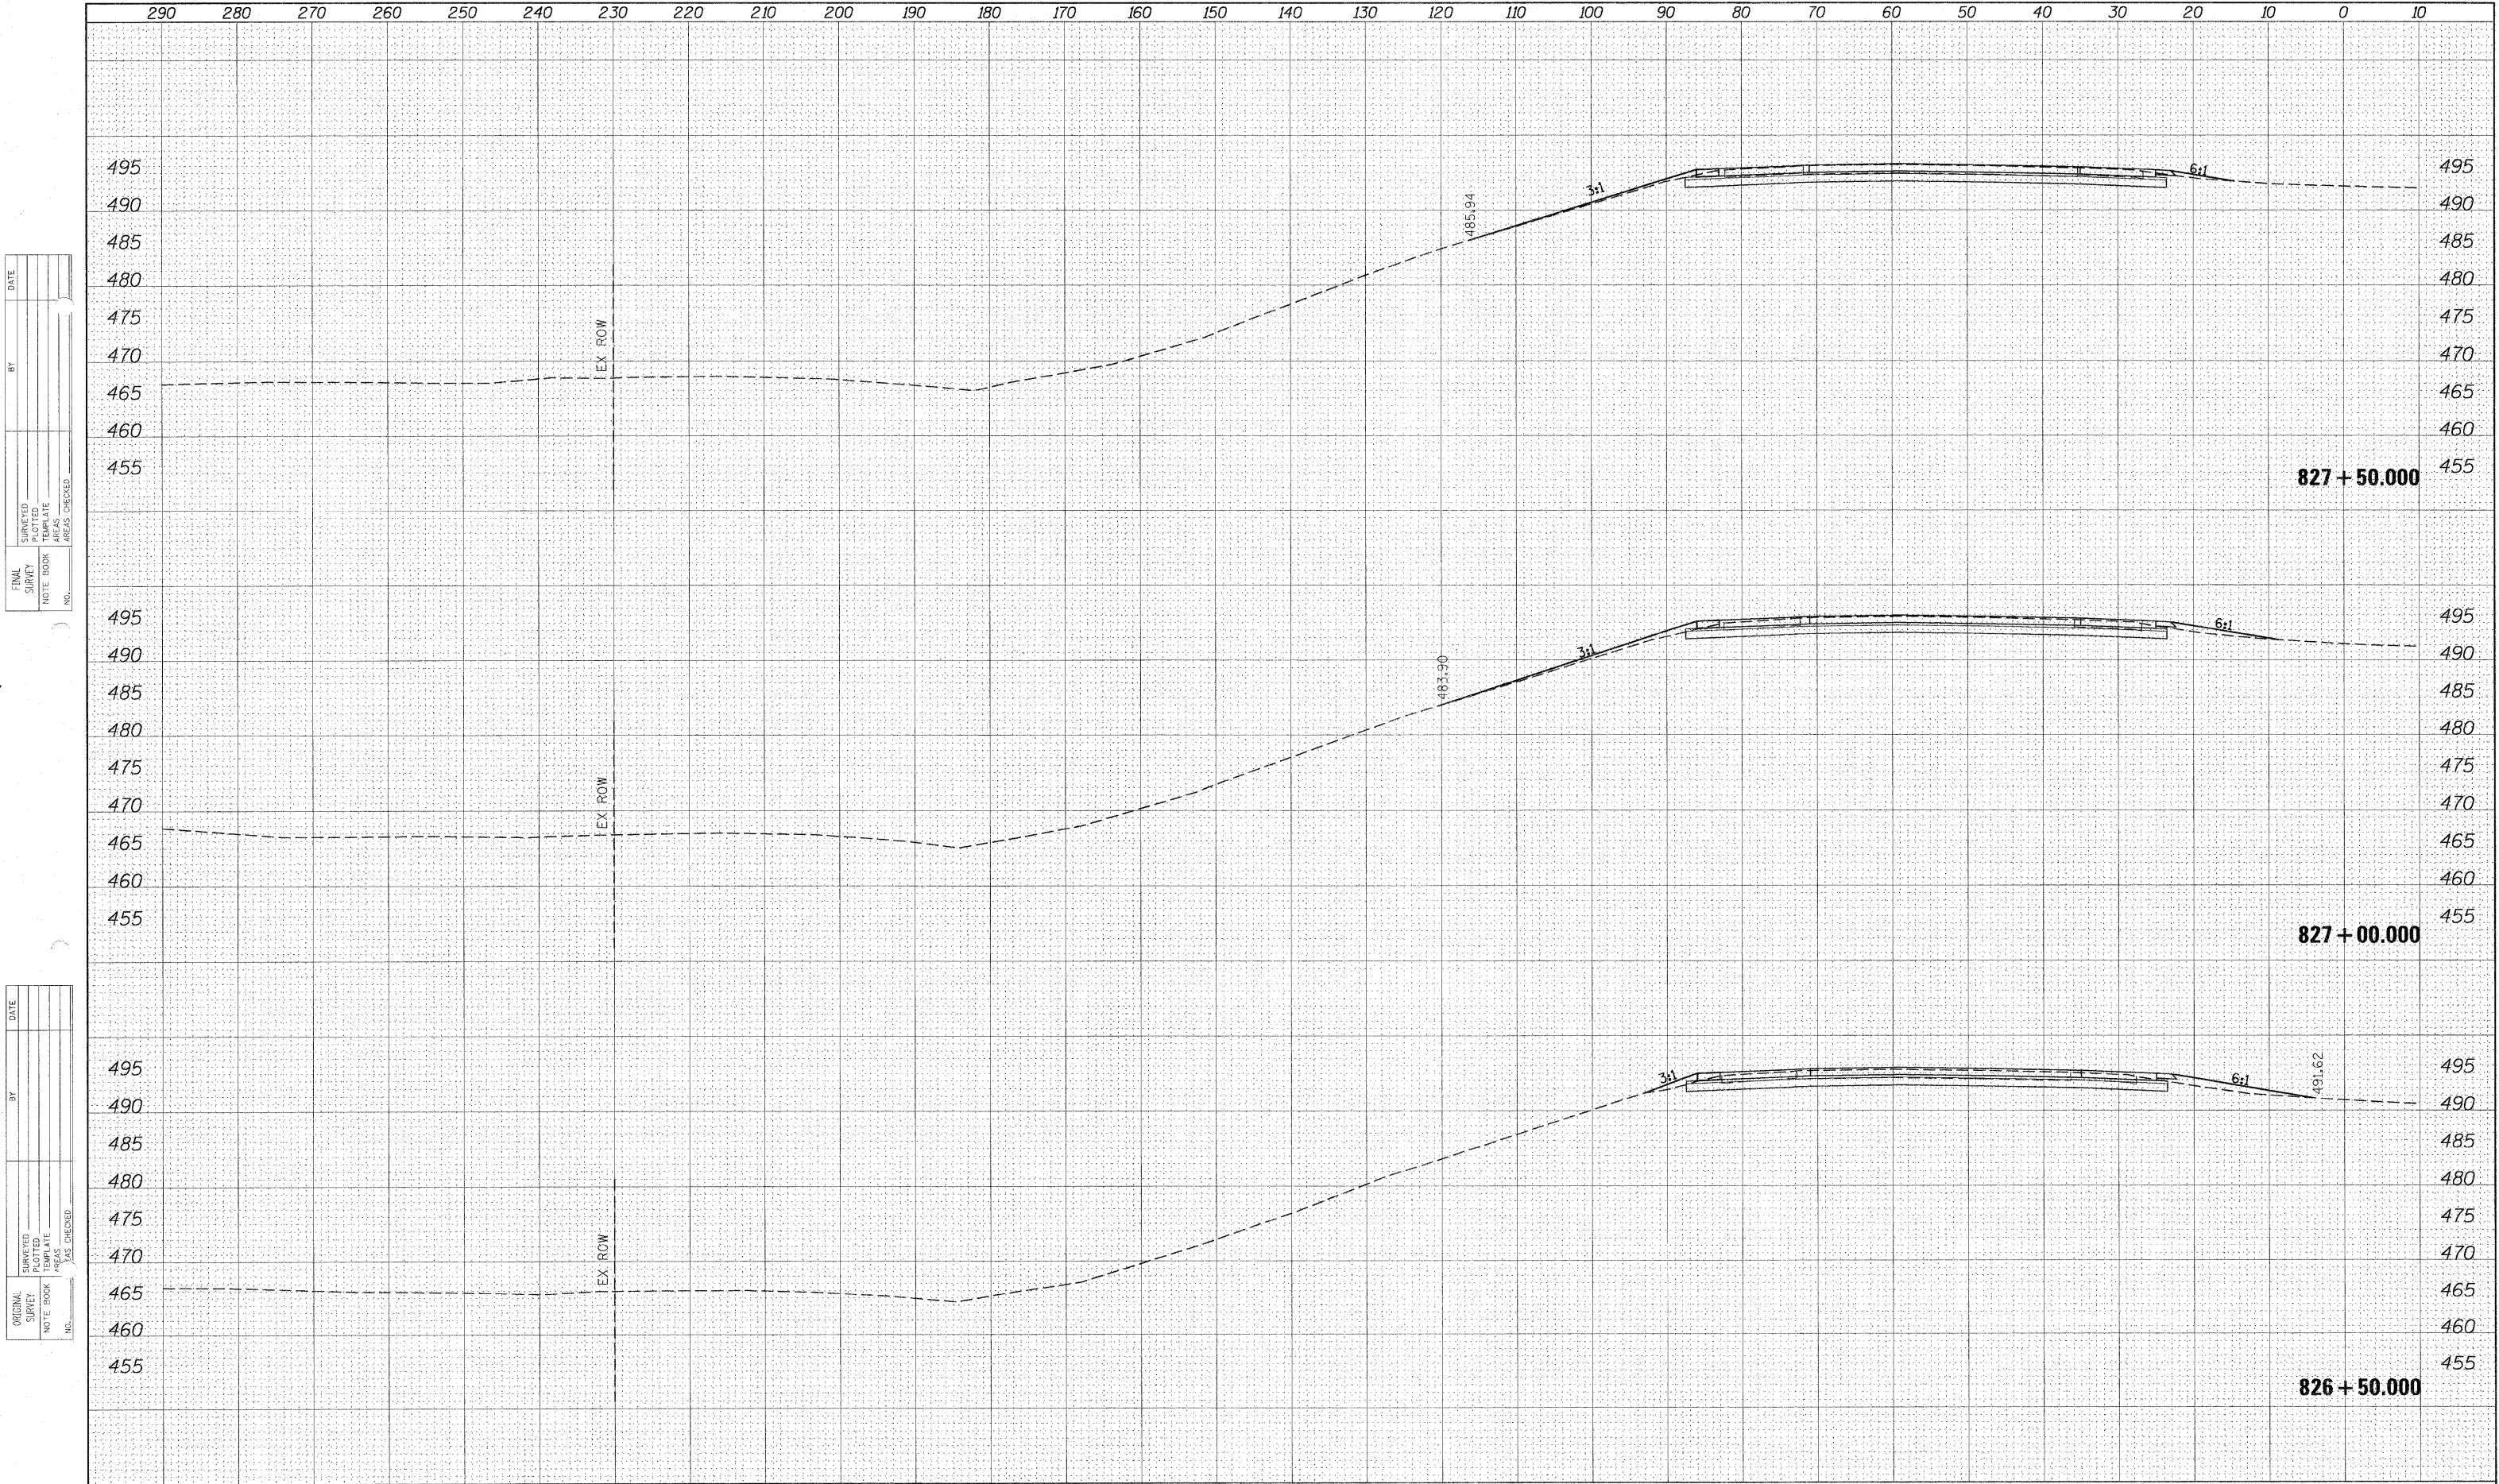


DATE	BY	SURVEYED	NOTED	DATE	AREAS CHECKED
FINAL SURVEY BOOK		NO.			

DATE	BY	SURVEYED	NOTED	DATE	AREAS CHECKED
ORIGINAL SURVEY BOOK		NO.			

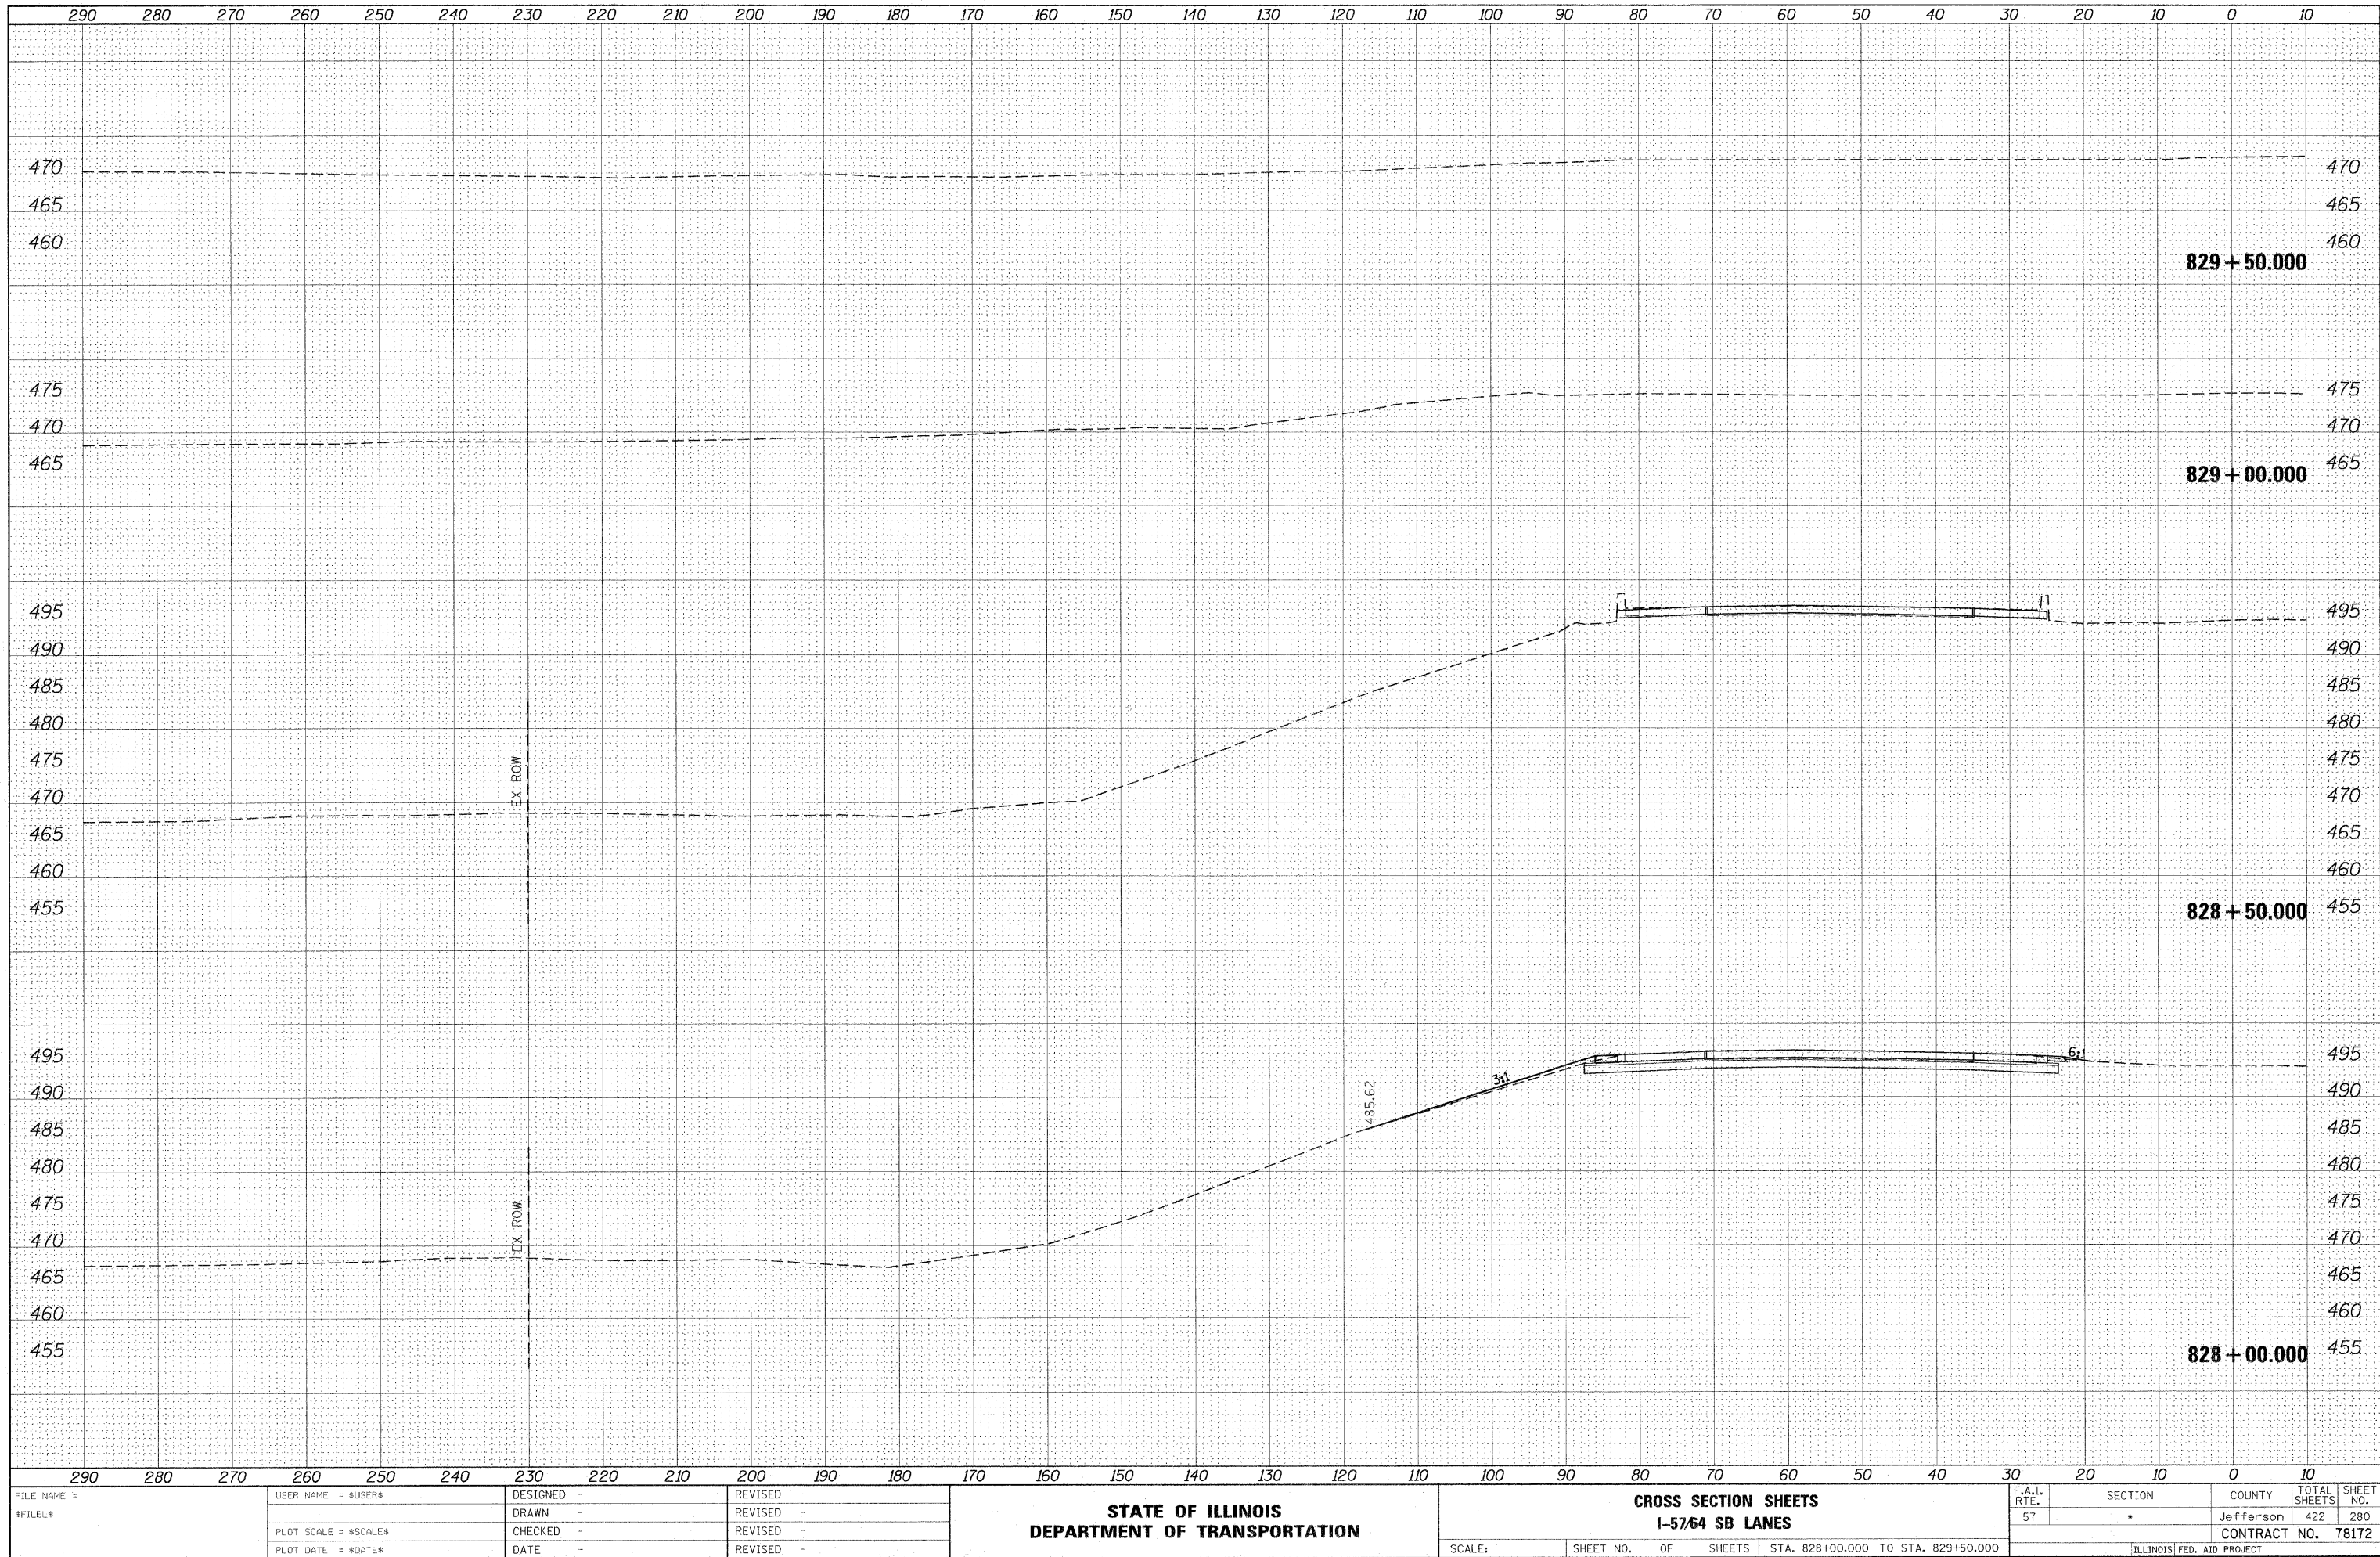


FILE NAME =	USER NAME = #USER#	DESIGNED -	REVISED -	CROSS SECTION SHEETS				F.A.I. RTE.	SECTION	COUNTY	TOTAL SHEETS	SHEET NO.	
#FILE#		DRAWN -	REVISED -	I-57/64 SB LANES				57	*	Jefferson	422	280	
	PLOT SCALE = #SCALE#	CHECKED -	REVISED -							CONTRACT NO. 78172			
	PLOT DATE = #DATE#	DATE -	REVISED -					SCALE:	SHEET NO.	OF	SHEETS	STA. 828+00.000 TO STA. 829+50.000	ILLINOIS FED. AID PROJECT

ORIGINAL SURVEY			BY	DATE
NOTE BOOK	SURVEYED			
	PLOTTED			
	TEMPLATE			
	EAS			
	AREAS CHECKED			

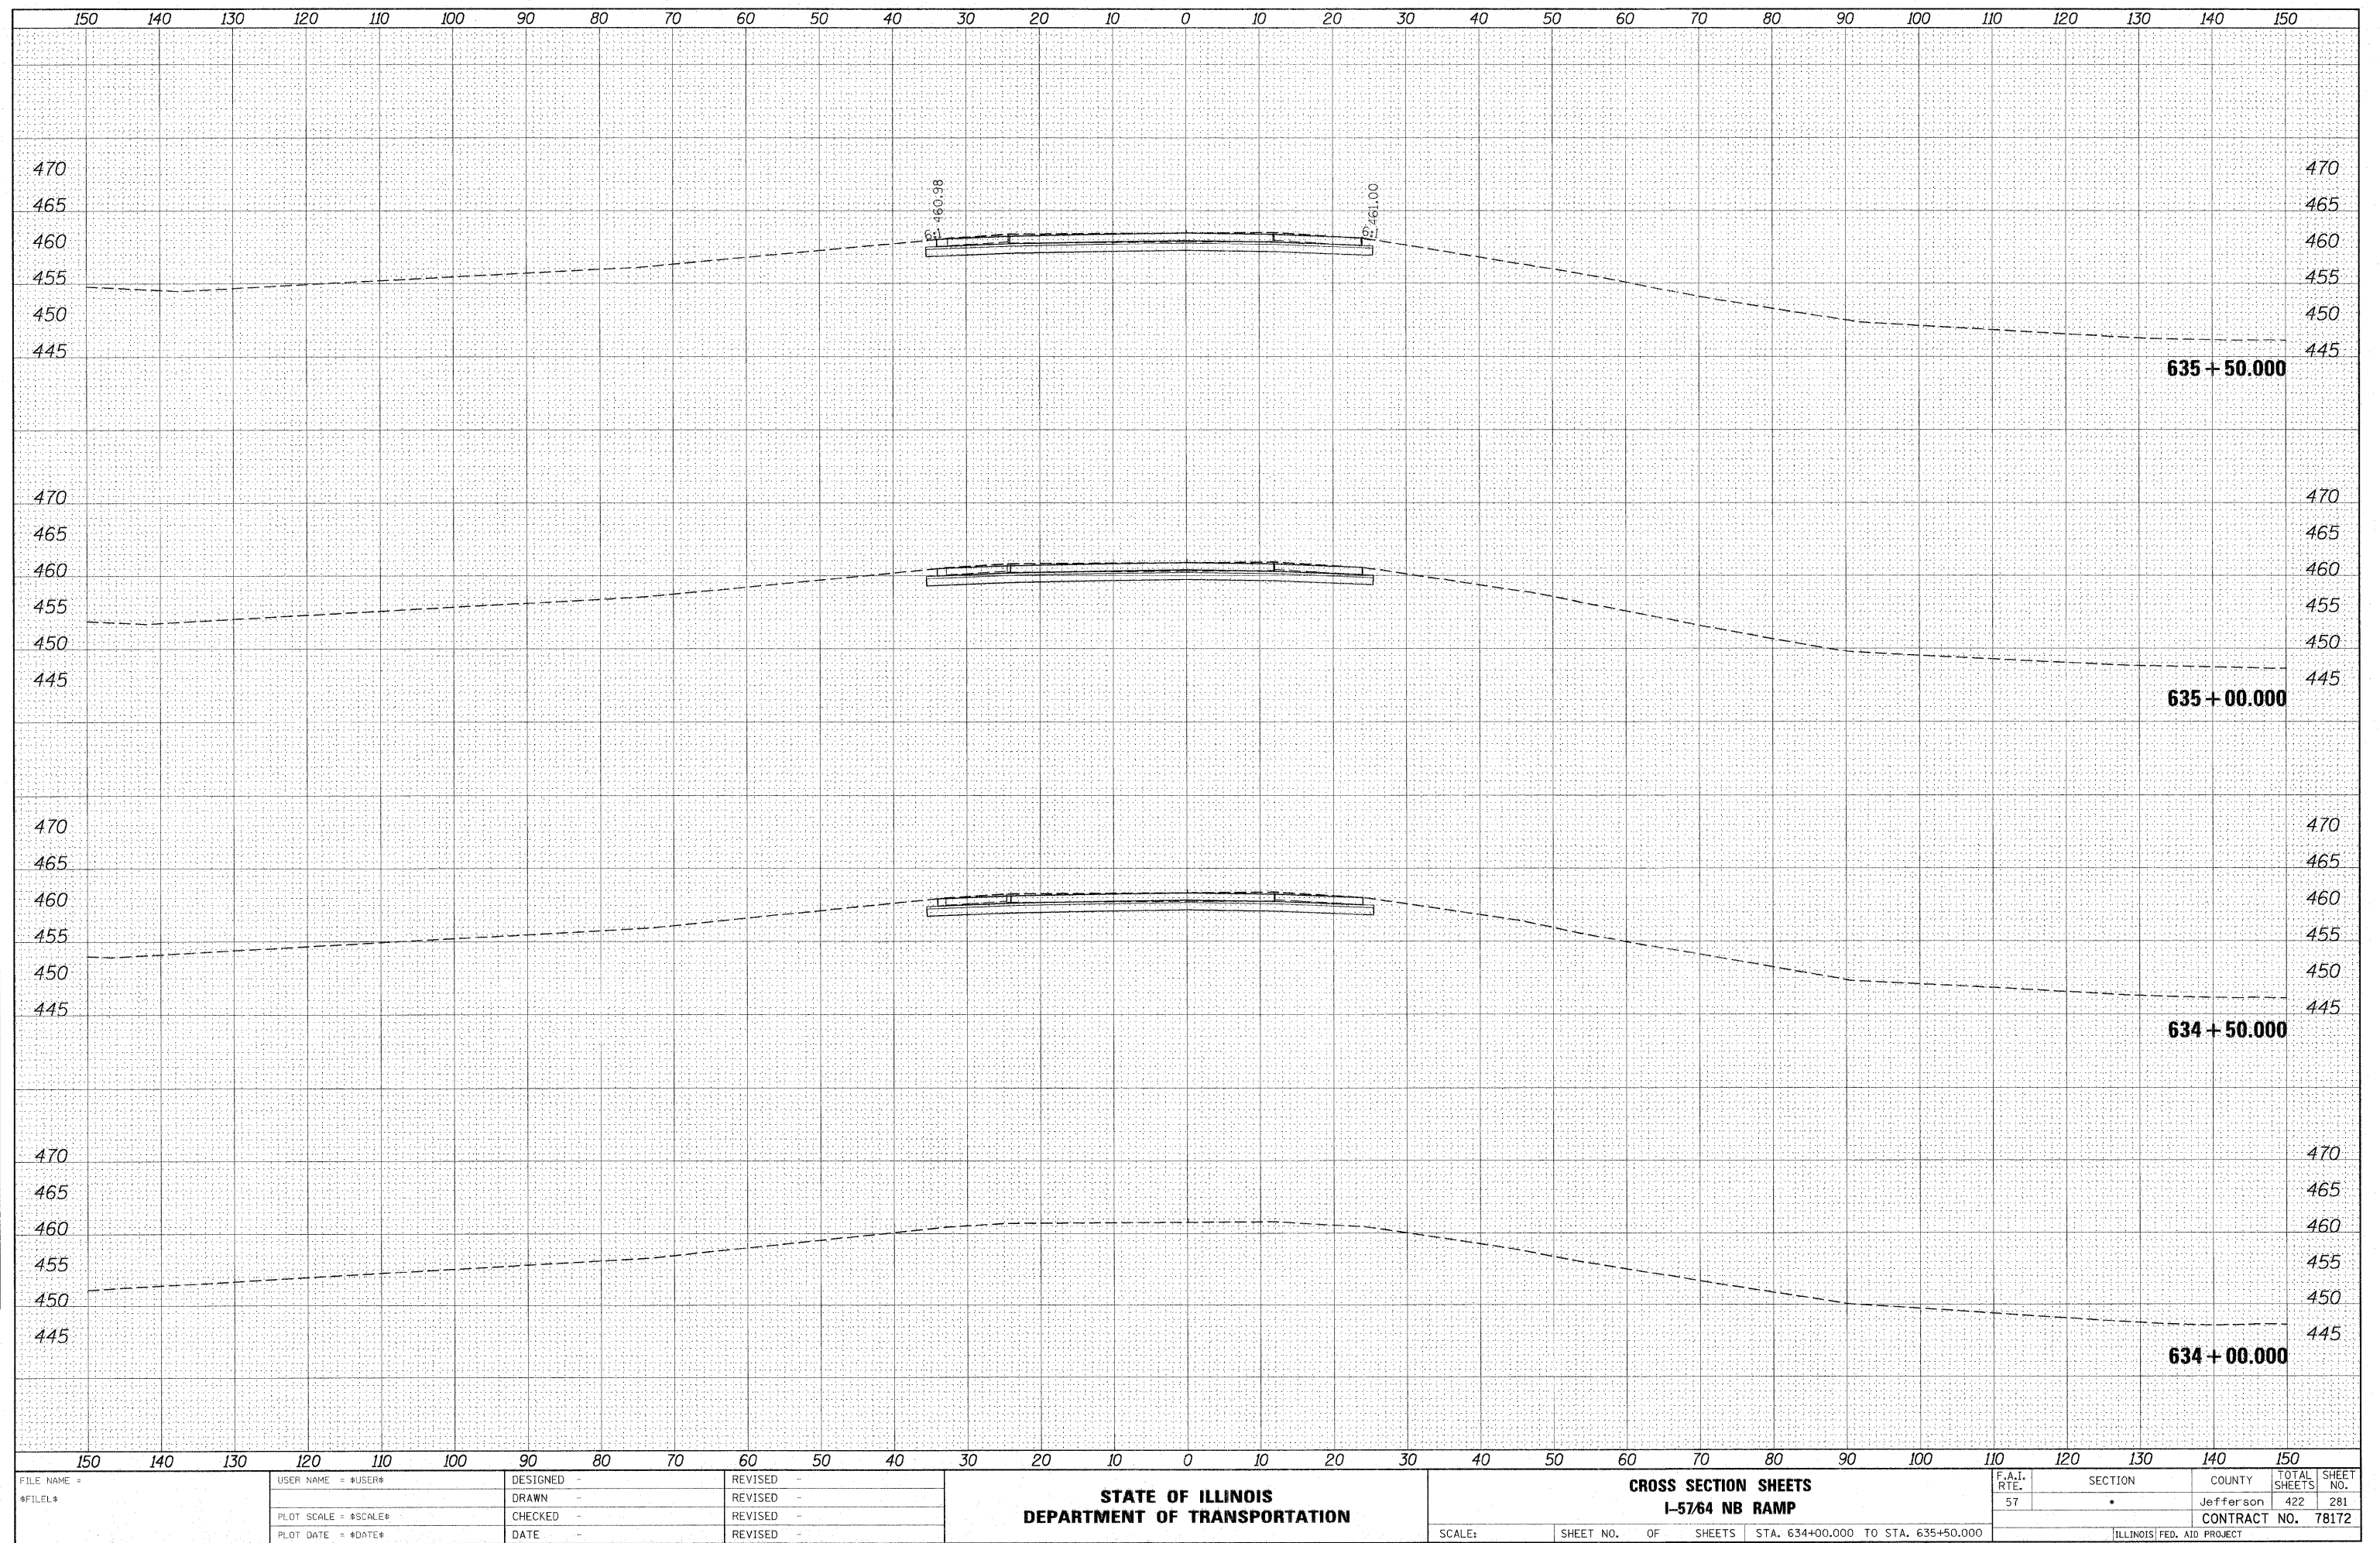


ORIGINAL SURVEY	SURVEYED	BY	DATE
NOTE BOOK	PLOTTED		
	TEMPLATE		
	EAS		
	AGEAS CHECKED		

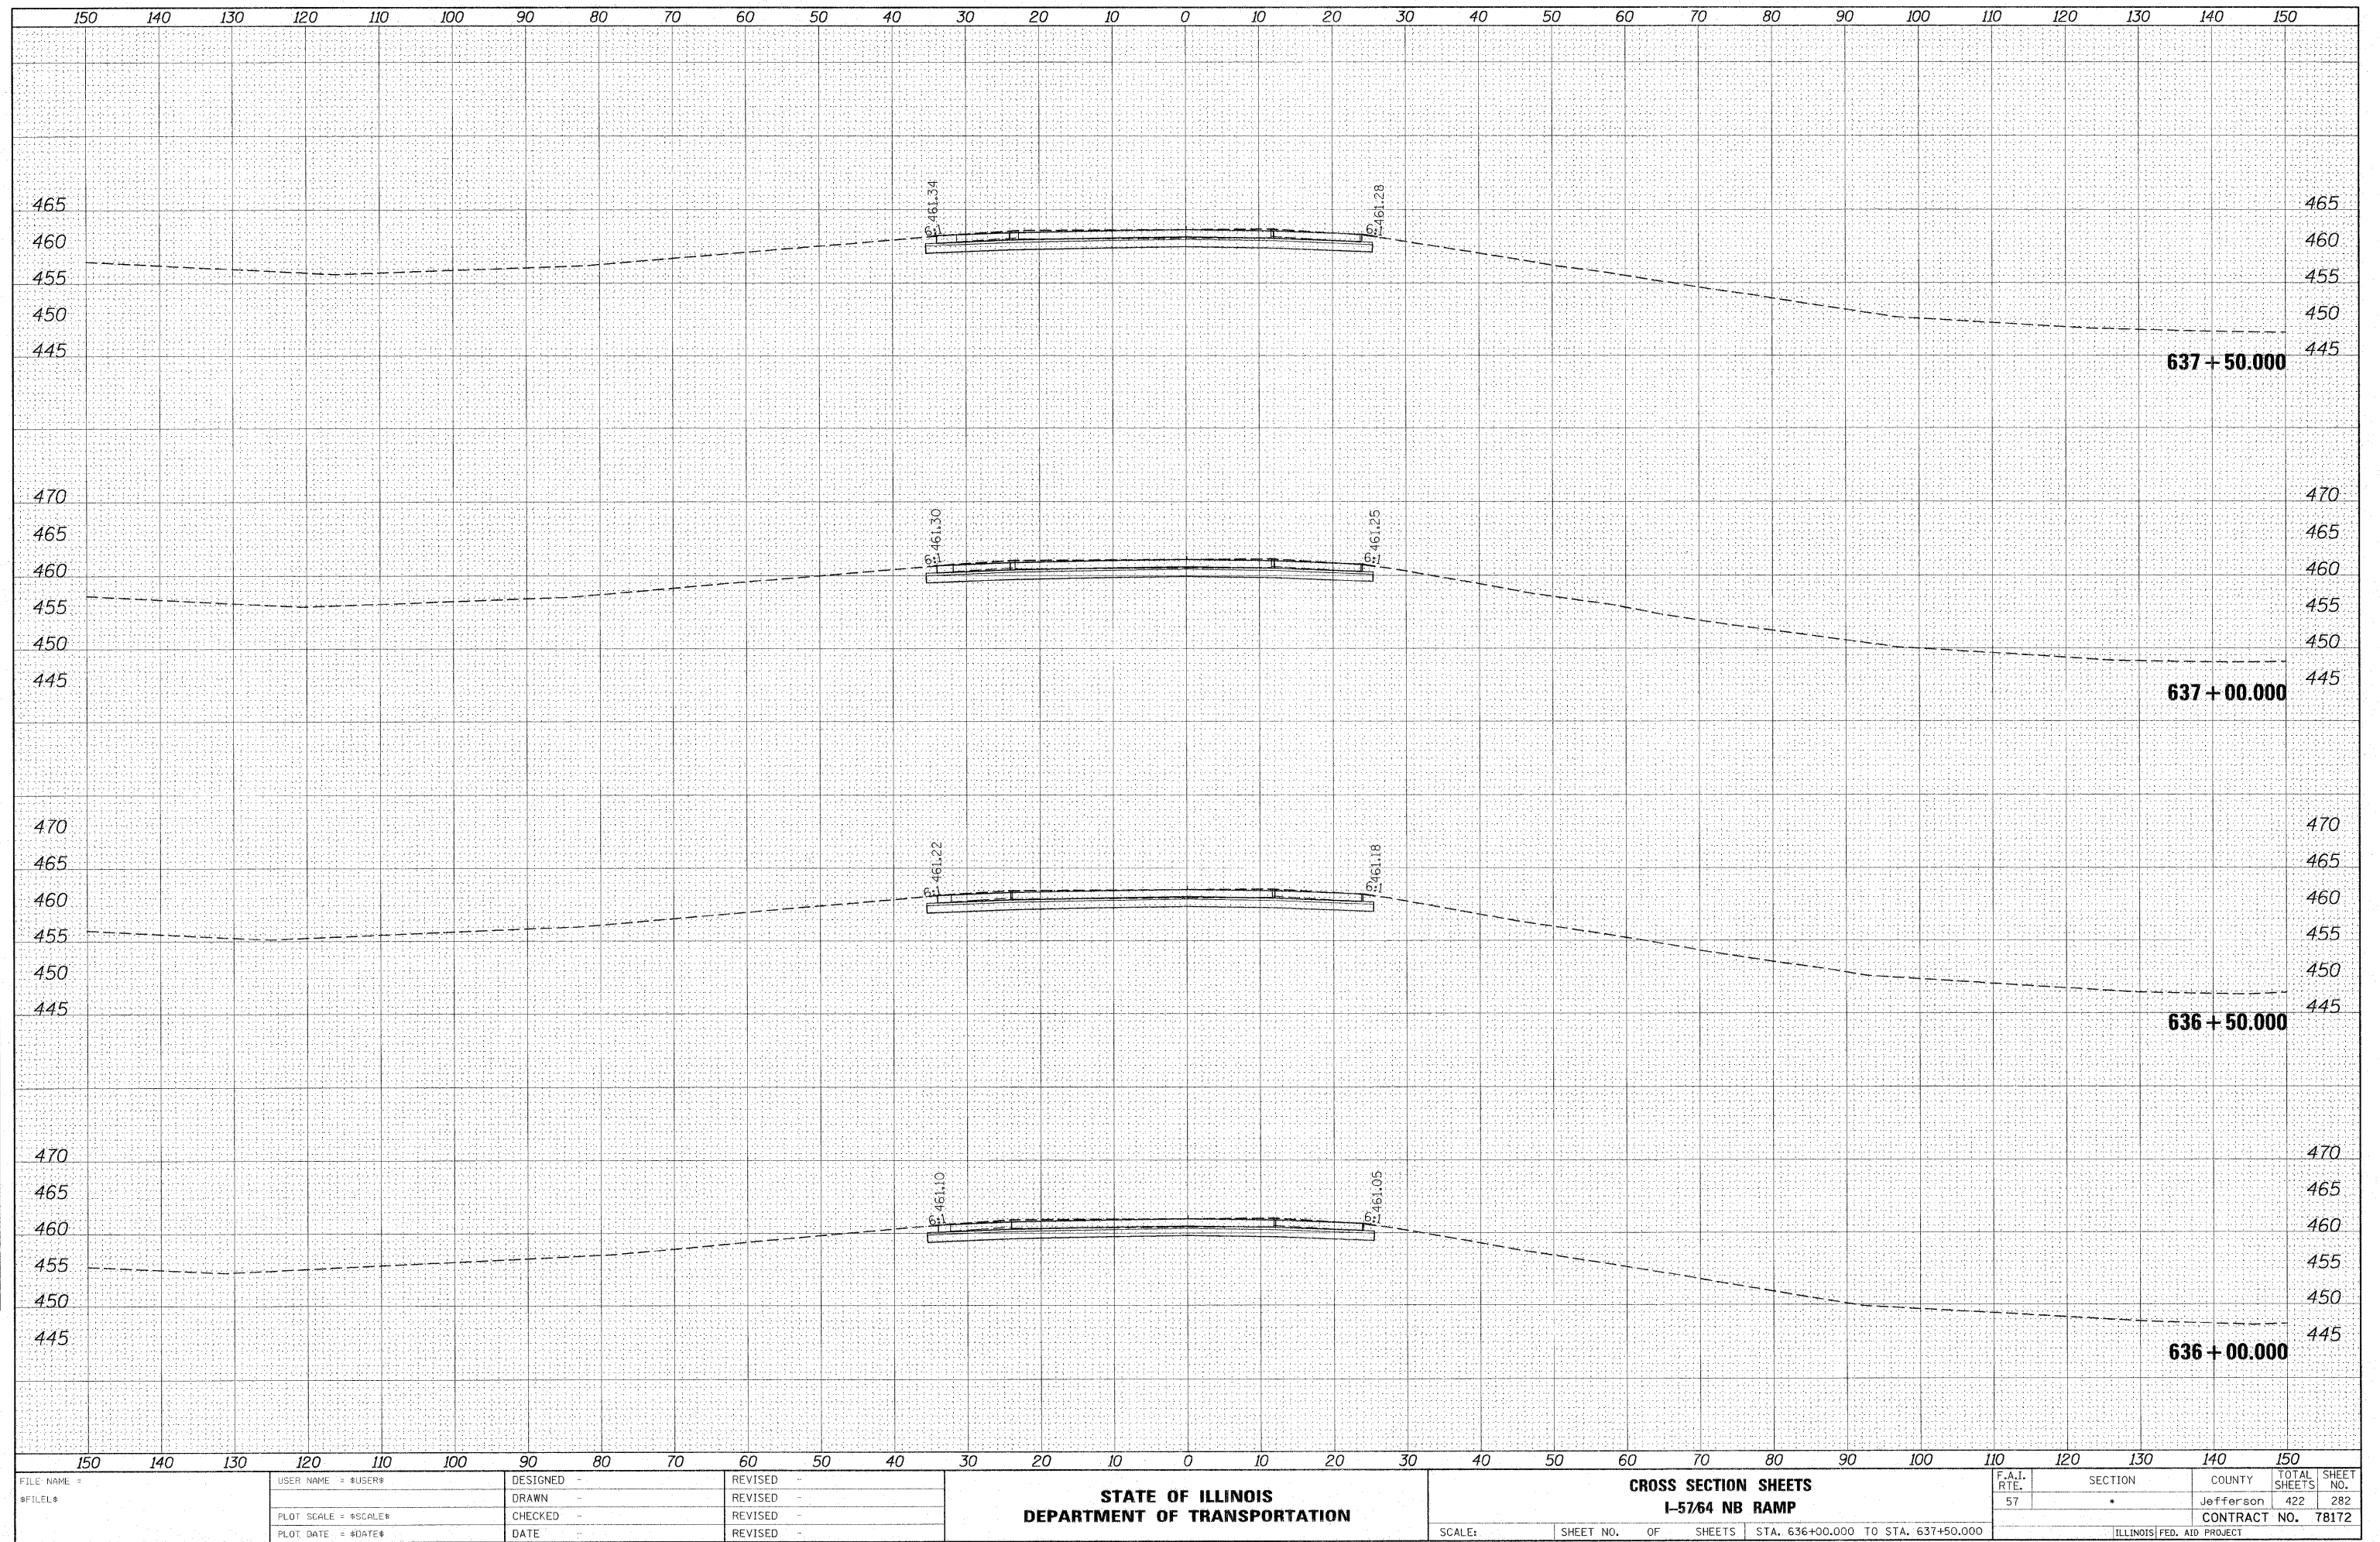


BY	DATE
SURVEYED	DATE
NOTED	DATE
NO.	NO.

BY	DATE
SURVEYED	DATE
NOTED	DATE
NO.	NO.

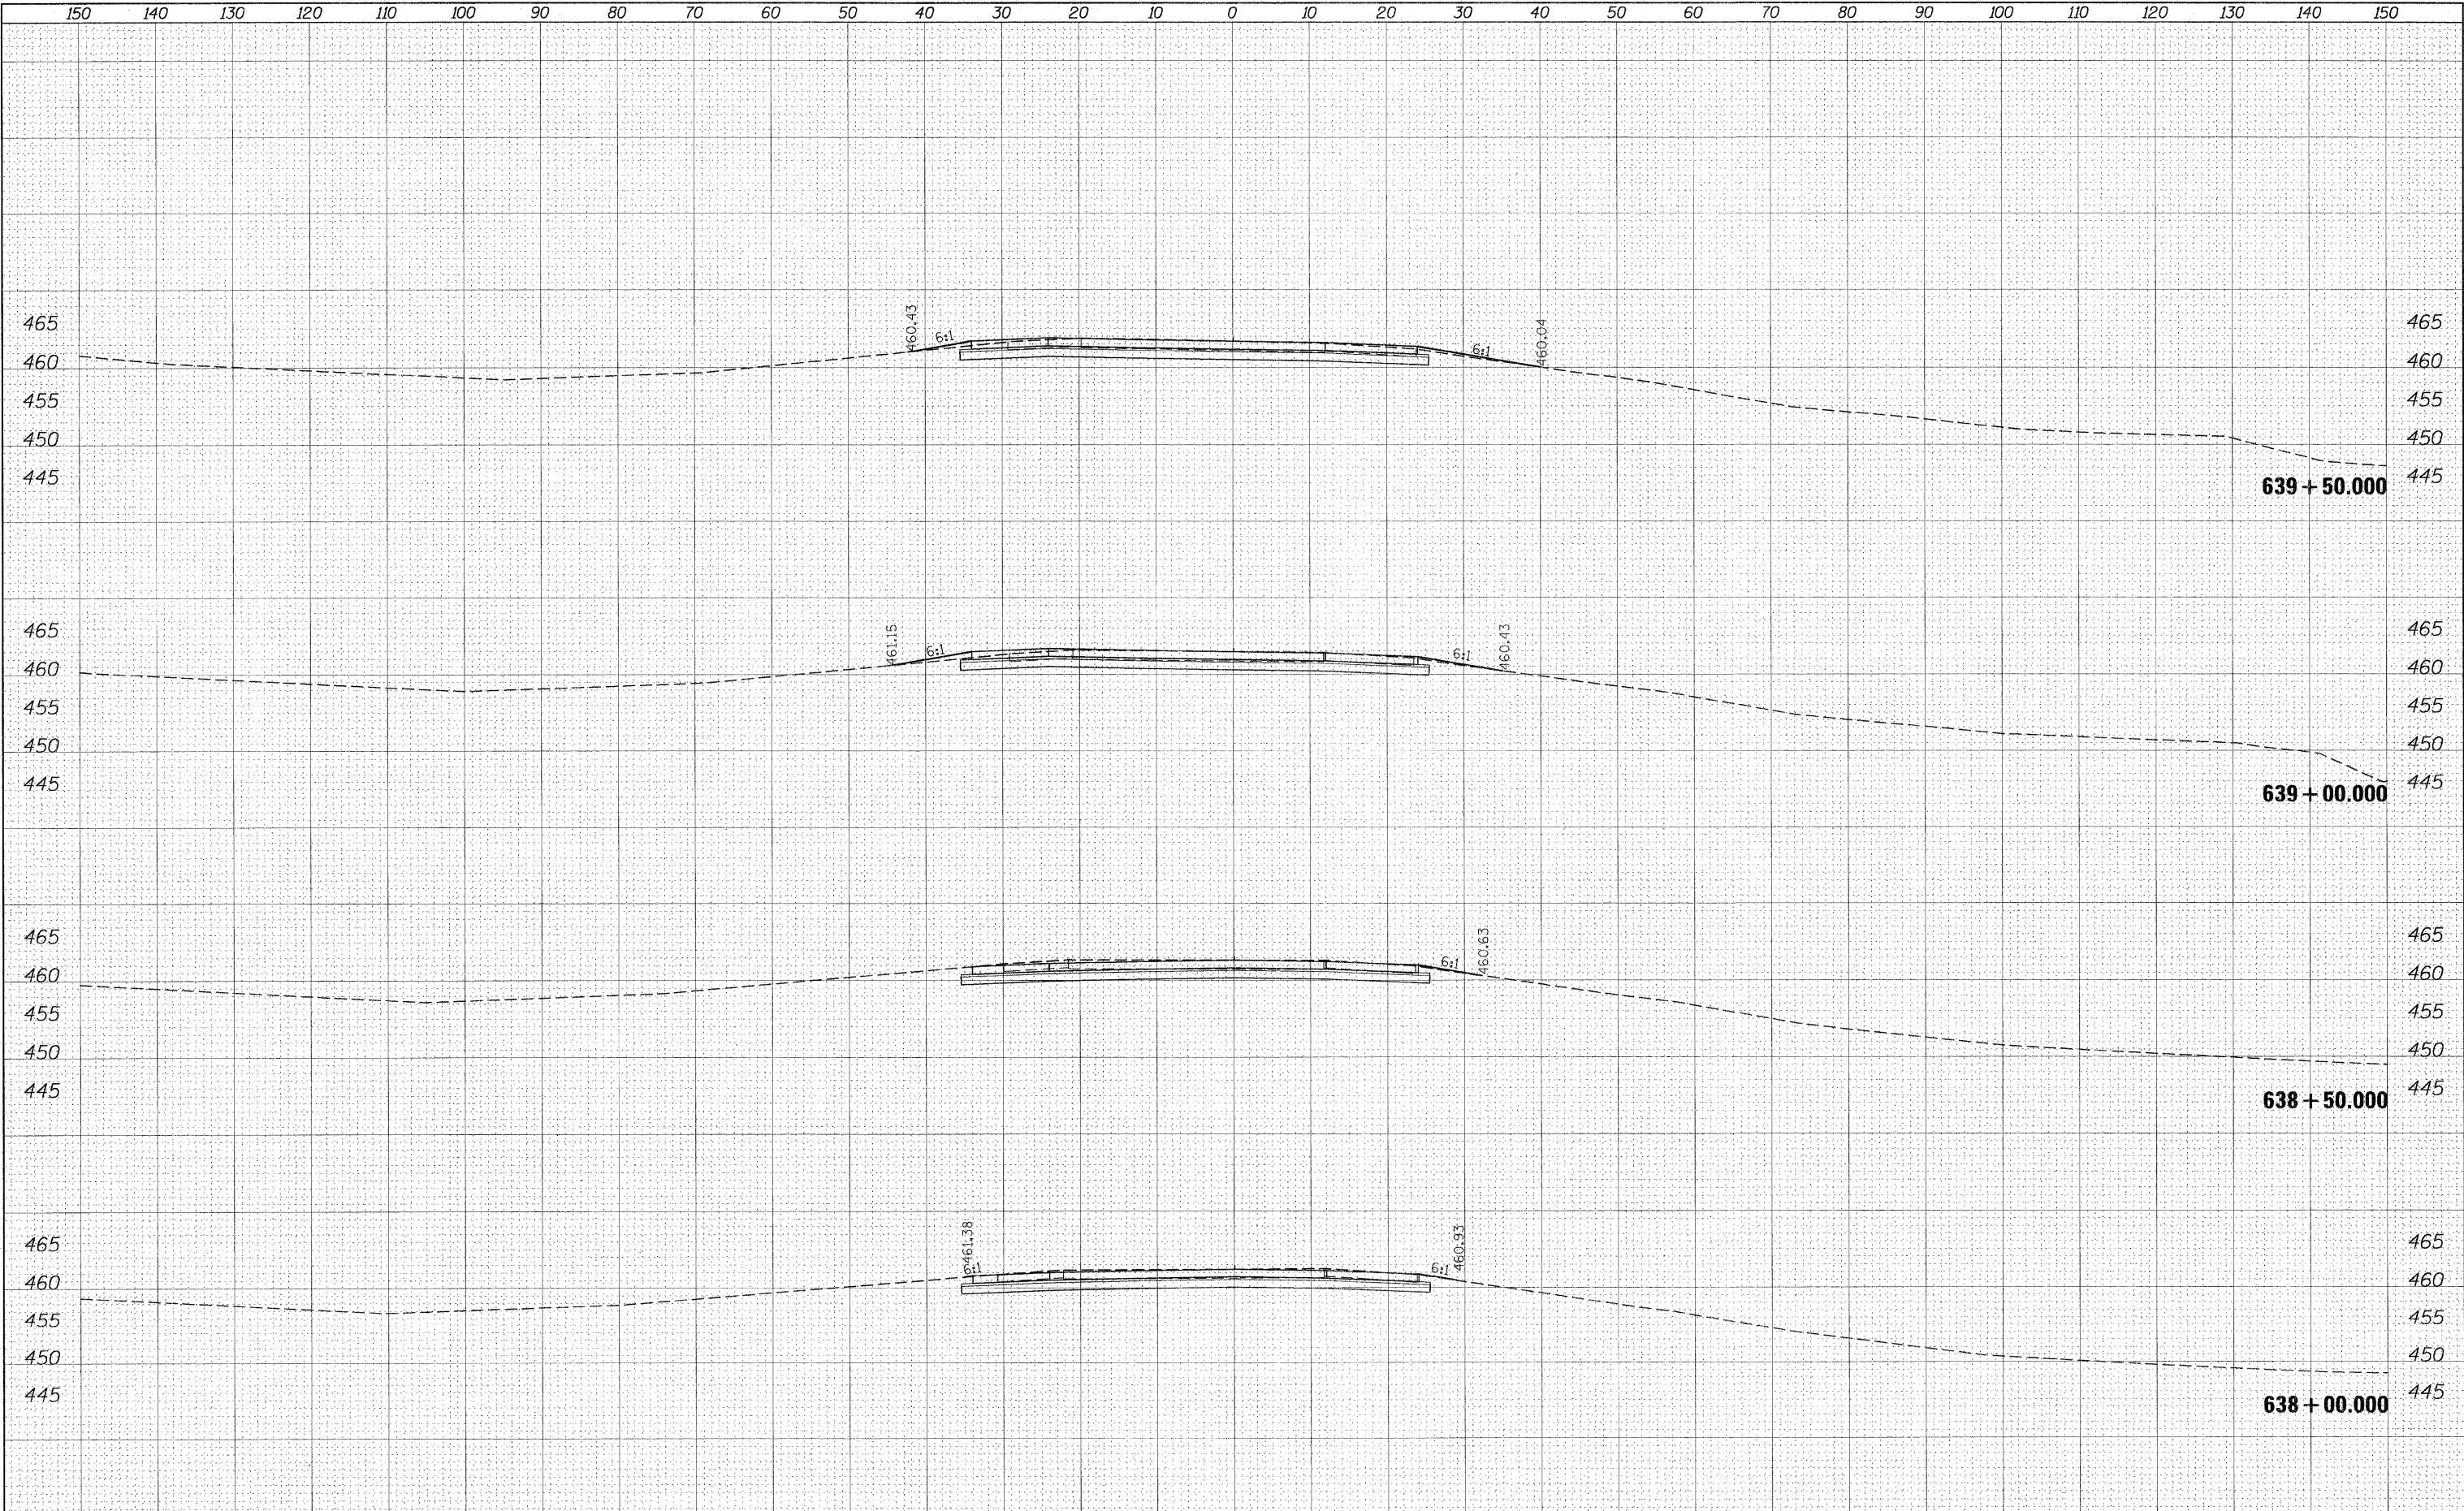


FILE NAME =	USER NAME = \$USER\$	DESIGNED -	REVISED -	STATE OF ILLINOIS DEPARTMENT OF TRANSPORTATION	CROSS SECTION SHEETS I-57/64 NB RAMP		F.A.I. RTE. 57	SECTION •	COUNTY Jefferson	TOTAL SHEETS 422	SHEET NO. 283	
\$FILEL\$		DRAWN -	REVISED -		SCALE:	SHEET NO.	OF	SHEETS	STA. 638+00.000 TO STA. 639+50.000	ILLINOIS FED. AID PROJECT		
		CHECKED -	REVISED -							CONTRACT NO. 78172		
		DATE -	REVISED -									

ORIGINAL SURVEY	BY	DATE
SURVEYED		
PLOTTED		
TEMPLATE		
(AS		
NOTES CHECKED		

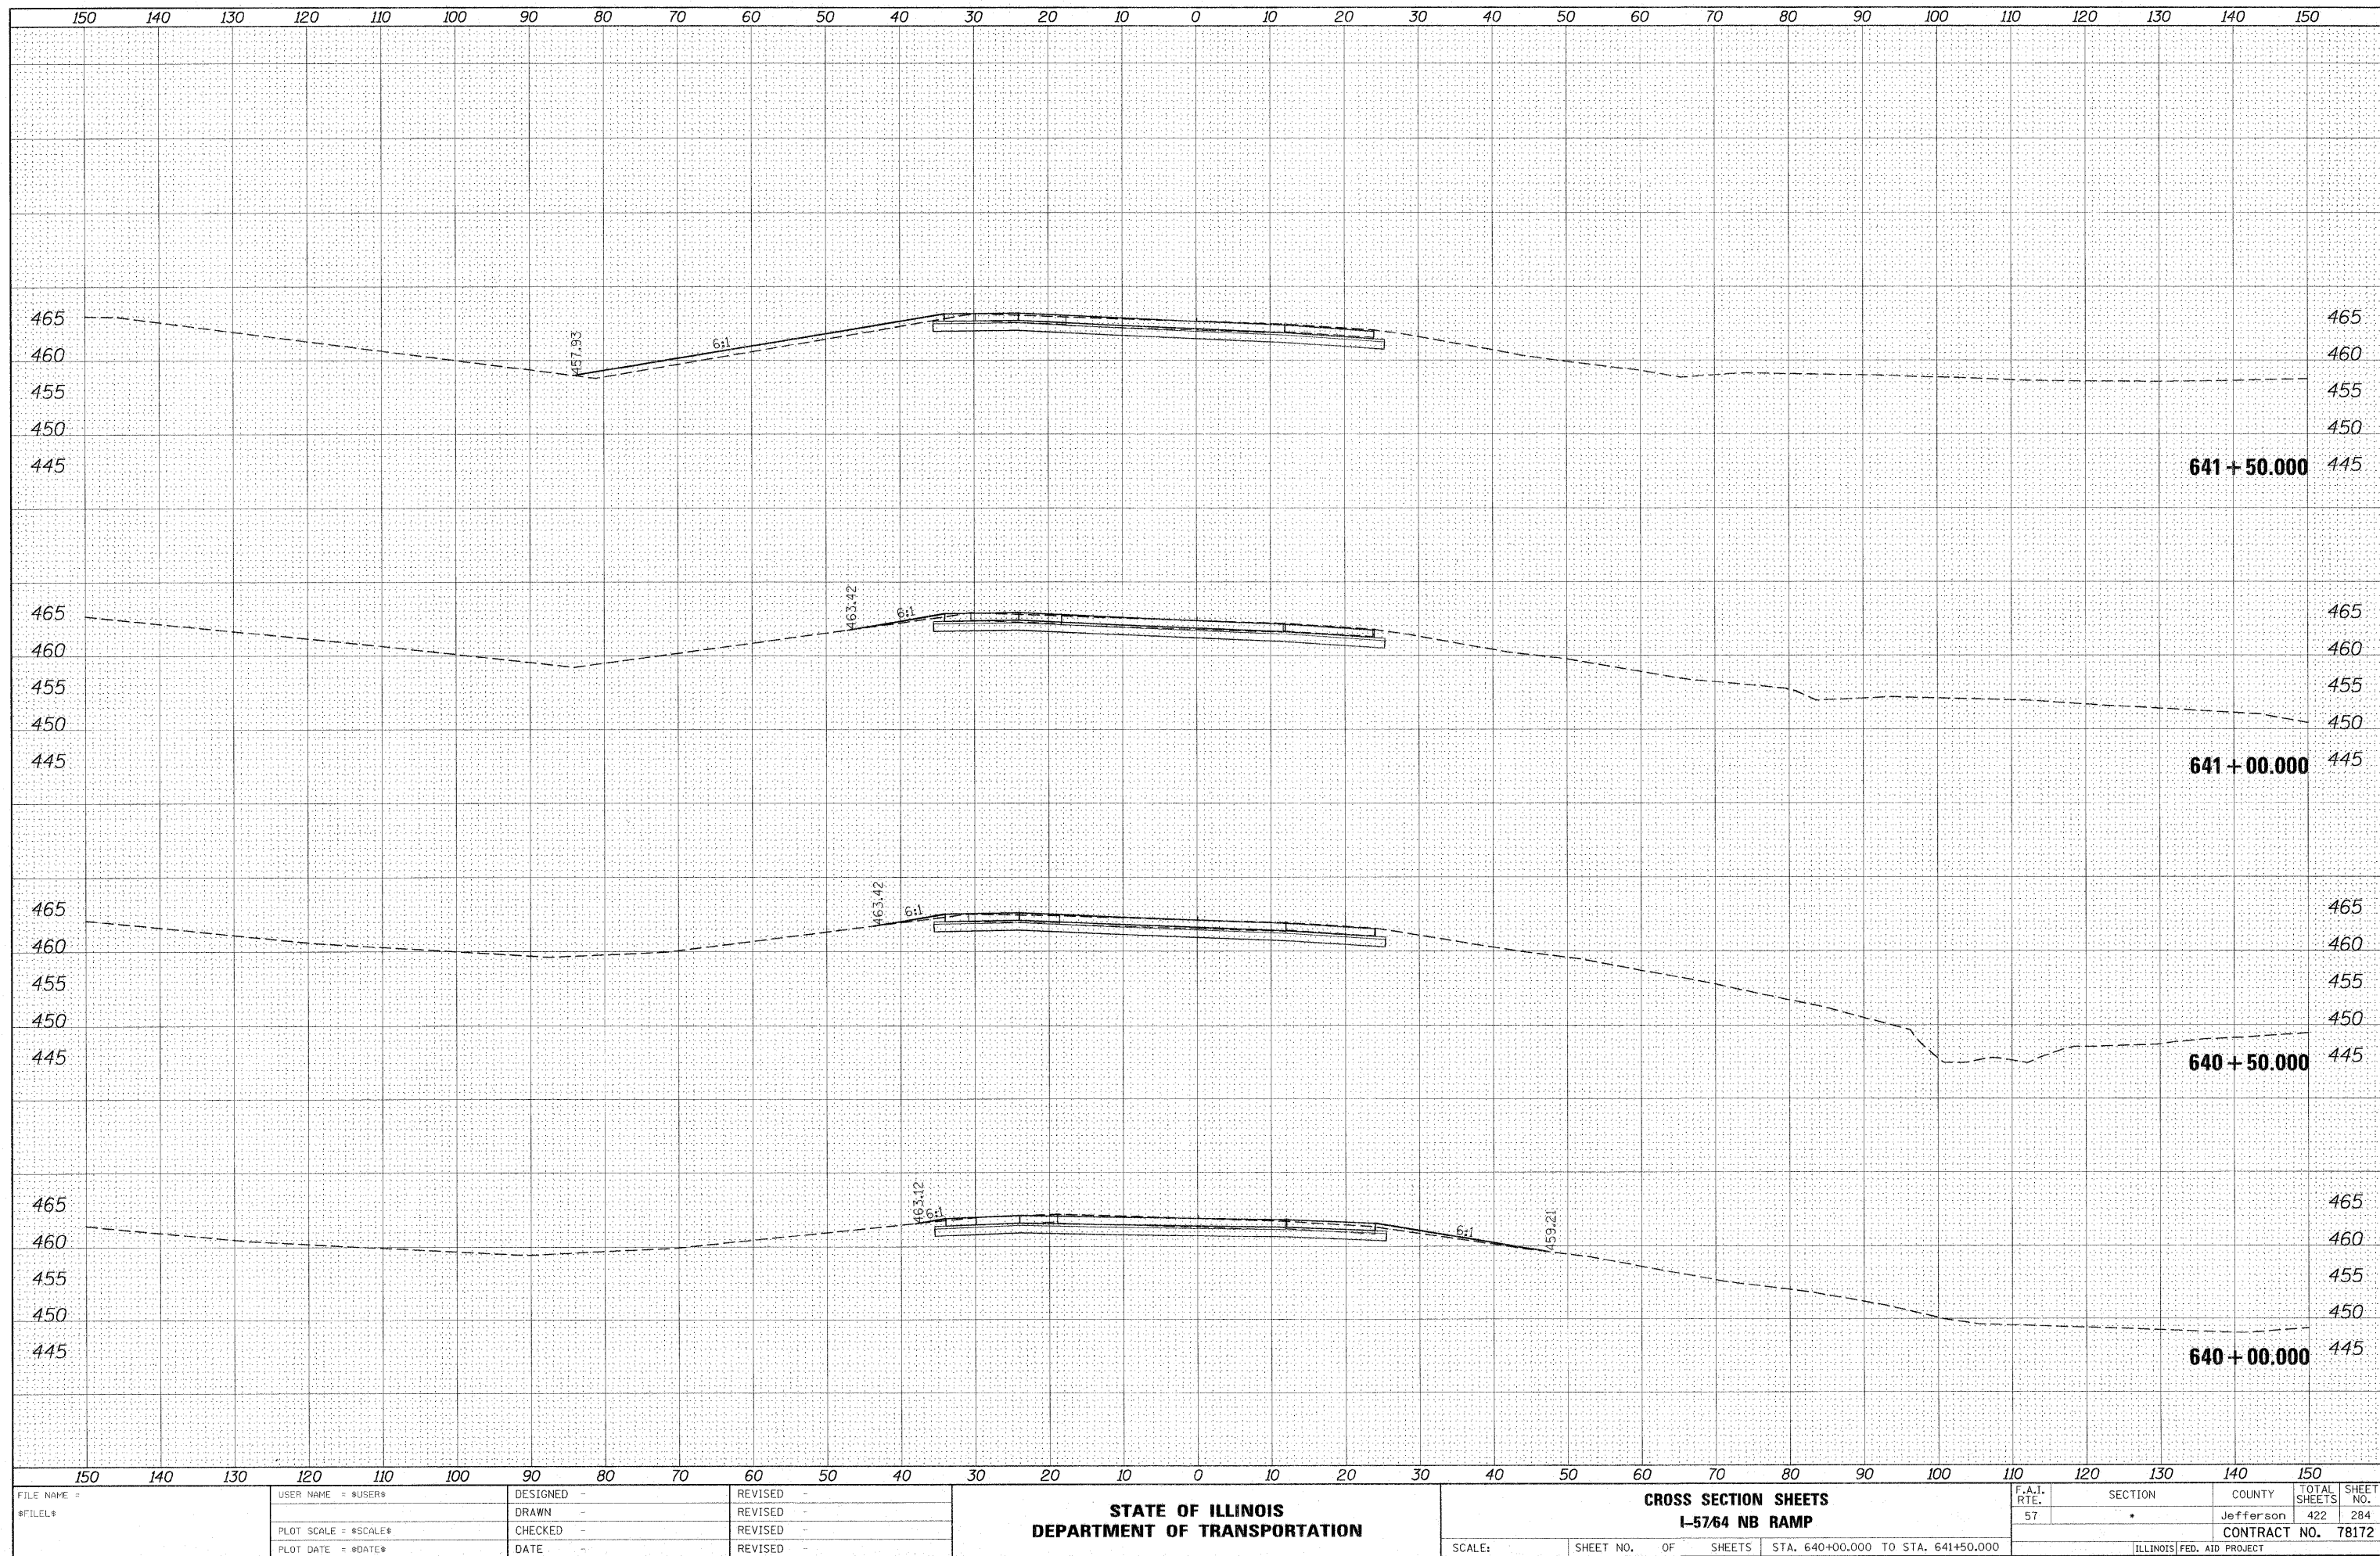


FINAL SURVEY	SURVED	BY	DATE
NOTE BOOK	PLOTTED		
	TEMPLATE		
	AREAS		
	CHECKED		
NO.			

ORIGINAL SURVEY	SURVEYED _____	BY _____	DATE _____
NOTE BOOK	PLOTTED _____		
NO. _____	TEMPLATE _____	EAS _____	
	AREAS CHECKED _____		

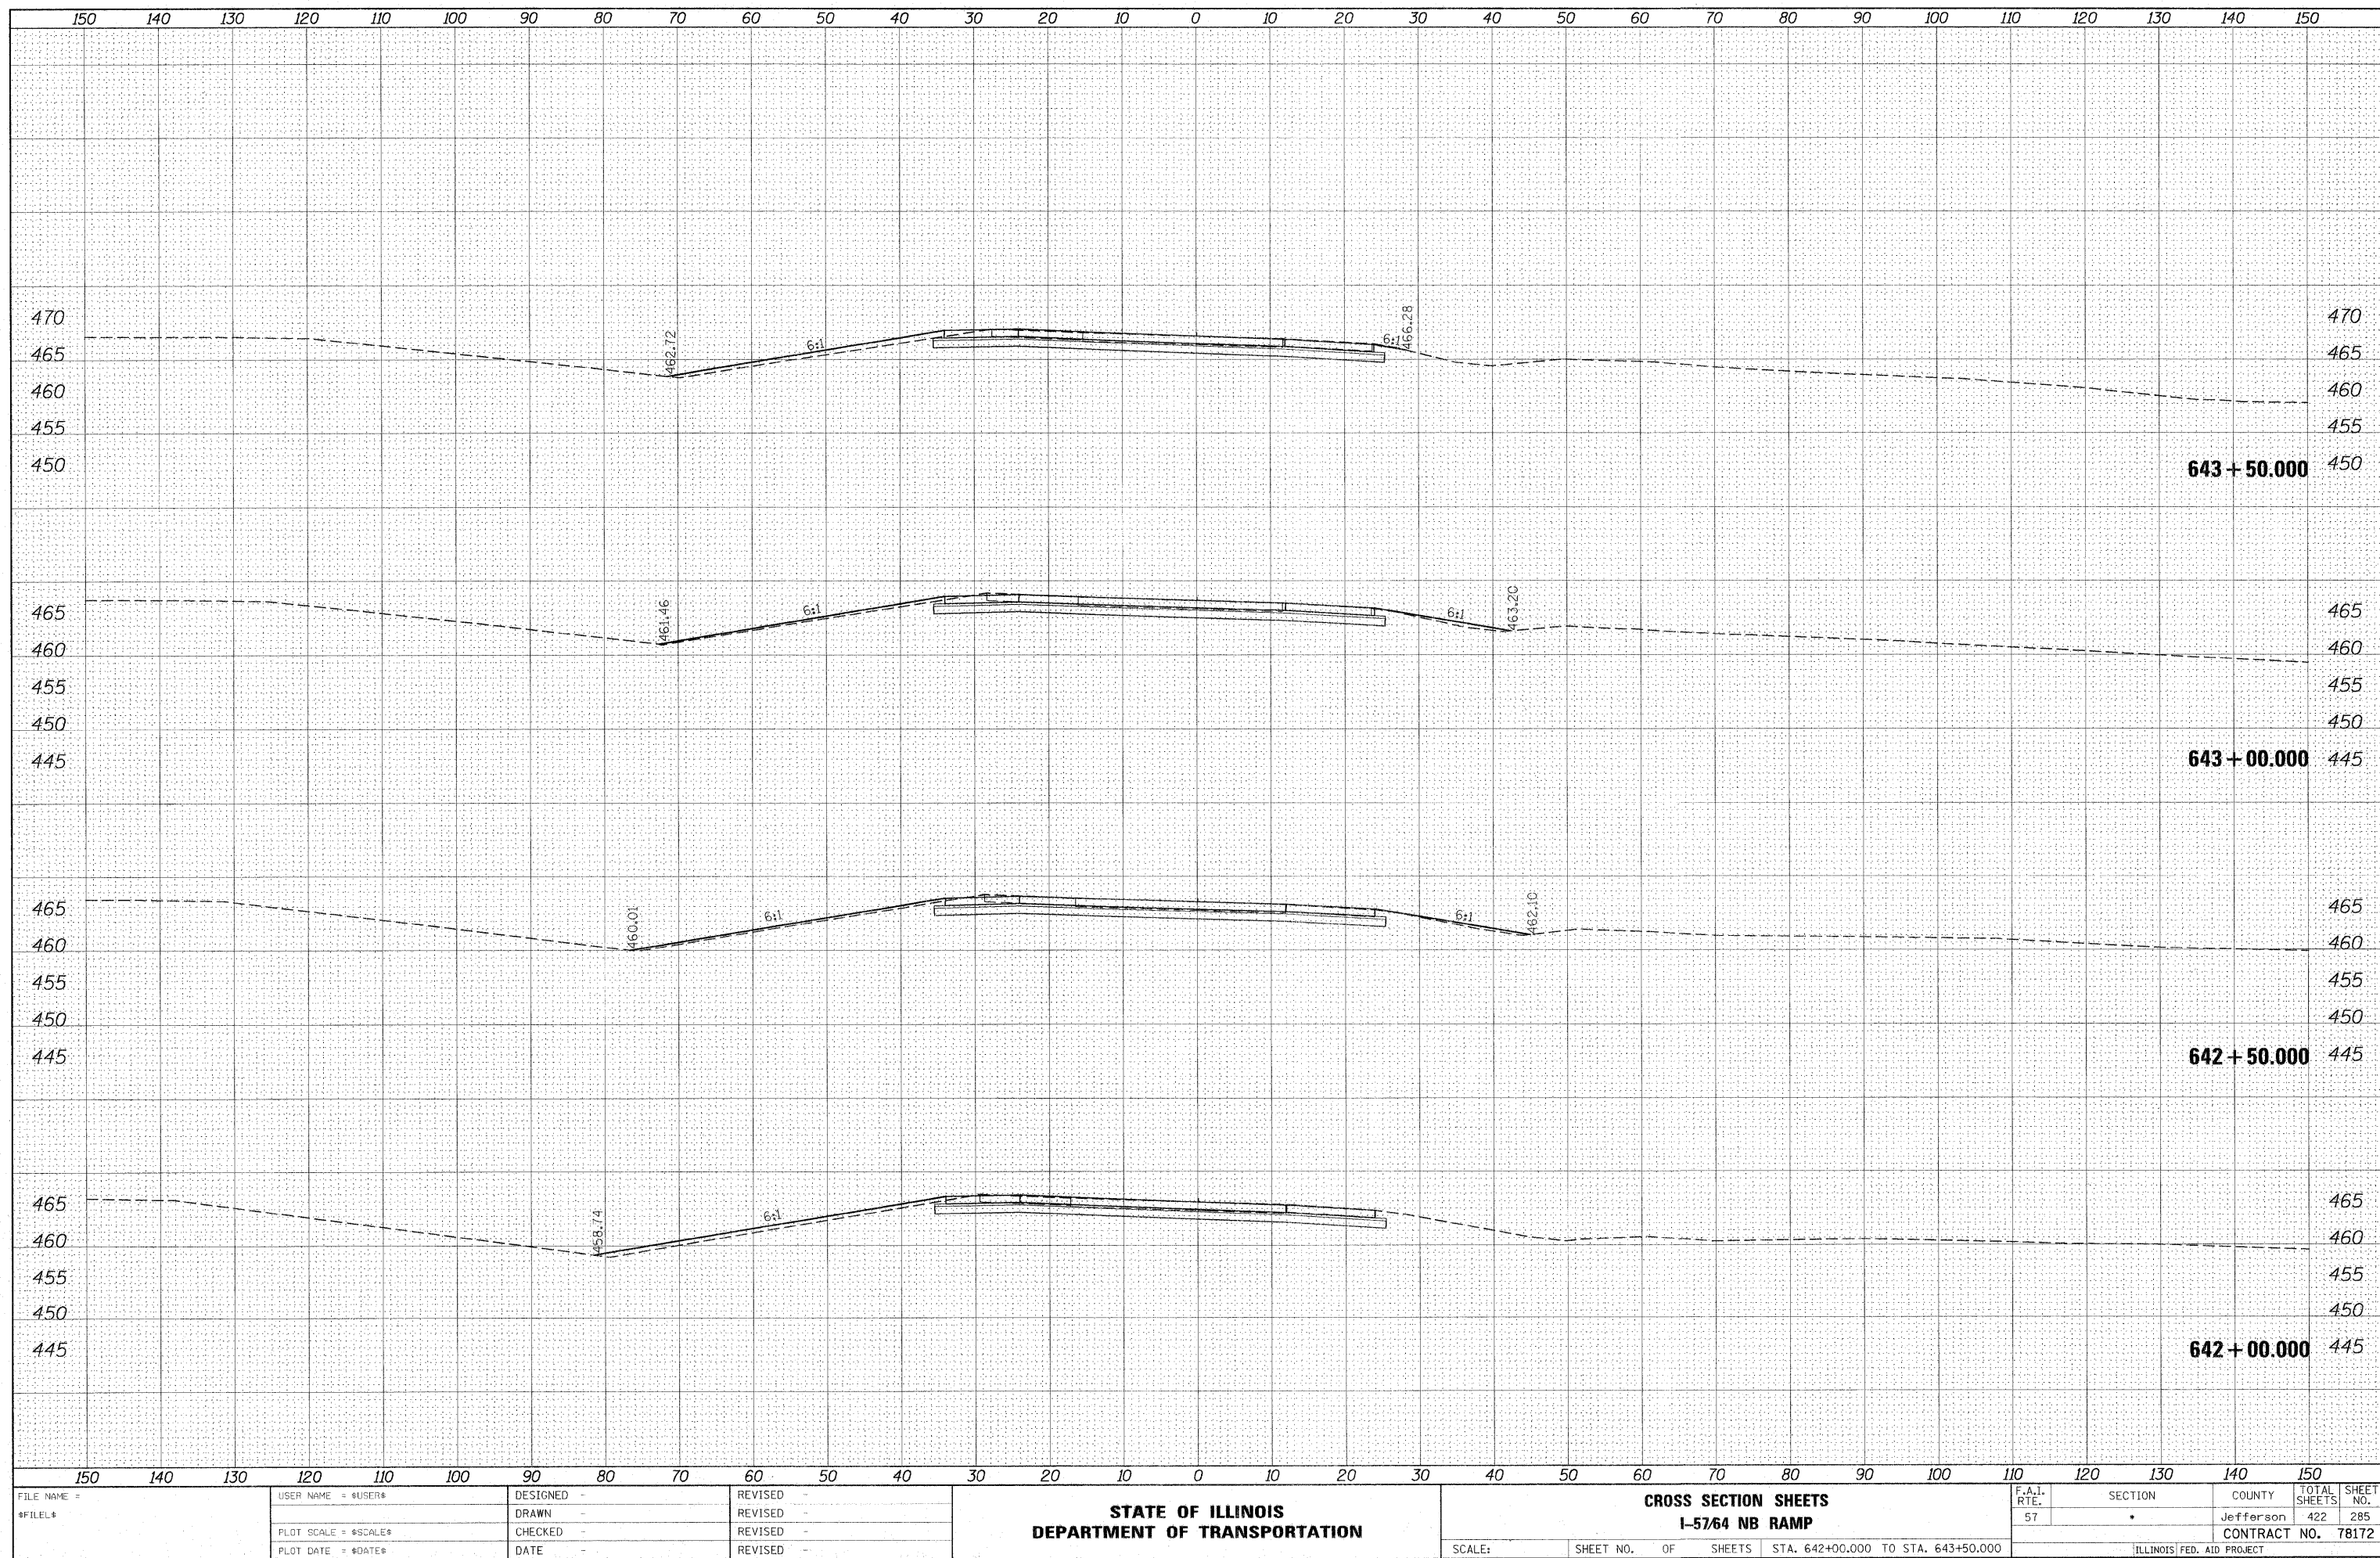

BY	DATE
SURVEYED	
NOTED	
TEMP. ATE	
AREAS CHECKED	
FINAL	NO.
SURVEY	
NOTE BOOK	
TEMP. ATE	
AREAS CHECKED	


BY	DATE
SURVEYED	
NOTED	
TEMP. ATE	
AREAS CHECKED	
ORIGINAL	NO.
SURVEY	
NOTE BOOK	
TEMP. ATE	
AREAS CHECKED	

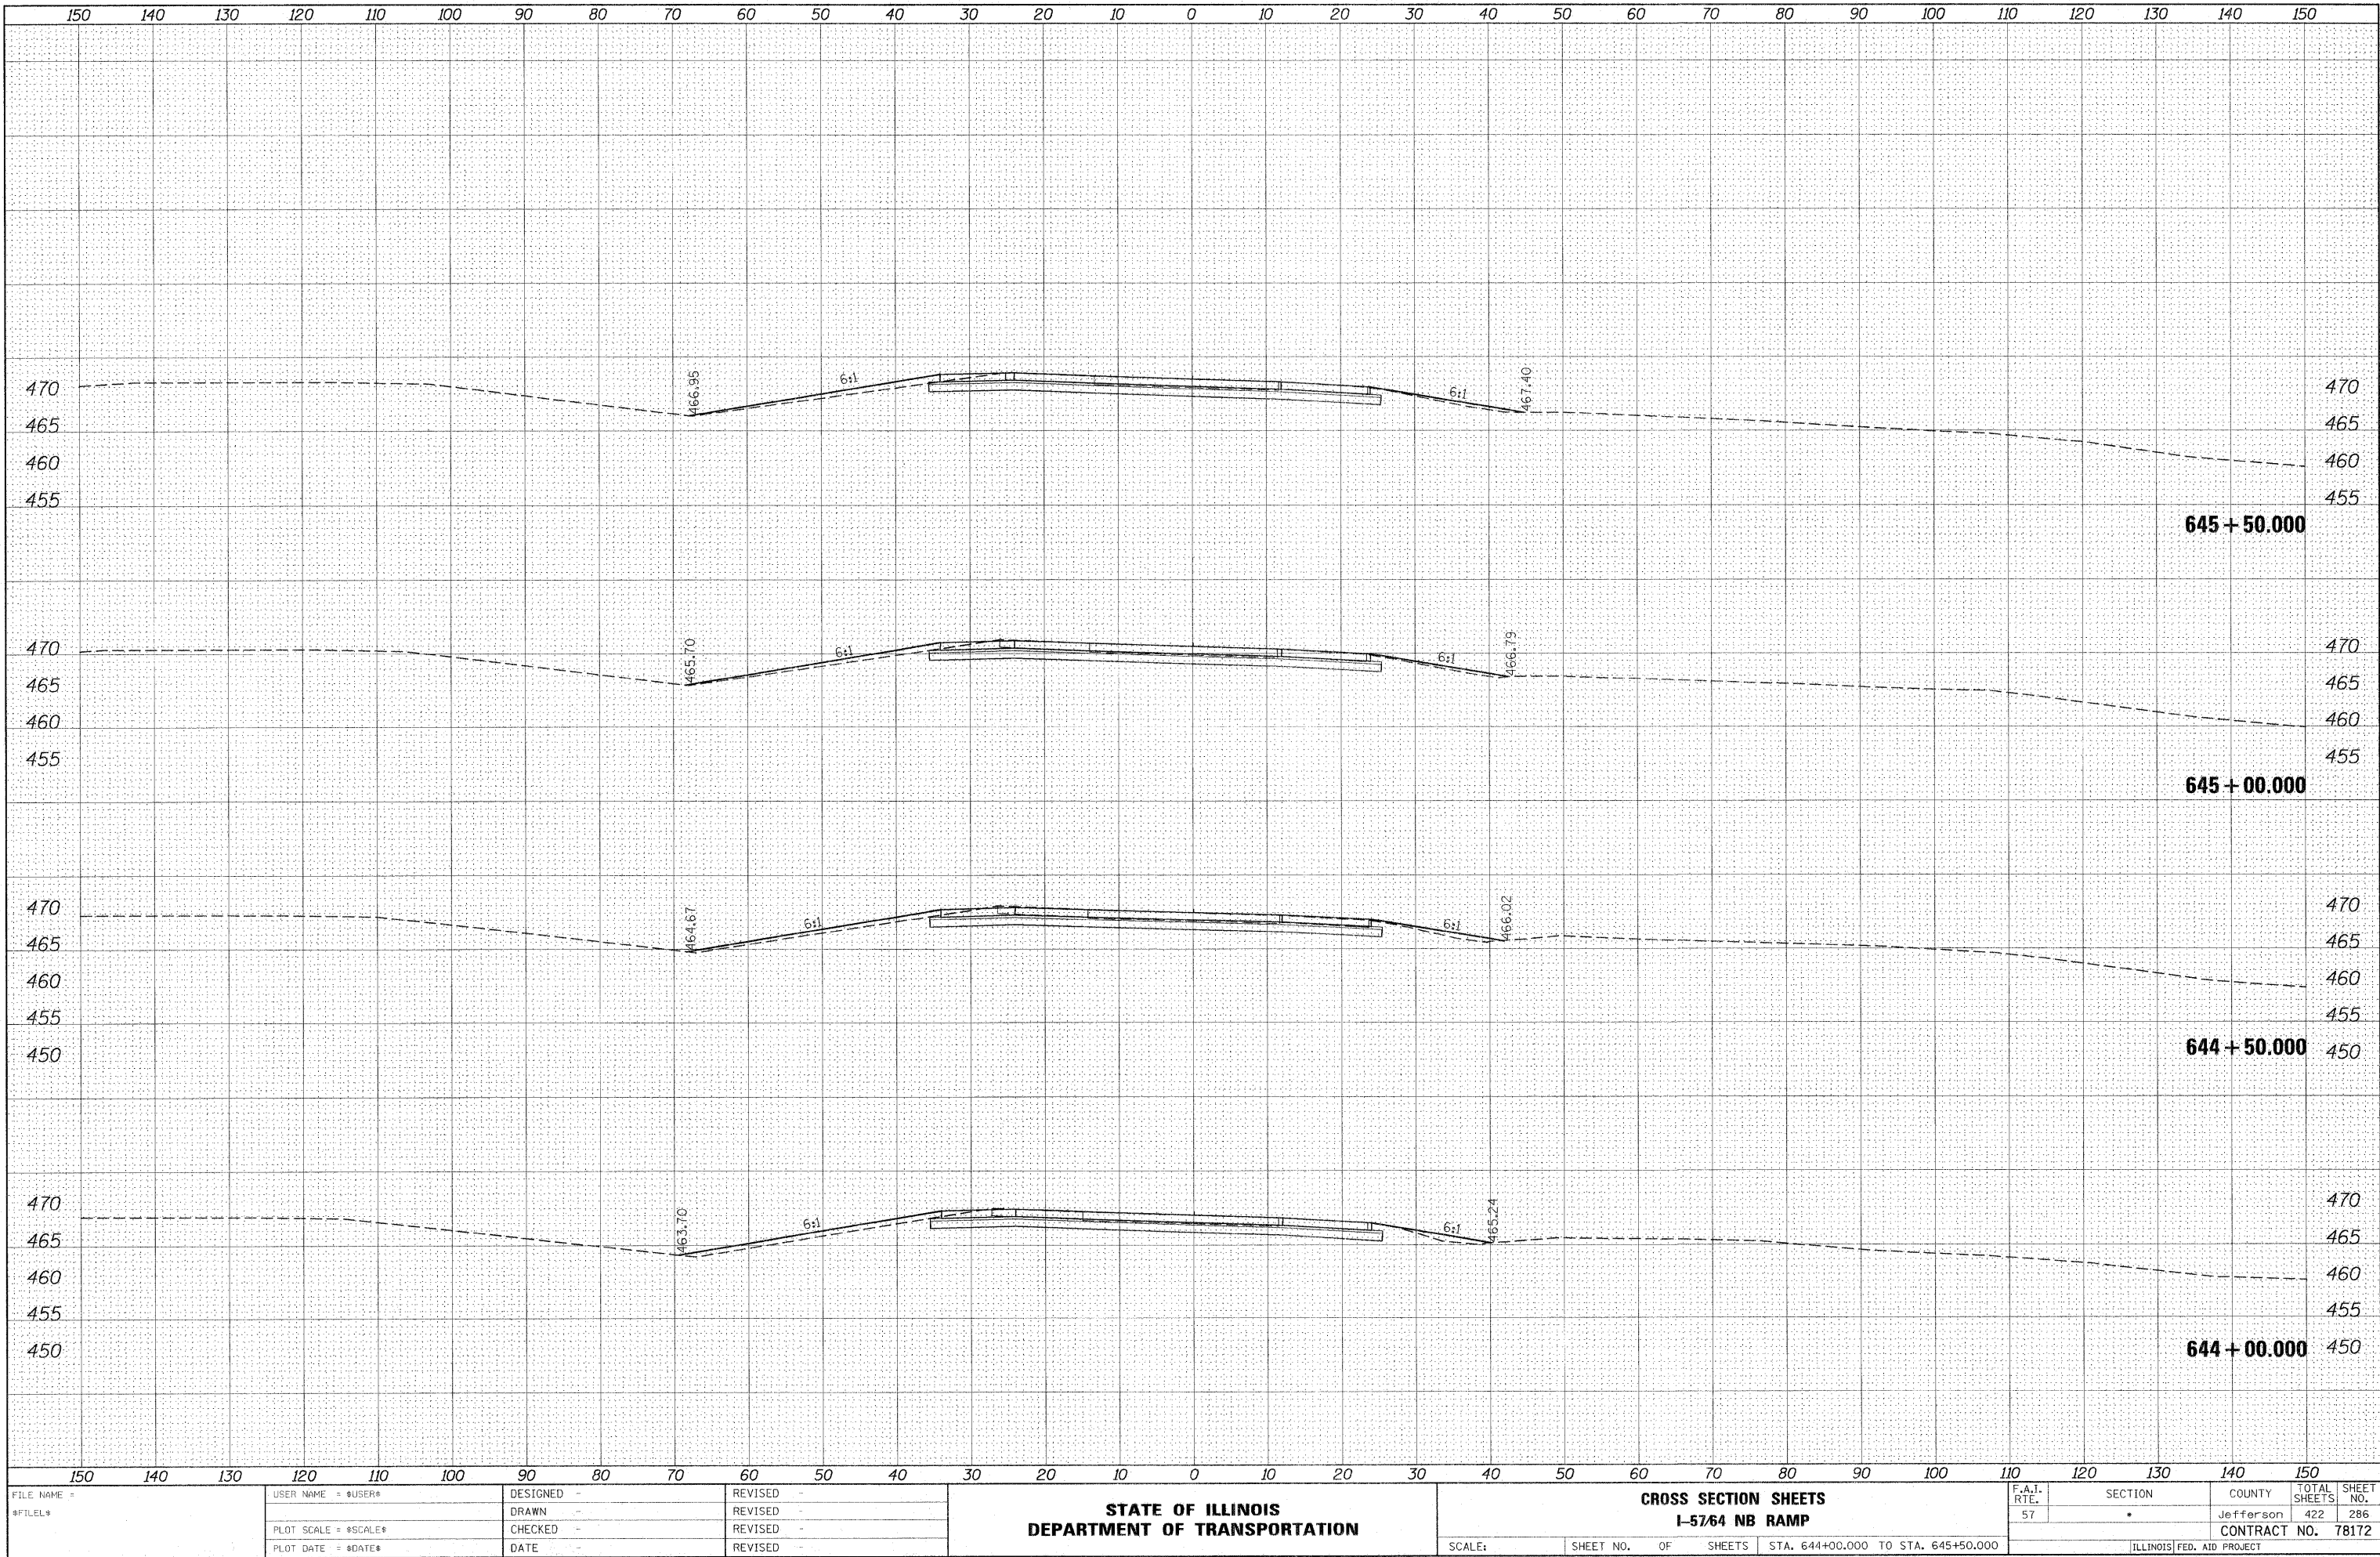

FILE NAME =	USER NAME = \$USER\$	DESIGNED -	REVISED -	STATE OF ILLINOIS DEPARTMENT OF TRANSPORTATION	CROSS SECTION SHEETS I-57/64 NB RAMP				F.A.I. RTE.	SECTION	COUNTY	TOTAL SHEETS	SHEET NO.					
\$FILEL\$		DRAWN -	REVISED -						57	.	Jefferson	422	286					
	PLOT SCALE = \$SCALE\$	CHECKED -	REVISED -		CONTRACT NO. 78172													
	PLOT DATE = \$DATE\$	DATE -	REVISED -															
					SCALE:	SHEET NO.	OF	SHEETS	STA. 644+00.000 TO STA. 645+50.000									
														ILLINOIS FED. AID PROJECT				

FINAL SURVEY	SURVEYED	BY	DATE
NOTE BOOK	PLOTTED		
NO.	SCALE		
	AREAS CHECKED		


ORIGINAL SURVEY	SURVEYED	BY	DATE
NOTE BOOK	PLOTTED		
NO.	SCALE		
	AREAS CHECKED		

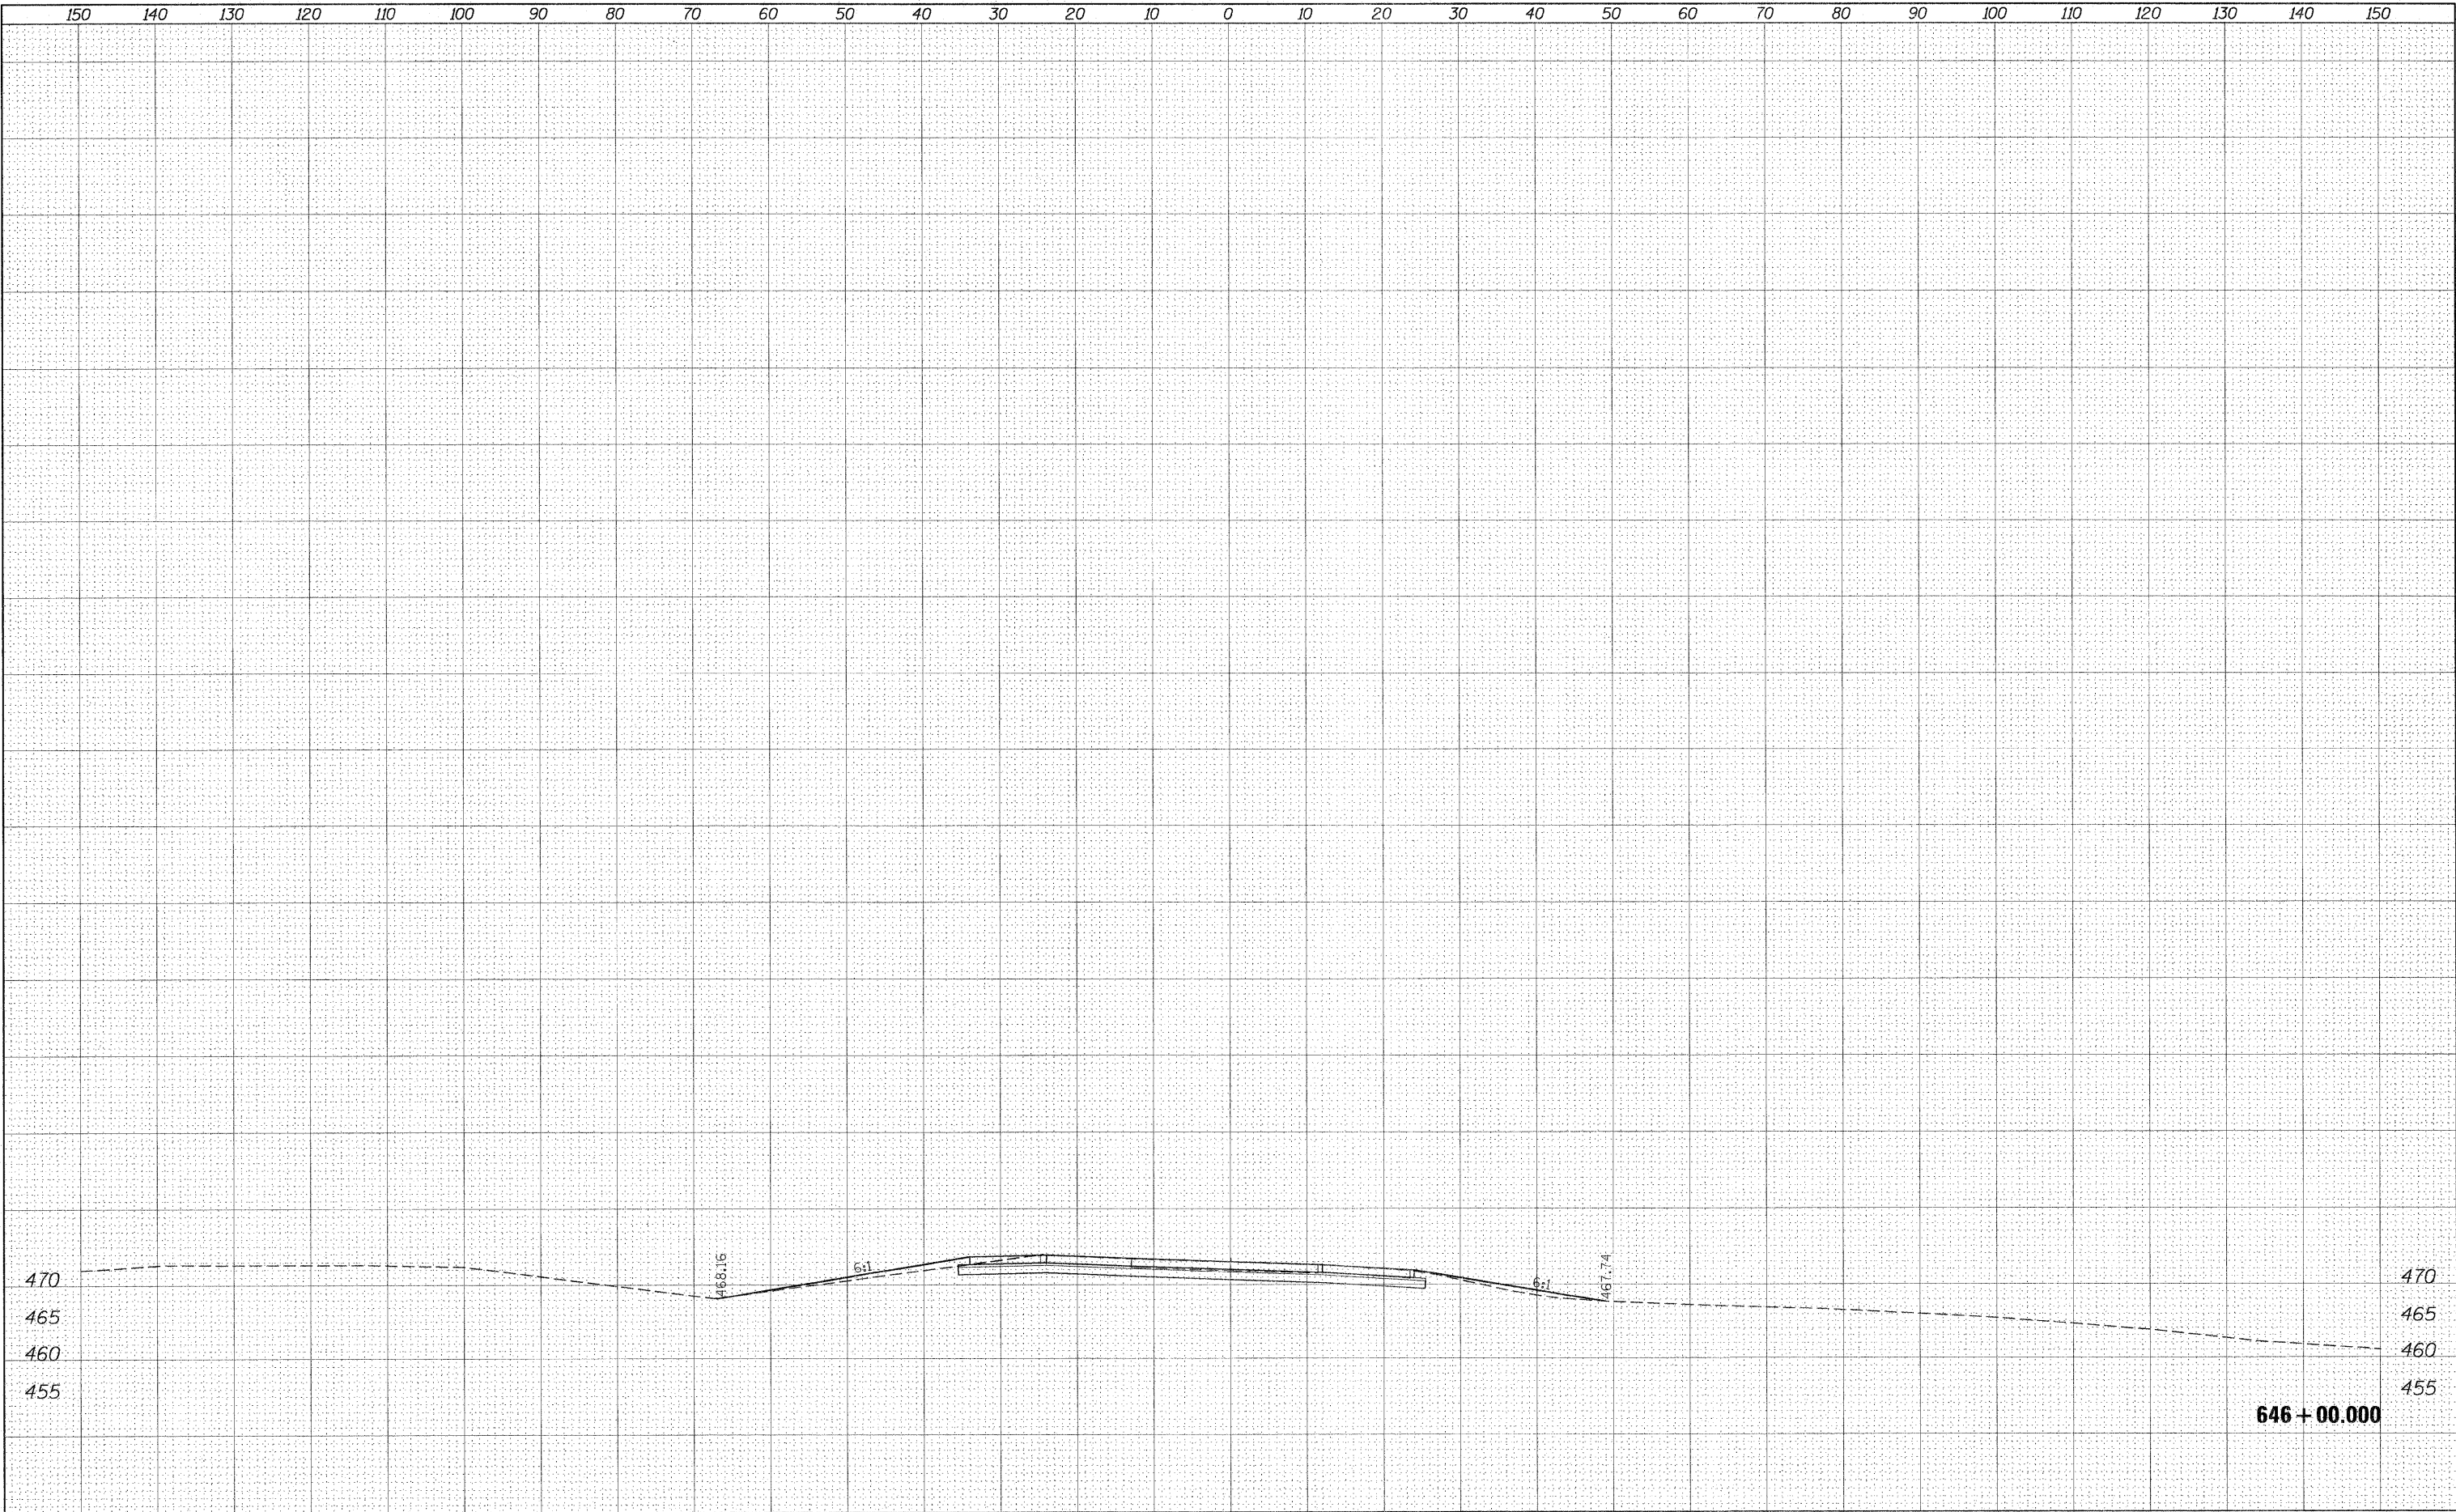

FILE NAME = \$FILEL\$	USER NAME = \$USER\$	DESIGNED -	REVISED -	STATE OF ILLINOIS DEPARTMENT OF TRANSPORTATION	CROSS SECTION SHEETS I-57/64 NB RAMP				F.A.I. RTE.	SECTION	COUNTY	TOTAL SHEETS	SHEET NO.
		DRAWN -	REVISED -						57	*	Jefferson	422	287
	PLOT SCALE = \$SCALE\$	CHECKED -	REVISED -						CONTRACT NO. 78121				
	PLOT DATE = \$DATE\$	DATE -	REVISED -						ILLINOIS FED. AID PROJECT				
								SCALE:	SHEET NO.	OF	SHEETS	STA. 646+00.000 TO STA. 646+00.000	

DATE	BY	FINAL SURVEY	SURVEYED	PLOTTED	NOTE BOOK	AREAS CHECKED


DATE	BY	ORIGINAL SURVEY	SURVEYED	PLOTTED	NOTE BOOK	AREAS CHECKED

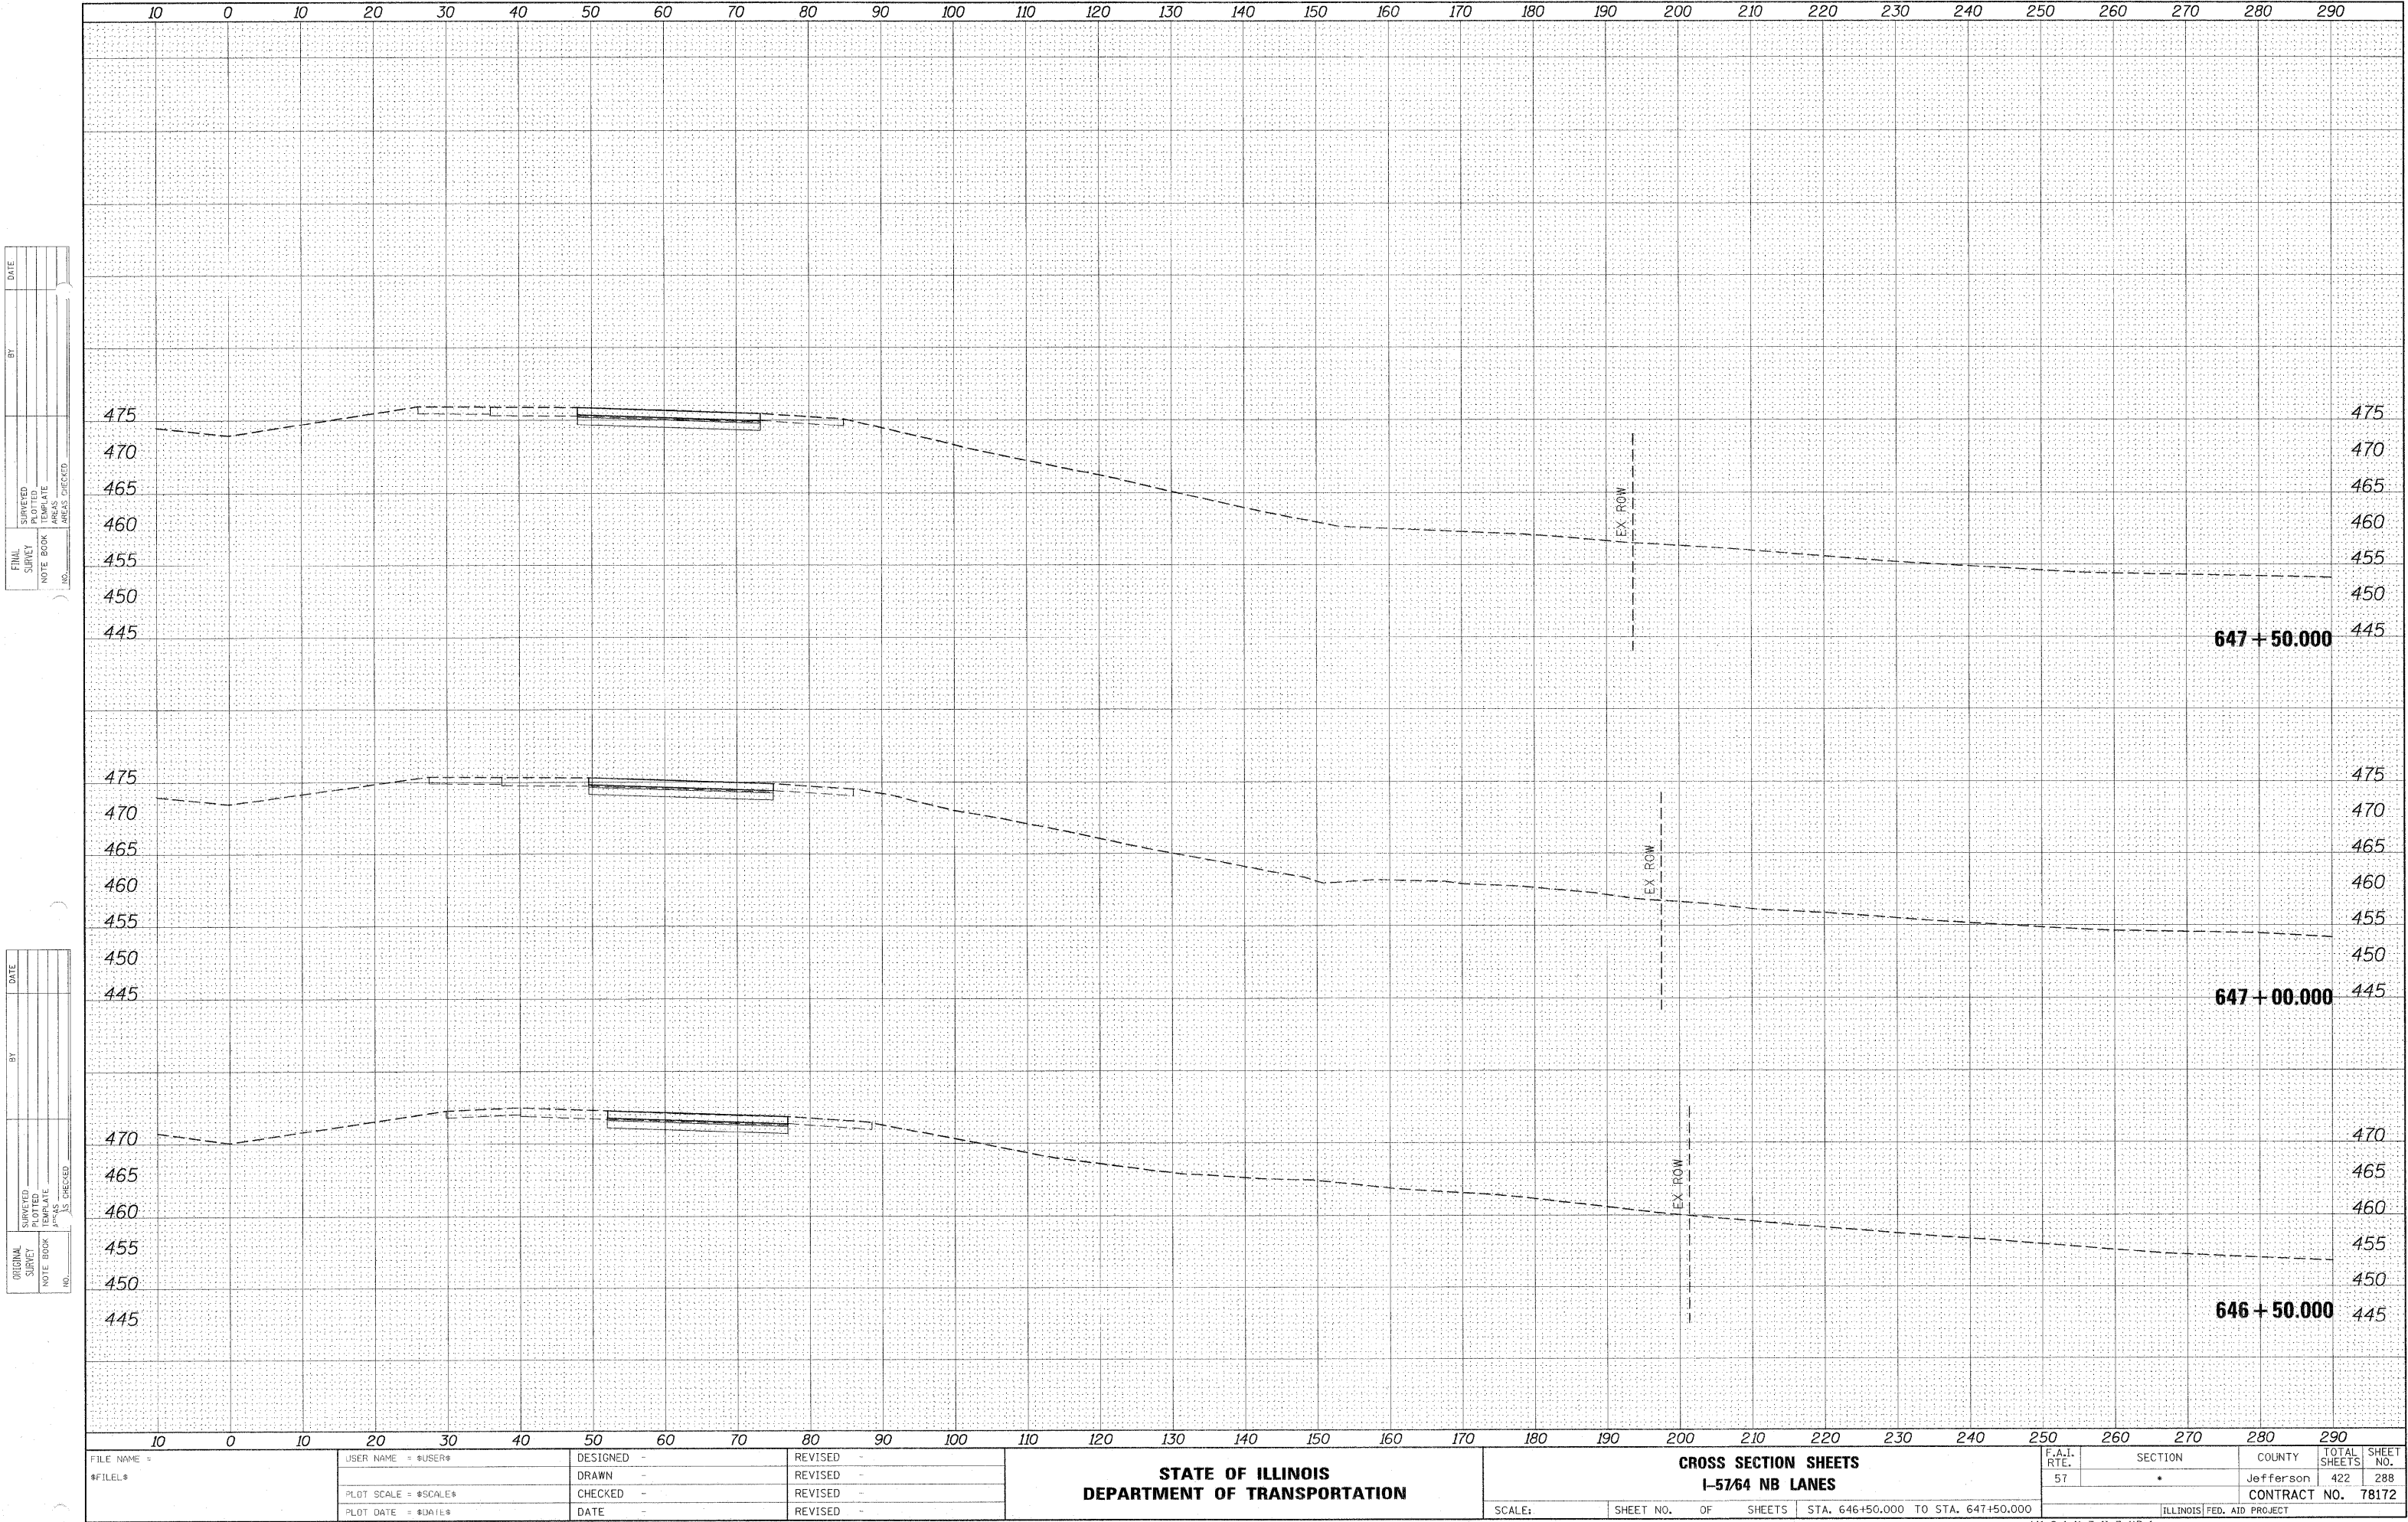

FILE NAME = \$FILEL\$	USER NAME = \$USER\$	DESIGNED -	REVISED -	STATE OF ILLINOIS DEPARTMENT OF TRANSPORTATION	CROSS SECTION SHEETS I-57/64 NB LANES				F.A.I. RTE.	SECTION	COUNTY	TOTAL SHEETS	SHEET NO.
		DRAWN -	REVISED -						57	*	Jefferson	422	288
	PLOT SCALE = \$SCALE\$	CHECKED -	REVISED -						CONTRACT NO. 78172				
	PLOT DATE = \$DATE\$	DATE -	REVISED -						ILLINOIS FED. AID PROJECT				
								SCALE:	SHEET NO.	OF	SHEETS	STA. 646+50.000 TO STA. 647+50.000	


DATE	BY	SURVEYED	PLOTTED	RECALC	AREAS CHECKED
		FMWL	SRVEY	NOTE BOOK	NO.

DATE	BY	SURVEYED	PLOTTED	RECALC	AREAS CHECKED
		ORIGINAL	SRVEY	NOTE BOOK	NO.

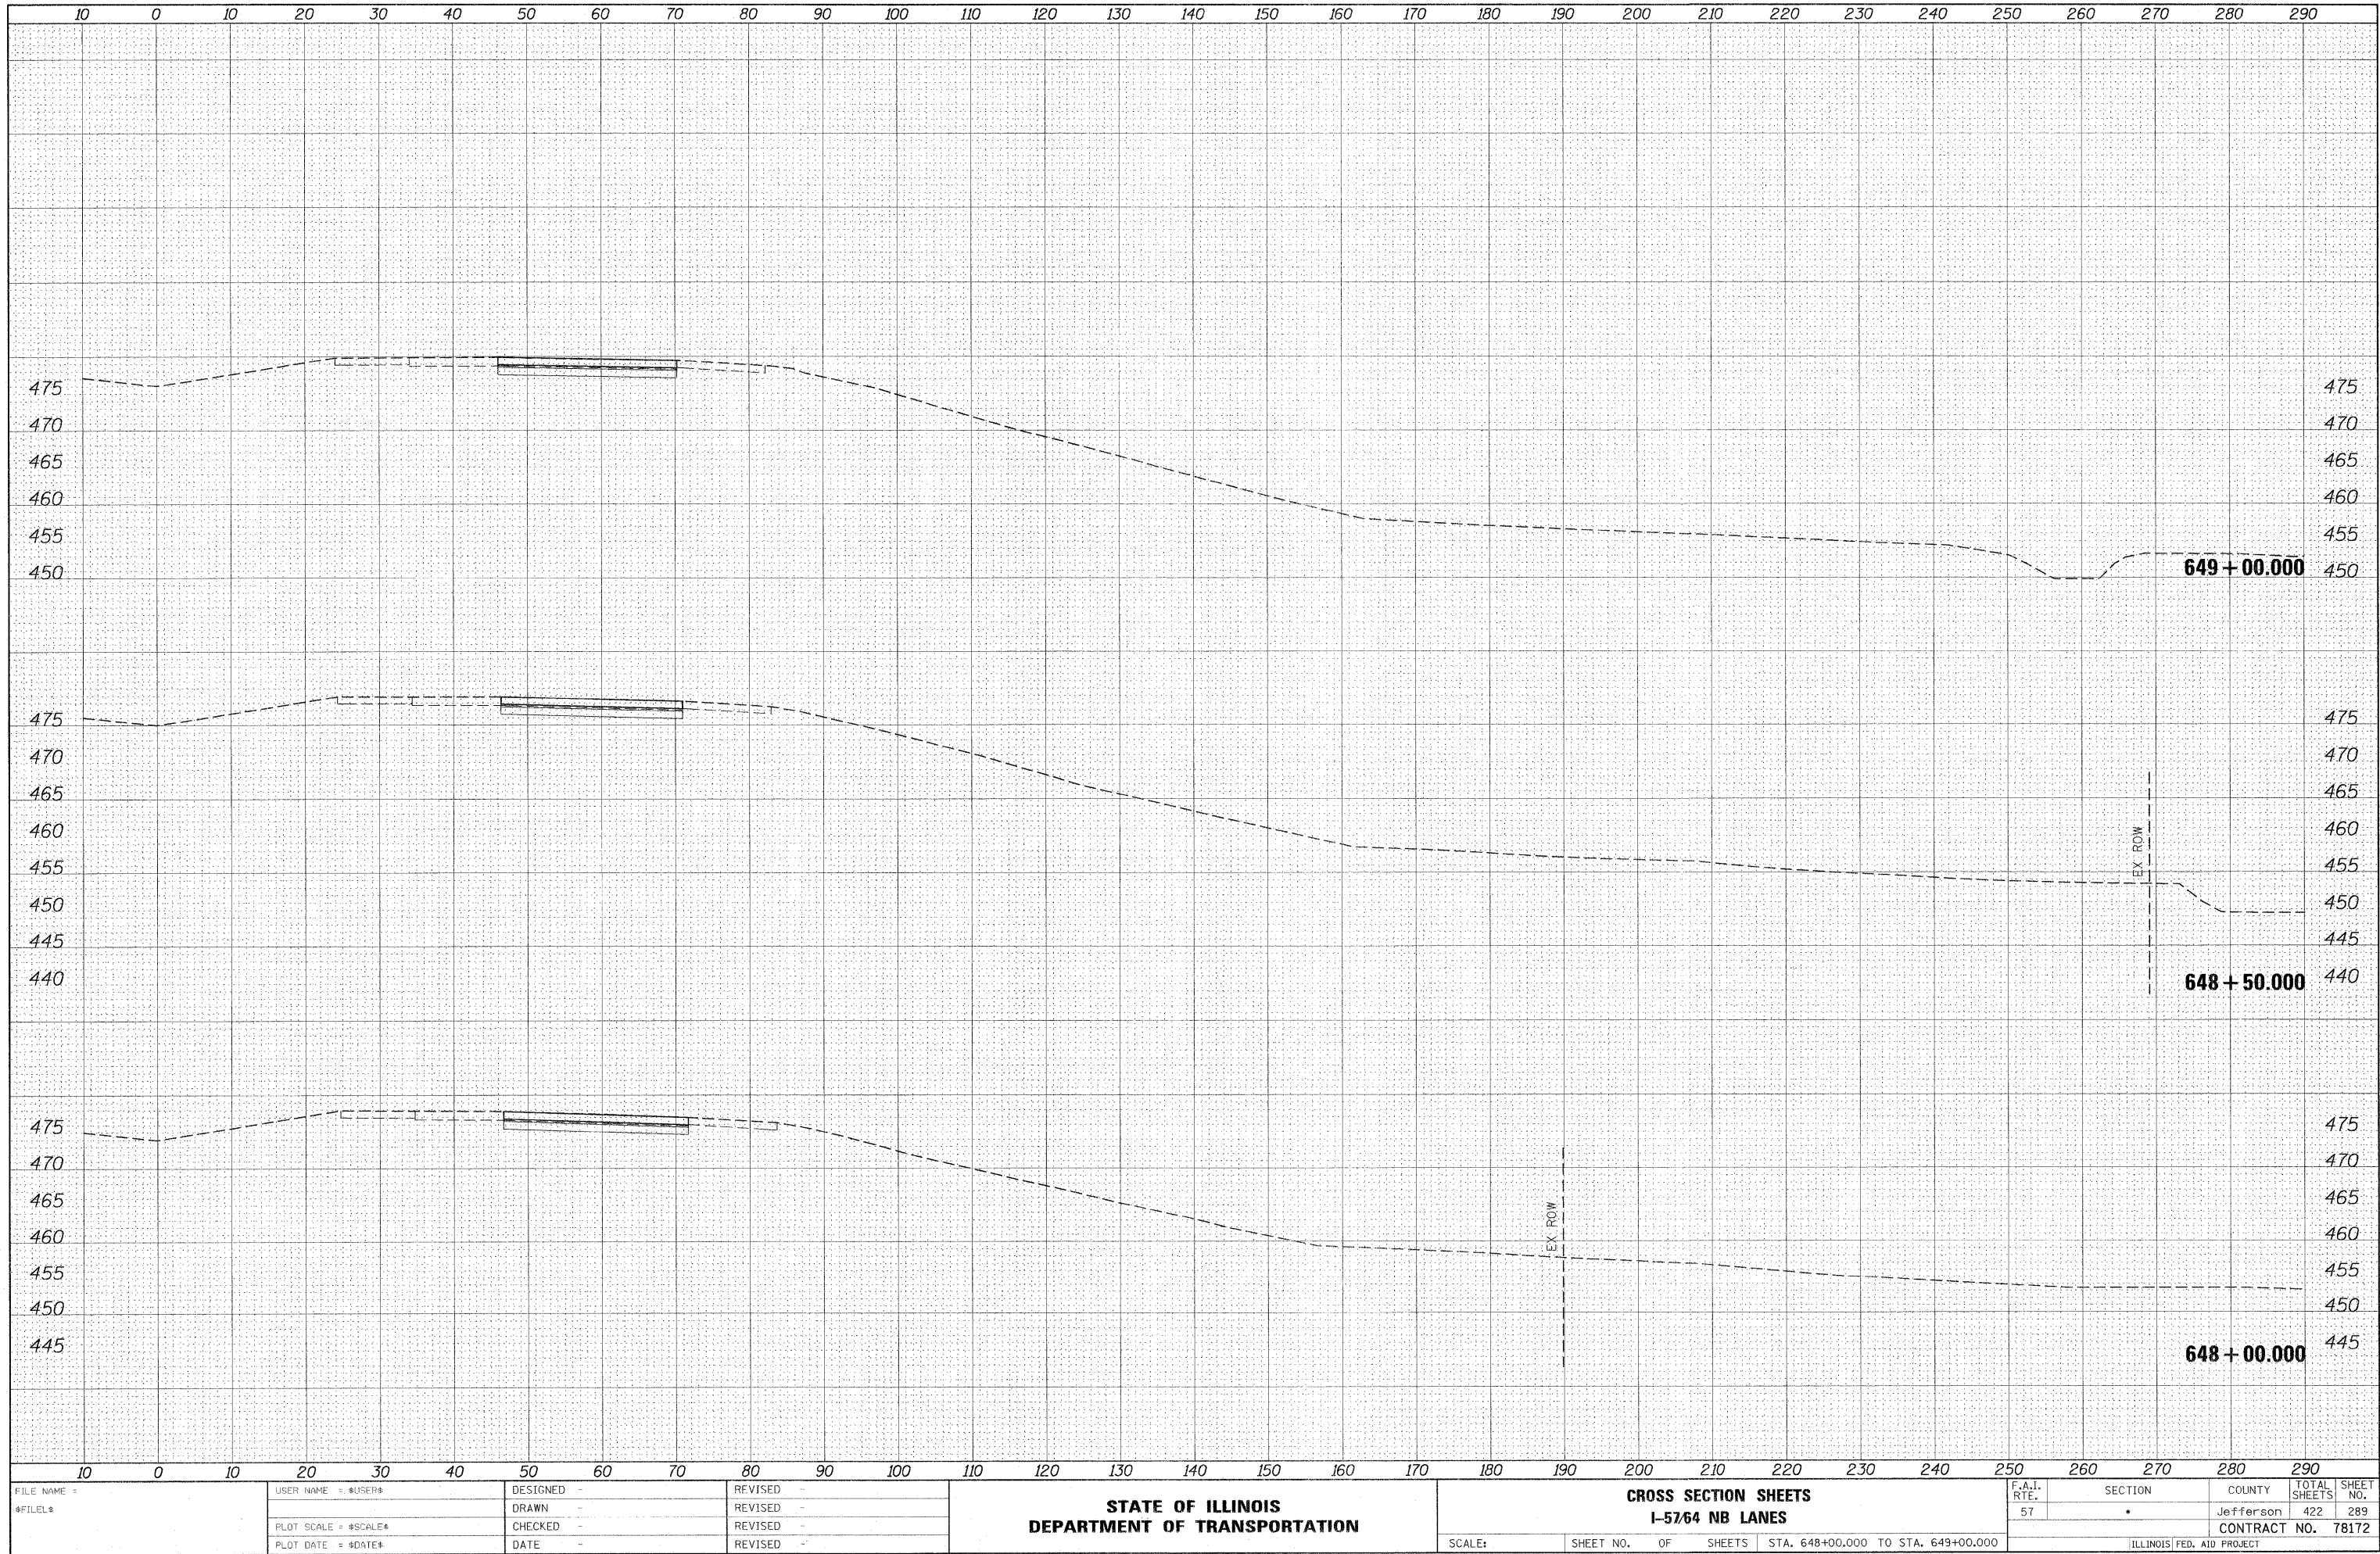

DATE	BY	SURVEYED	PLOTTED	TEMPLATE	AREAS	CHECKED
		NO.				


DATE	BY	SURVEYED	PLOTTED	TEMPLATE	AREAS	CHECKED
		NO.				

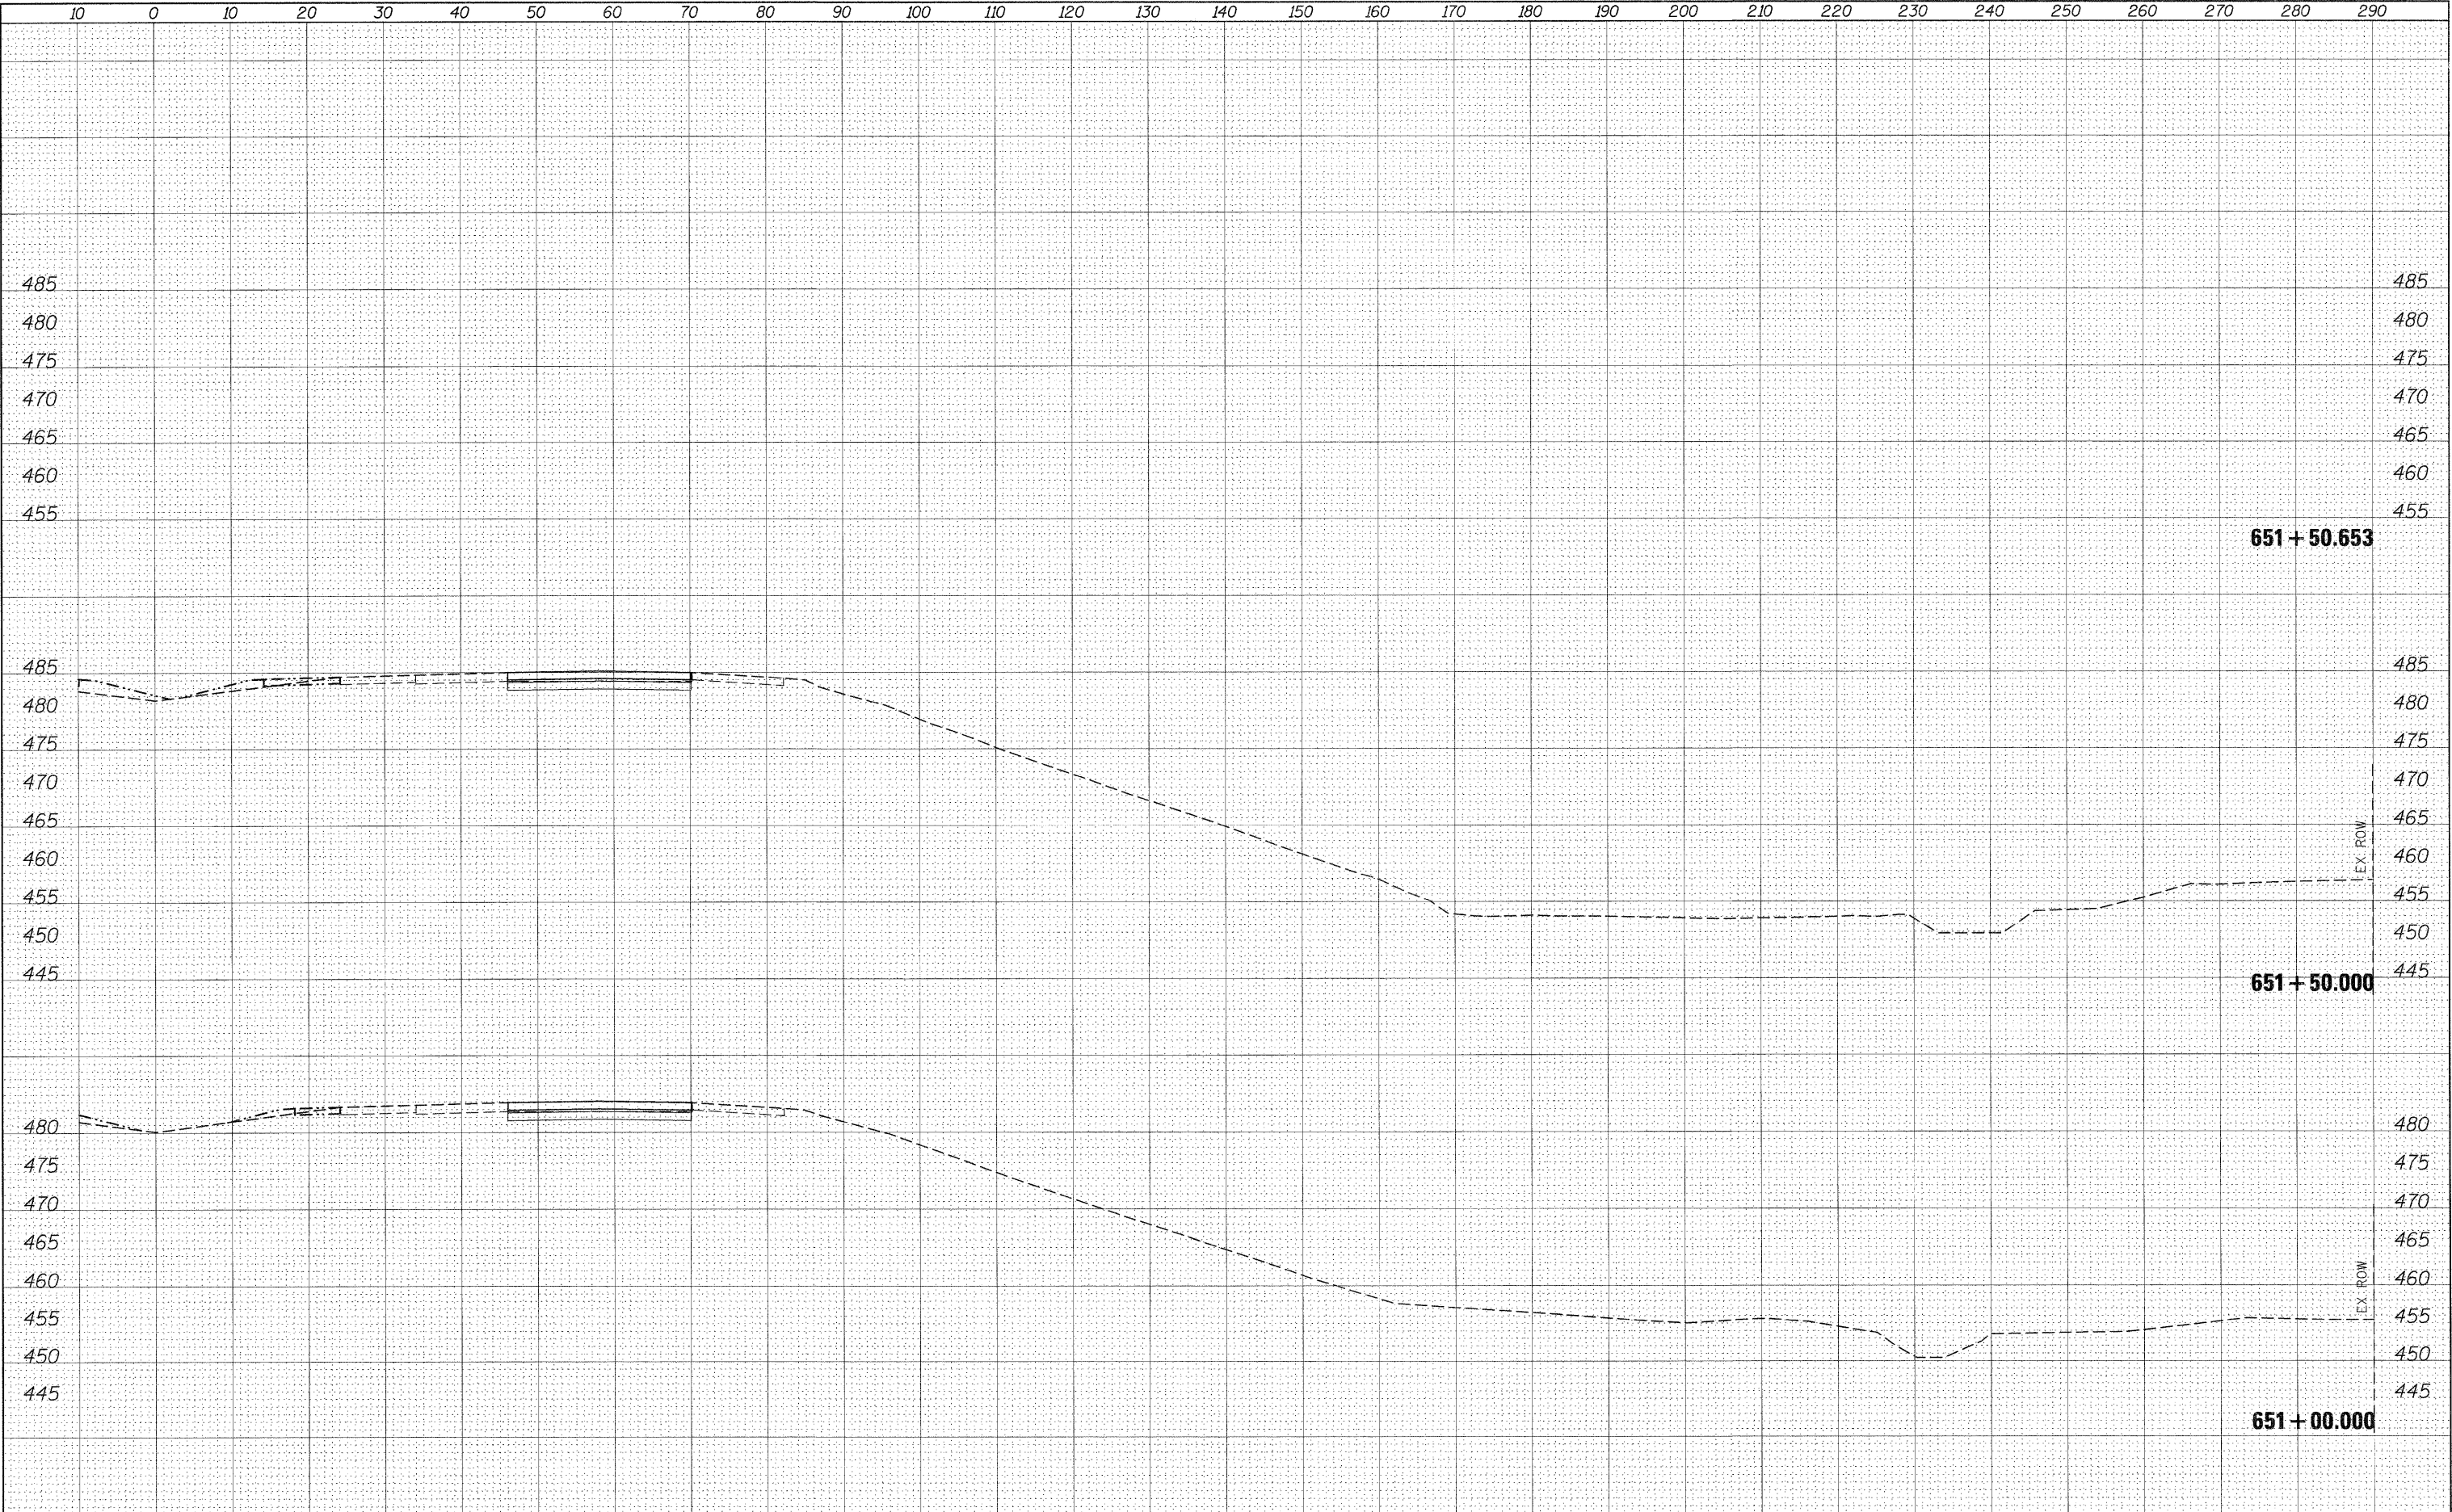

10	0	10	20	30	40	50	60	70	80	90	100	110	120	130	140	150	160	170	180	190	200	210	220	230	240	250	260	270	280	290							
FILE NAME =		USER NAME = colemm				DESIGNED -				REVISED -				STATE OF ILLINOIS DEPARTMENT OF TRANSPORTATION								CROSS SECTION SHEETS I-57/64 NB LANES								F.A.I. RTE.	SECTION		COUNTY		TOTAL SHEETS	SHEET NO.	
cs:\pw_work\pw\dot\colemm\d0169788\78172-sht-xst		157.dgn				DRAWN -				REVISED -																				57	•		Jefferson		422	291	
		PLOT SCALE = 10.0000' / IN.				CHECKED -				REVISED -																											
		PLOT DATE = 2/23/2011				DATE -				REVISED -																											
																SCALE:				SHEET NO.		OF		SHEETS		STA. 651+00.000 TO STA. 651+50.653								CONTRACT NO. 78172			
																	ILLINOIS FED. AID PROJECT																				

FINAL SURVEY	SURVEYED	BY	DATE
NOTE BOOK	PLOTTED		
NO.	TEMPLATE		
	AREAS		
	CHECKED		


ORIGINAL SURVEY	SURVEYED	BY	DATE
NOTE BOOK	PLOTTED		
NO.	TEMPLATE		
	AREAS		
	CHECKED		

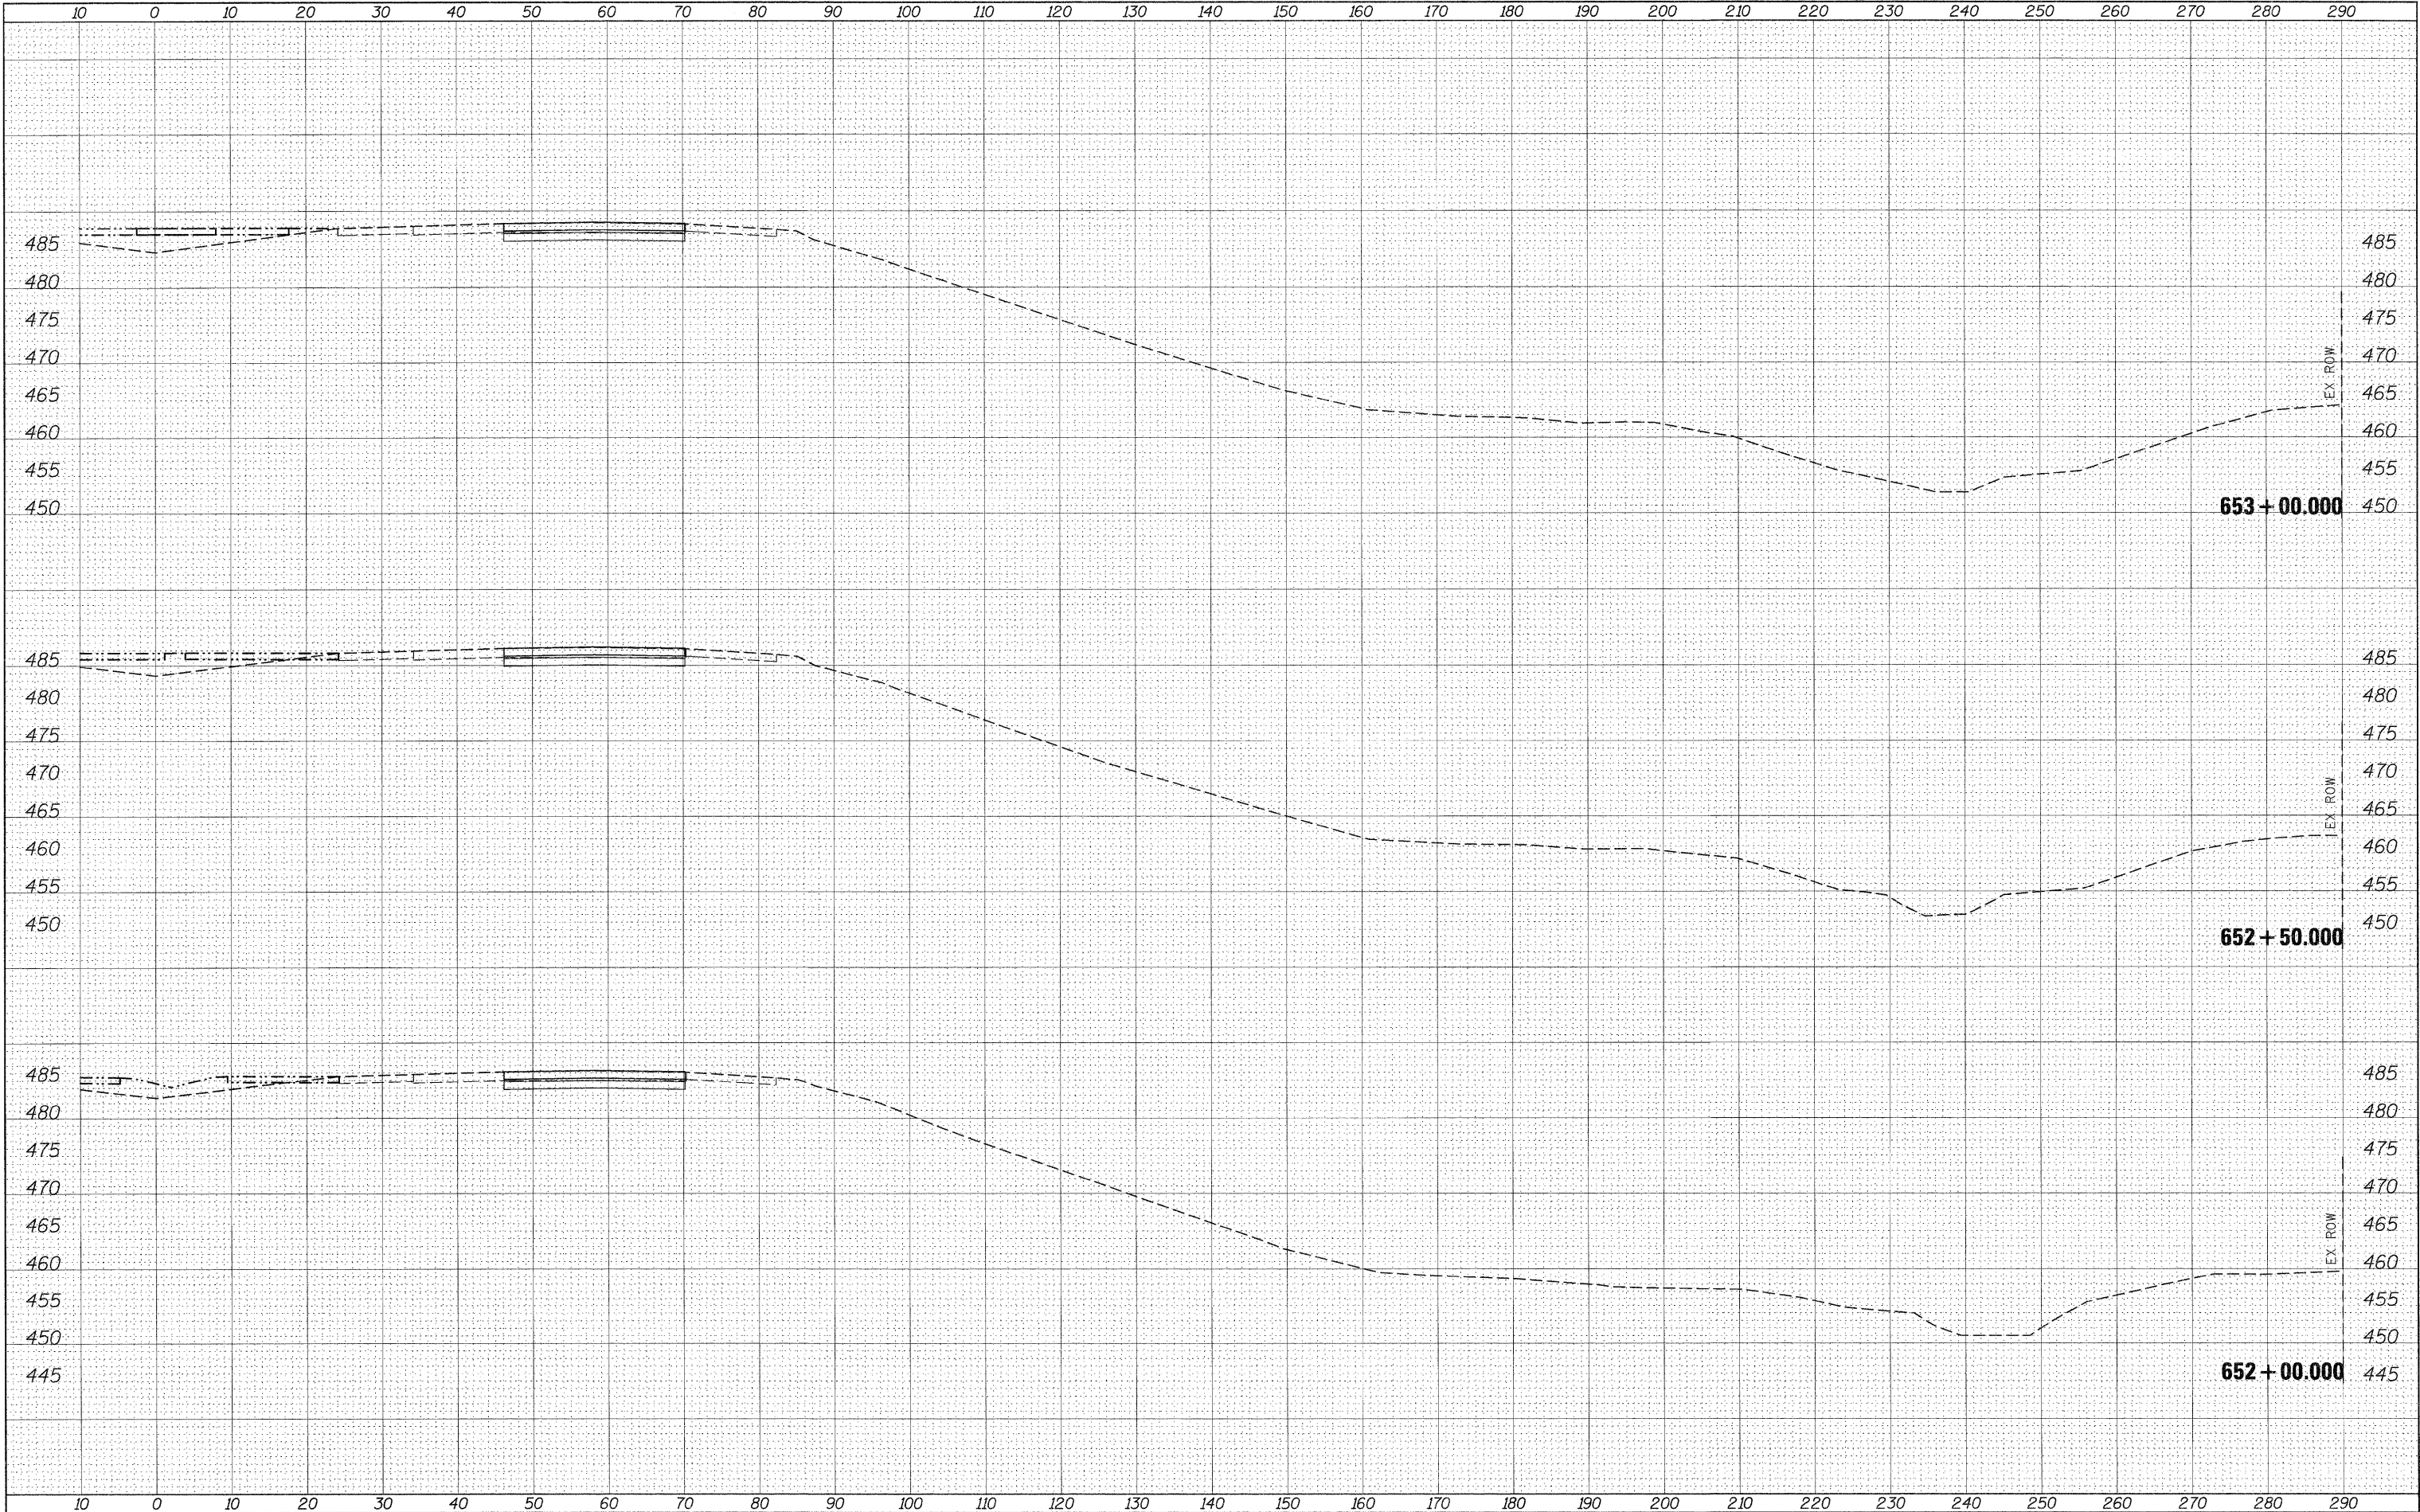

FILE NAME =	USER NAME = colemm	DESIGNED -	REVISED -	STATE OF ILLINOIS DEPARTMENT OF TRANSPORTATION				CROSS SECTION SHEETS I-57/64 NB LANES				F.A.I. RTE.	SECTION	COUNTY	TOTAL SHEETS	SHEET NO.
ca:\pw\work\p\dot\colemm\d0169788\78172-sht-x-s-157.dgn		DRAWN -	REVISED -									57	*	Jefferson	422	292
		CHECKED -	REVISED -													
		DATE -	REVISED -													
								SCALE:	SHEET NO.	OF	SHEETS	STA. 652+00.000 TO STA. 653+00.000				ILLINOIS FED. AID PROJECT

FINAL SURVEY	NO.	NOTE BOOK	AREAS CHECKED	BY	DATE
SURVEYED	PLOTTED	TEMPLATE	AREAS CHECKED	BY	DATE


ORIGINAL SURVEY	NO.	NOTE BOOK	AREAS CHECKED	BY	DATE
SURVEYED	PLOTTED	TEMPLATE	AREAS CHECKED	BY	DATE

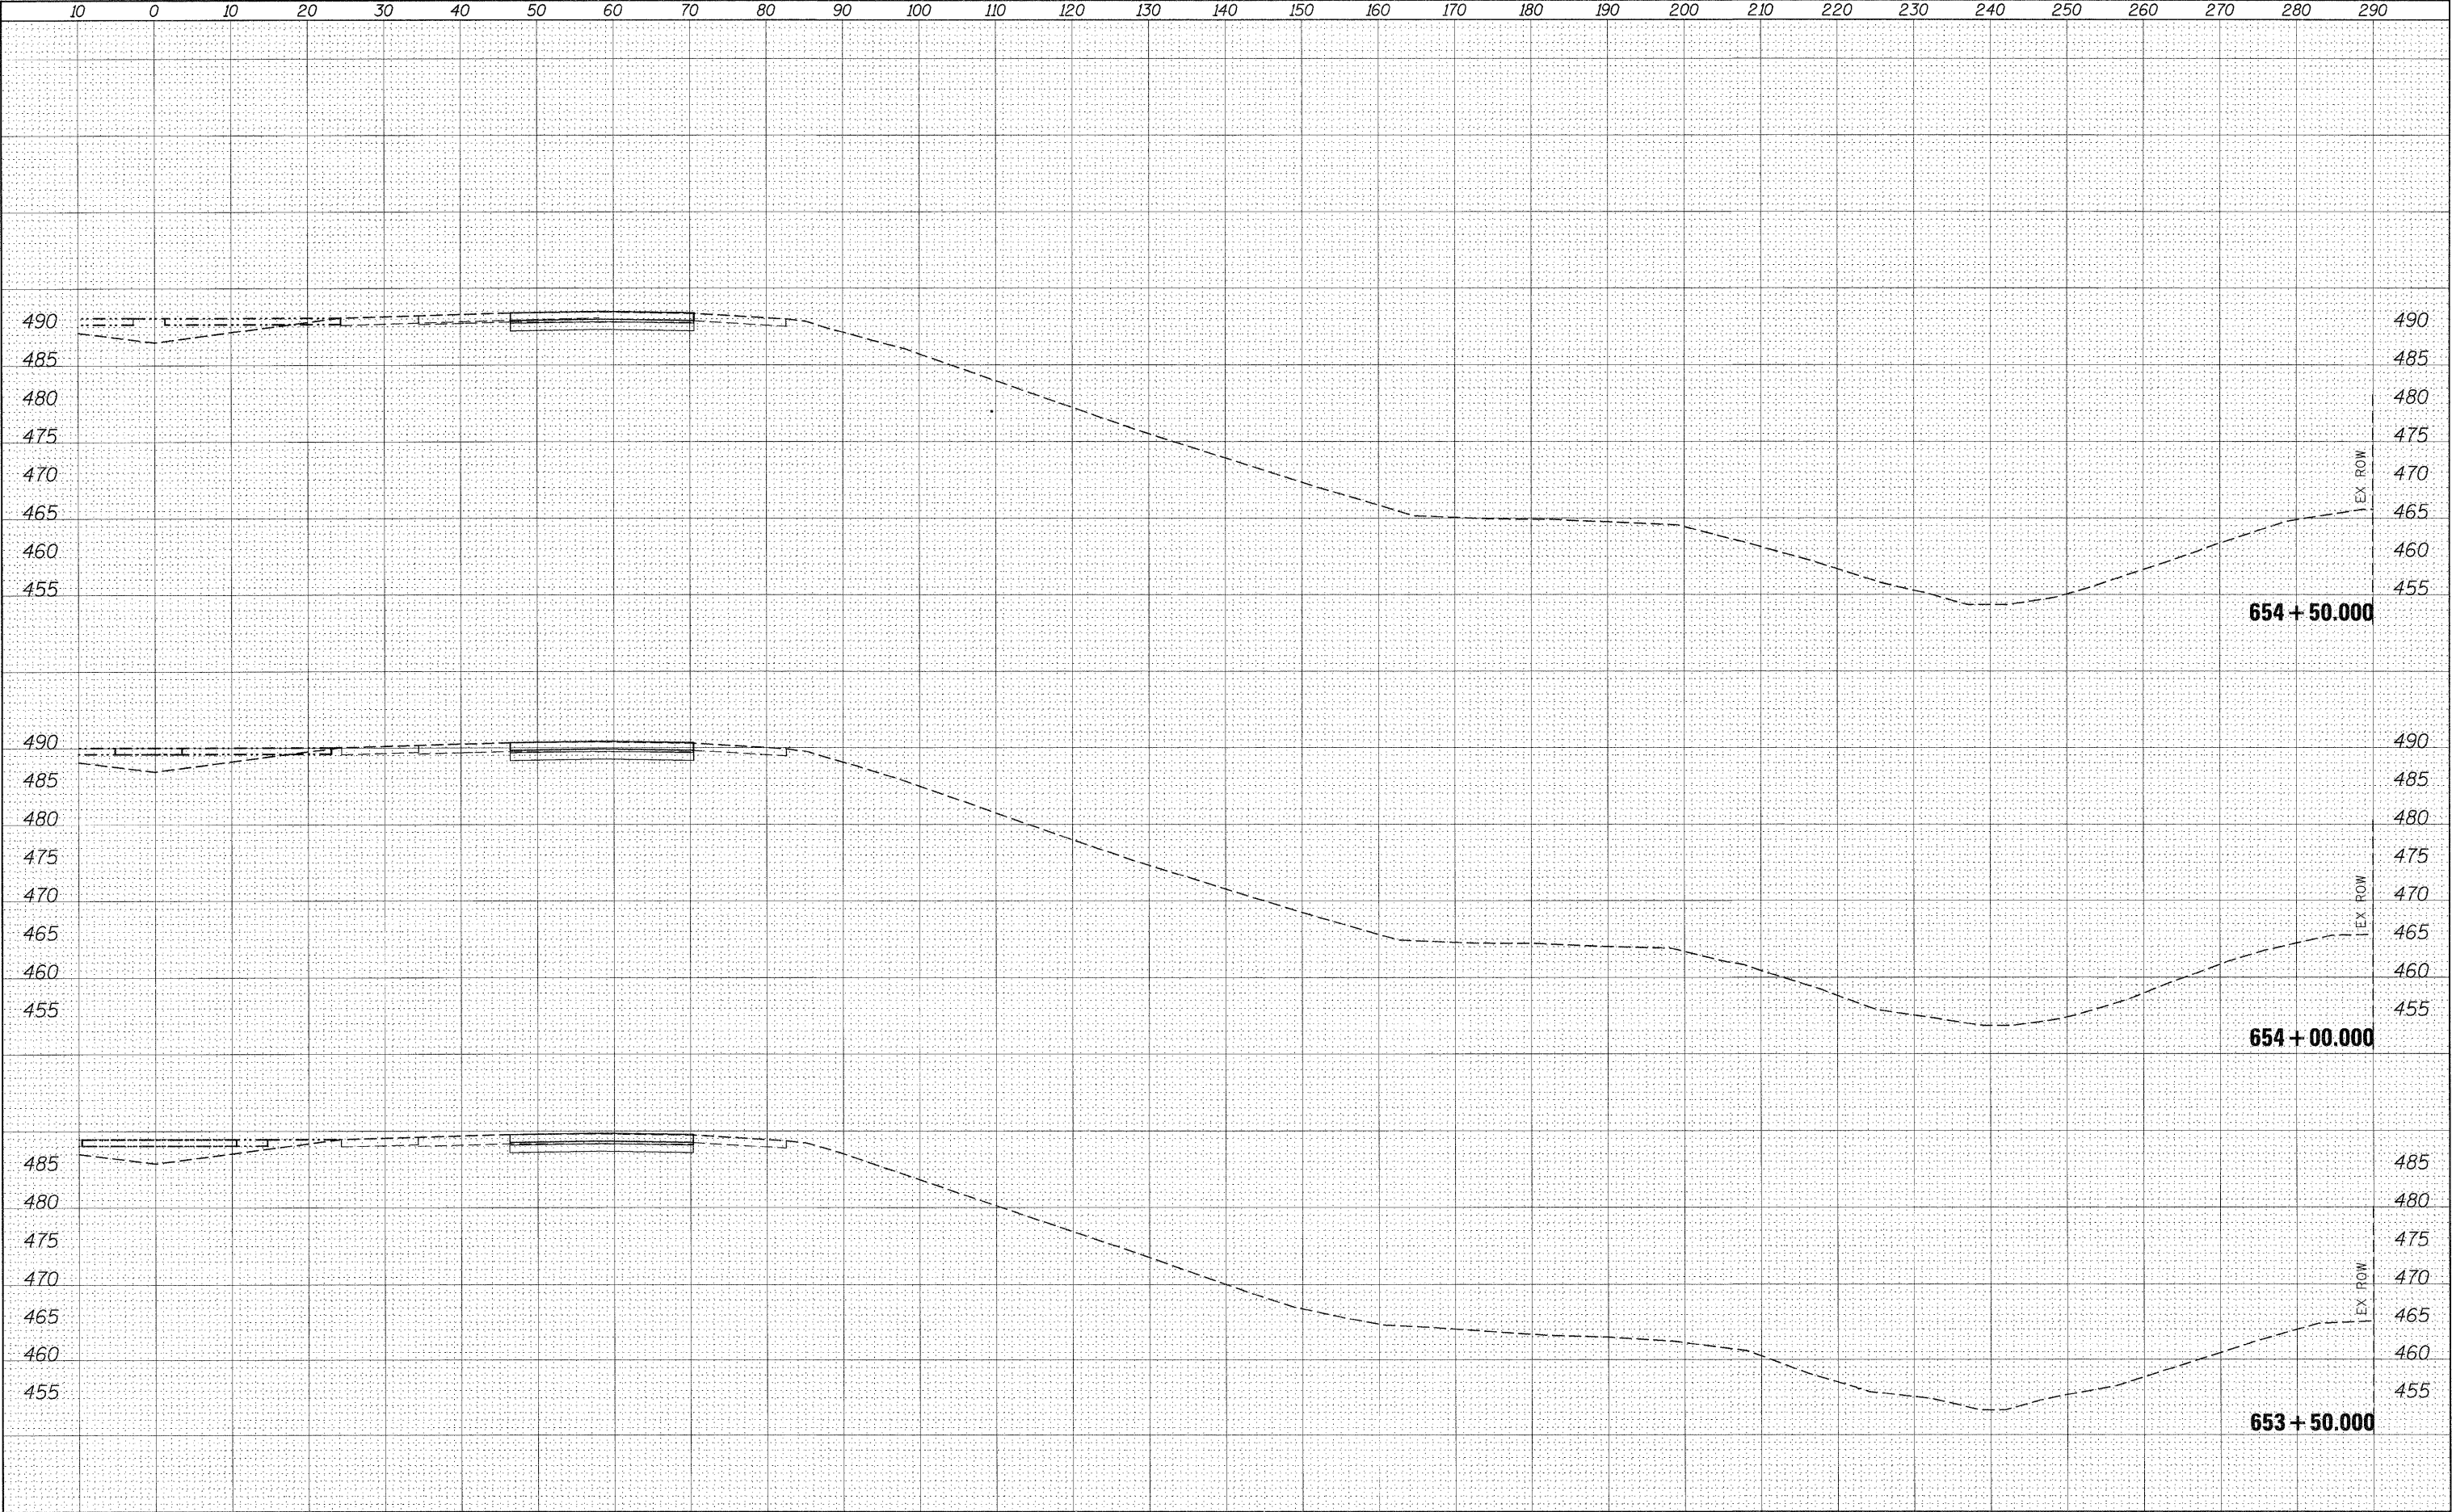


10	0	10	20	30	40	50	60	70	80	90	100	110	120	130	140	150	160	170	180	190	200	210	220	230	240	250	260	270	280	290
FILE NAME =		USER NAME = colemm		DESIGNED -		REVISED -		STATE OF ILLINOIS DEPARTMENT OF TRANSPORTATION												CROSS SECTION SHEETS I-57/64 NB LANES				F.A.I. RTE.	SECTION		COUNTY	TOTAL SHEETS	SHEET NO.	
ci:\pw_work\p\dot\colemm\d0169788\78172-sht-xs-57.dgn				DRAWN -		REVISED -																		57	*		Jefferson	422	293	
PLOT SCALE = 10.0000' / IN.				CHECKED -		REVISED -																				CONTRACT NO. 78172				
PLOT DATE = 2/23/2011				DATE -		REVISED -														SCALE:				SHEET NO.		OF	SHEETS	STA. 653+50.000 TO STA. 654+50.000		

DATE	BY	SURVEYED	PLOTTED	TEMP-ATE	AREAS CHECKED
		FINIAL	SURVEI	NOTE BOOK	NO.

DATE	BY	SURVEYED	PLOTTED	TEMP-ATE	AREAS CHECKED
		ORIGINAL	SURVEI	NOTE BOOK	NO.

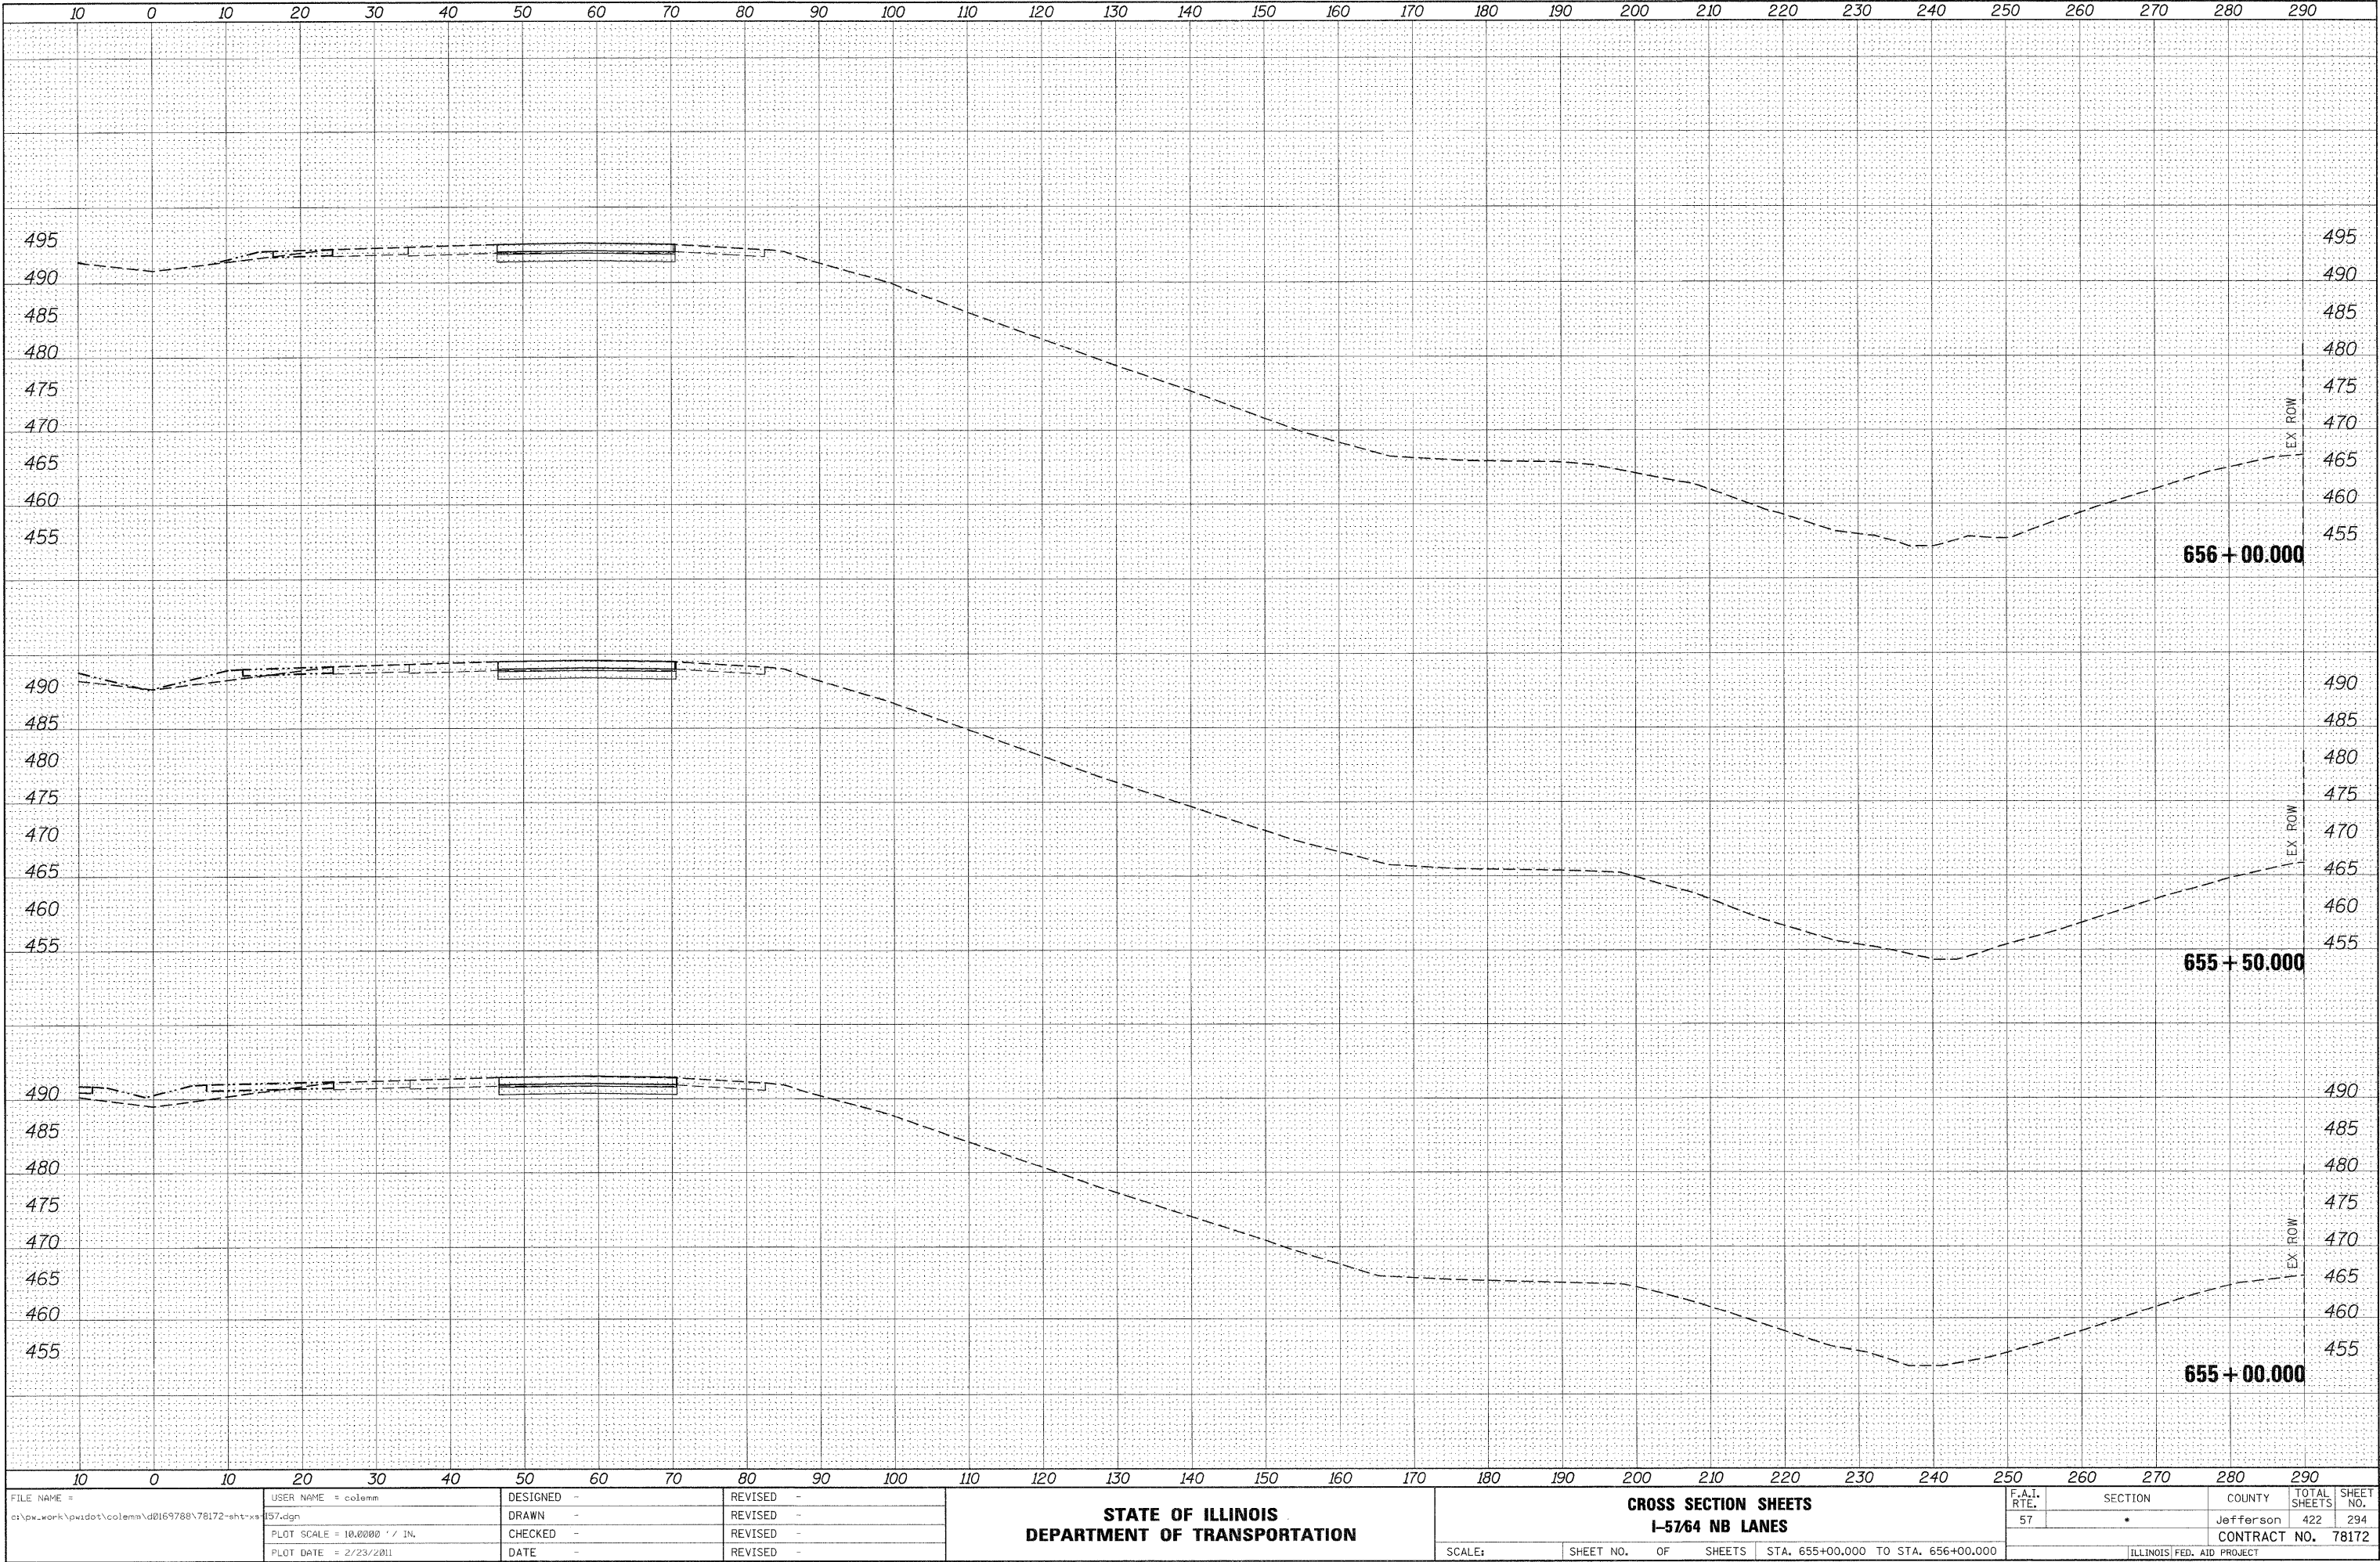

ORIGINAL SURVEY	SURVEYED _____	BY _____	DATE _____
	PLOTTED _____		
	TEMPLATE _____		
	AREAS _____		
	AREAS CHECKED _____		
NO.			

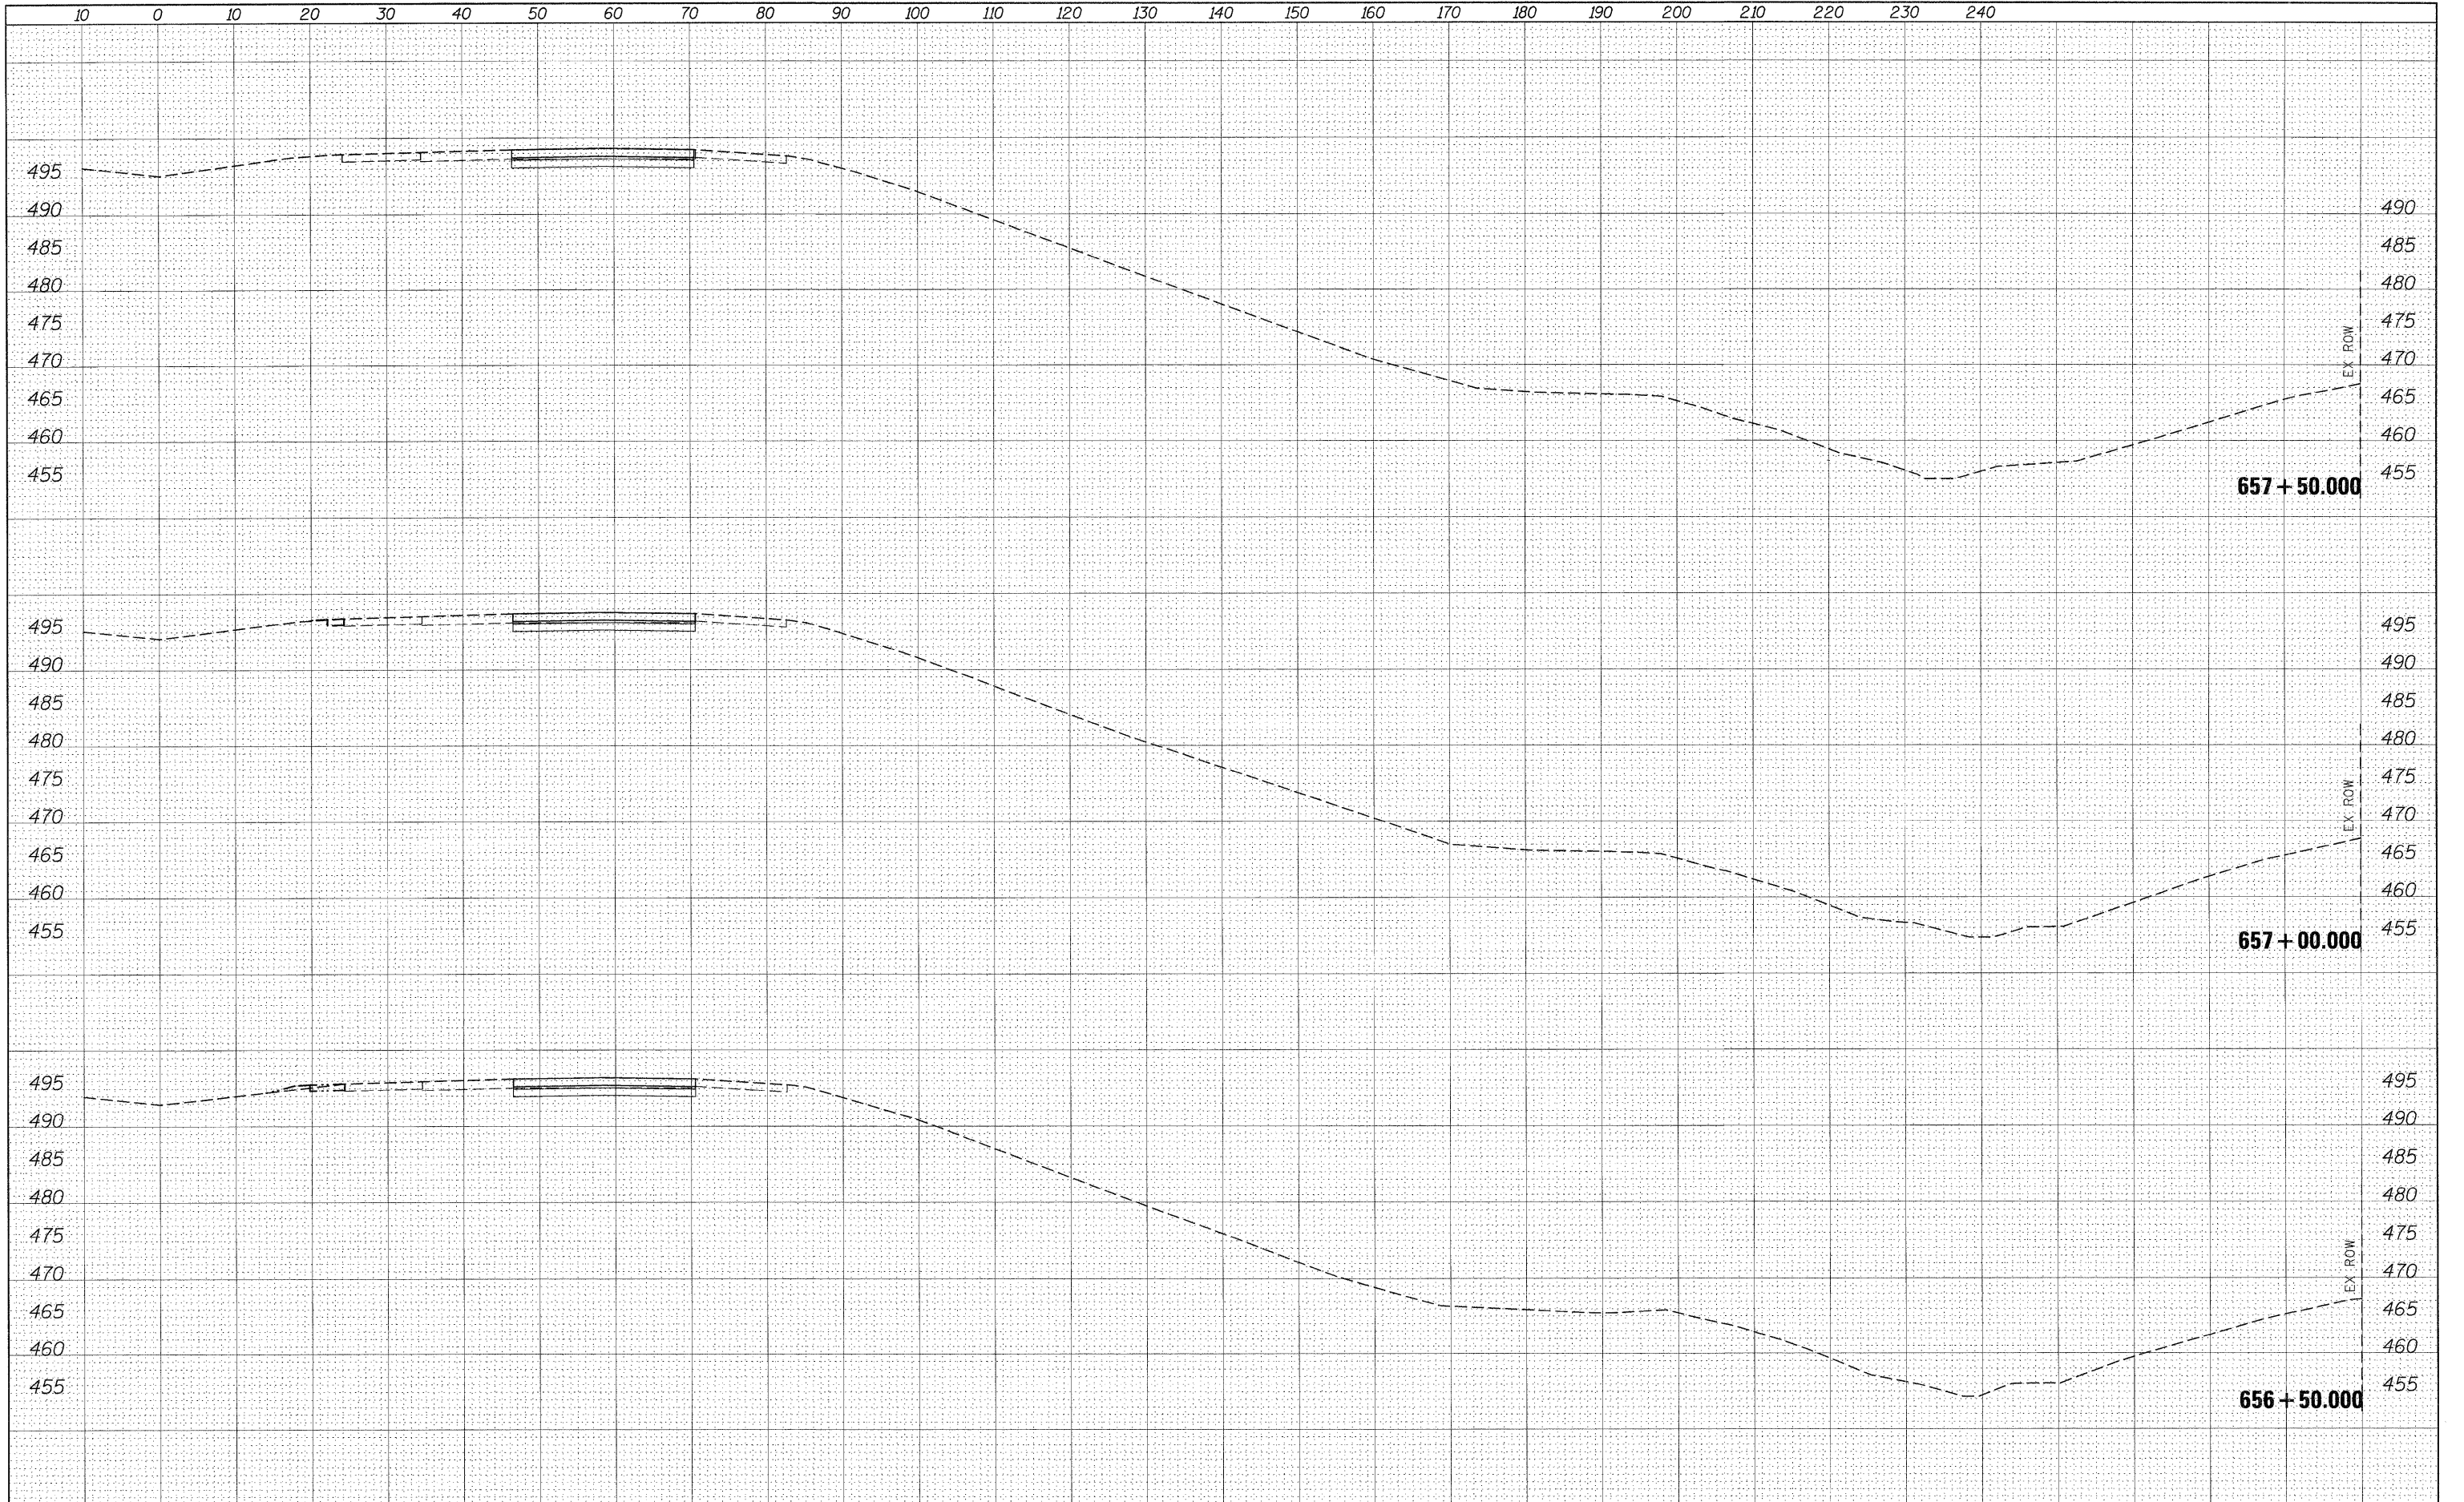


10	0	10	20	30	40	50	60	70	80	90	100	110	120	130	140	150	160	170	180	190	200	210	220	230	240	250	260	270	280	290
FILE NAME =			USER NAME = colemm			DESIGNED -			REVISED -			STATE OF ILLINOIS DEPARTMENT OF TRANSPORTATION								CROSS SECTION SHEETS I-57/64 NB LANES					F.A.I. RTE.	SECTION		COUNTY	TOTAL SHEETS	SHEET NO.
c:\pwwork\p\dot\colemm\d\169788\78172-sht-xx			157.dgn			DRAWN -			REVISED -																57	•		Jefferson	422	295
PLOT SCALE = 10.0000 ' / IN.			CHECKED -			REVISED -			SCALE:											SHEET NO.	OF	SHEETS	STA. 656+50.000 TO STA. 657+50.000	CONTRACT NO. 78172 ILLINOIS FED. AID PROJECT						
PLOT DATE = 2/23/2011			DATE -			REVISED -																								

[illegible]


DATE	BY
SURVEYED	NOTED
PLOTTED	TEMP
NOTE BOOK	AREAS CHECKED
NO.	

DATE	BY
SURVEYED	NOTED
PLOTTED	TEMP
NOTE BOOK	AREAS CHECKED
NO.	

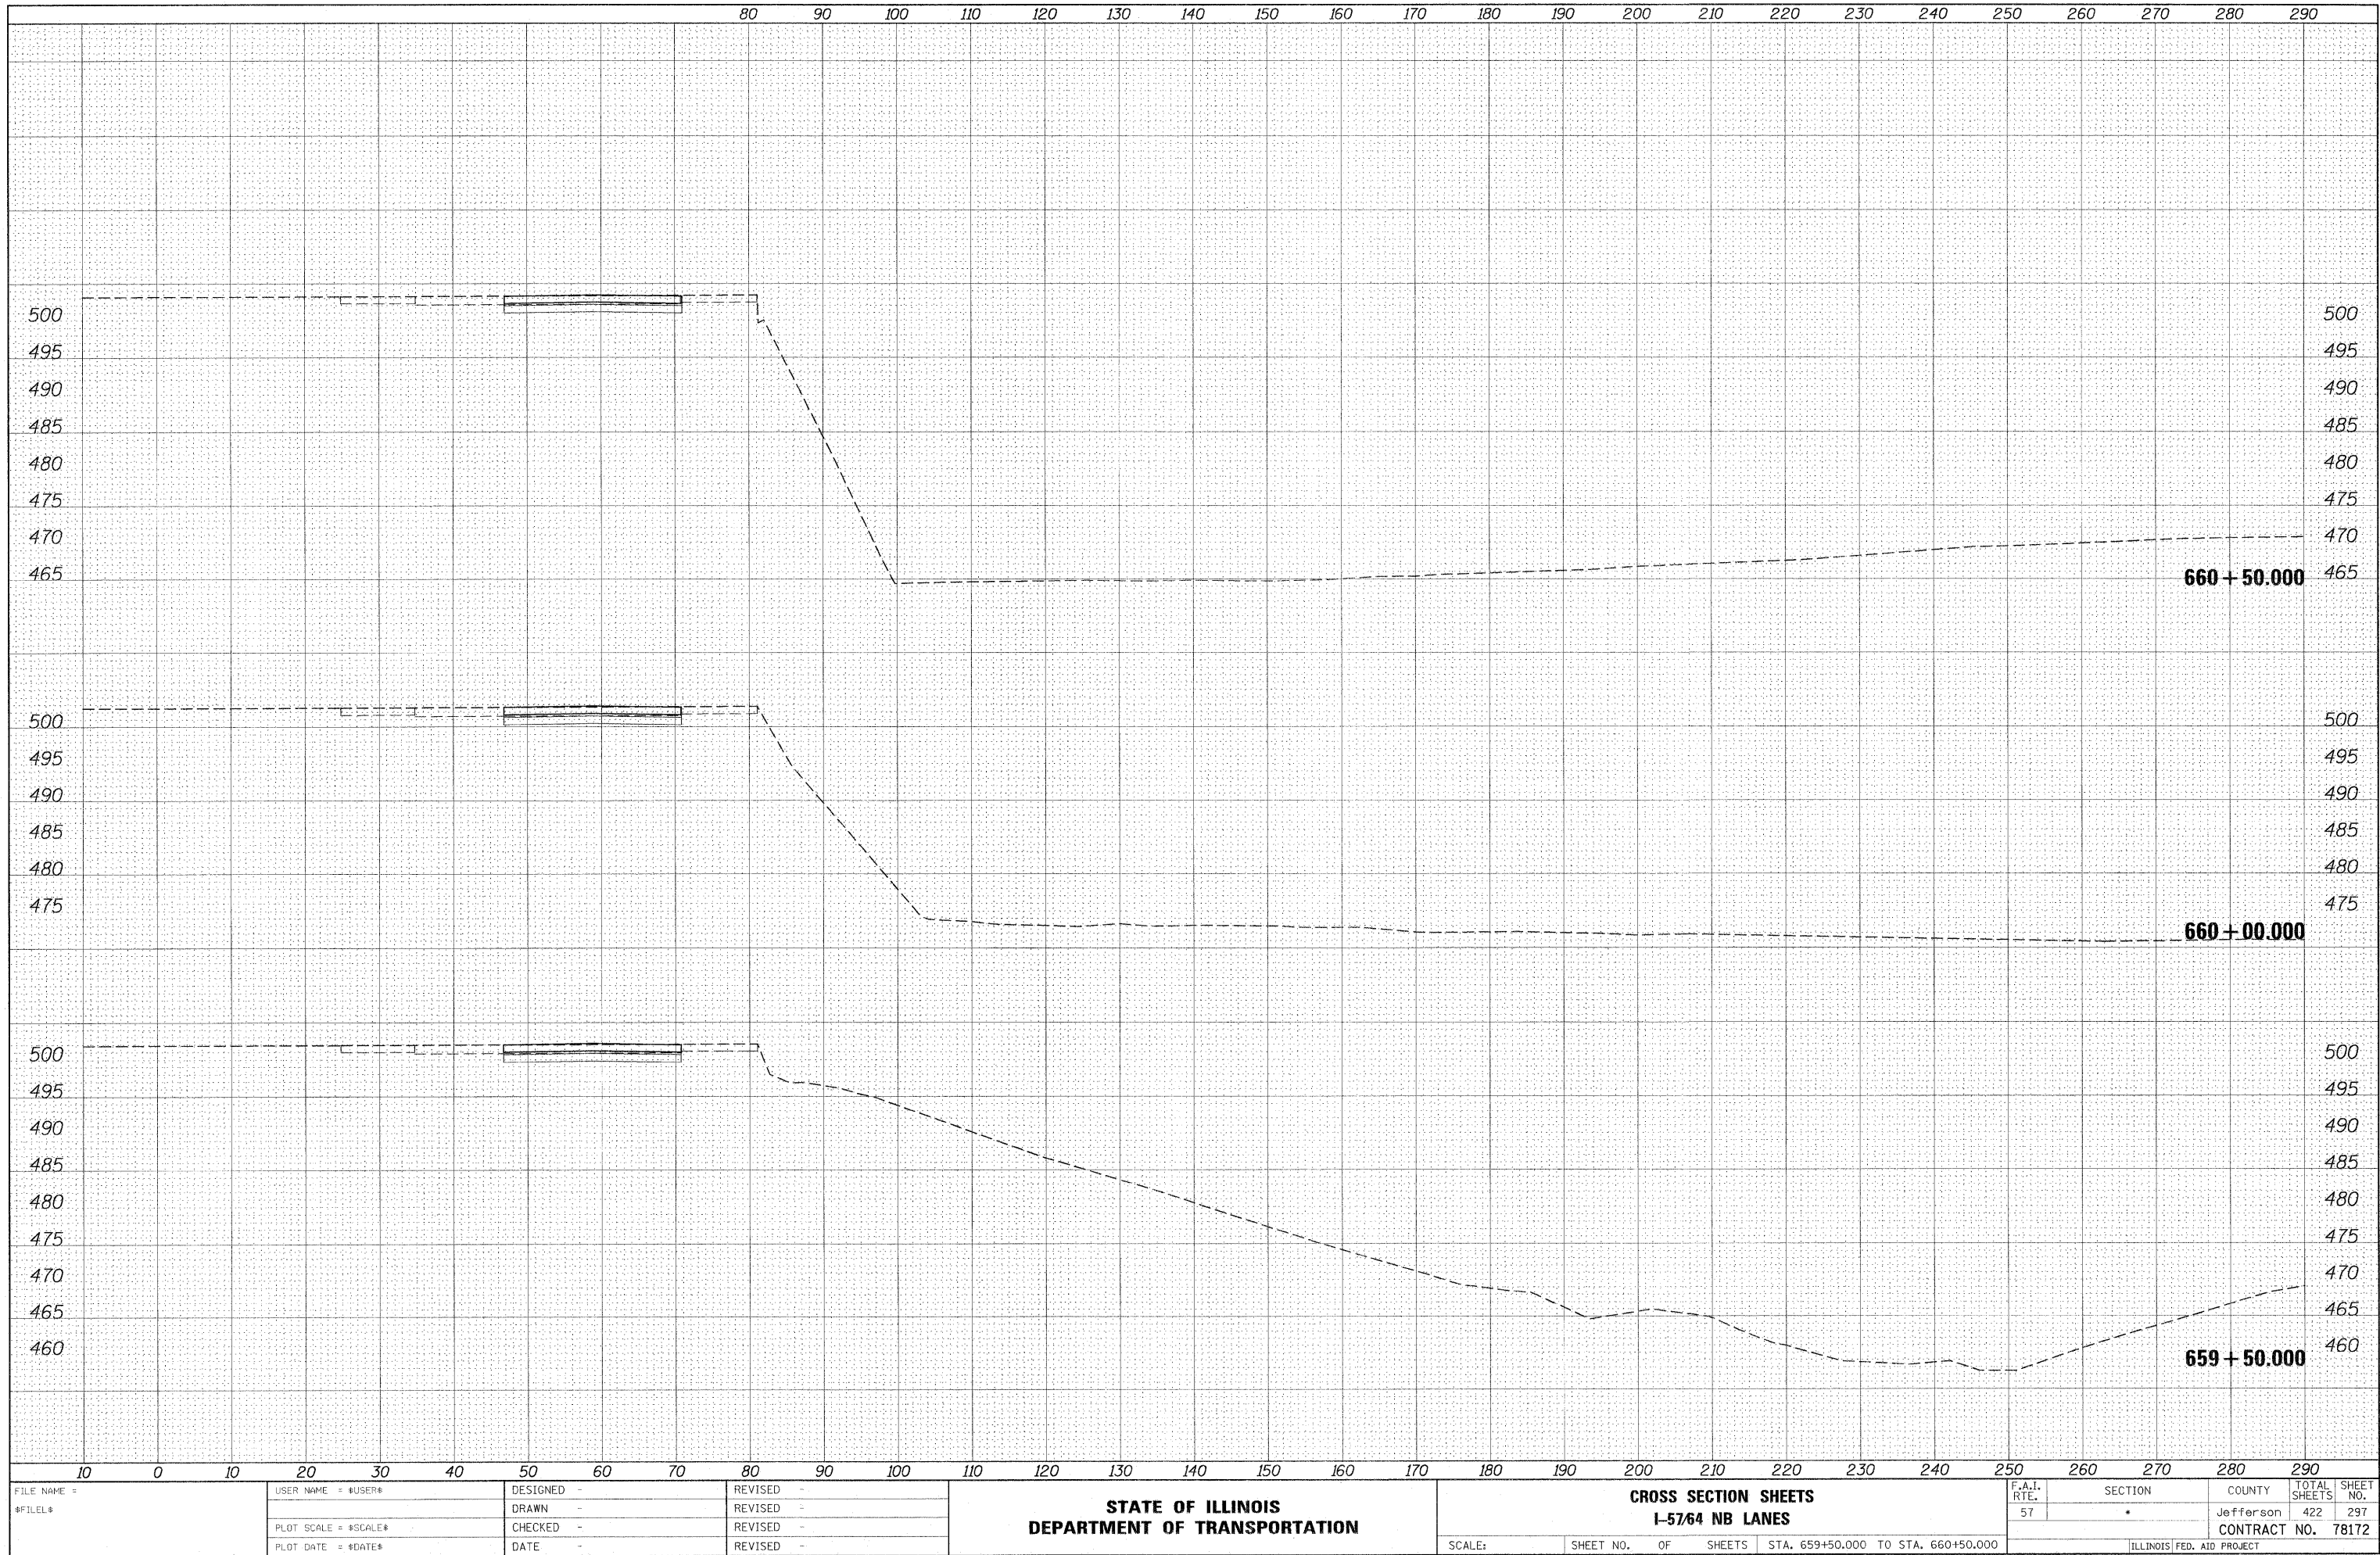

DATE	
BY	
SURVEYED	
PLOTTED	
NOTE BOOK	
AREAS CHECKED	
NO.	


DATE	
BY	
SURVEYED	
PLOTTED	
NOTE BOOK	
AREAS CHECKED	
NO.	

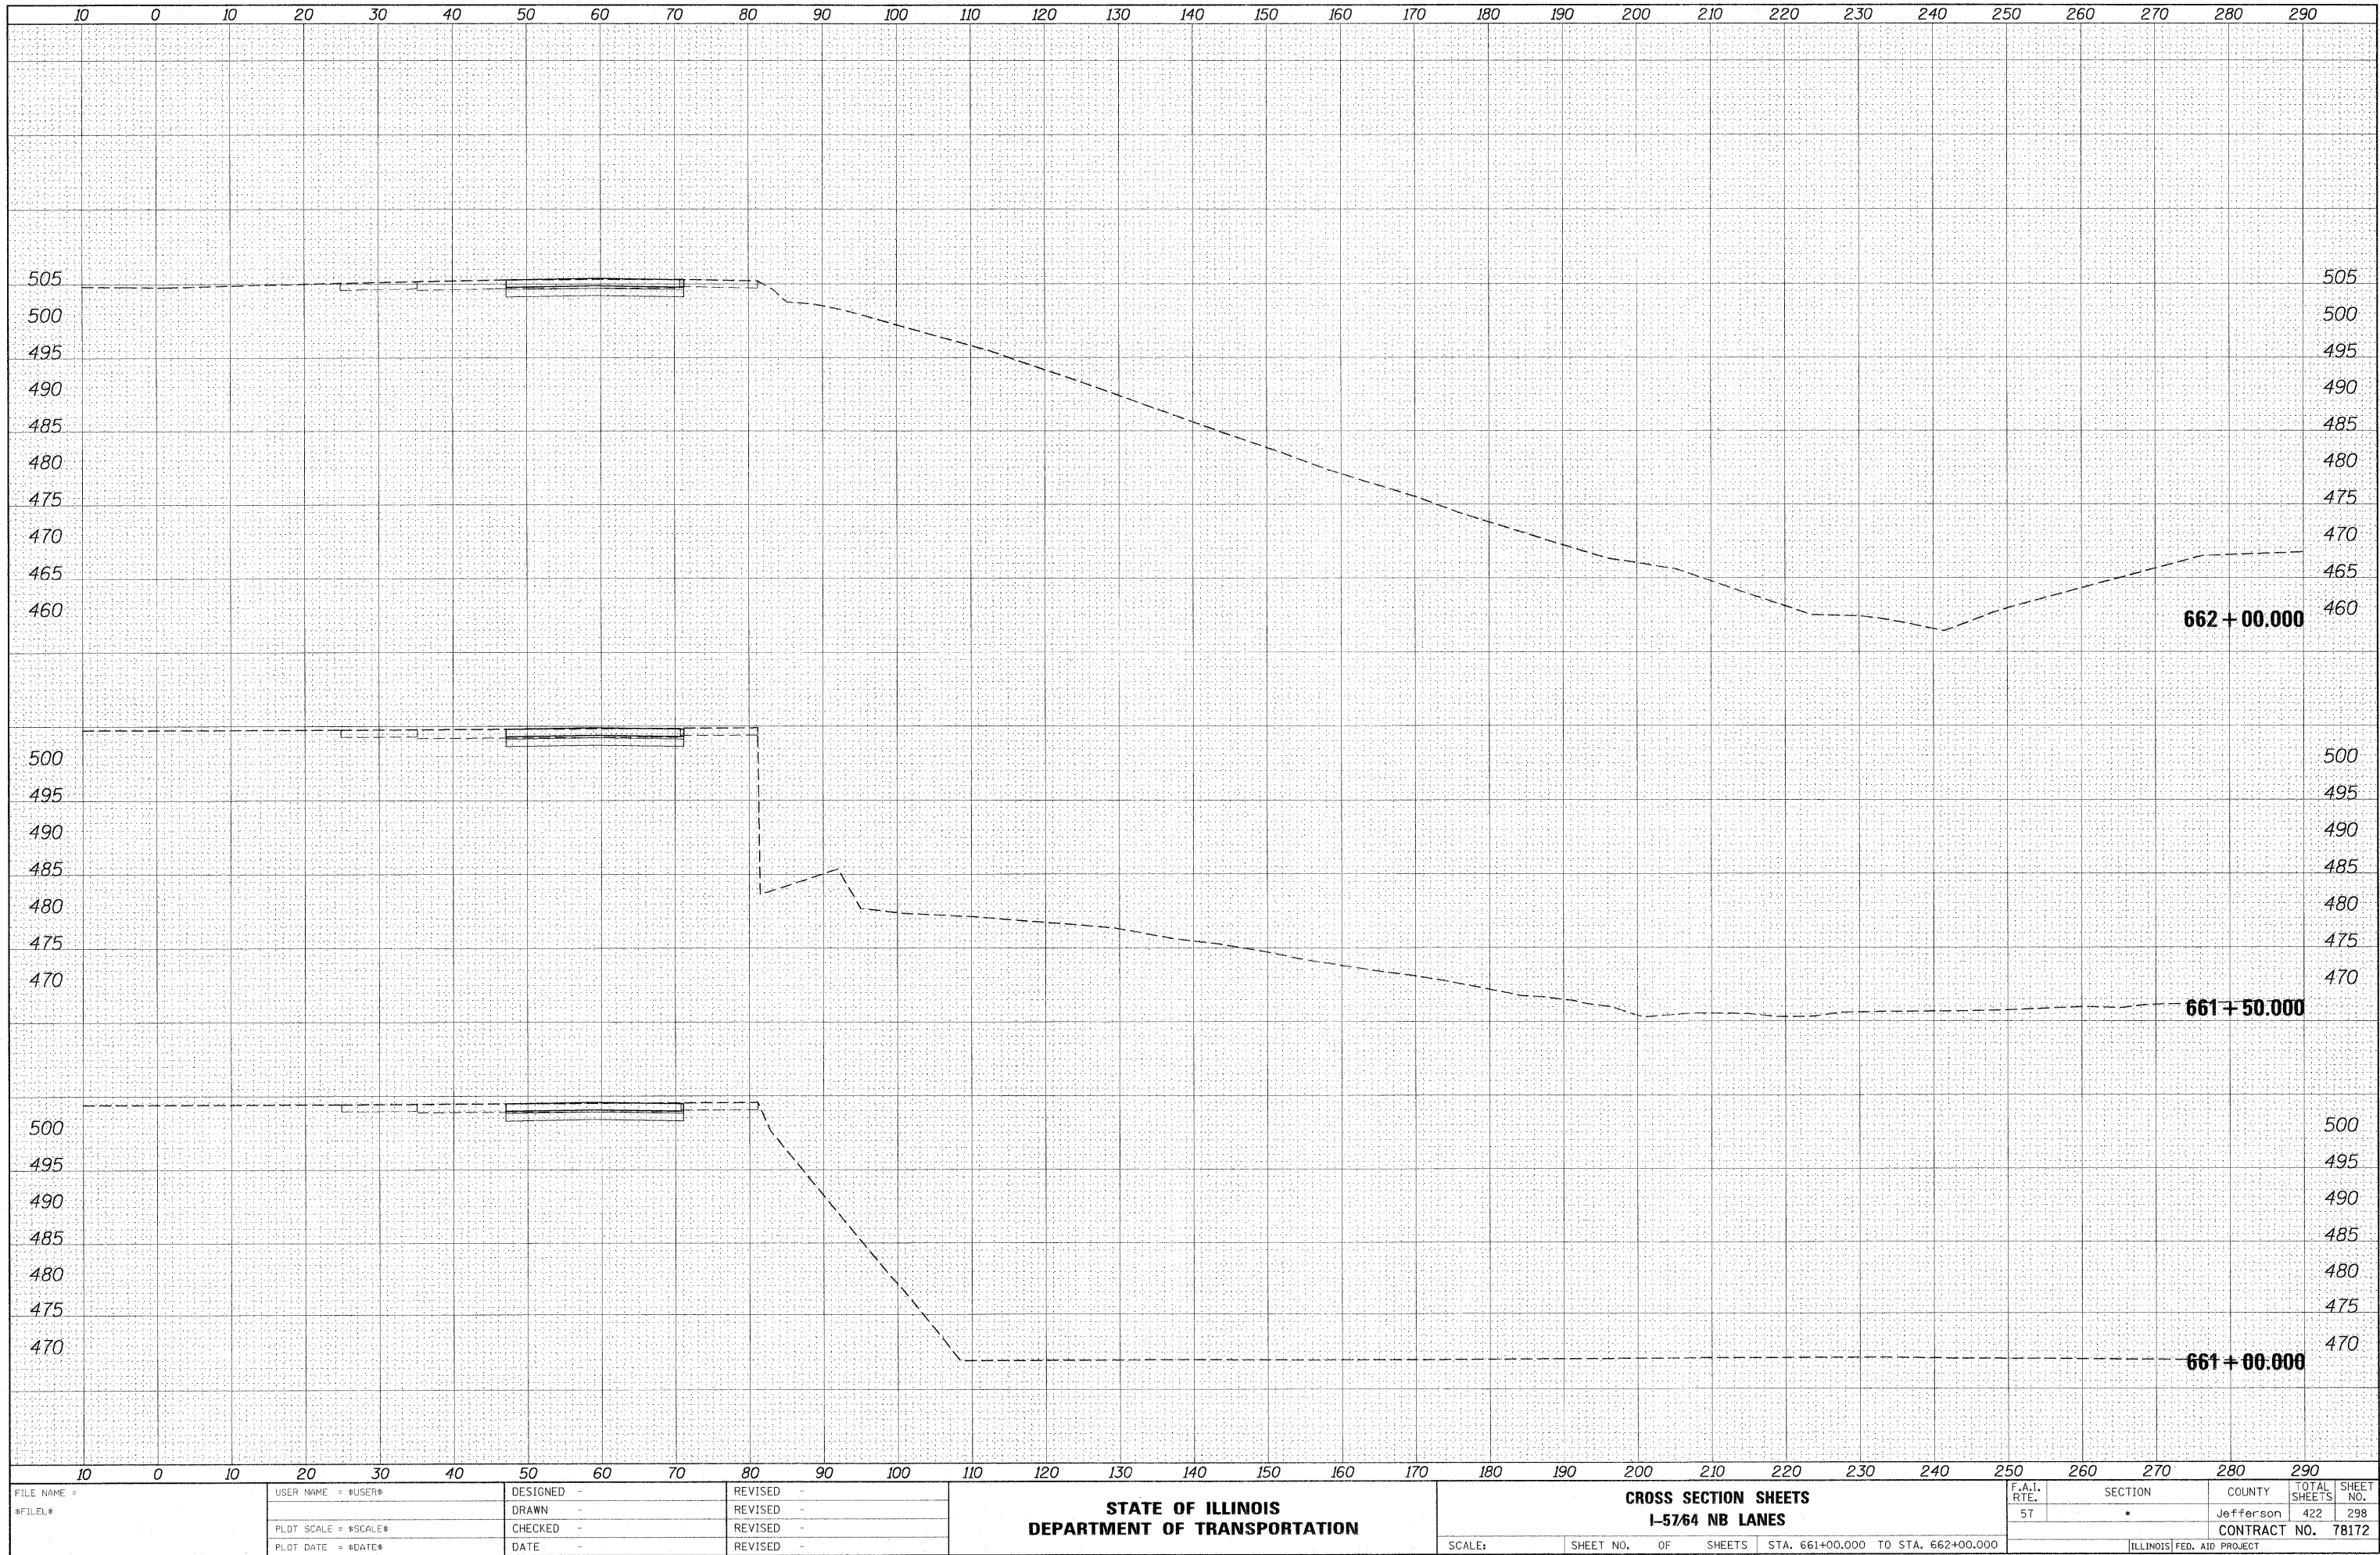

FILE NAME = #FILE#	USER NAME = #USER#	DESIGNED -	REVISED -	STATE OF ILLINOIS DEPARTMENT OF TRANSPORTATION	CROSS SECTION SHEETS I-57/64 NB LANES					F.A.I. RTE.	SECTION	COUNTY	TOTAL SHEETS	SHEET NO.
		DRAWN -	REVISED -							57	*	Jefferson	422	298
	PLOT SCALE = #SCALE#	CHECKED -	REVISED -		CONTRACT NO. 78172									
	PLOT DATE = #DATE#	DATE -	REVISED -		ILLINOIS FED. AID PROJECT									
	SCALE:					SHEET NO.	OF	SHEETS	STA. 661+00.000 TO STA. 662+00.000					


DATE	BY
SURVEYED	NOTED
NOTE BOOK	TEMP. DATE
NO.	AREAS CHECKED

DATE	BY
SURVEYED	NOTED
NOTE BOOK	TEMP. DATE
NO.	AREAS CHECKED

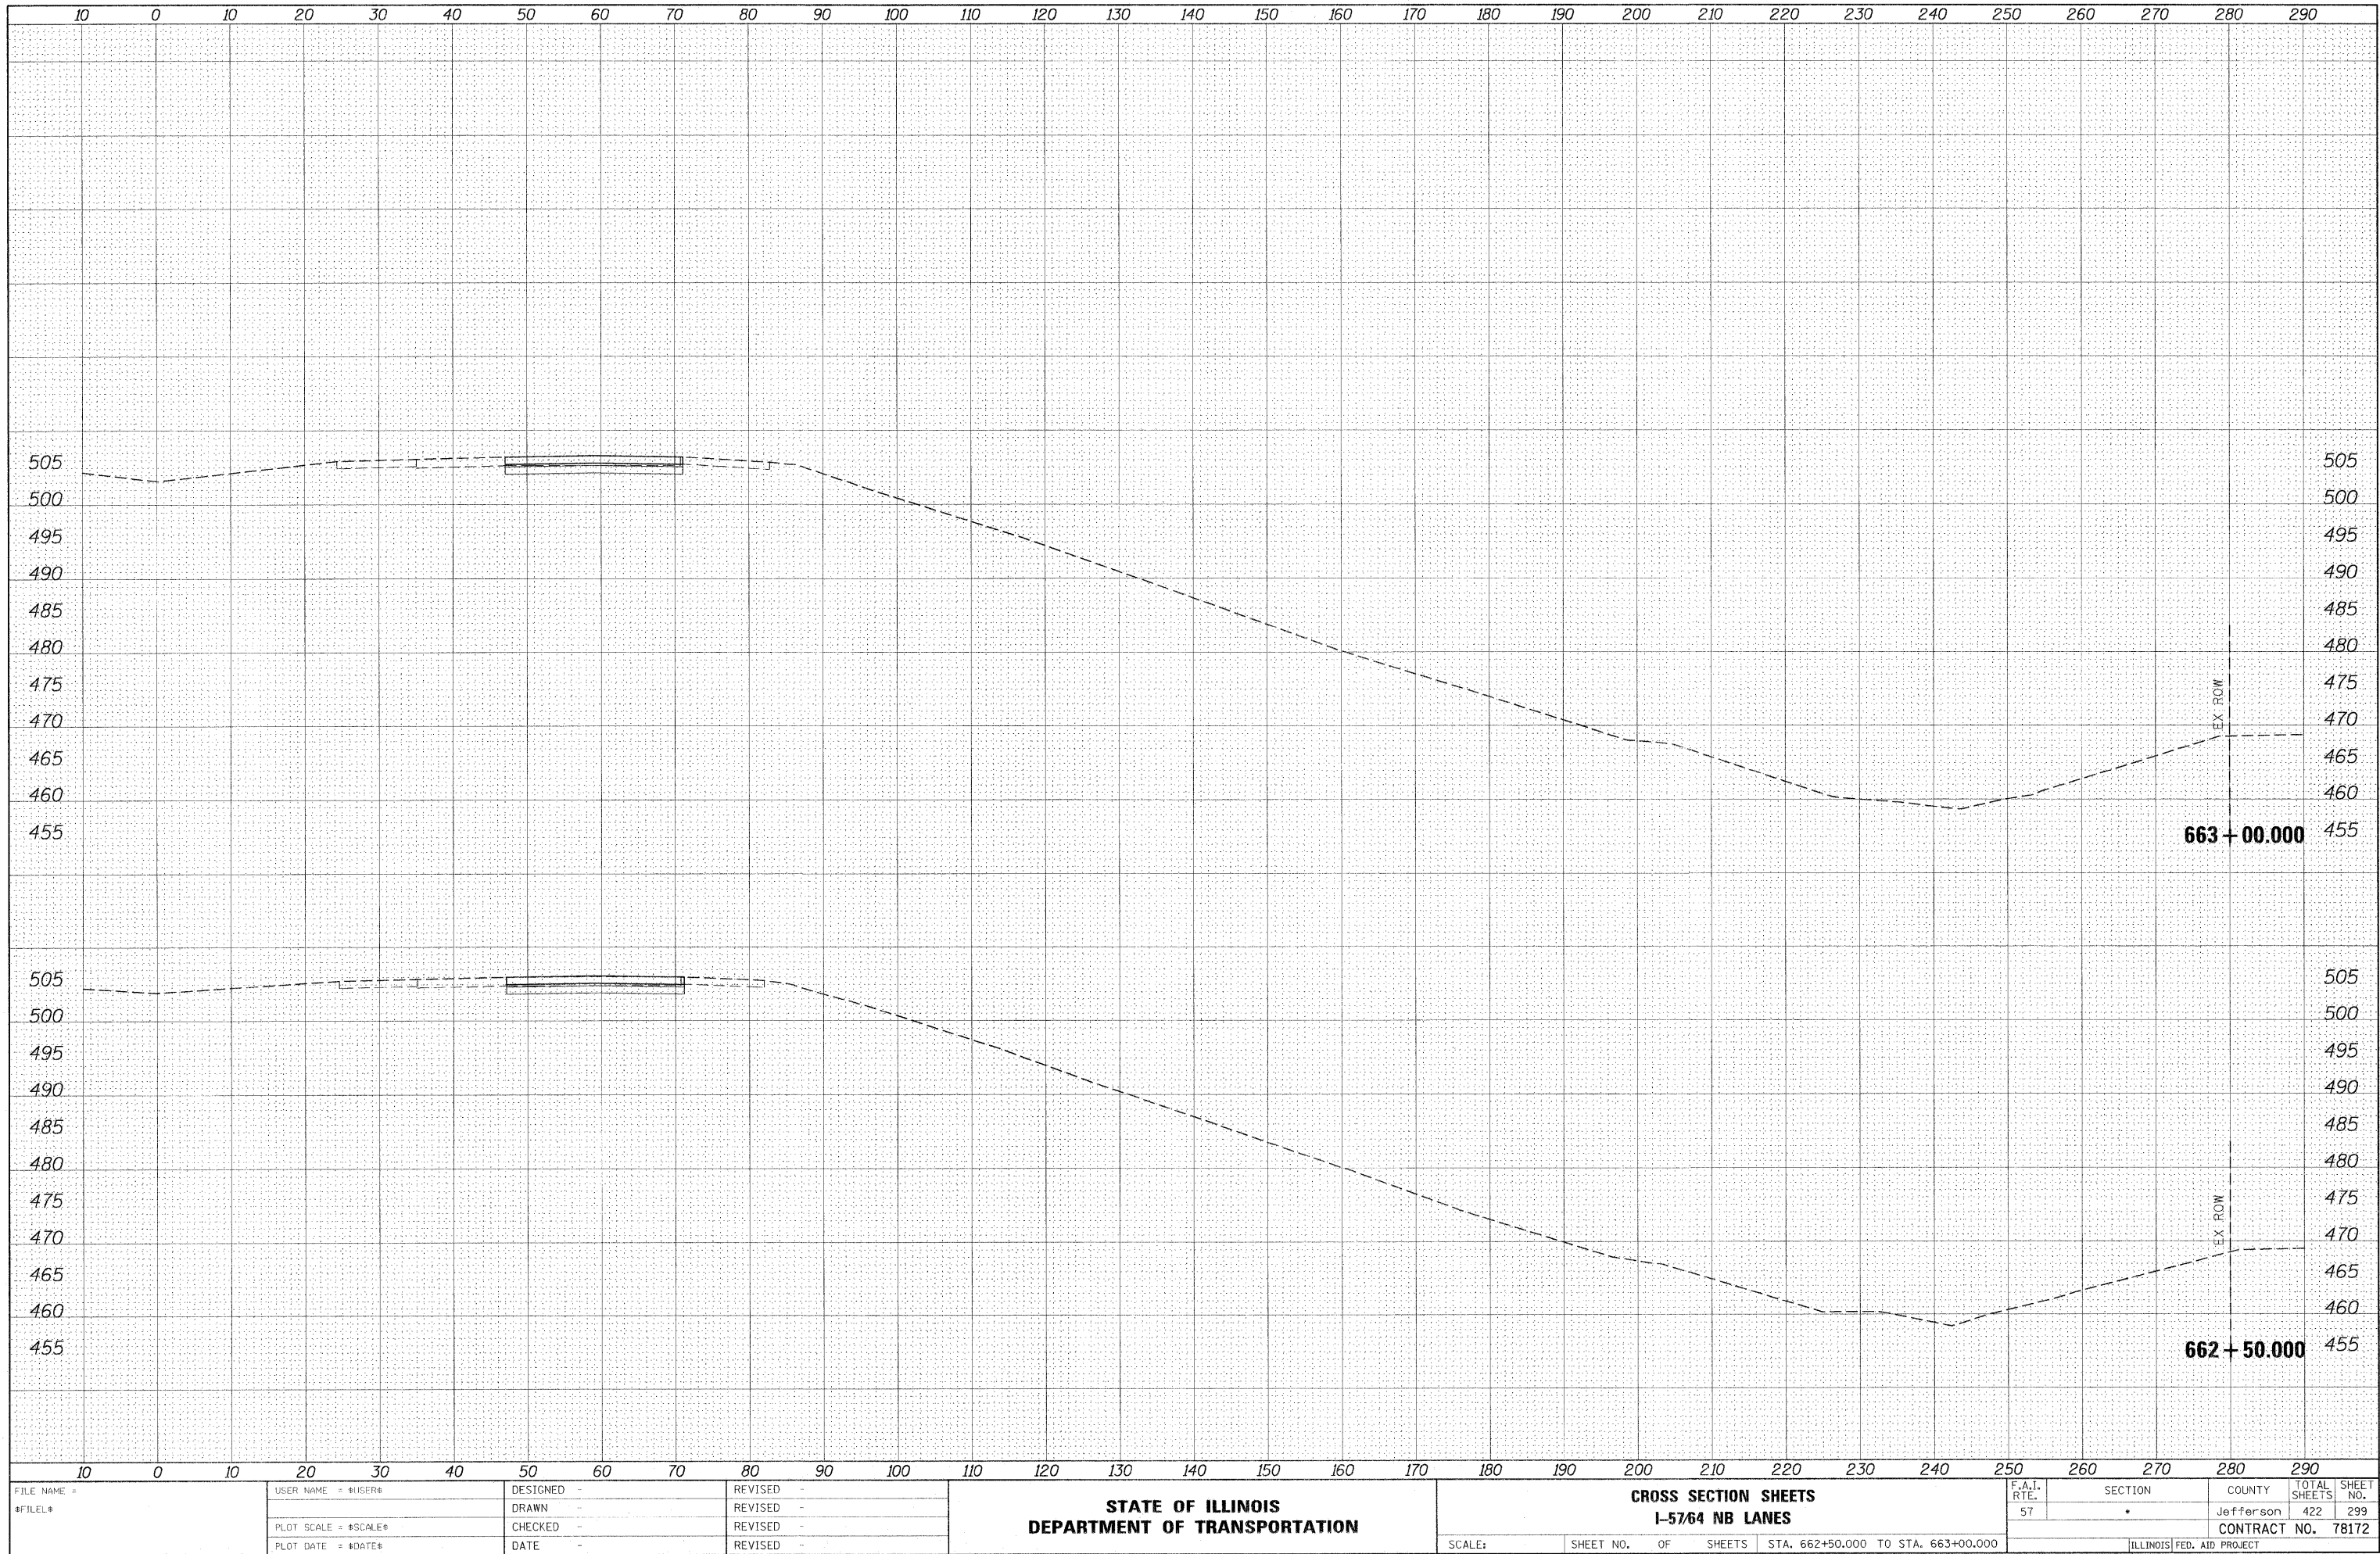

FINAL	SURVEYED	BY	DATE
SURVEY	PLotted		
NOTE BOOK	PLotted		
NO.	AREAS CHECKED		

ORIGINAL	SURVEYED	BY	DATE
SURVEY	PLotted		
NOTE BOOK	PLotted		
NO.	AREAS CHECKED		

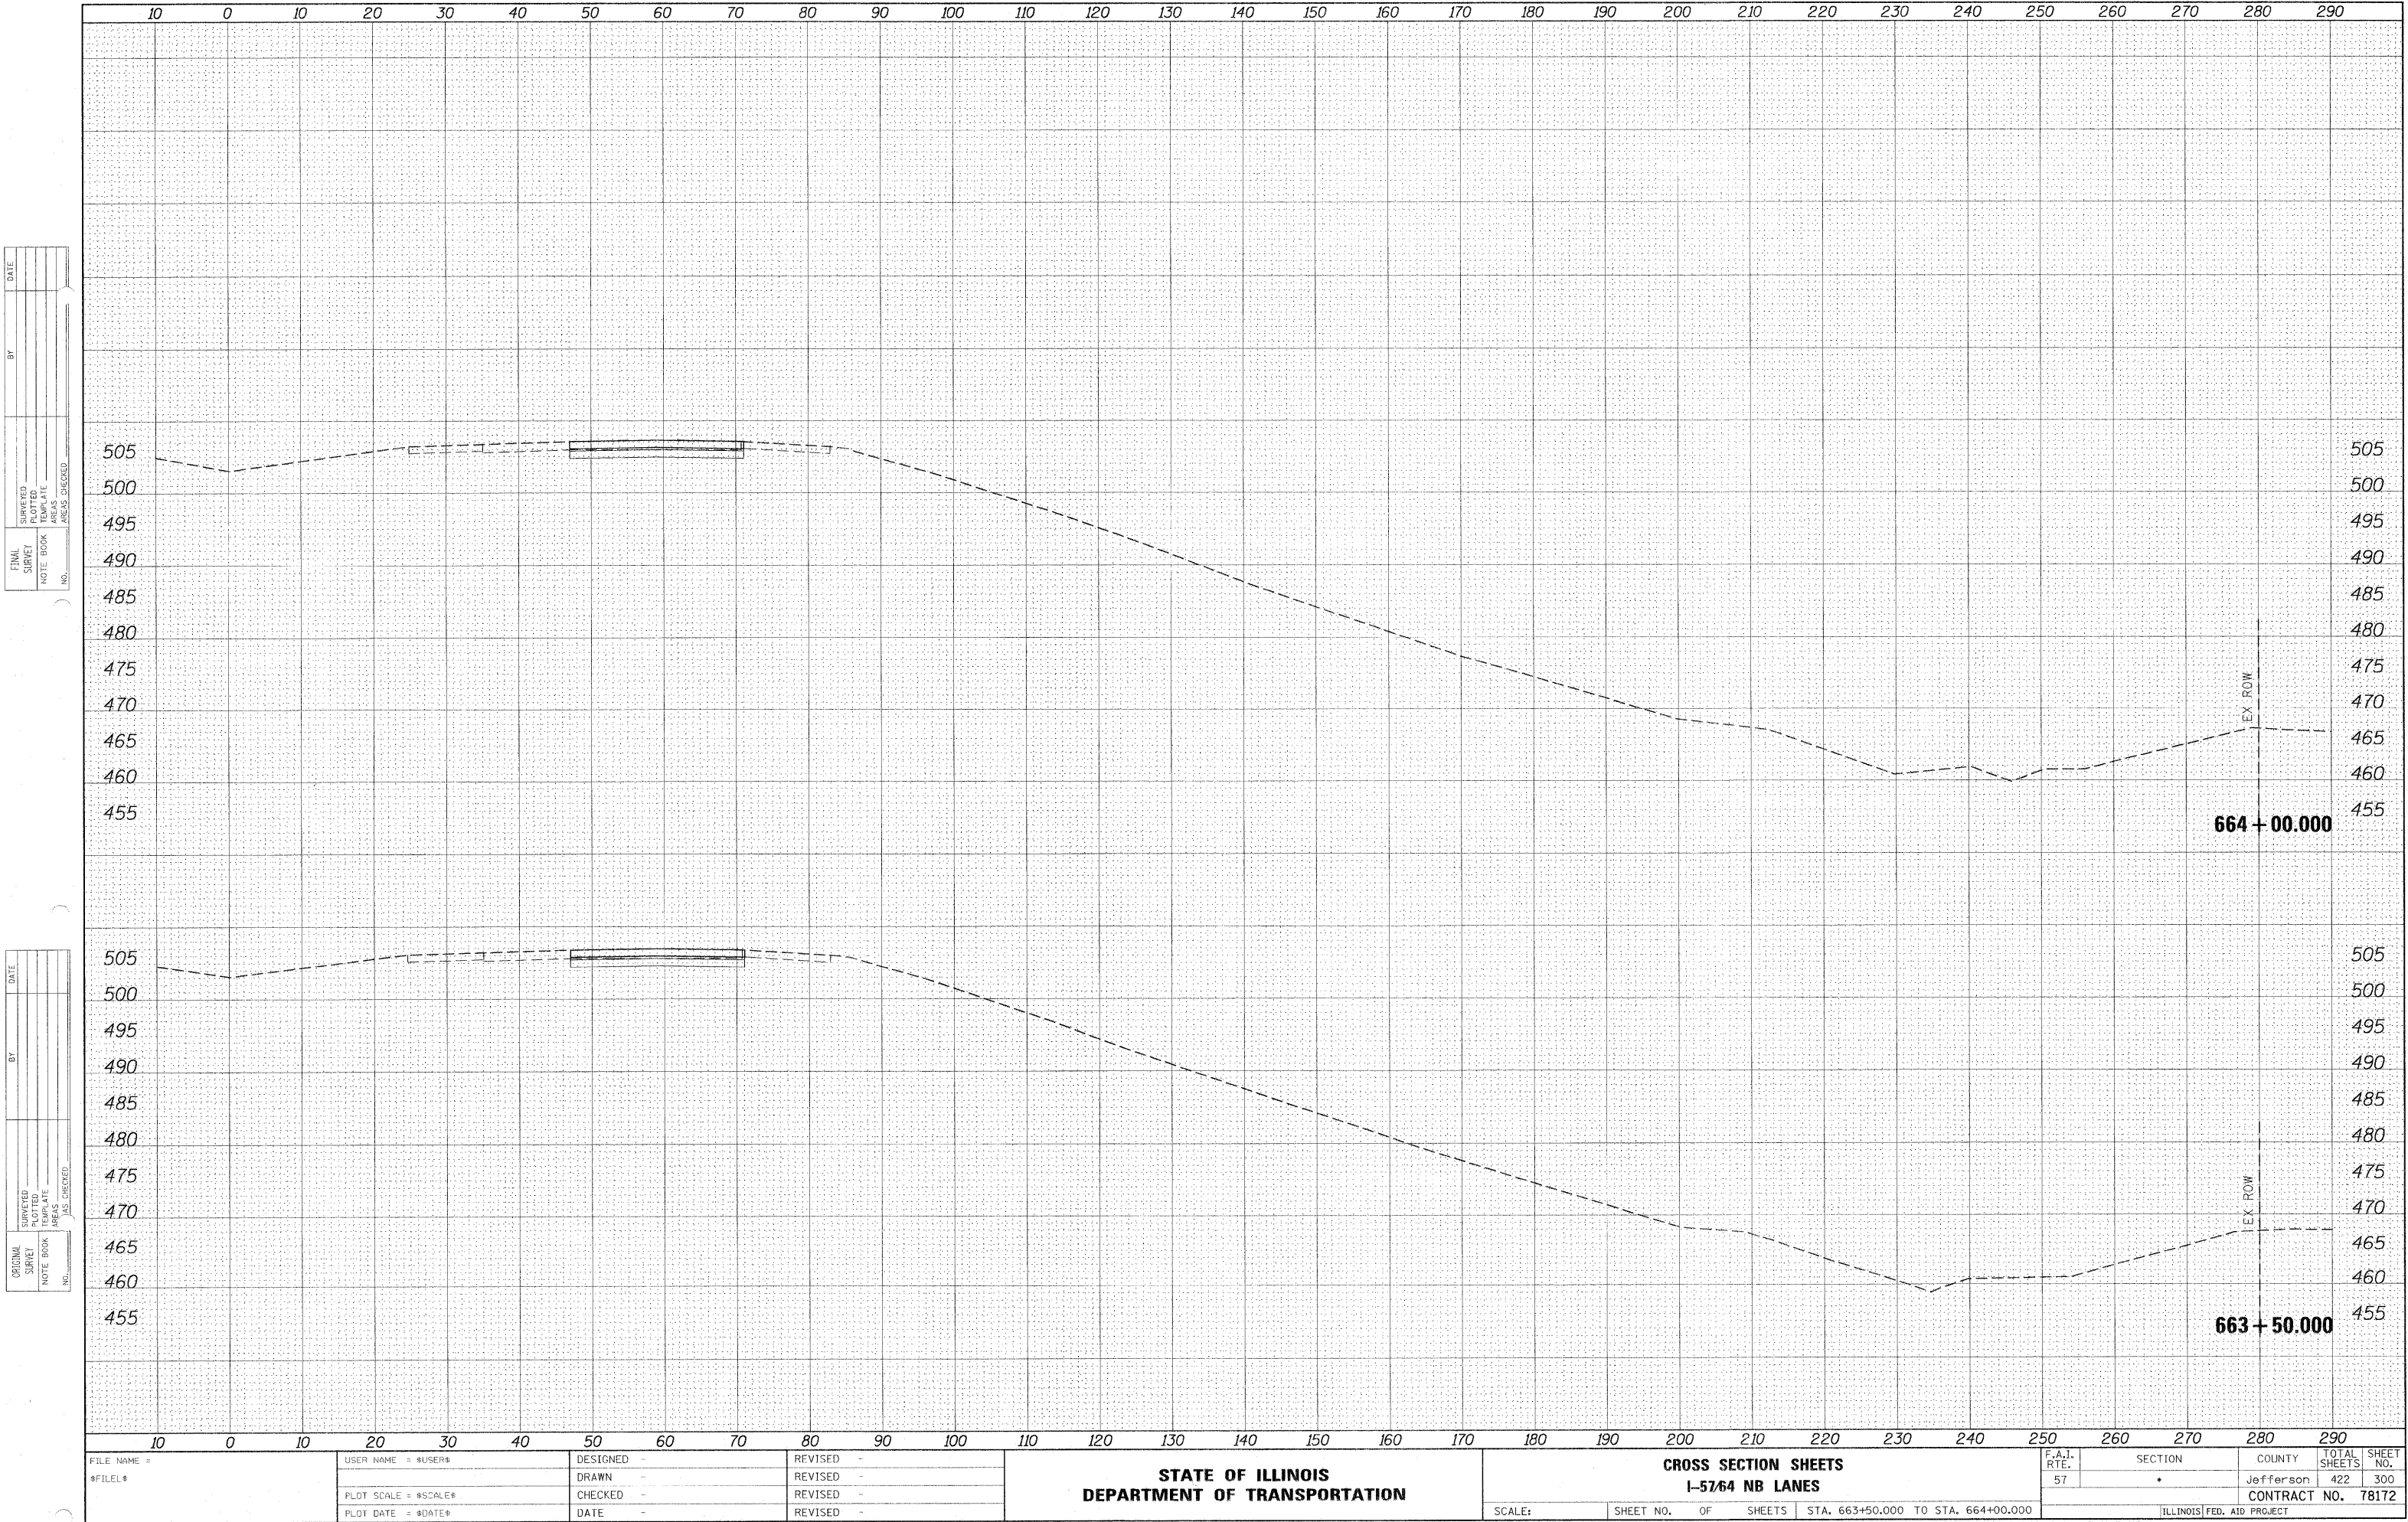

FILE NAME =	USER NAME = #USER#	DESIGNED -	REVISED -	STATE OF ILLINOIS DEPARTMENT OF TRANSPORTATION	CROSS SECTION SHEETS I-57/64 NB LANES				F.A.I. RTE. 57	SECTION •	COUNTY Jefferson	TOTAL SHEETS 422	SHEET NO. 300
#FILE#		DRAWN -	REVISED -		SCALE:	SHEET NO.	OF	SHEETS	STA. 663+50.000 TO STA. 664+00.000	CONTRACT NO. 78172			
		CHECKED -	REVISED -							ILLINOIS FED. AID PROJECT			
		DATE -	REVISED -							(41-2-1,41-3,41-3-1)R-1			