
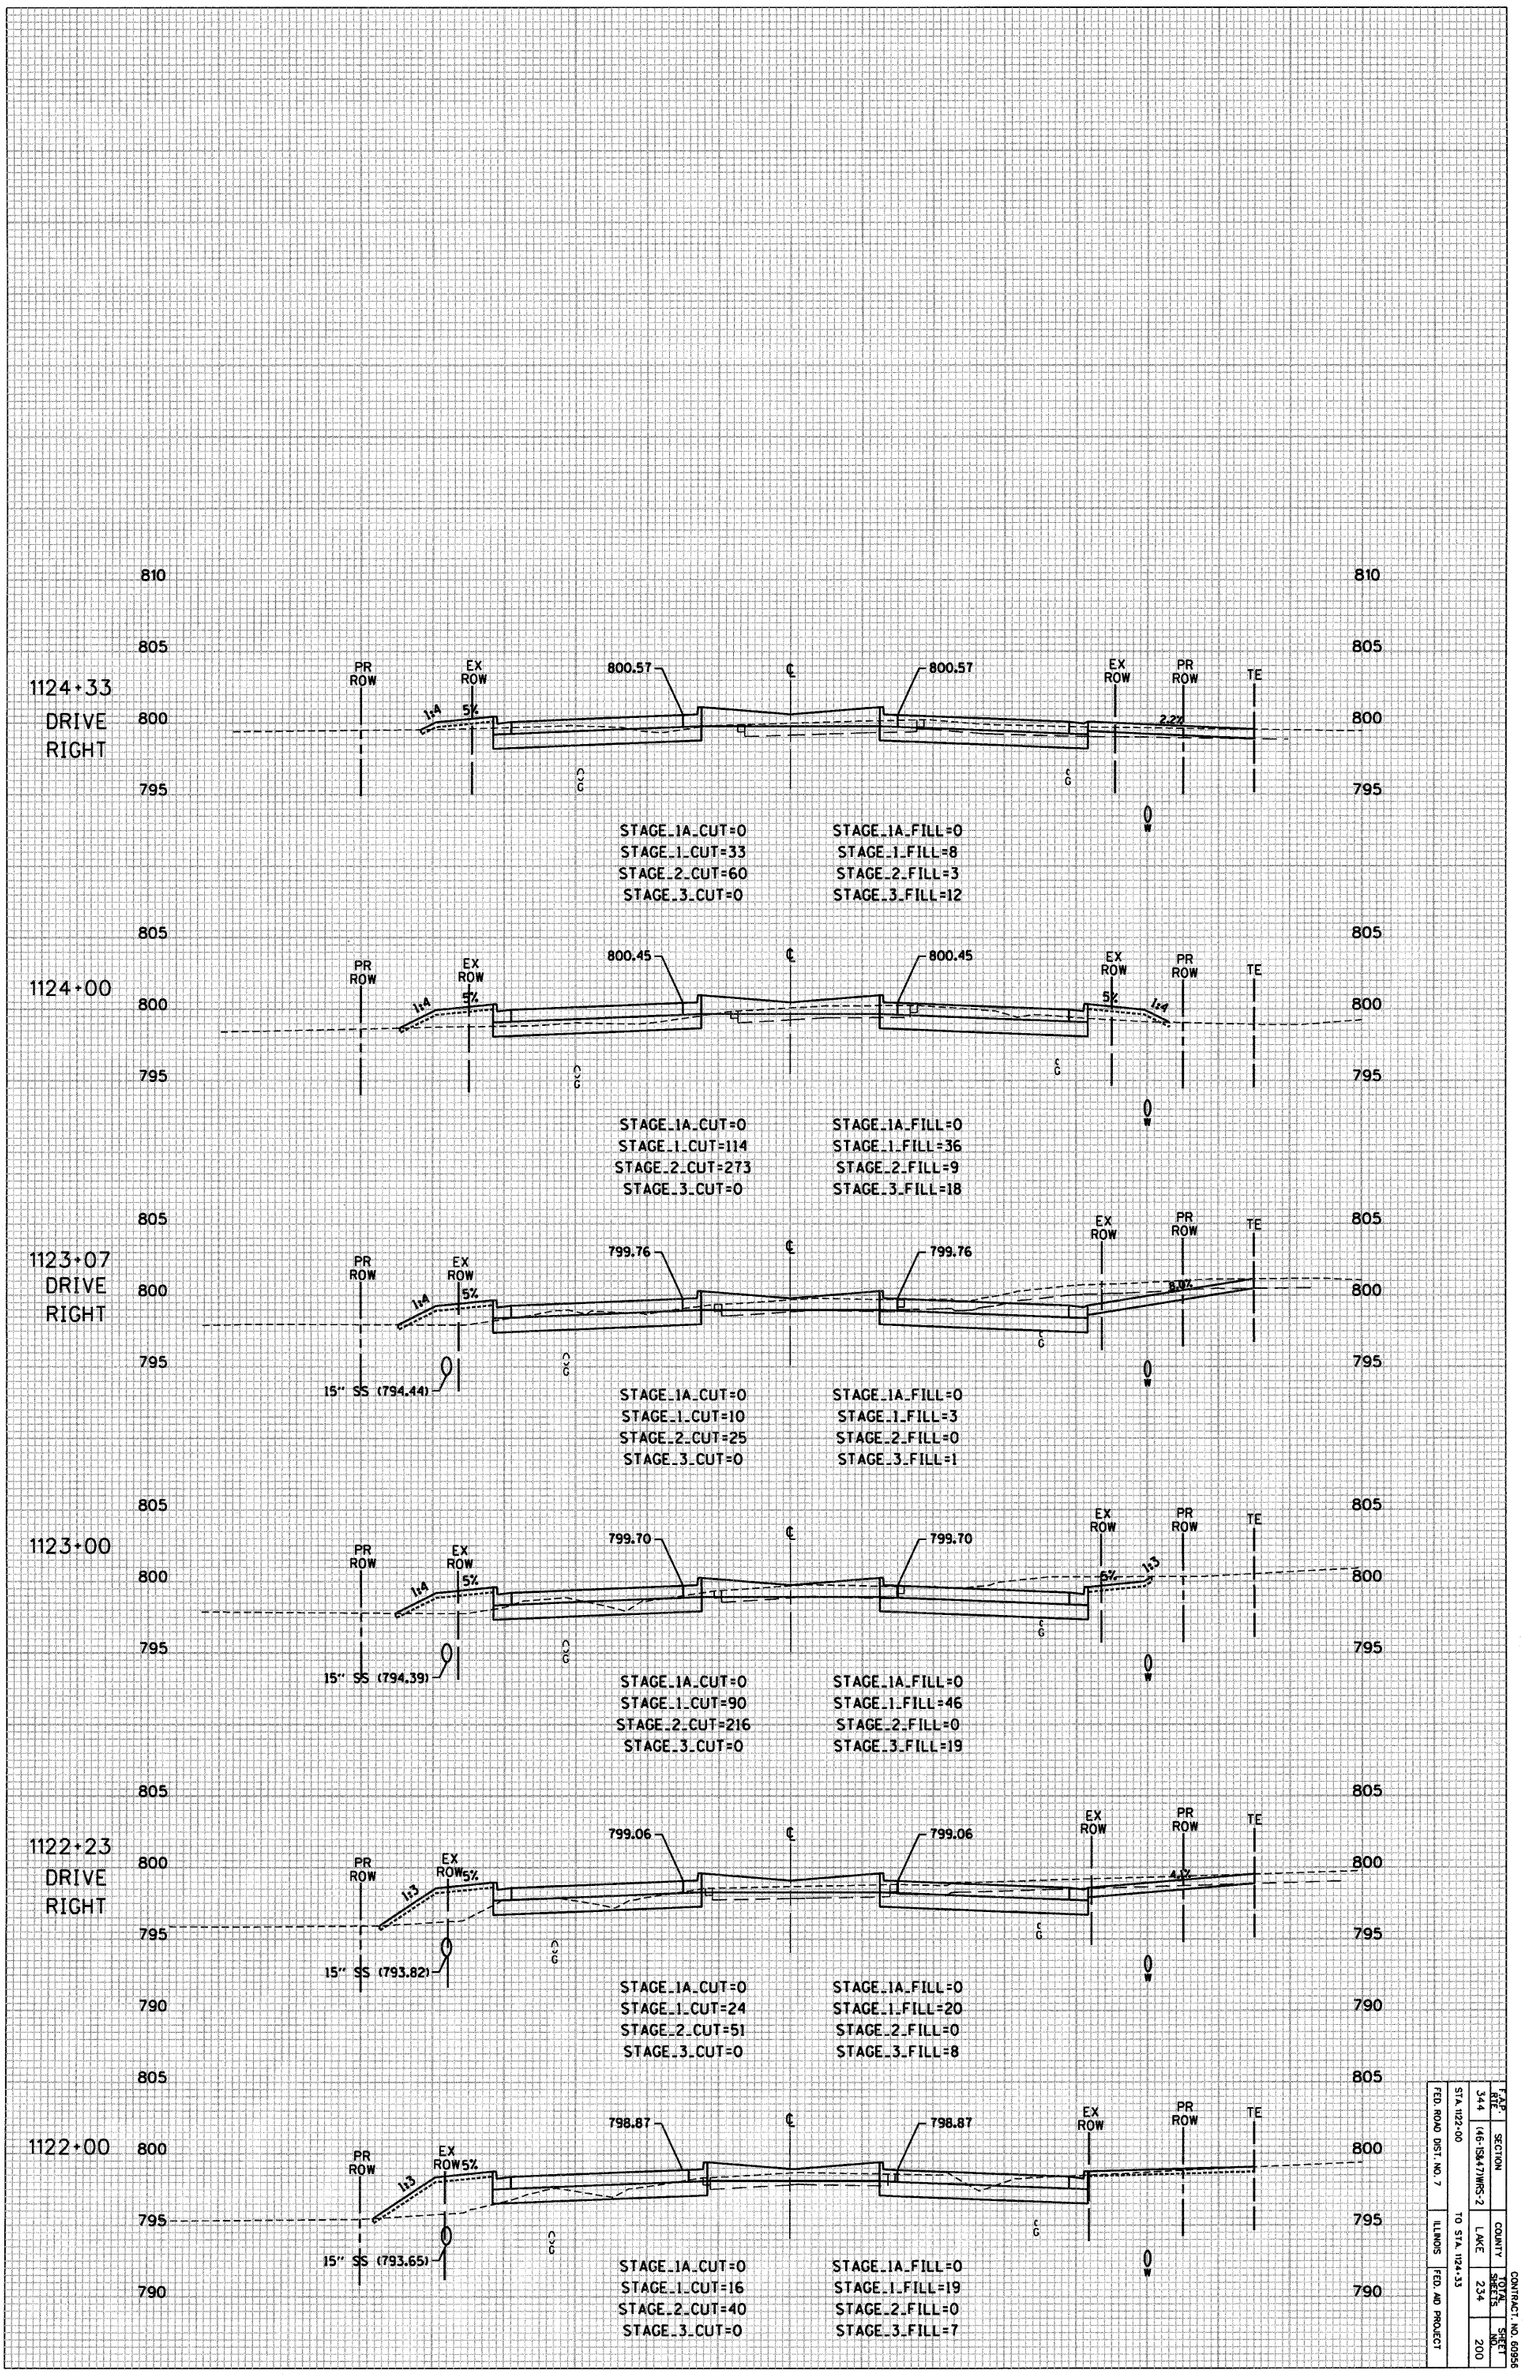


F.A.P. RTE. 344	SECTION (46-15&47)RRS-2	COUNTY LAKE	CONTRACT NO. 60956 SHEET NO. 234	TOTAL SHEETS 200	
FED. ROAD DIST. NO. 7	STA. 1122+00	TO STA. 1124+33			
ILLINOIS	FED. AID PROJECT				


CONTRACT. NO. 60956

F.A.P. RTE.	SECTION	COUNTY	TOTAL SHEETS	SHEET NO.
344	(46-1S&47)WRS-2	LAKE	234	201
STA. 1125+00	TO STA. 1125+00			
FED. ROAD DIST. NO. 7	ILLINOIS	FED. AID PROJECT		

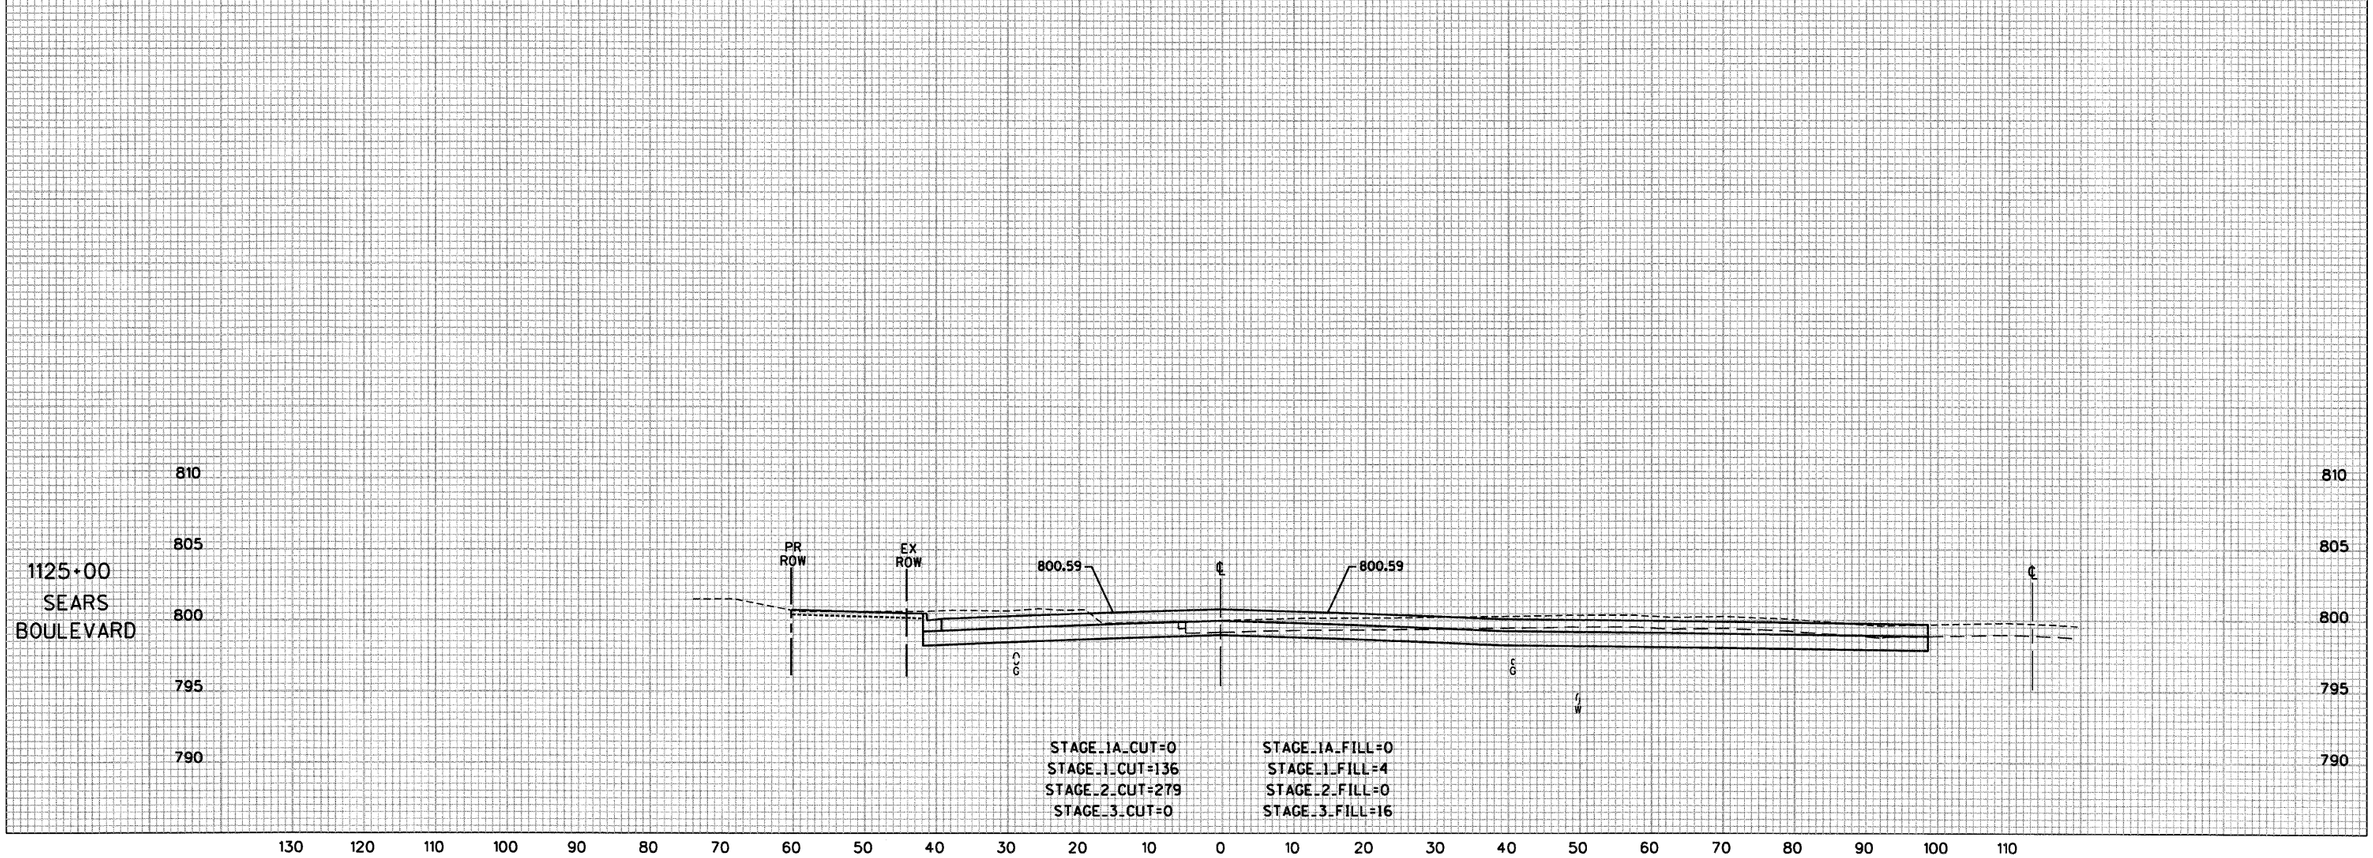

SCALE: 1" = 10' HORZ

U.S. ROUTE 45

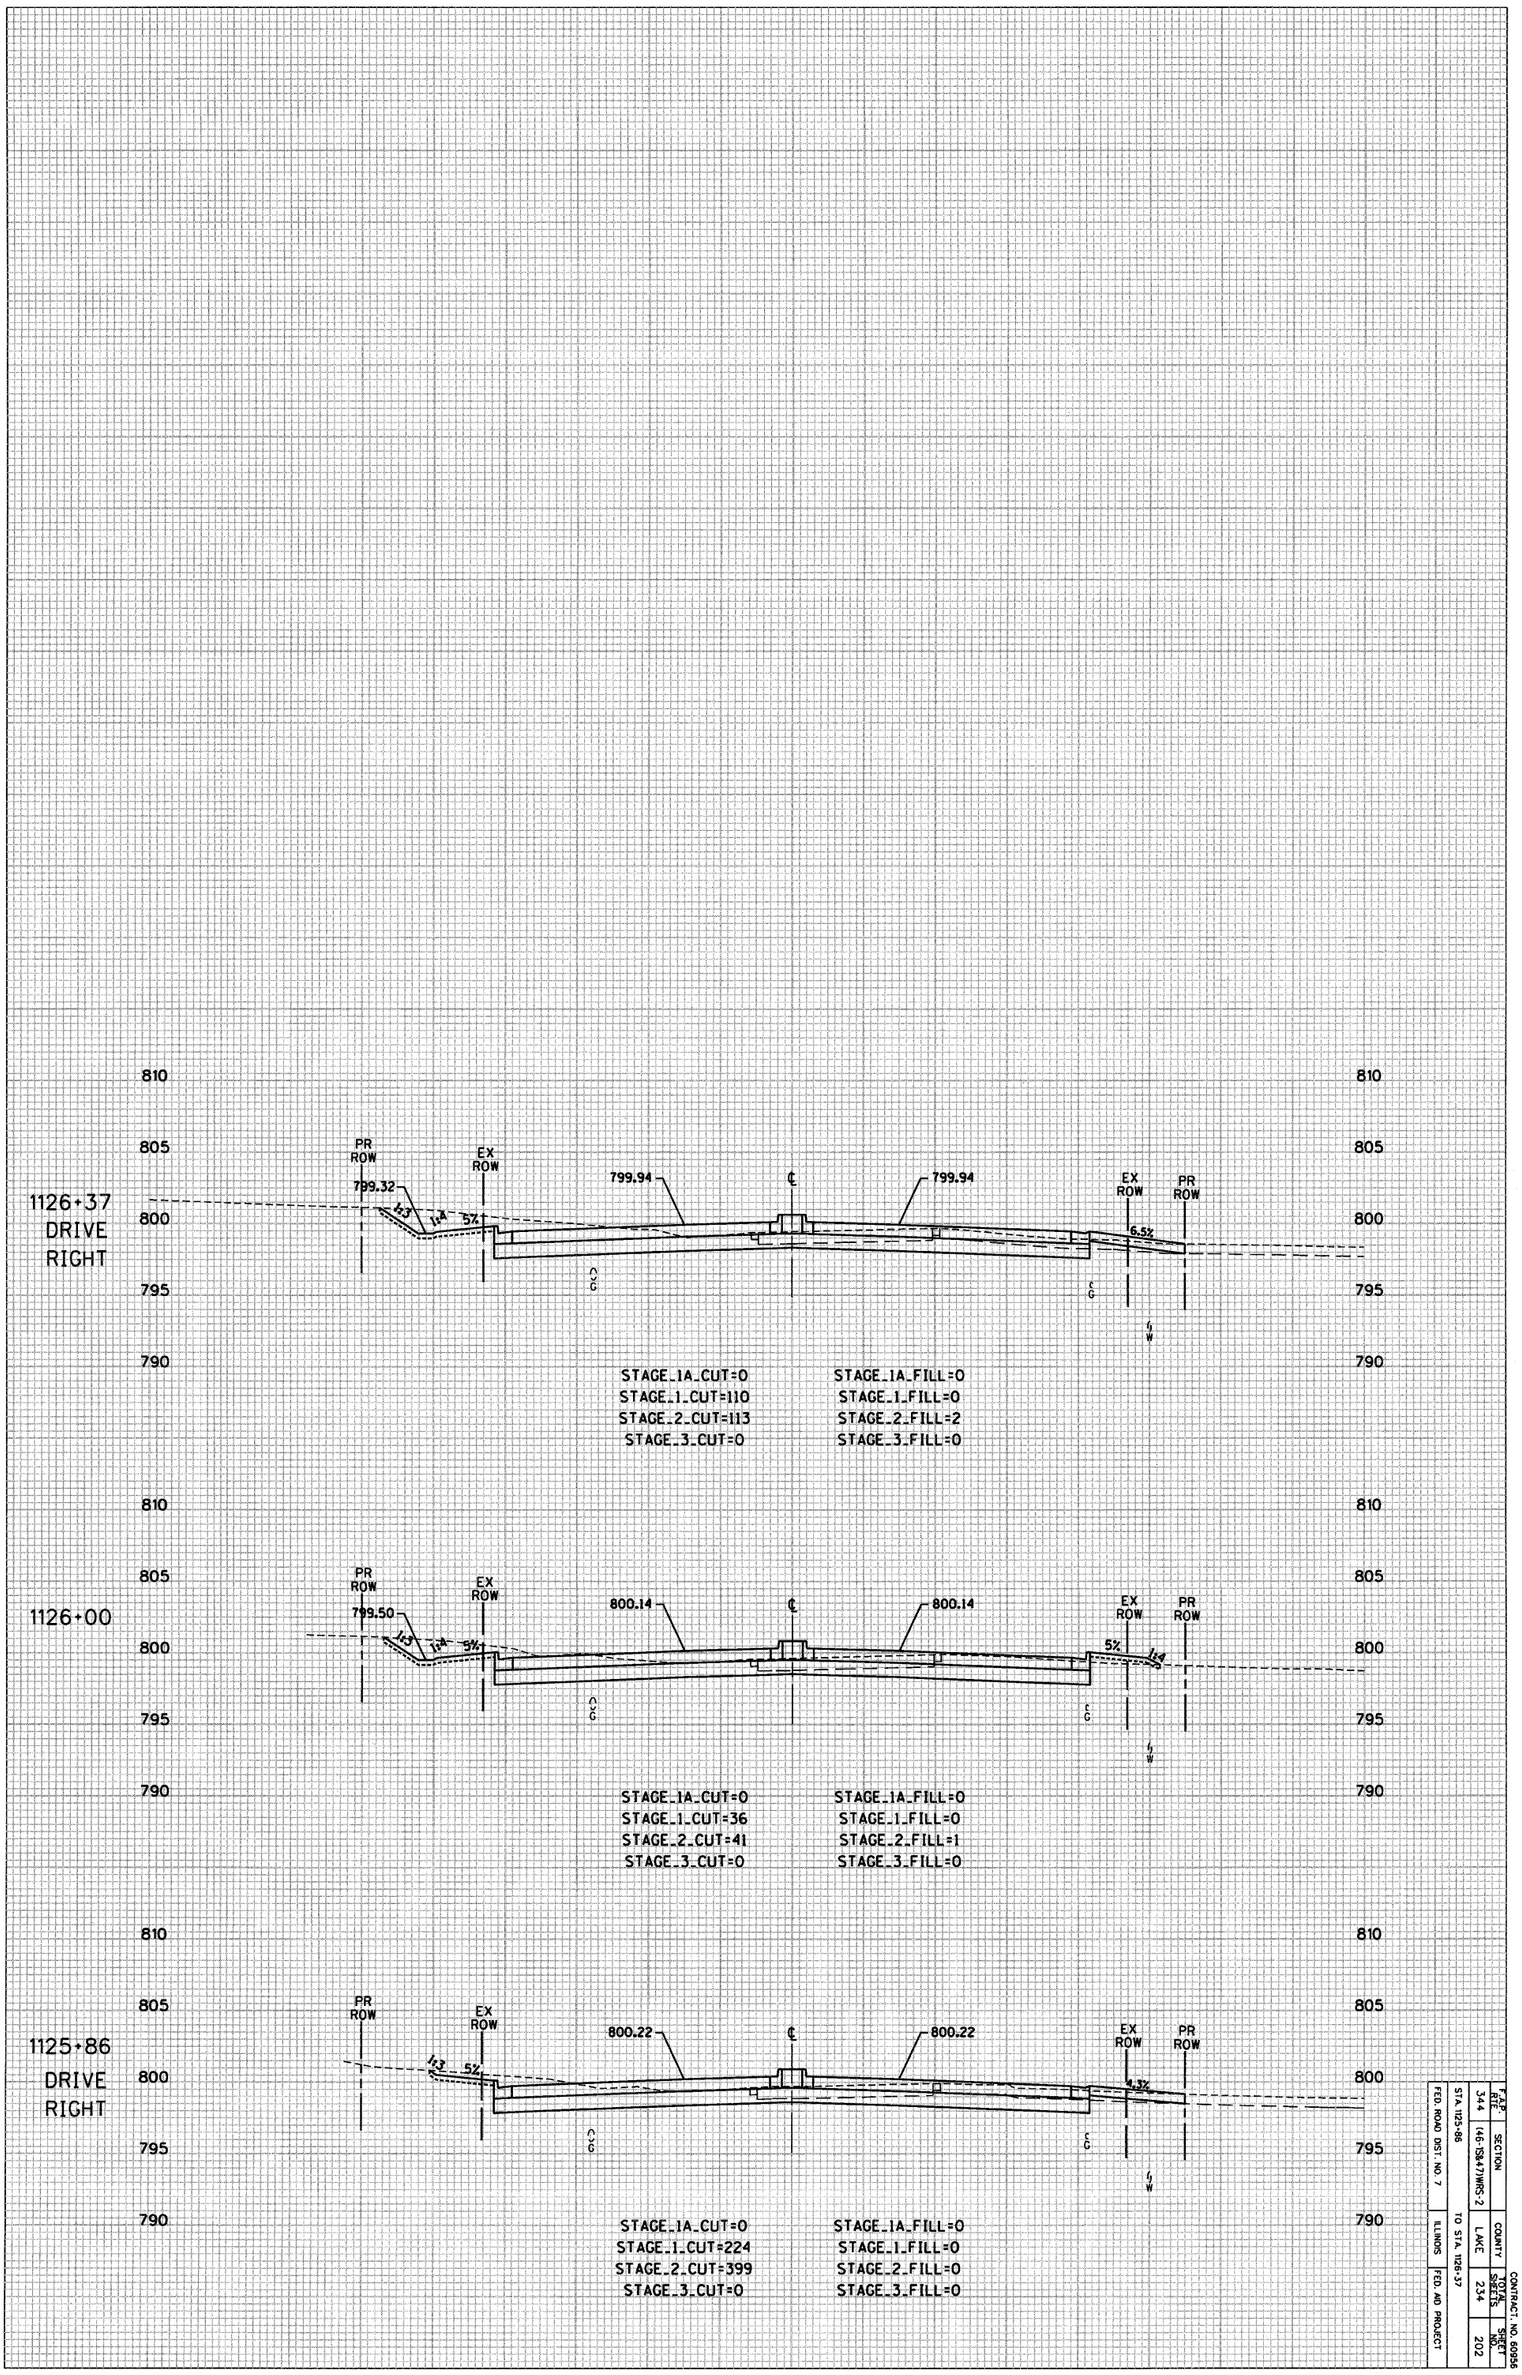


F.A.P. RTE. 344	SECTION (46-15R47)WRS-2	COUNTY LAKE	TOTAL SHEETS 234	SHEET NO. 202
FED. ROAD DIST. NO. 7	ILLINOIS	FED. AID PROJECT		

STA. 1125-86 TO STA. 1126-37

CONTRACT NO. 60956


CONTRACT. NO. 60956

F.A.P. RTE.	SECTION	COUNTY	TOTAL SHEETS	SHEET NO.
344	(46-1S&47)WRS-2	LAKE	234	203
STA. 1127+00		TO STA. 1128+00		
FED. ROAD DIST. NO. 7		ILLINOIS	FED. AID PROJECT	

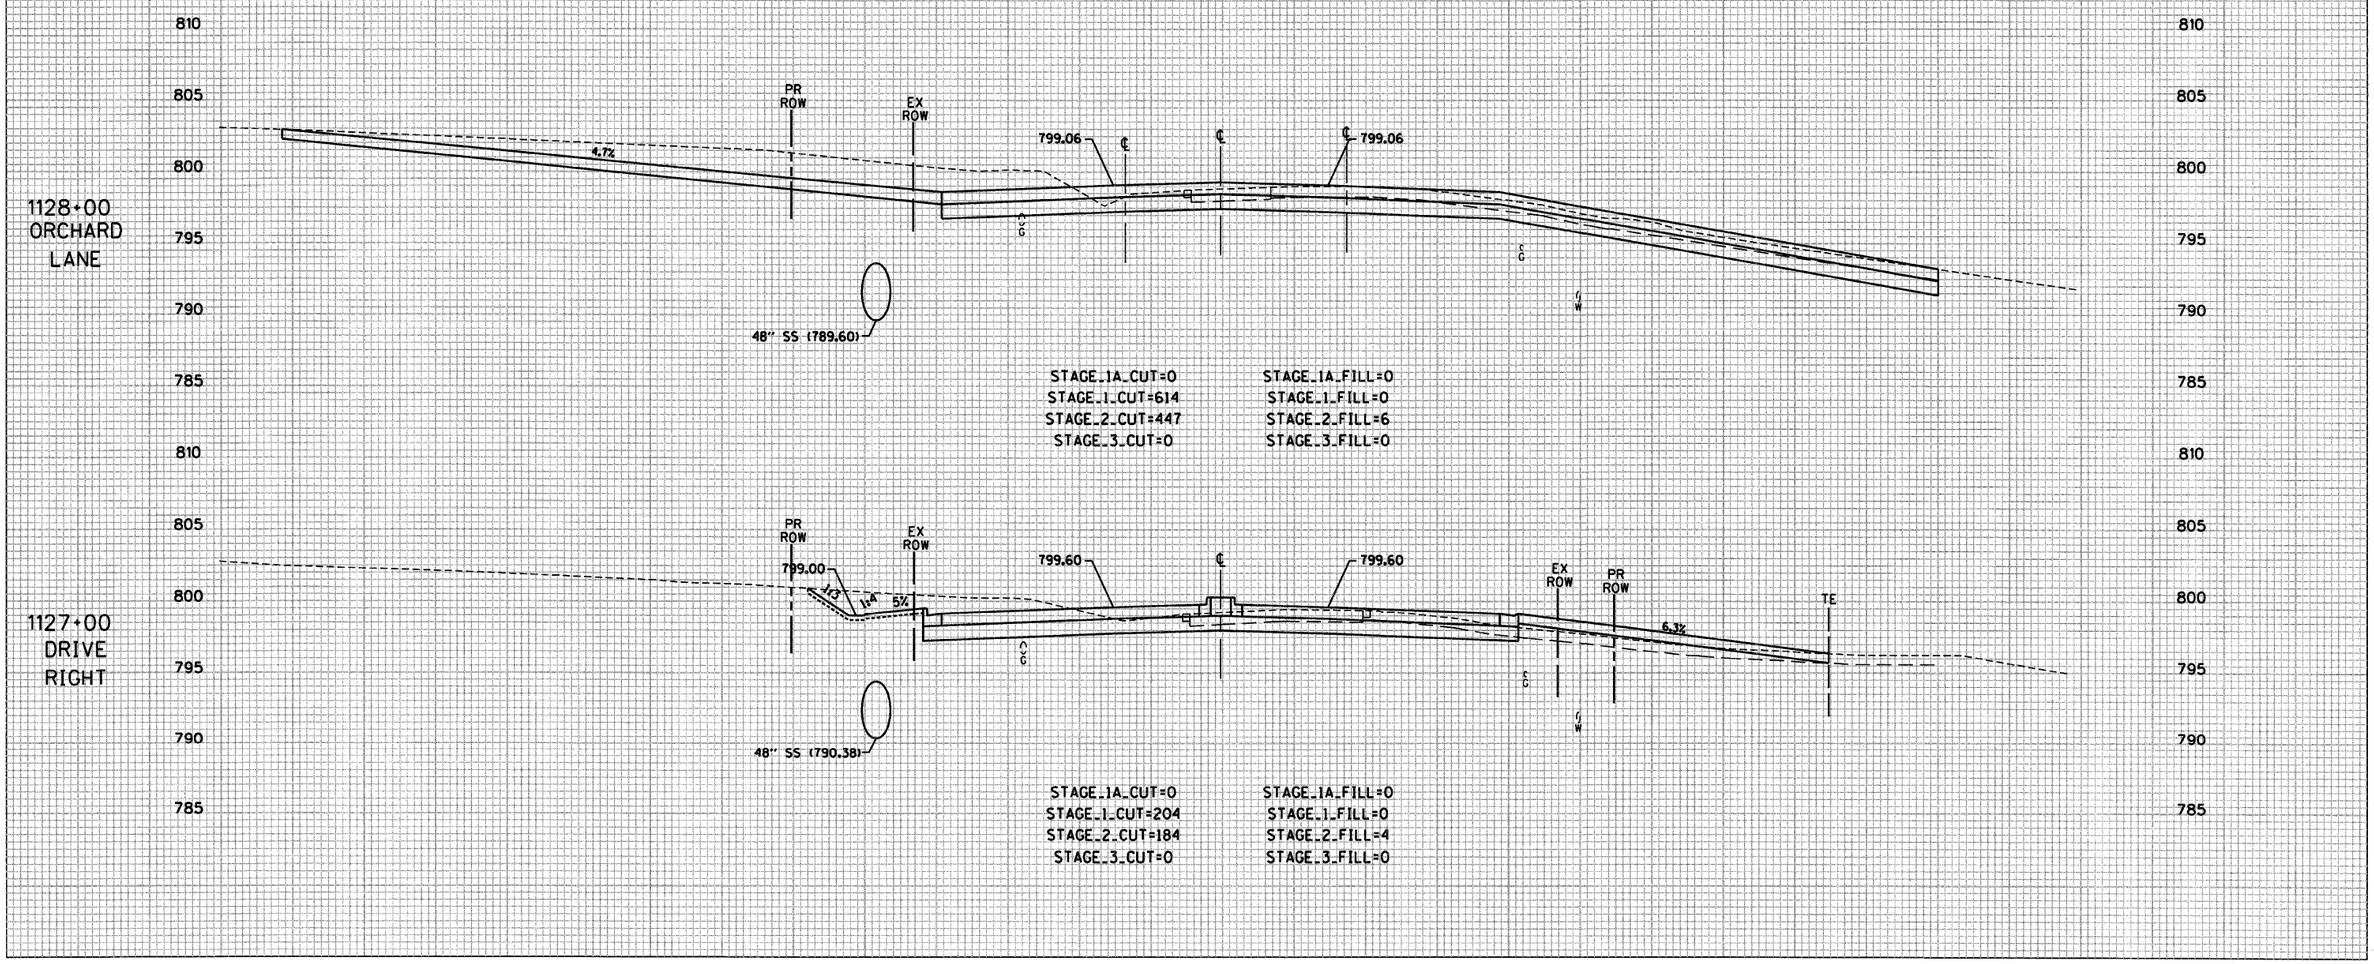


SCALE: 1" = 10' HORZ.

U.S. ROUTE 45

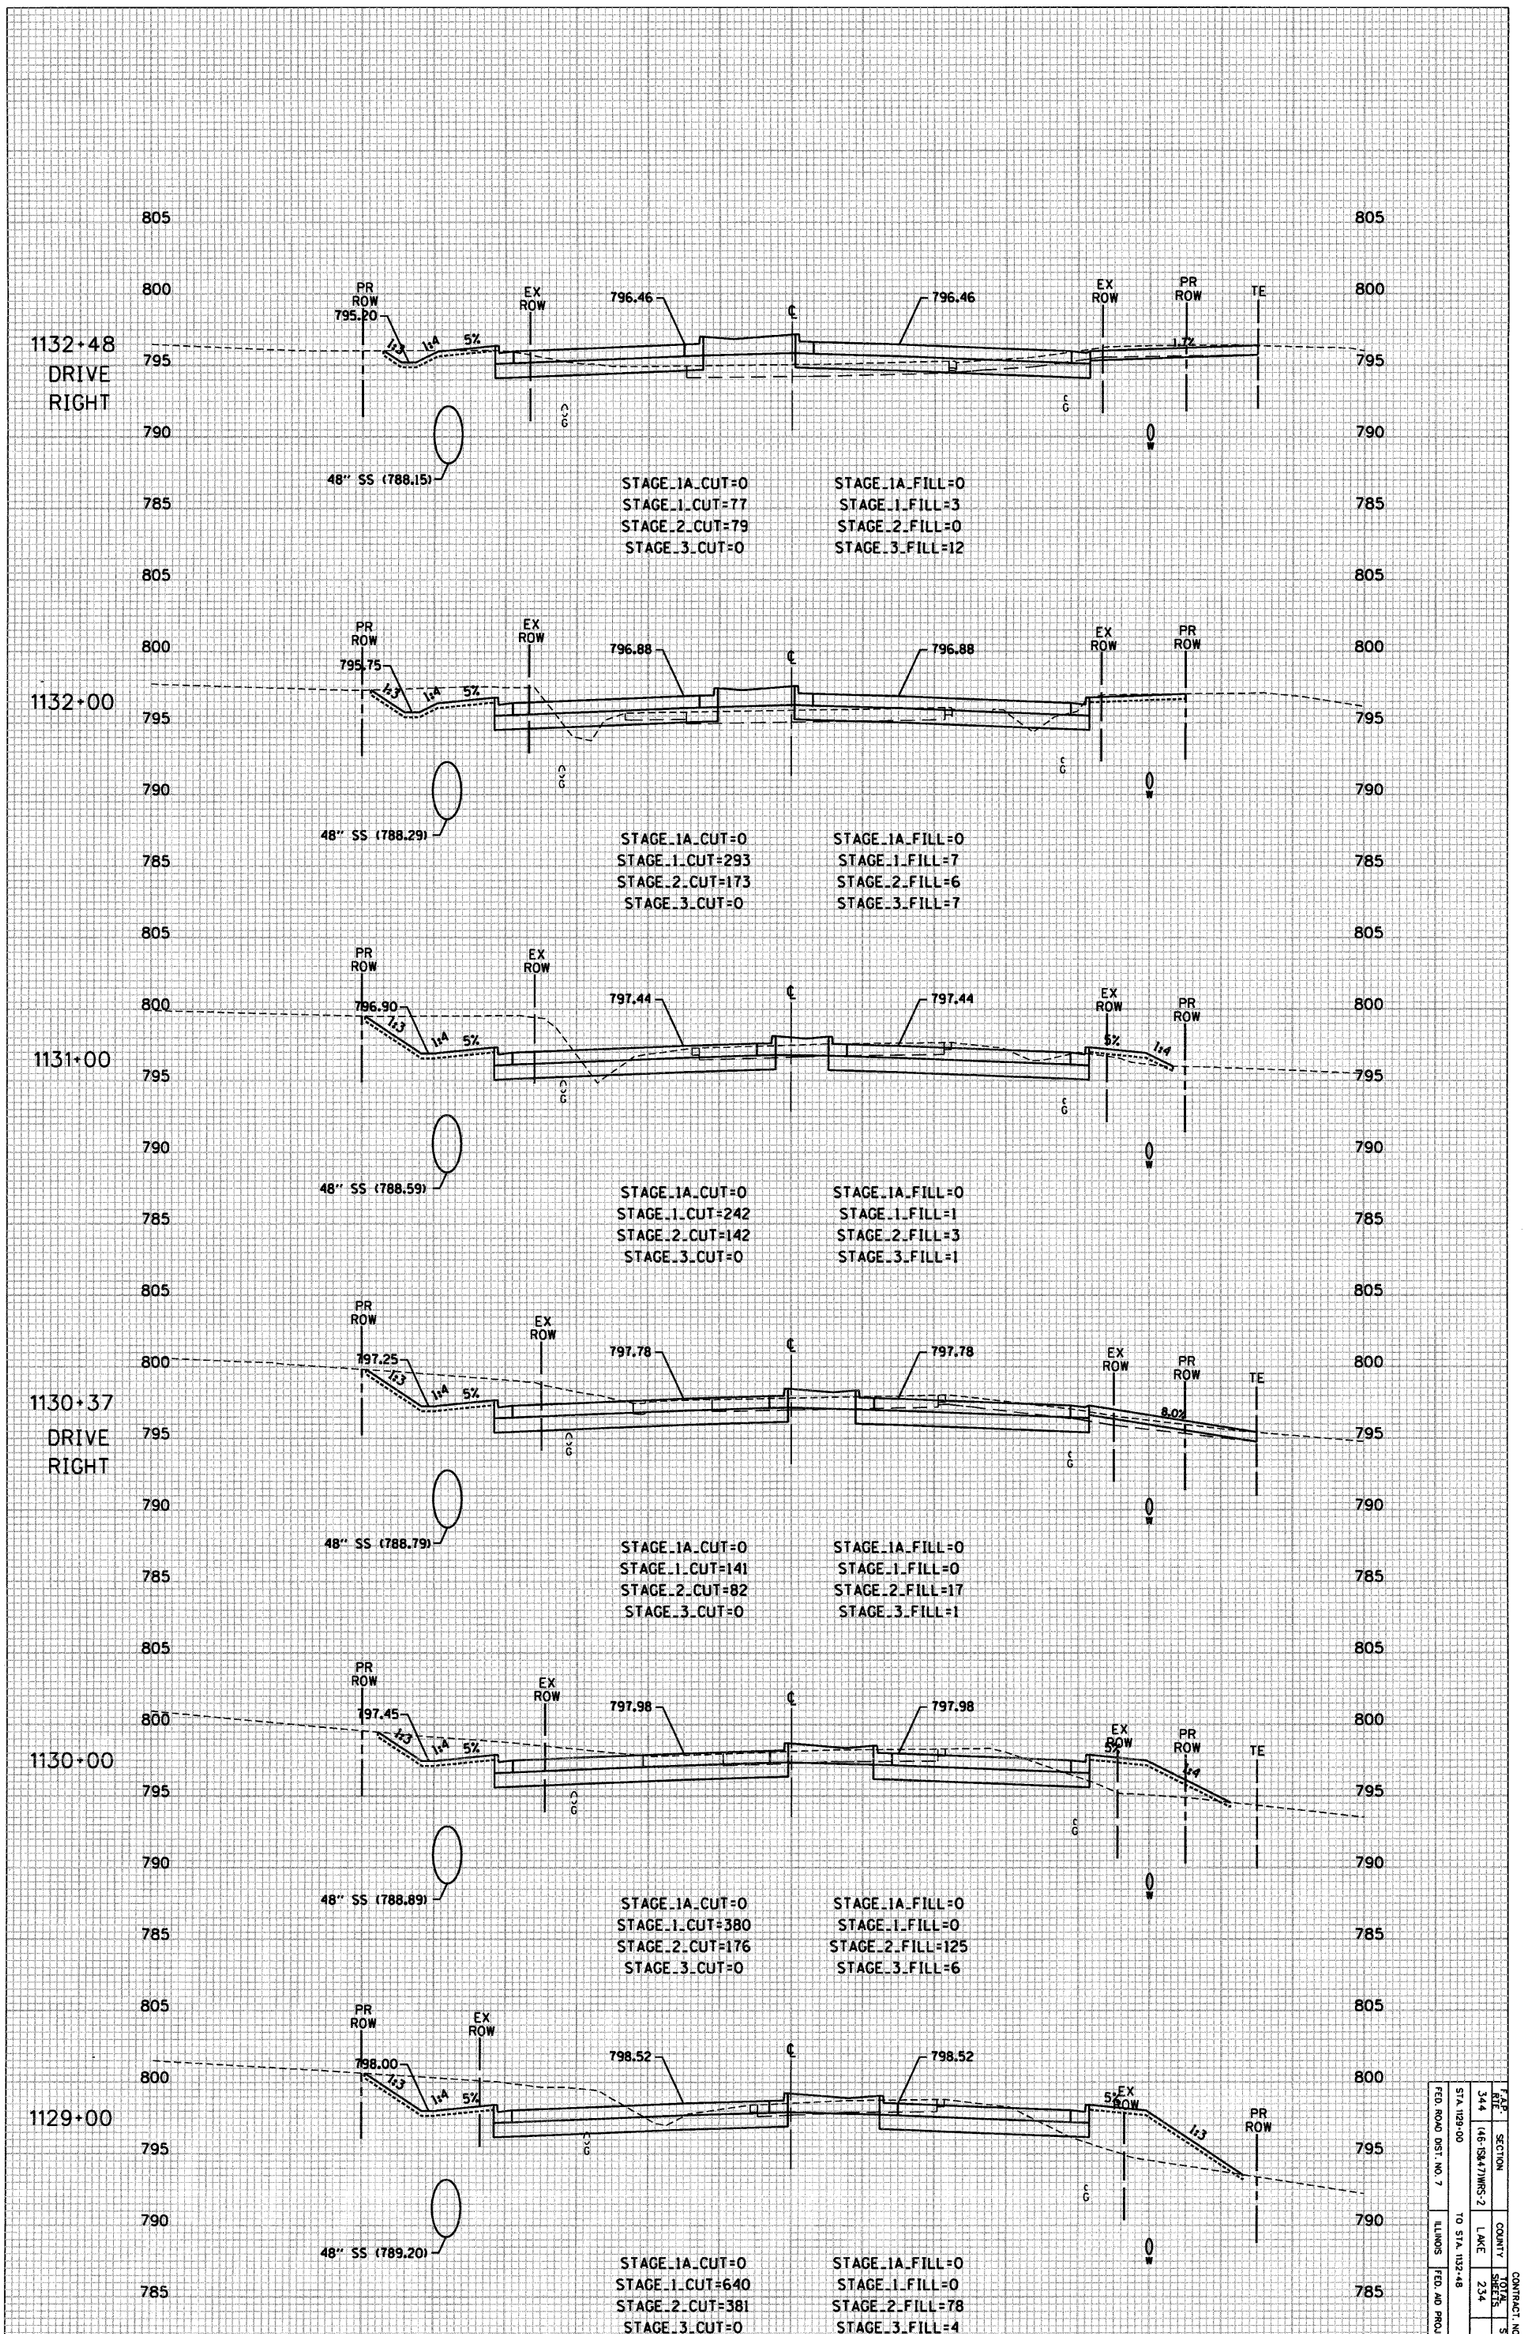

F.A.P. RTE.	SECTION		COUNTY	TOTAL SHEET	CONTRACT NO. 60935
344	(46-1584-17)WRS-2		LAKE	234	
FED. ROAD DIST. NO. 7	ILLINOIS	FED. AID PROJECT	STA. 1129+00	TO STA. 1132+48	SHEET NO. 204


U.S. ROUTE 45

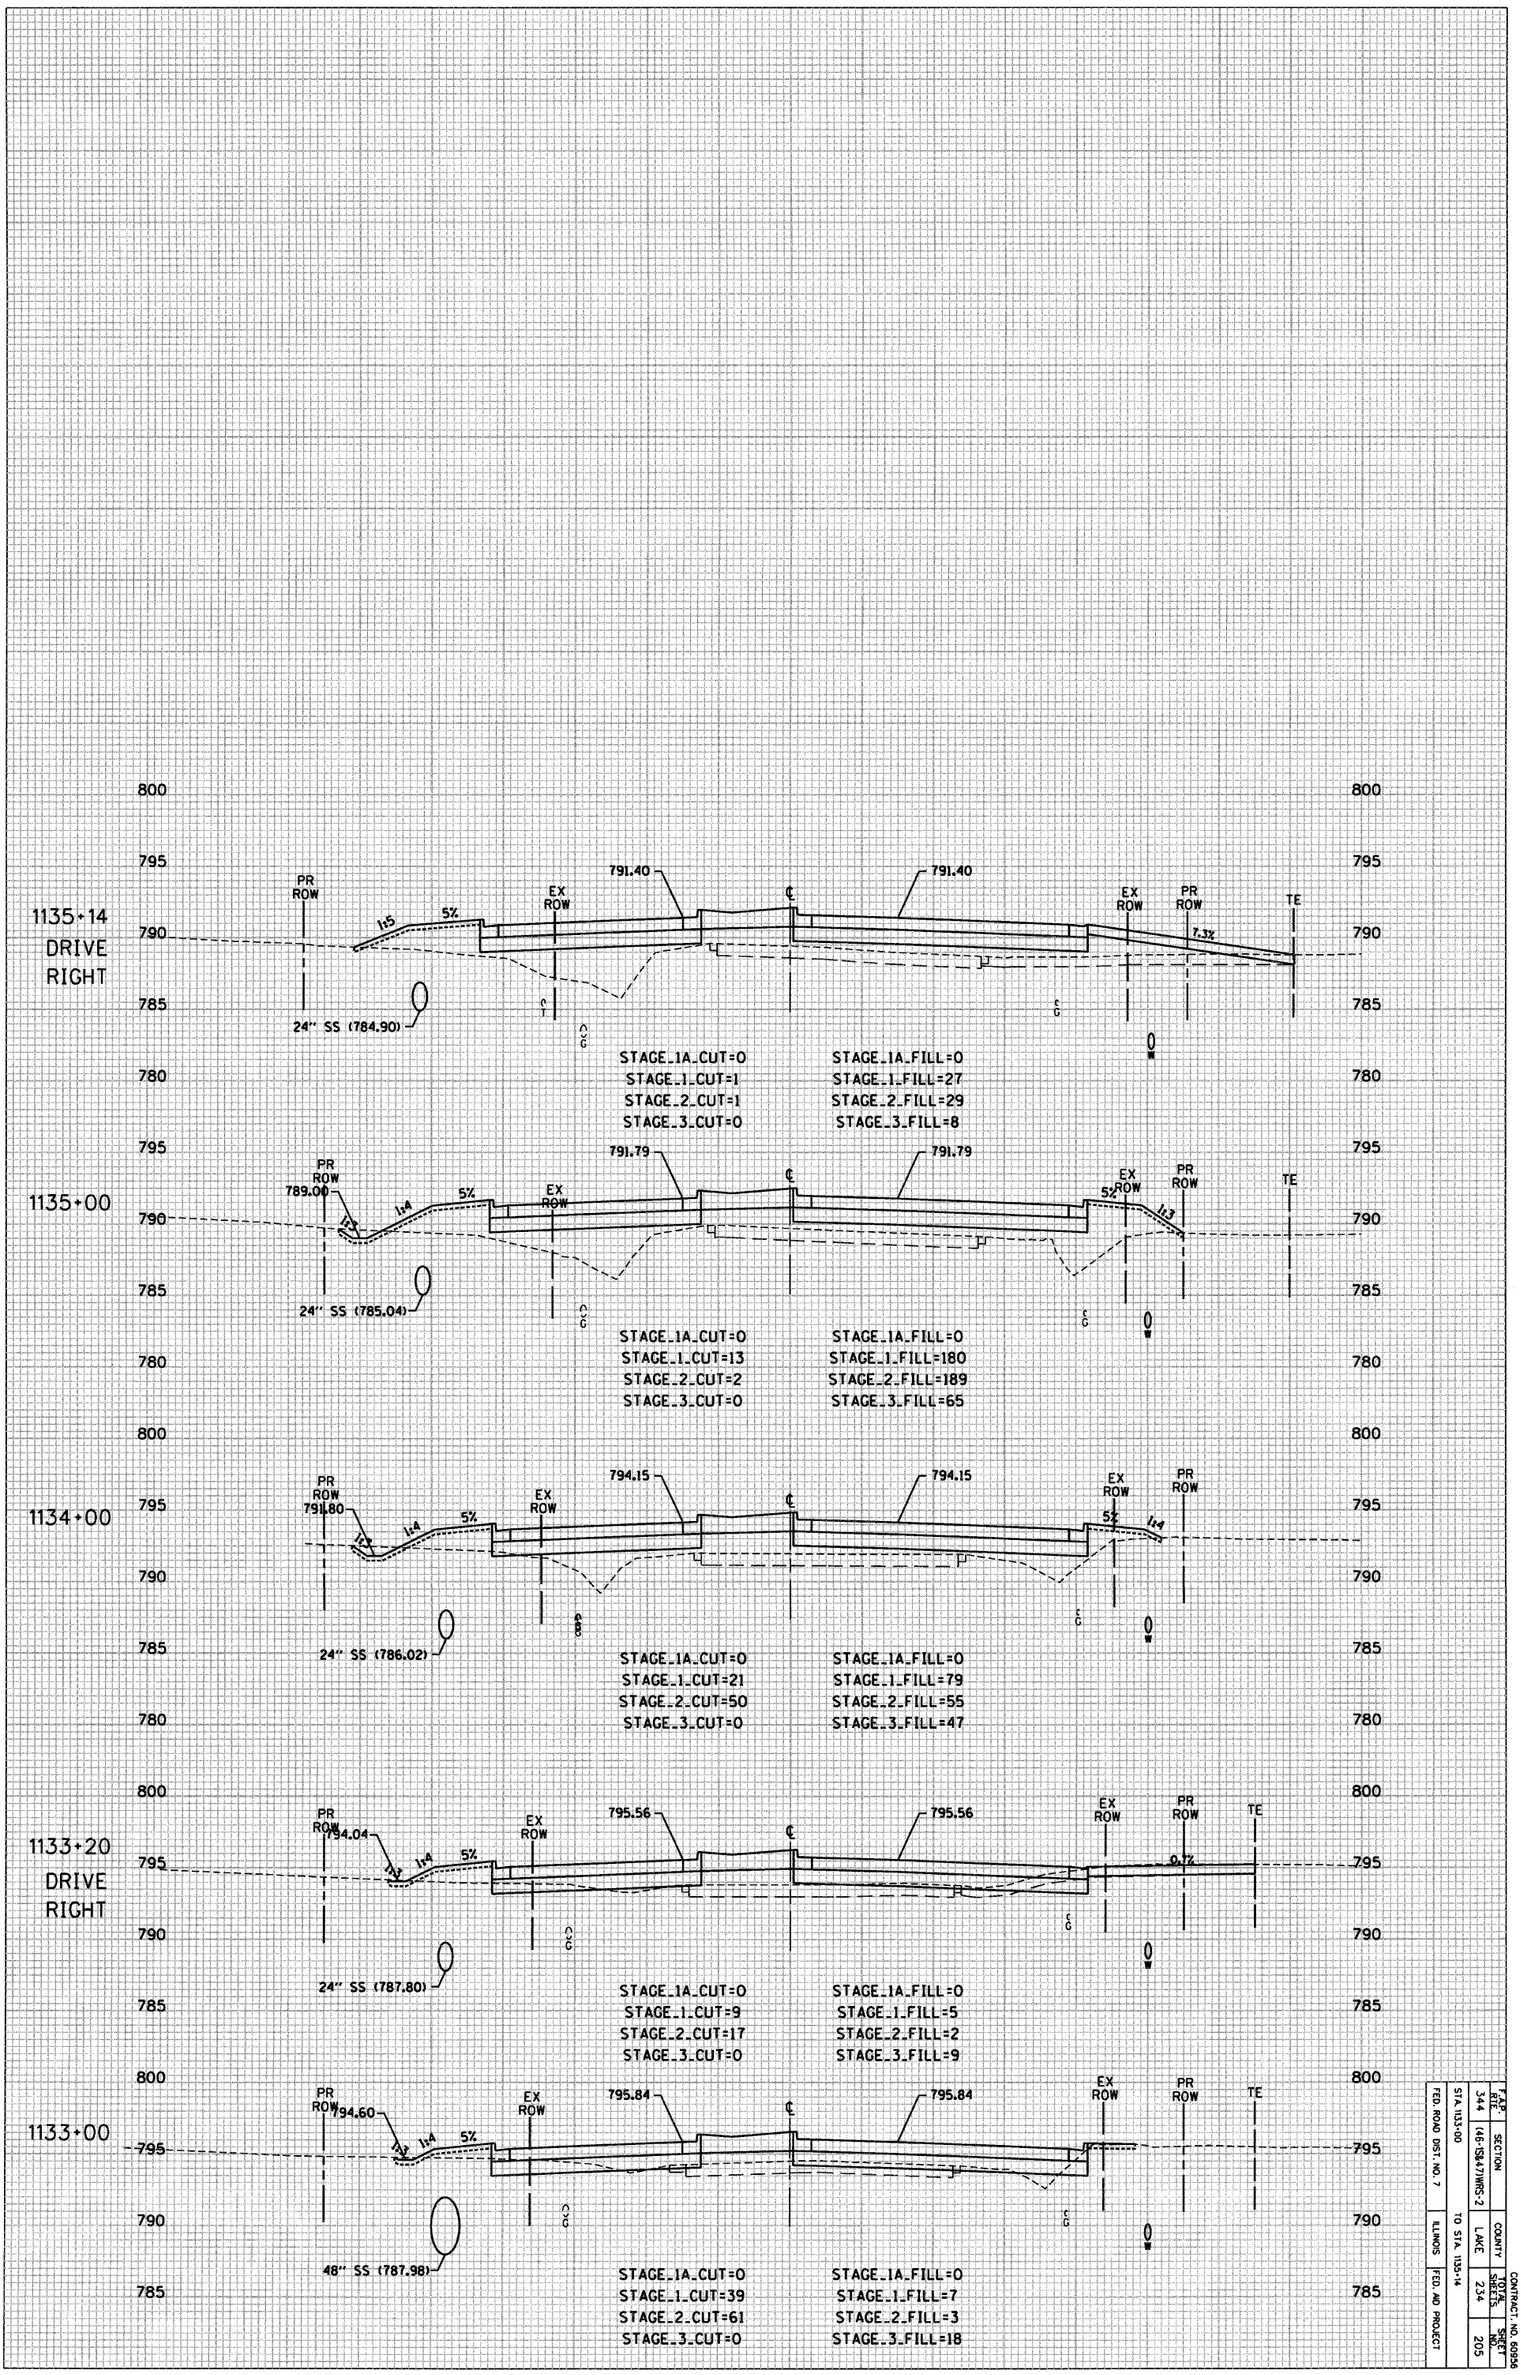


FED. ROAD DIST. NO. 7	ILLINOIS	FED. AID PROJECT	
STA. 1133+00 TO STA. 1135+14		COUNTY	LAKE
		SECTION	(46-1584-7)WRS-2
		F.A.P. RTE.	344
		CONTRACT NO. 60956	
		TOTAL SHEETS	234
		SHEET NO.	205

CONTRACT. NO. 60956


F.A.P. RTE	SECTION	COUNTY	TOTAL SHEETS	SHEET NO.
344	(46-1S&47)WRS-2	LAKE	234	206
STA. 1136+00	TO STA. 1138+00			
FED. ROAD DIST. NO. 7	ILLINOIS	FED. AID PROJECT		

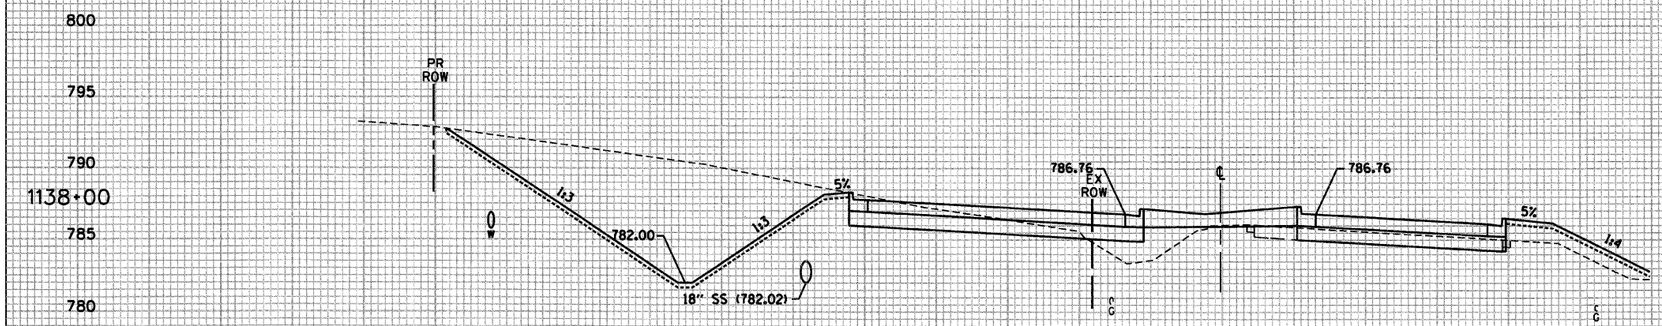

STAGE_1A_CUT=0 STAGE_1A_FILL=0
STAGE_1_CUT=948 STAGE_1_FILL=131
STAGE_2_CUT=61 STAGE_2_FILL=102
STAGE_3_CUT=10 STAGE_3_FILL=24

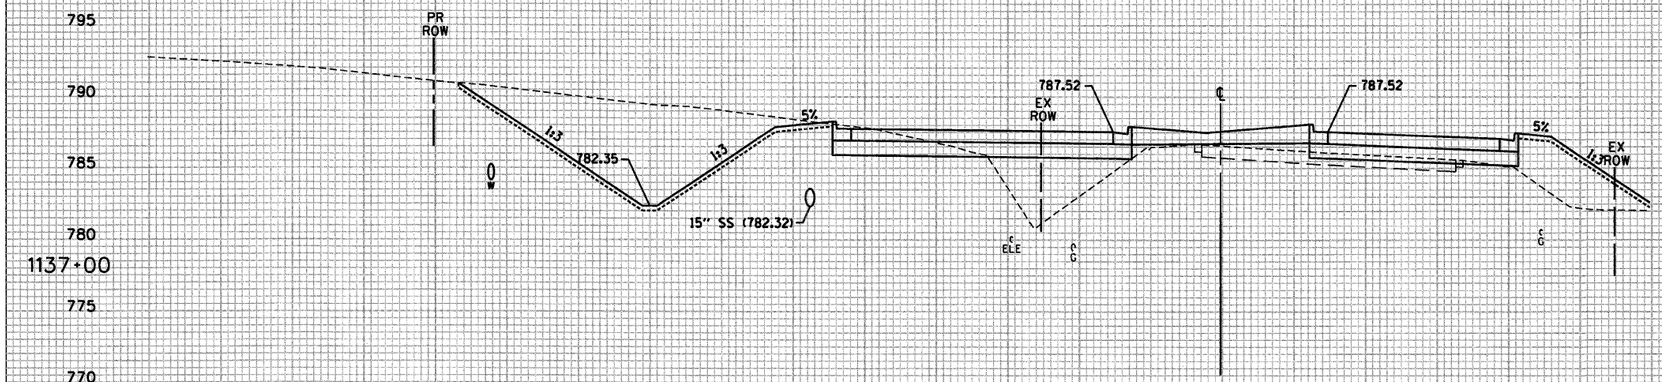

STAGE_1A_CUT=0 STAGE_1A_FILL=0
STAGE_1_CUT=656 STAGE_1_FILL=98
STAGE_2_CUT=16 STAGE_2_FILL=137
STAGE_3_CUT=4 STAGE_3_FILL=35

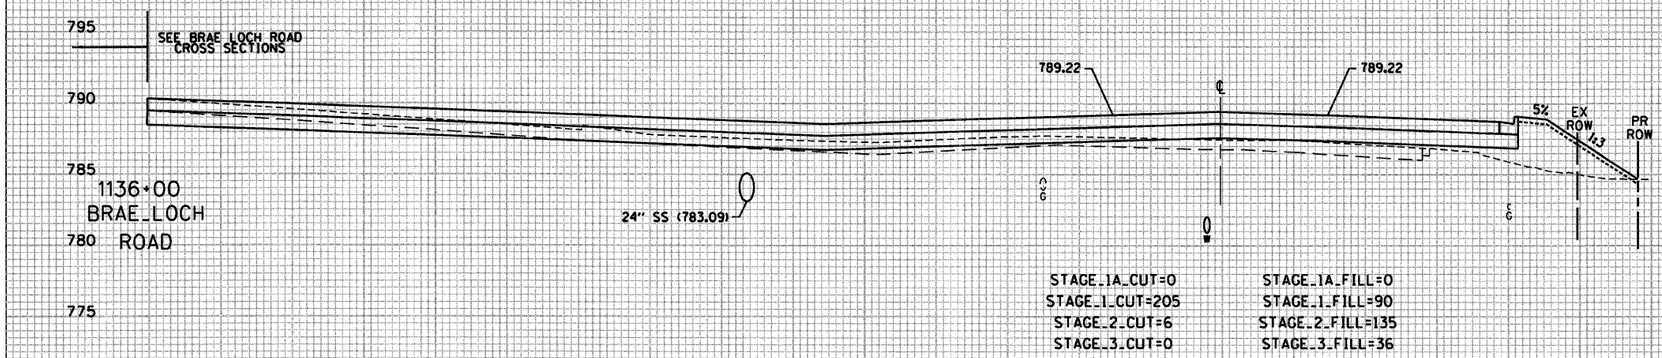

STAGE_1A_CUT=0 STAGE_1A_FILL=0
STAGE_1_CUT=205 STAGE_1_FILL=90
STAGE_2_CUT=6 STAGE_2_FILL=135
STAGE_3_CUT=0 STAGE_3_FILL=36


170 160 150 140 130 120 110 100 90 80 70 60 50 40 30 20 10 0 10 20 30 40 50

SCALE: 1" = 10' HORZ.

U.S. ROUTE 45


CONTRACT. NO. 60956

F.A.P. RTE.	SECTION	COUNTY	TOTAL SHEETS	SHEET NO.
344	(46-1S&47)WRS-2	LAKE	234	207
STA. 1139+00	TO STA. 1142+00			
FED. ROAD DIST. NO. 7	ILLINOIS	FED. AID PROJECT		

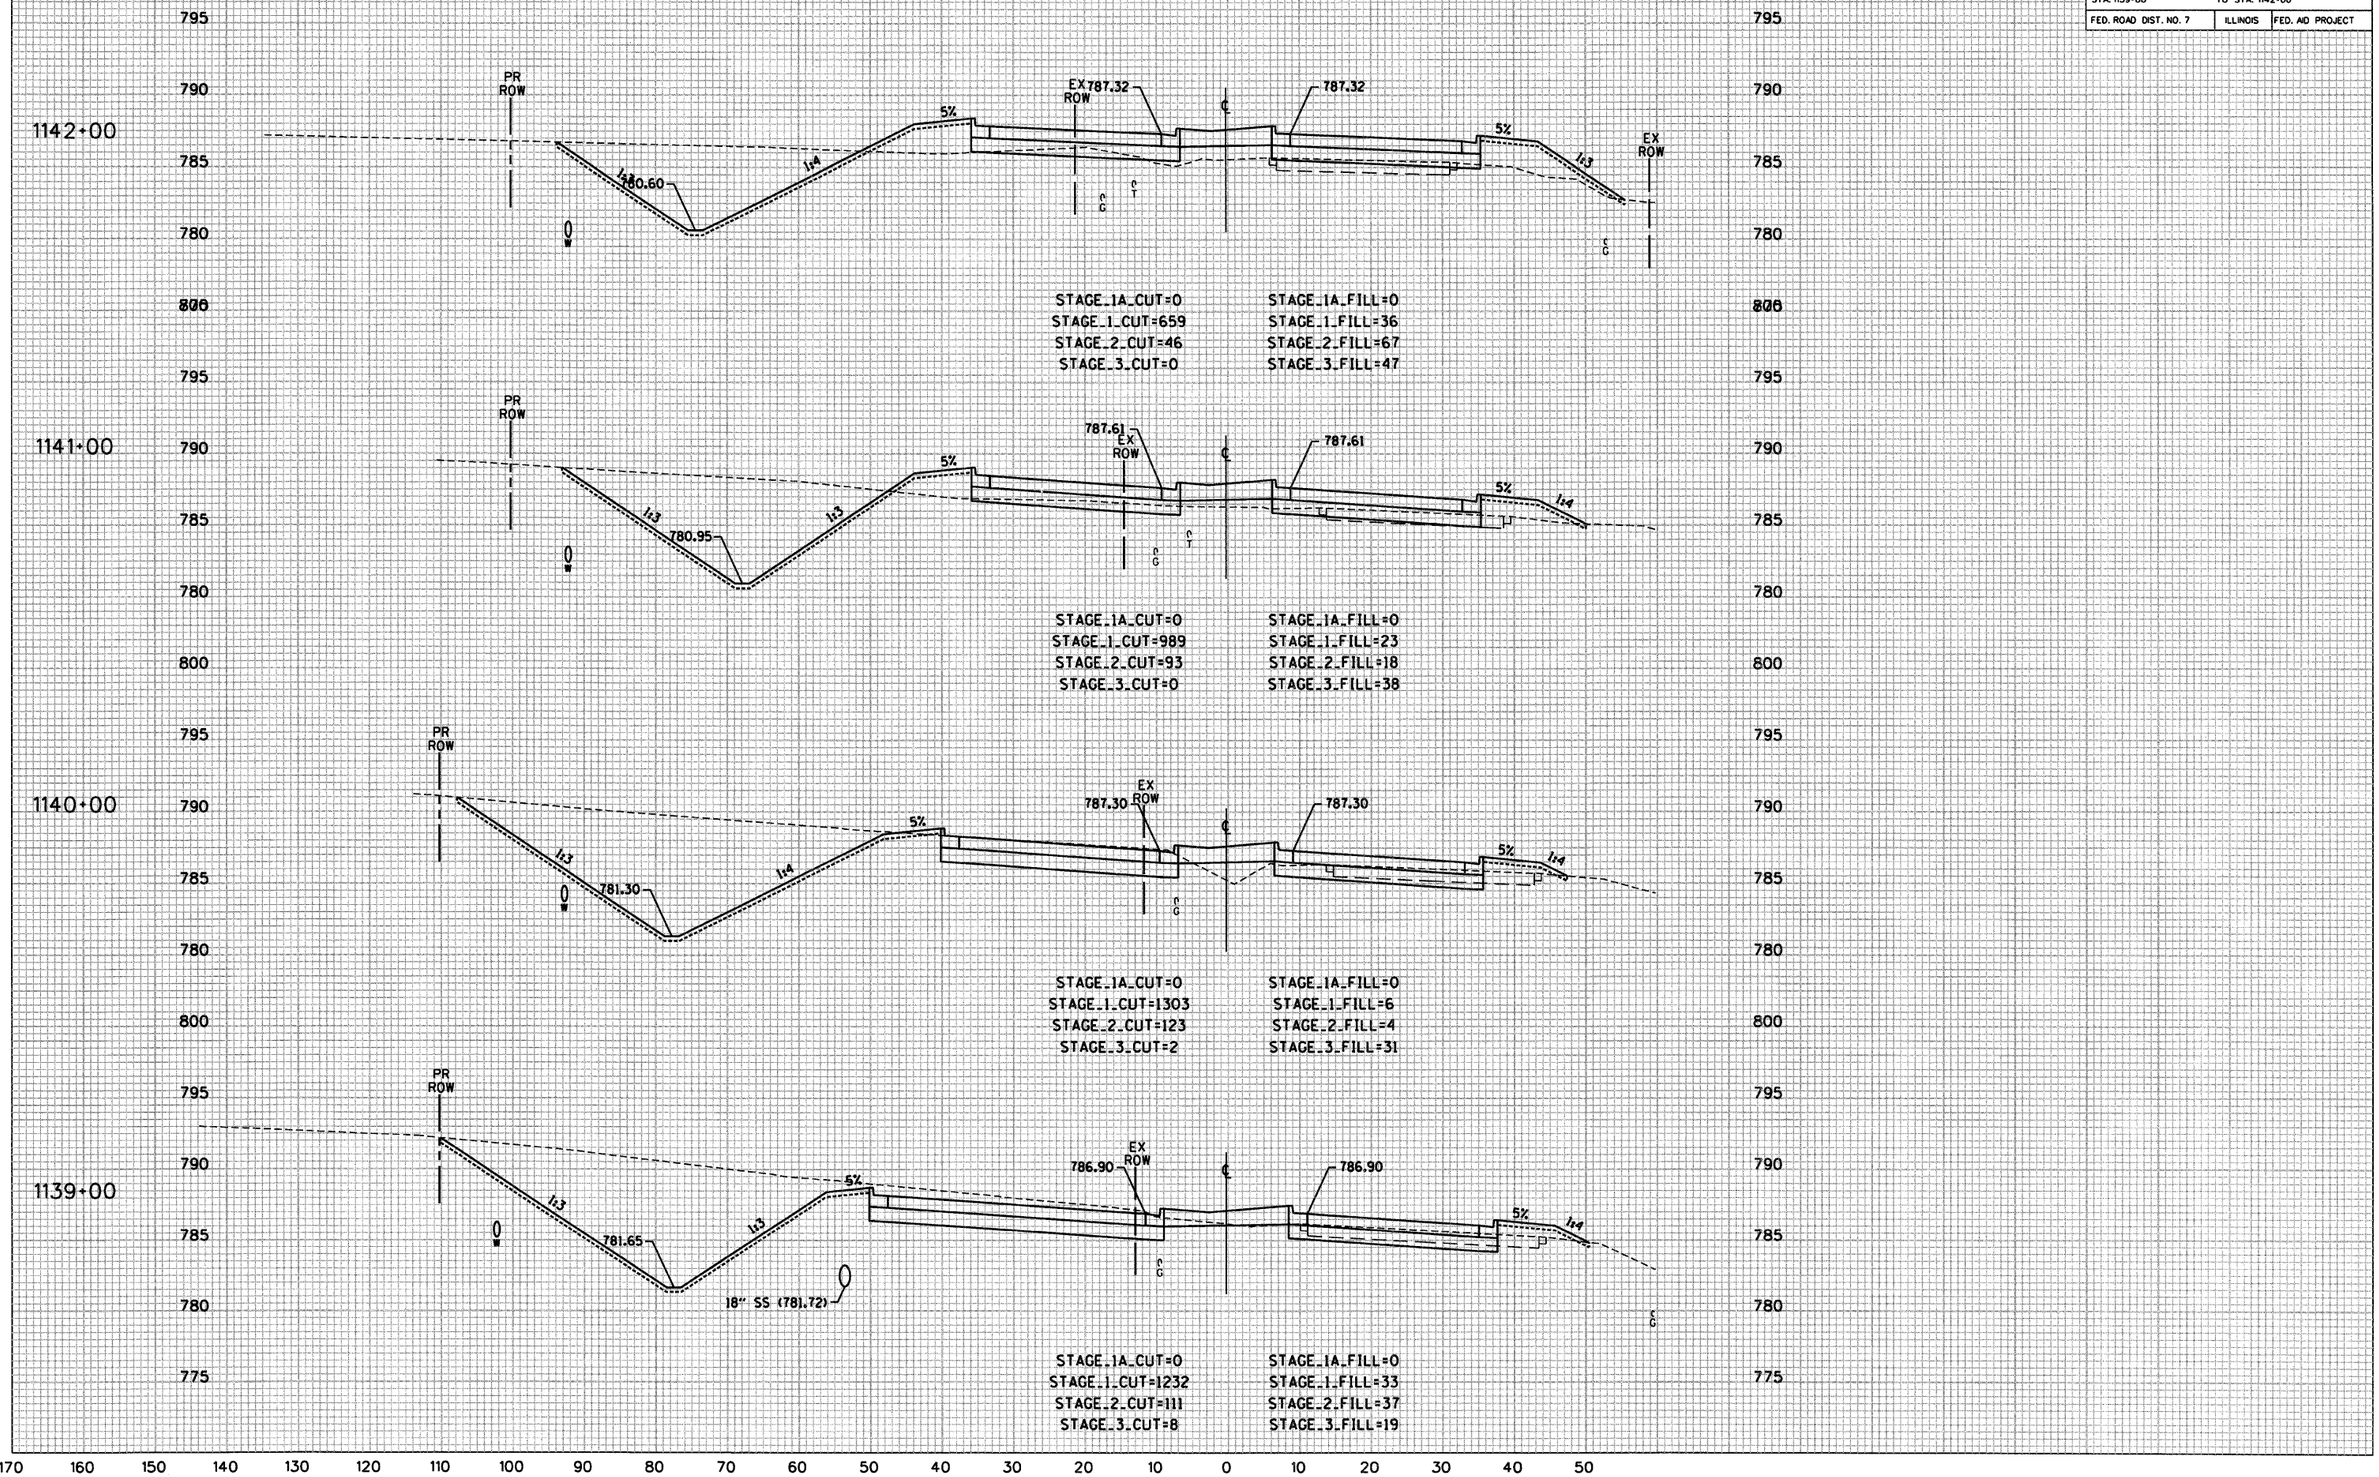

SCALE: 1" = 10' HORZ.


U.S. ROUTE 45

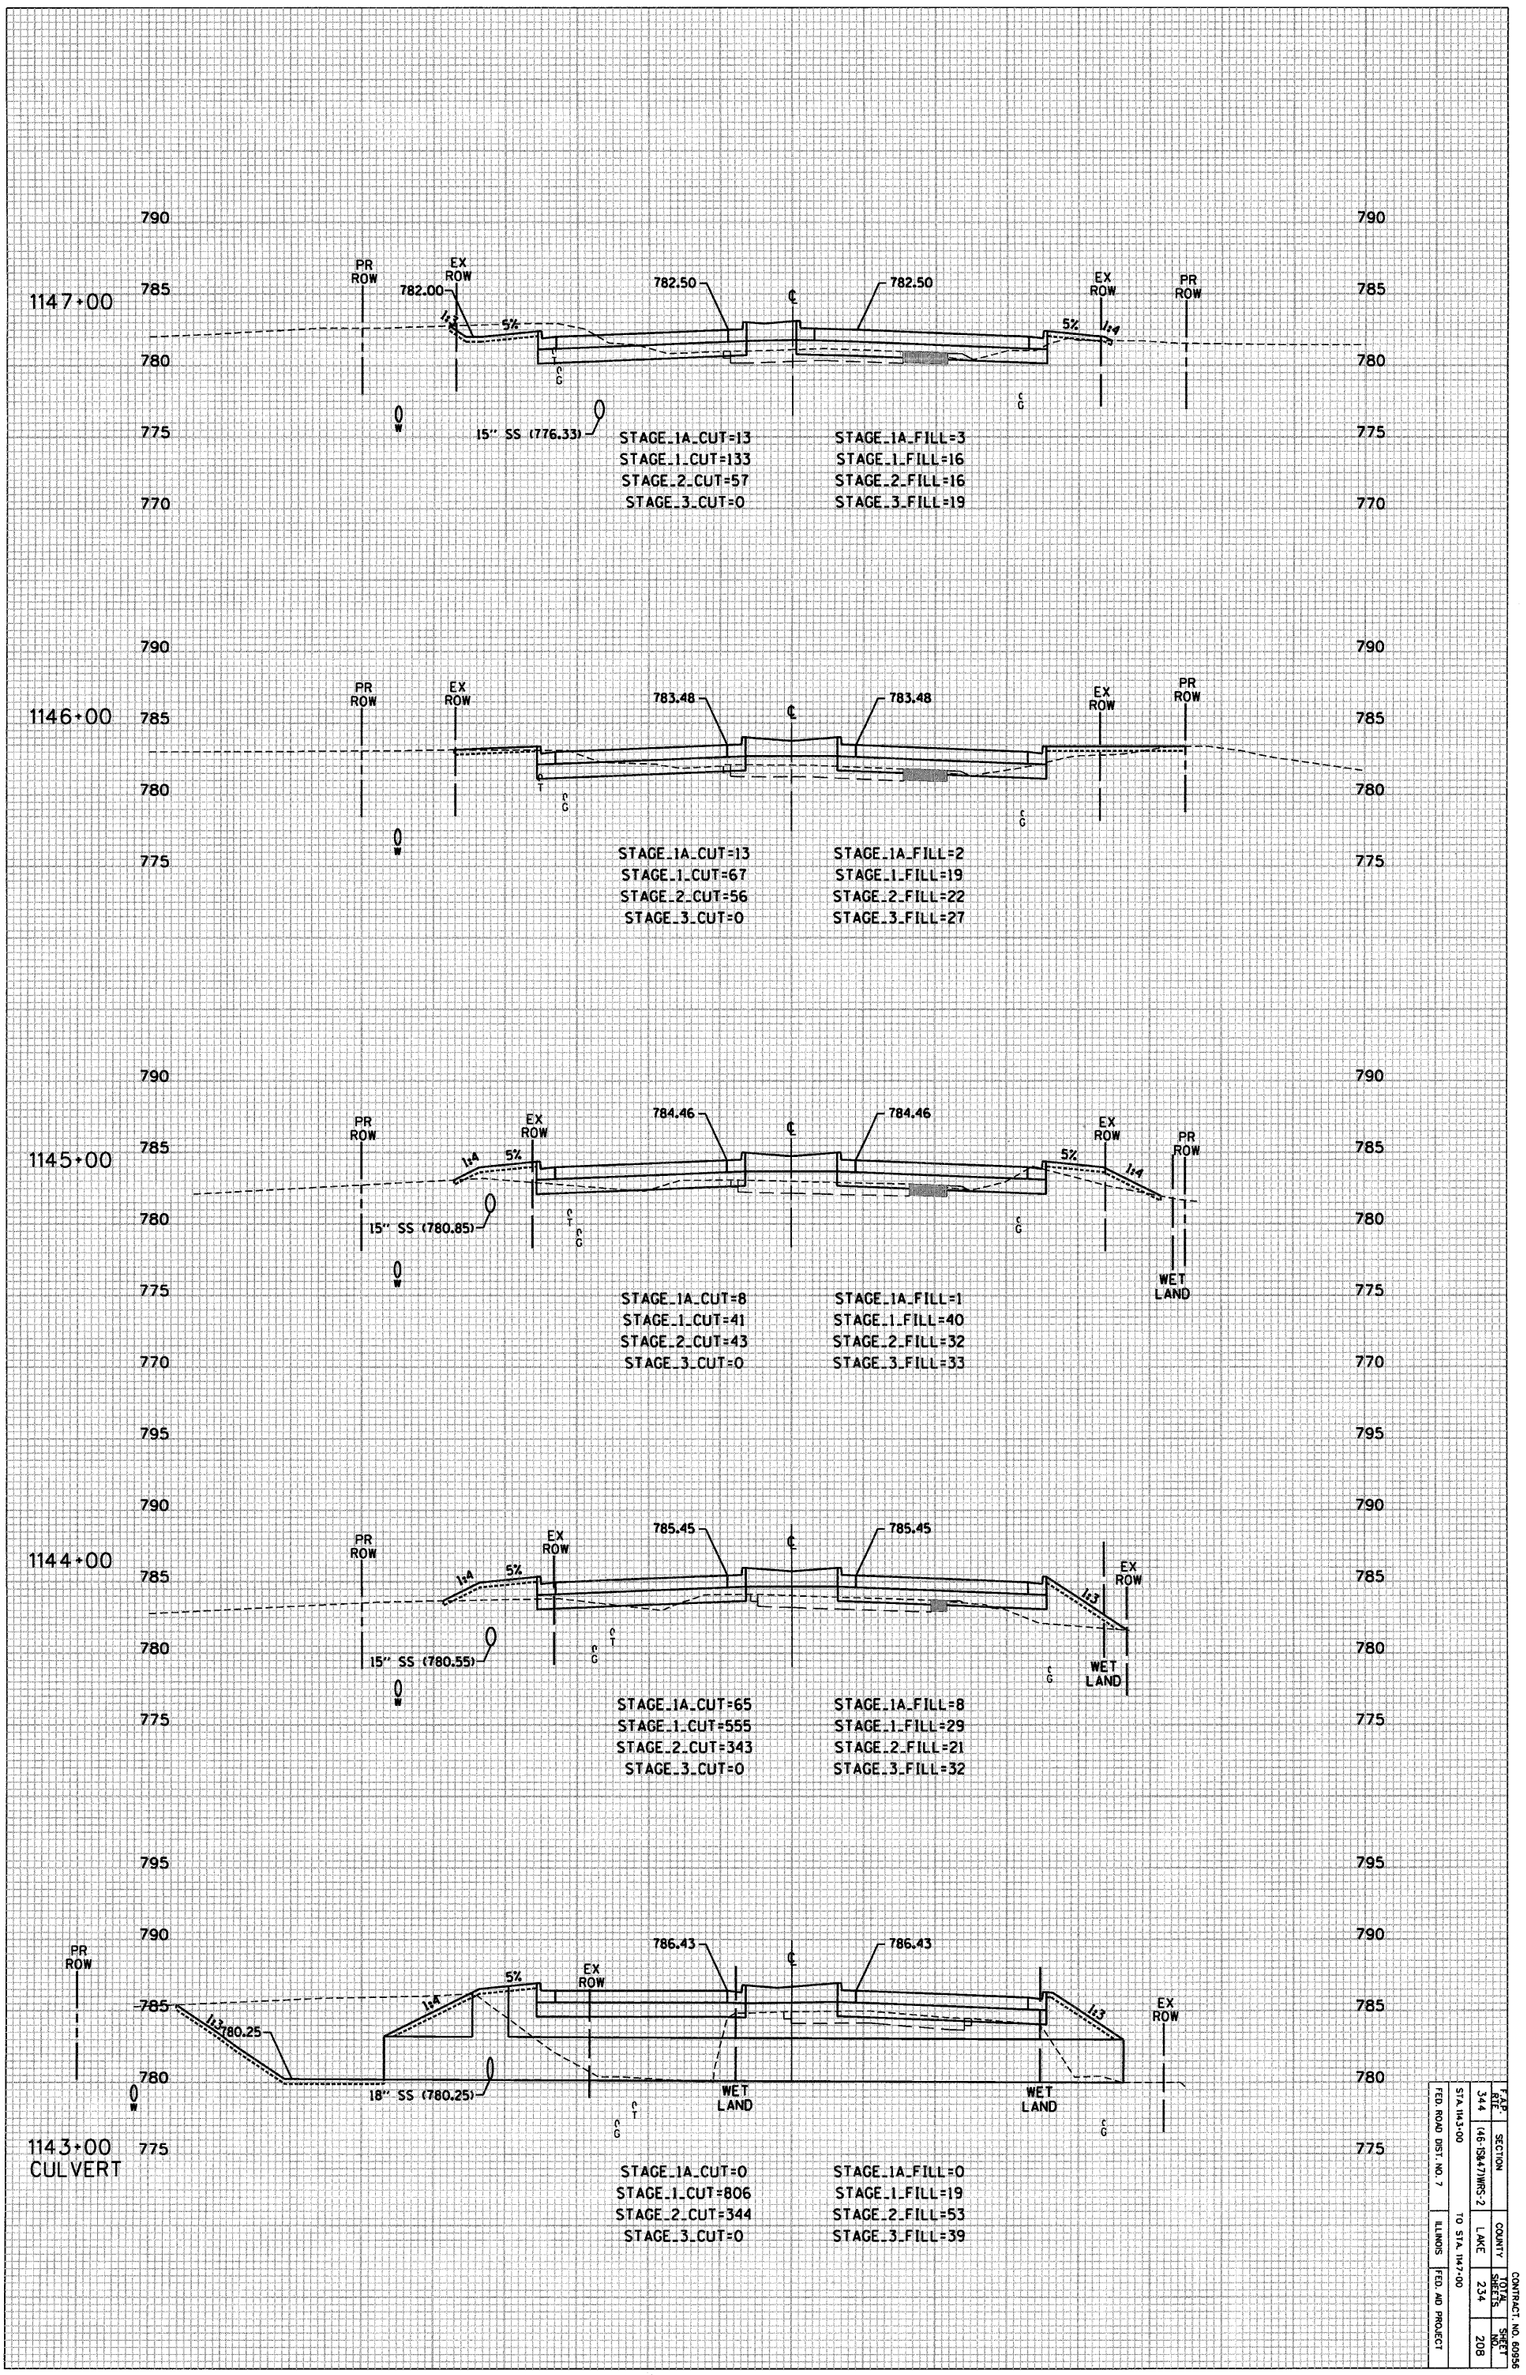



F.A.P. RTE. 344	SECTION (46-1SM47)WRS-2	COUNTY LAKE	CONTRACT NO. 60956 TOTAL SHEETS 234
STA. IM3+00 TO STA. IM7+00			SHEET NO. 208
FED. ROAD DIST. NO. 7	ILLINOIS	FED. AID PROJECT	

CONTRACT. NO. 60956

F.A.P. RTE	SECTION	COUNTY	TOTAL SHEETS	SHEET NO.
344	(46-1S&47)WRS-2	LAKE	234	209
STA. 1148+00		TO STA. 1149+00		
FED. ROAD DIST. NO. 7		ILLINOIS	FED. AID PROJECT	

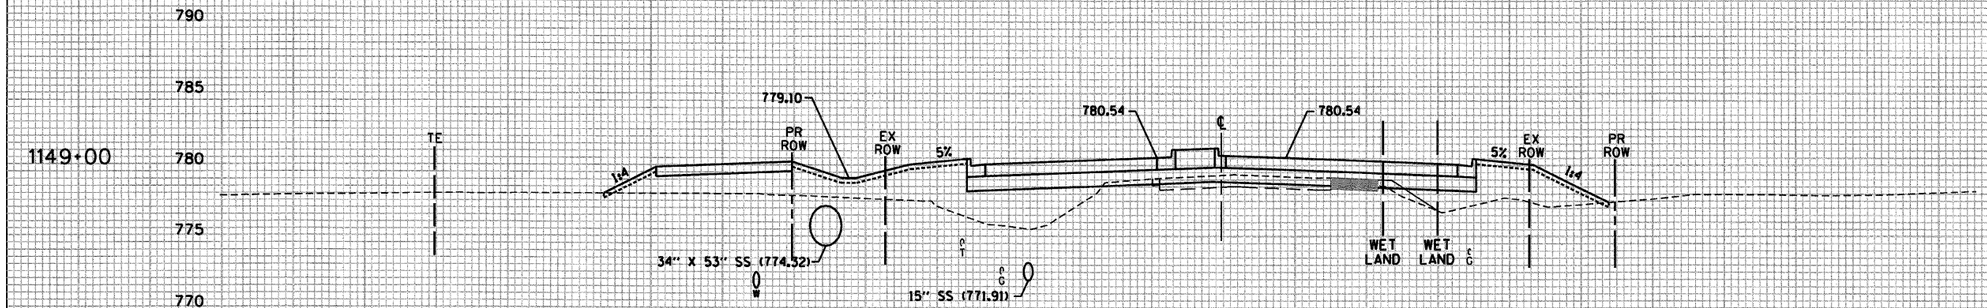

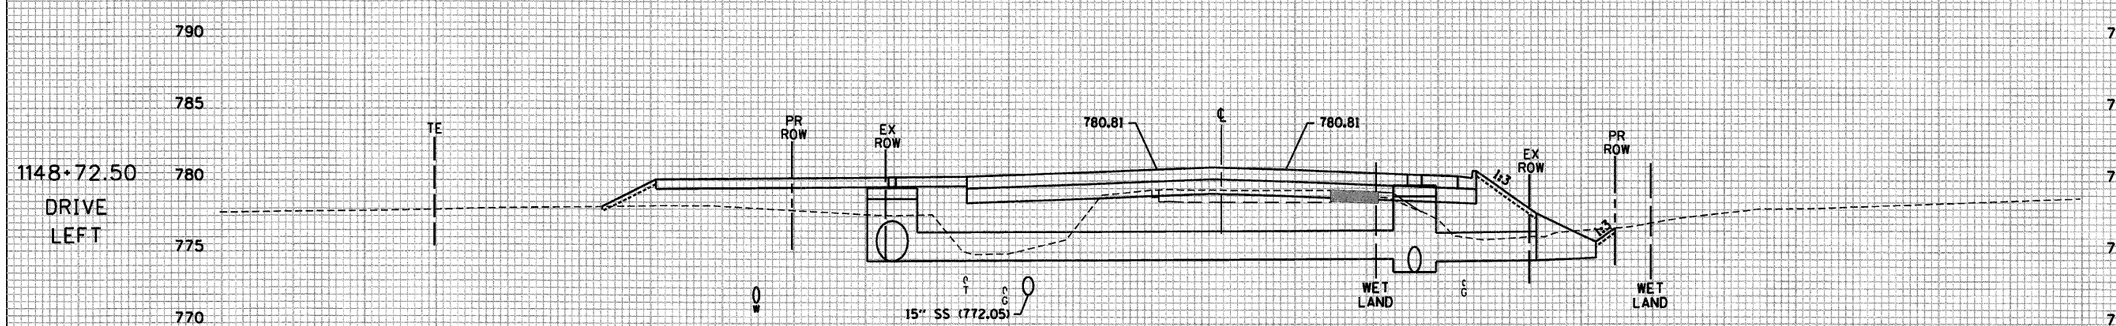

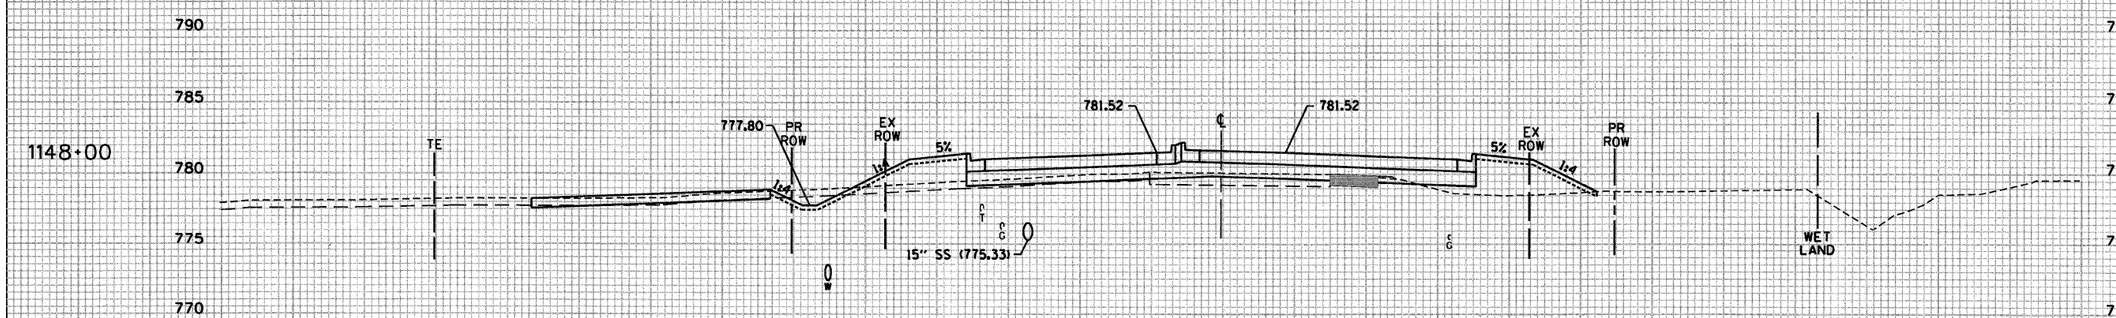


130 120 110 100 90 80 70 60 50 40 30 20 10 0 10 20 30 40 50 60 70 80 90 100 110

SCALE: 1" = 10' HORZ.

U.S. ROUTE 45

CONTRACT. NO. 60956


F.A.P. RTE.	SECTION	COUNTY	TOTAL SHEETS	SHEET NO.
344	(46-1S&47)WRS-2	LAKE	234	210
STA. 1150+00		TO STA. 1151+00		
FED. ROAD DIST. NO. 7		ILLINOIS	FED. AID PROJECT	

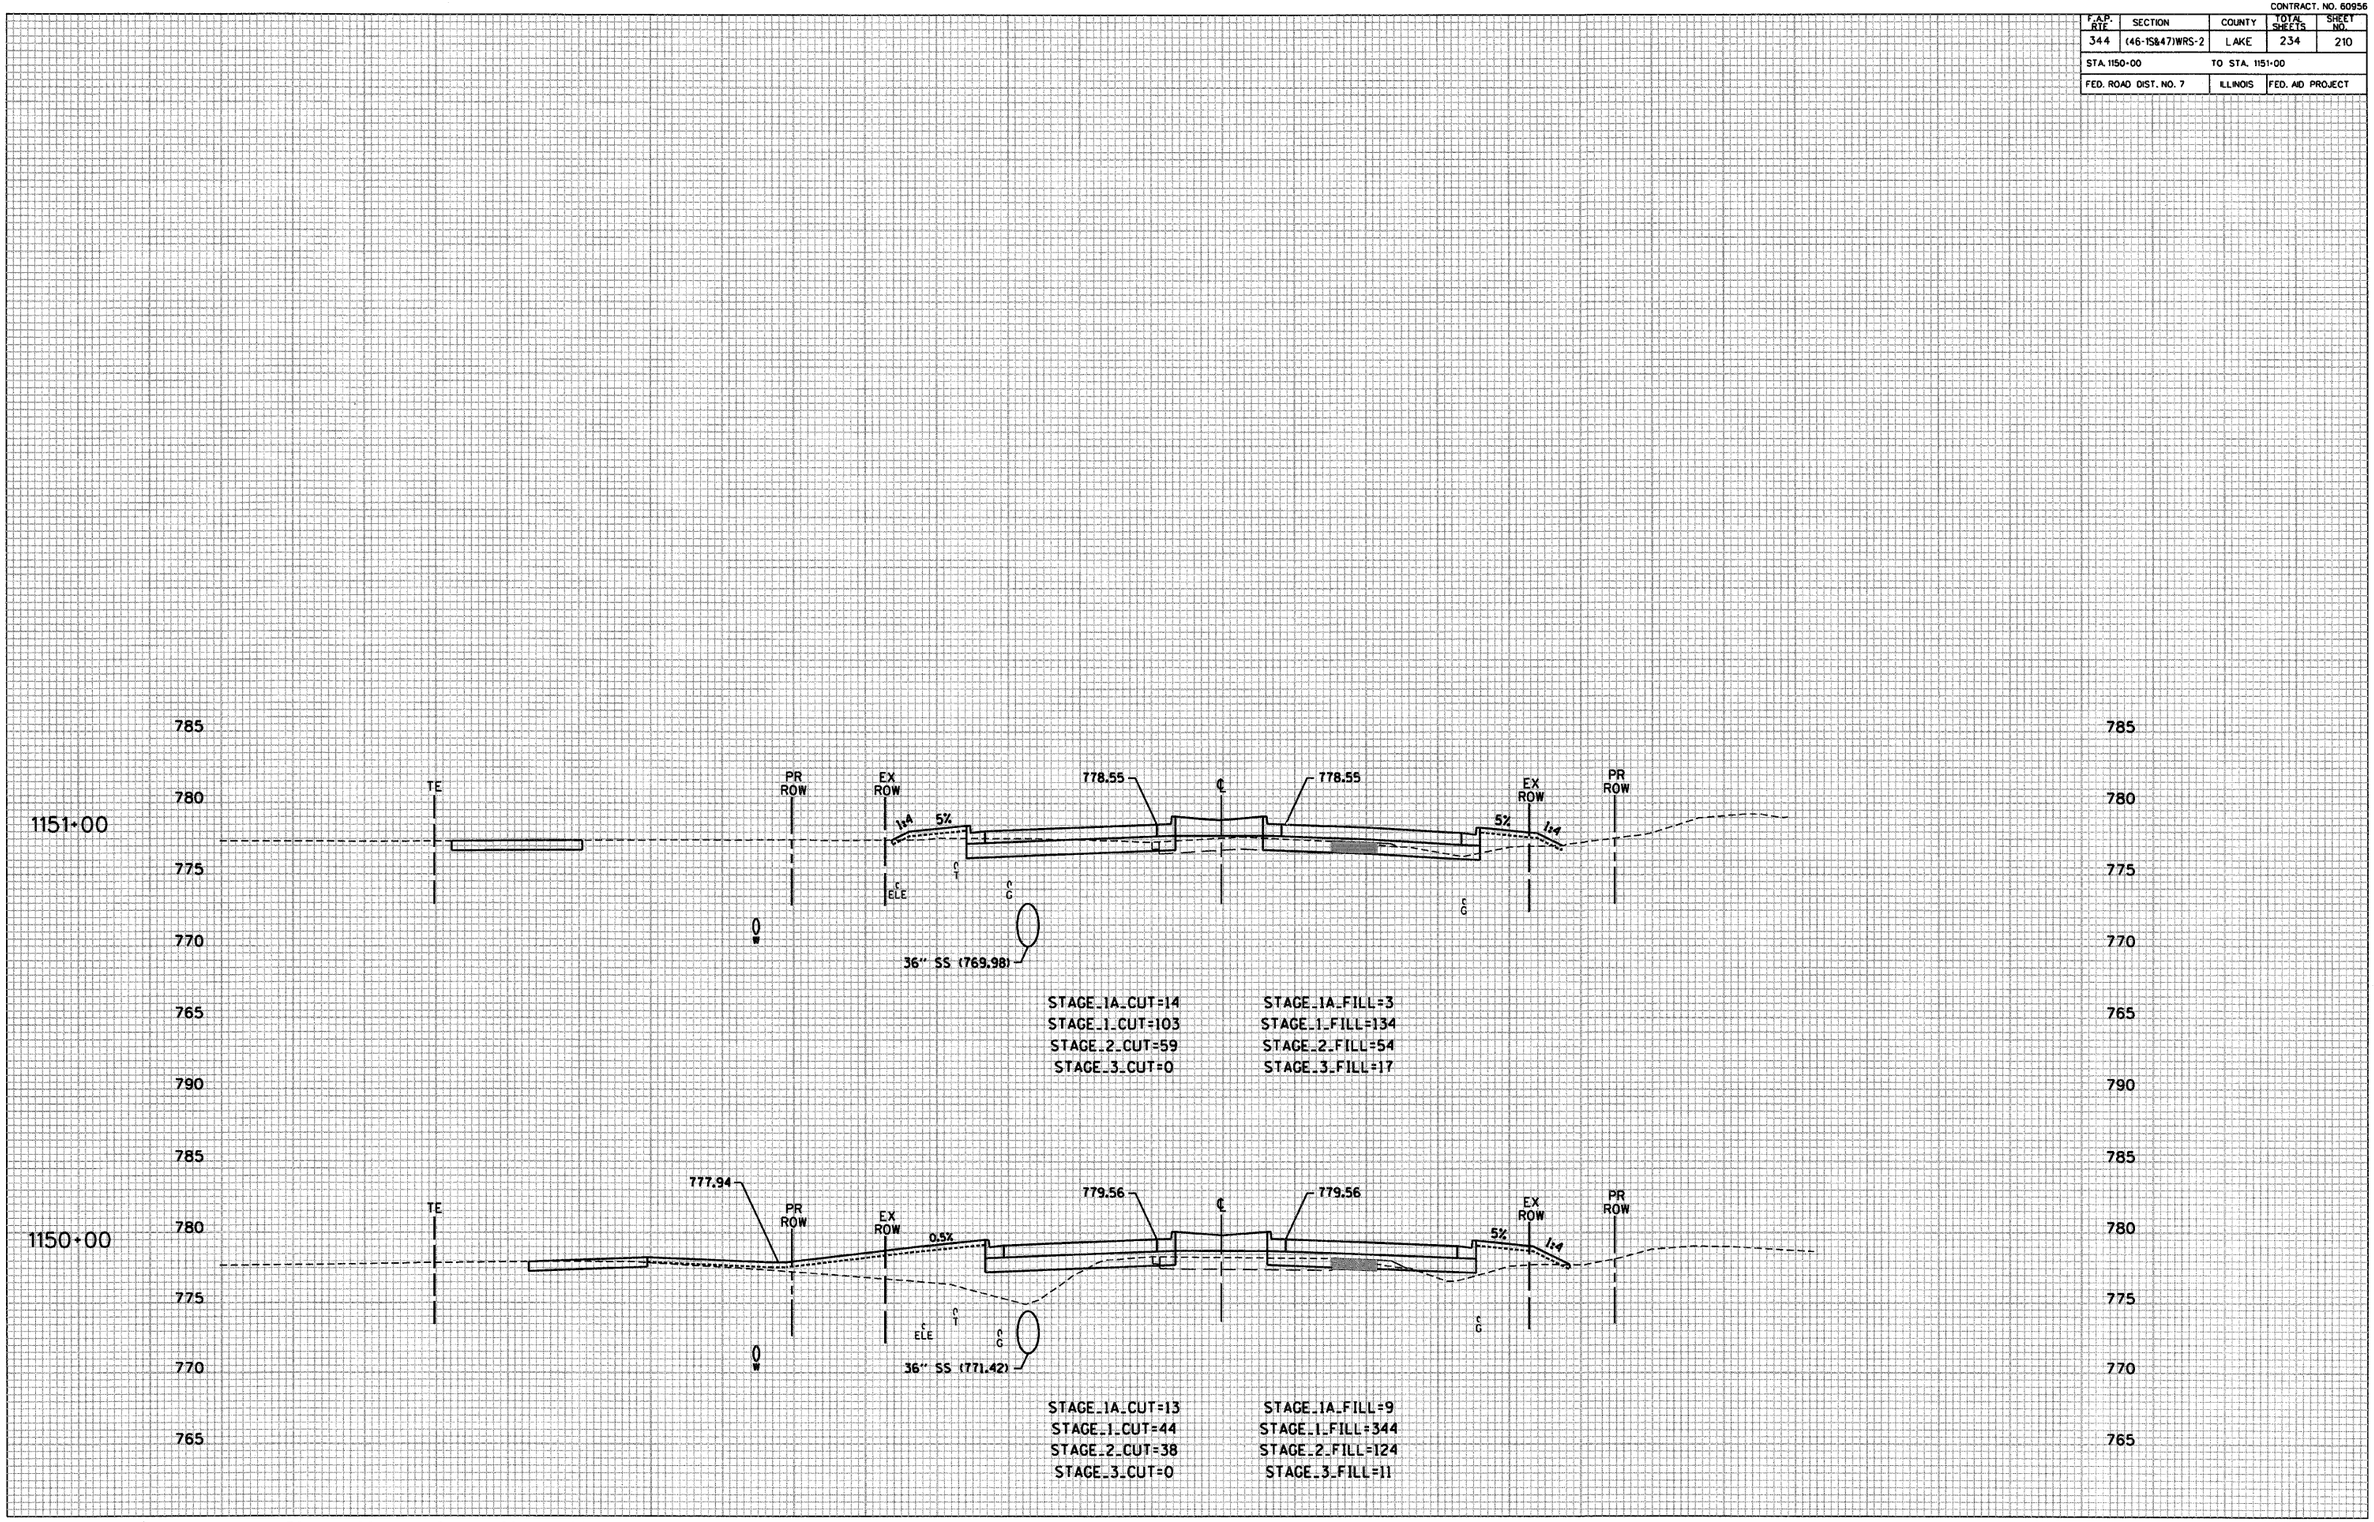

SCALE: 1" = 10' HORZ


U.S. ROUTE 45

1154+00

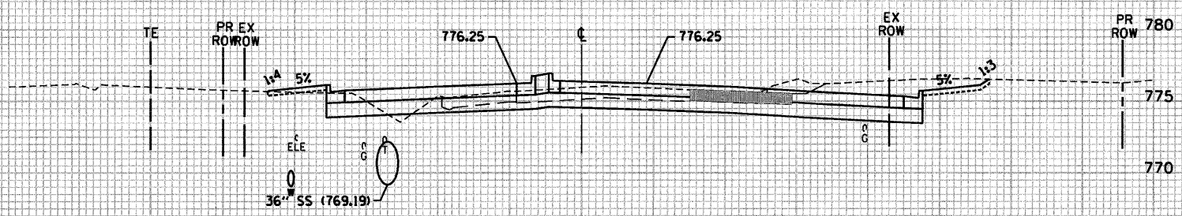


STAGE_1A_CUT=22 STAGE_1A_FILL=0
STAGE_1_CUT=115 STAGE_1_FILL=2
STAGE_2_CUT=221 STAGE_2_FILL=0
STAGE_3_CUT=0 STAGE_3_FILL=0

1153+45 DRIVE LEFT

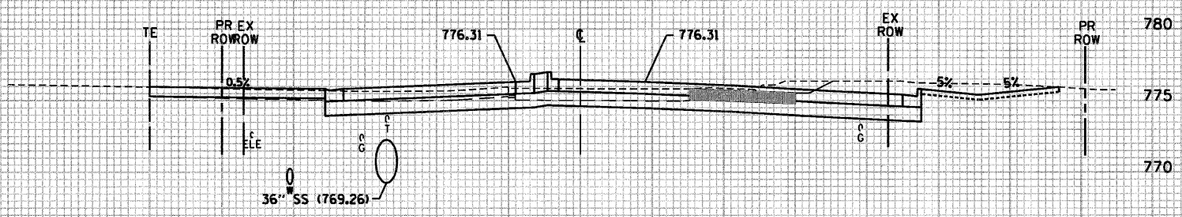


STAGE_1A_CUT=16 STAGE_1A_FILL=0
STAGE_1_CUT=105 STAGE_1_FILL=0
STAGE_2_CUT=169 STAGE_2_FILL=0
STAGE_3_CUT=0 STAGE_3_FILL=0

1153+00

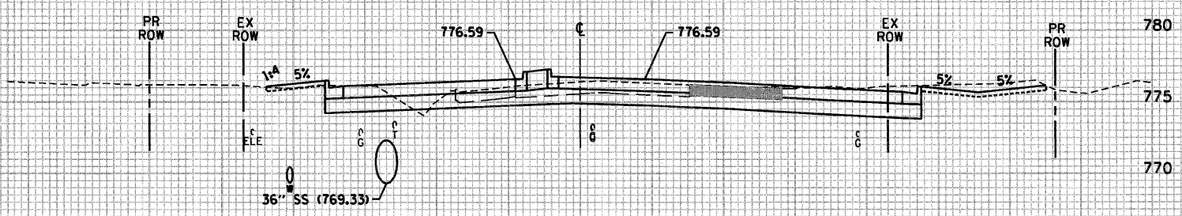


STAGE_1A_CUT=18 STAGE_1A_FILL=0
STAGE_1_CUT=183 STAGE_1_FILL=1
STAGE_2_CUT=213 STAGE_2_FILL=1
STAGE_3_CUT=0 STAGE_3_FILL=0

1152+25 DRIVE LEFT

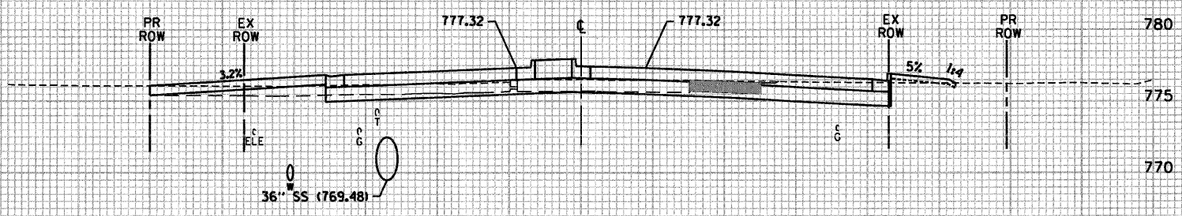

STAGE_1A_CUT=7 STAGE_1A_FILL=0
STAGE_1_CUT=50 STAGE_1_FILL=1
STAGE_2_CUT=53 STAGE_2_FILL=1
STAGE_3_CUT=0 STAGE_3_FILL=1

1152+00

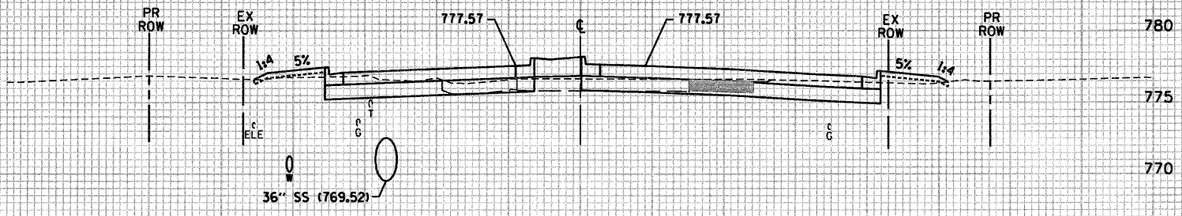

STAGE_1A_CUT=21 STAGE_1A_FILL=1
STAGE_1_CUT=138 STAGE_1_FILL=9
STAGE_2_CUT=131 STAGE_2_FILL=18
STAGE_3_CUT=0 STAGE_3_FILL=8


70 60 50 40 30 20 10 0 10 20 30 40 50 60 70

SCALE: 1" = 10' HORZ.
1" = 5' VERT.

F.A.P. RTE.	SECTION				CONTRACT NO. 60956
344	(46-15847)WRS-2				
		COUNTY	TOTAL SHEETS	SHEET NO.	
		LAKE	234	211	
STA. 1152+00		TO STA. 1154+00			
FED. ROAD DIST. NO. 7	ILLINOIS	FED. AID PROJECT			


CONTRACT. NO. 60956

F.A.P. RTE.	SECTION	COUNTY	TOTAL SHEETS	SHEET NO.
344	(46-1S&47)WRS-2	LAKE	234	212
STA. 1155+00	TO STA. 1155+60			
FED. ROAD DIST. NO. 7	ILLINOIS	FED. AID PROJECT		

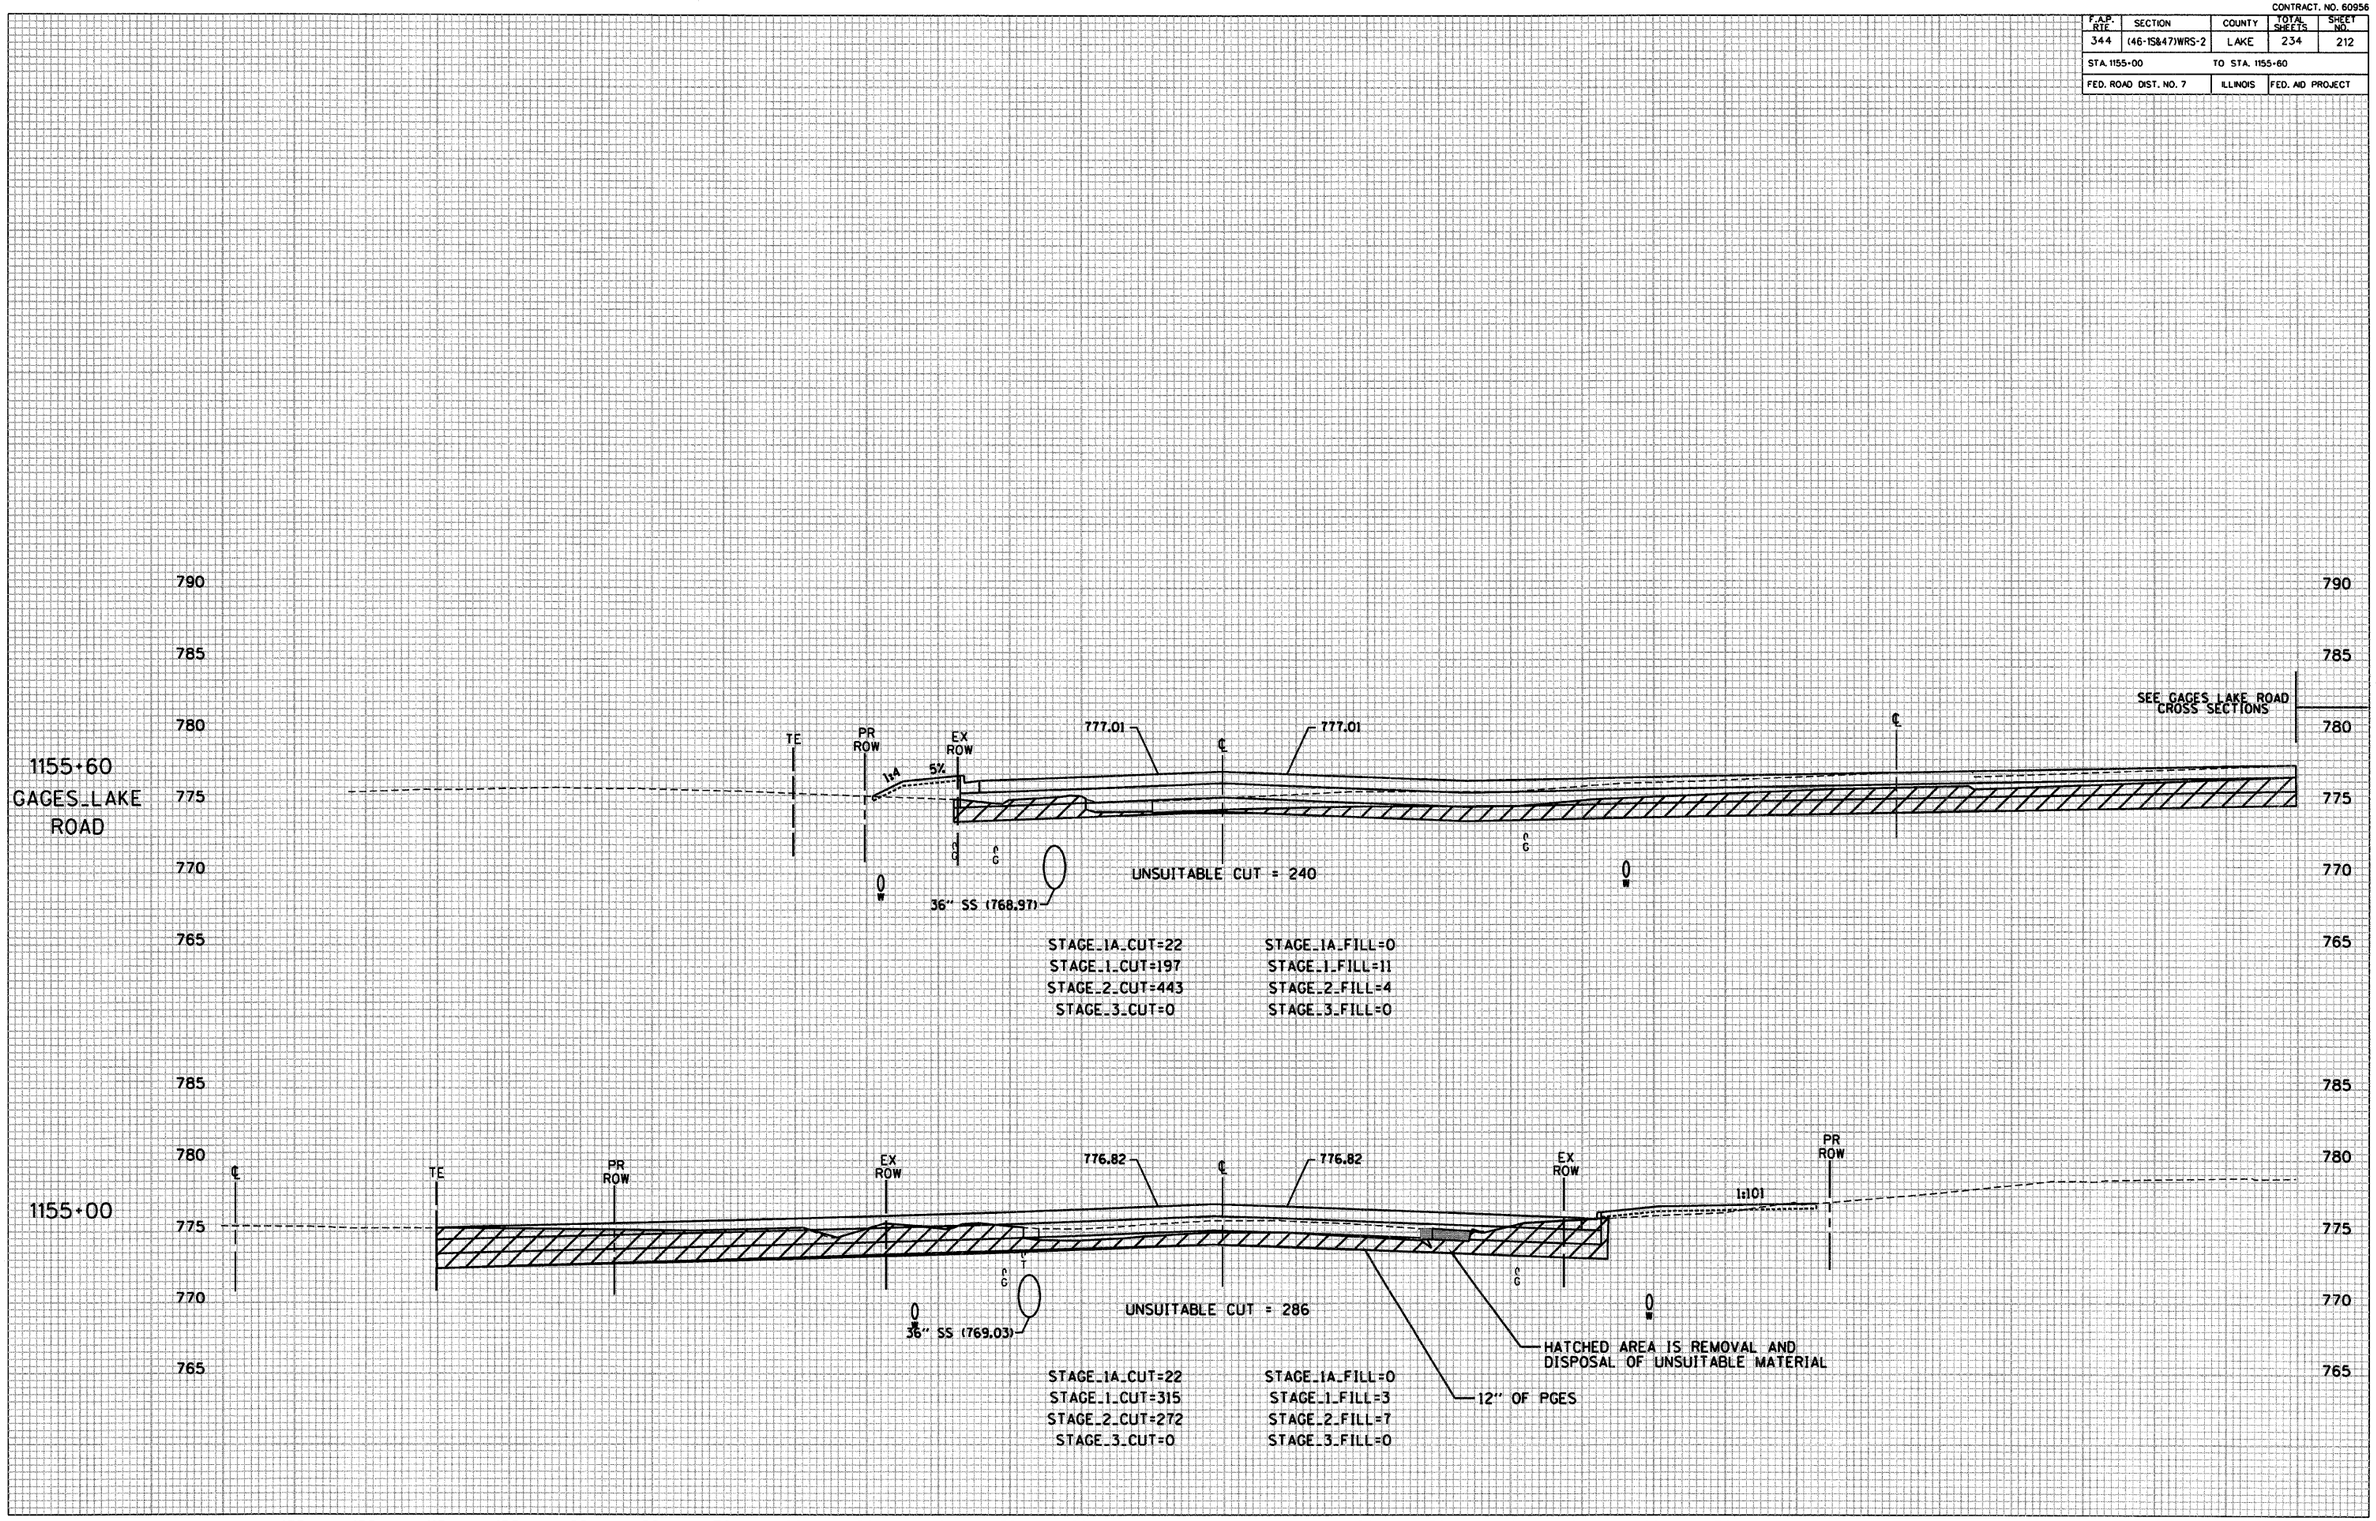


SCALE: 1" = 10' HORZ


U.S. ROUTE 45

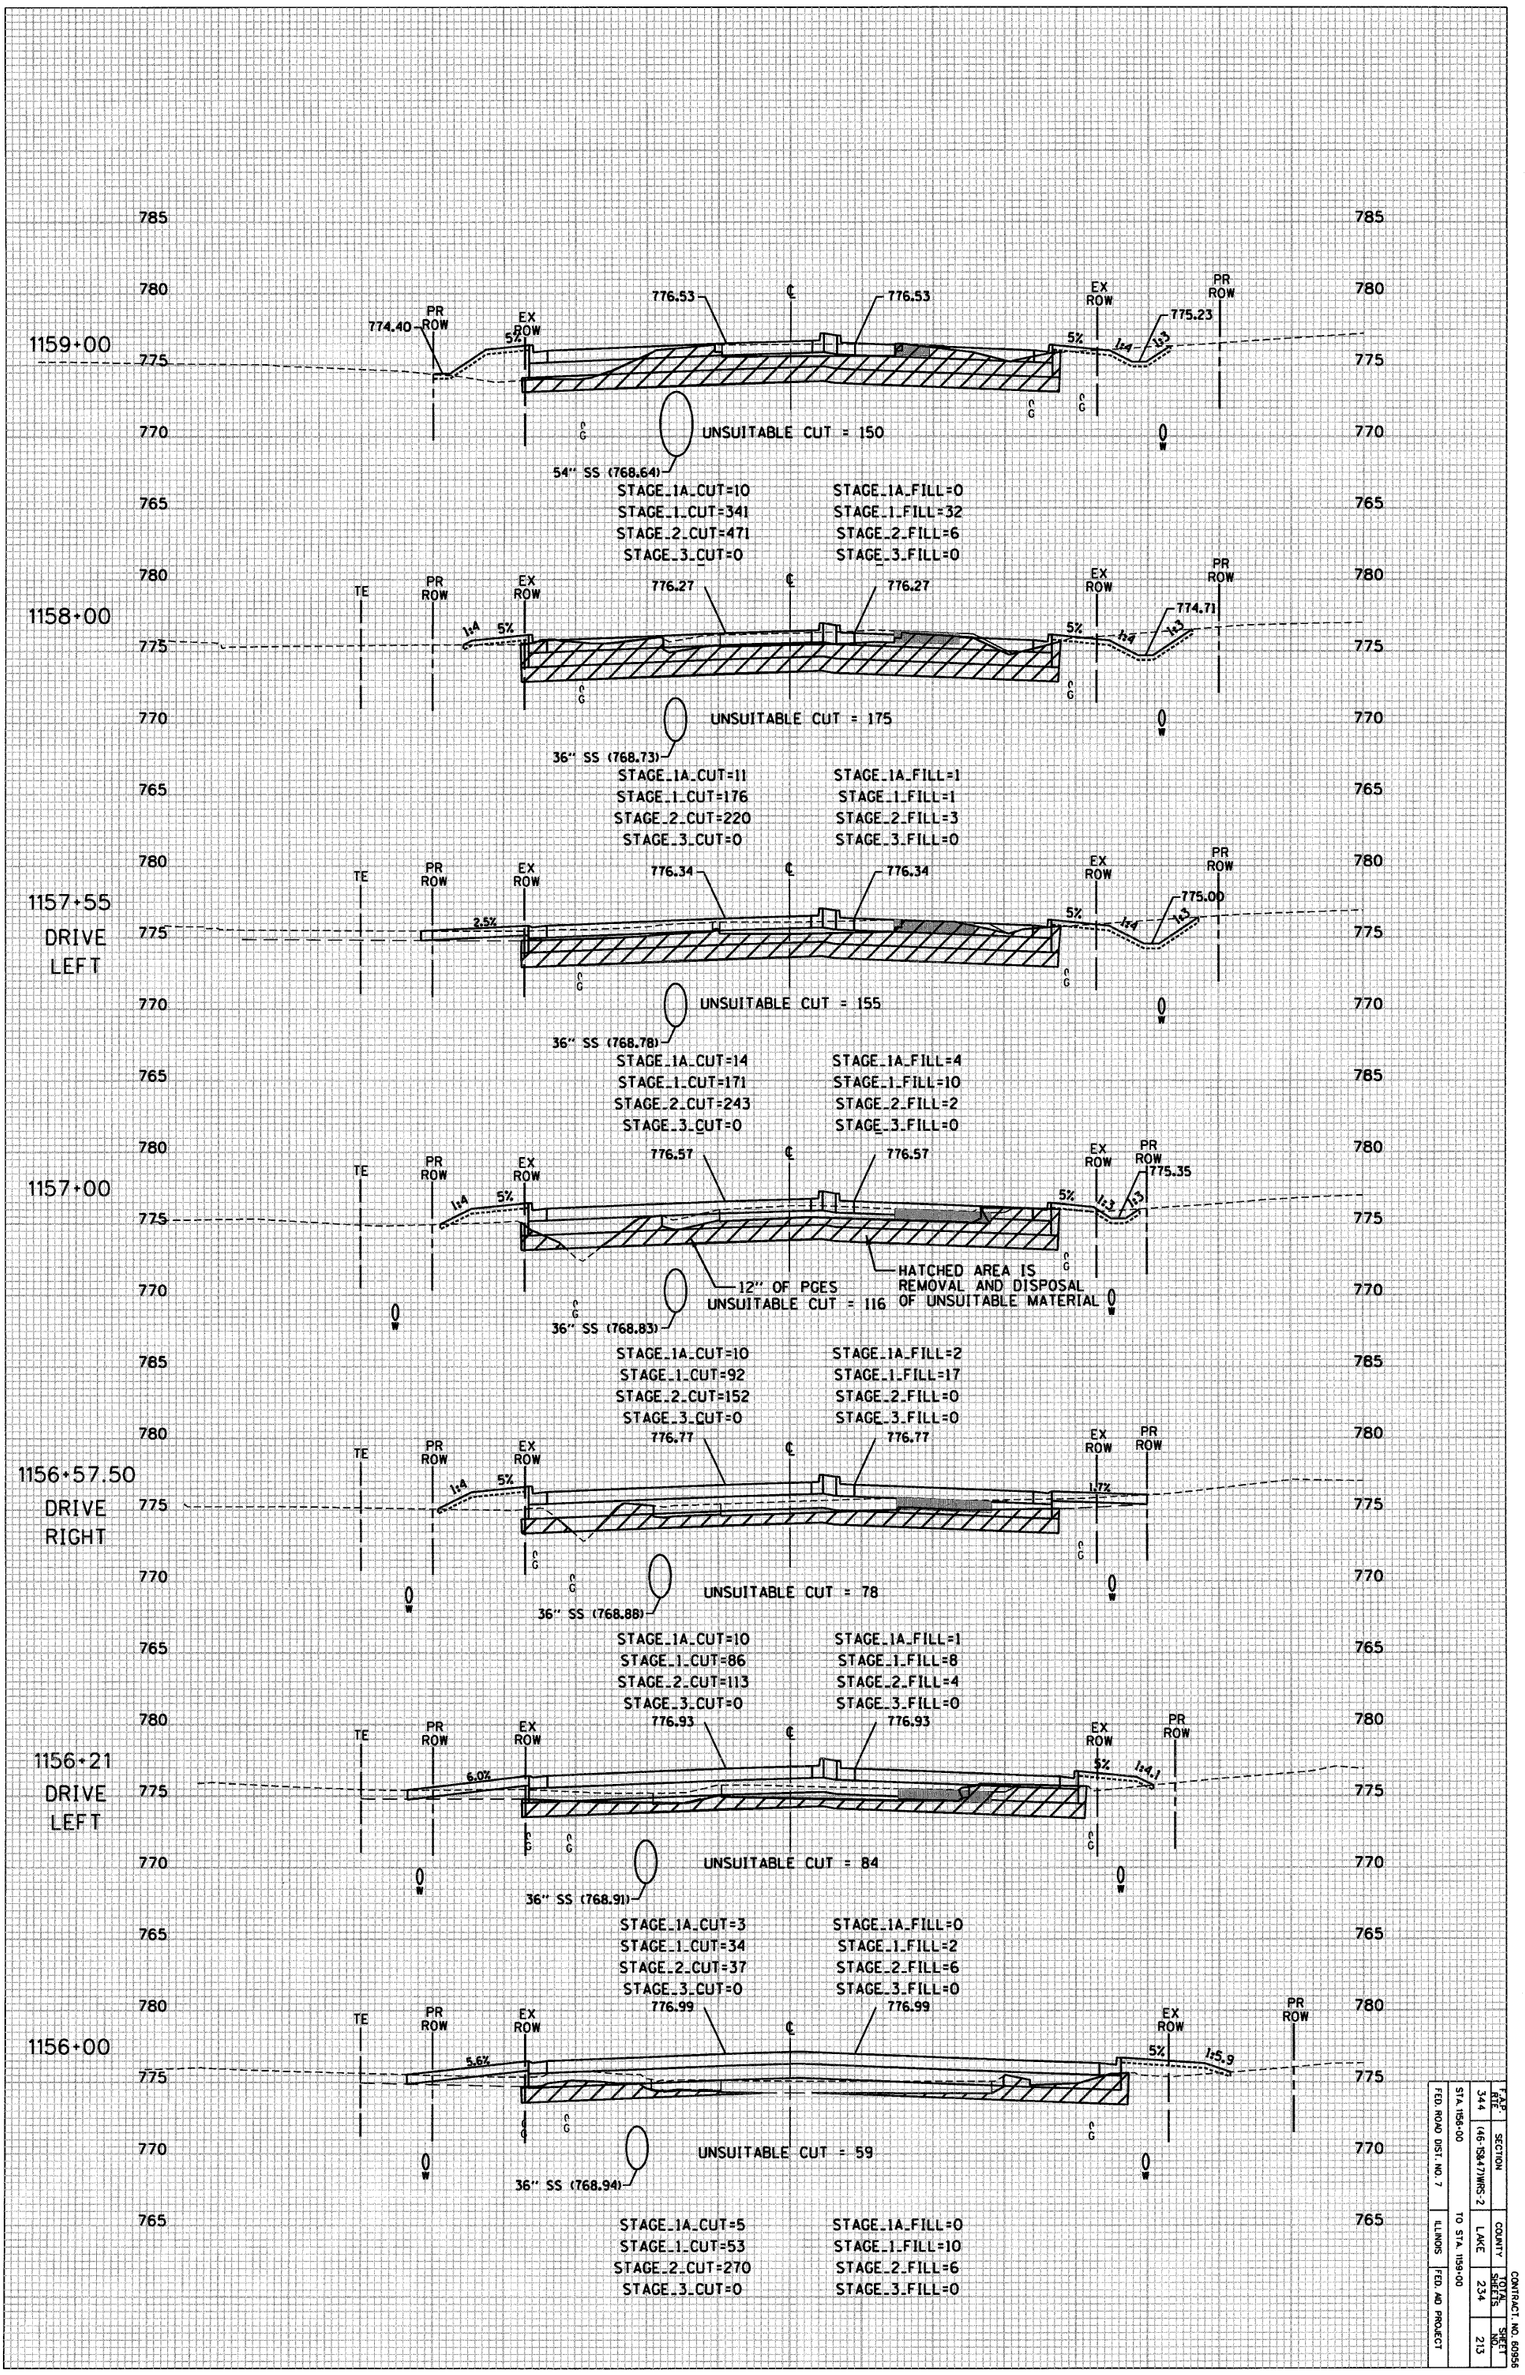

F.A.P. RTE.	SECTION		COUNTY	CONTRACT NO. 60956	
344	(46-15A47)WRS-2		LAKE	SHEET NO.	SHEET NO.
STA. 1156+00				234	213
FED. ROAD DIST. NO. 7	ILLINOIS	TO STA. 1159+00	FED. AID PROJECT		

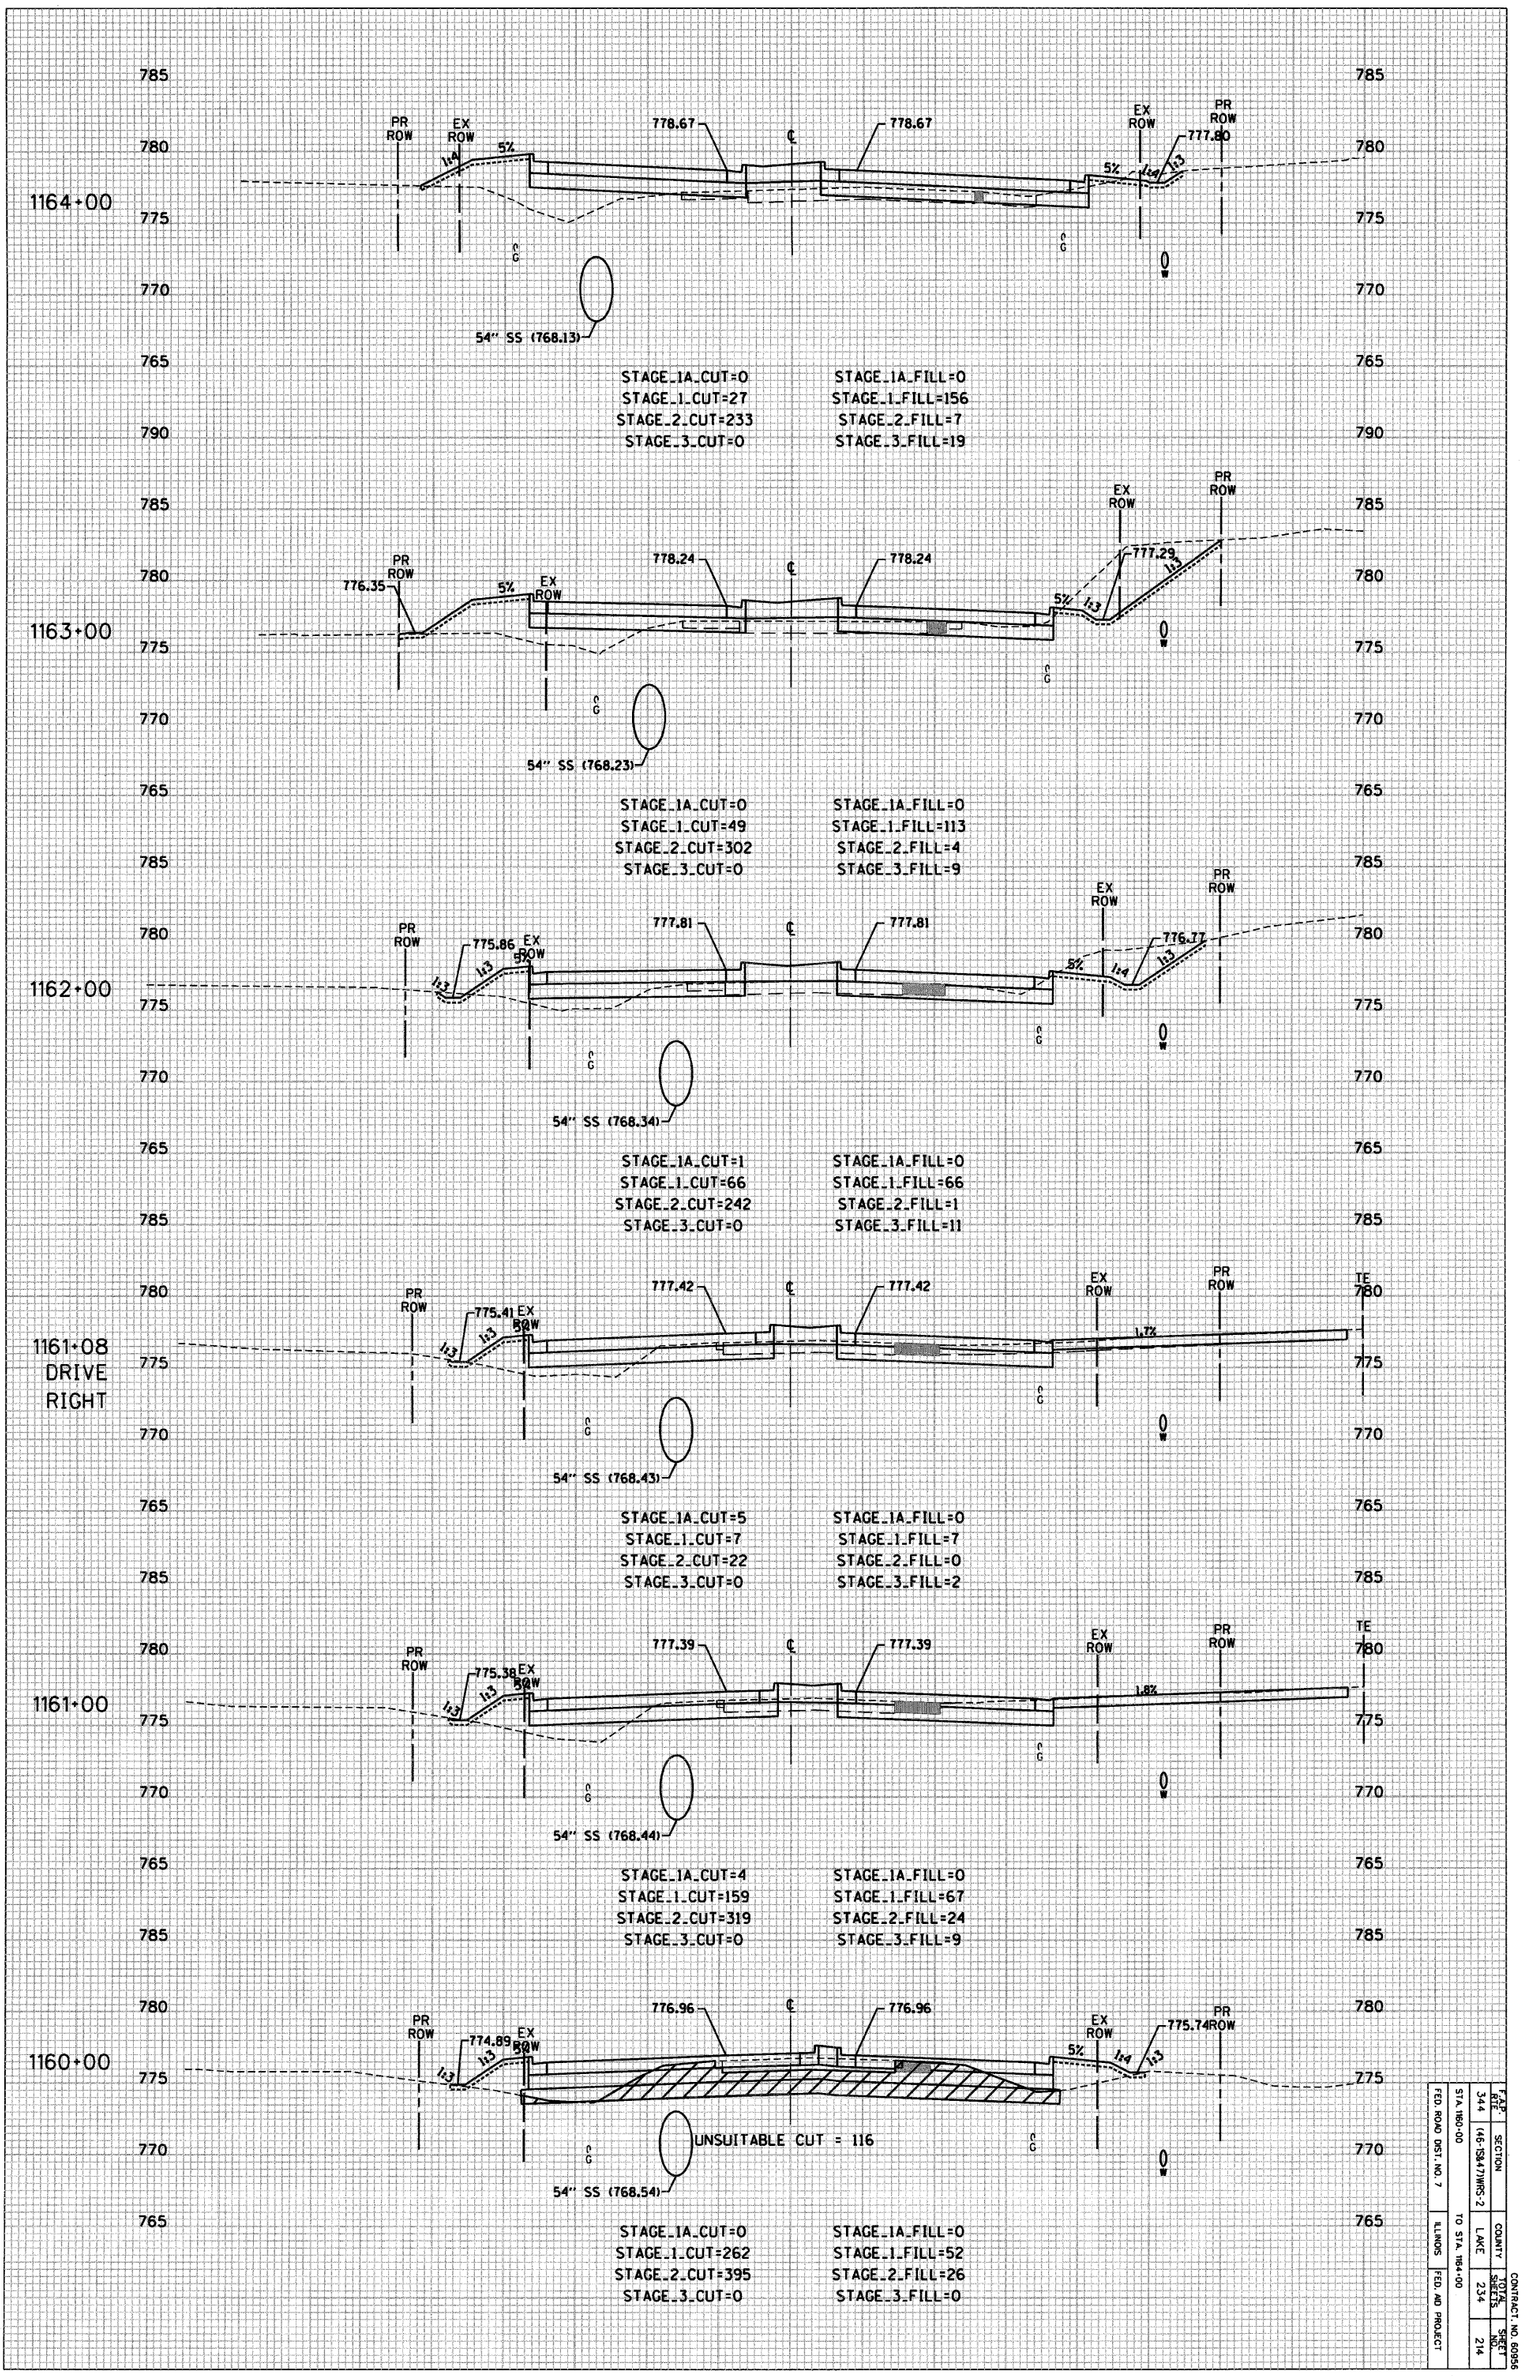


F.A.P. RTE. 344	SECTION (46-1584-17)WRS-2	COUNTY LAKE	CONTRACT NO. 60956 SHEET NO. 214
STA. 1160+00	TO STA. 1164+00		
FED. ROAD DIST. NO. 7	ILLINOIS	FED. AID PROJECT	

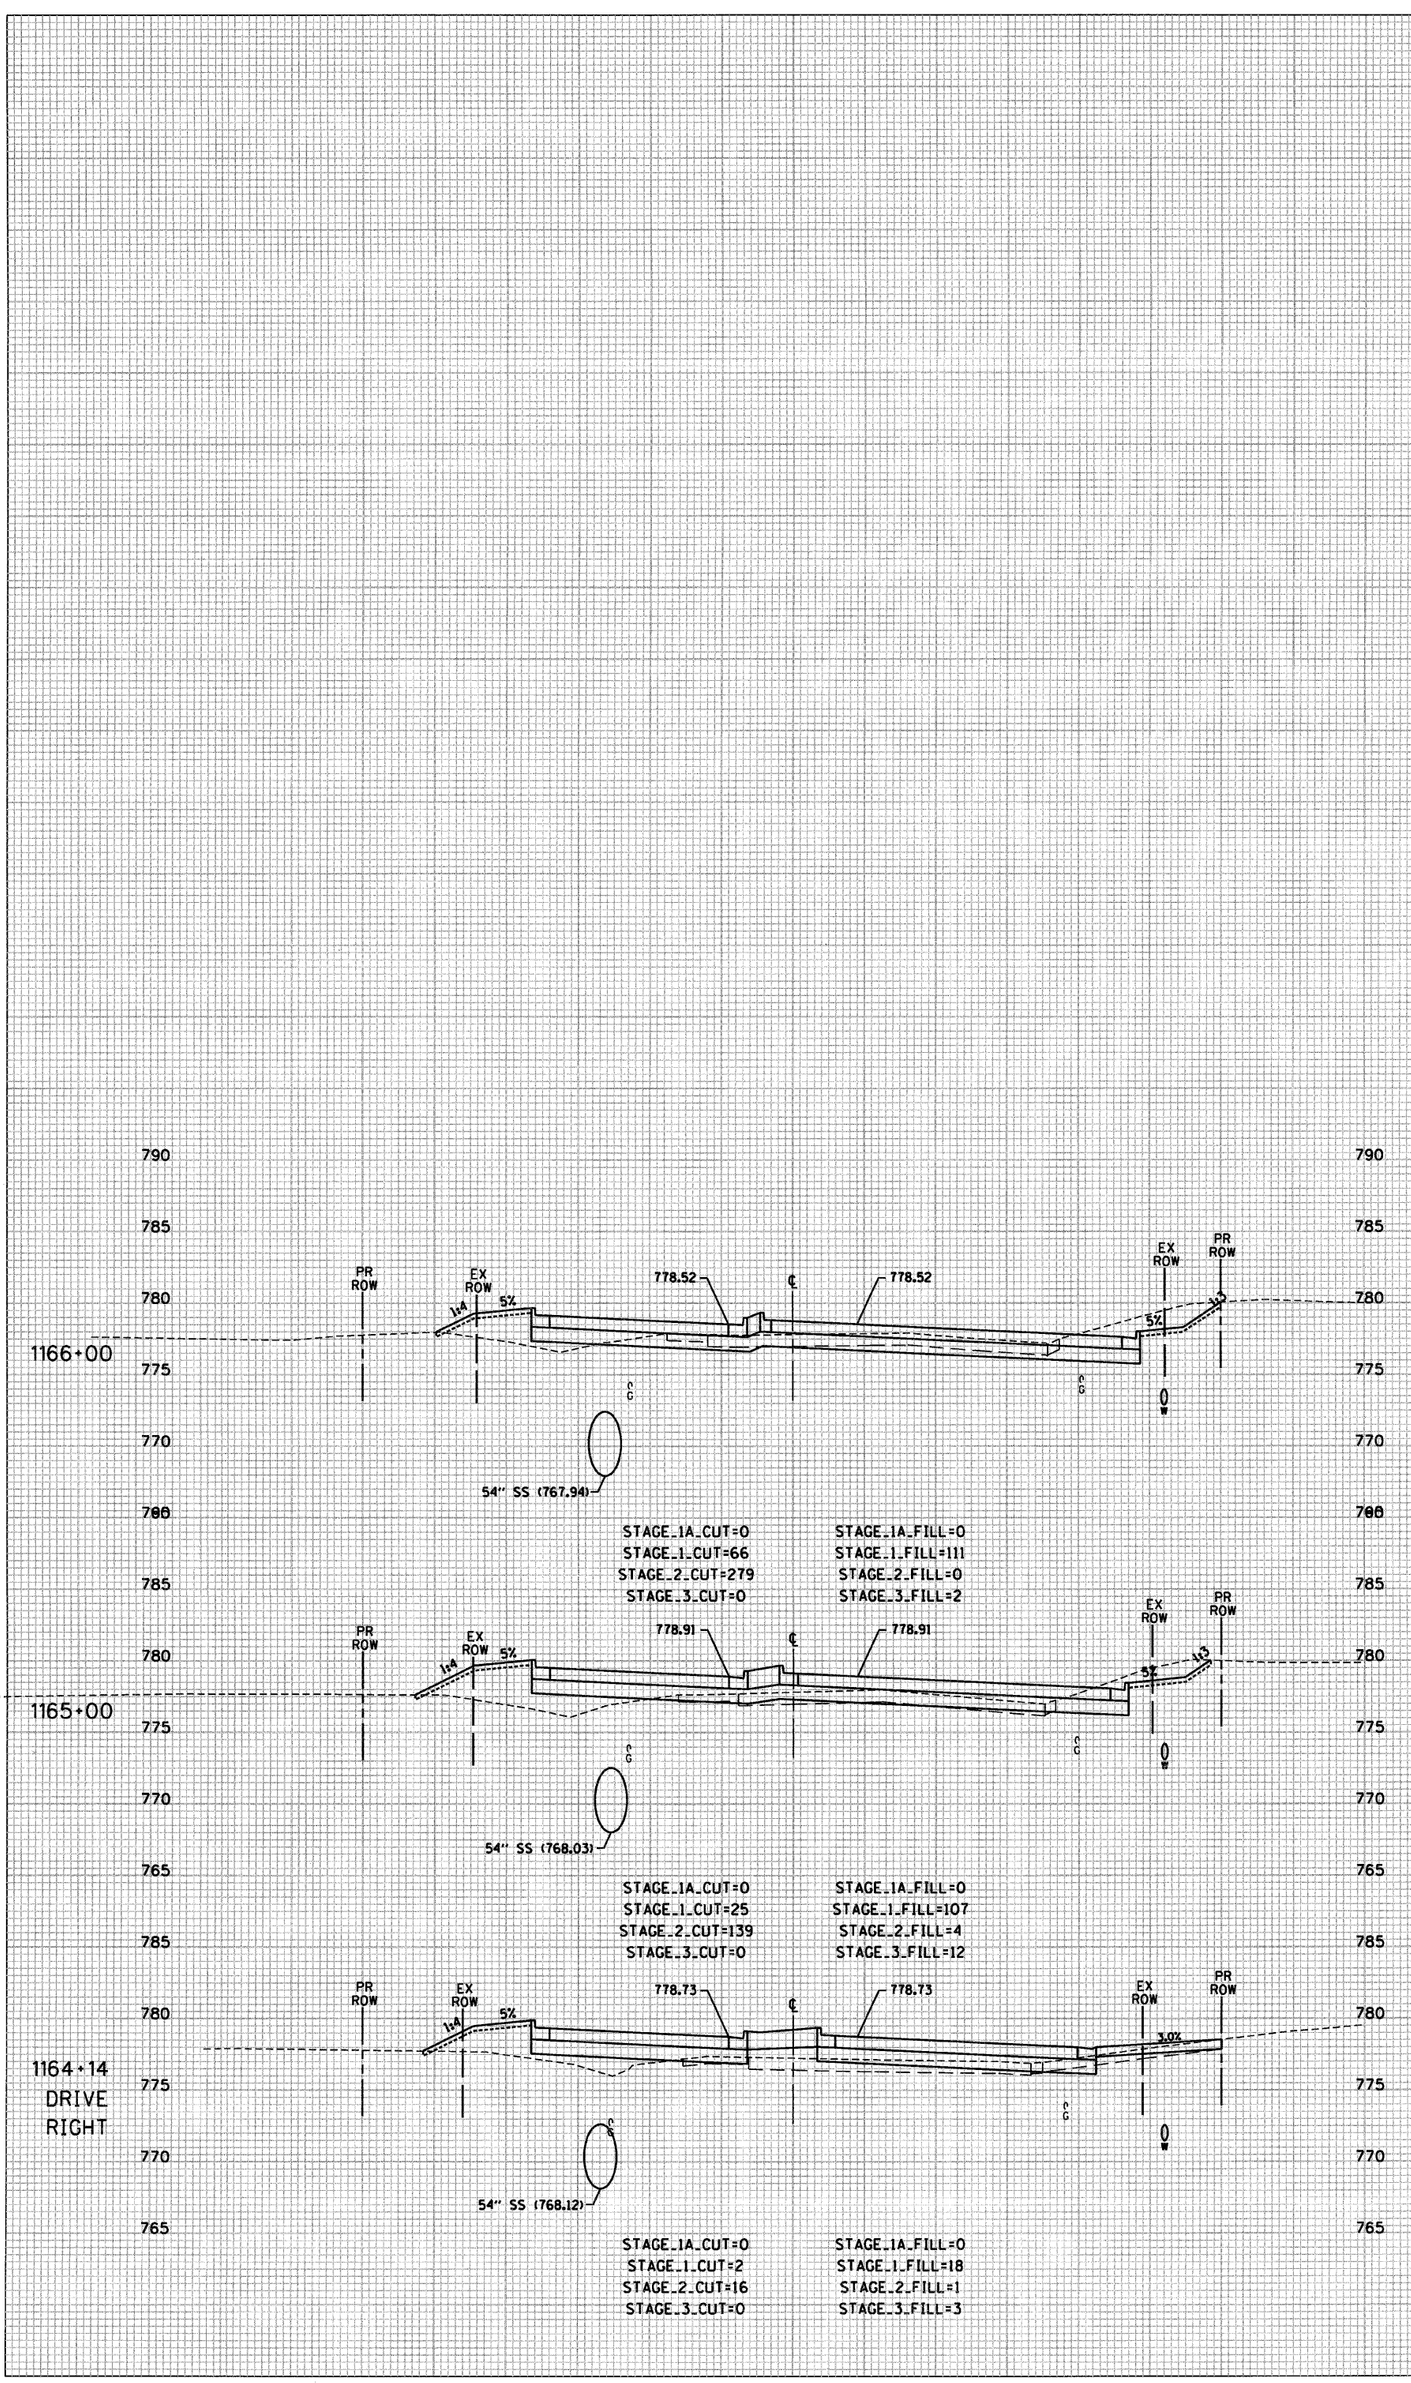

F.A.P. RTE. 344	SECTION (46-1584-7)WRS-2	COUNTY LAKE	TOTAL SHEETS 234	SHEET NO. 215	CONTRACT NO. 60956
FED. ROAD DIST. NO. 7	ILLINOIS	FED. AID PROJECT			
STA. 1164+14		TO STA. 1165+00			

CONTRACT. NO. 60956

F.A.P. RTE.	SECTION	COUNTY	TOTAL SHEETS	SHEET NO.
344	(46-1S&47)WRS-2	LAKE	234	216
STA. 1166+36		TO STA. 1167+60		
FED. ROAD DIST. NO. 7		ILLINOIS	FED. AID PROJECT	

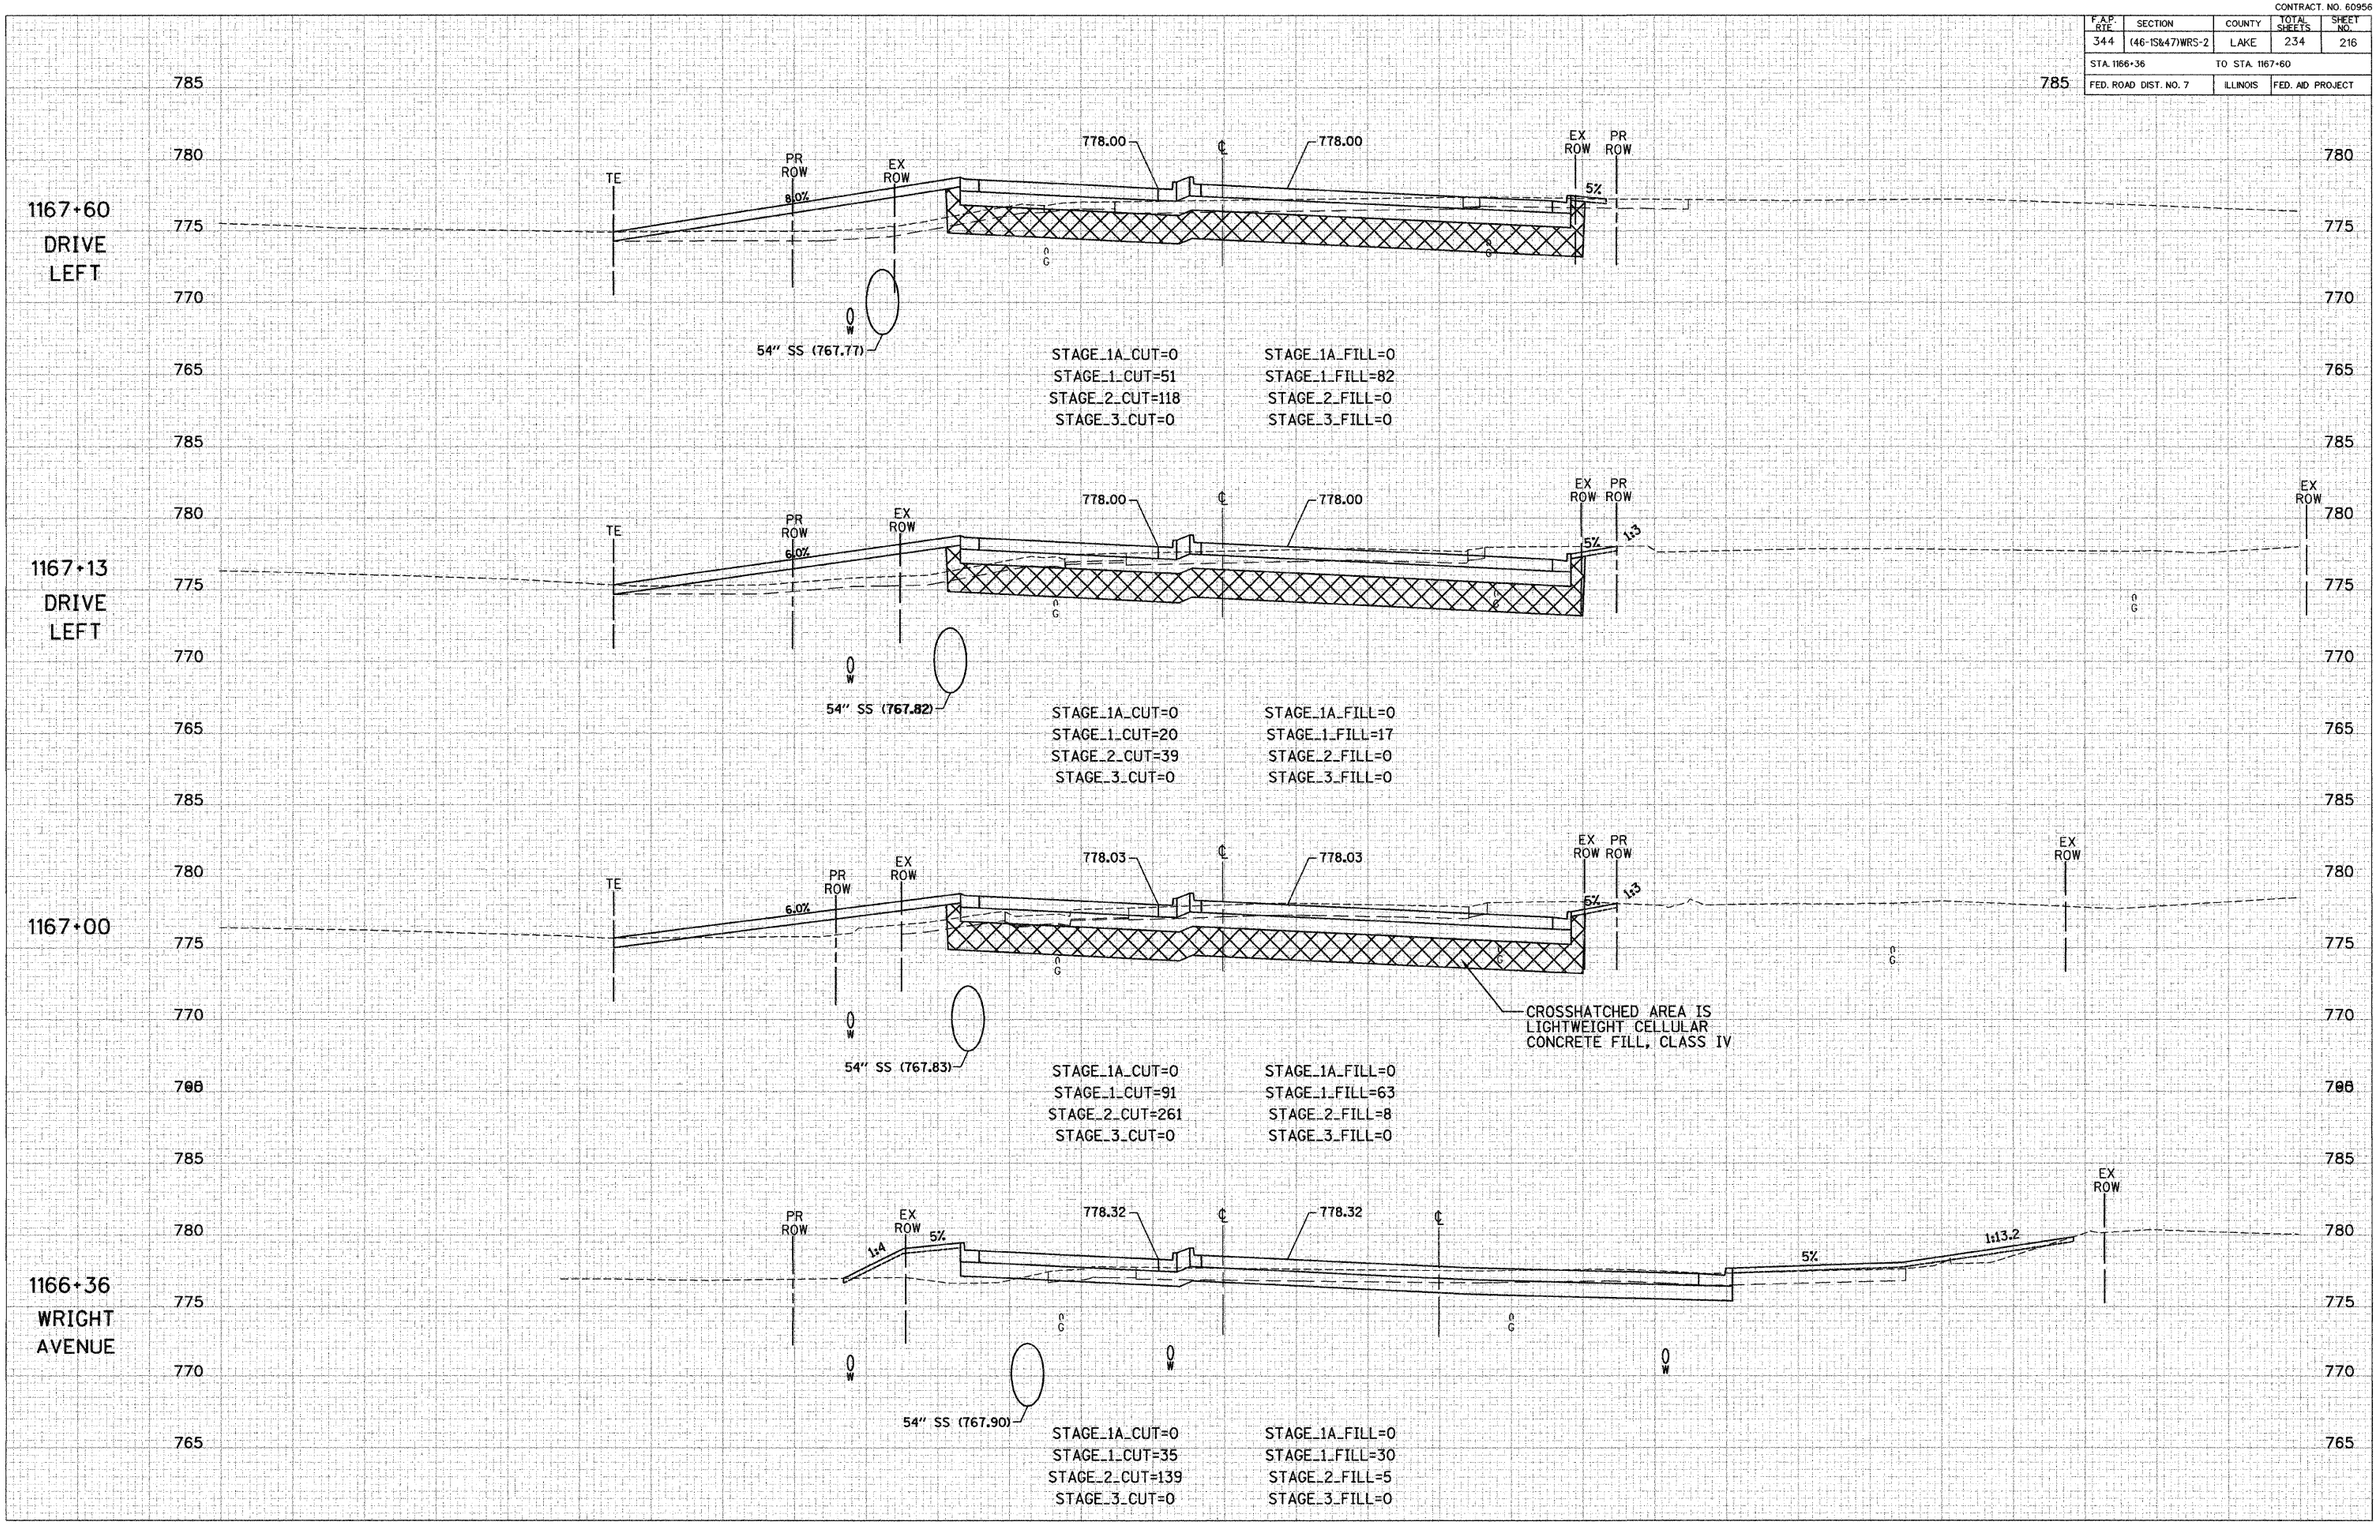


SCALE: 1" = 10' HORZ.
1" = 5' VERT.

REVISED 1/21/10 ESN

U.S. ROUTE 45

CONTRACT. NO. 60956


F.A.P. RTE.	SECTION	COUNTY	TOTAL SHEETS	SHEET NO.
344	(46-1S&47)WRS-2	LAKE	234	217
STA. 1168+00		TO STA. 1170+00		
FED. ROAD DIST. NO. 7		ILLINOIS	FED. AID PROJECT	

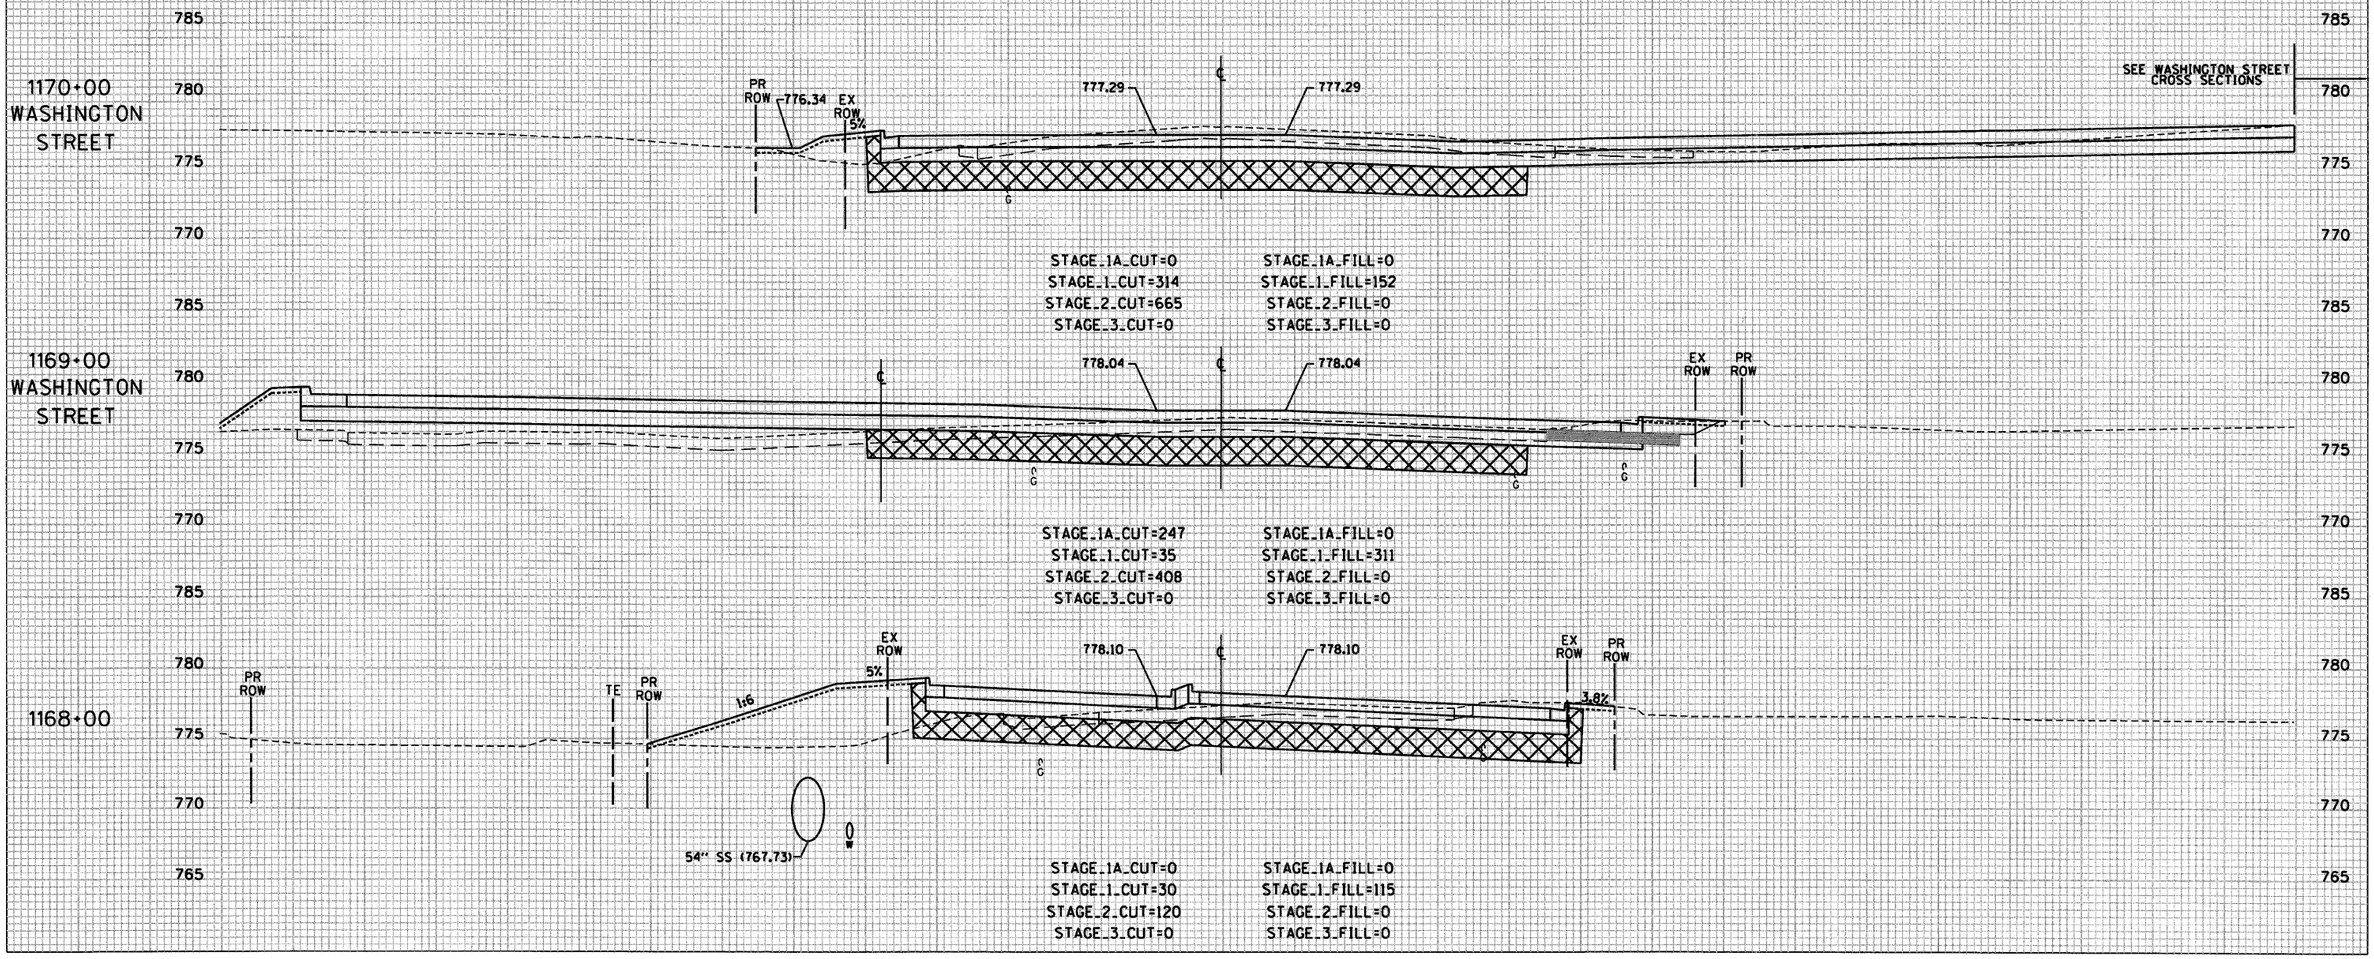

SCALE: 1" = 10' HORZ.

U.S. ROUTE 45


1173+00

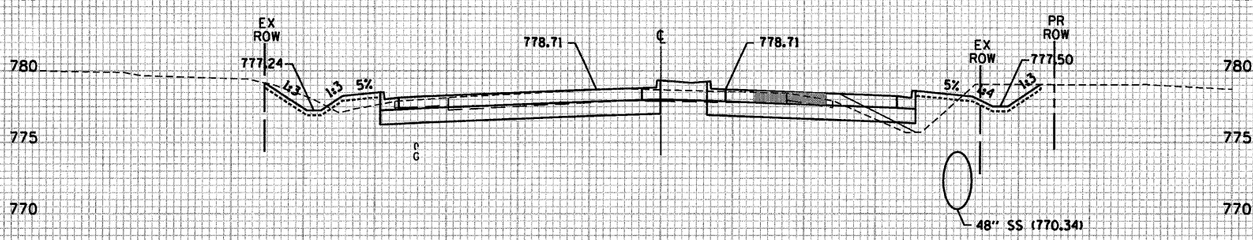

STAGE_1A_CUT=14
STAGE_1_CUT=147
STAGE_2_CUT=126
STAGE_3_CUT=0

STAGE_1A_FILL=24
STAGE_1_FILL=4
STAGE_2_FILL=15
STAGE_3_FILL=0


1172+52 DRIVE LEFT

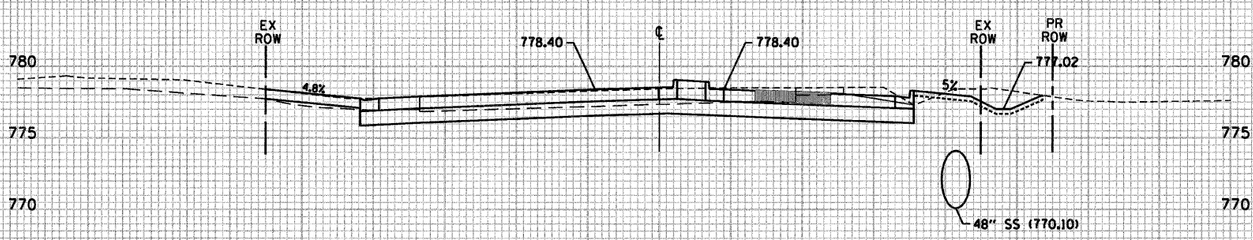

STAGE_1A_CUT=0
STAGE_1_CUT=182
STAGE_2_CUT=145
STAGE_3_CUT=0

STAGE_1A_FILL=0
STAGE_1_FILL=0
STAGE_2_FILL=22
STAGE_3_FILL=0


1172+00

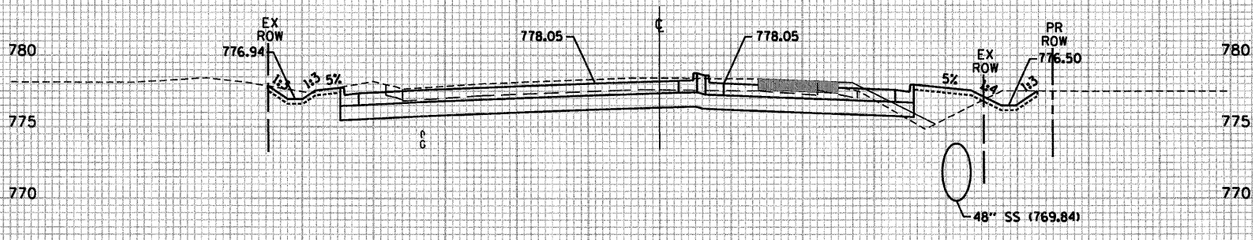

STAGE_1A_CUT=12
STAGE_1_CUT=432
STAGE_2_CUT=281
STAGE_3_CUT=0

STAGE_1A_FILL=23
STAGE_1_FILL=0
STAGE_2_FILL=86
STAGE_3_FILL=0

1171+00

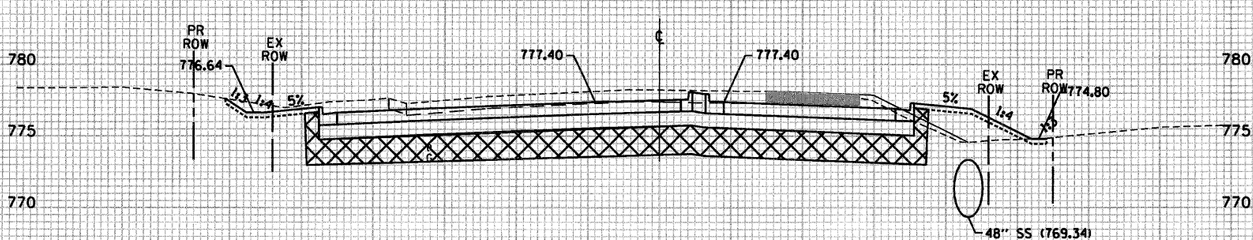

STAGE_1A_CUT=111
STAGE_1_CUT=556
STAGE_2_CUT=581
STAGE_3_CUT=0


STAGE_1A_FILL=20
STAGE_1_FILL=30
STAGE_2_FILL=46
STAGE_3_FILL=0

110 100 90 80 70 60 50 40 30 20 10 0 10 20 30 40 50 60 70

SCALE: 1" = 10' HORZ.
1" = 5' VERT.


F.A.P. RTE.	SECTION		COUNTY	TOTAL SHTS.	SHEET NO.
344	(46-1584-7)WRS-2		LAKE	234	218
STA. 1171+00		TO STA. 1173+00			
FED. ROAD DIST. NO. 7	ILLINOIS	FED. AID PROJECT			

CONTRACT NO. 60956

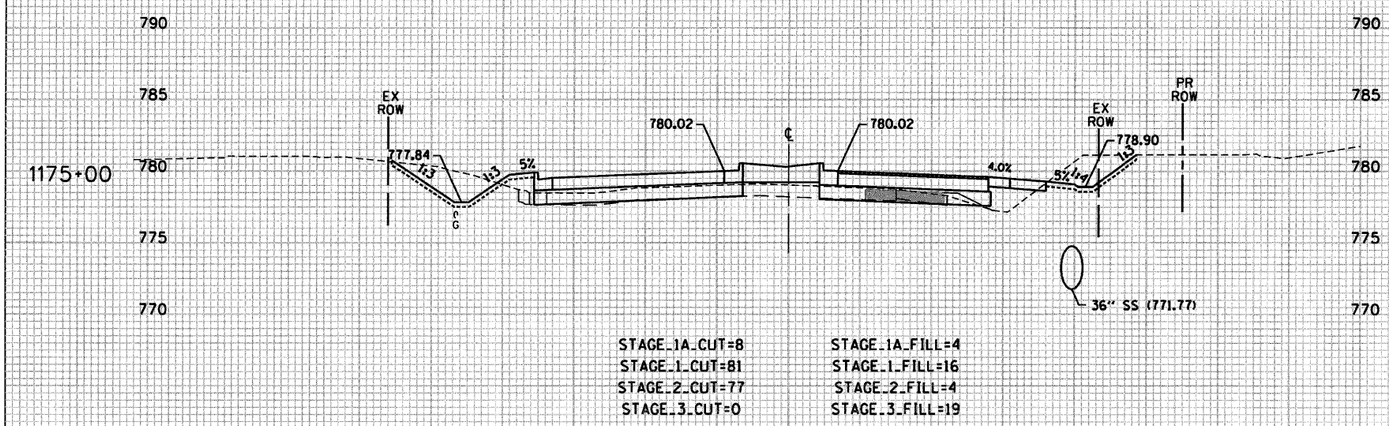


STAGE_1A_CUT=8
STAGE_1_CUT=81
STAGE_2_CUT=77
STAGE_3_CUT=0

STAGE_1A_FILL=4
STAGE_1_FILL=16
STAGE_2_FILL=4
STAGE_3_FILL=19

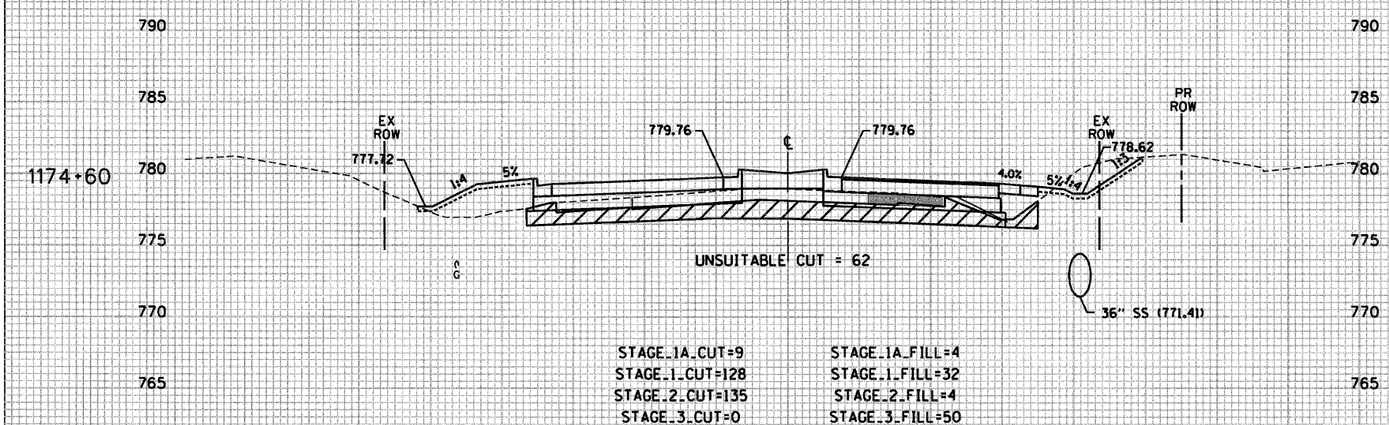

STAGE_1A_CUT=9
STAGE_1_CUT=128
STAGE_2_CUT=135
STAGE_3_CUT=0

STAGE_1A_FILL=4
STAGE_1_FILL=32
STAGE_2_FILL=4
STAGE_3_FILL=50

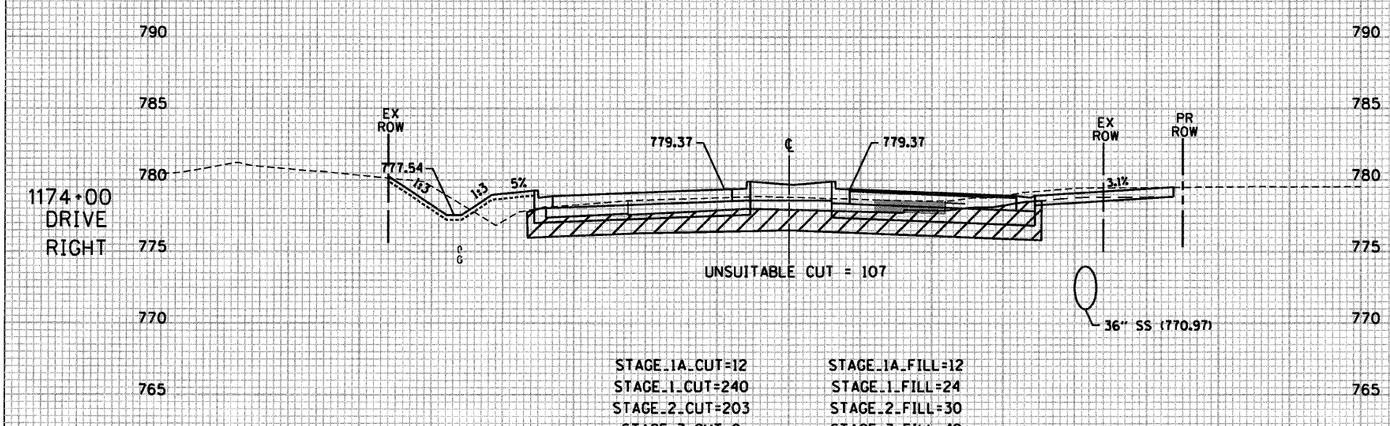

STAGE_1A_CUT=12
STAGE_1_CUT=240
STAGE_2_CUT=203
STAGE_3_CUT=0

STAGE_1A_FILL=12
STAGE_1_FILL=24
STAGE_2_FILL=30
STAGE_3_FILL=42

110 100 90 80 70 60 50 40 30 20 10 0 10 20 30 40 50 60 70

SCALE: 1" = 10' HORZ.
1" = 5' VERT.


F.A.P. RTE. 344	SECTION (46-15&47)RRS-2	COUNTY LAKE	TOTAL SHEETS 234	SHEET NO. 219	CONTRACT NO. 60956

STA. 1174+00 TO STA. 1175+00
FED. ROAD DIST. NO. 7 | ILLINOIS | FED. AID PROJECT

CONTRACT. NO. 60956

F.A.P. RTE	SECTION	COUNTY	TOTAL SHEETS	SHEET NO.
344	(46-1S&47)WRS-2	LAKE	234	220
STA. 1175+50	TO STA. 1175+50			
FED. ROAD DIST. NO. 7	ILLINOIS	FED. AID PROJECT		


1175+50
DRIVE
LEFT

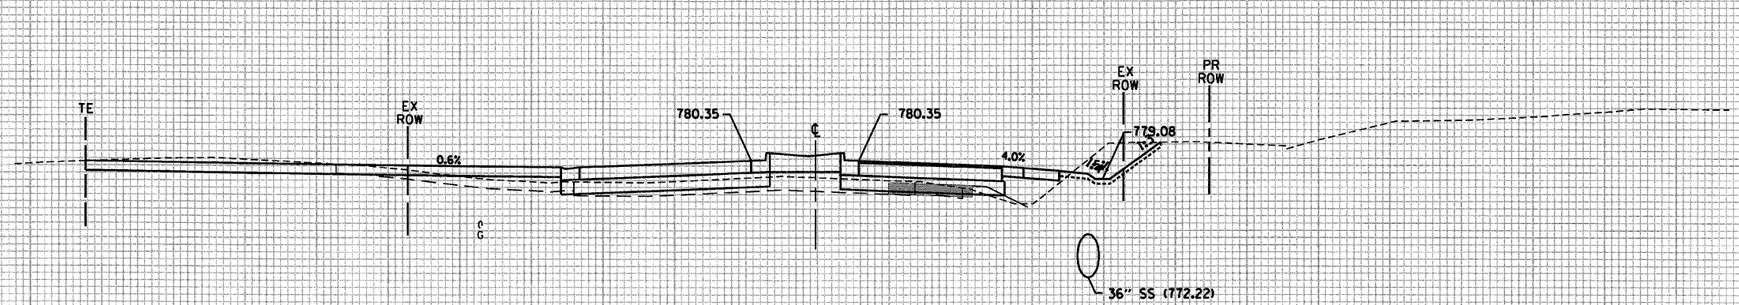

STAGE_1A_CUT=10
STAGE_1_CUT=95
STAGE_2_CUT=73
STAGE_3_CUT=0


STAGE_1A_FILL=5
STAGE_1_FILL=6
STAGE_2_FILL=6
STAGE_3_FILL=6


130 120 110 100 90 80 70 60 50 40 30 20 10 0 10 20 30 40 50 60 70 80 90 100 110 120 130 140 150

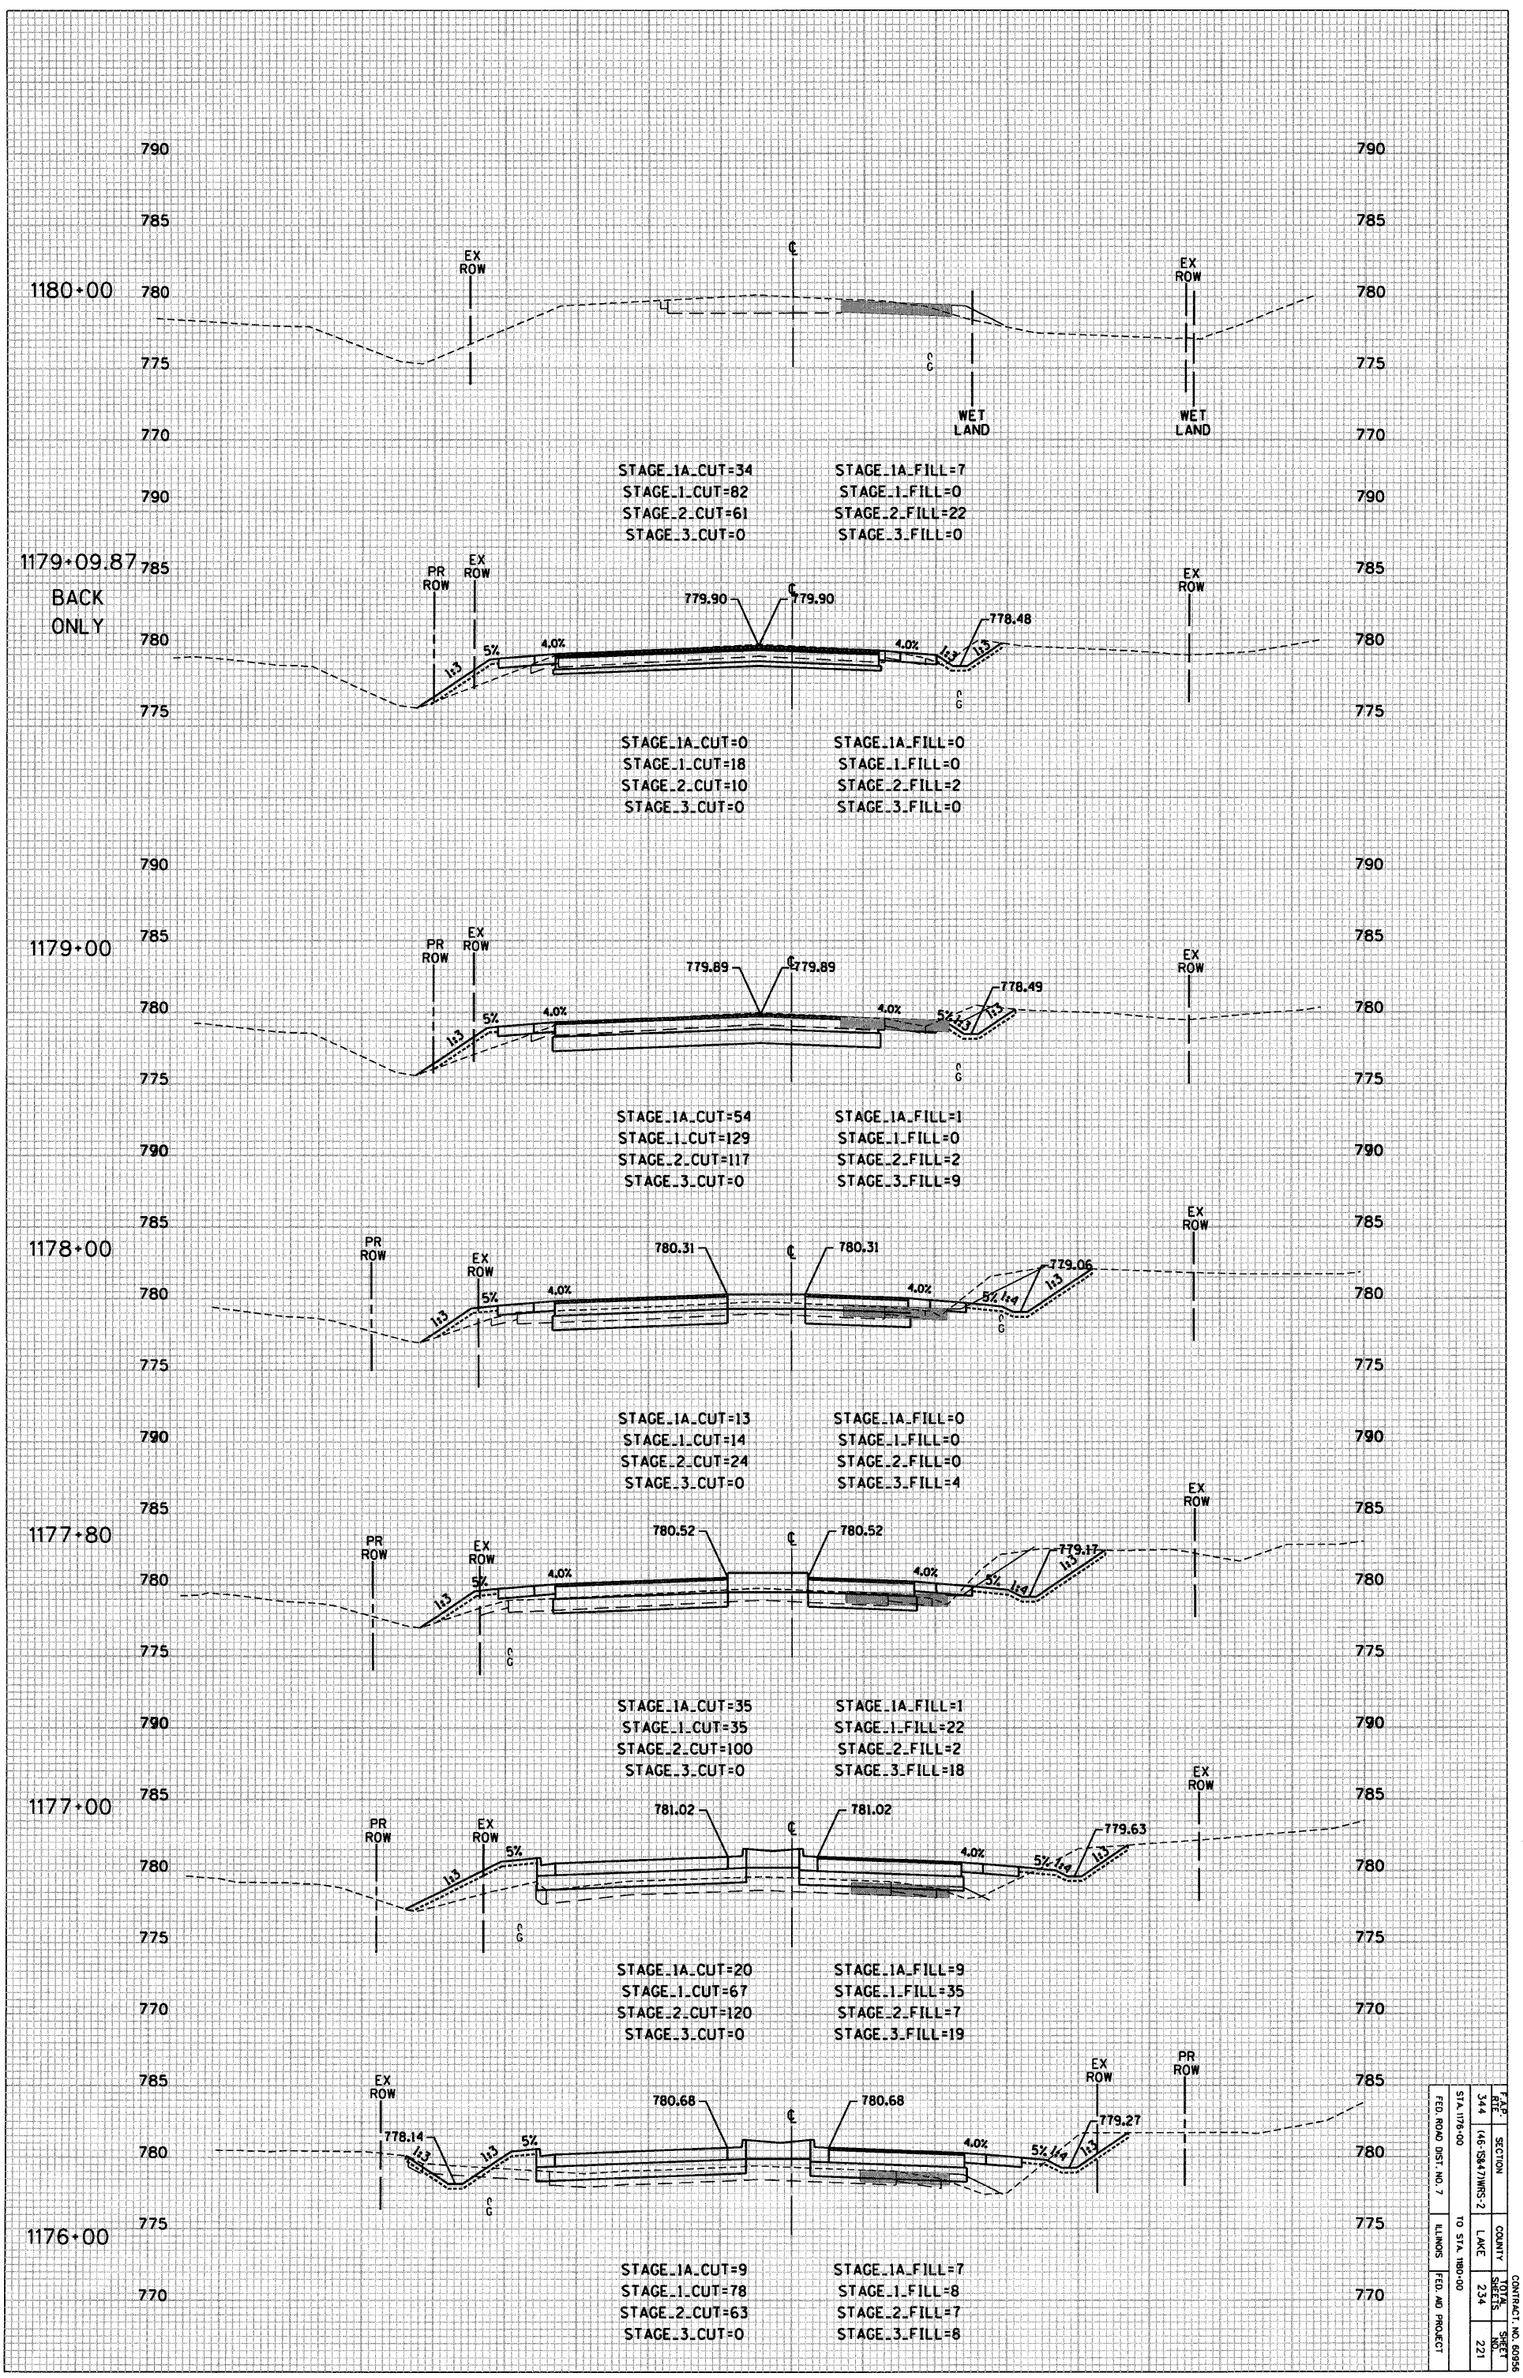


FED. ROAD DIST. NO. 7	ILLINOIS	FED. AID PROJECT	STA. 1176+00	TO STA. 1180+00	
F.A.P. RTE. 344	SECTION (46-15847)RRS-2		COUNTY LAKE	TOTAL SHEETS 234	SHEET NO. 221

CONTRACT NO. 60956

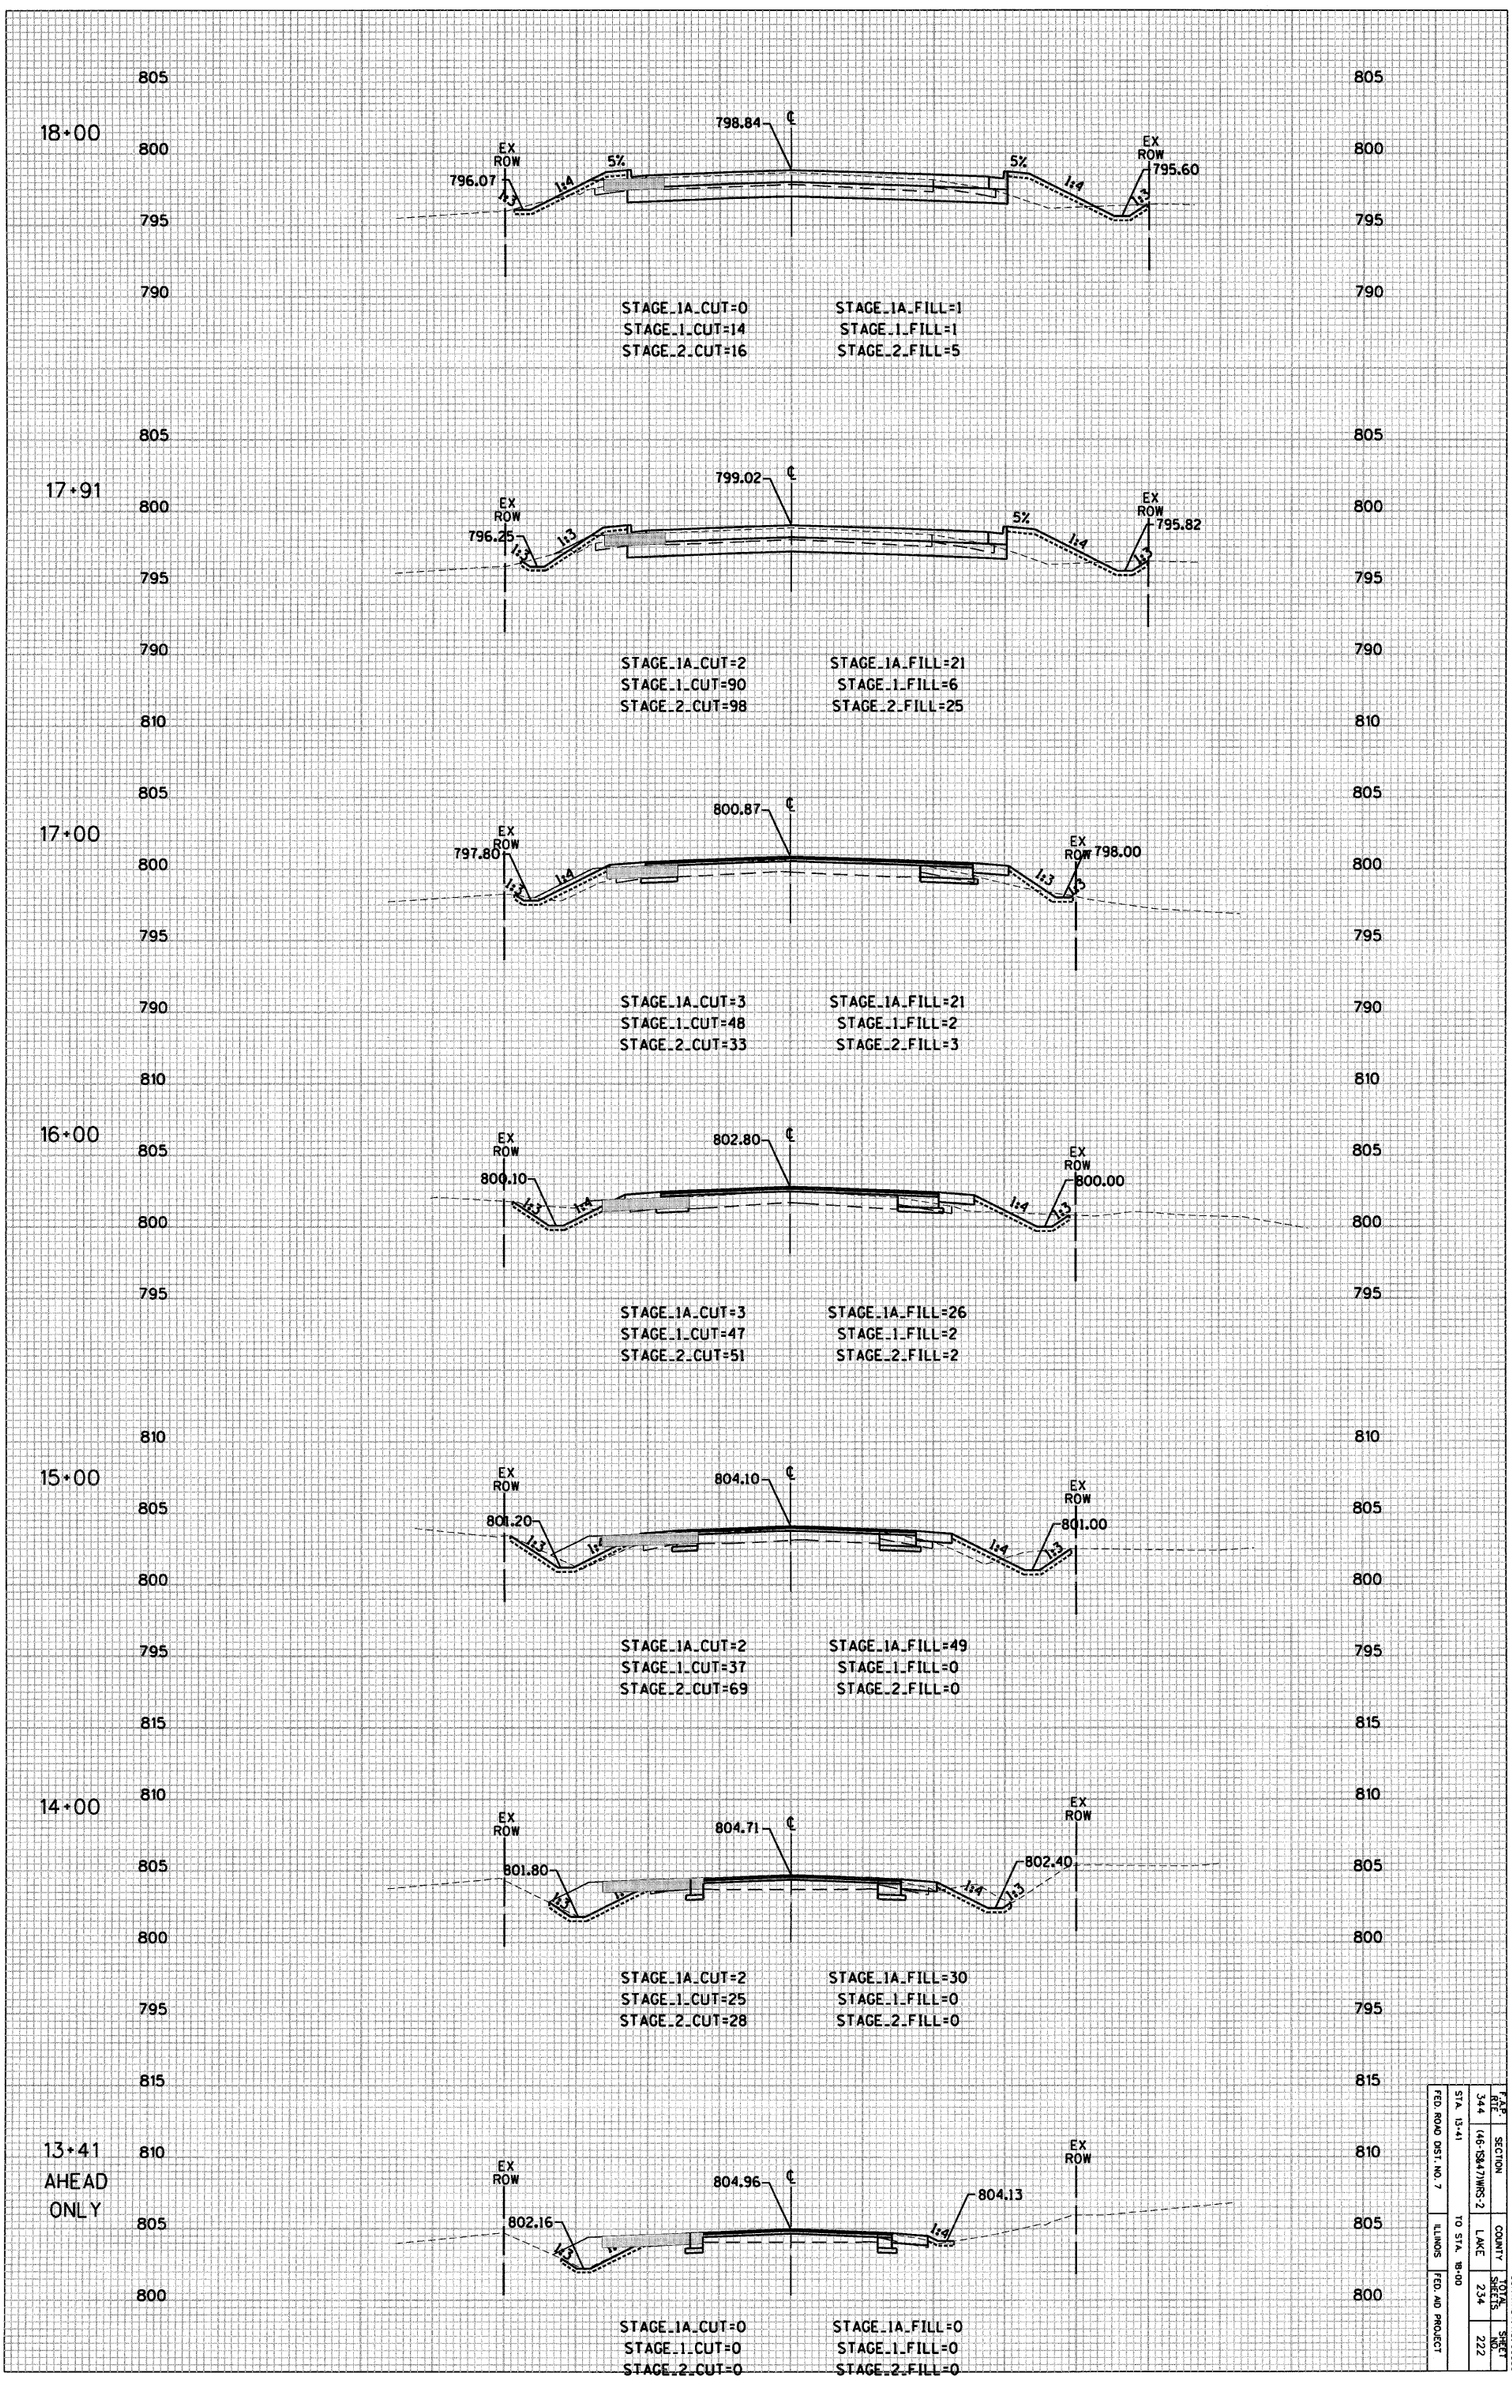
18+00
EX ROW
796.07
798.84
℄
EX ROW
795.60
5%
5%
1:4
1:4
1:3
1:3
STAGE_1A_CUT=0
STAGE_1_CUT=14
STAGE_2_CUT=16
STAGE_1A_FILL=1
STAGE_1_FILL=1
STAGE_2_FILL=5
17+91
EX ROW
796.25
799.02
℄
EX ROW
795.82
5%
1:4
1:3
1:3
STAGE_1A_CUT=2
STAGE_1_CUT=90
STAGE_2_CUT=98
STAGE_1A_FILL=21
STAGE_1_FILL=6
STAGE_2_FILL=25
17+00
EX ROW
797.80
800.87
℄
EX ROW
798.00
1:4
1:3
1:3
STAGE_1A_CUT=3
STAGE_1_CUT=48
STAGE_2_CUT=33
STAGE_1A_FILL=21
STAGE_1_FILL=2
STAGE_2_FILL=3
16+00
EX ROW
800.10
802.80
℄
EX ROW
800.00
1:3
1:4
1:4
1:3
STAGE_1A_CUT=3
STAGE_1_CUT=47
STAGE_2_CUT=51
STAGE_1A_FILL=26
STAGE_1_FILL=2
STAGE_2_FILL=2
15+00
EX ROW
801.20
804.10
℄
EX ROW
801.00
1:3
1:4
1:4
1:3
STAGE_1A_CUT=2
STAGE_1_CUT=37
STAGE_2_CUT=69
STAGE_1A_FILL=49
STAGE_1_FILL=0
STAGE_2_FILL=0
14+00
EX ROW
801.80
804.71
℄
EX ROW
802.40
1:3
1:4
1:3
STAGE_1A_CUT=2
STAGE_1_CUT=25
STAGE_2_CUT=28
STAGE_1A_FILL=30
STAGE_1_FILL=0
STAGE_2_FILL=0
13+41
AHEAD
ONLY
EX ROW
802.16
804.96
℄
804.13
EX ROW
1:4
STAGE_1A_CUT=0
STAGE_1_CUT=0
STAGE_2_CUT=0
STAGE_1A_FILL=0
STAGE_1_FILL=0
STAGE_2_FILL=0
805
800
795
790
810
815
80 70 60 50 40 30 20 10 0 10 20 30 40 50 60 70
SCALE: 1" = 10' HORZ.
1" = 5' VERT.
GENEVA STREET / DEERPATH ROAD
F.A.P. RTE. 344
SECTION (46-1584-7)WRS-2
COUNTY LAKE
STA. 13+41
TO STA. 18+00
FED. ROAD DIST. NO. 7
ILLINOIS
FED. AID PROJECT
CONTRACT NO. 60955
ILLINOIS FED. AID PROJECT
SHEET NO. 222

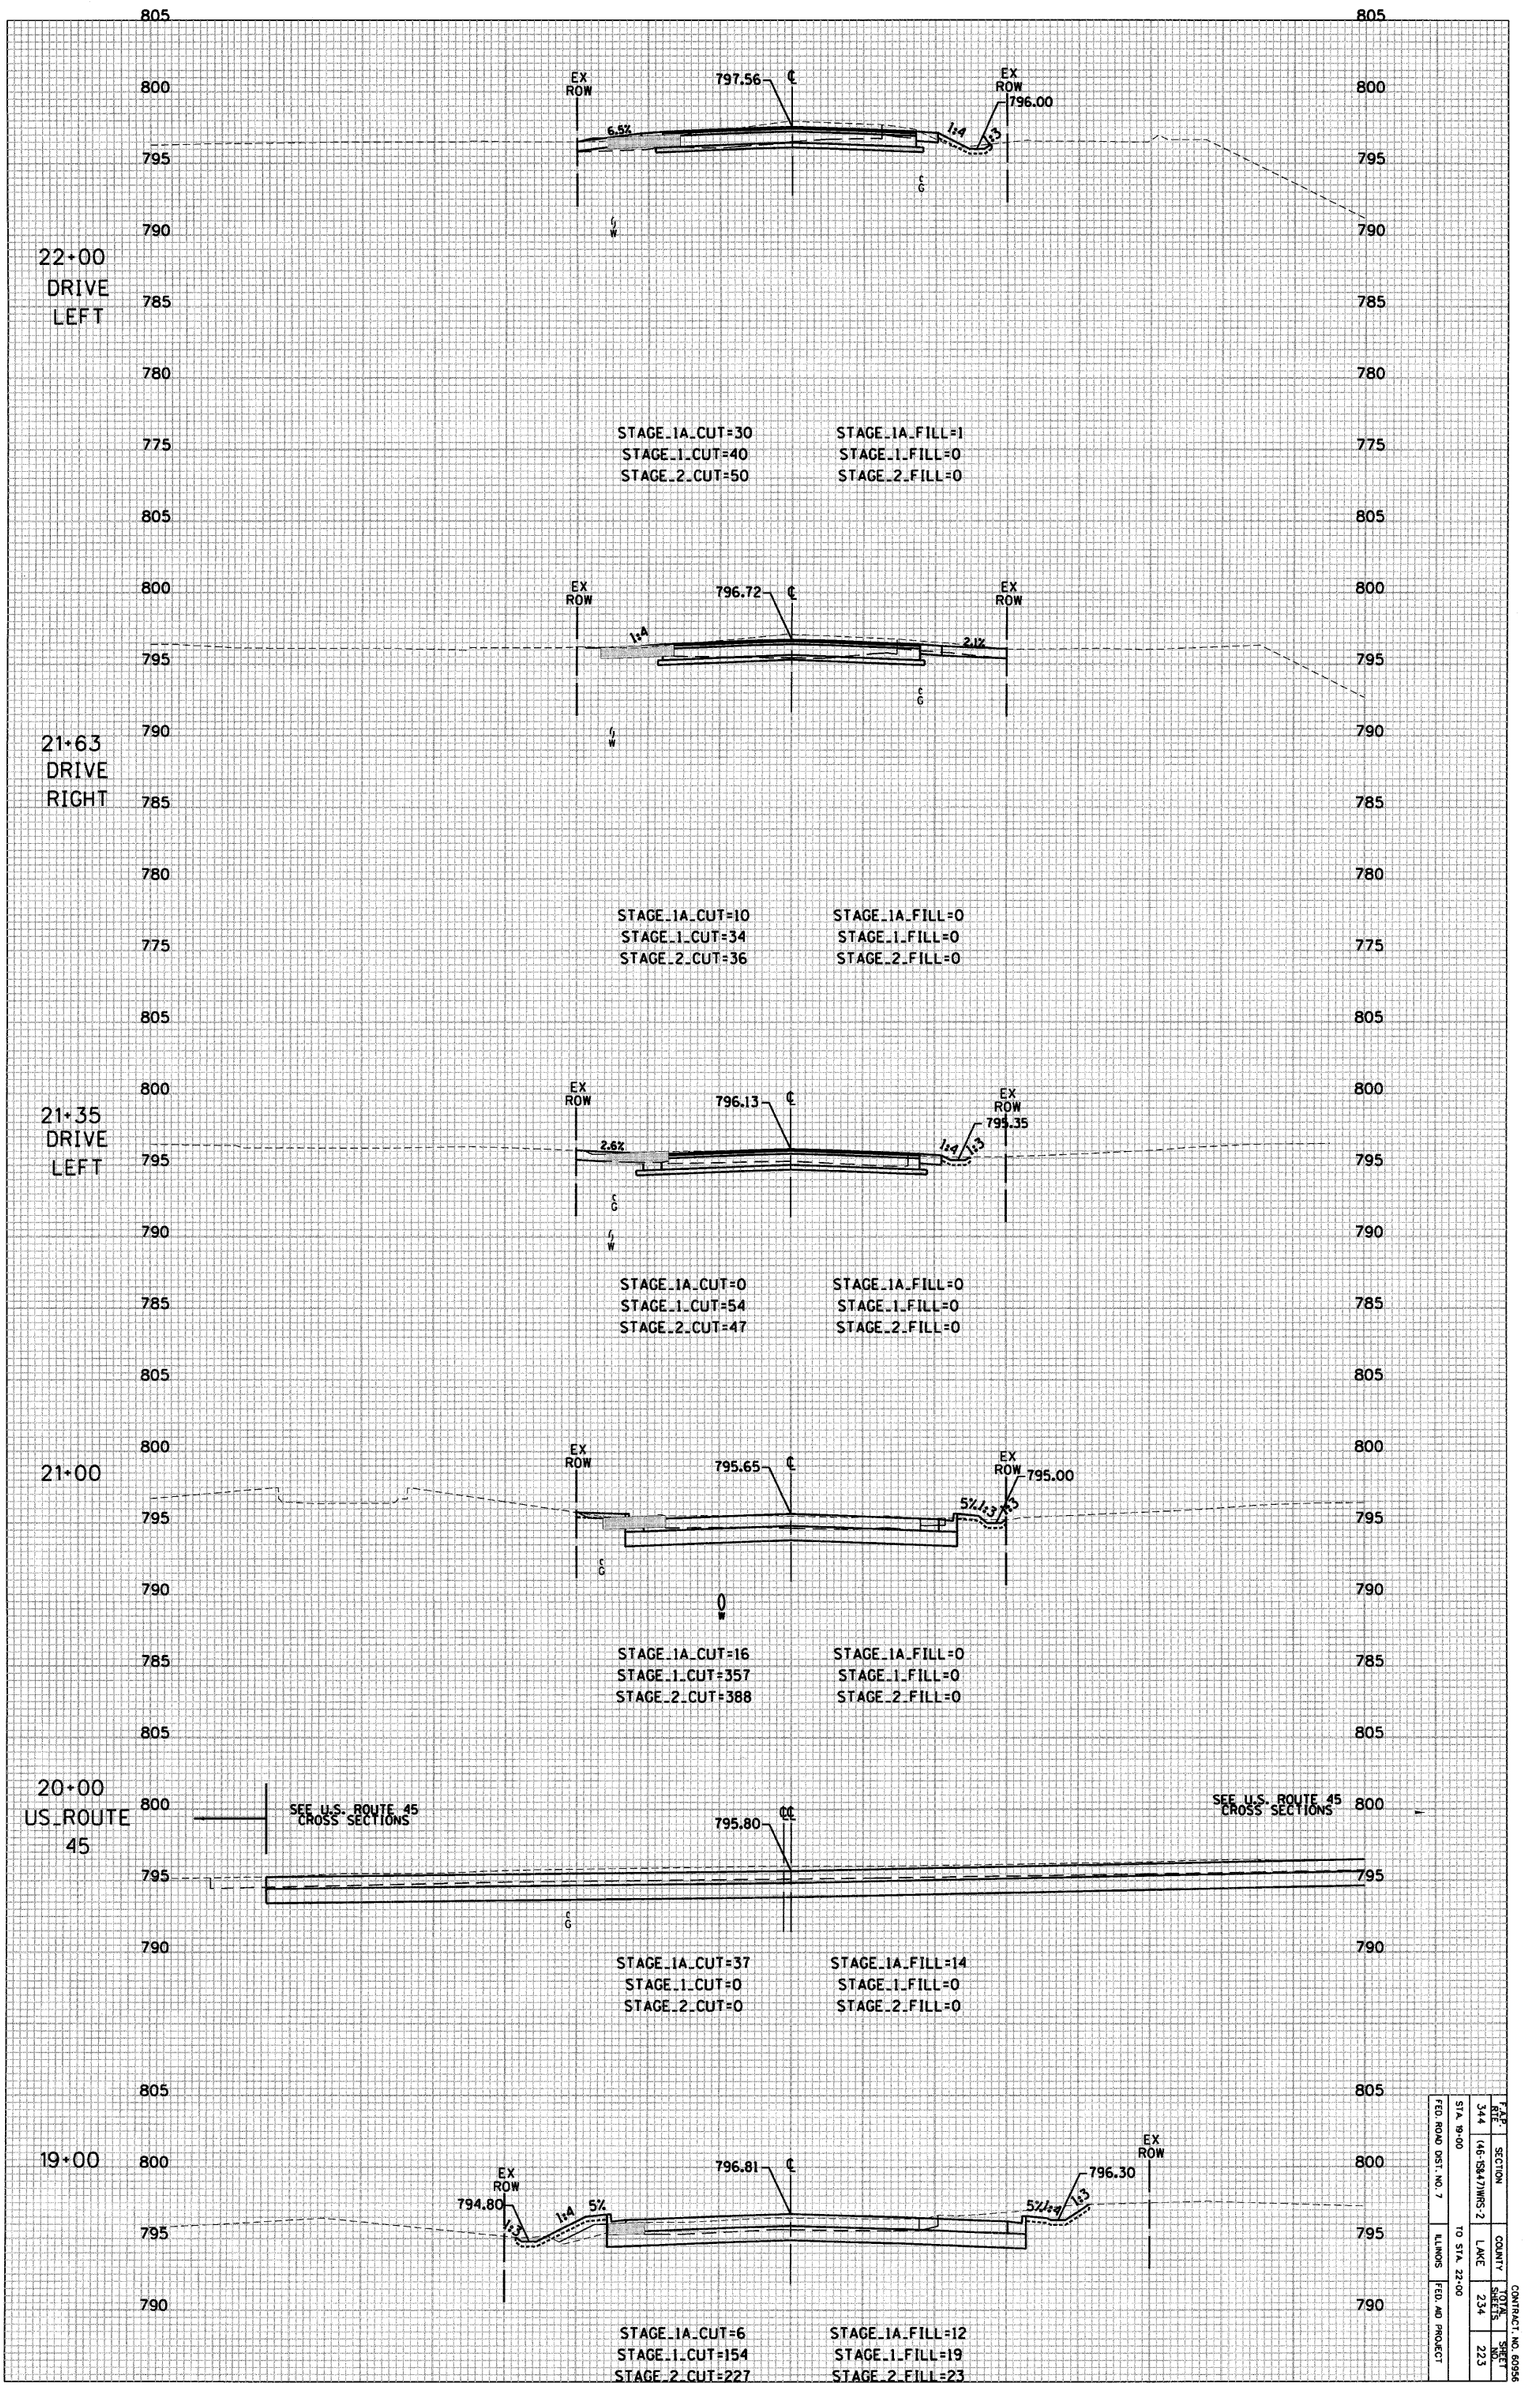


FED. ROAD DIST. NO. 7	ILLINOIS	FED. AID PROJECT			
STA. 19+00 TO STA. 22+00			COUNTY	LAKE	234
			SECTION	(46-1584/1WRS-2	344
			F.A.P. RTE.		
			CONTRACT NO. 60956		
			SHEET NO.		223

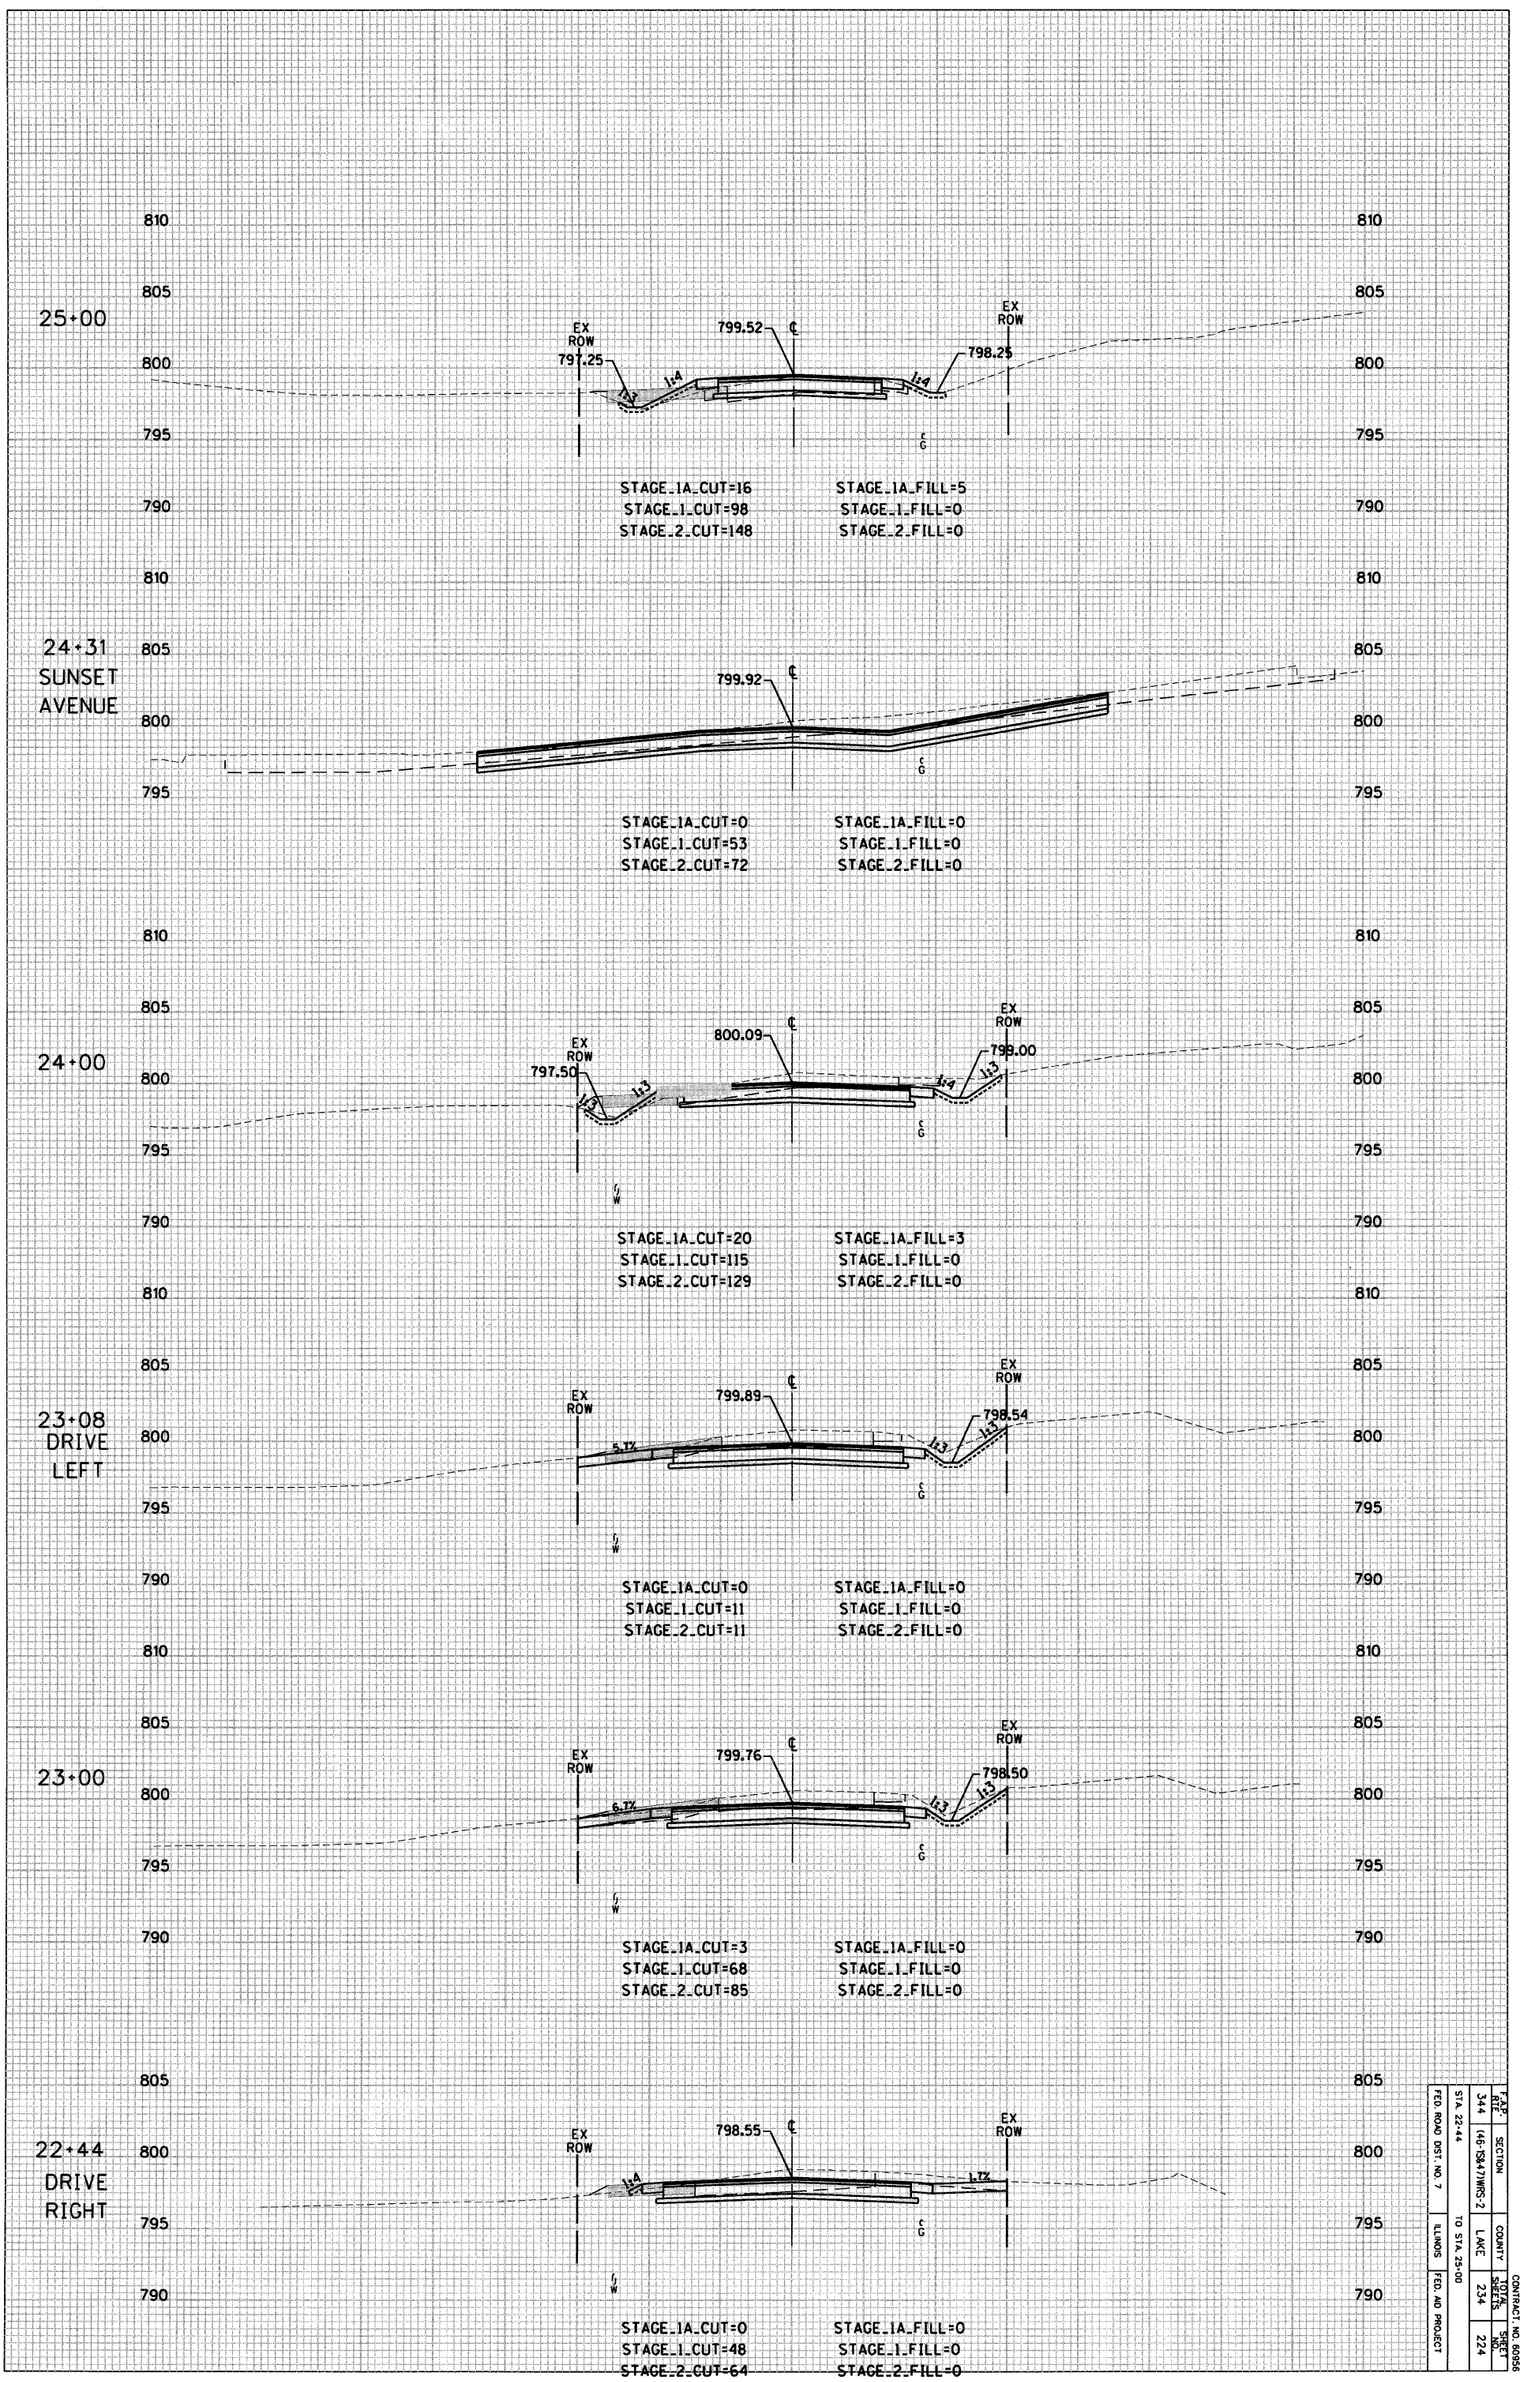


SCALE: 1" = 10' HORZ.
1" = 5' VERT.

F.A.P. RTE. 344	SECTION (46-1584-7)WRS-2	COUNTY LAKE	TOTAL SHEETS 234	SHEET NO. 224	CONTRACT NO. 60956
FED. ROAD DIST. NO. 7	ILLINOIS	FED. AID PROJECT			

STA. 22+44 TO STA. 25+00

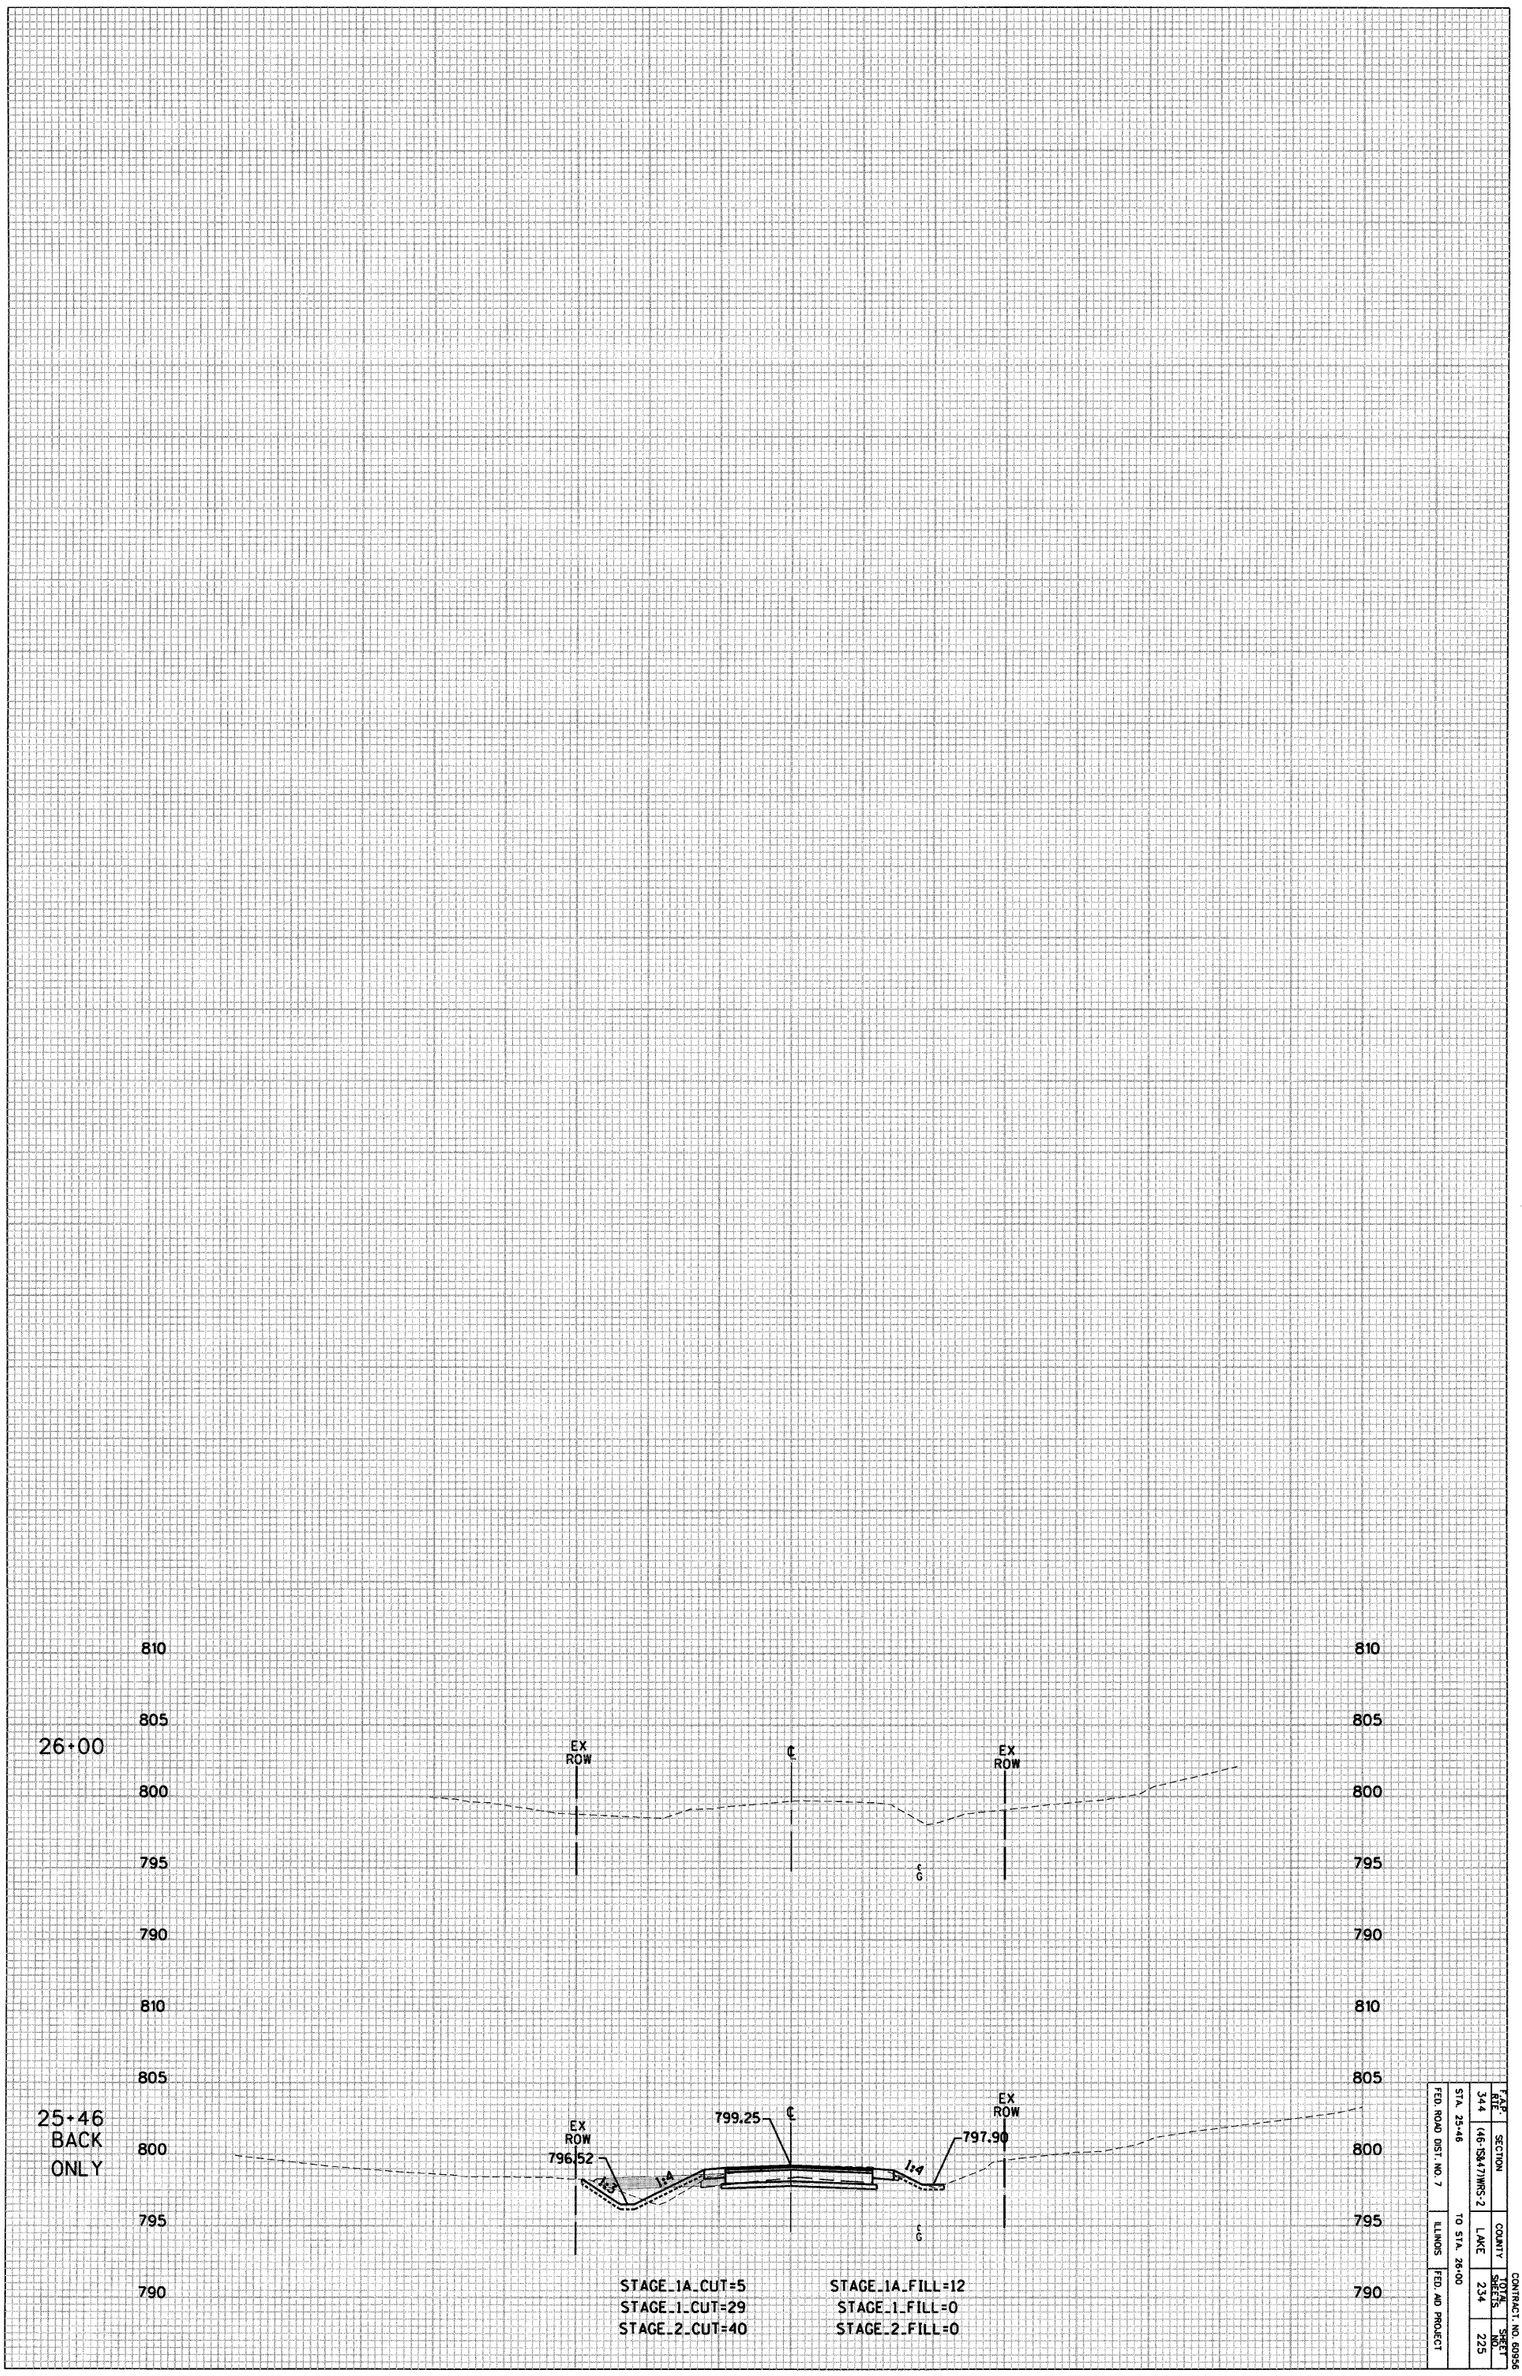

F.A.P. RTE. 344	SECTION (46-15&47)RRS-2	COUNTY LAKE	TOTAL SHEETS 234	SHEET NO. 225	CONTRACT NO. 60956
STA. 25+46	TO STA. 26+00				
FED. ROAD DIST. NO. 7	ILLINOIS	FED. AID PROJECT			

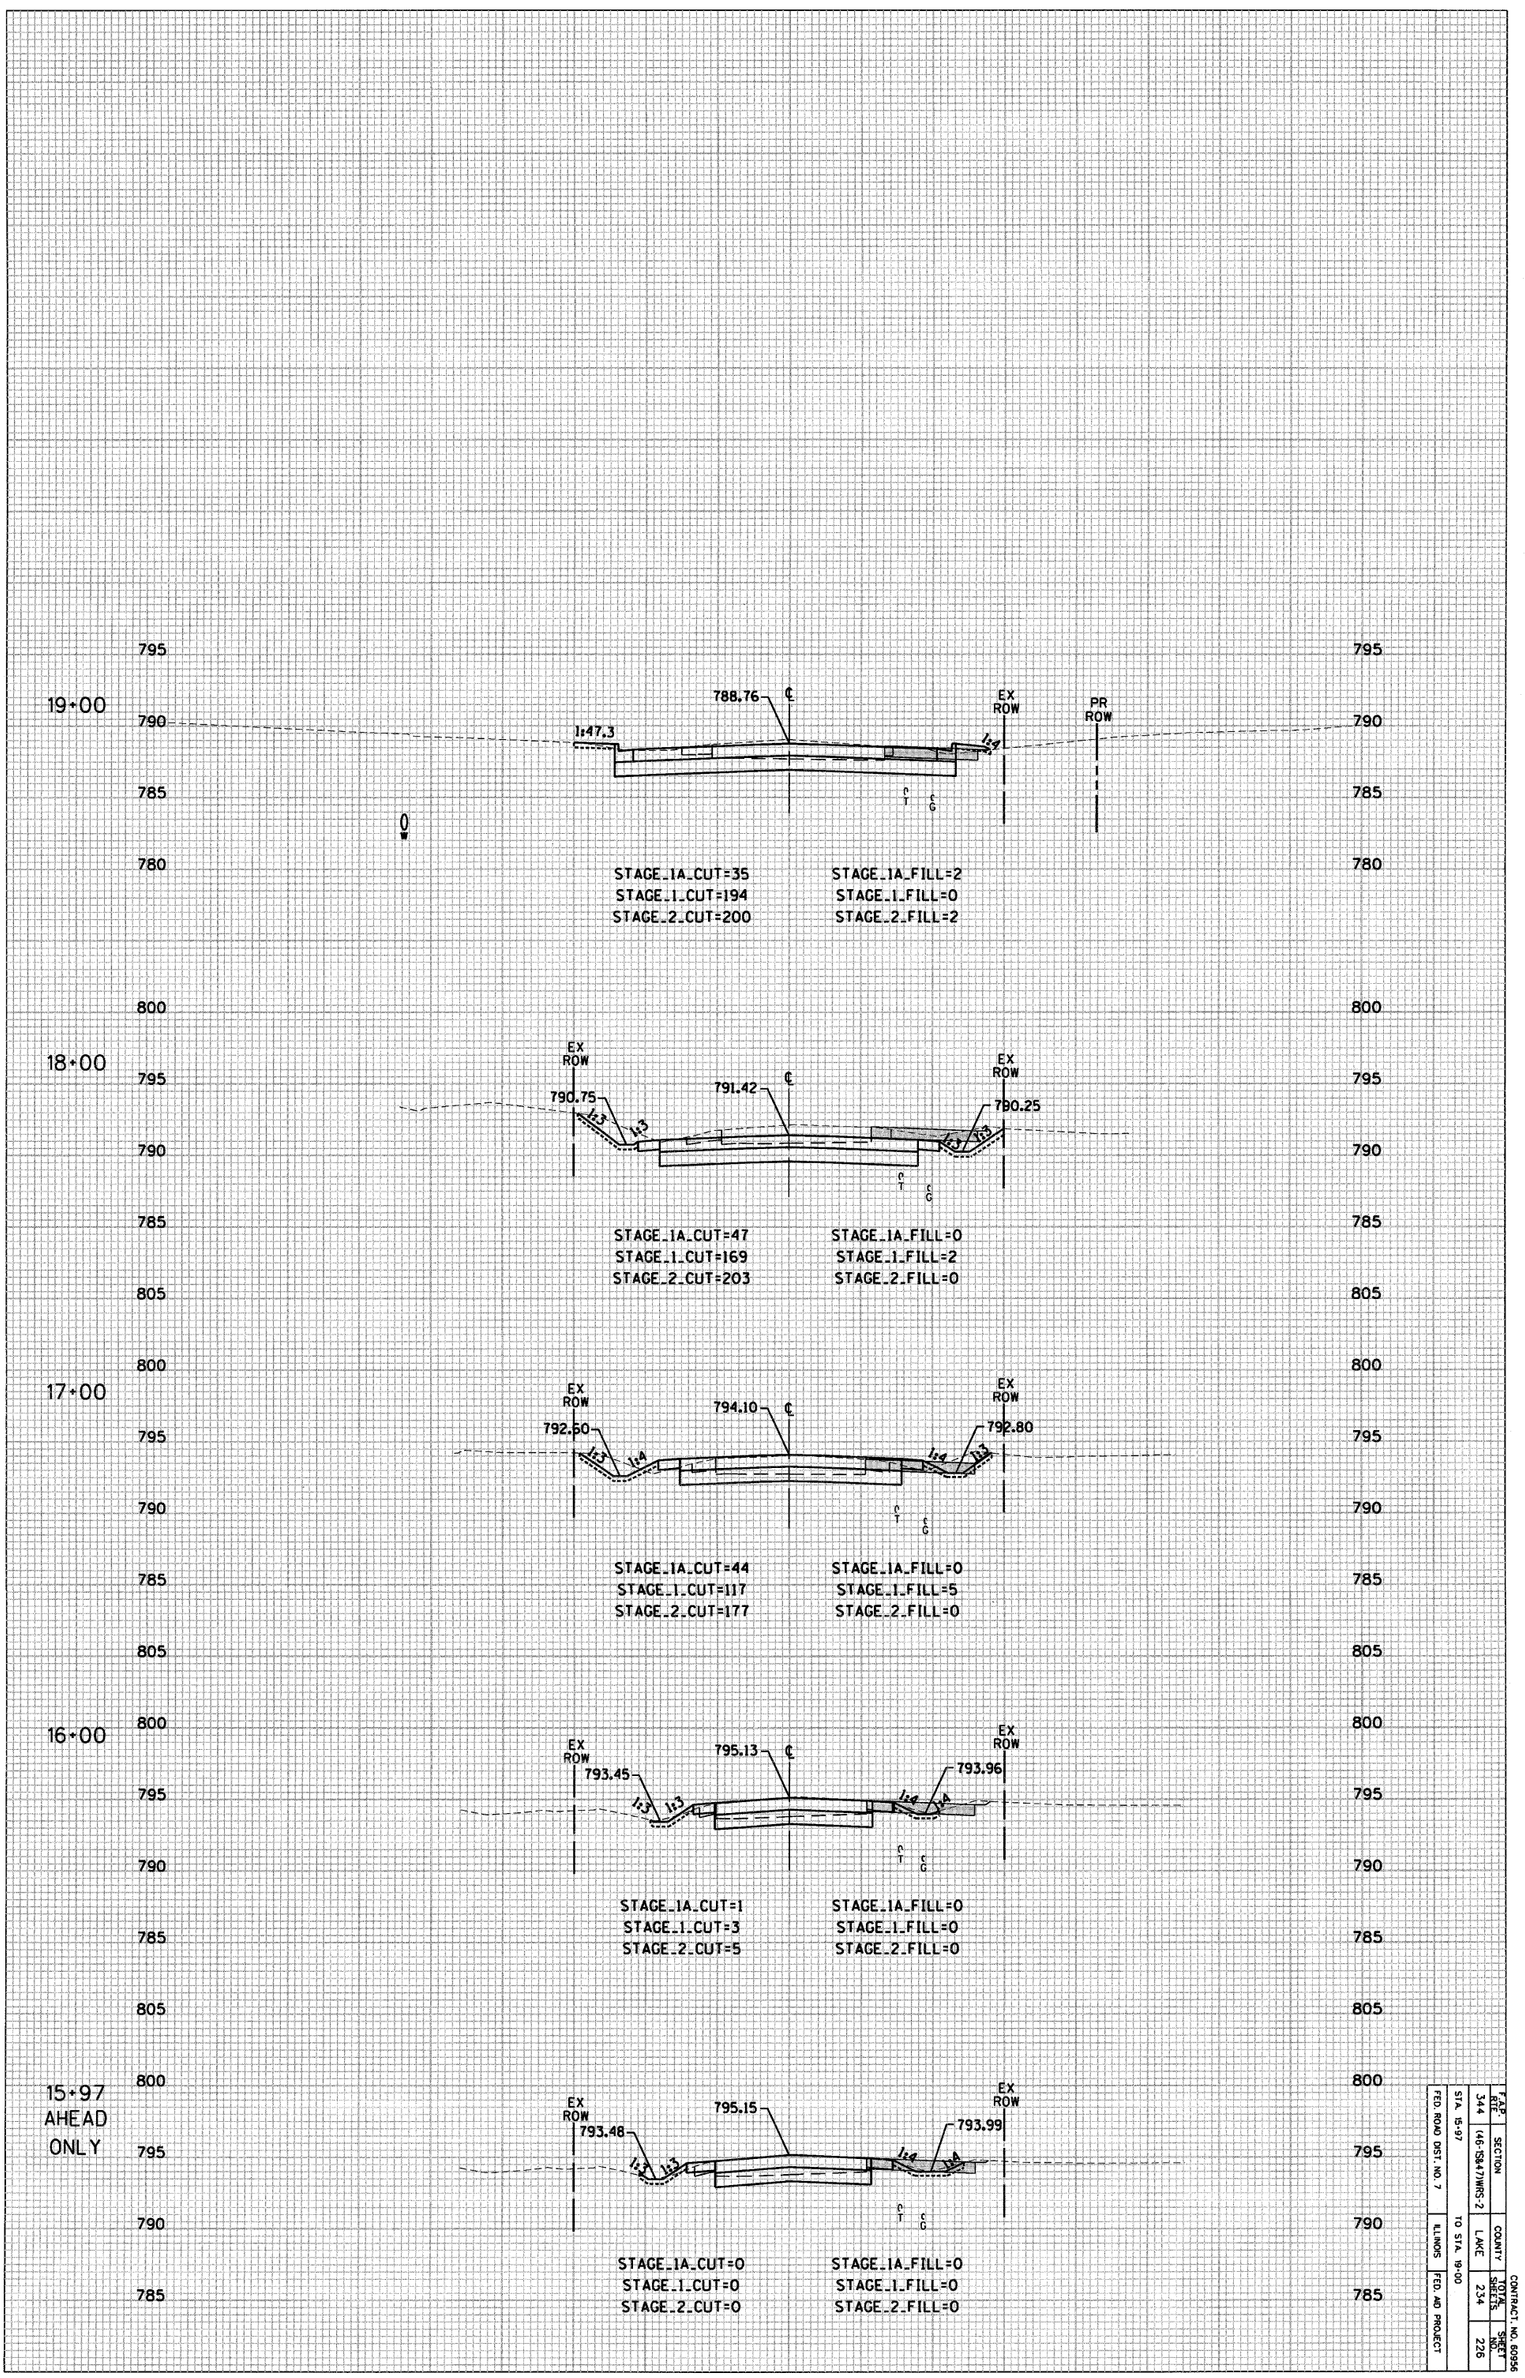


F.A.P. RTE.	SECTION	COUNTY	CONTRACT NO. 60956 TOTAL SHEETS	SHEET NO.
344	(46-1584-7)NRS-2	LAKE	234	226

FED. ROAD DIST. NO. 7 | ILLINOIS | FED. AID PROJECT


STA. 15+97 TO STA. 19+00

203+00

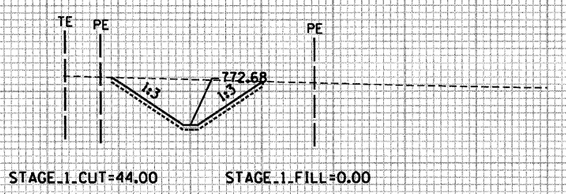


STAGE_1_CUT=44.00 STAGE_1_FILL=0.00

202+50

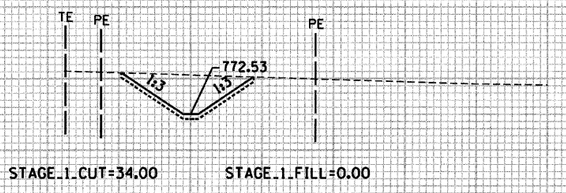


STAGE_1_CUT=34.00 STAGE_1_FILL=0.00

202+00

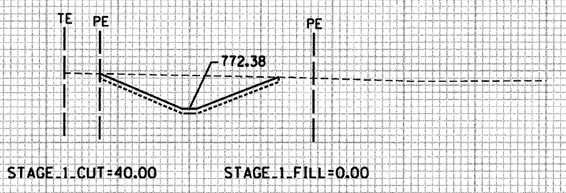


STAGE_1_CUT=40.00 STAGE_1_FILL=0.00

201+50

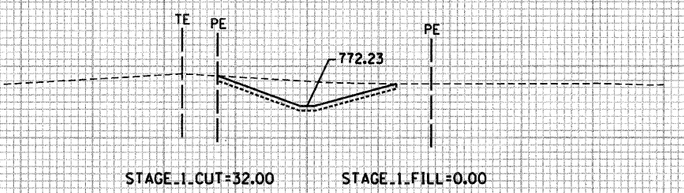


STAGE_1_CUT=32.00 STAGE_1_FILL=0.00

201+00

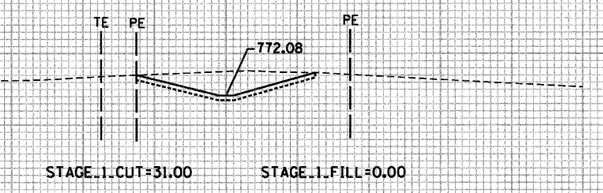


STAGE_1_CUT=31.00 STAGE_1_FILL=0.00

200+50

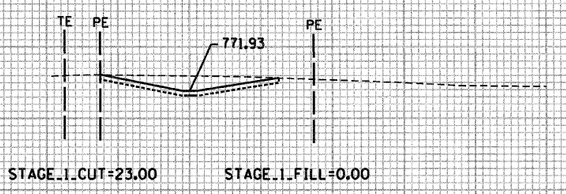


STAGE_1_CUT=23.00 STAGE_1_FILL=0.00

200+00

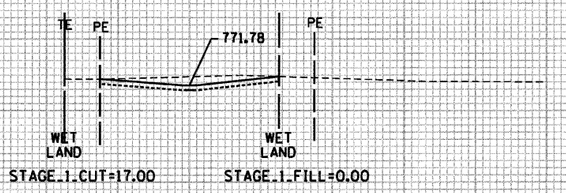

STAGE_1_CUT=17.00 STAGE_1_FILL=0.00

199+55
AHEAD
ONLY

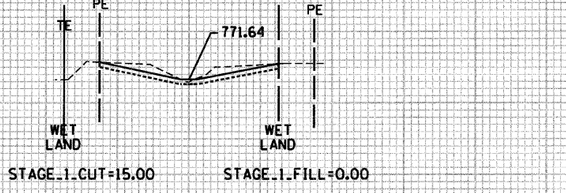


STAGE_1_CUT=15.00 STAGE_1_FILL=0.00

785 780 775 770 765

80 70 60 50 40 30 20 10 0 10 20 30 40 50 60 70


SCALE: 1" = 10' HORZ.
1" = 5' VERT.

F.A.P. RTE. 344	SECTION (46-15R47)WRS-2	COUNTY LAKE	TOTAL SHEETS 234	SHEET NO. 227	CONTRACT NO. 60956	
STA. 199+55	TO STA. 203+00	ILLINOIS	FED. AID PROJECT			
FED. ROAD DIST. NO. 7						

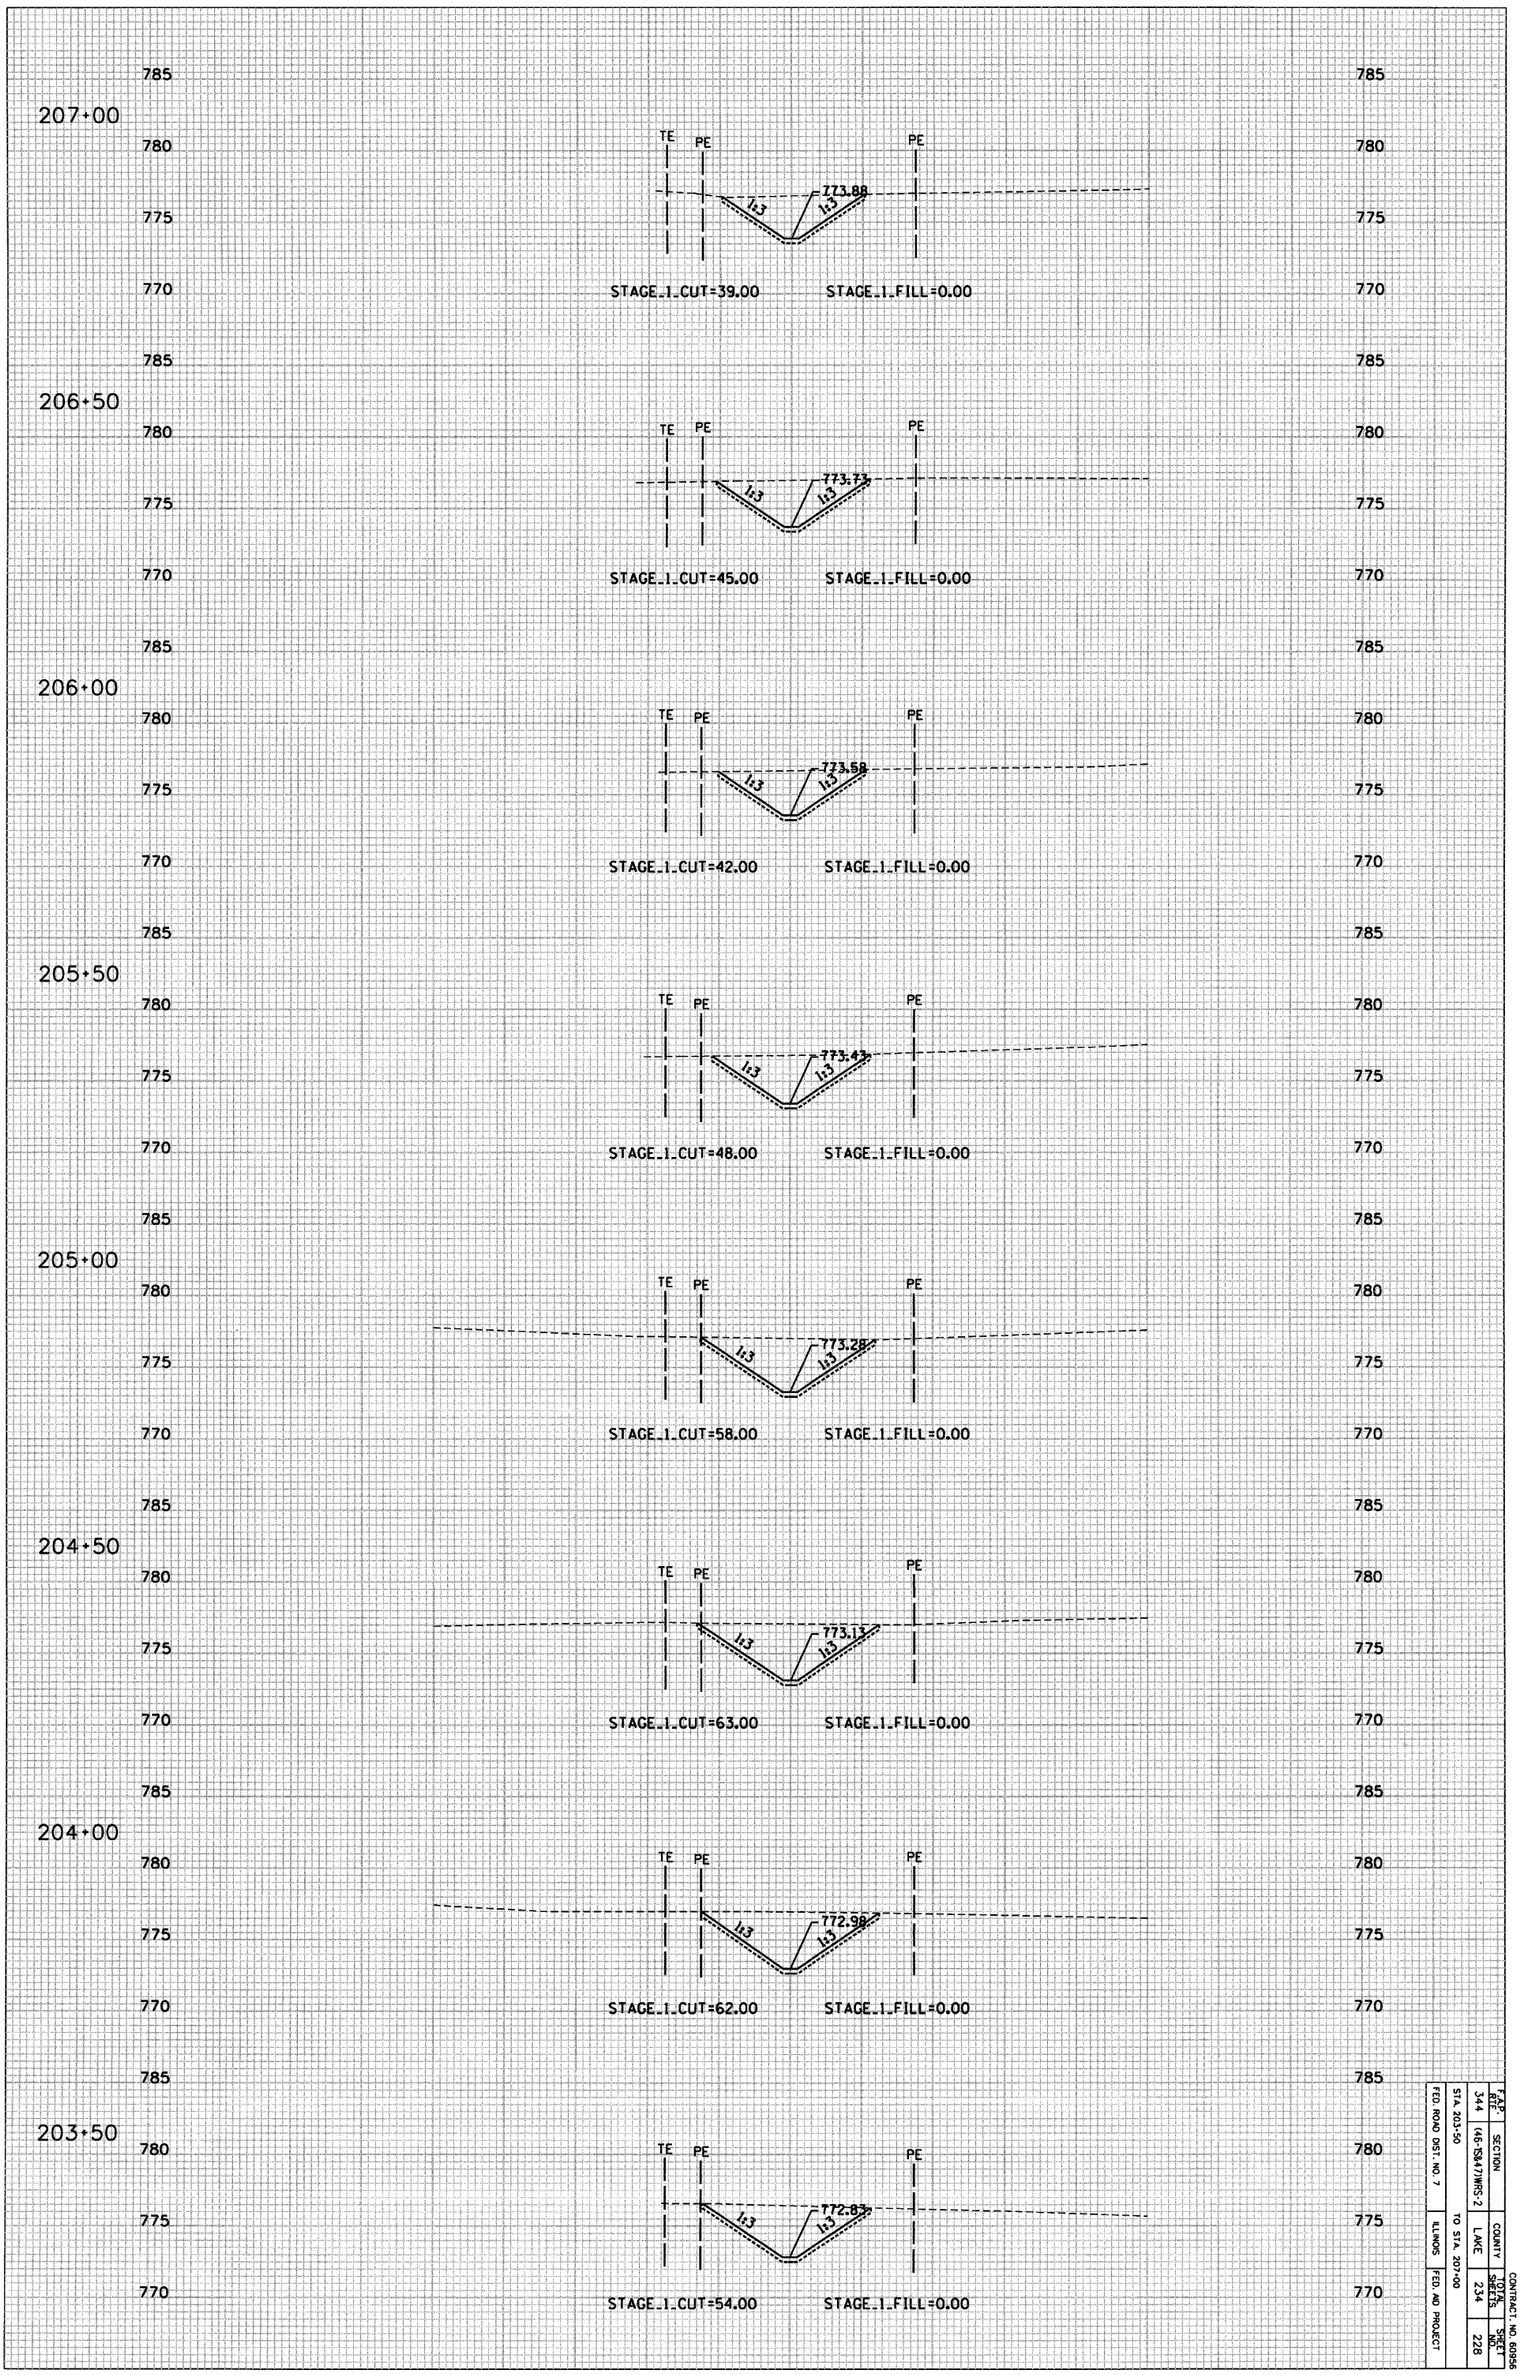

F.A.P. RTE.	SECTION		COUNTY	CONTRACT NO. 60956	
344	(46-15R47)IRRS-2		LAKE	ILLINOIS SHEETS	SHEET NO.
STA. 203+50		TO STA. 207+00		234	228
FED. ROAD DIST. NO. 7			ILLINOIS	FED. AID PROJECT	


QUERELOW ROUTE

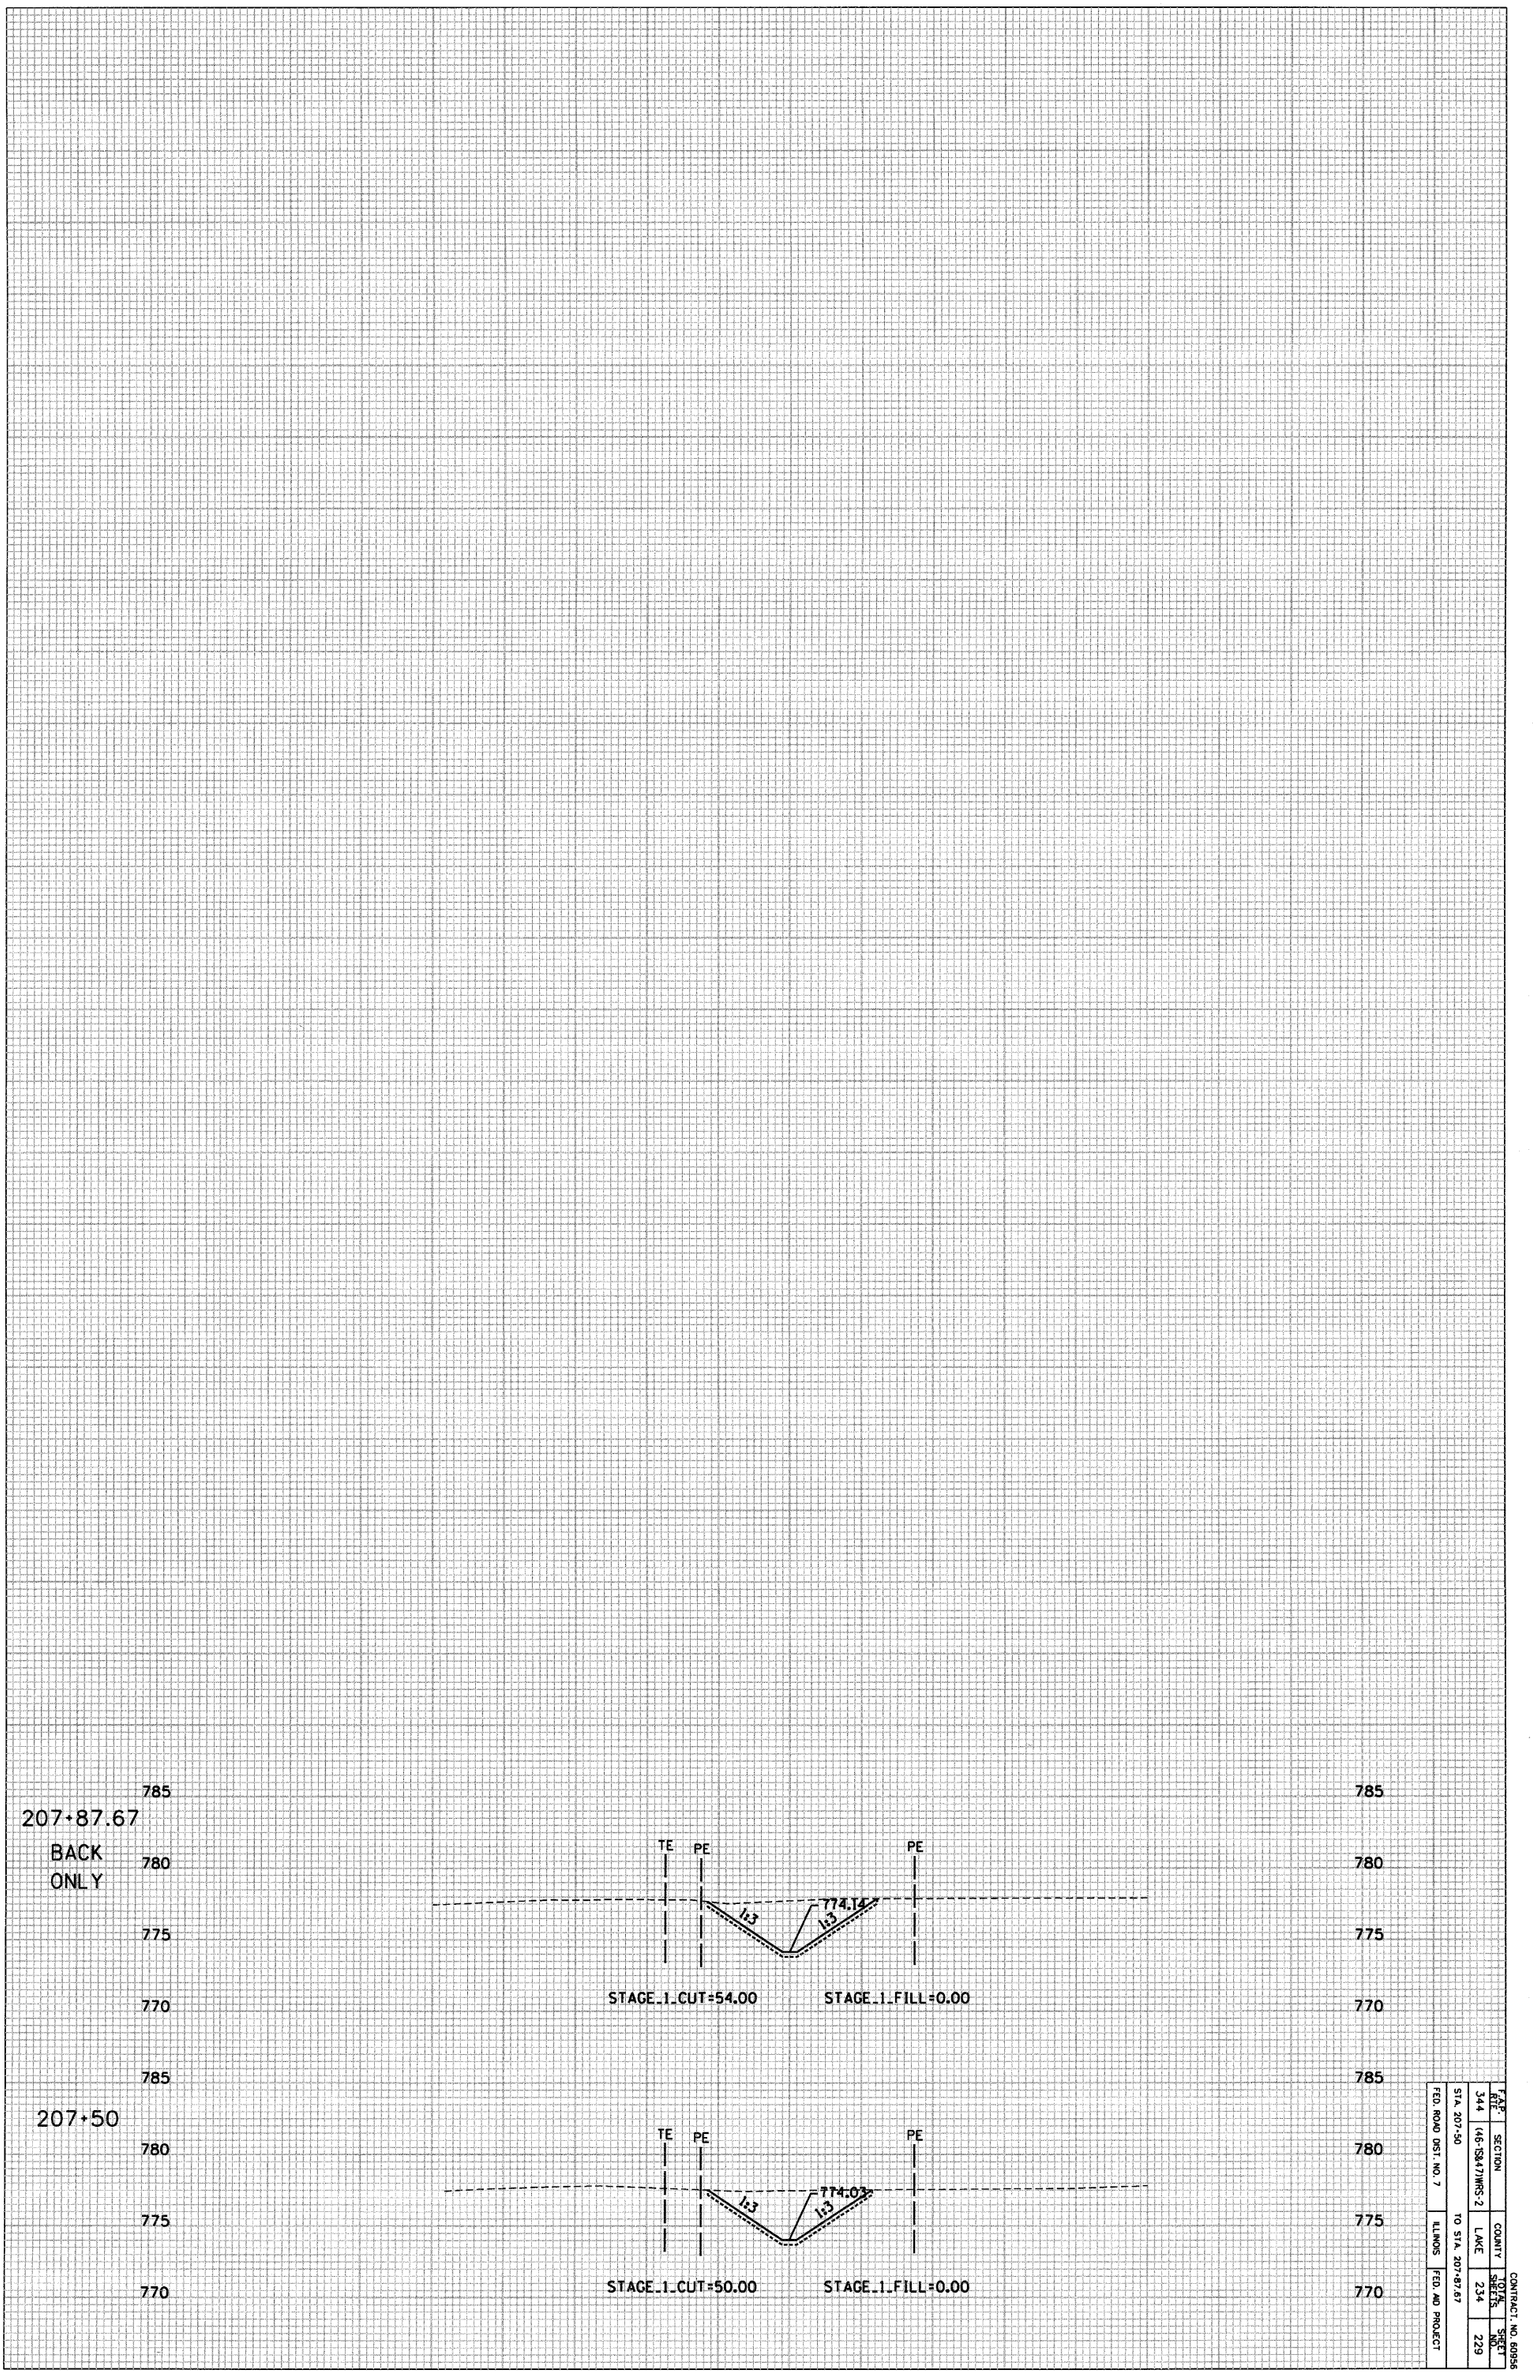

F.A.P. RTE. 344	SECTION (46-15R47)WRS-2		COUNTY LAKE	TOTAL SHEETS 234	SHEET NO. 229
FED. ROAD DIST. NO. 7	ILLINOIS	FED. AID PROJECT			

STA. 207+50 TO STA. 207+87.67


CONTRACT NO. 60956

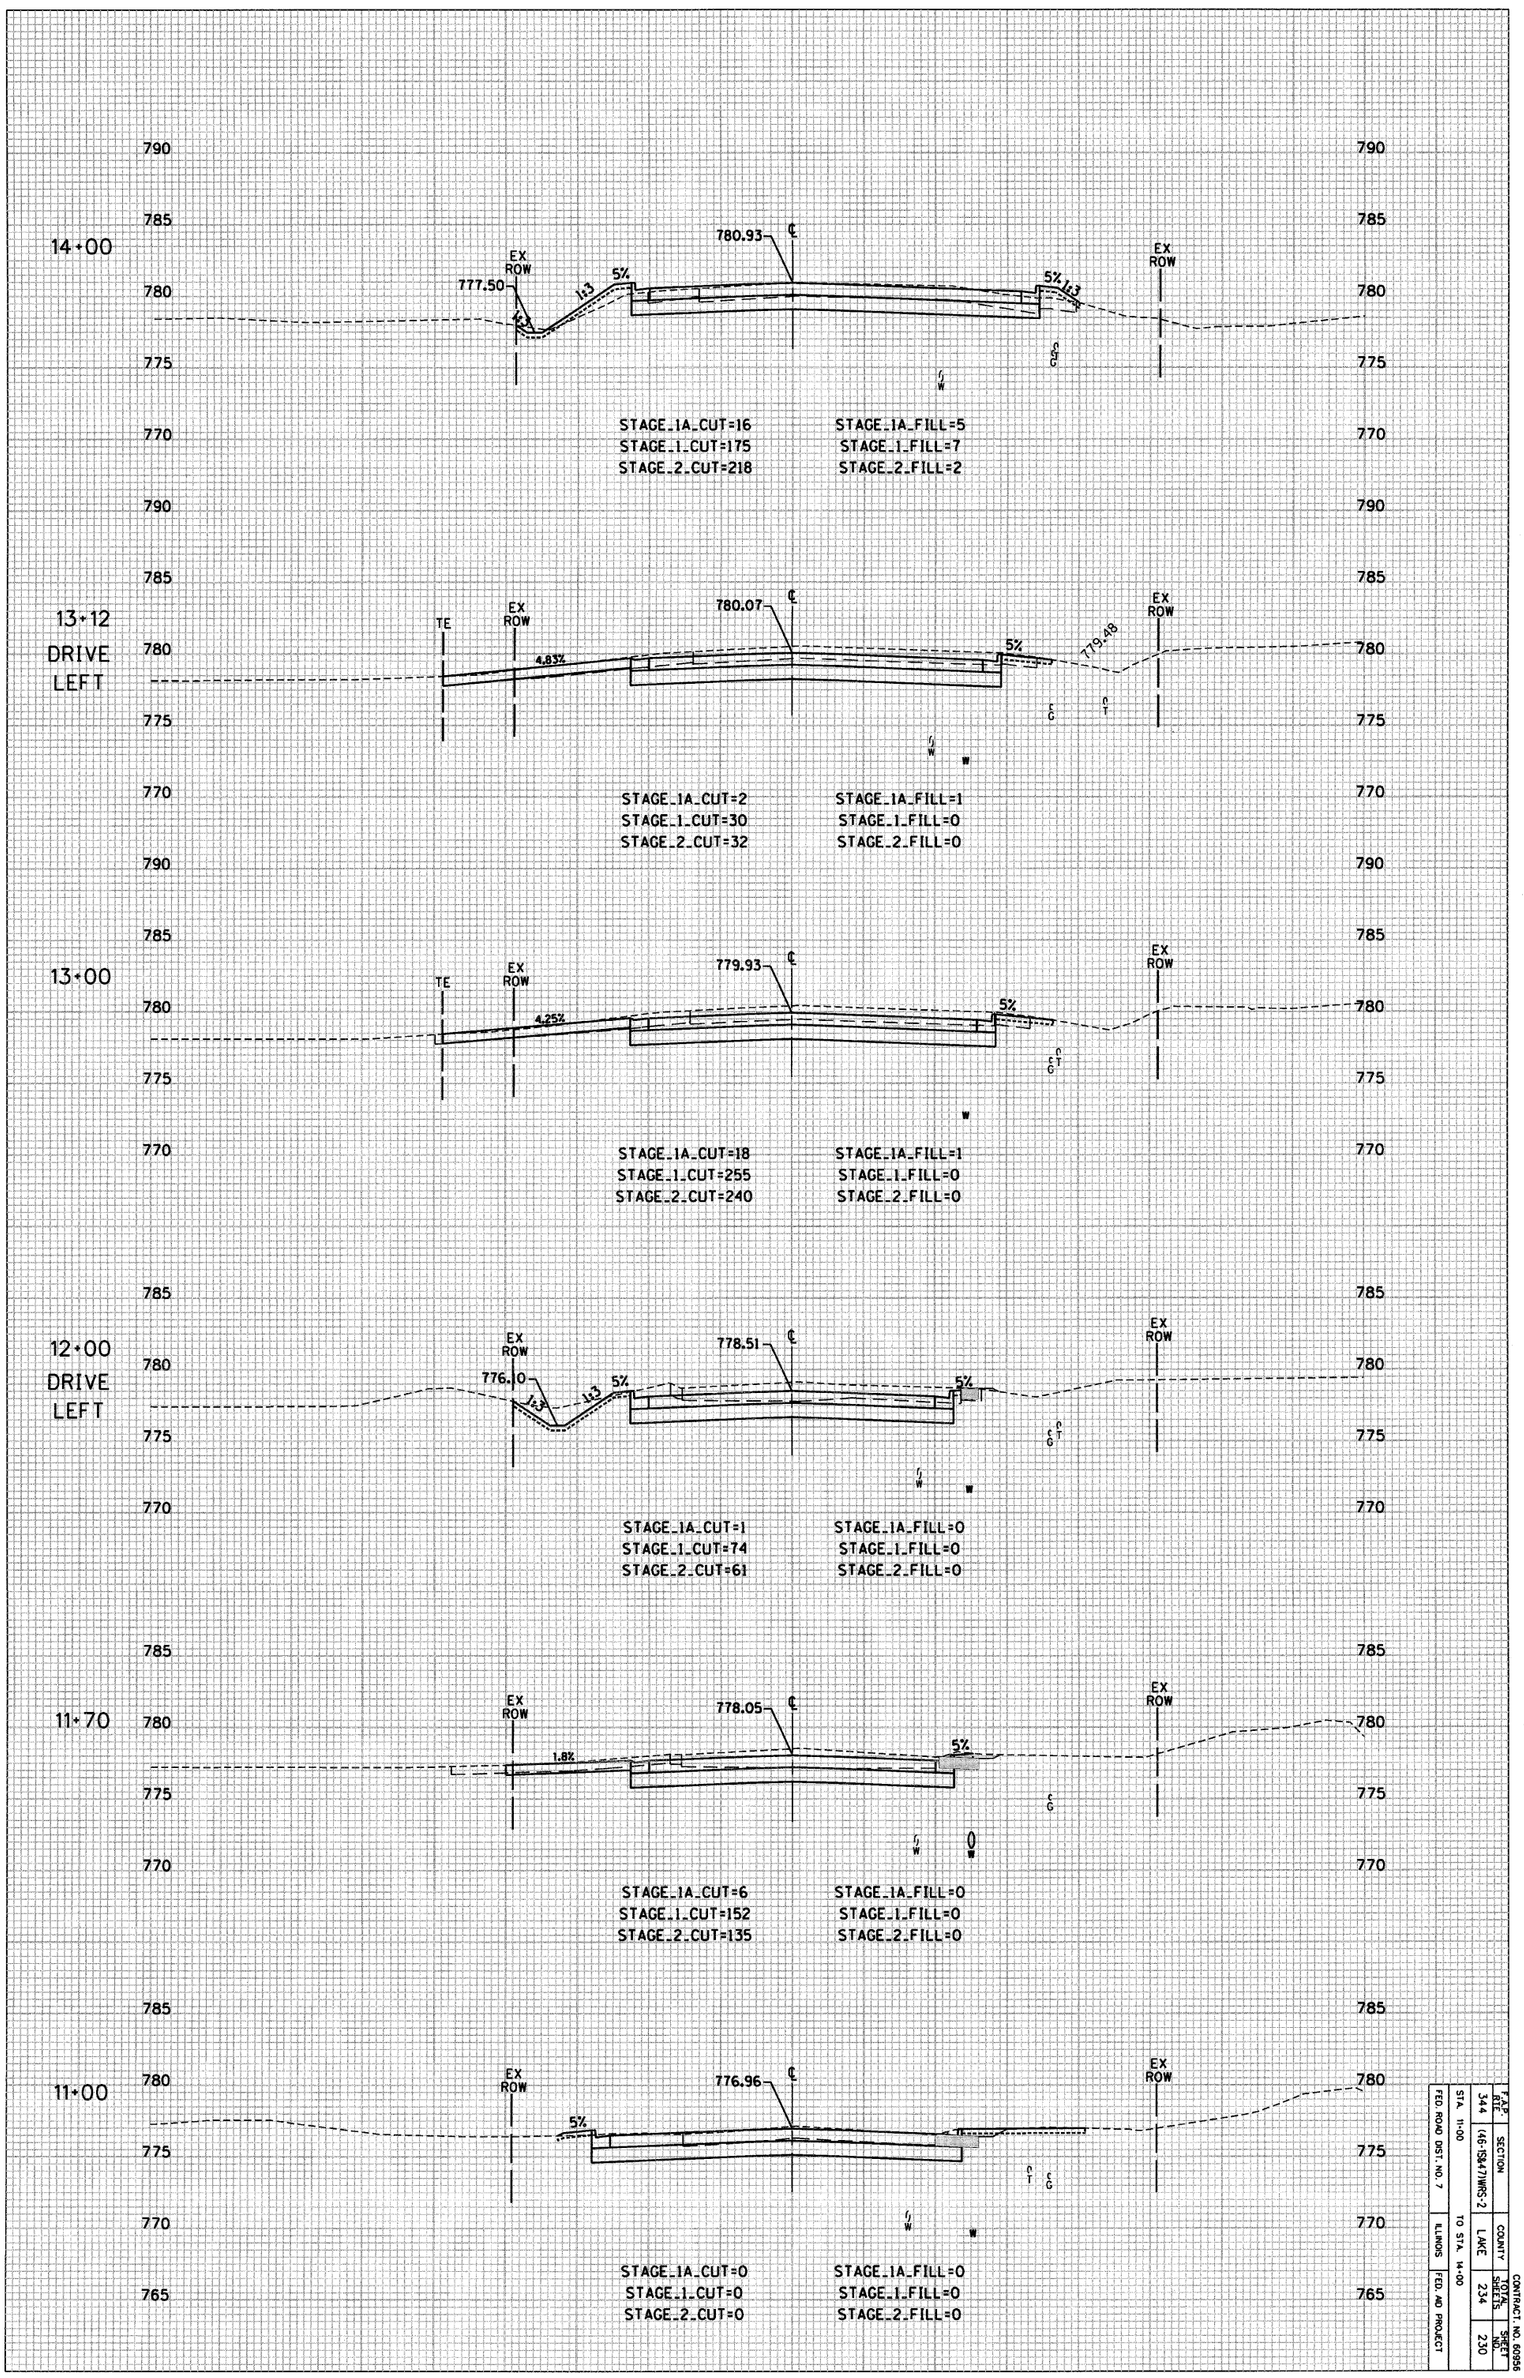

F.A.P. RTE.	SECTION		COUNTY	TOTAL SHEETS	SHEET NO.
344	(46-1584-7)WRS-2		LAKE	234	230
STA. 11+00		TO STA. 14+00			
FED. ROAD DIST. NO. 7		ILLINOIS	FED. AID PROJECT		

CONTRACT NO. 60956

CAGES LAKE ROAD

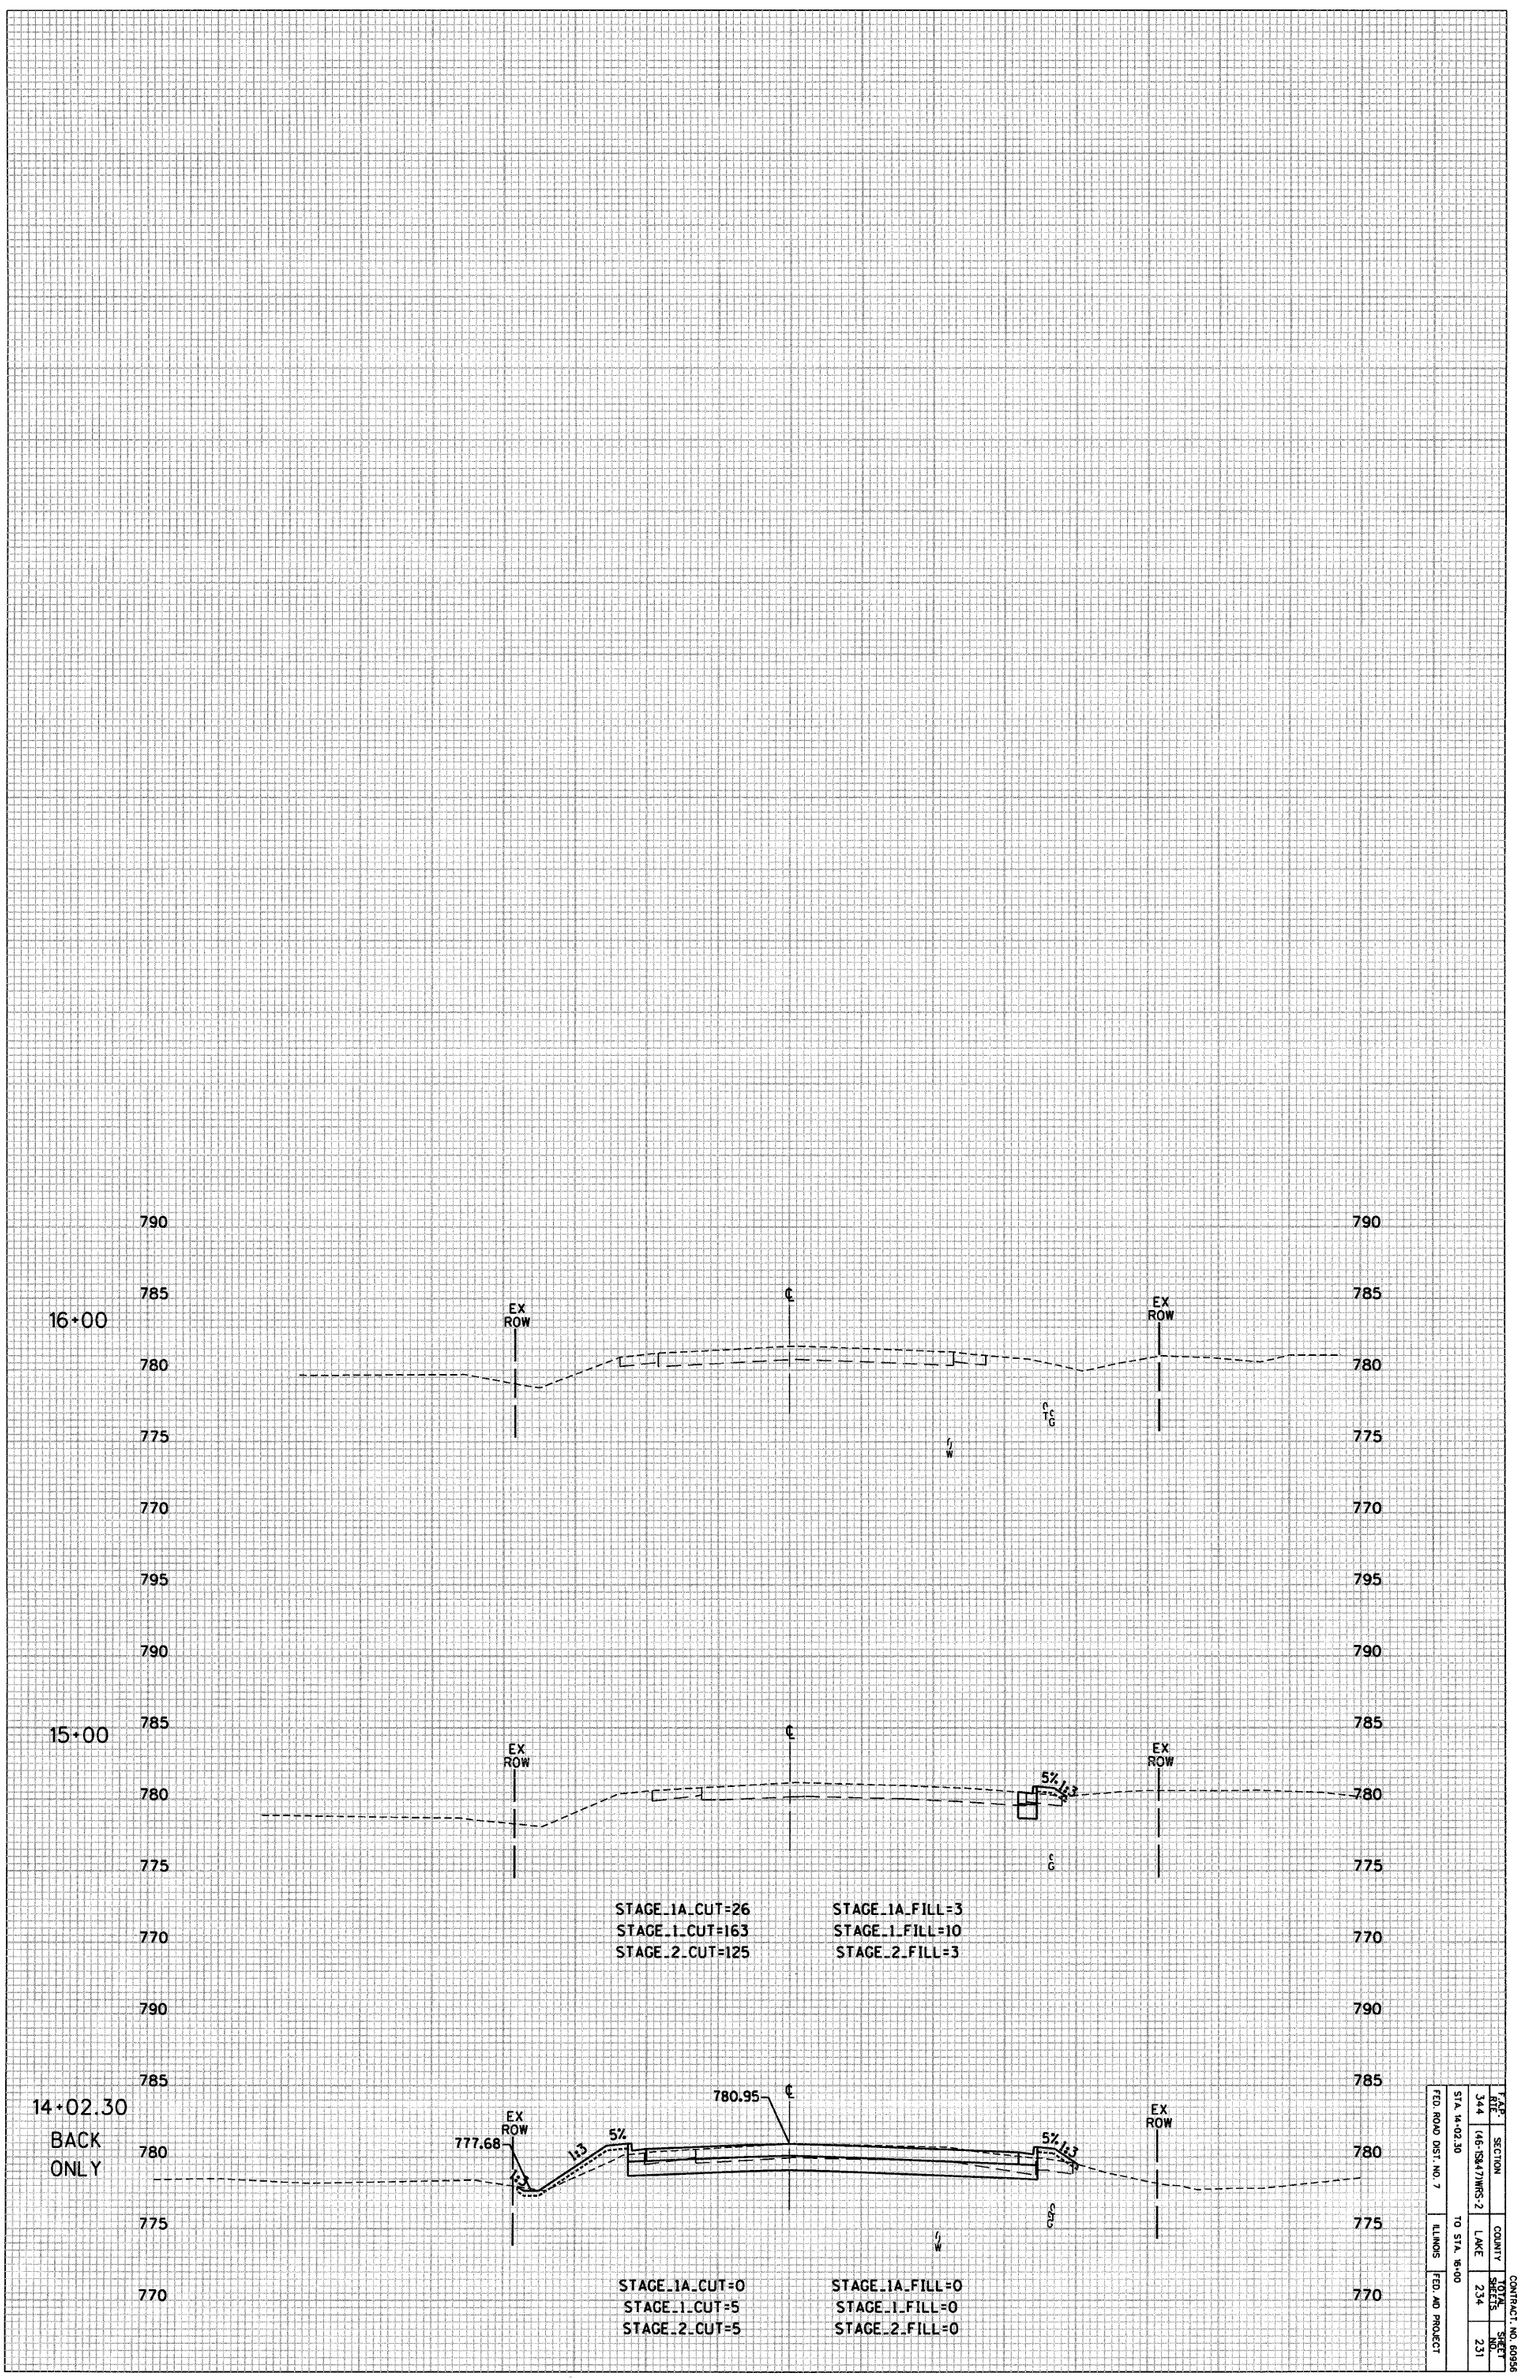


F.A.P. RTE	SECTION	COUNTY	TOTAL SHEETS	SHEET NO.
344	(46-1,5&47)WRS-2	LAKE	234	231

FED. ROAD DIST. NO. 7 | ILLINOIS | FED. AID PROJECT

STA. 14+02.30 TO STA. 16+00


CONTRACT NO. 60938

CROSS LAKE ROAD

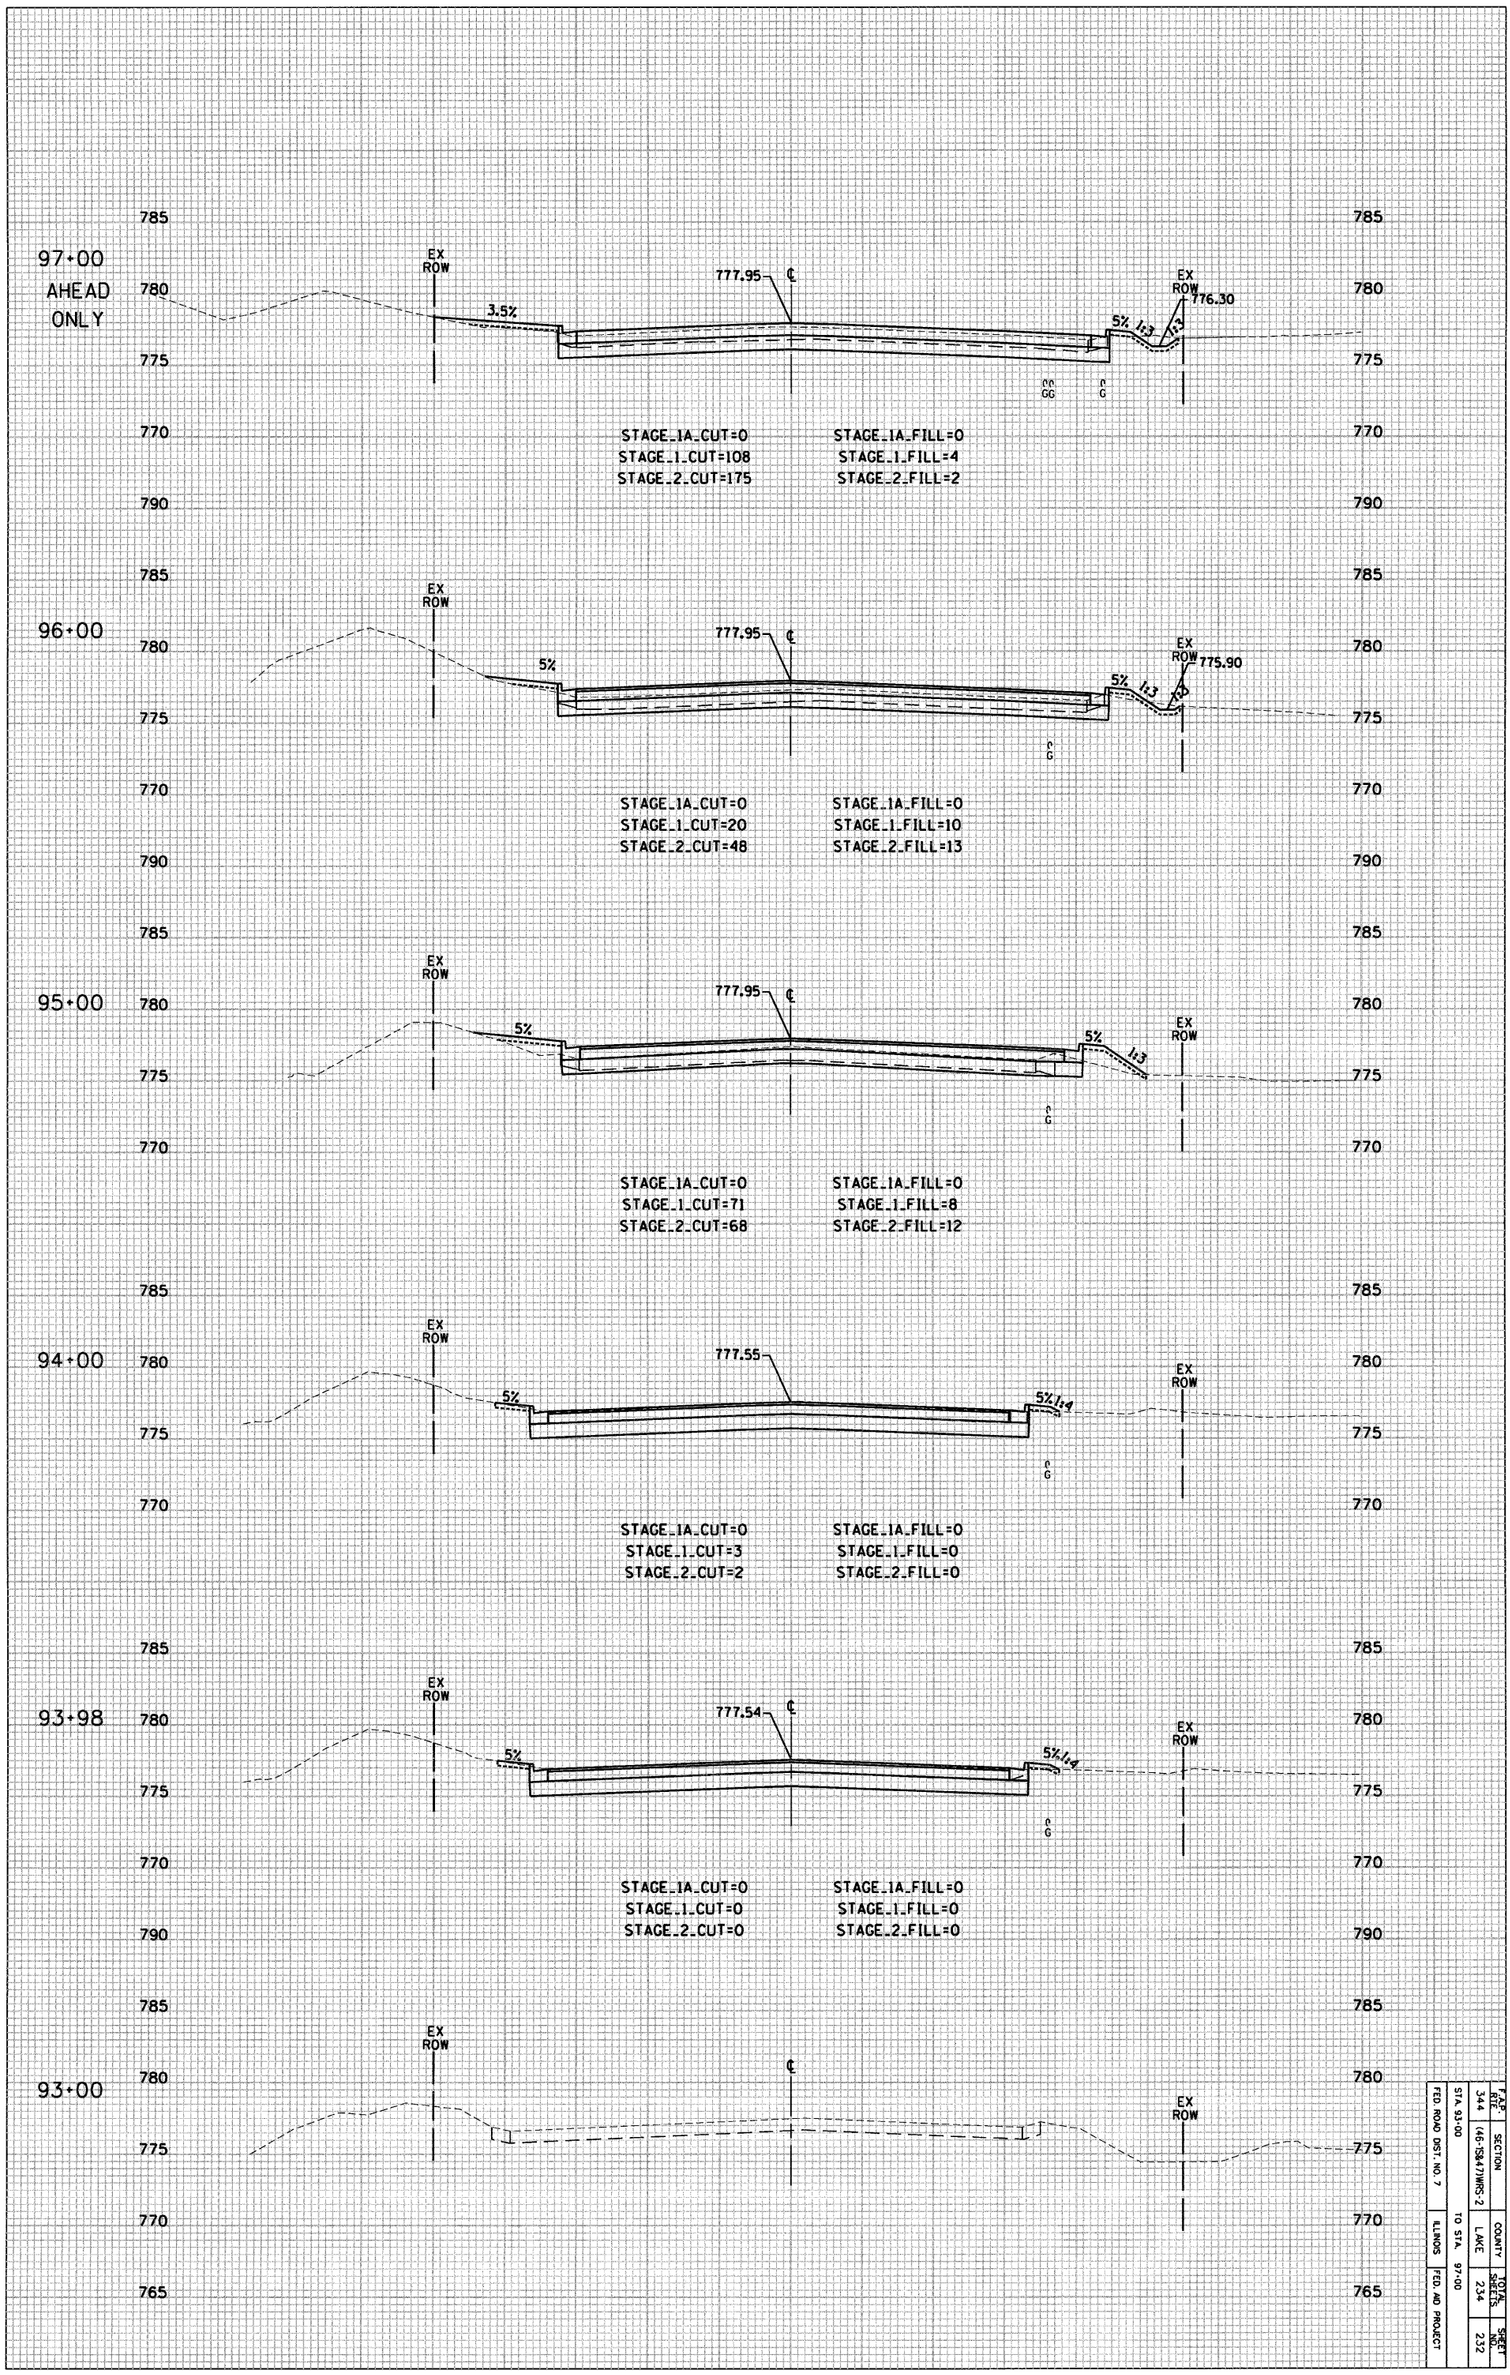

F.A.P. RTE. 344	SECTION (46-1584.7)WRS-2	COUNTY LAKE	CONTRACT NO. 60955 SHEET NO. 232
FED. ROAD DIST. NO. 7	ILLINOIS	FED. AID PROJECT	
STA. 93+00		TO STA. 97+00	

WASHINGTON STREET

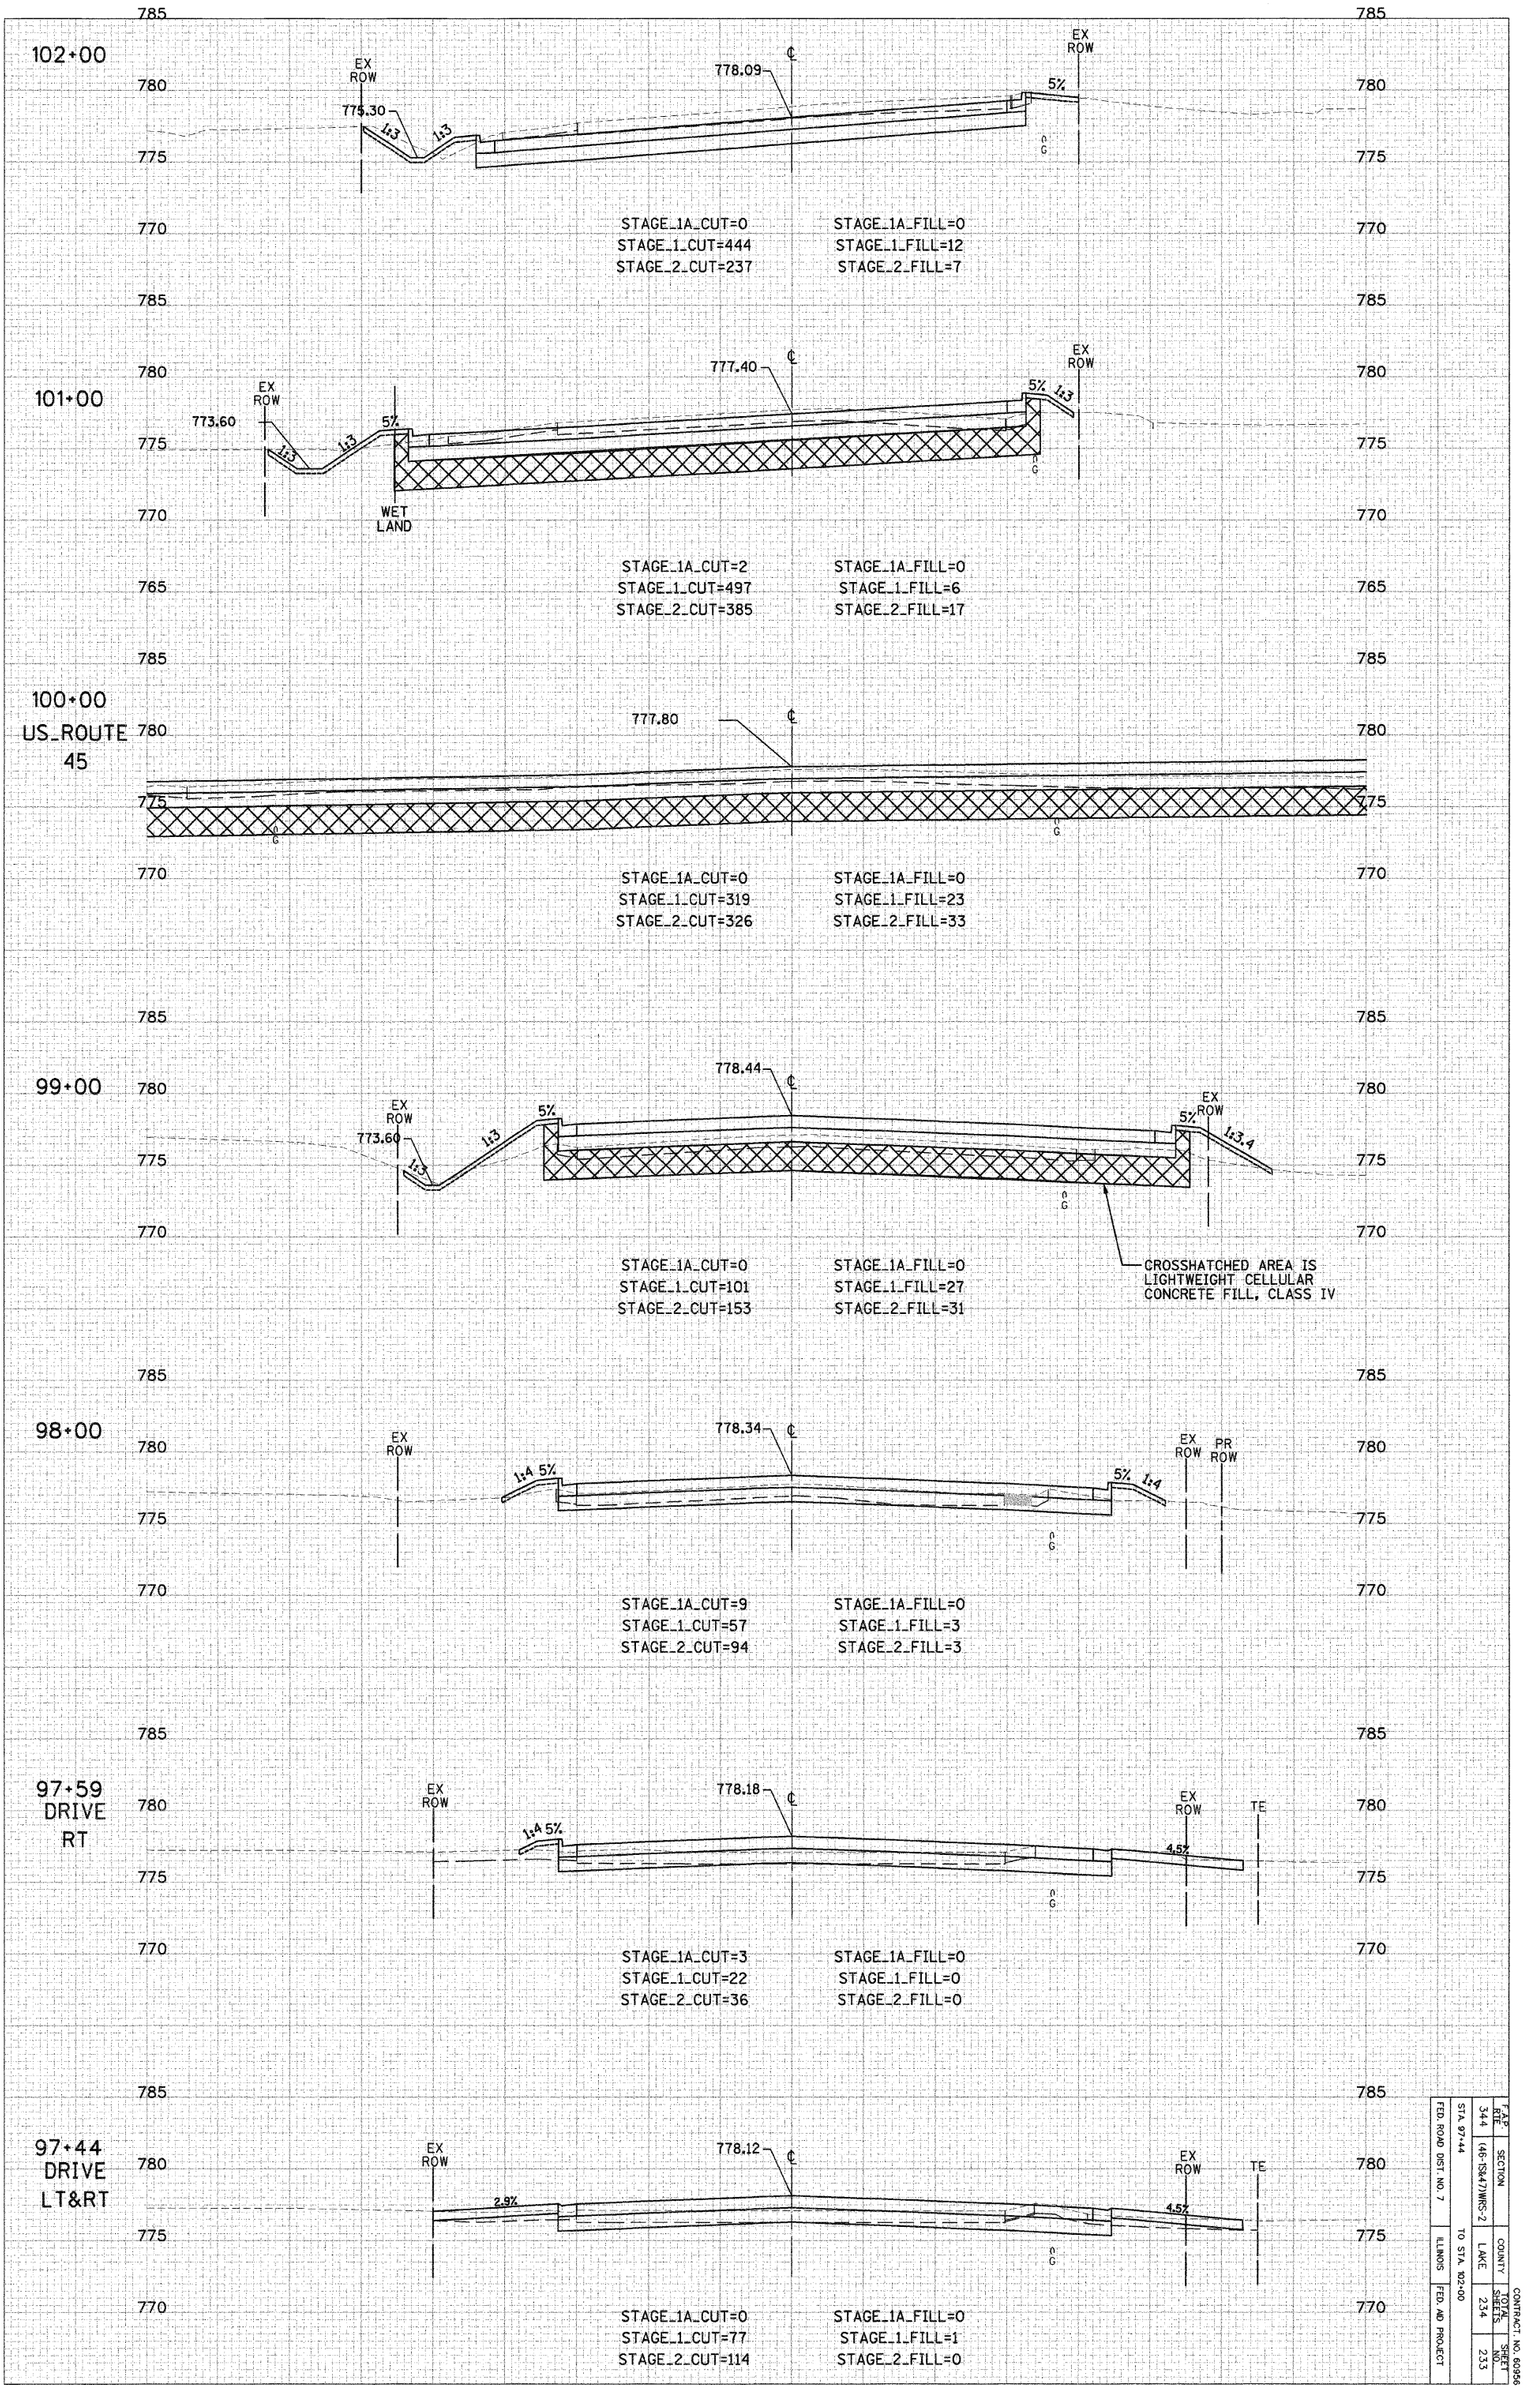


FED. ROAD DIST. NO. 7	ILLINOIS	FED. AID PROJECT
STA. 97+44	TO STA. 102+00	

DIST.	COUNTY	SECTION	SHEET NO.	CONTRACT NO. 60856
1	LAKE	(46-1&4-7)WRS-2	234	
344			233	


REVISED 1/21/10 ESN

WASHINGTON STREET

106+00

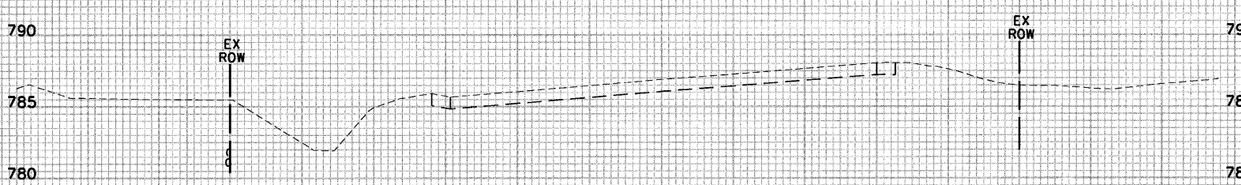


105+97 BACK ONLY

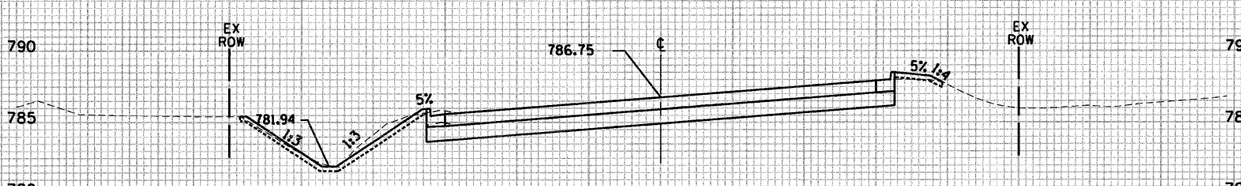

STAGE_1A_CUT=0
STAGE_1_CUT=49
STAGE_2_CUT=42

STAGE_1A_FILL=0
STAGE_1_FILL=0
STAGE_2_FILL=0


105+79 DRIVE LEFT

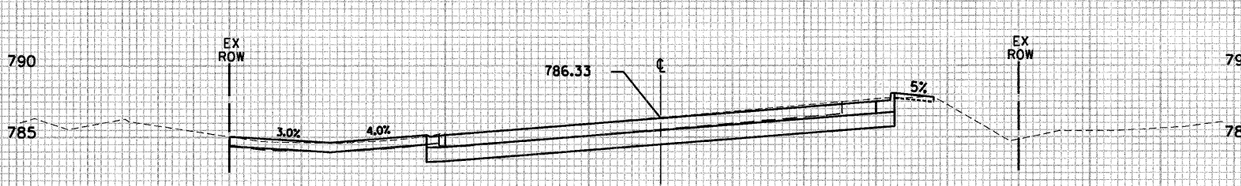

STAGE_1A_CUT=0
STAGE_1_CUT=208
STAGE_2_CUT=219

STAGE_1A_FILL=0
STAGE_1_FILL=0
STAGE_2_FILL=0


105+00

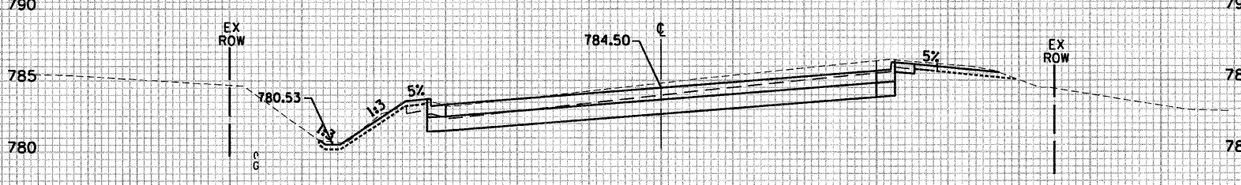

STAGE_1A_CUT=0
STAGE_1_CUT=258
STAGE_2_CUT=335

STAGE_1A_FILL=0
STAGE_1_FILL=6
STAGE_2_FILL=0


104+00

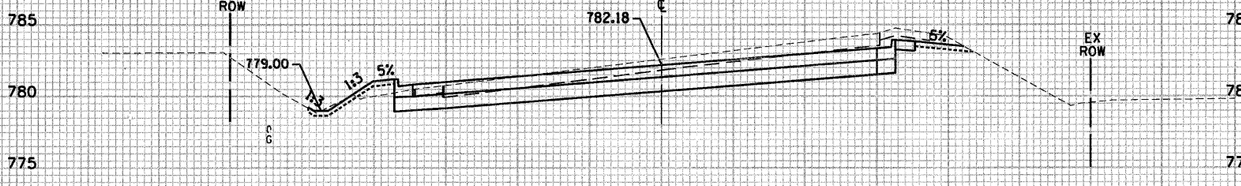

STAGE_1A_CUT=1
STAGE_1_CUT=306
STAGE_2_CUT=366

STAGE_1A_FILL=0
STAGE_1_FILL=13
STAGE_2_FILL=0

103+00

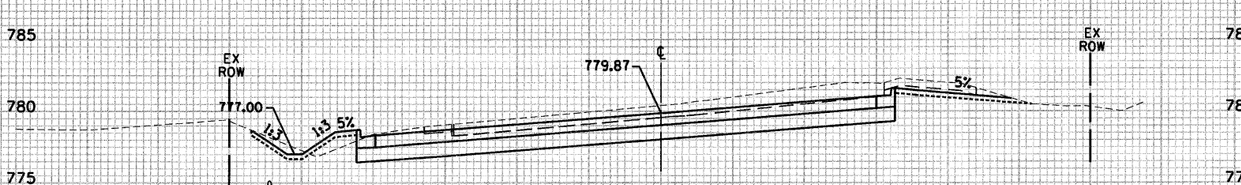

STAGE_1A_CUT=1
STAGE_1_CUT=394
STAGE_2_CUT=343

STAGE_1A_FILL=0
STAGE_1_FILL=13
STAGE_2_FILL=0

80 70 60 50 40 30 20 10 0 10 20 30 40 50 60 70

SCALE: 1" = 10' HORZ.
1" = 5' VERT.

F.A.P. RTE. 344	SECTION (46-1584-7)RRS-2	COUNTY LAKE	TOTAL SHEETS 234	SHEET NO. 234	CONTRACT NO. 60956
FED. ROAD DIST. NO. 7	ILLINOIS	FED. AID PROJECT			

STA. 103+00 TO STA. 105+00