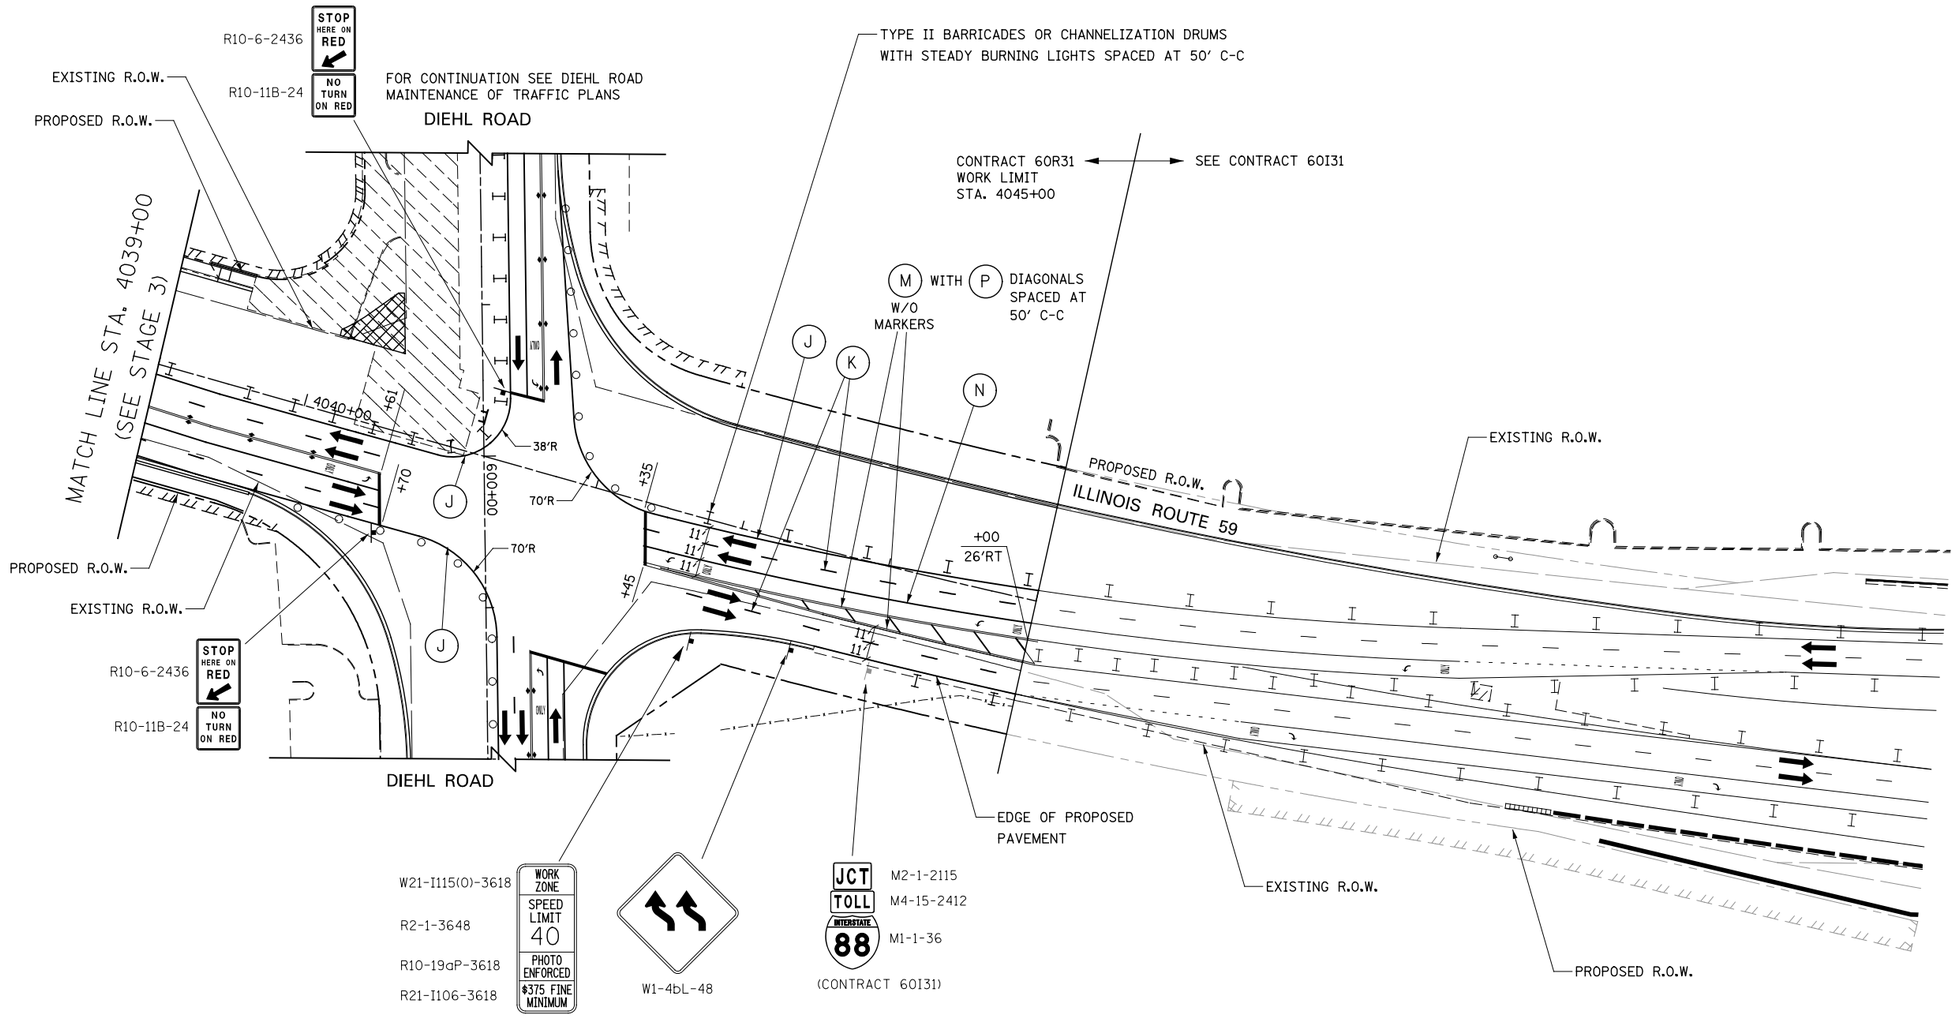


## NOTES

1. ADVANCE SIGN LOCATIONS SHALL BE COORDINATED WITH ADJACENT CONTRACT. "ROAD CONSTRUCTION AHEAD" SIGN SHALL BE PLACED WHEN WARRANTED BY WORK ZONE CONDITIONS OR AS DIRECTED BY THE ENGINEER.

0 50' 100' 150' 200'

SCALE IN FEET

| | | | |
|---|---|---|---|
| DESIGNED PJO | REVISED - | STATE OF ILLINOIS DEPARTMENT OF TRANSPORTATION | MAINTENANCE OF TRAFFIC – STAGE 3B ILLINOIS ROUTE 59 |
| DRAWN KES | REVISED - | | |
| CHECKED JCM | REVISED - | | |
| DATE 12/14/2012 | REVISED - | | SCALE: AS SHOWN · SHEET NO. 94 OF 117 SHEETS · STA. 4036+50 TO STA. 4045+00 |

| F.A.P. RTE. | SECTION | COUNTY | TOTAL SHEETS | SHEET NO. |
|---|---|---|---|---|
| 338 | (112 & 113) WRS-6 | DUPAGE | 734 | 163 |
| | | CONTRACT NO. 60R31 | | |
| | ILLINOIS | FED. AID PROJECT | | |