



ORIGINAL SURVEY	SURVEYED _____	BY _____	DATE _____
NOTE BOOK	PLOTTED _____		
	TEMPLATE _____		
	AREAS _____		
	AREAS CHECKED _____		

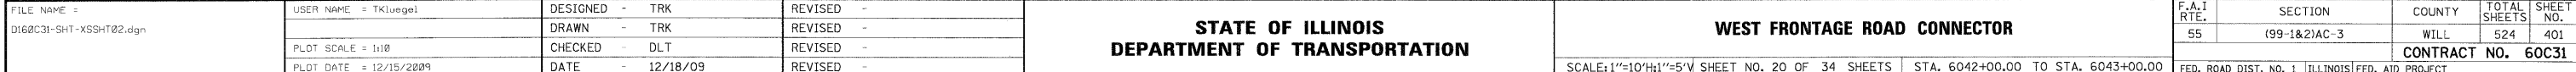

DATE	BY	SURVEYED	PLANNED	NOTED	NO.

DATE	BY	SURVEYED	PLANNED	NOTED	NO.


McDonough Associates Inc.
Engineers Architects
100 East Randolph Street, Chicago, Illinois 60601

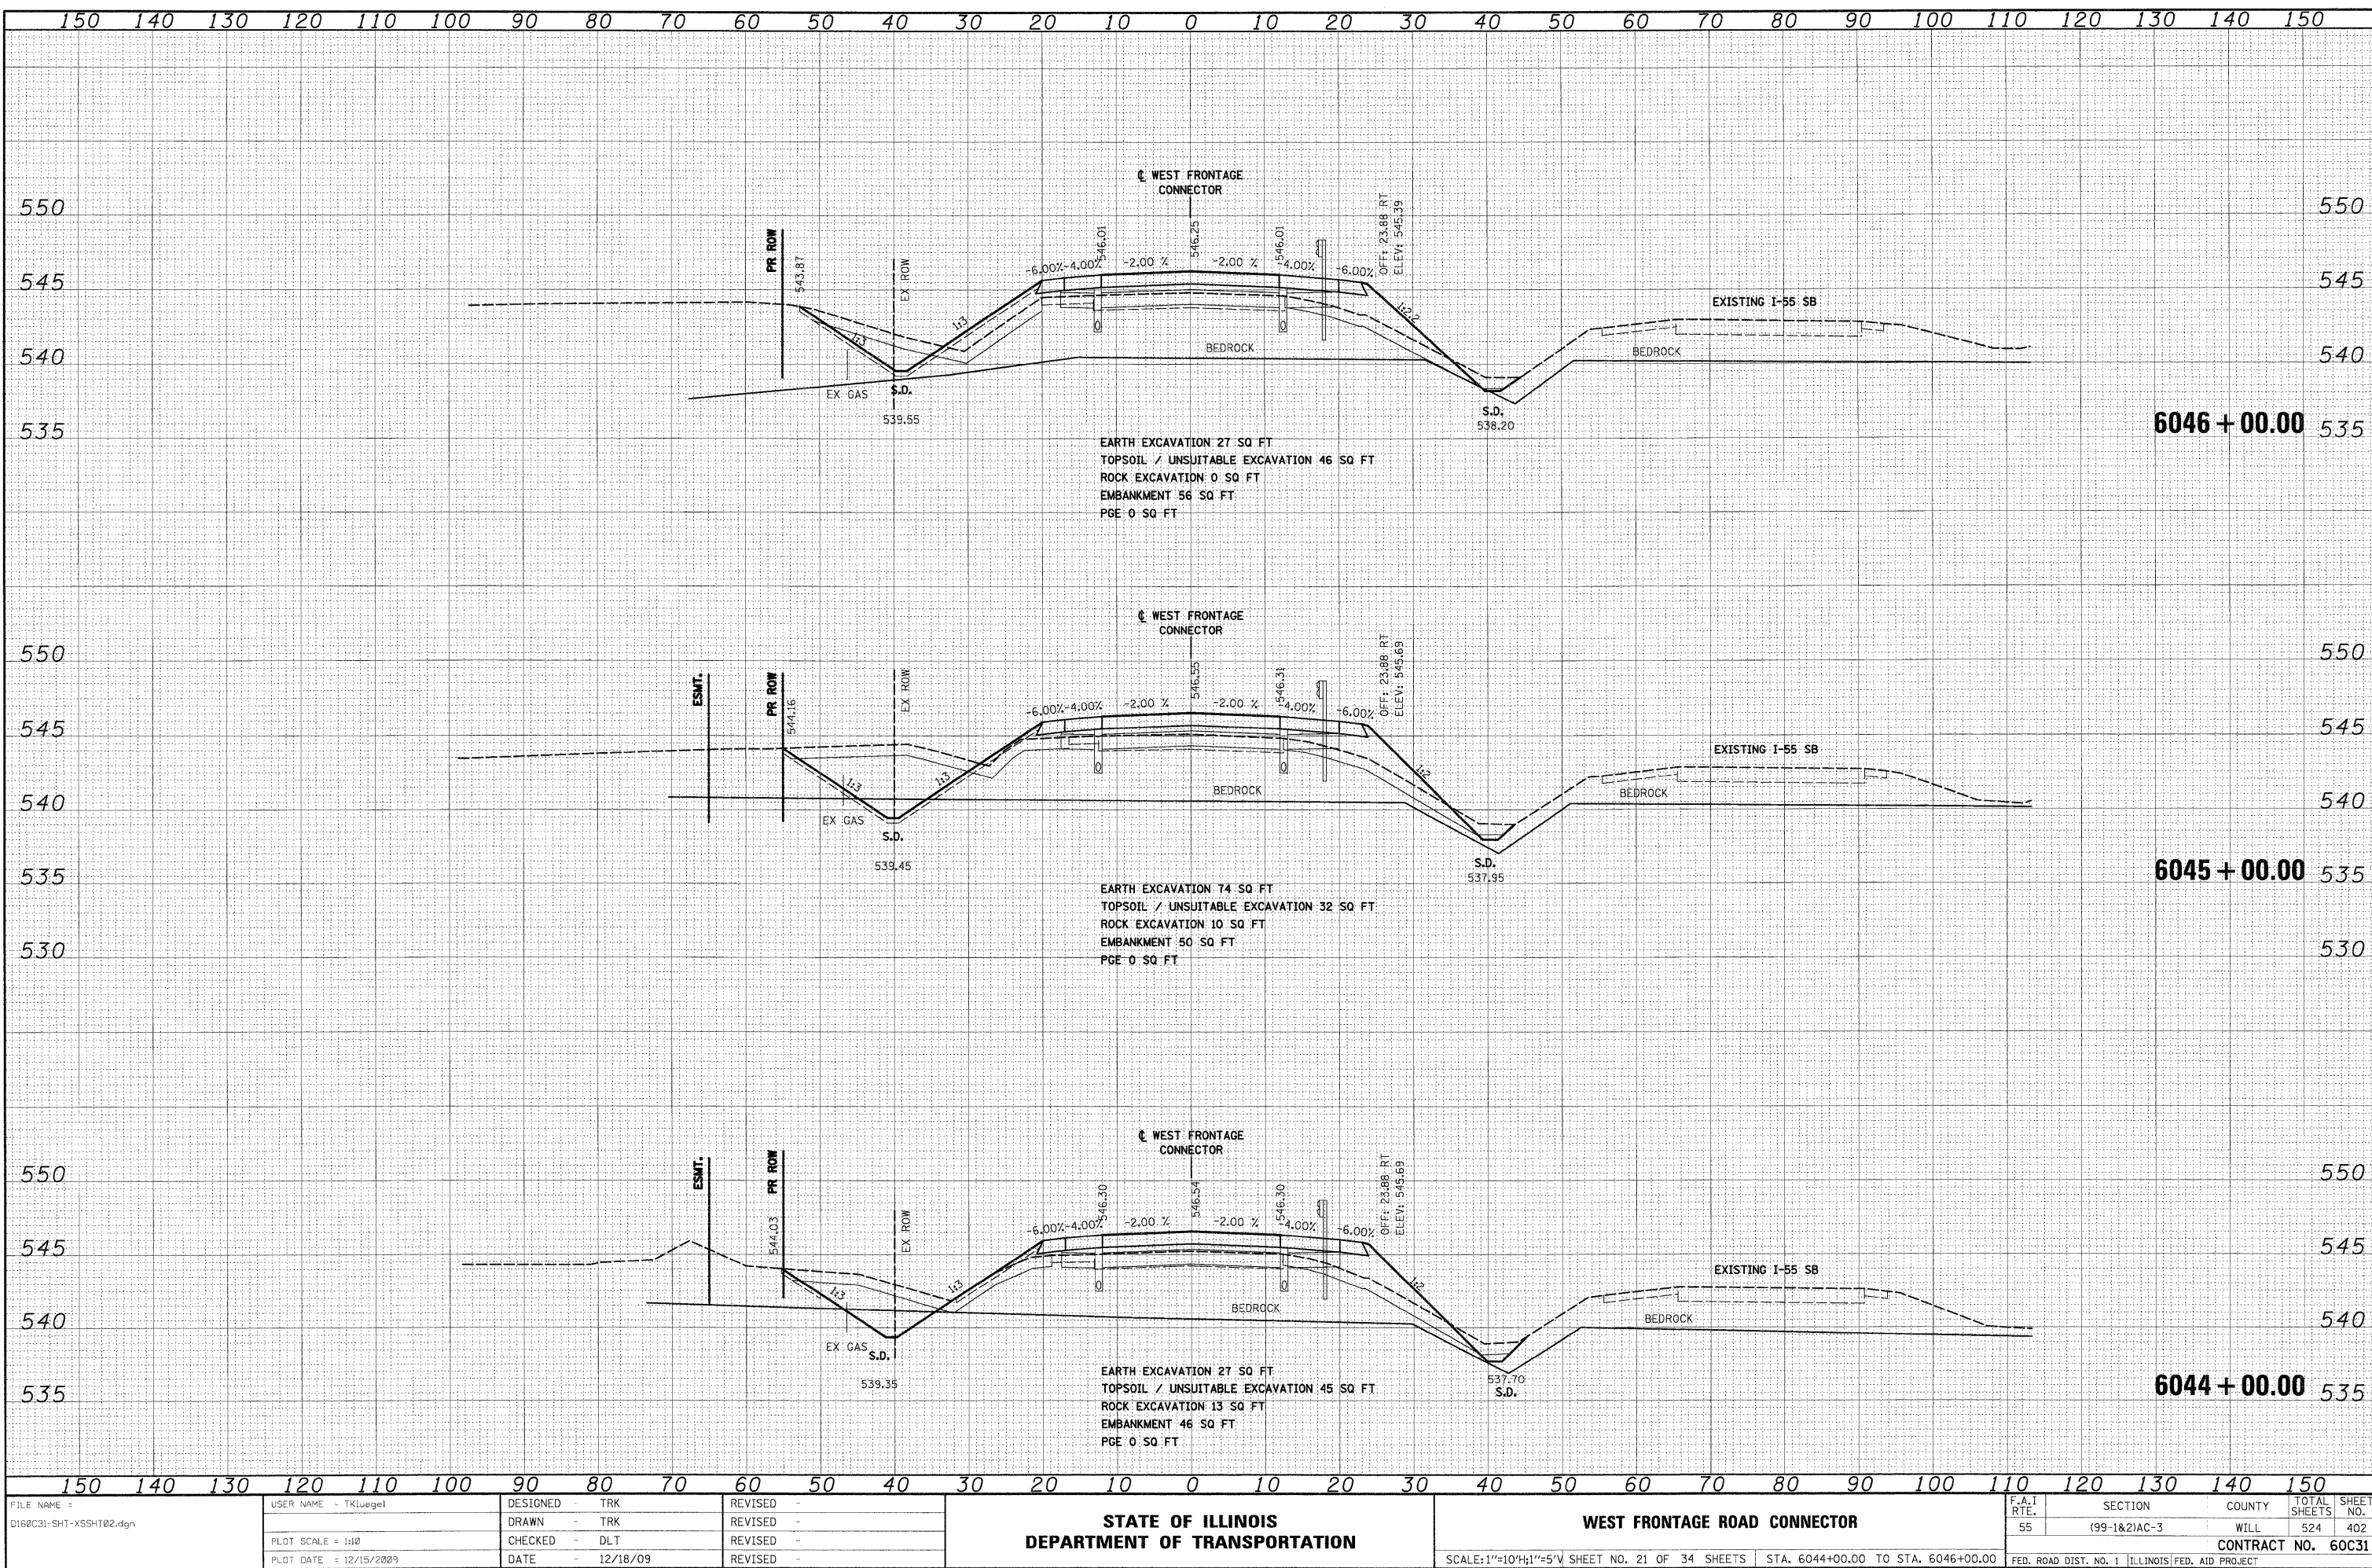

FILE NAME: D:\60C31-SHT-XSSH102.dgn	USER NAME: TKluemel	DESIGNED: TRK	REVISED:	STATE OF ILLINOIS DEPARTMENT OF TRANSPORTATION		WEST FRONTAGE ROAD CONNECTOR		F.A.I. RTE. 55	SECTION (99-1&2)AC-3	COUNTY WILL	TOTAL SHEETS 524	SHEET NO. 402
PLOT SCALE: 1"=10'		CHECKED: DLT	REVISED:	SCALE: 1"=10'H; 1"=5'V		SHEET NO. 21 OF 34 SHEETS		STA. 6044+00.00 TO STA. 6046+00.00		CONTRACT NO. 60C31		
PLOT DATE: 12/15/2009		DATE: 12/18/09	REVISED:					FED. ROAD DIST. NO. 1		ILLINOIS FED. AID PROJECT		


FINAL

ORIGINAL SURVEY	SURVEYED _____	BY _____	DATE _____
NOTE BOOK	PLOTTED _____		
	TEMPLATE _____		
	AREAS _____		
	AREAS CHECKED _____		
NO.			

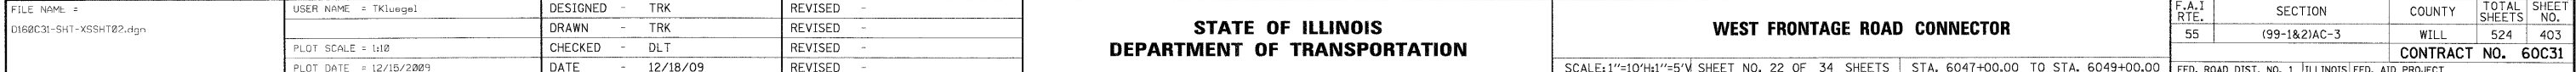

FINAL	SURVEYED	BY	DATE
SURVEY	PLotted		
NOTE BOOK	REDATE		
NO.	AREAS CHECKED		

ORIGINAL	SURVEYED	BY	DATE
SURVEY	PLotted		
NOTE BOOK	REDATE		
NO.	AREAS CHECKED		

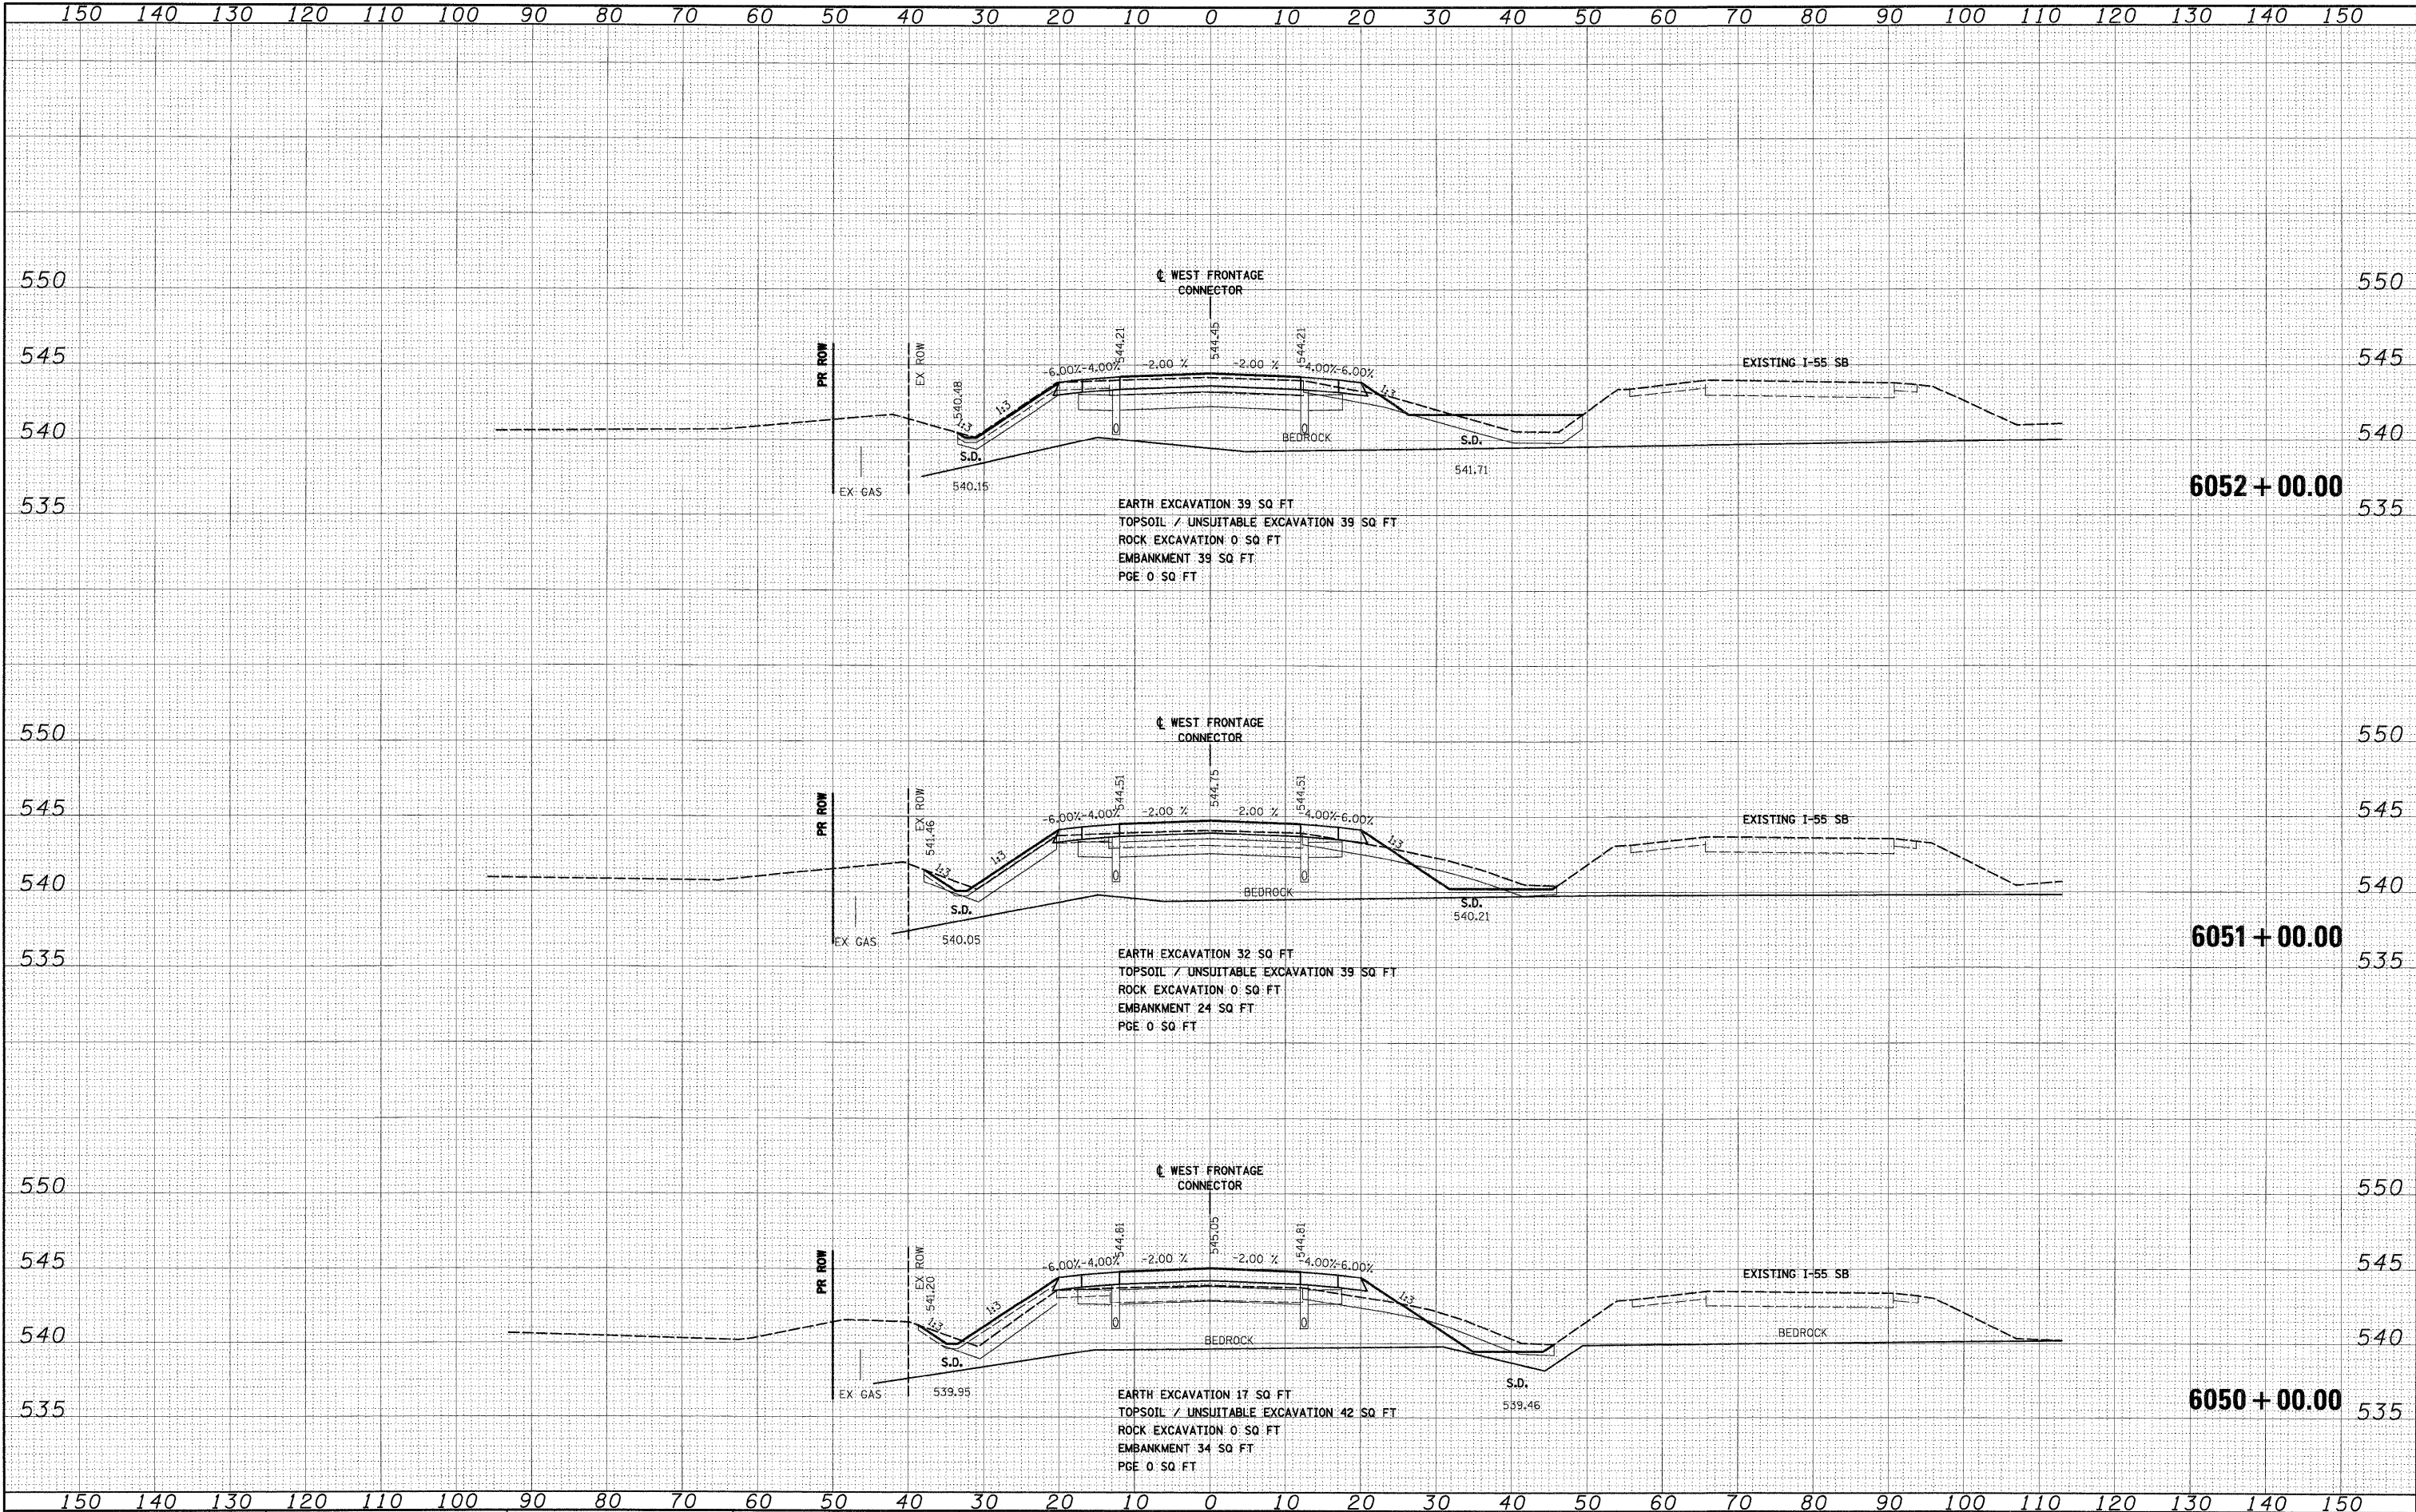

FILE NAME = D:\62031-SHT-XSSH102.dgn	USER NAME = TKluegel	DESIGNED - TRK	REVISED -	STATE OF ILLINOIS DEPARTMENT OF TRANSPORTATION	WEST FRONTAGE ROAD CONNECTOR	SCALE: 1"=10'H; 1"=5'V SHEET NO. 23 OF 34 SHEETS STA. 6050+00.00 TO STA. 6052+00.00	F.A.I. RTE. 55	SECTION (99-1&2)AC-3	COUNTY WILL	TOTAL SHEETS 524	SHEET NO. 404
	PLOT SCALE = 1:10	DRAWN - TRK	REVISED -				FED. ROAD DIST. NO. 1	ILLINOIS FED. AID PROJECT	CONTRACT NO. 60C31		
	PLOT DATE = 12/15/2009	CHECKED - DLT	REVISED -								
		DATE - 12/18/09	REVISED -								

DATE	BY	SURVEYED	PLOTTED	NOTE BOOK	NO.

DATE	BY	SURVEYED	PLOTTED	NOTE BOOK	NO.


McDonough Associates Inc.

Engineers Architects

100 East Madison Street, Chicago, Illinois 60601

FILE NAME =

D:\60C31-SHT-XSSH102.dgn

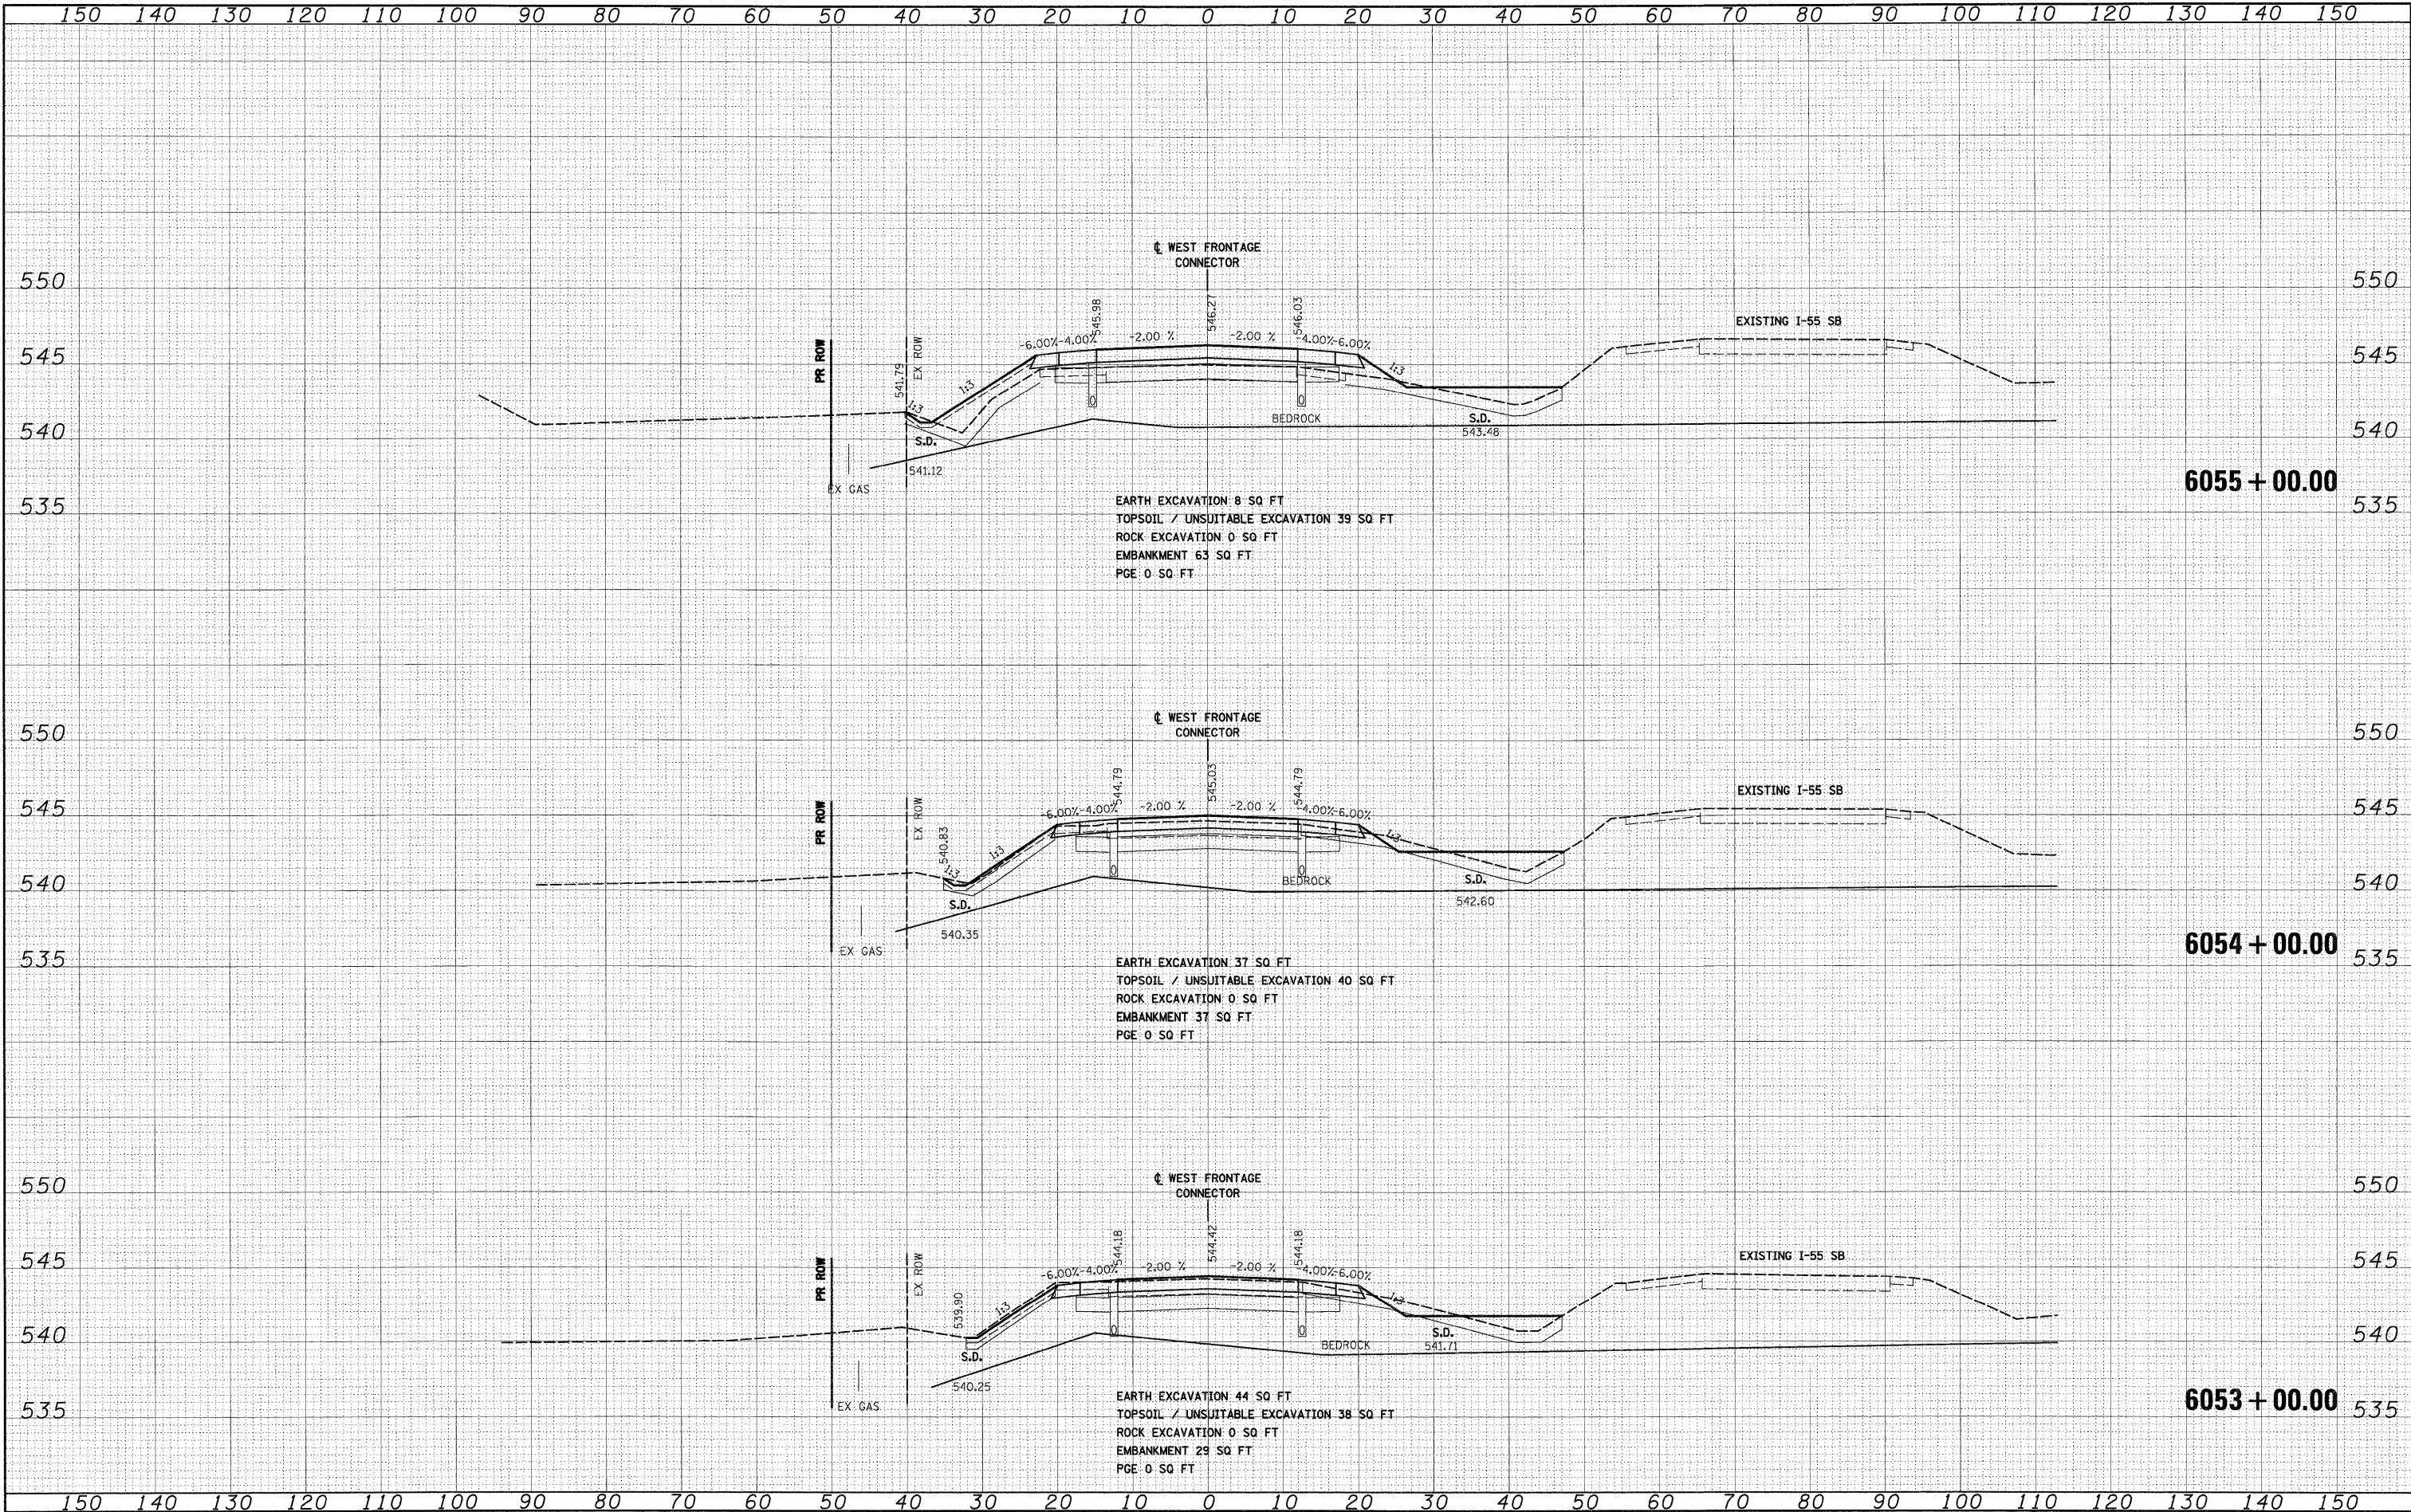


FILE NAME =	USER NAME = TKluergel	DESIGNED - TRK	REVISED -	STATE OF ILLINOIS DEPARTMENT OF TRANSPORTATION		WEST FRONTAGE ROAD CONNECTOR		F.A.T. RTE.	SECTION	COUNTY	TOTAL SHEETS	SHEET NO.
		DRAWN - TRK	REVISED -					55	(99-1&2)AC-3	WILL	524	405
		CHECKED - DLT	REVISED -					CONTRACT NO. 60C31				
		DATE - 12/18/09	REVISED -					FED. ROAD DIST. NO. 1 ILLINOIS FED. AID PROJECT				
PLOT SCALE = 1:10		PLOT DATE = 12/15/2009		SCALE: 1"=10'H; 1"=5'V		SHEET NO. 24 OF 34 SHEETS		STA. 6053+00.00 TO STA. 6055+00.00				

DATE	BY
SURVEYED	PLOTTED
NOTE BOOK	AREAS
NO.	CHECKED

DATE	BY
SURVEYED	PLOTTED
NOTE BOOK	AREAS
NO.	CHECKED

McDonough Associates Inc.
Engineers / Architects
100 East Randolph Street, Chicago, Illinois 60601

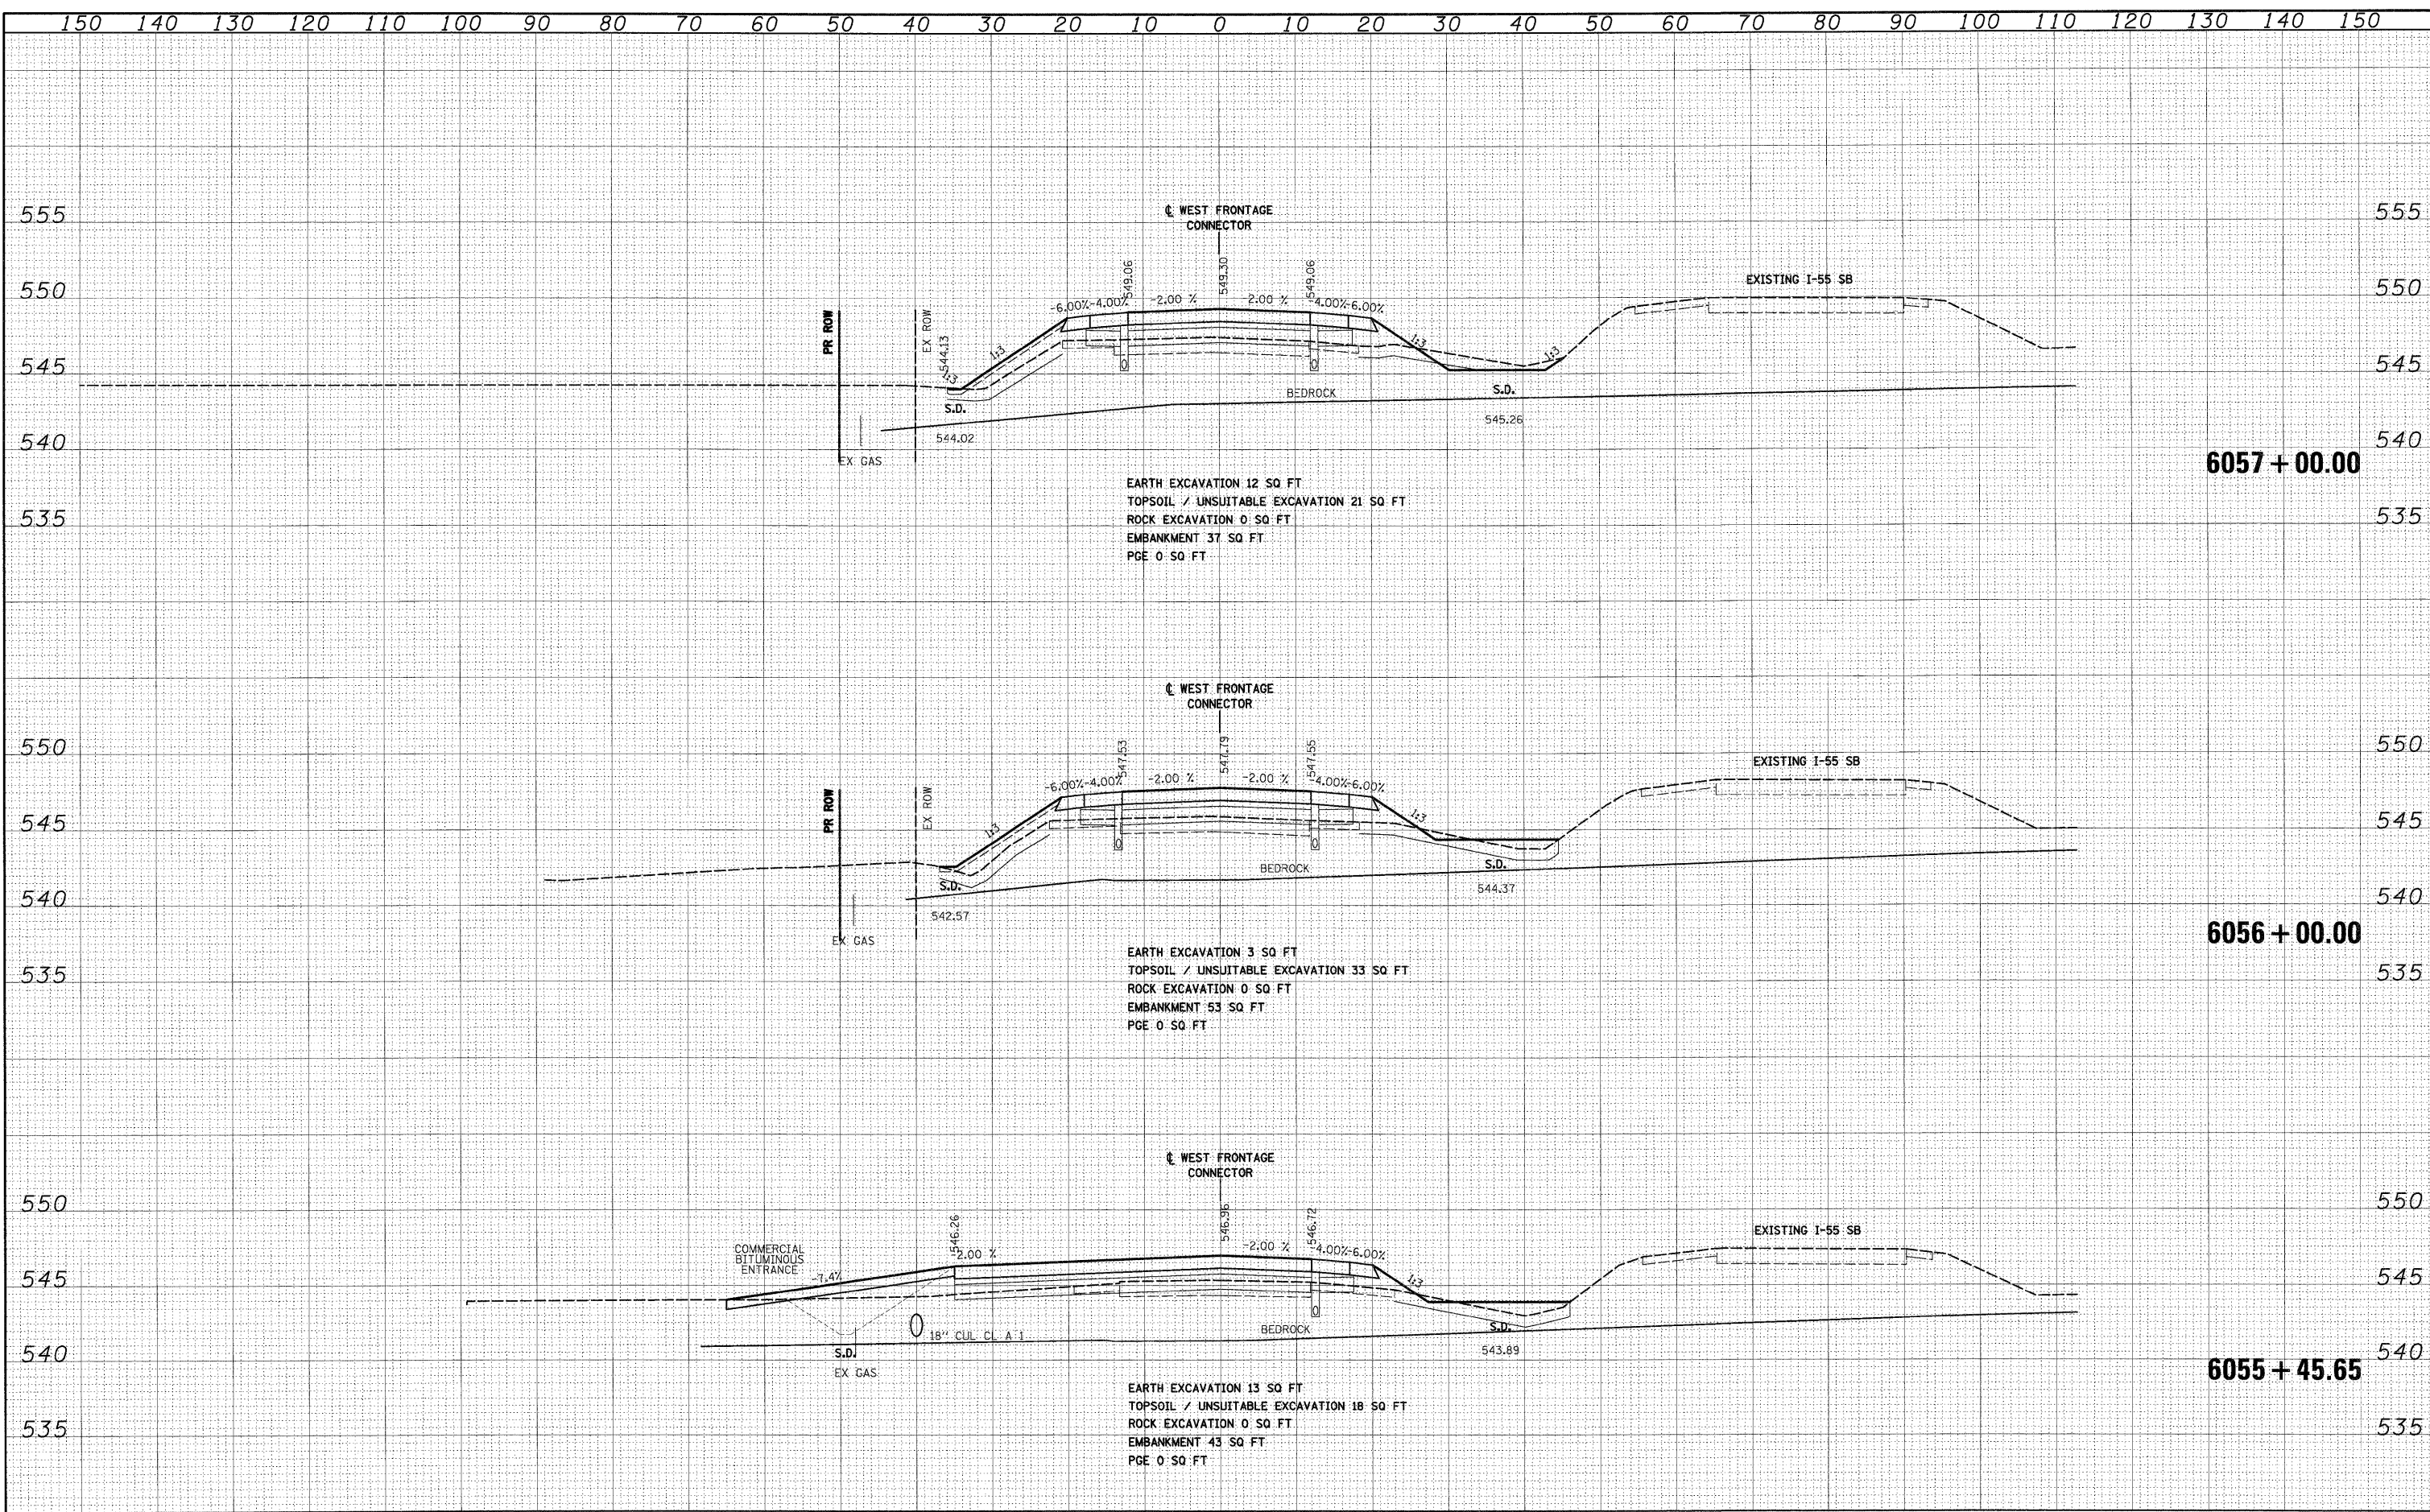


FILE NAME = D:\60C31-SHT-XSSHT02.dgn	USER NAME = TKluuej	DESIGNED - TRK	REVISED -	STATE OF ILLINOIS DEPARTMENT OF TRANSPORTATION	WEST FRONTAGE ROAD CONNECTOR	SCALE: 1"=10'H; 1"=5'V SHEET NO. 25 OF 34 SHEETS STA. 6055+45.65 TO STA. 6057+00.00	F.A.I. RTE.	SECTION	COUNTY	TOTAL SHEETS	SHEET NO.
		DRAWN - TRK	REVISED -				55	(99-1&2)AC-3	WILL	524	406
PLOT SCALE = 1:10		CHECKED - DLT	REVISED -				CONTRACT NO. 60C31				
PLOT DATE = 12/15/2009		DATE - 12/18/09	REVISED -				FED. ROAD DIST. NO. 1 ILLINOIS FED. AID PROJECT				

FINAL

FINAL	SURVEYED	BY	DATE
SURVEY	PLOTTED		
NOTE BOOK	REVISION DATE		
NO.	AREAS CHECKED		

ORIGINAL	SURVEYED	BY	DATE
SURVEY	PLOTTED		
NOTE BOOK	REVISION DATE		
NO.	AREAS CHECKED		

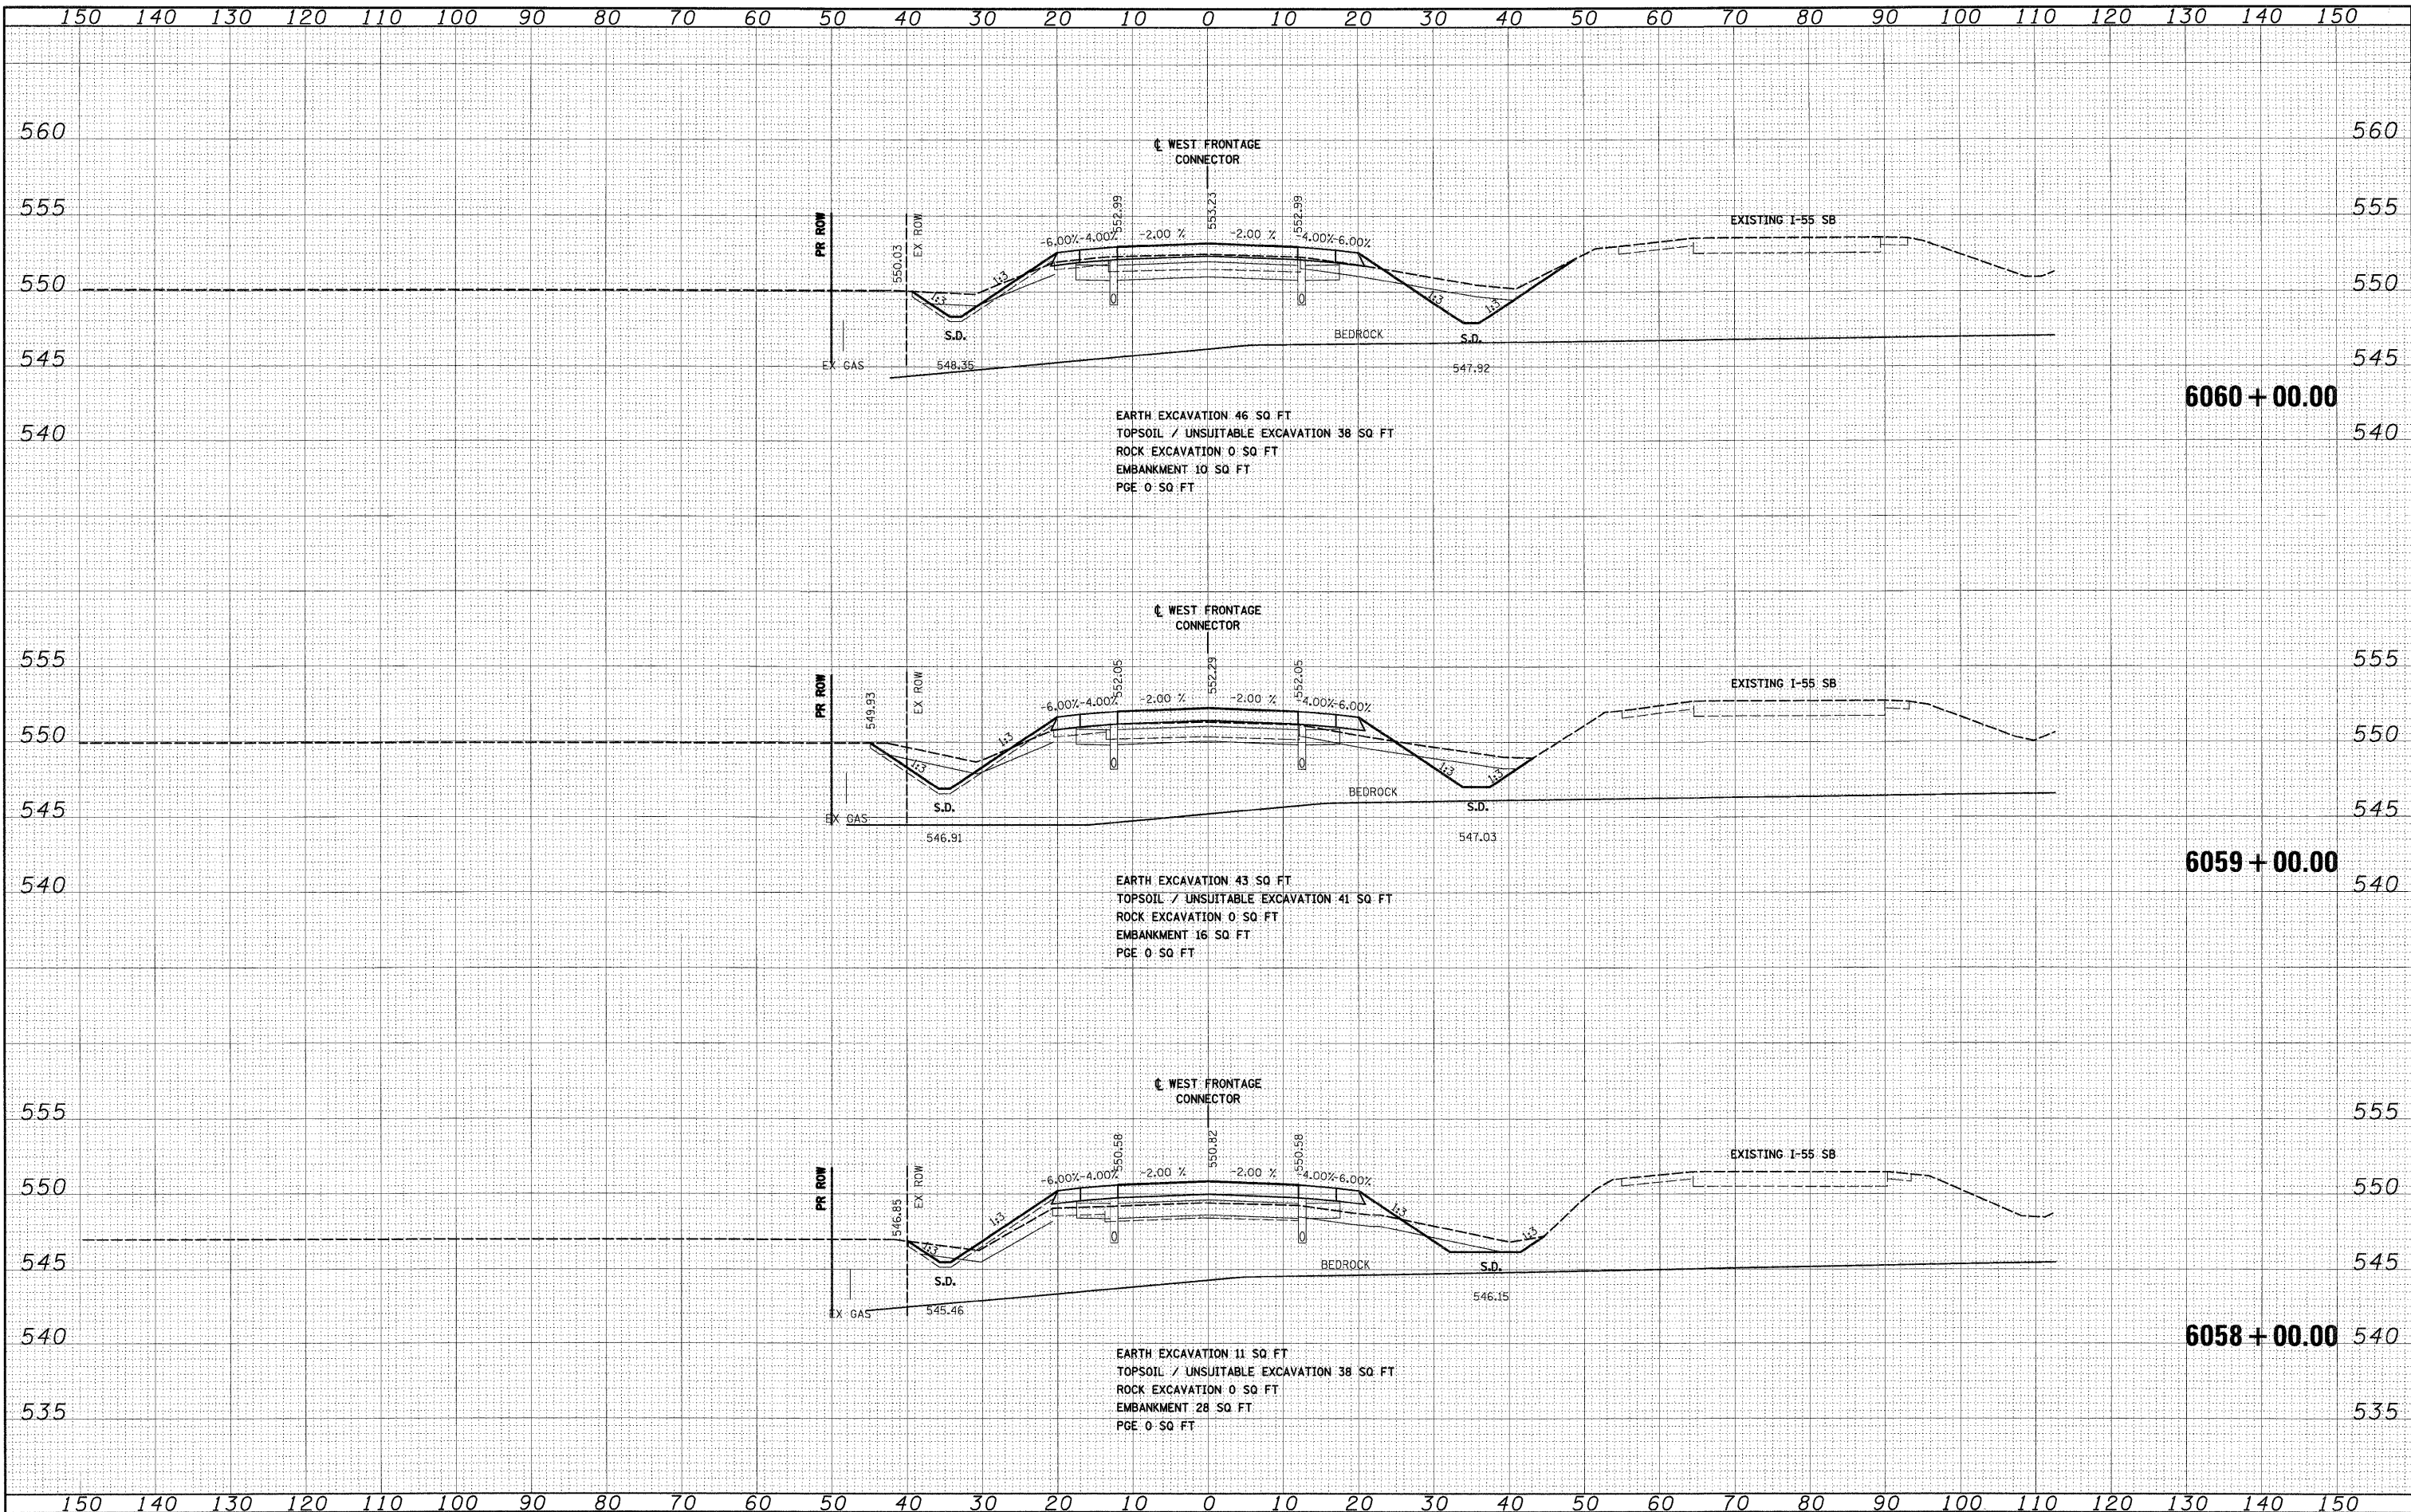


FILE NAME = D:\60C31-SHT-XSSH102.dgn	USER NAME = TKluegal	DESIGNED - TRK	REVISED -	STATE OF ILLINOIS DEPARTMENT OF TRANSPORTATION		WEST FRONTAGE ROAD CONNECTOR		F.A.T. RTE.	SECTION	COUNTY	TOTAL SHEETS	SHEET NO.
		DRAWN - TRK	REVISED -					55	(99-1&2)AC-3	WILL	524	407
		CHECKED - DLT	REVISED -					CONTRACT NO. 60C31				
		DATE - 12/18/09	REVISED -					FED. ROAD DIST. NO. 1 ILLINOIS FED. AID PROJECT				
PLOT SCALE = 1:10				SCALE: 1"=10'H 1/2"=5' V		SHEET NO. 26 OF 34 SHEETS		STA. 6058+00.00 TO STA. 6060+00.00				

FINAL

FINAL	SURVEYED	BY	DATE
NO.	PLOTTED		
	NOTE BOOK		
	AREAS		
	CHECKED		


ORIGINAL	SURVEYED	BY	DATE
NO.	PLOTTED		
	NOTE BOOK		
	AREAS		
	CHECKED		

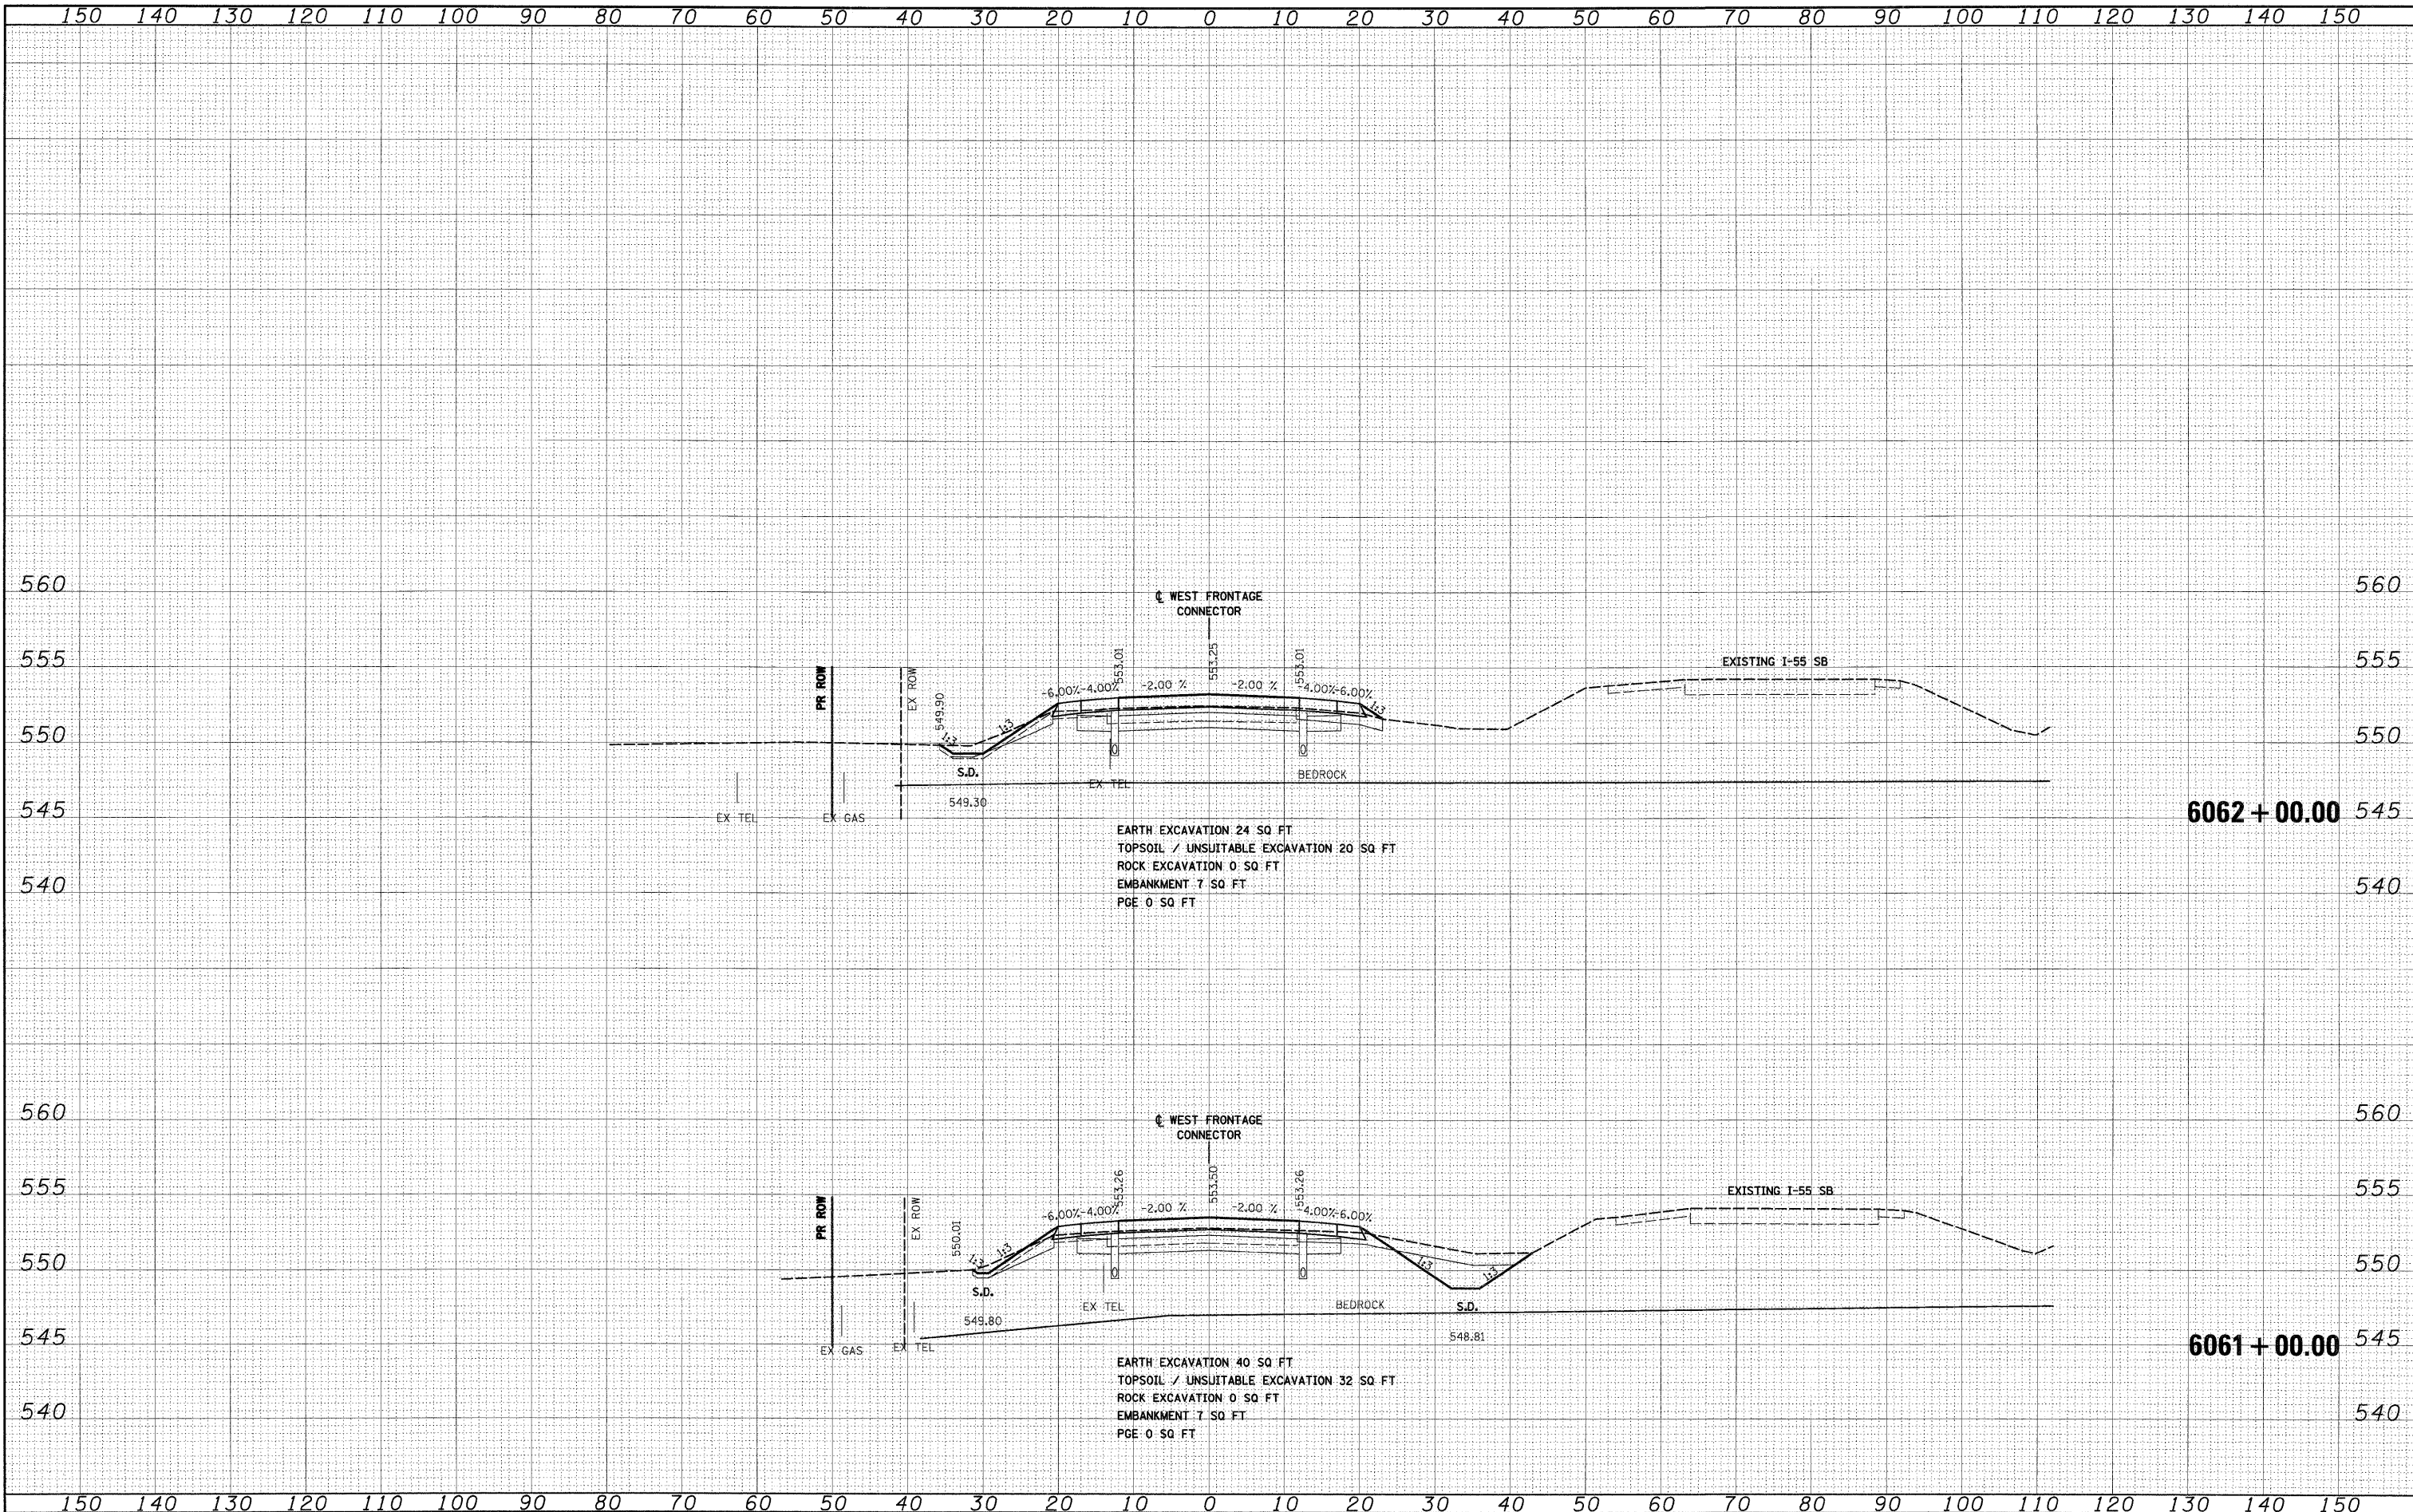

FILE NAME = D:\62C31-SHT-XSSH102.dgn	USER NAME = TKluegel	DESIGNED - TRK	REVISED -	STATE OF ILLINOIS DEPARTMENT OF TRANSPORTATION	WEST FRONTAGE ROAD CONNECTOR			F.A.I RTE.	SECTION	COUNTY	TOTAL SHEETS	SHEET NO.
		DRAWN - TRK	REVISED -					55	(99-1&2)AC-3	WILL	524	408
	PLOT SCALE = 1:10	CHECKED - DLT	REVISED -					CONTRACT NO. 60C31				
	PLOT DATE = 12/15/2009	DATE - 12/18/09	REVISED -					SCALE: 1"=10'H; 1"=5'V SHEET NO. 27 OF 34 SHEETS STA. 6061+00.00 TO STA. 6062+00.00				
FED. ROAD DIST. NO. 1 ILLINOIS FED. AID PROJECT												

DATE	BY	SURVEYED	PLOTTED	DATE	NO.

DATE	BY	SURVEYED	PLOTTED	DATE	NO.

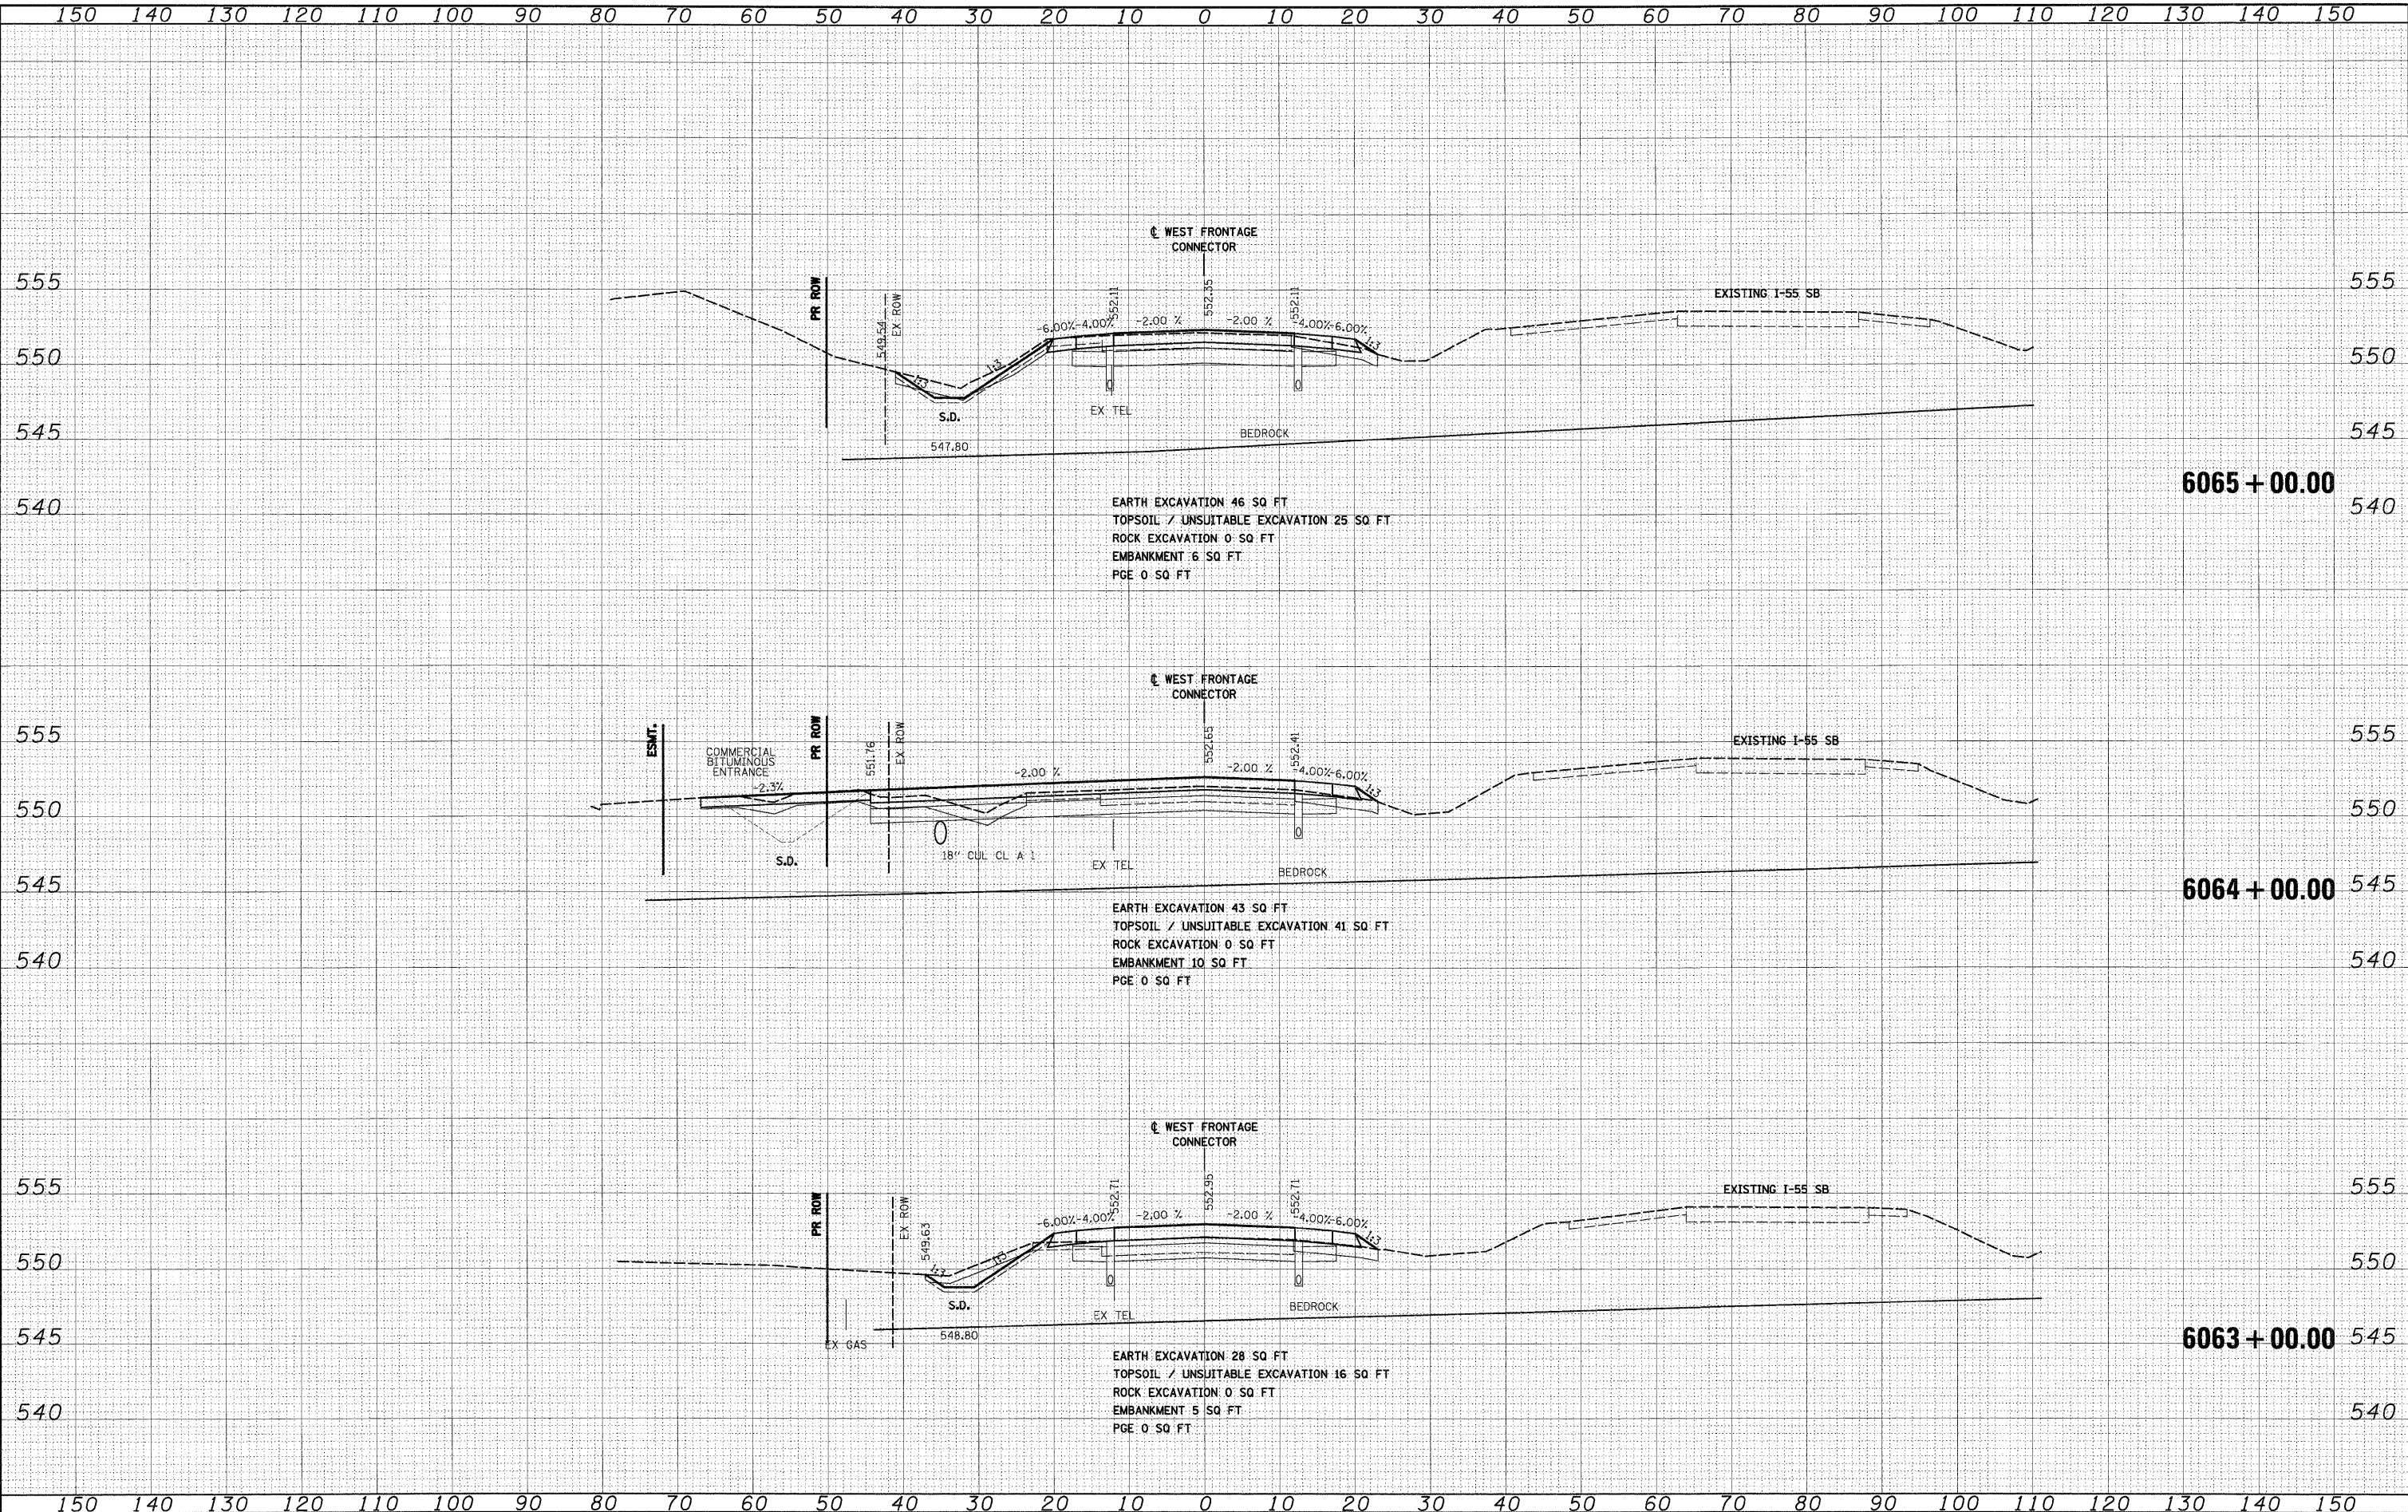


FILE NAME = D:\62C31-SHT-XSSH102.dgn	USER NAME = TKluemel	DESIGNED - TRK	REVISED -	STATE OF ILLINOIS DEPARTMENT OF TRANSPORTATION	WEST FRONTAGE ROAD CONNECTOR	F.A.T. RTE.	SECTION	COUNTY	TOTAL SHEETS	SHEET NO.
		DRAWN - TRK	REVISED -			55	(99-1&2)AC-3	WILL	524	409
	PLOT SCALE = 1:10	CHECKED - DLT	REVISED -			CONTRACT NO. 60C31				
	PLOT DATE = 12/15/2009	DATE - 12/18/09	REVISED -			SCALE: 1"=10'H; 1"=5'V	SHEET NO. 28 OF 34 SHEETS	STA. 6063+00.00 TO STA. 6065+00.00	FED. ROAD DIST. NO. 1	ILLINOIS FED. AID PROJECT

FINAL

DATE	BY	SURVEYED	PLOTTED	DATE	NO.
FINAL		NO. BOOK	AREAS	CHECKED	

DATE	BY	SURVEYED	PLOTTED	DATE	NO.
ORIGINAL		NO. BOOK	AREAS	CHECKED	

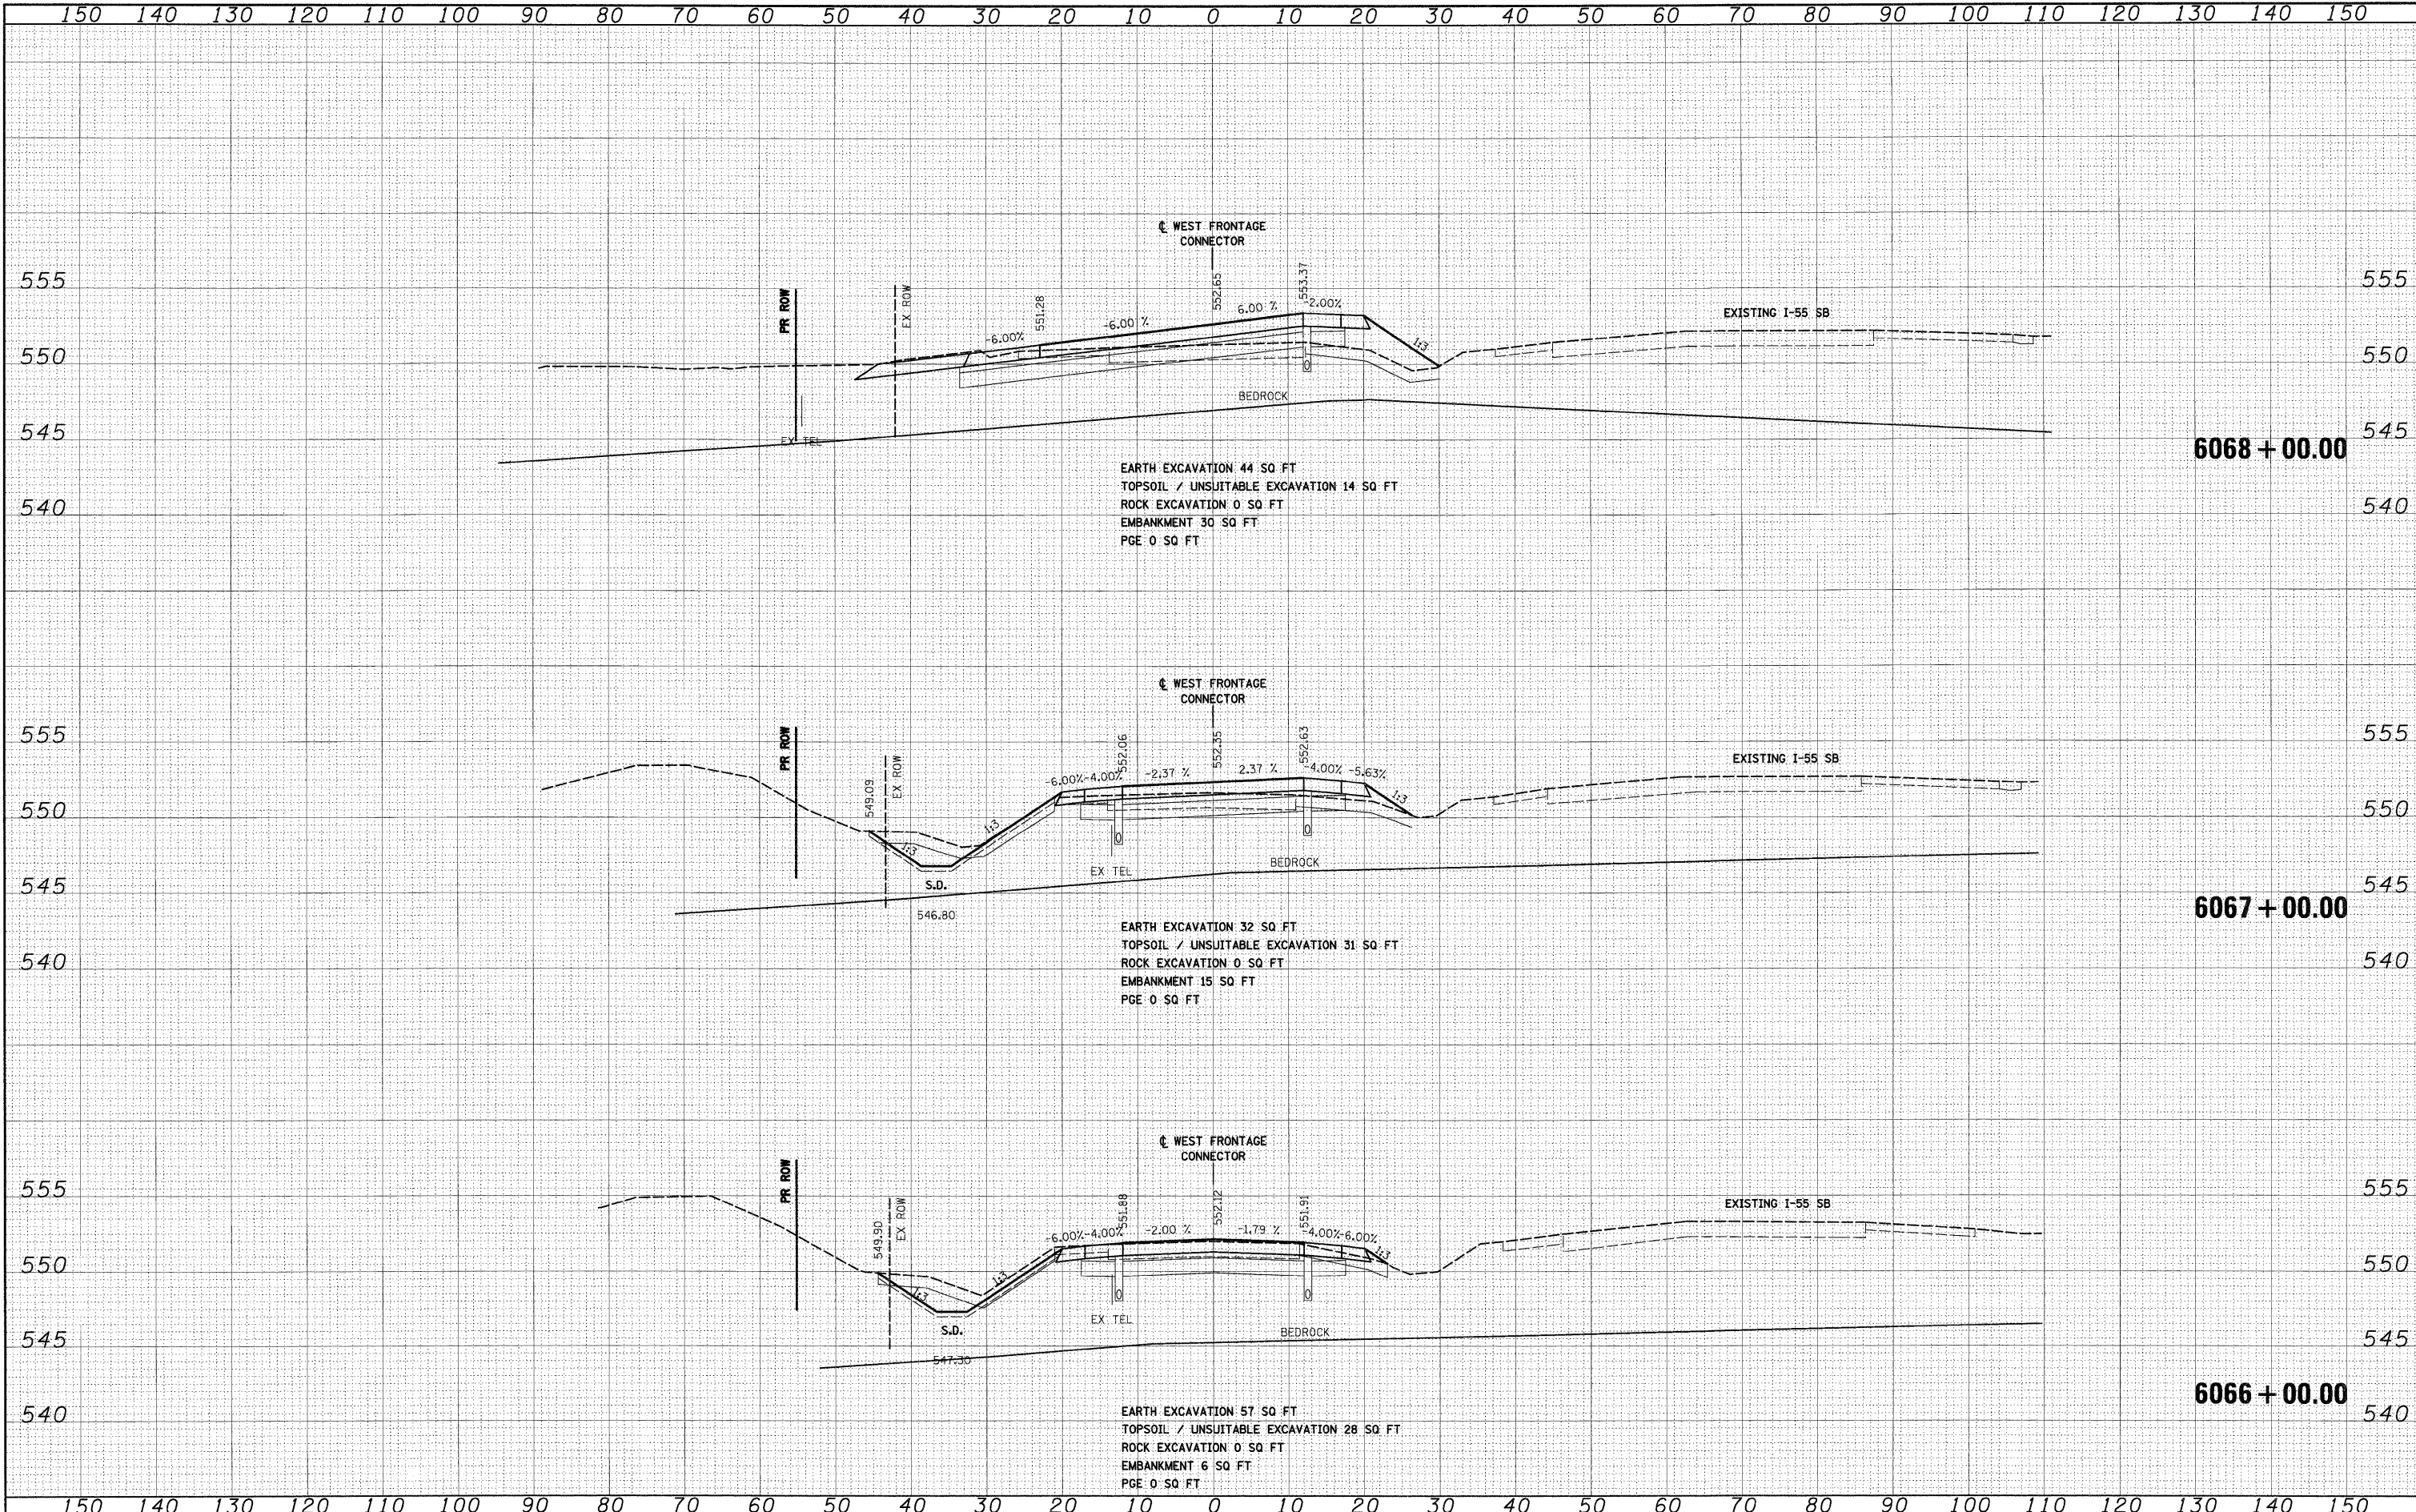


FILE NAME = D:\60631-SHT-XSHT02.dgn	USER NAME = TKluegel	DESIGNED - TRK	REVISED -	STATE OF ILLINOIS DEPARTMENT OF TRANSPORTATION	WEST FRONTAGE ROAD CONNECTOR	SCALE: 1"=10'H; 1"=5'V SHEET NO. 29 OF 34 SHEETS STA. 6066+00.00 TO STA. 6068+00.00	F.A.I. RTE. 55	SECTION (99-1&2)AC-3	COUNTY WILL	TOTAL SHEETS 524	SHEET NO. 410	CONTRACT NO. 60C31
PLOT SCALE = 1:10		CHECKED - DLT	REVISED -				FED. ROAD DIST. NO. 1 ILLINOIS FED. AID PROJECT					
PLOT DATE = 12/15/2009		DATE - 12/18/09	REVISED -									

FINAL

FINAL	SURVEYED	BY	DATE
SURVEY	PLOTTED		
NOTE BOOK	REVISIONS		
NO.	AREAS CHECKED		

ORIGINAL	SURVEYED	BY	DATE
SURVEY	PLOTTED		
NOTE BOOK	REVISIONS		
NO.	AREAS CHECKED		

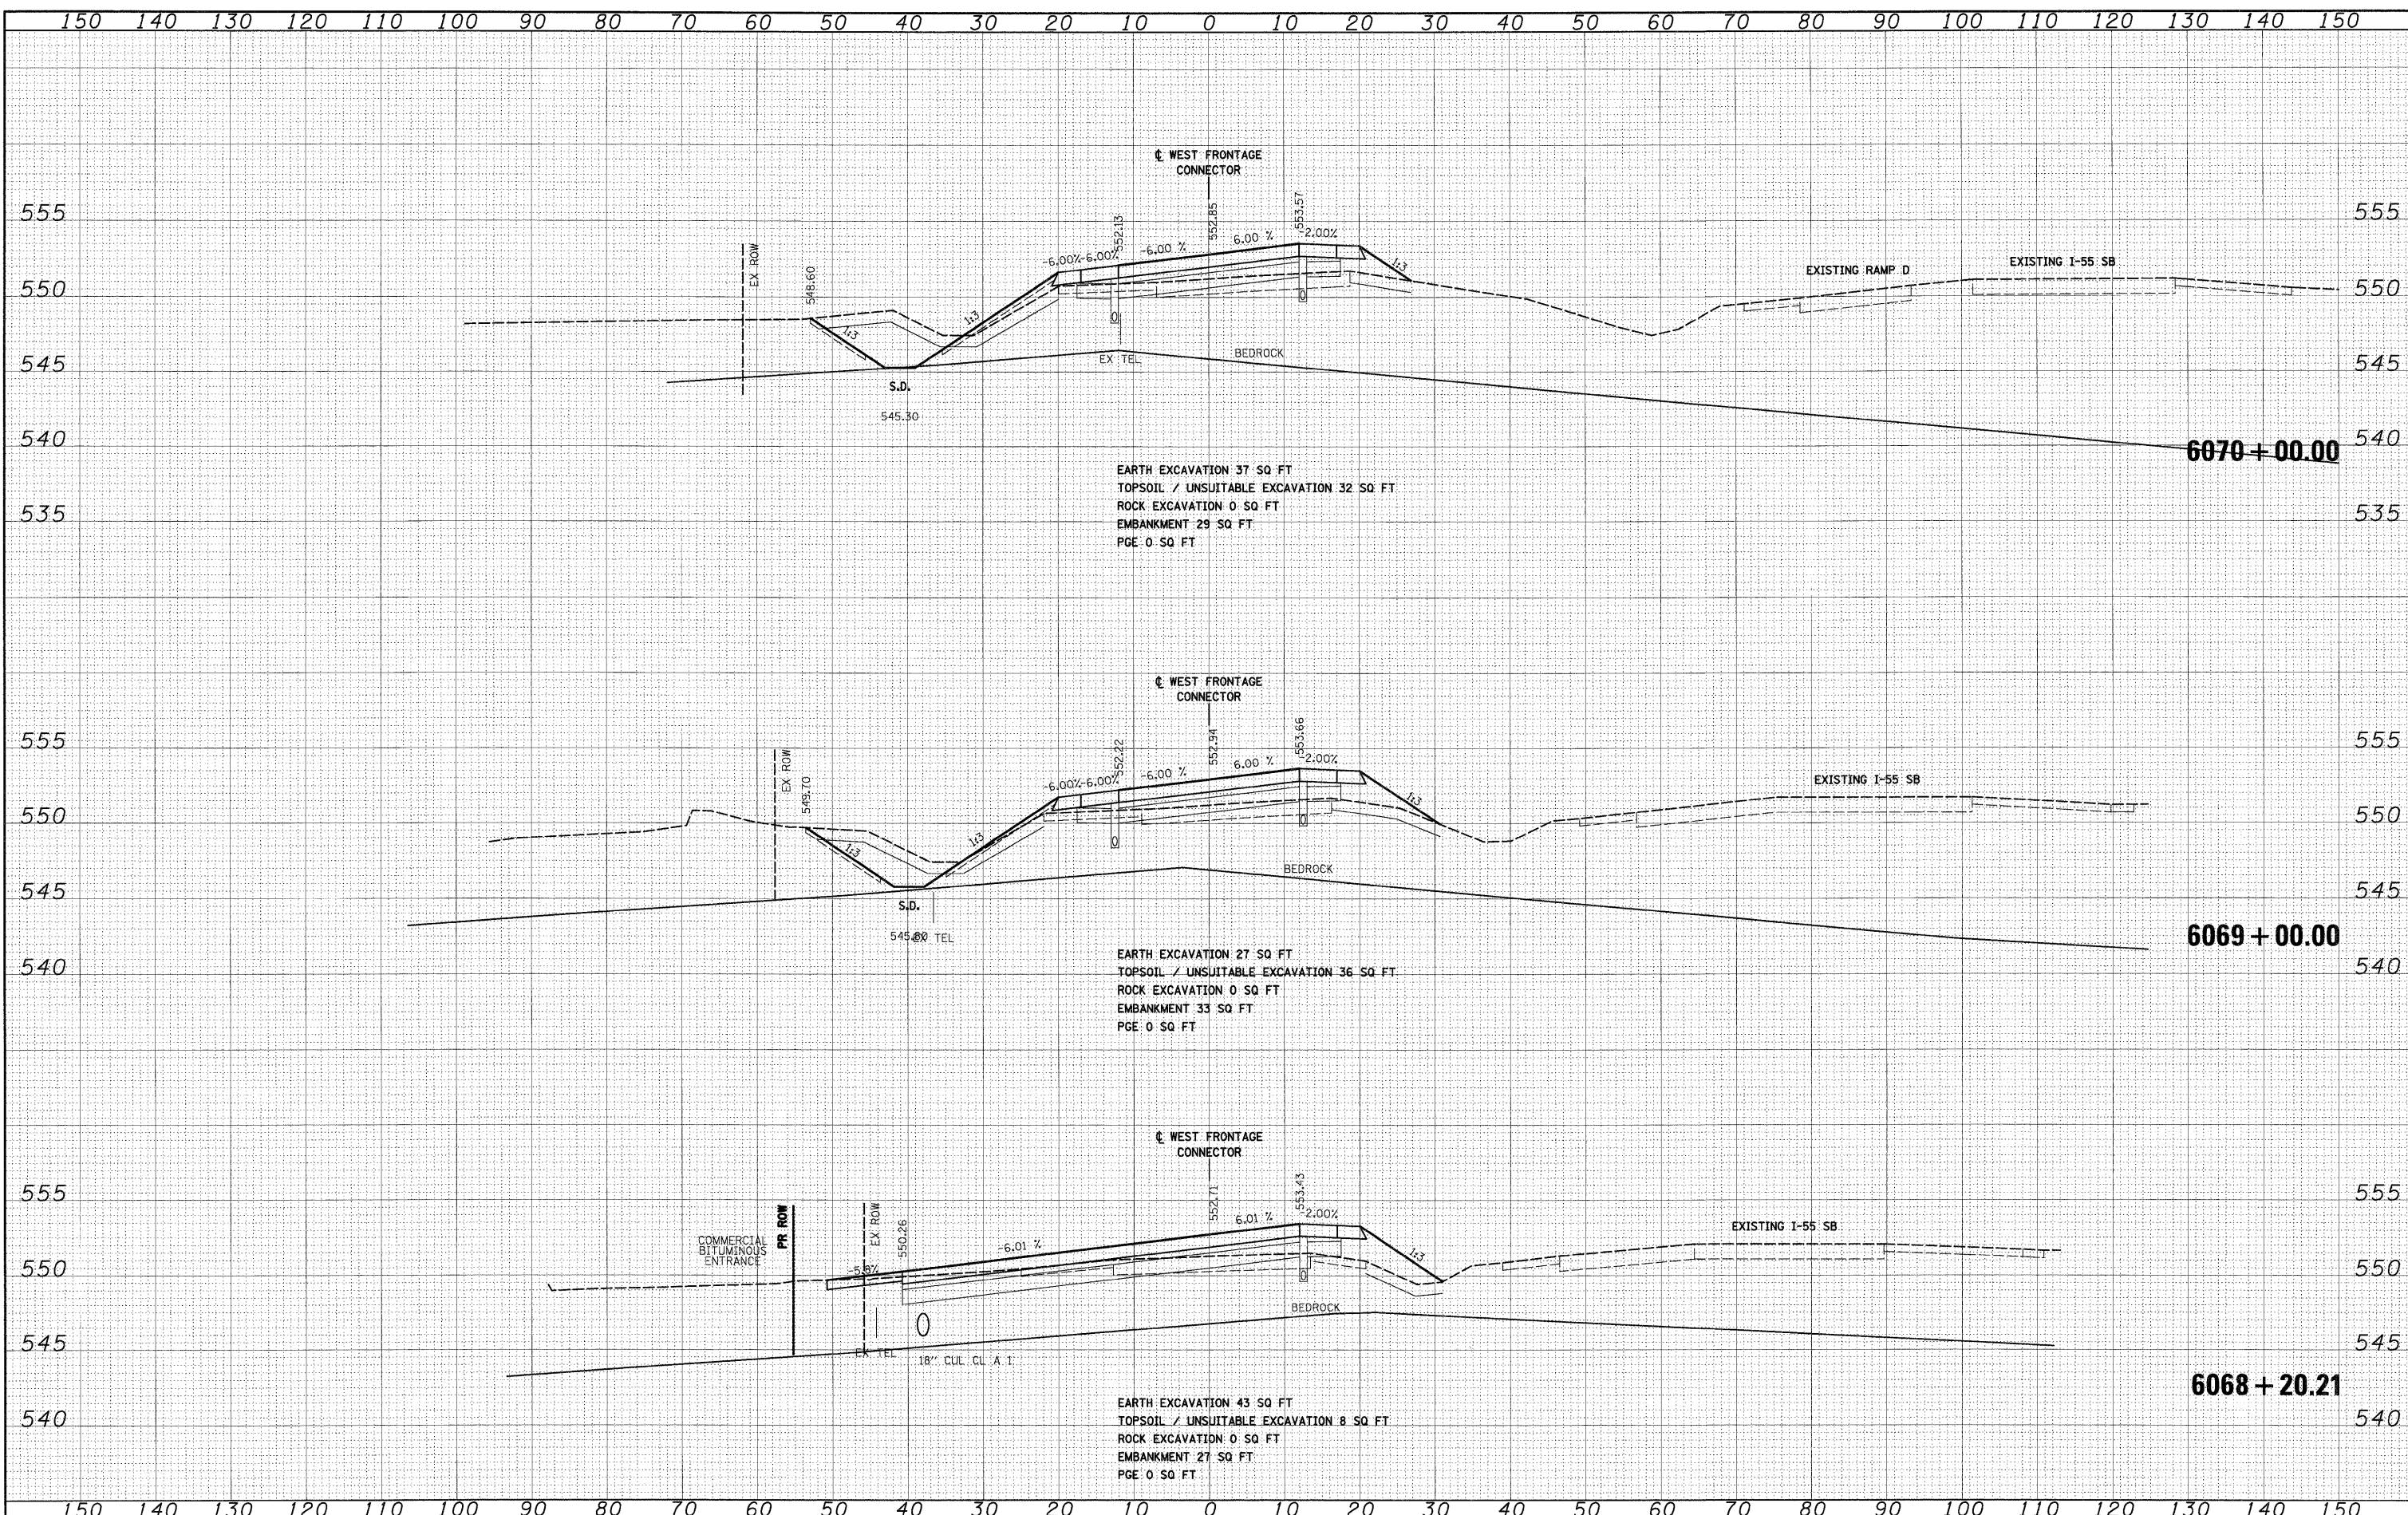


FILE NAME = D:\60C31-SHT-XSHT02.dgn	USER NAME = TKluegel	DESIGNED - TRK	REVISED -	STATE OF ILLINOIS DEPARTMENT OF TRANSPORTATION	WEST FRONTAGE ROAD CONNECTOR	SCALE: 1"=10'H/1"=5'V SHEET NO. 30 OF 34 SHEETS STA. 6068+20.21 TO STA. 6070+00.00	F.A.I. RTE. 55	SECTION	COUNTY	TOTAL SHEETS	SHEET NO.
		DRAWN - TRK	REVISED -					(99-1&2)AC-3	WILL	524	411
		CHECKED - DLT	REVISED -					CONTRACT NO. 60C31			
		DATE - 12/18/09	REVISED -					FED. ROAD DIST. NO. 1 ILLINOIS FED. AID PROJECT			

FINAL	SURVEYED	BY	DATE
NO.	NO.	NO.	NO.
NO.	NO.	NO.	NO.
NO.	NO.	NO.	NO.
NO.	NO.	NO.	NO.

ORIGINAL	SURVEYED	BY	DATE
NO.	NO.	NO.	NO.
NO.	NO.	NO.	NO.
NO.	NO.	NO.	NO.
NO.	NO.	NO.	NO.



McDonough Associates Inc.
Engineers Architects
100 East Randolph Street, Chicago, Illinois 60601

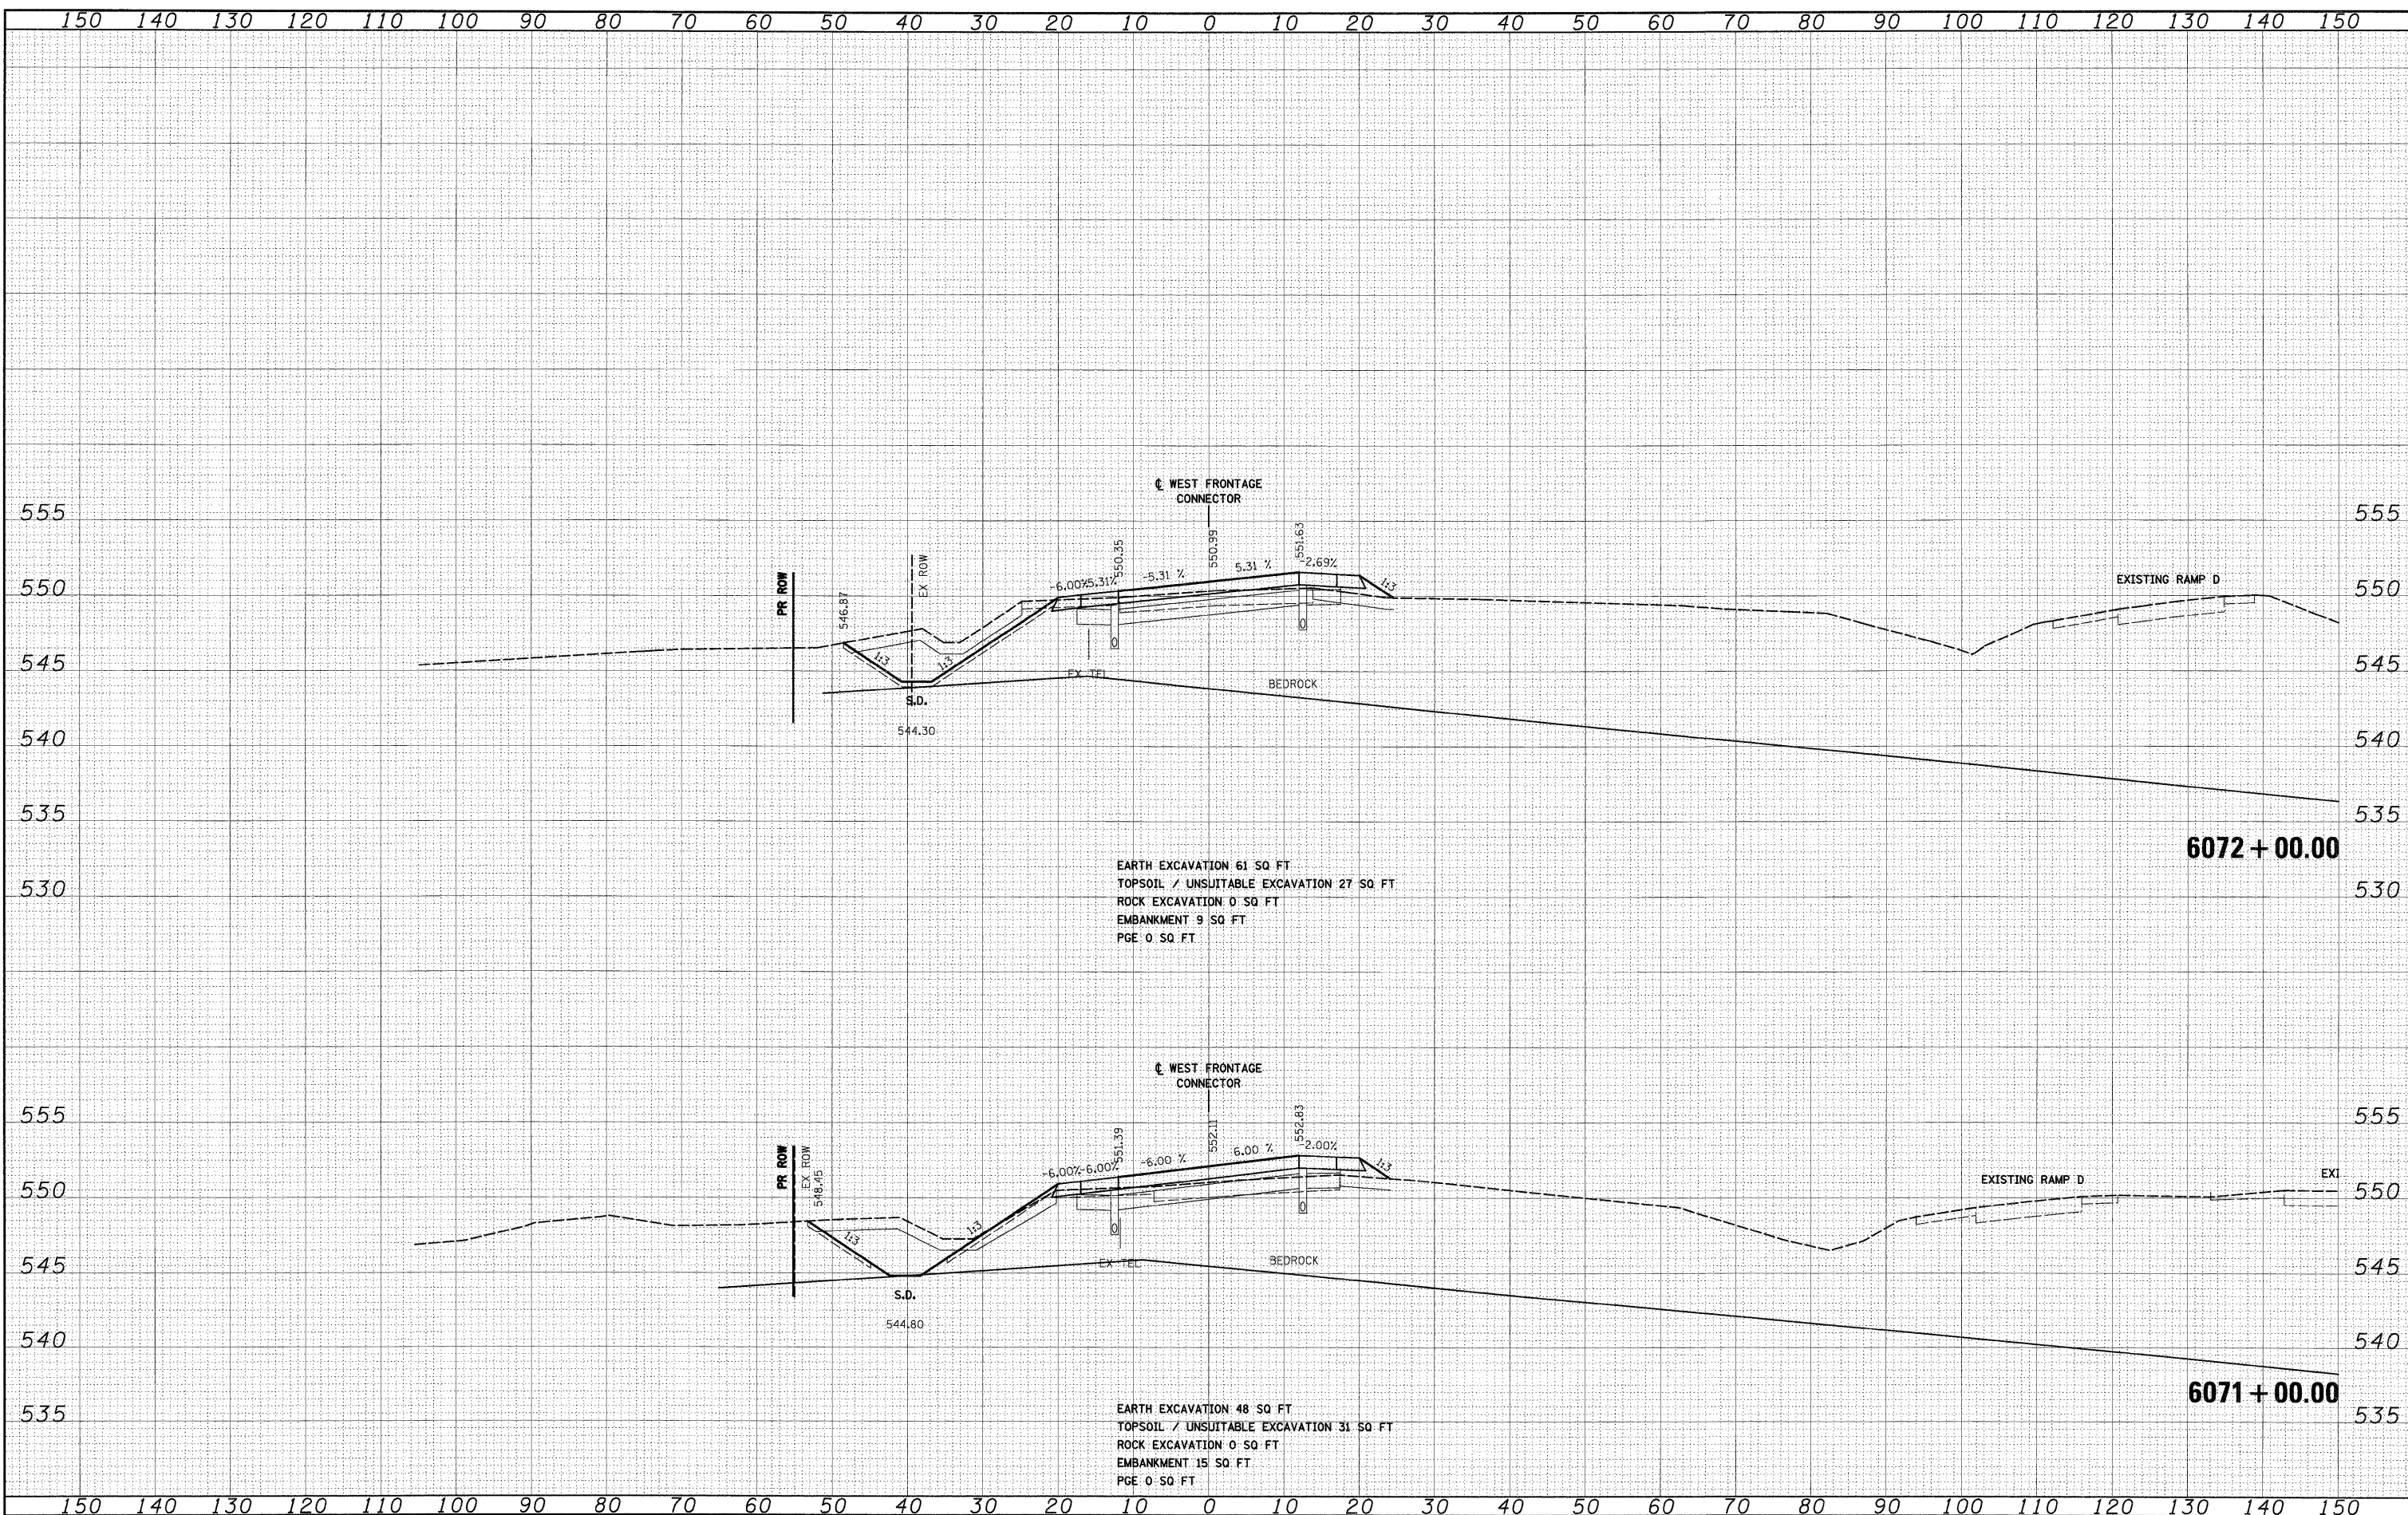


FILE NAME = D:\60C31-SH7-XSSH102.dgn	USER NAME = TKluegel	DESIGNED - TRK	REVISED -	STATE OF ILLINOIS DEPARTMENT OF TRANSPORTATION	WEST FRONTAGE ROAD CONNECTOR				P.A.I RTE.	SECTION	COUNTY	TOTAL SHEETS	SHEET NO.	CONTRACT NO. 60C31	
		DRAWN - TRK	REVISED -						55	(99-1&2)AC-3	WILL	524	412		
	PLOT SCALE = 1:10	CHECKED - DLT	REVISED -												
	PLOT DATE = 12/15/2009	DATE - 12/18/09	REVISED -												
				SCALE: 1"=10'H; 1"=5'V SHEET NO. 31 OF 34 SHEETS STA. 6071+00.00 TO STA. 6072+00.00										FED. ROAD DIST. NO. 1 ILLINOIS FED. AID PROJECT	

FINAL	SURVEYED	BY	DATE
NO.	PLOTTED		
	NOTE BOOK		
	AREAS		
	CHECKED		

ORIGINAL	SURVEYED	BY	DATE
NO.	PLOTTED		
	NOTE BOOK		
	AREAS		
	CHECKED		

McDonough Associates Inc.
Engineers, Architects
170 East Randolph Street, Chicago, Illinois 60601

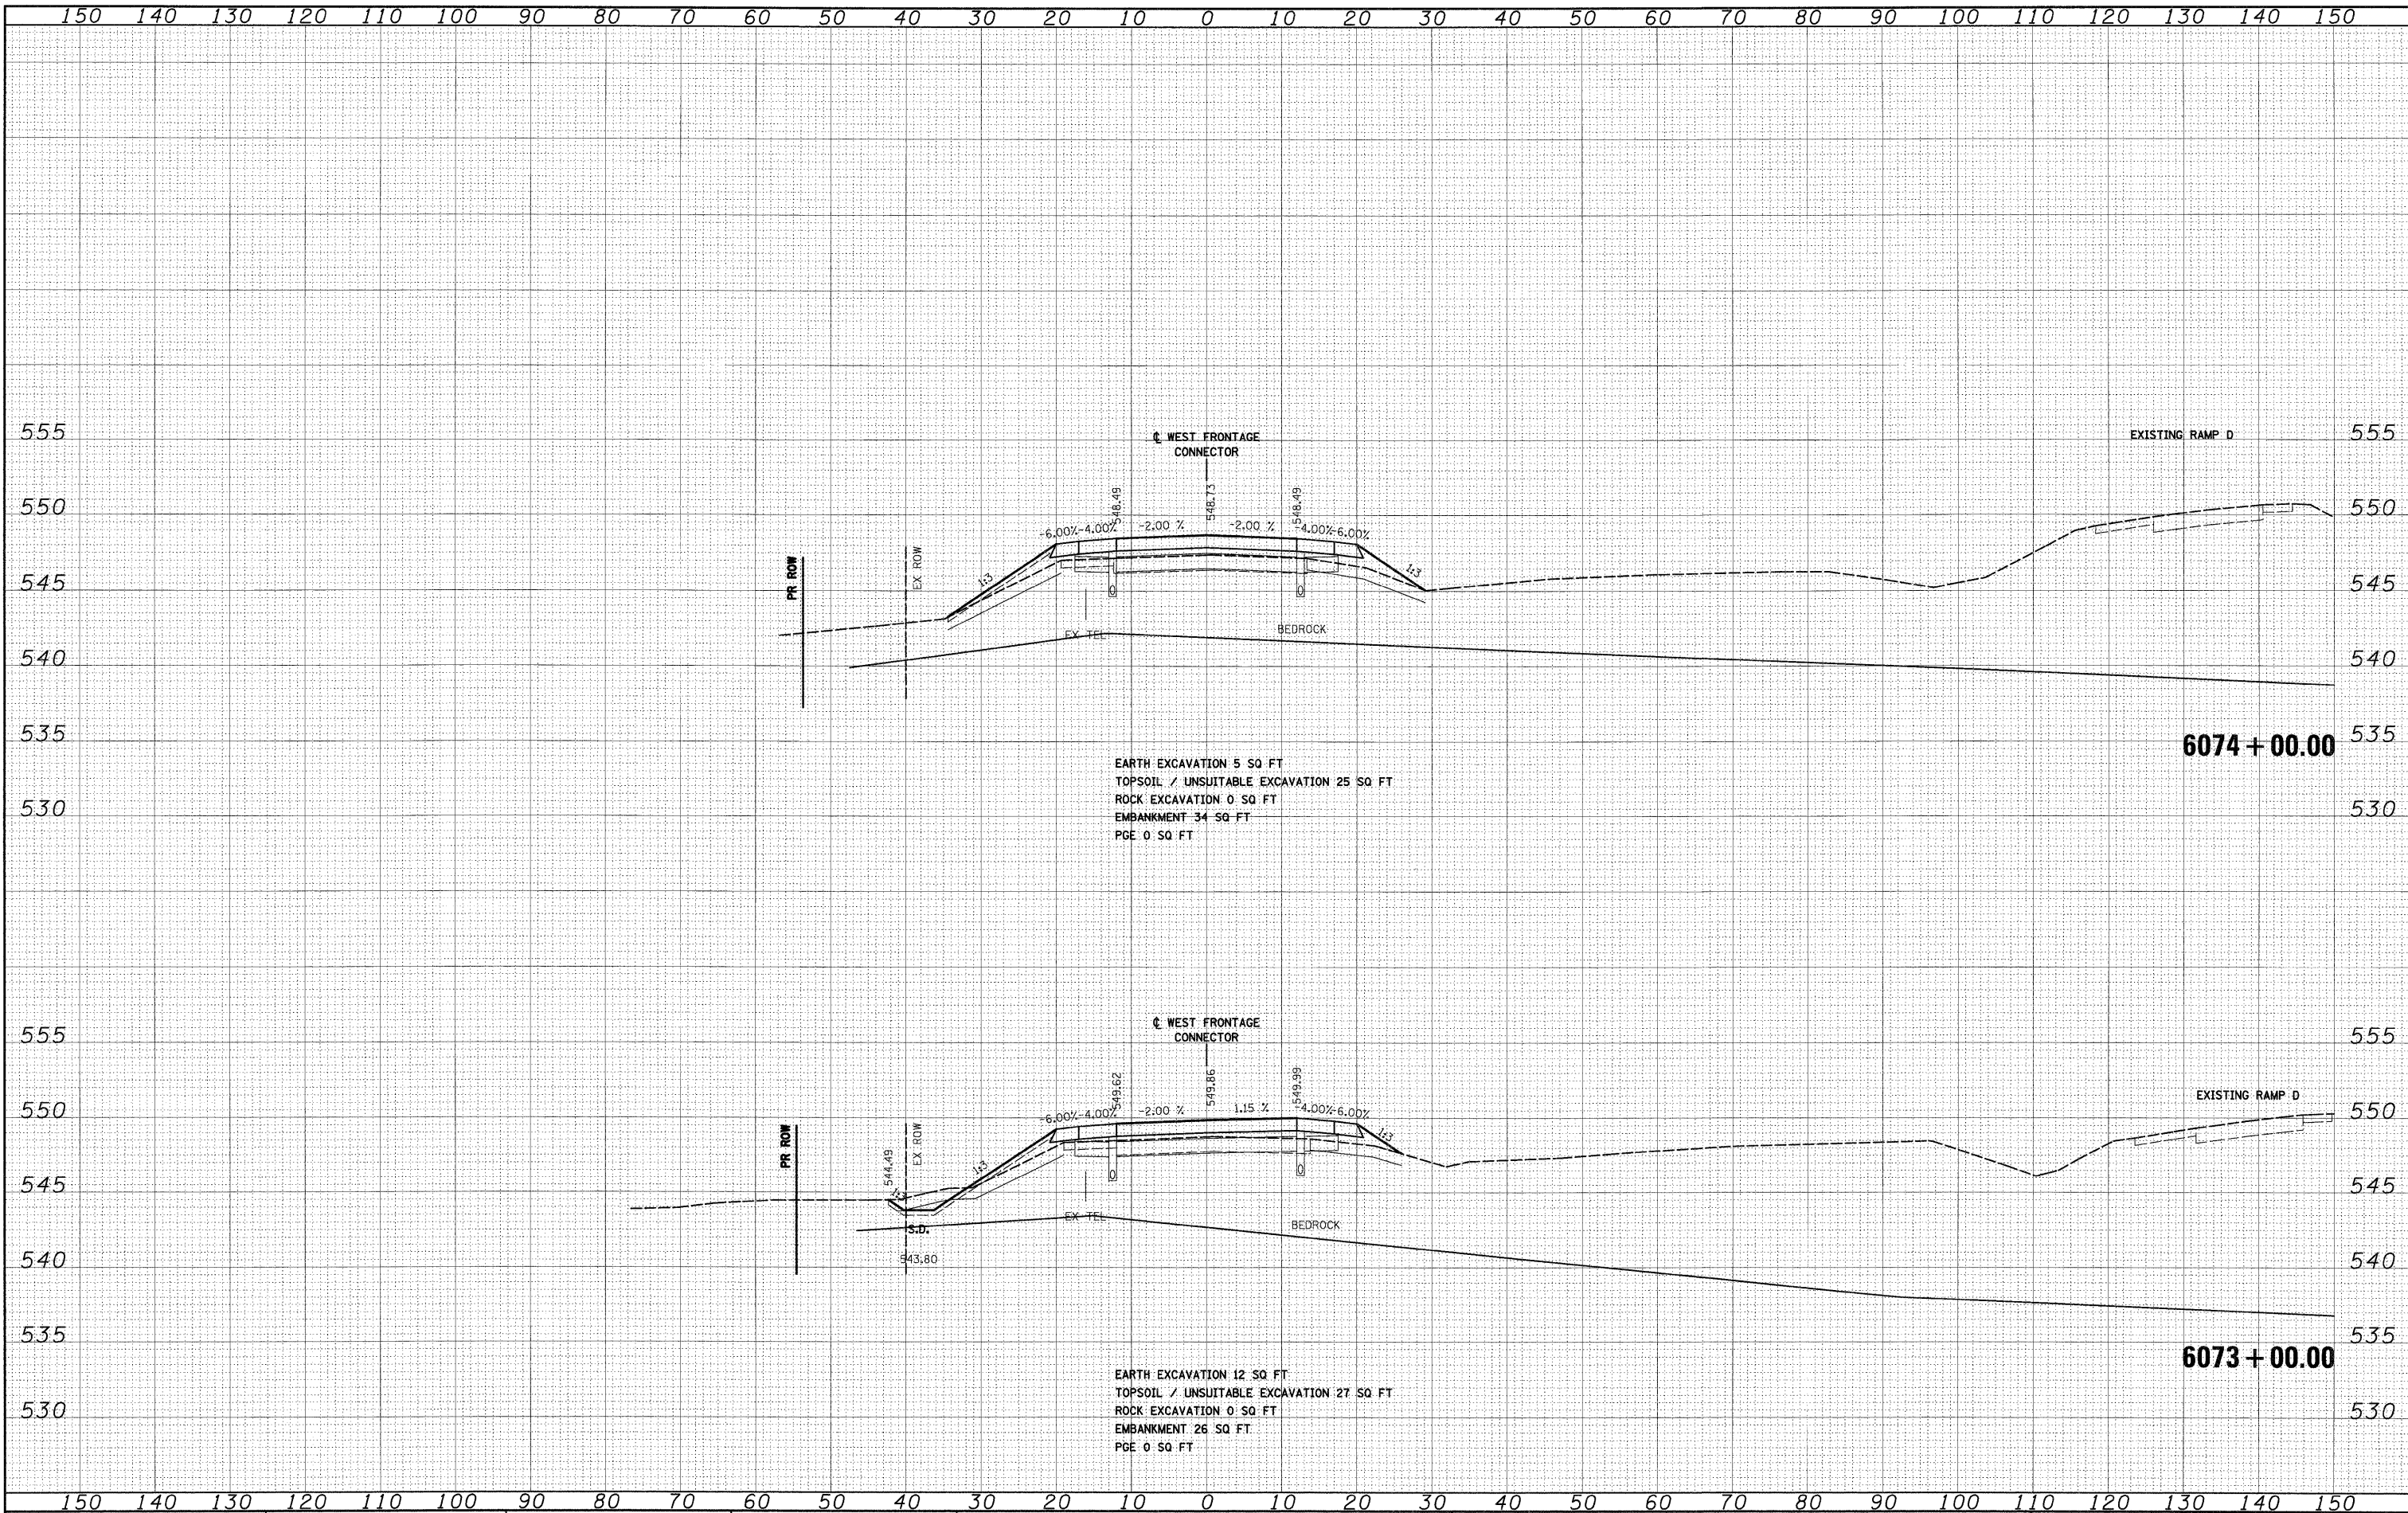


FILE NAME = D:\60C31-SHT-XSSH122.dgn	USER NAME = TKluegel	DESIGNED - TRK	REVISED -	STATE OF ILLINOIS DEPARTMENT OF TRANSPORTATION	WEST FRONTAGE ROAD CONNECTOR	SCALE: 1"=10'H; 1"=5'V SHEET NO. 32 OF 34 SHEETS STA. 6073+00.00 TO STA. 6074+00.00	F.A.I. RTE. 55	SECTION (99-1&2)AC-3	COUNTY WILL	TOTAL SHEETS 524	SHEET NO. 413	CONTRACT NO. 60C31
		DRAWN - TRK	REVISED -									
		CHECKED - DLT	REVISED -									
		DATE - 12/18/09	REVISED -									

FINAL

FINAL	SURVEY	BY	DATE
NO.	NO.		
NO.	NO.		
NO.	NO.		
NO.	NO.		
NO.	NO.		

ORIGINAL	SURVEY	BY	DATE
NO.	NO.		
NO.	NO.		
NO.	NO.		
NO.	NO.		
NO.	NO.		

McDonough Associates Inc.
Engineers/Architects
130 East Randolph Street, Chicago, Illinois 60601

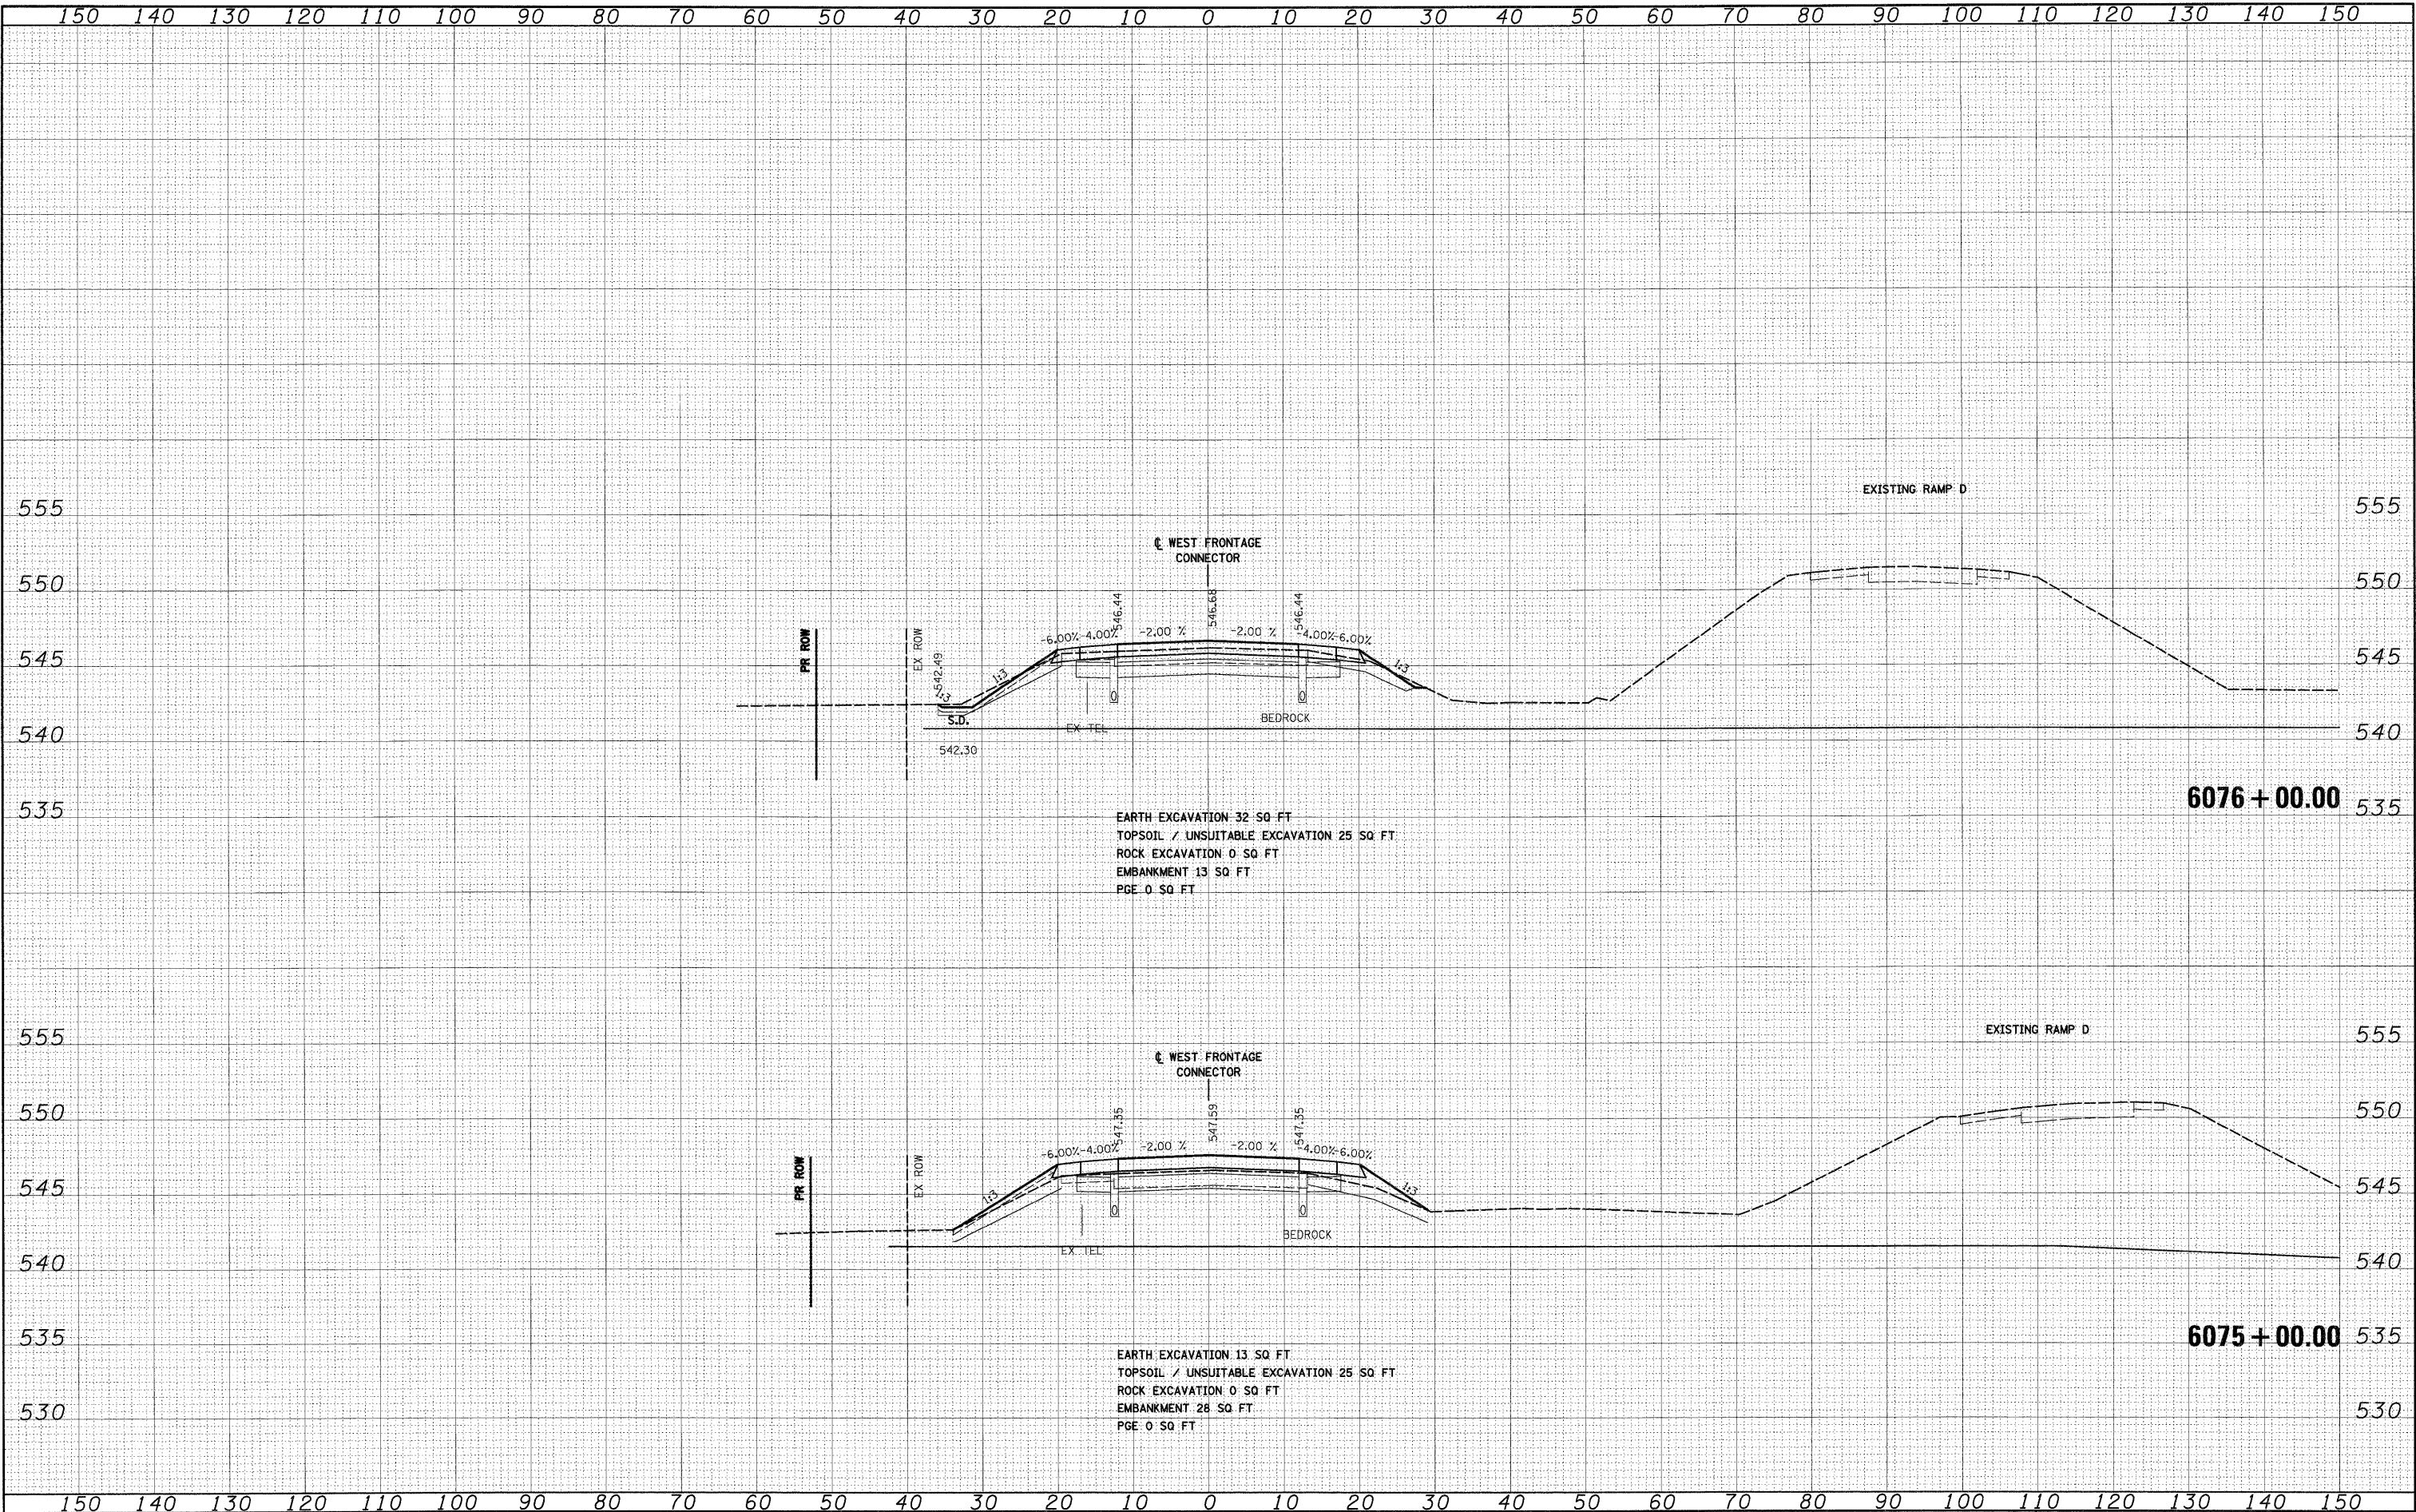


FILE NAME = D:\60C31-SHT-XSSH702.dgn	USER NAME = TKluagl	DESIGNED - TRK	REVISED -	STATE OF ILLINOIS DEPARTMENT OF TRANSPORTATION	WEST FRONTAGE ROAD CONNECTOR	F.A.T. RTE. 55	SECTION (99-1&2)AC-3	COUNTY WILL	TOTAL SHEETS 524	SHEET NO. 414	CONTRACT NO. 60C31
PLOT SCALE = 1:10	PLOT DATE = 12/15/2009	CHECKED - DLT	REVISED -	SCALE: 1"=10'H, 1"=5'V	SHEET NO. 33 OF 34 SHEETS	STA. 6075+00.00 TO STA. 6076+00.00	FED. ROAD DIST. NO. 1	ILLINOIS FED. AID PROJECT			
DATE - 12/18/09	REVISED -										

FINAL


DATE	BY	SURVEYED	PLOTTED	NOTED	AREAS CHECKED
NO.					

DATE	BY	SURVEYED	PLOTTED	NOTED	AREAS CHECKED
NO.					

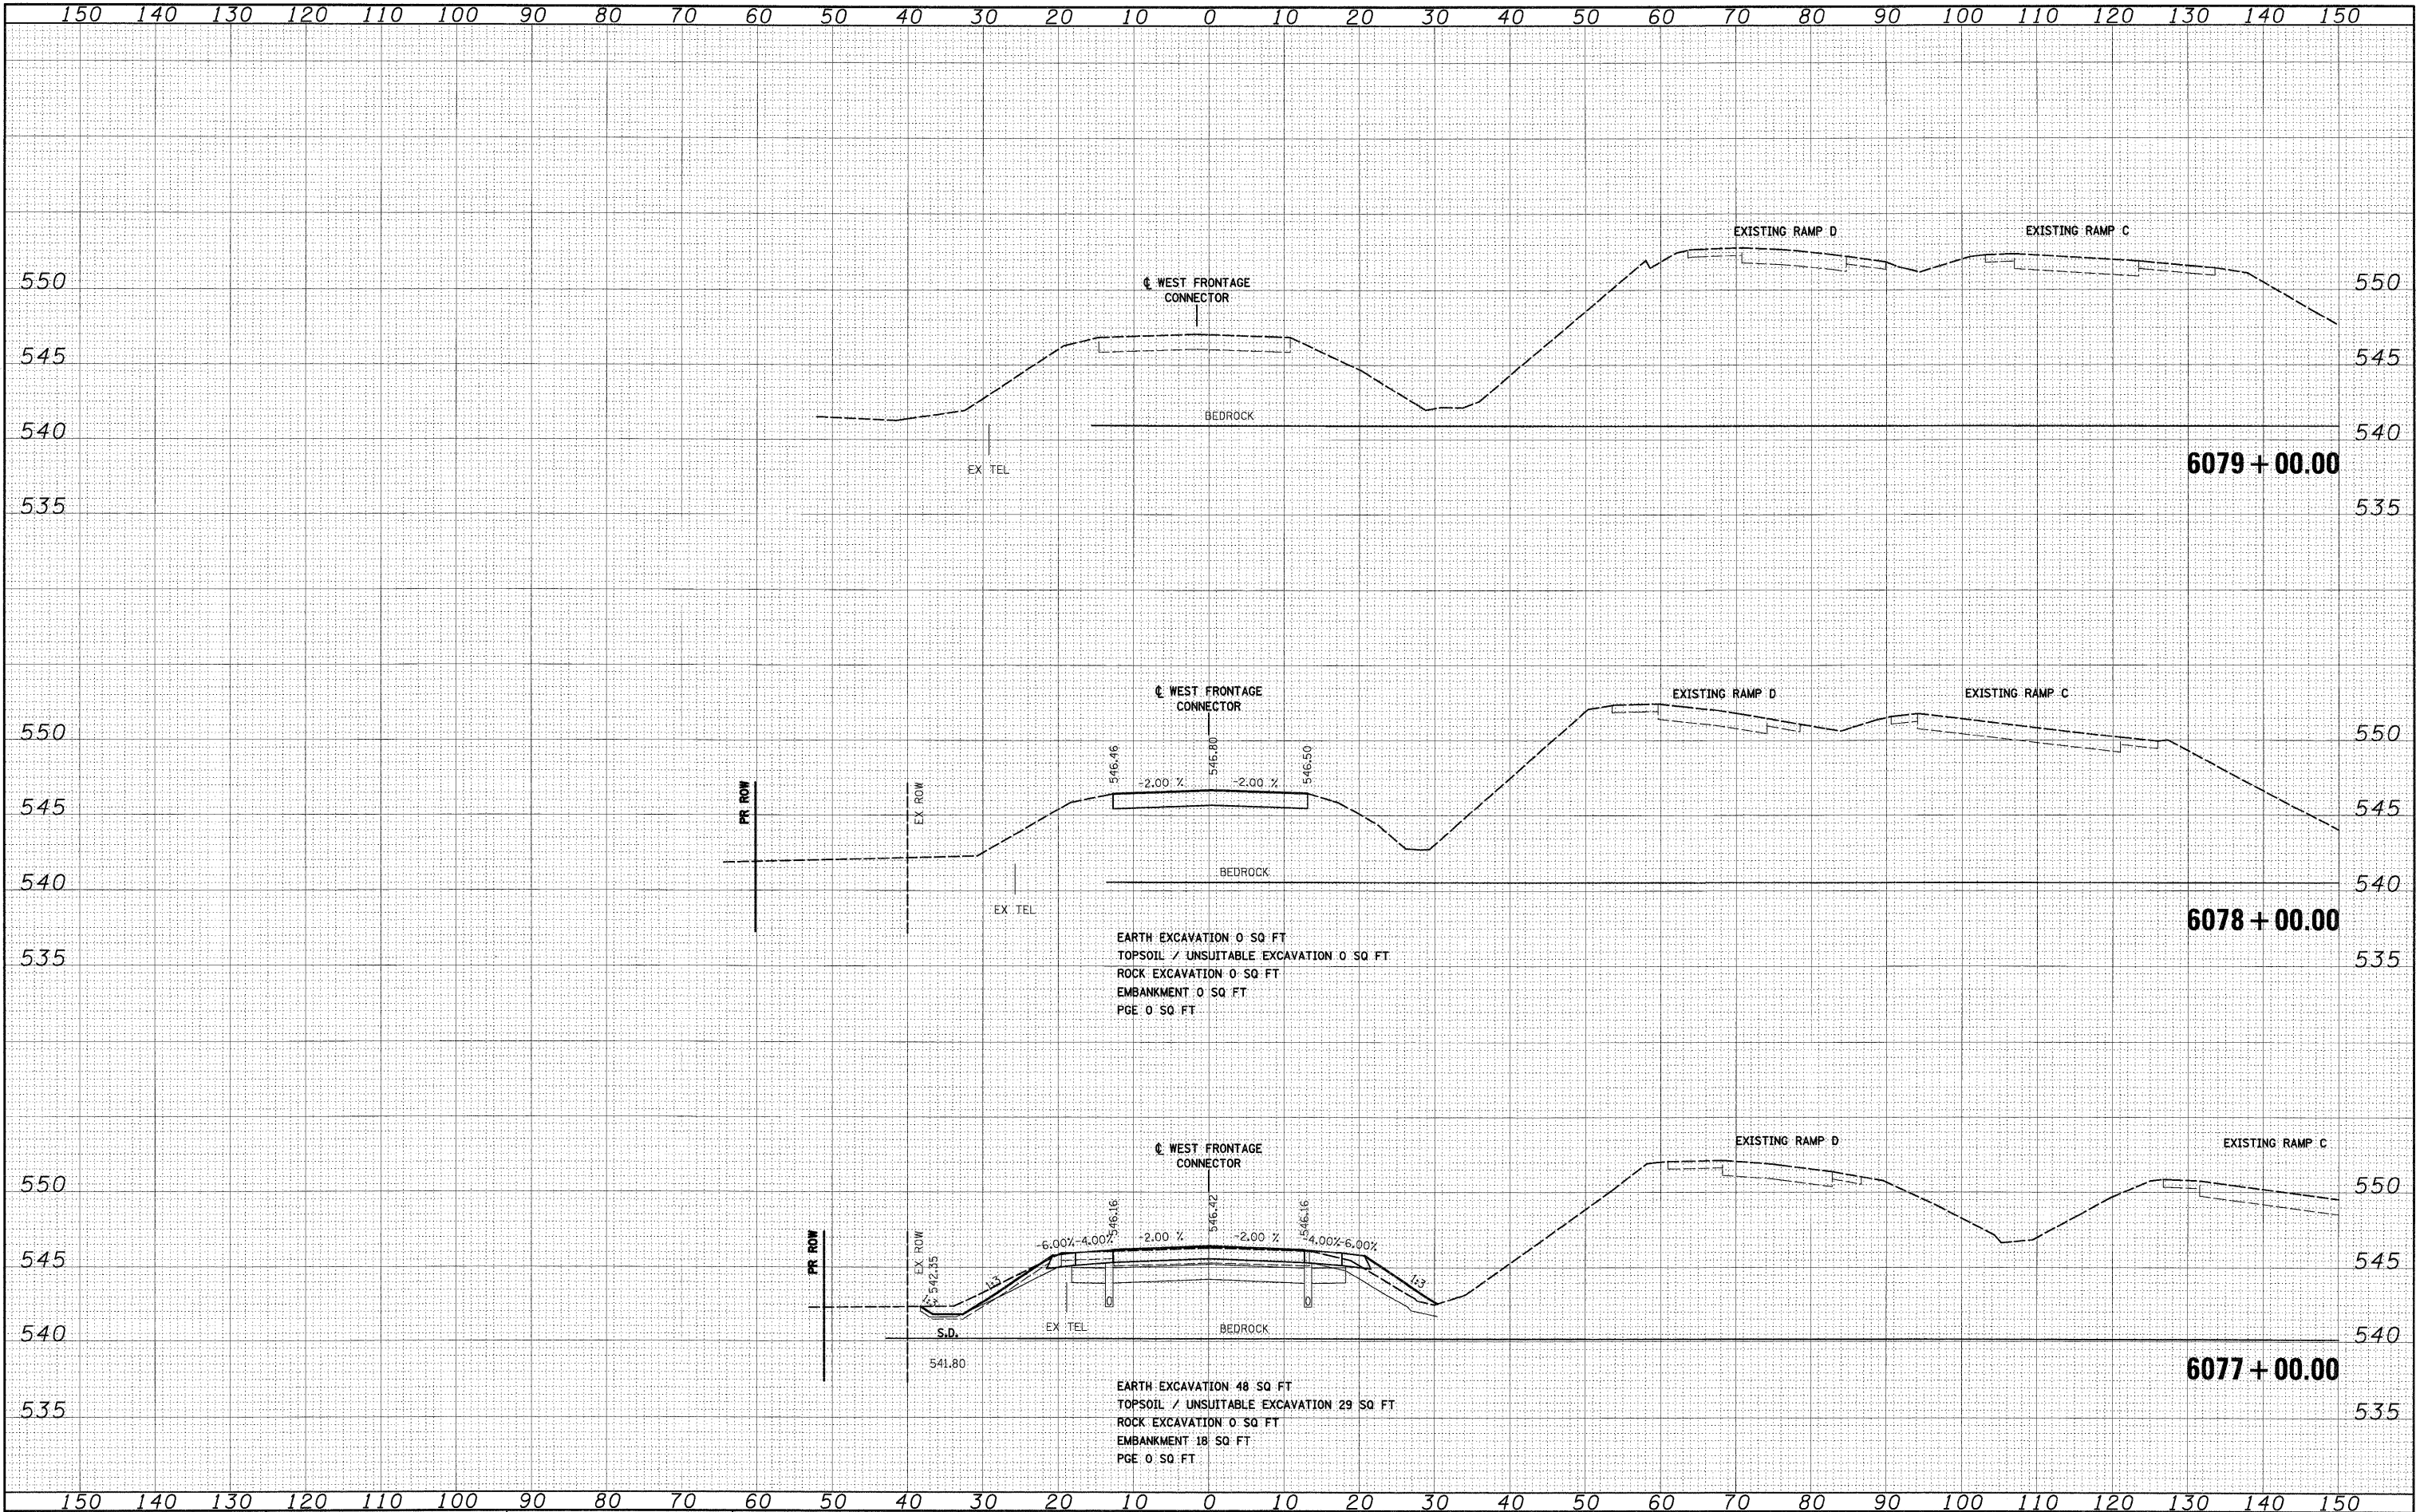

FILE NAME = D:\60C31-SHT-XSSHT02.dgn	USER NAME = TK111111	DESIGNED - TRK	REVISED -	STATE OF ILLINOIS DEPARTMENT OF TRANSPORTATION	WEST FRONTAGE ROAD CONNECTOR	F.A.T. RTE. 55					SECTION (99-1&2)AC-3	COUNTY WILL	TOTAL SHEETS 524	SHEET NO. 415
	PLOT SCALE = 1"=10'	DRAWN - TRK	REVISED -											
	PLOT DATE = 12/15/2009	CHECKED - DLT	REVISED -											
		DATE - 12/18/09	REVISED -											
SCALE: 1"=10'H; 1"=5'V SHEET NO. 34 OF 34 SHEETS STA. 6077+00.00 TO STA. 6079+00.00				FED. ROAD DIST. NO. 1 ILLINOIS FED. AID PROJECT CONTRACT NO. 60C31										

	SURVEYED _____	BY _____	DATE _____
	PLOTTED _____		
	TEMPLATE _____		
	AREAS _____		
	AREAS CHECKED _____		
ORIGINAL SURVEY NOTE BOOK NO.			


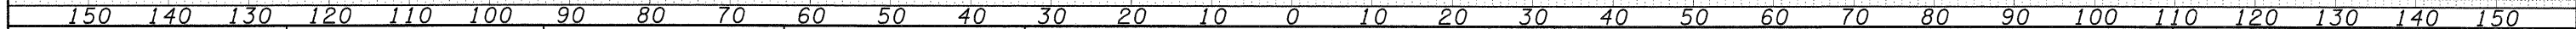


FILE NAME =	USER NAME = TK[uege]	DESIGNED - TRK	REVISED -	STATE OF ILLINOIS DEPARTMENT OF TRANSPORTATION	WEST FRONTAGE ROAD				F.A.I RTE.	SECTION	COUNTY	TOTAL SHEETS	SHEET NO.
0160C31-SHT-XSSHT#3.dgn		DRAWN - TRK	REVISED -		55	(99-1&2)AC-3	WILL	524	416				
	PLOT SCALE = 1:10	CHECKED - DLT	REVISED -		CONTRACT NO. 60C31								
	PLOT DATE = 12/15/2009	DATE - 12/18/09	REVISED -										
					SCALE: 1"=10'H; 1"=5'V	SHEET NO. 1 OF 13 SHEETS	STA. 4994+00.00 TO STA. 4996+00.00	FED. ROAD DIST. NO. 1 ILLINOIS FED. AID PROJECT					

FINAL

FINAL	SURVEYED	BY	DATE
SURVEY	PLOTTED		
NOTE BOOK	REMARKS		
NO.	AREAS CHECKED		

ORIGINAL	SURVEYED	BY	DATE
SURVEY	PLOTTED		
NOTE BOOK	REMARKS		
NO.	AREAS CHECKED		

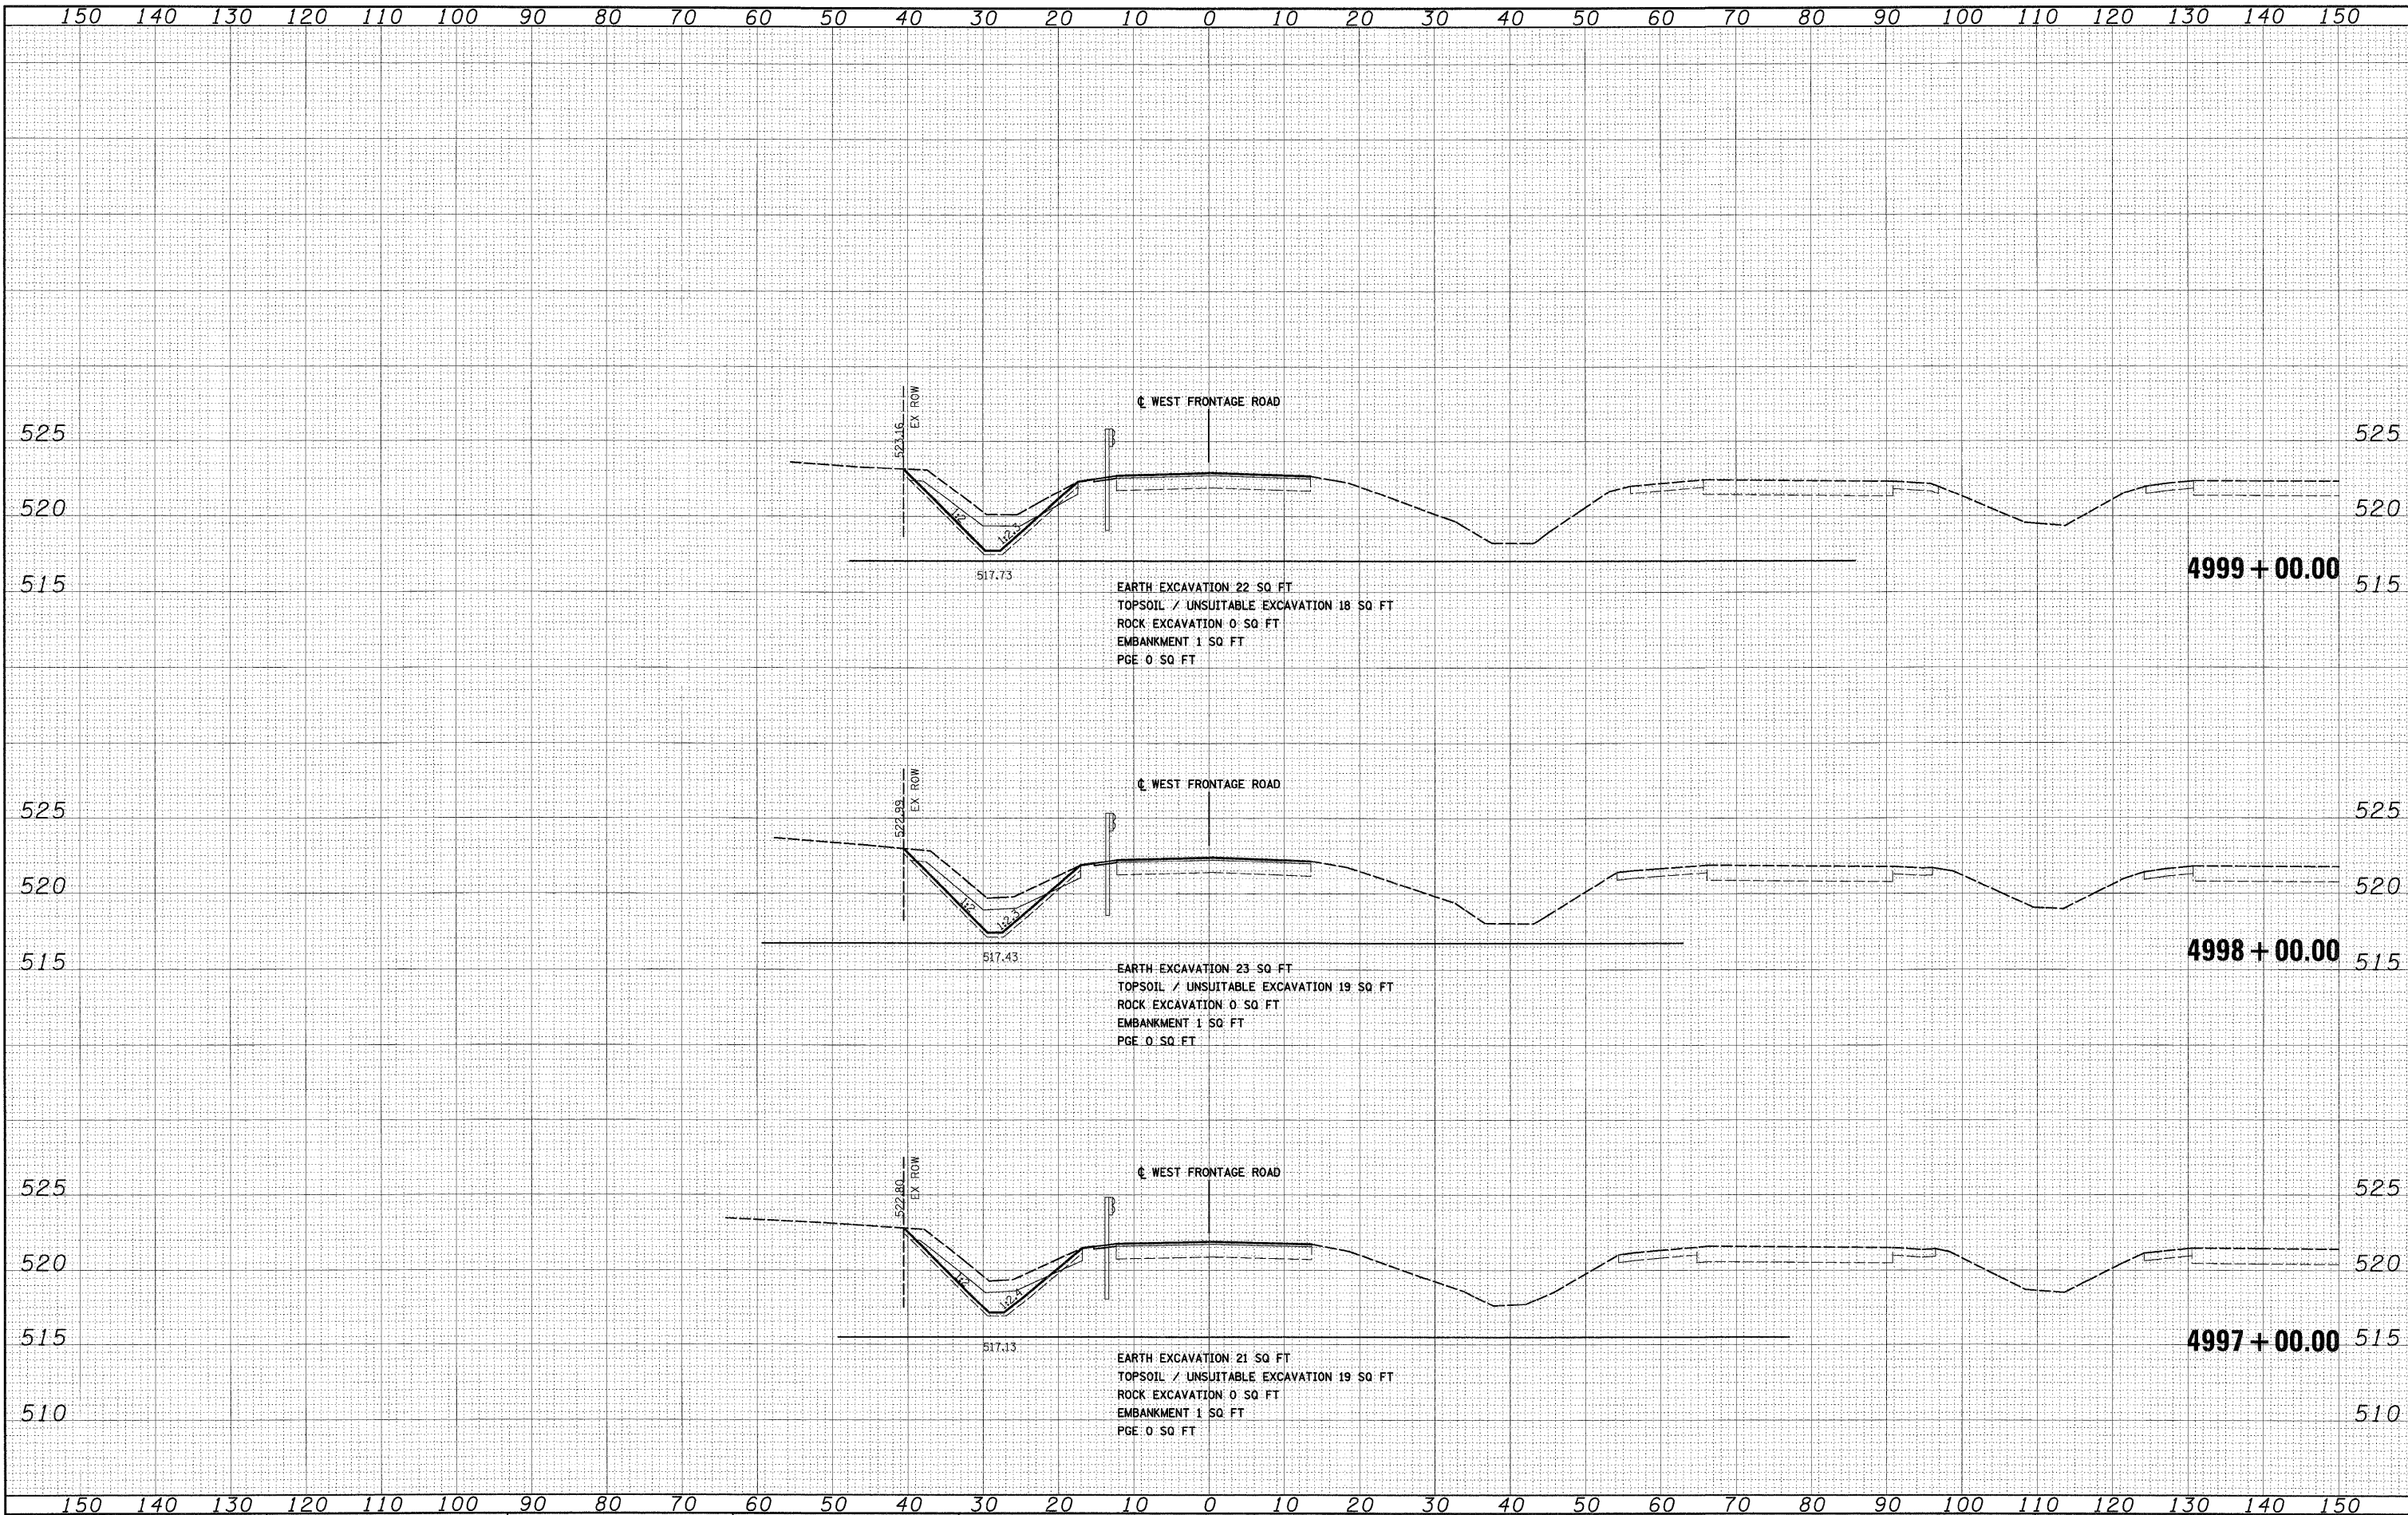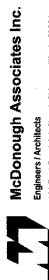


FILE NAME = D:\60C31-SHT-XSHT\03.dgn	USER NAME = TXLangel	DESIGNED - TRK	REVISED -	STATE OF ILLINOIS DEPARTMENT OF TRANSPORTATION	WEST FRONTAGE ROAD	SCALE: 1"=10'H; 1"=5'V SHEET NO. 2 OF 13 SHEETS STA. 4997+00.00 TO STA. 4999+00.00	F.A.T. RTE. 55	SECTION (99-1&2)AC-3	COUNTY WILL	TOTAL SHEETS 524	SHEET NO. 417	CONTRACT NO. 60C31
		DRAWN - TRK	REVISED -									
		CHECKED - DLT	REVISED -									
		DATE - 12/18/09	REVISED -									

FINAL

DATE	BY	SURVEYED	PLOTTED	DATE	NO.

DATE	BY	SURVEYED	PLOTTED	DATE	NO.

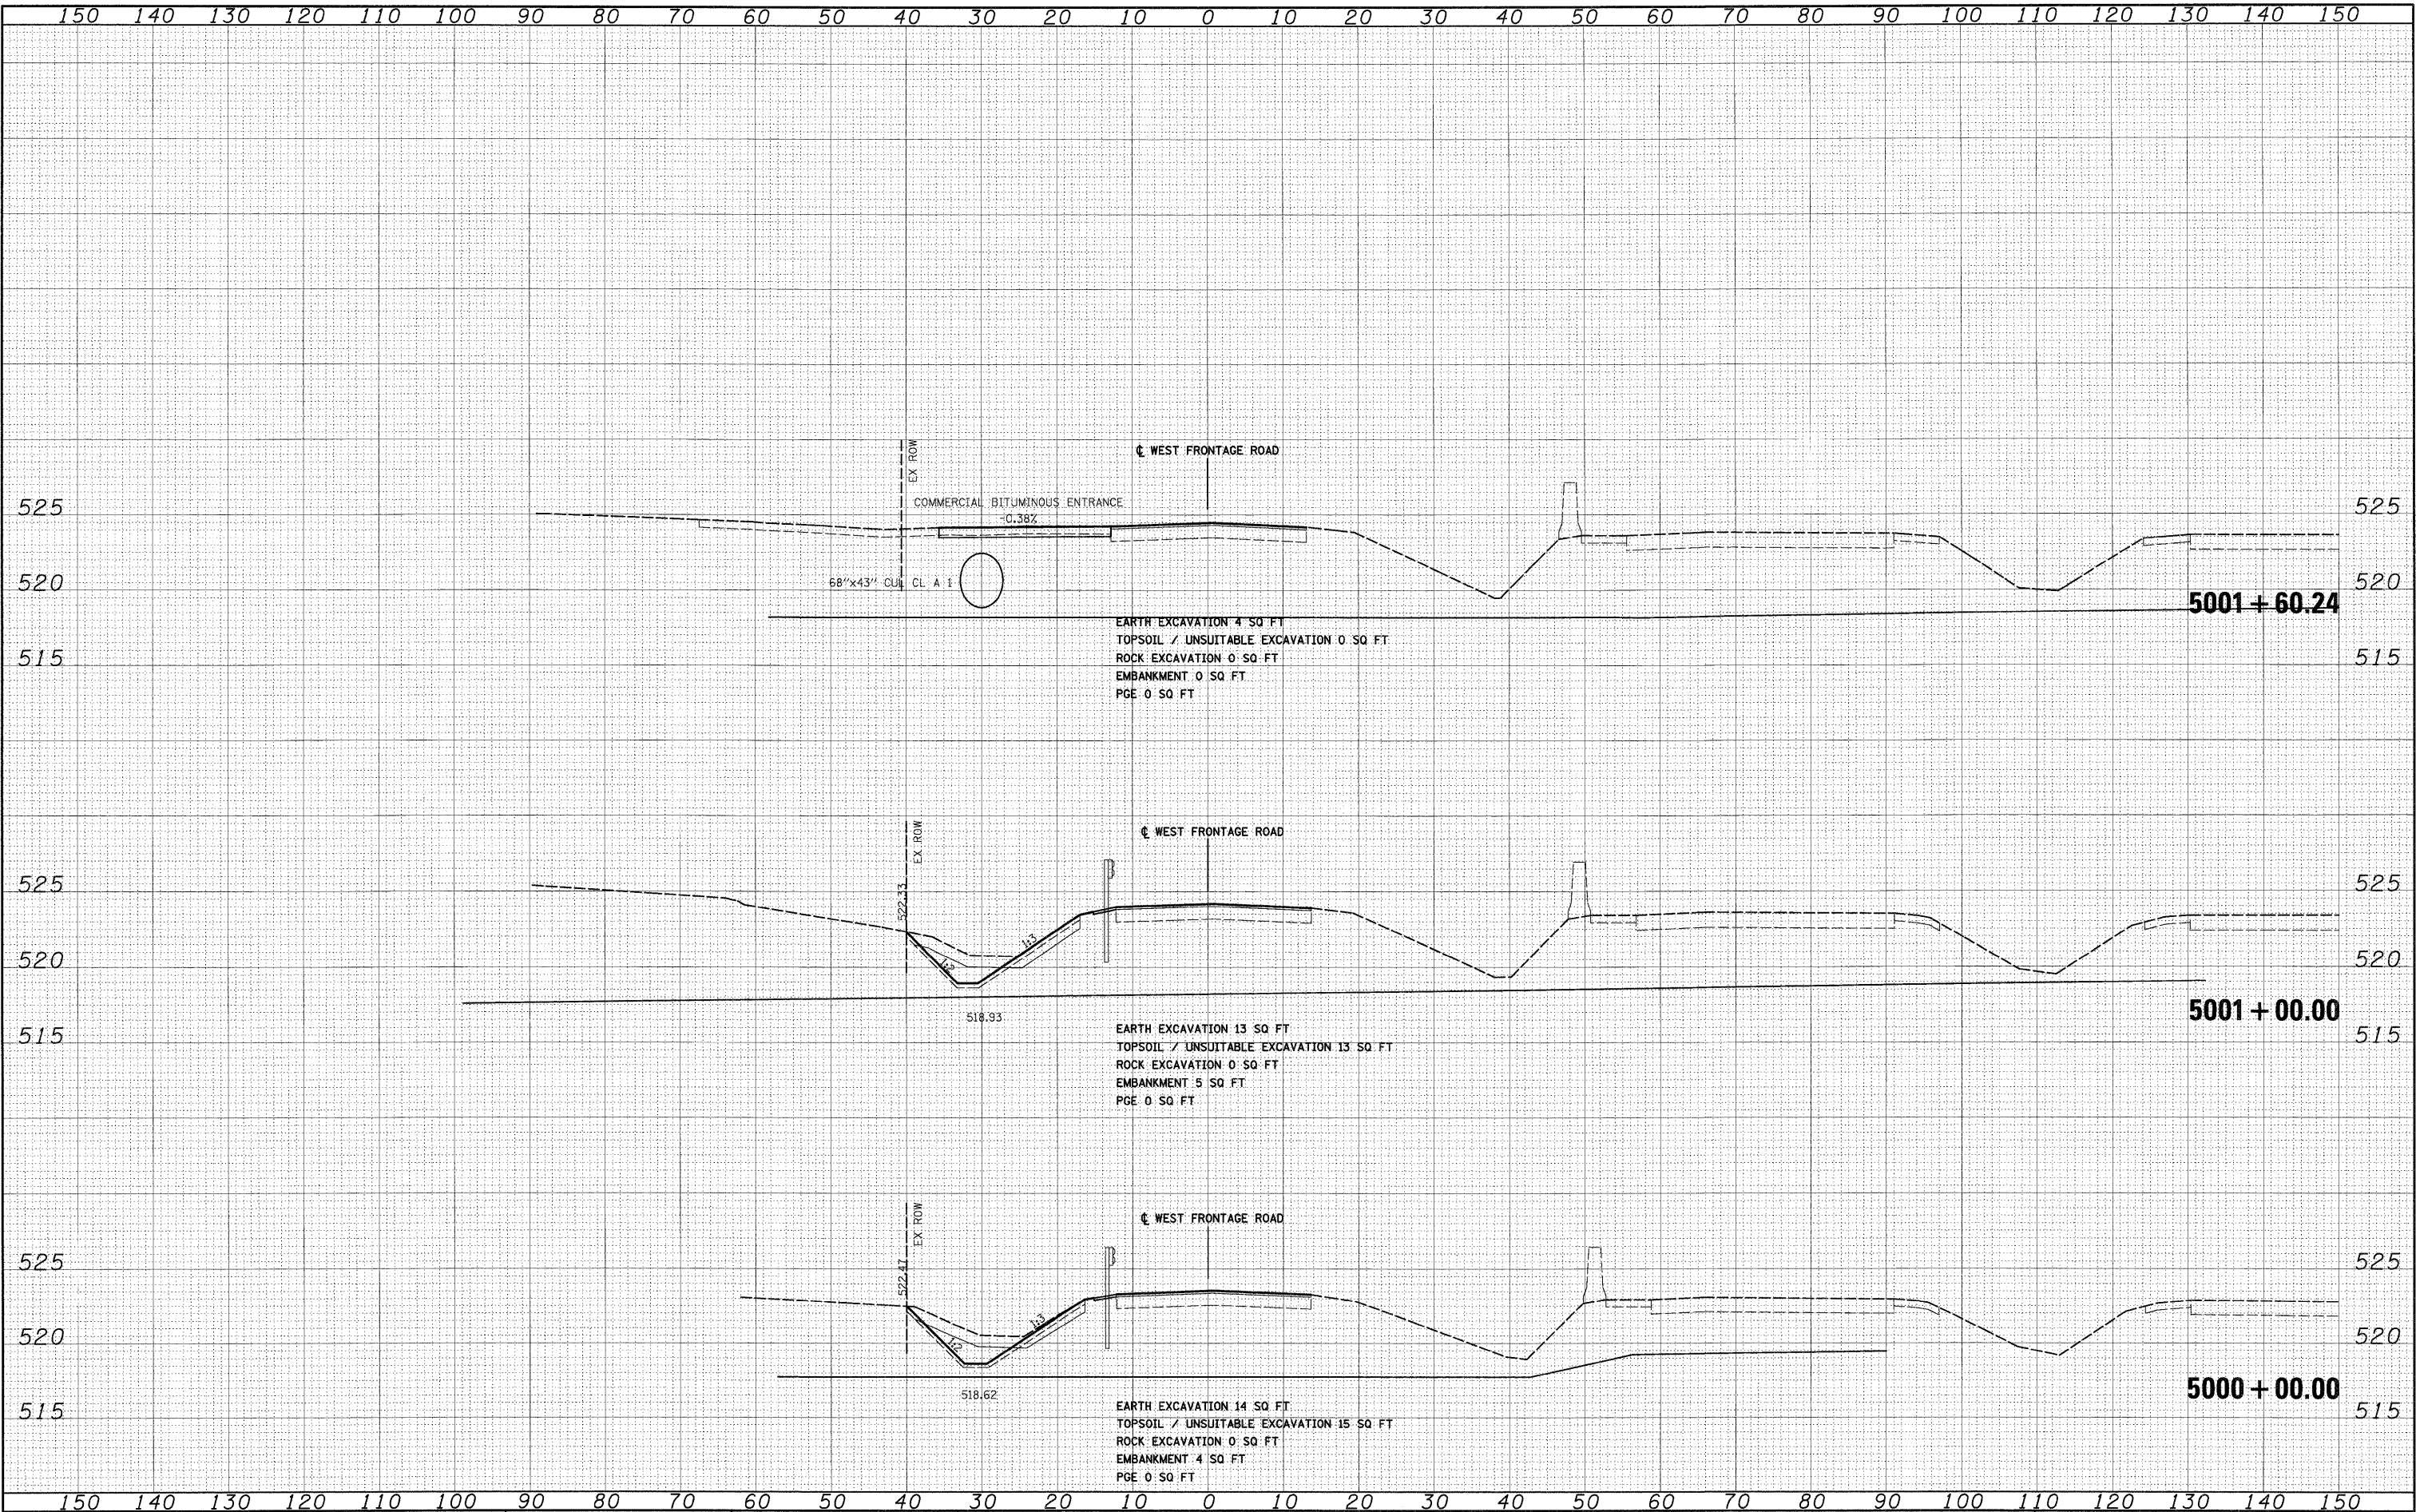


FILE NAME = D:\60C31-SHT-XSHT03.dgn	USER NAME = TKLuegel	DESIGNED - TRK	REVISED -	STATE OF ILLINOIS DEPARTMENT OF TRANSPORTATION	WEST FRONTAGE ROAD	SCALE: 1"=10'H 1/2"=5' V SHEET NO. 3 OF 13 SHEETS STA. 5000+00.00 TO STA. 5001+60.24	F.A.T. RTE.	SECTION	COUNTY	TOTAL SHEETS	SHEET NO.
		DRAWN - TRK	REVISED -				55	(99-1&2)AC-3	WILL	524	418
		CHECKED - DLT	REVISED -				CONTRACT NO. 60C31				
		DATE - 12/18/09	REVISED -				FED. ROAD DIST. NO. 1 ILLINOIS FED. AID PROJECT				

FINAL	BY	DATE
SURVEYED		
PLOTTED		
NOTE BOOK		
AREAS		
CHECKED		
NO.		

ORIGINAL	BY	DATE
SURVEYED		
PLOTTED		
NOTE BOOK		
AREAS		
CHECKED		
NO.		

**McDonough Associates Inc.**
Engineers/Architects
150 East Randolph Street, Chicago, Illinois 60601


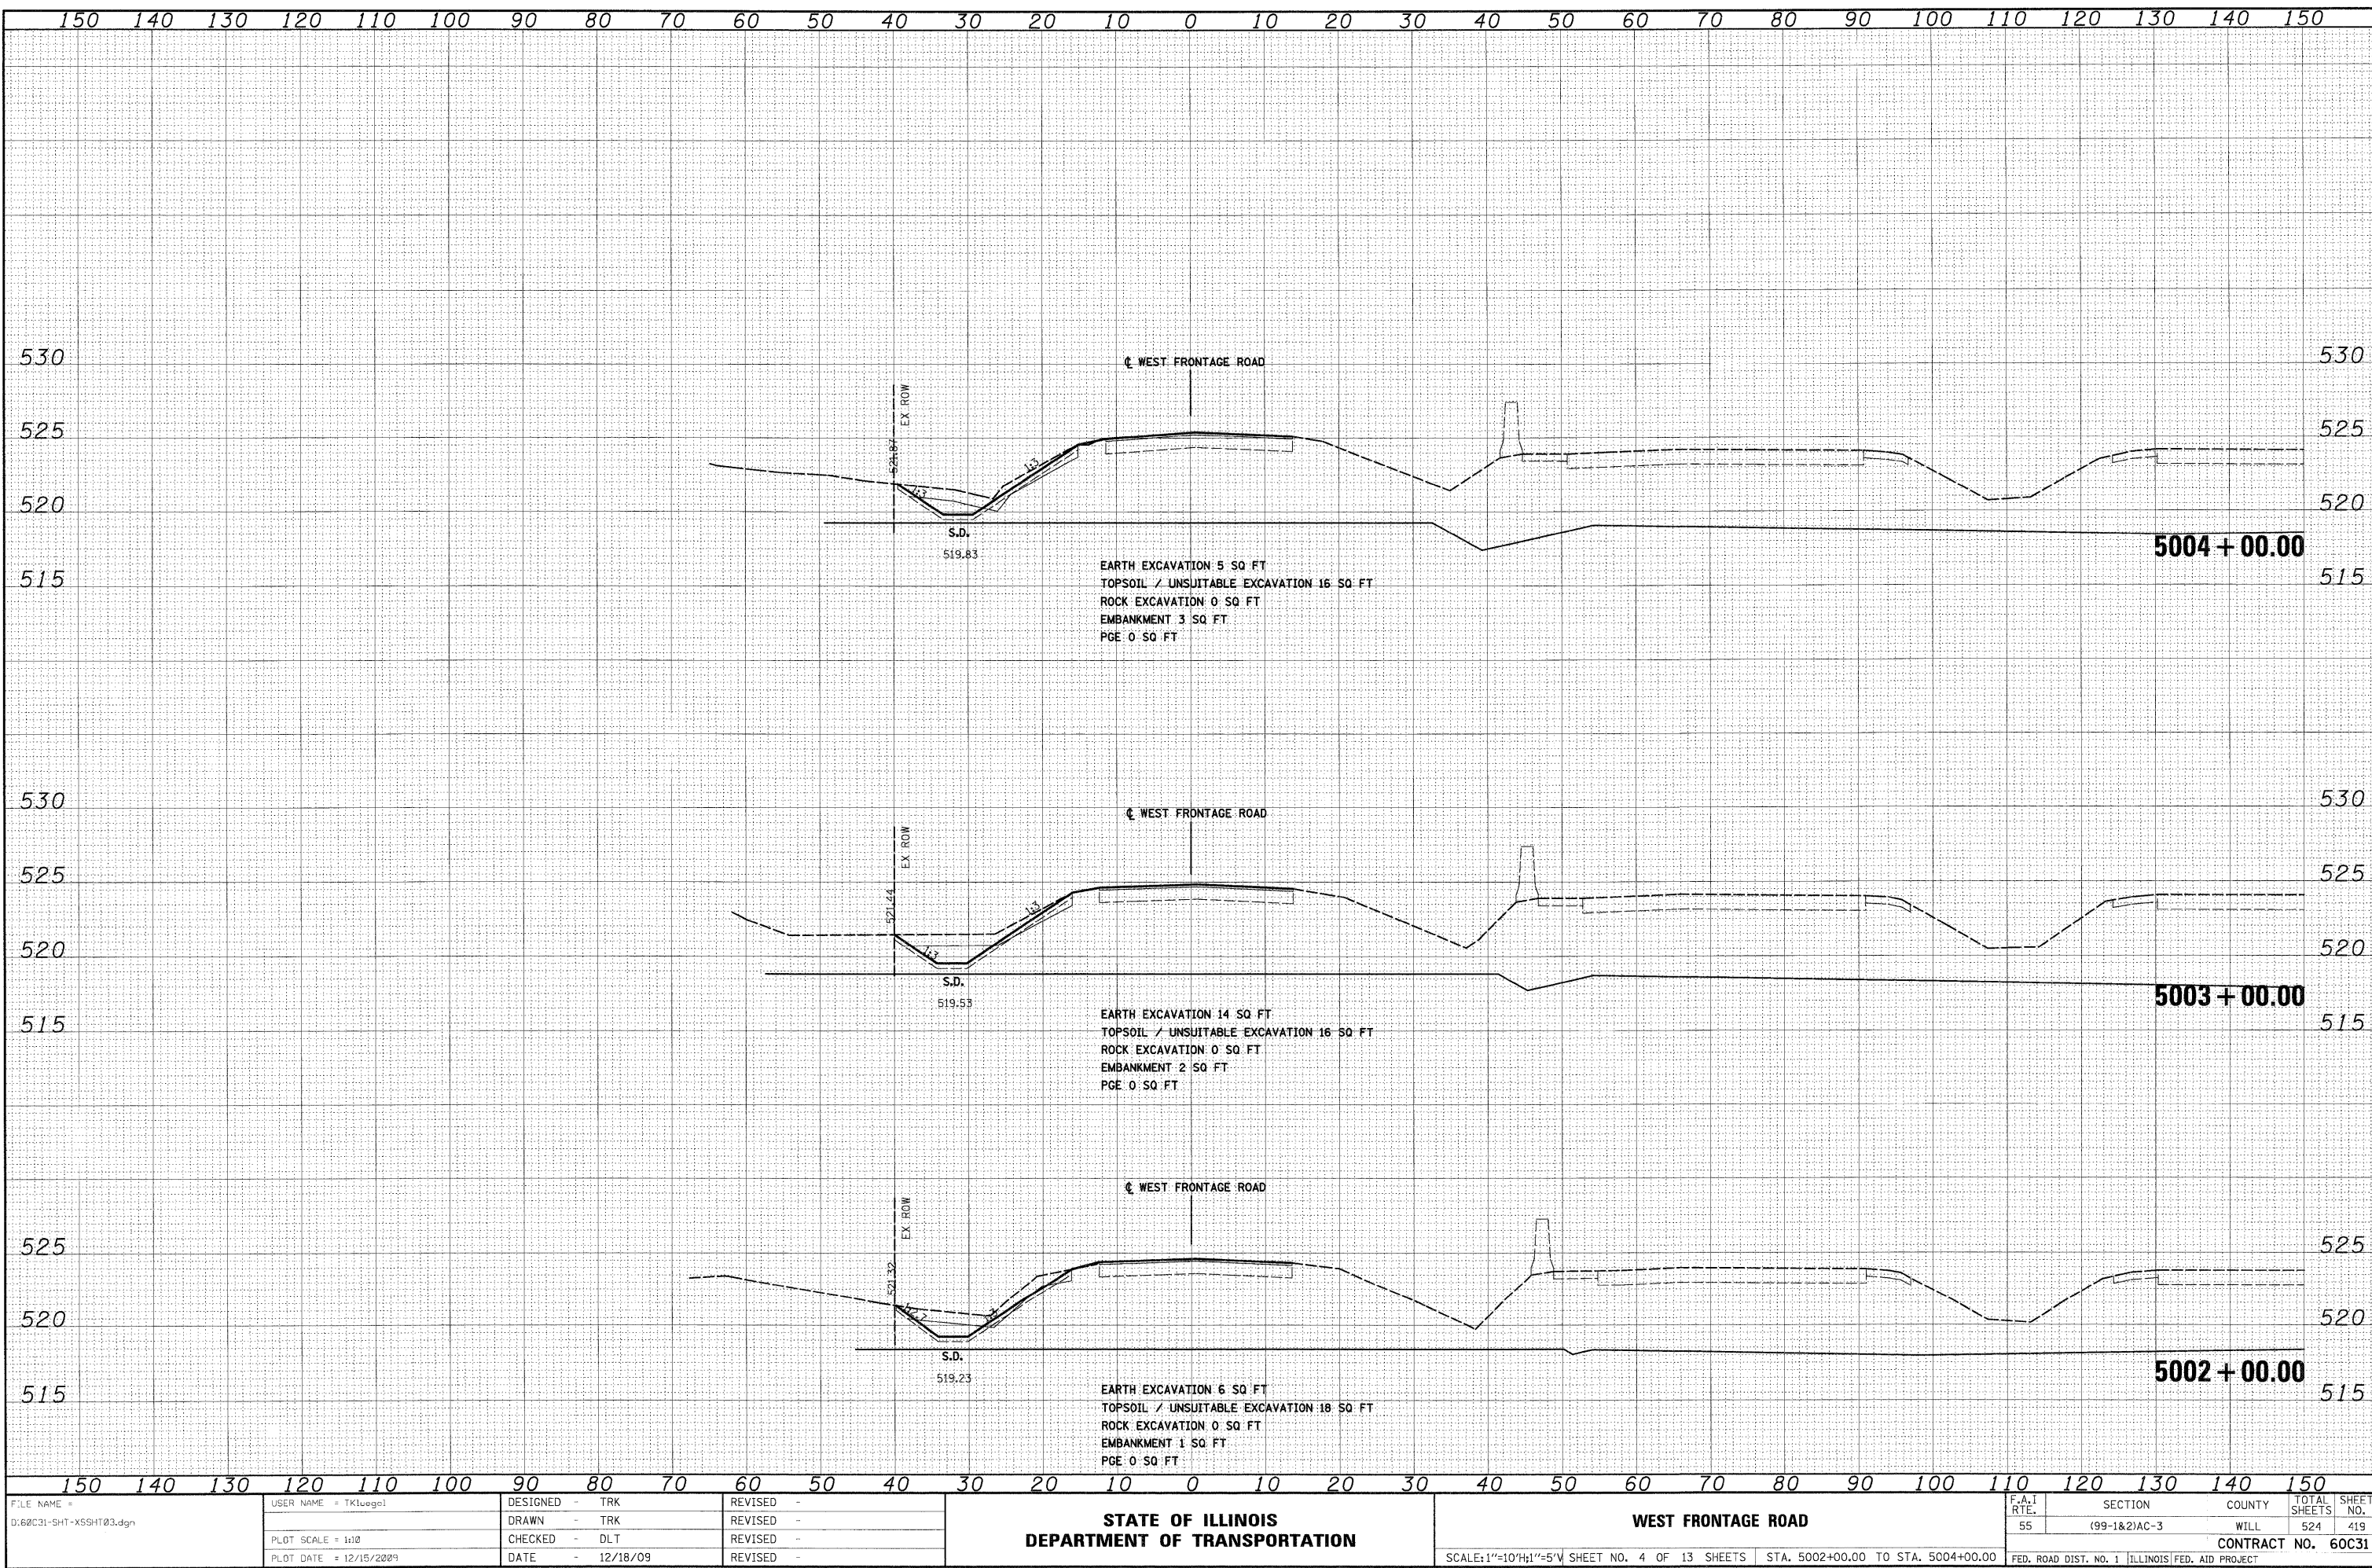


FILE NAME = D:\60C31-SHT-XSSH1\03.dgn	USER NAME = TKluogol	DESIGNED - TRK	REVISED -	STATE OF ILLINOIS DEPARTMENT OF TRANSPORTATION	WEST FRONTAGE ROAD	SCALE: 1"=10'H; 1"=5'V SHEET NO. 4 OF 13 SHEETS STA. 5002+00.00 TO STA. 5004+00.00	F.A.T. RTE. 55	SECTION (99-1&2)AC-3	COUNTY WILL	TOTAL SHEETS 524	SHEET NO. 419
	PLOT SCALE = 1:10	CHECKED - DLT	REVISED -				CONTRACT NO. 60C31				
	PLOT DATE = 12/15/2009	DATE = 12/18/09	REVISED -				FED. ROAD DIST. NO. 1 ILLINOIS FED. AID PROJECT				

FINAL

DATE	BY	SURVEYED	PLOTTED	DATE	AREAS	CHECKED
FINAL						
SURVEY						
NOTE BOOK						
NO.						

DATE	BY	SURVEYED	PLOTTED	DATE	AREAS	CHECKED
ORIGINAL						
SURVEY						
NOTE BOOK						
NO.						

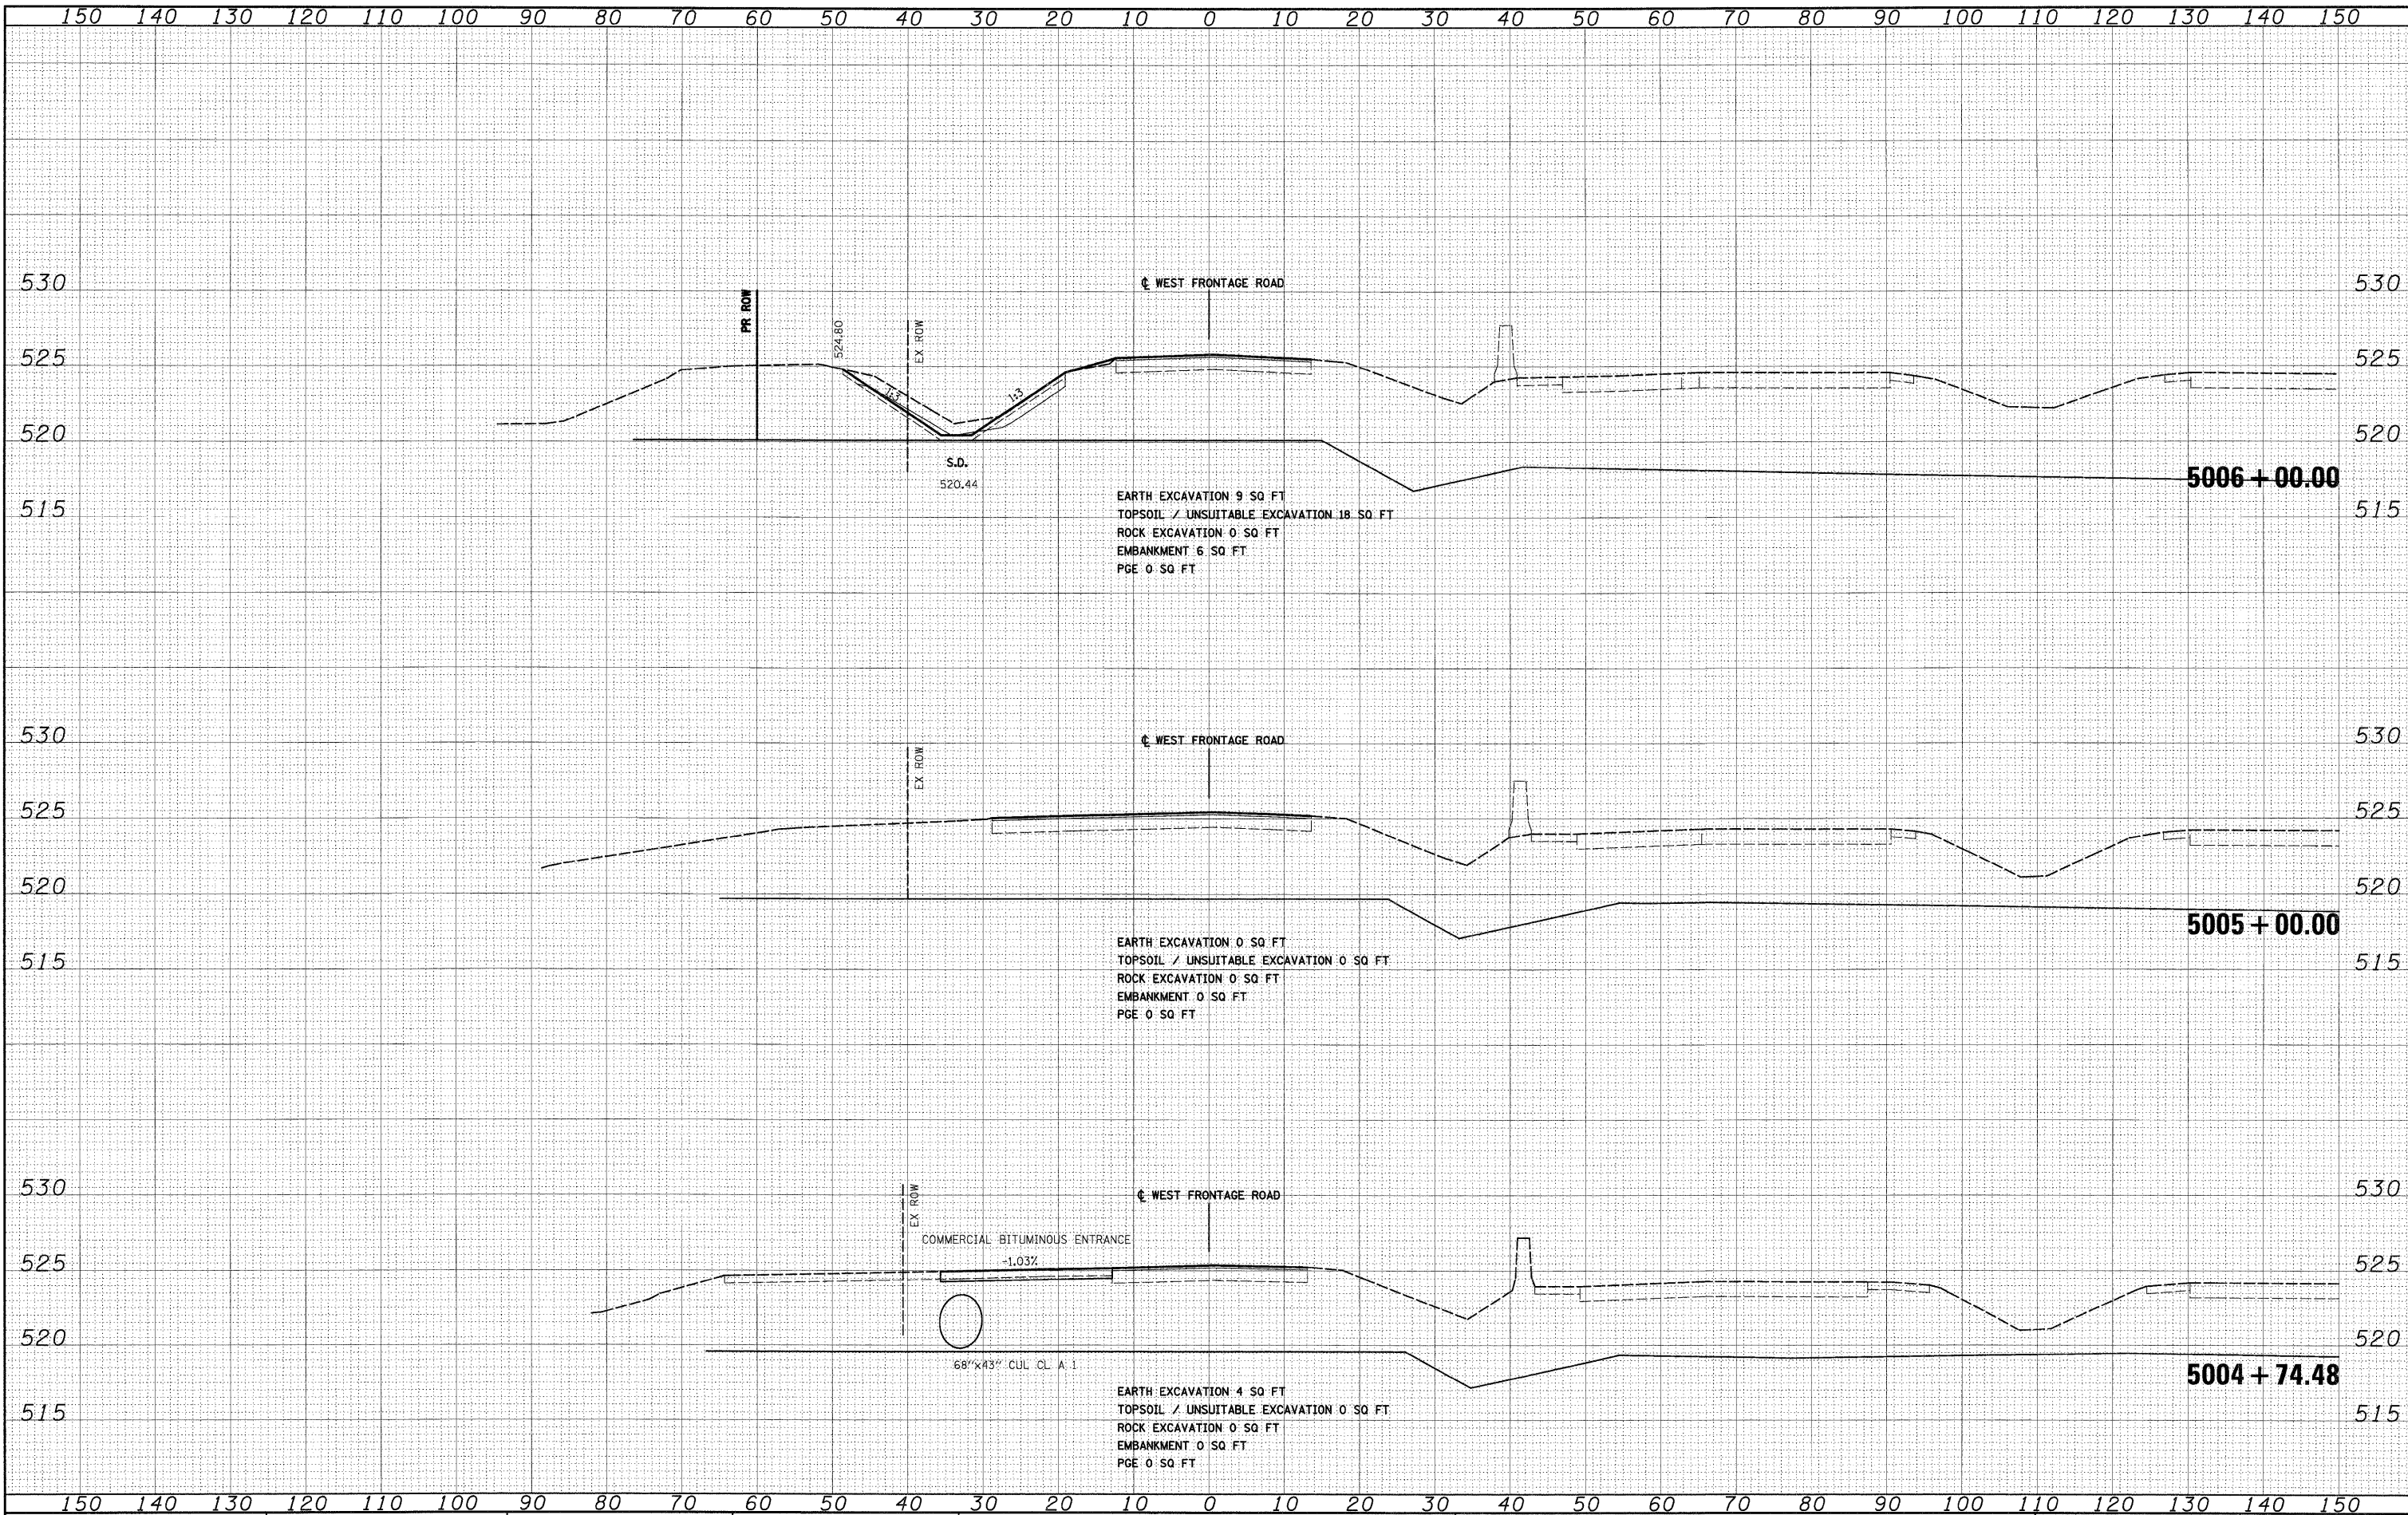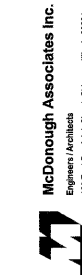


FILE NAME =	USER NAME = TKluemel	DESIGNED - TRK	REVISED -	STATE OF ILLINOIS DEPARTMENT OF TRANSPORTATION	WEST FRONTAGE ROAD	SCALE: 1"=10'H; 1"=5' V SHEET NO. 5 OF 13 SHEETS STA. 5004+74.48 TO STA. 5006+00.00	F.A.I. RTE. 55	SECTION (99-1&2)AC-3	COUNTY WILL	TOTAL SHEETS 524	SHEET NO. 420		
D:\62C31-SHT-XSHT03.dgn	PLOT SCALE = 1:10	DRAWN - TRK	REVISED -				CONTRACT NO. 60C31						
	PLOT DATE = 12/15/2009	CHECKED - DLT	REVISED -				FED. ROAD DIST. NO. 1 ILLINOIS FED. AID PROJECT						
		DATE - 12/18/09	REVISED -										

FINAL

FINAL	SURVEYED	BY	DATE
SURVEY	PLotted		
NOTE BOOK	DATE		
NO.	AREAS CHECKED		



ORIGINAL	SURVEYED	BY	DATE
SURVEY	PLotted		
NOTE BOOK	DATE		
NO.	AREAS CHECKED		

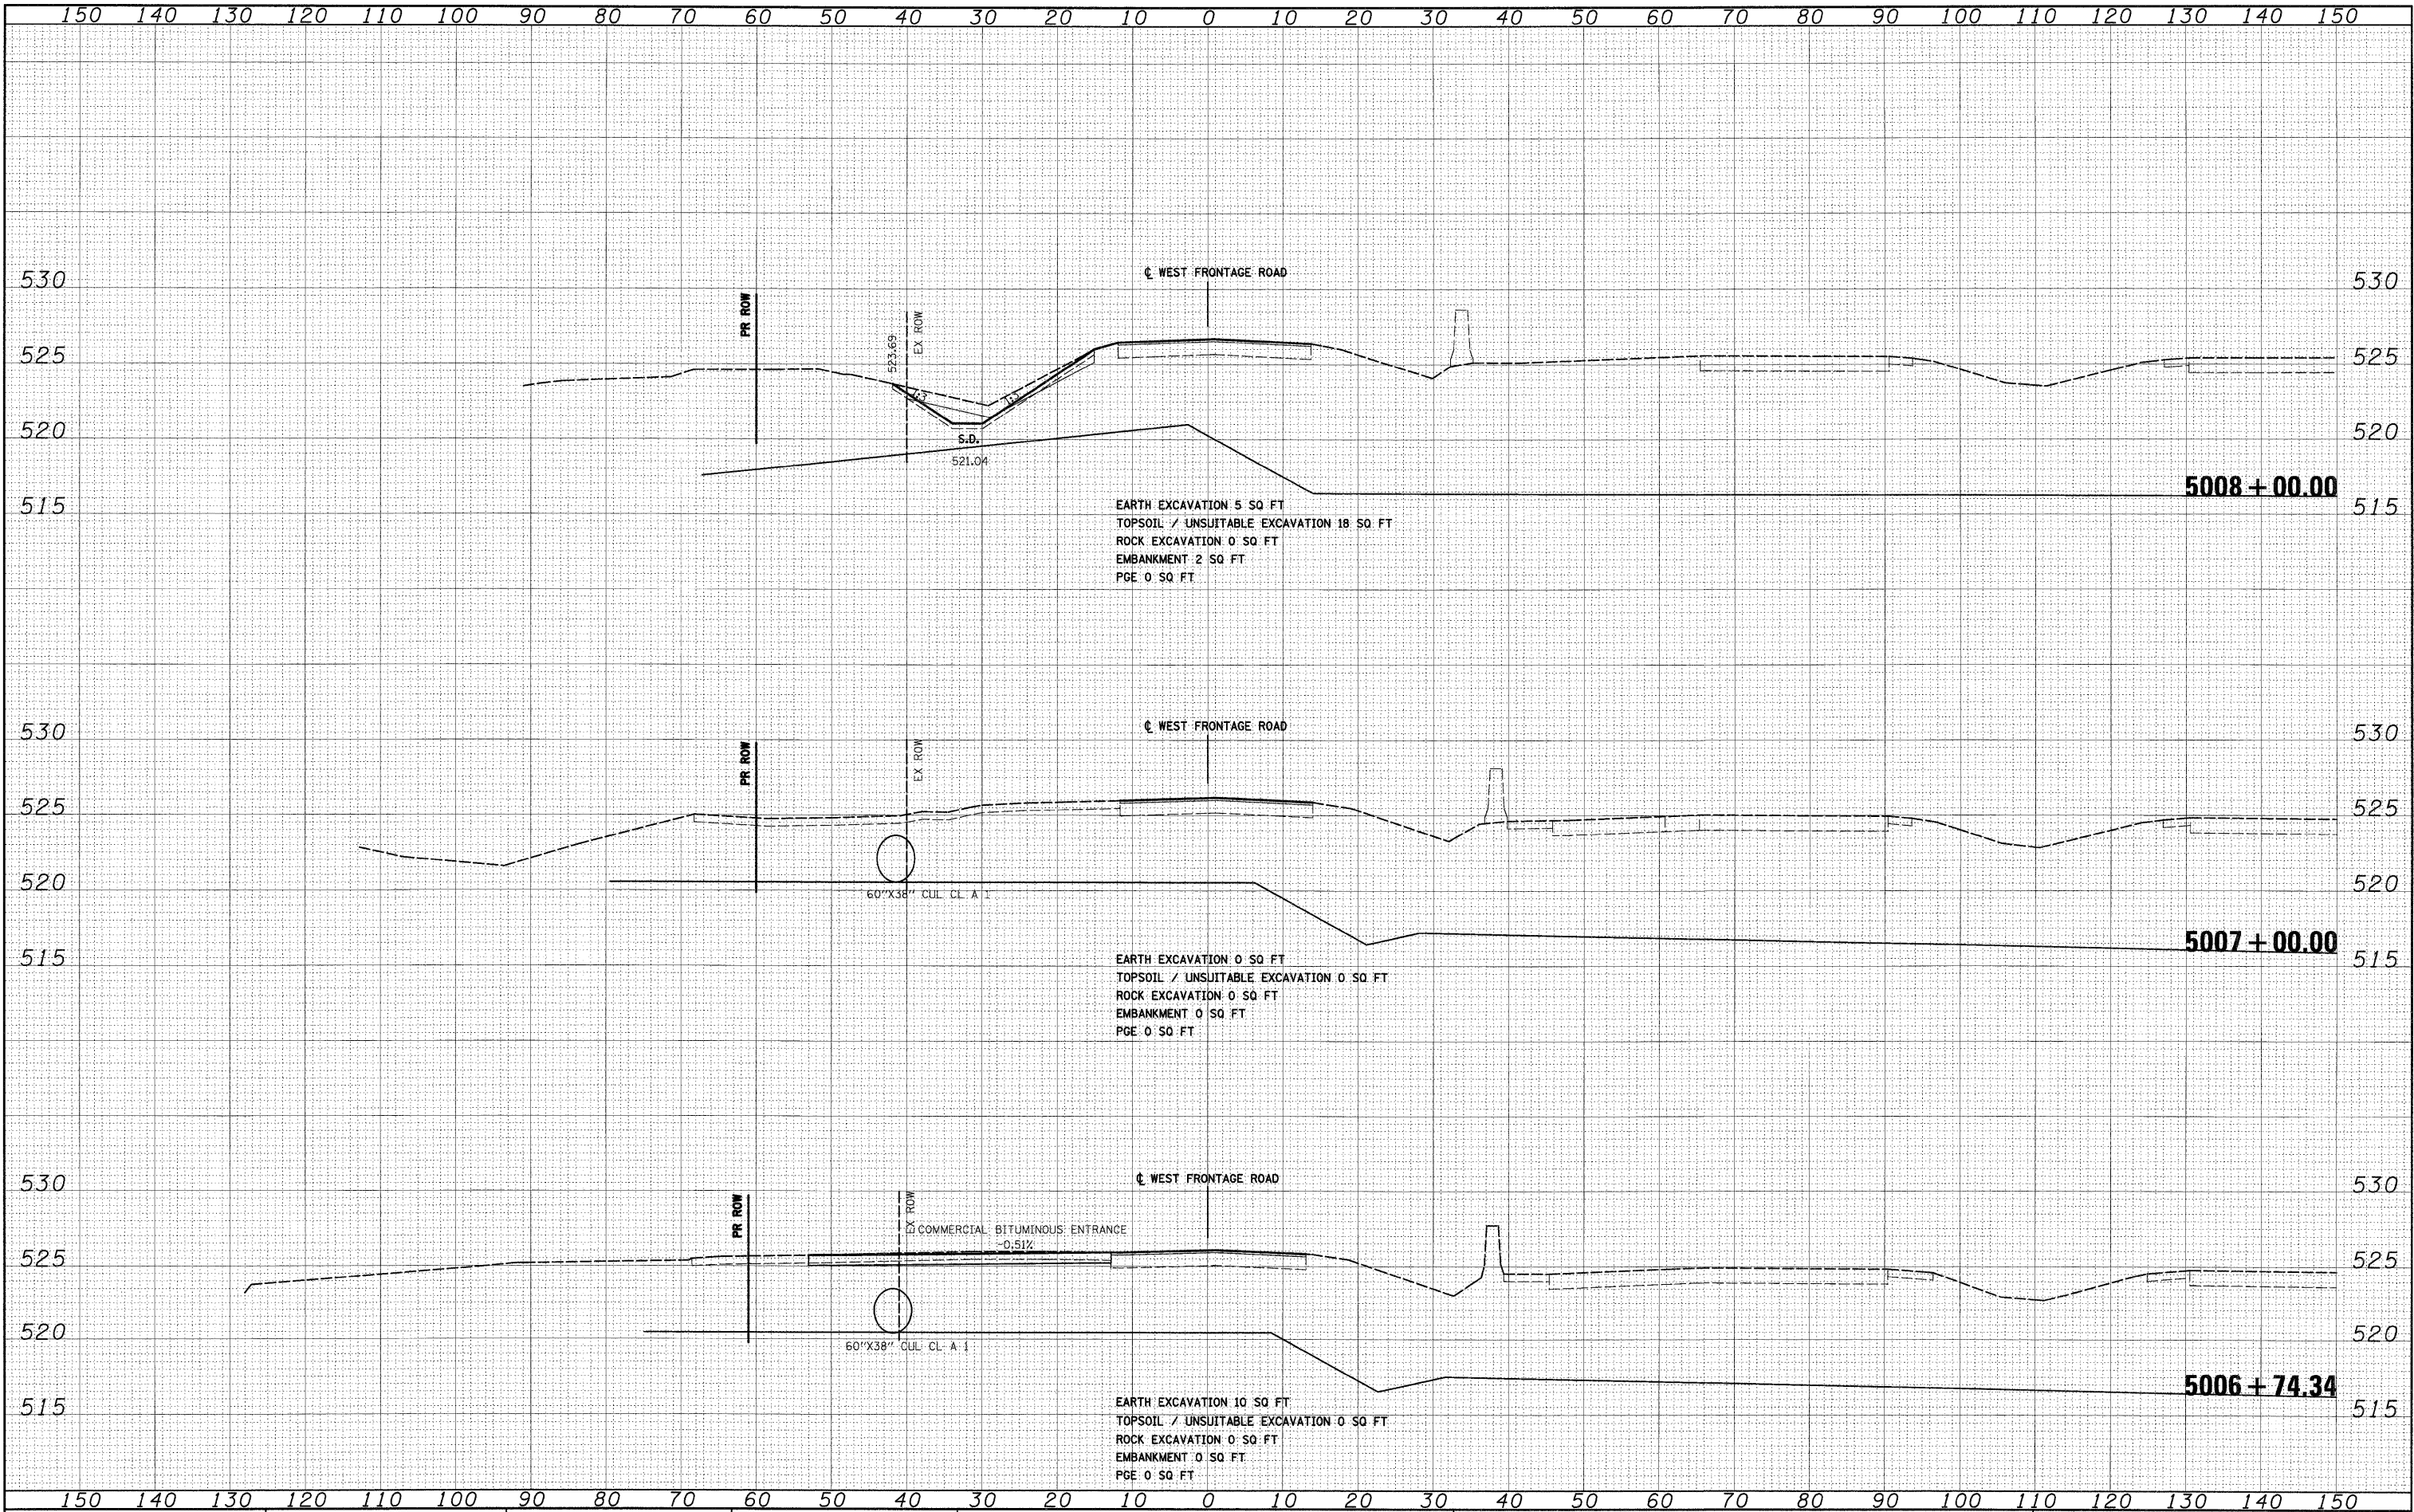

FILE NAME = D:\62C31-SHT-XSSH103.dgn	USER NAME = TKluengel	DESIGNED - TRK	REVISED -	STATE OF ILLINOIS DEPARTMENT OF TRANSPORTATION	WEST FRONTAGE ROAD	SCALE: 1"=10'H; 1"=5'V	SHEET NO. 6 OF 13 SHEETS	STA. 5006+74.34 TO STA. 5008+00.00	F.A.I. RTE.	SECTION	COUNTY	TOTAL SHEETS	SHEET NO.
		DRAWN - TRK	REVISED -						55	(99-1&2)AC-3	WILL	524	421
	PLOT SCALE = 1:10	CHECKED - DLT	REVISED -						CONTRACT NO. 60C31				
	PLOT DATE = 12/15/2009	DATE - 12/18/09	REVISED -						FED. ROAD DIST. NO. 1 ILLINOIS FED. AID PROJECT				

DATE	BY	SURVEYED	PLOTTED	REVISIONS	AREAS CHECKED
NO.		FINAL	NO. BOOK	NO.	

DATE	BY	SURVEYED	PLOTTED	REVISIONS	AREAS CHECKED
NO.		ORIGINAL	NO. BOOK	NO.	

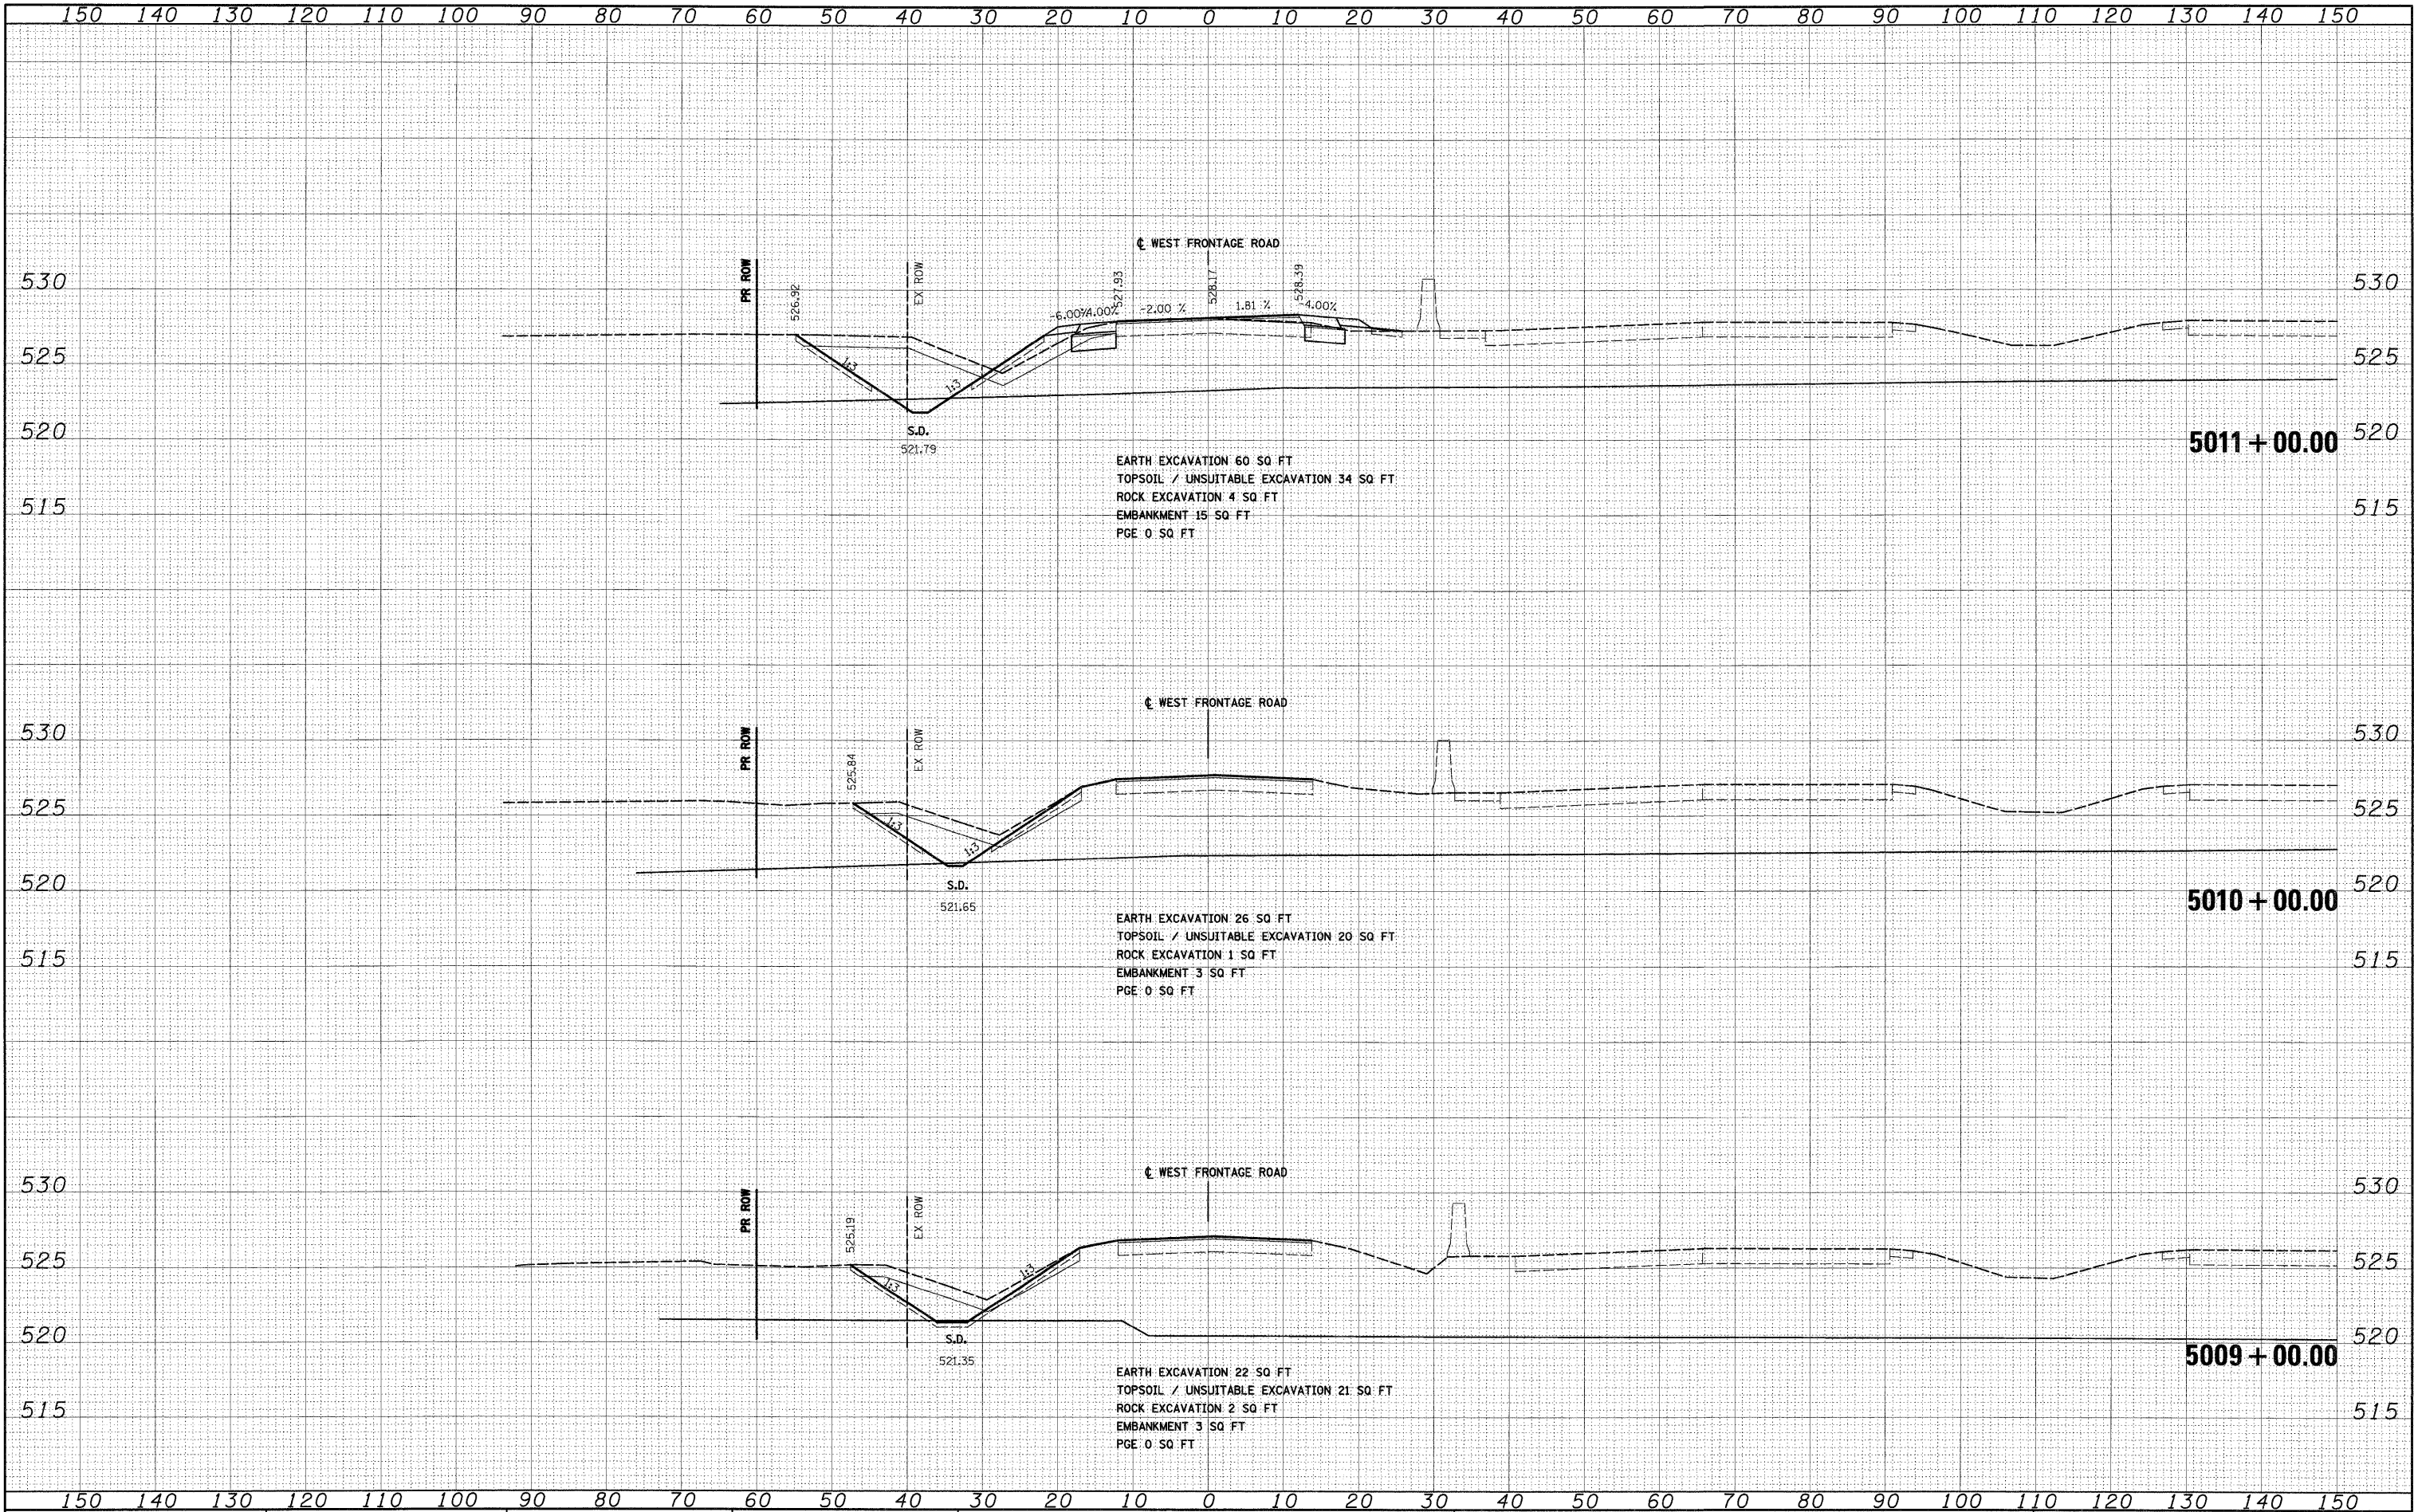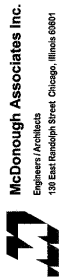


FILE NAME = D:\60C31-SHT-XSHT\03.dgn	USER NAME = TKuegel	DESIGNED - TRK	REVISED -	STATE OF ILLINOIS DEPARTMENT OF TRANSPORTATION	WEST FRONTAGE ROAD	SCALE: 1"=10'H; 1"=5'V	SHEET NO. 7 OF 13 SHEETS	STA. 5009+00.00 TO STA. 5011+00.00	F.A.I. RTE.	SECTION	COUNTY	TOTAL SHEETS	SHEET NO.
	PLOT SCALE = 1:10	DRAWN - TRK	REVISED -						55	(99-1&2)AC-3	WILL.	524	422
	PLOT DATE = 12/15/2009	CHECKED - DLT	REVISED -						CONTRACT NO. 60C31				
	DATE = 12/18/09	REVISED -	FED. ROAD DIST. NO. 1 ILLINOIS FED. AID PROJECT										

FINAL	SURVEYED	BY	DATE
NO. 1	DATE		
NO. 2	DATE		
NO. 3	DATE		
NO. 4	DATE		
NO. 5	DATE		
NO. 6	DATE		
NO. 7	DATE		
NO. 8	DATE		
NO. 9	DATE		
NO. 10	DATE		

ORIGINAL	SURVEYED	BY	DATE
NO. 1	DATE		
NO. 2	DATE		
NO. 3	DATE		
NO. 4	DATE		
NO. 5	DATE		
NO. 6	DATE		
NO. 7	DATE		
NO. 8	DATE		
NO. 9	DATE		
NO. 10	DATE		

McDonough Associates Inc.
Engineers/Architects
100 East Randolph Street, Chicago, Illinois 60601

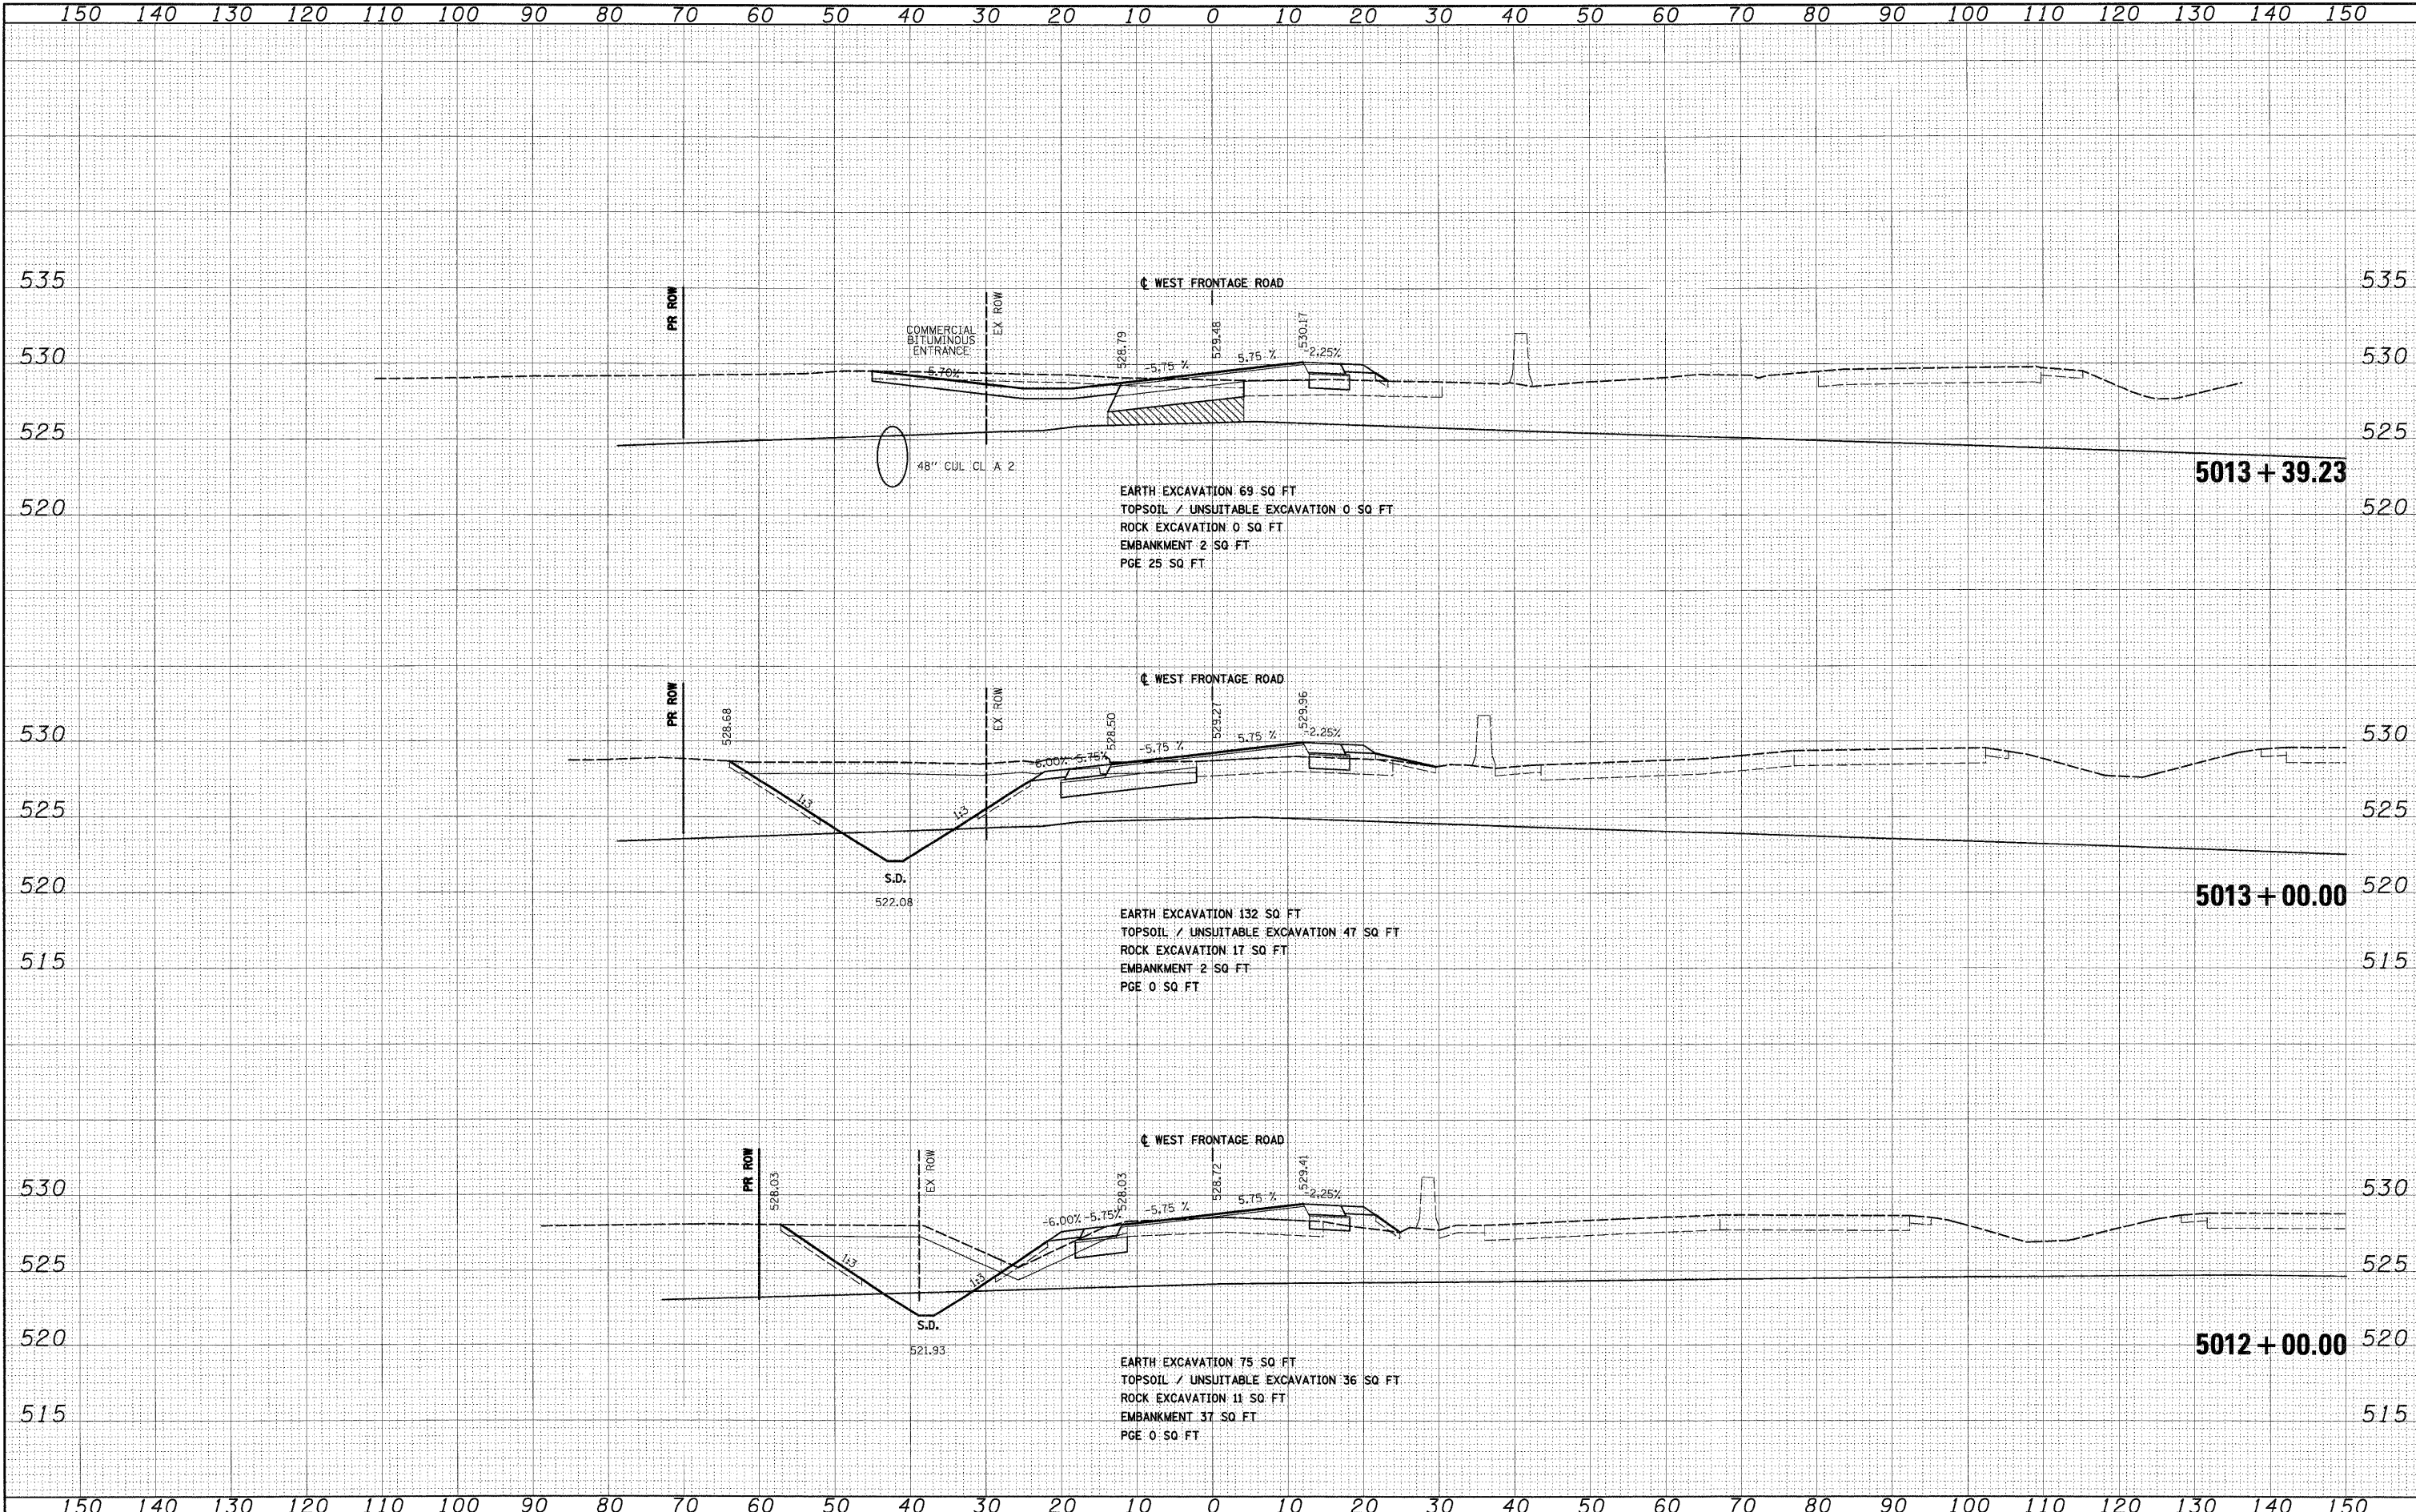


FILE NAME = D:\60C31-SHT-XSSH103.dgn	USER NAME = TKLuegel	DESIGNED - TRK	REVISED -	STATE OF ILLINOIS DEPARTMENT OF TRANSPORTATION	WEST FRONTAGE ROAD	F.A.I. RTE. 55	SECTION (99-1&2)AC-3	COUNTY WILL	TOTAL SHEETS 524	SHEET NO. 423	CONTRACT NO. 60C31
PLOT SCALE = 1:10	CHECKED - DLT	DATE - 12/18/09	REVISED -	SCALE: 1"=10'H; 1"=5'V	SHEET NO. 8 OF 13 SHEETS	STA. 5012+00.00 TO STA. 5013+39.23	FED. ROAD DIST. NO. 1	ILLINOIS FED. AID PROJECT			

FINAL

FINAL	SURVEYED	BY	DATE
SURVEY	PLOTTED		
NOTE BOOK	REVISIONS		
NO.	AREAS CHECKED		

ORIGINAL	SURVEYED	BY	DATE
SURVEY	PLOTTED		
NOTE BOOK	REVISIONS		
NO.	AREAS CHECKED		

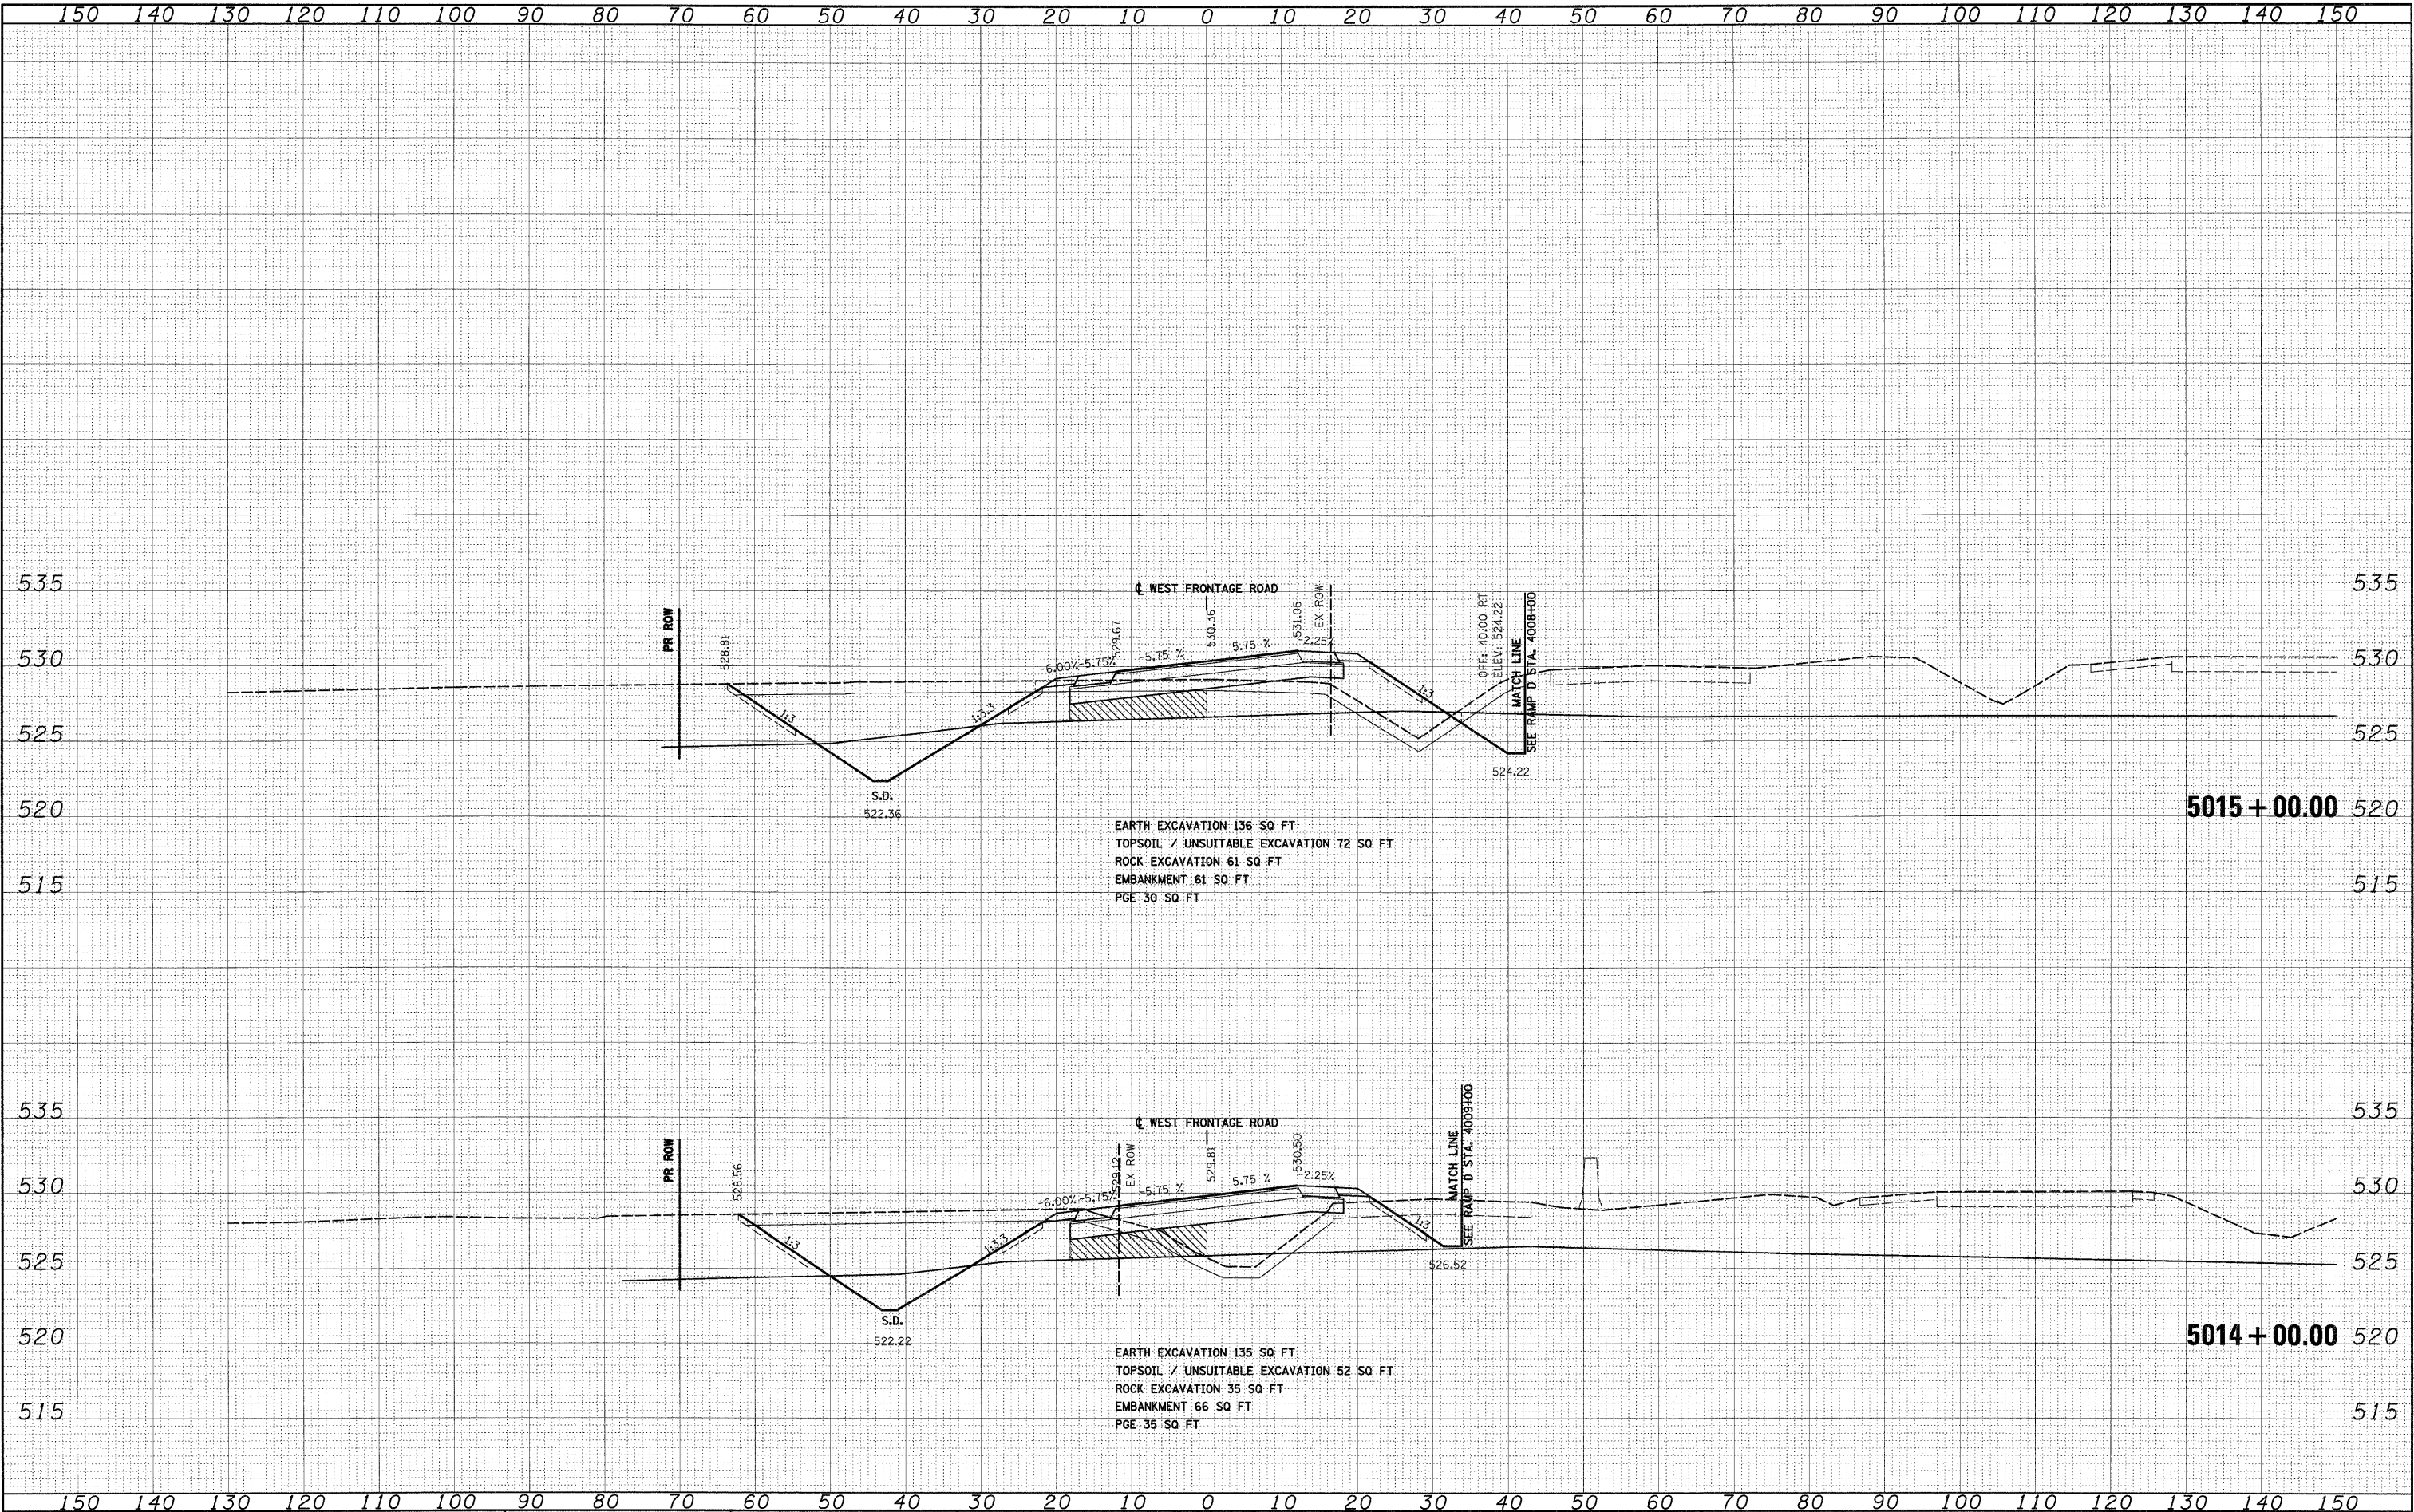

FILE NAME = D:\60C31-SHT-XSSH1\03.dgn	USER NAME = TK1uegal	DESIGNED - TRK	REVISED -	STATE OF ILLINOIS DEPARTMENT OF TRANSPORTATION	WEST FRONTAGE ROAD						F.A.T. RTE.	SECTION	COUNTY	TOTAL SHEETS	SHEET NO.
		DRAWN - TRK	REVISED -			55	(99-1&2)AC-3	WILL	524	424					
	PLOT SCALE = 1:10	CHECKED - DLT	REVISED -			CONTRACT NO. 60C31									
	PLOT DATE = 12/15/2009	DATE - 12/18/09	REVISED -			SCALE: 1"=10'H; 1"=5'V SHEET NO. 9 OF 13 SHEETS STA. 5014+00.00 TO STA. 5015+00.00									
						FED. ROAD DIST. NO. 1 ILLINOIS FED. AID PROJECT									

ORIGINAL SURVEY	BY _____	
	DATE _____	
SURVEYED		
PLOTTED		
TEMPLATE		
AREAS		
AREAS CHECKED		
N.O.		

FILE NAME =
D160C31-SHT-XSSHT03.dqr


DESIGNED - TRK	REVISED -
DRAWN - TRK	REVISED -
CHECKED - DLT	REVISED -
DATE - 12/18/09	REVISED -

WEST FRONTAGE ROAD

FED. ROAD DIST. NO. 1	ILLINOIS	FED. AID PROJECT
-----------------------	----------	------------------

FINAL

ORIGINAL SURVEY	SURVEYED _____ BY _____ DATE _____
NOTE BOOK	PLOTTED _____ TEMPLATE _____ AREAS _____ AREAS CHECKED _____
NO.	

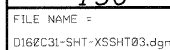


DESIGNED - TRK	REVISED -
DRAWN - TRK	REVISED -
CHECKED - DLT	REVISED -
DATE - 12/18/09	REVISED

WEST FRONTAGE ROAD

SCALE: 1"=10'H; 1"=5'V	SHEET NO. 11 OF 13 SHEETS	STA. 5018+00.00 TO STA. 5019+00.00
------------------------	---------------------------	------------------------------------

F.A.I RTE.	SECTION	COUNTY	TOTAL SHEETS	SHEET NO.
55	(99-1&2)AC-3	WILL	524	426
CONTRACT NO. 60C31				
FED. ROAD DIST. NO. 1		ILLINOIS FED. AID PROJECT		

FINAL

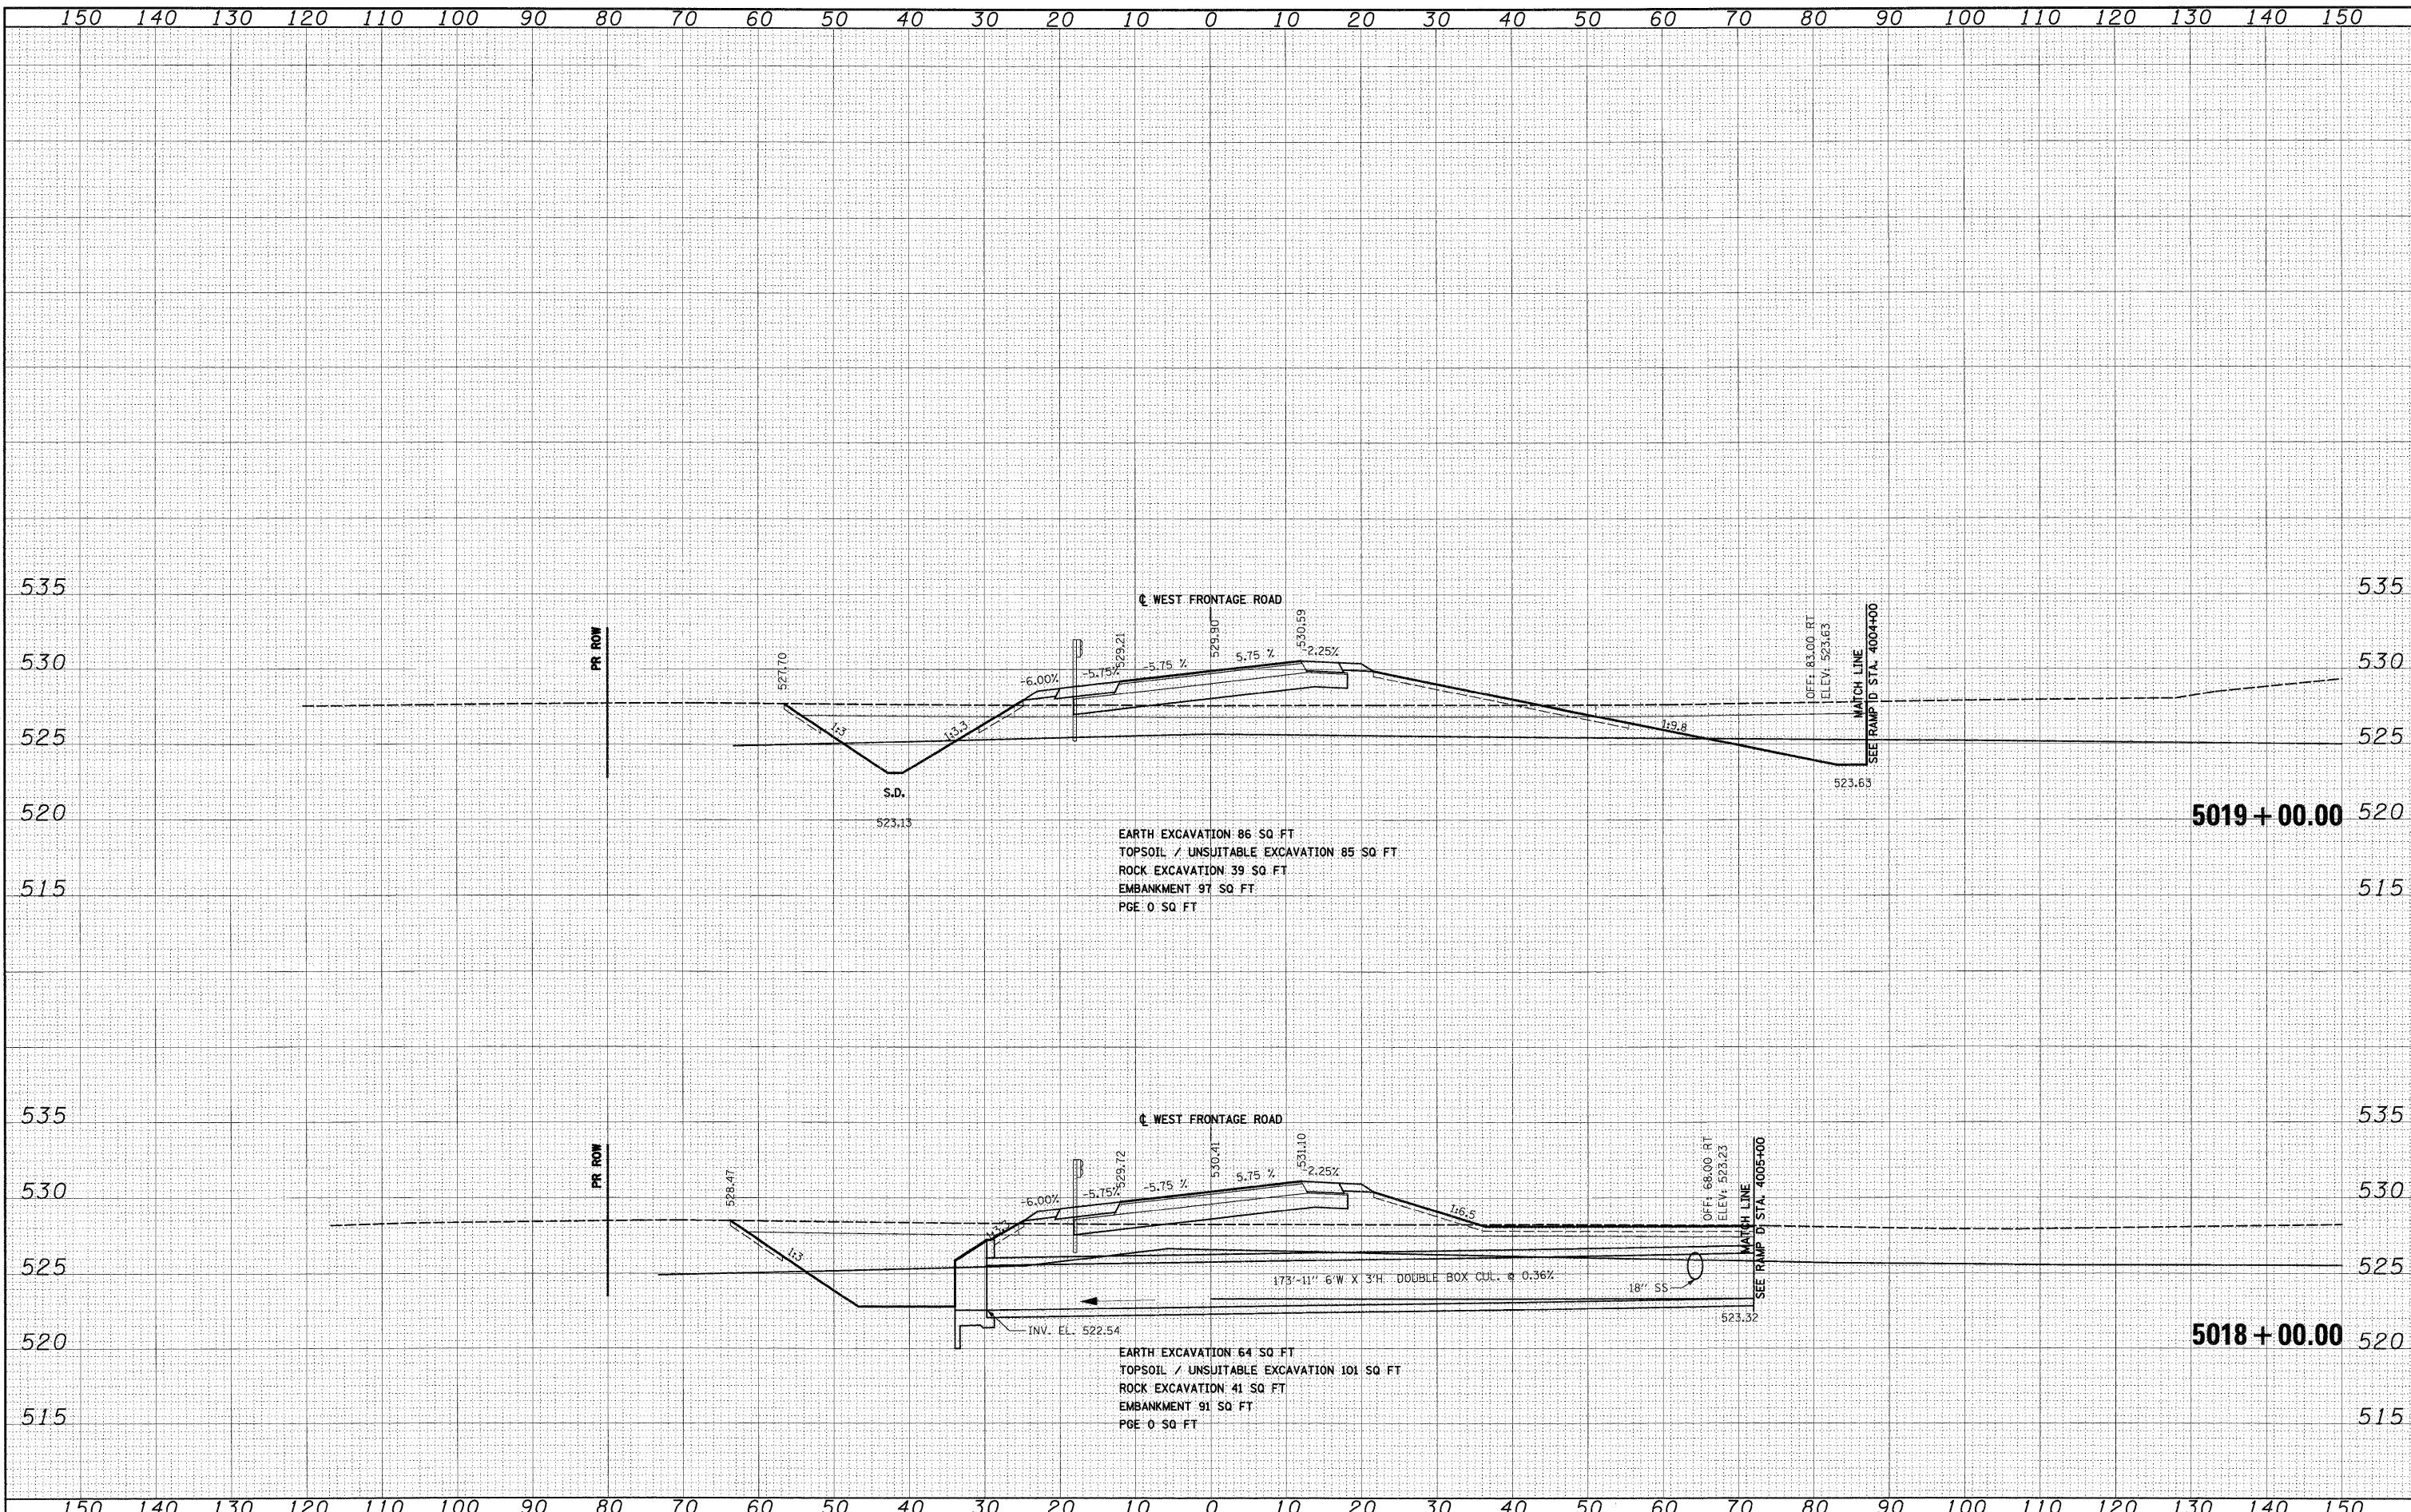

FINAL	SURVEYED	BY	DATE
SURVEY	NOTED		
NOTE BOOK	PLOTTED		
NO.	AREAS CHECKED		

ORIGINAL	SURVEYED	BY	DATE
SURVEY	NOTED		
NOTE BOOK	PLOTTED		
NO.	AREAS CHECKED		



FILE NAME = D:\60C31-SHT-XSSH103.dgn

USER NAME = TKluogal
PLOT SCALE = 1:10
PLOT DATE = 12/15/2009

DESIGNED - TRK
DRAWN - TRK
CHECKED - DLT
DATE - 12/18/09

REVISED -
REVISED -
REVISED -
REVISED -

STATE OF ILLINOIS
DEPARTMENT OF TRANSPORTATION

WEST FRONTAGE ROAD

SCALE: 1"=10'H 1/2"=5' V SHEET NO. 12 OF 13 SHEETS STA. 5020+00.00 TO STA. 5022+00.00


F.A.T. RTE.	SECTION	COUNTY	TOTAL SHEETS	SHEET NO.
55	(99-1&2)AC-3	WILL	524	427
CONTRACT NO. 60C31				
FED. ROAD DIST. NO. 1 ILLINOIS FED. AID PROJECT				

FINAL

XS-57

FINAL	SURVEYED	BY	DATE
SURVEY	PLOTTED		
NOTE BOOK	TOP DATE		
AREAS	CHECKED		
NO.			

ORIGINAL	SURVEYED	BY	DATE
SURVEY	PLOTTED		
NOTE BOOK	TOP DATE		
AREAS	CHECKED		
NO.			

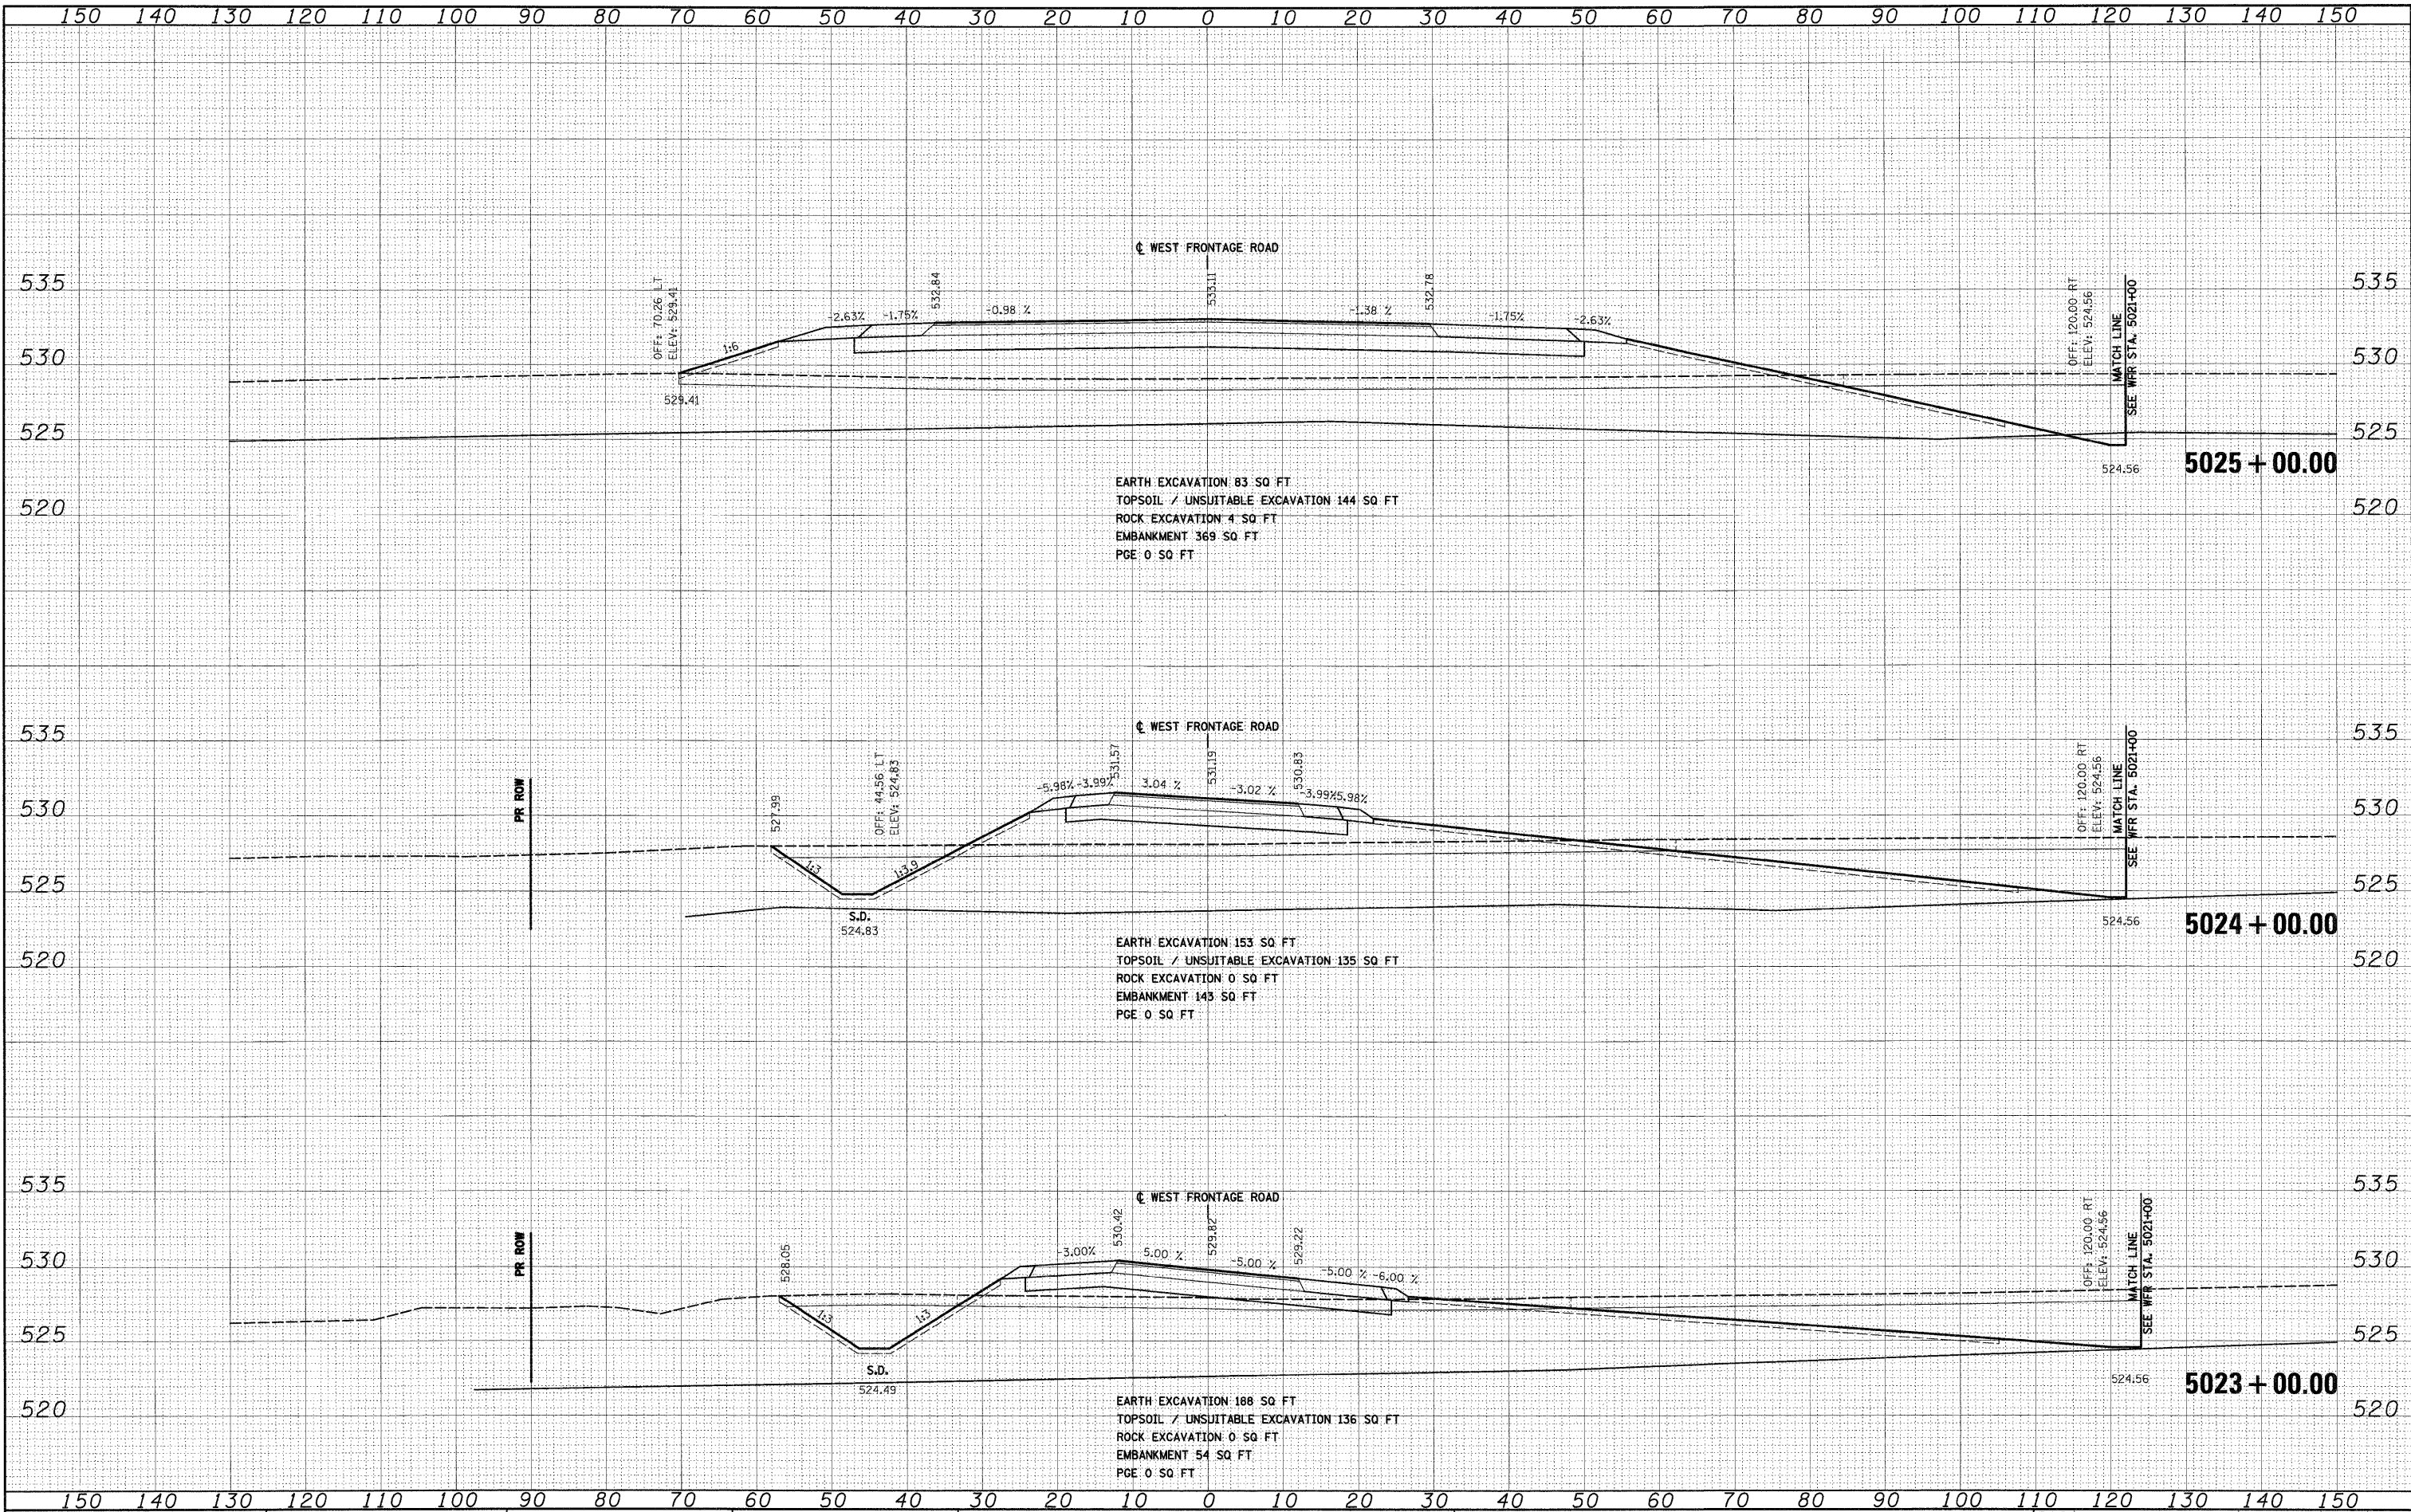

FILE NAME = D160C31-SHT-XSSH103.dgn	USER NAME = TKLuegel	DESIGNED - TRK	REVISED -	STATE OF ILLINOIS DEPARTMENT OF TRANSPORTATION	WEST FRONTAGE ROAD	SCALE: 1"=10'H; 1"=5'V	SHEET NO. 13 OF 13 SHEETS	STA. 5023+00.00 TO STA. 5025+00.00	F.A.I. RTE.	SECTION	COUNTY	TOTAL SHEETS	SHEET NO.
		DRAWN - TRK	REVISED -						55	(99-1&2)AC-3	WILL	524	428
	PLOT SCALE = 1:10	CHECKED - DLT	REVISED -						CONTRACT NO. 60C31				
	PLOT DATE = 12/15/2009	DATE - 12/18/09	REVISED -						FED. ROAD DIST. NO. 1 ILLINOIS FED. AID PROJECT				

DATE	BY	SURVEYED	PLOTTED	DATE	AREAS	CHECKED
		NO.				

DATE	BY	SURVEYED	PLOTTED	DATE	AREAS	CHECKED
		NO.				


McDonough Associates Inc.

Engineers / Architects

130 East Randolph Street, Chicago, Illinois 60601

FILE NAME =


D:\162C31-SHT-XSSH104.dgn

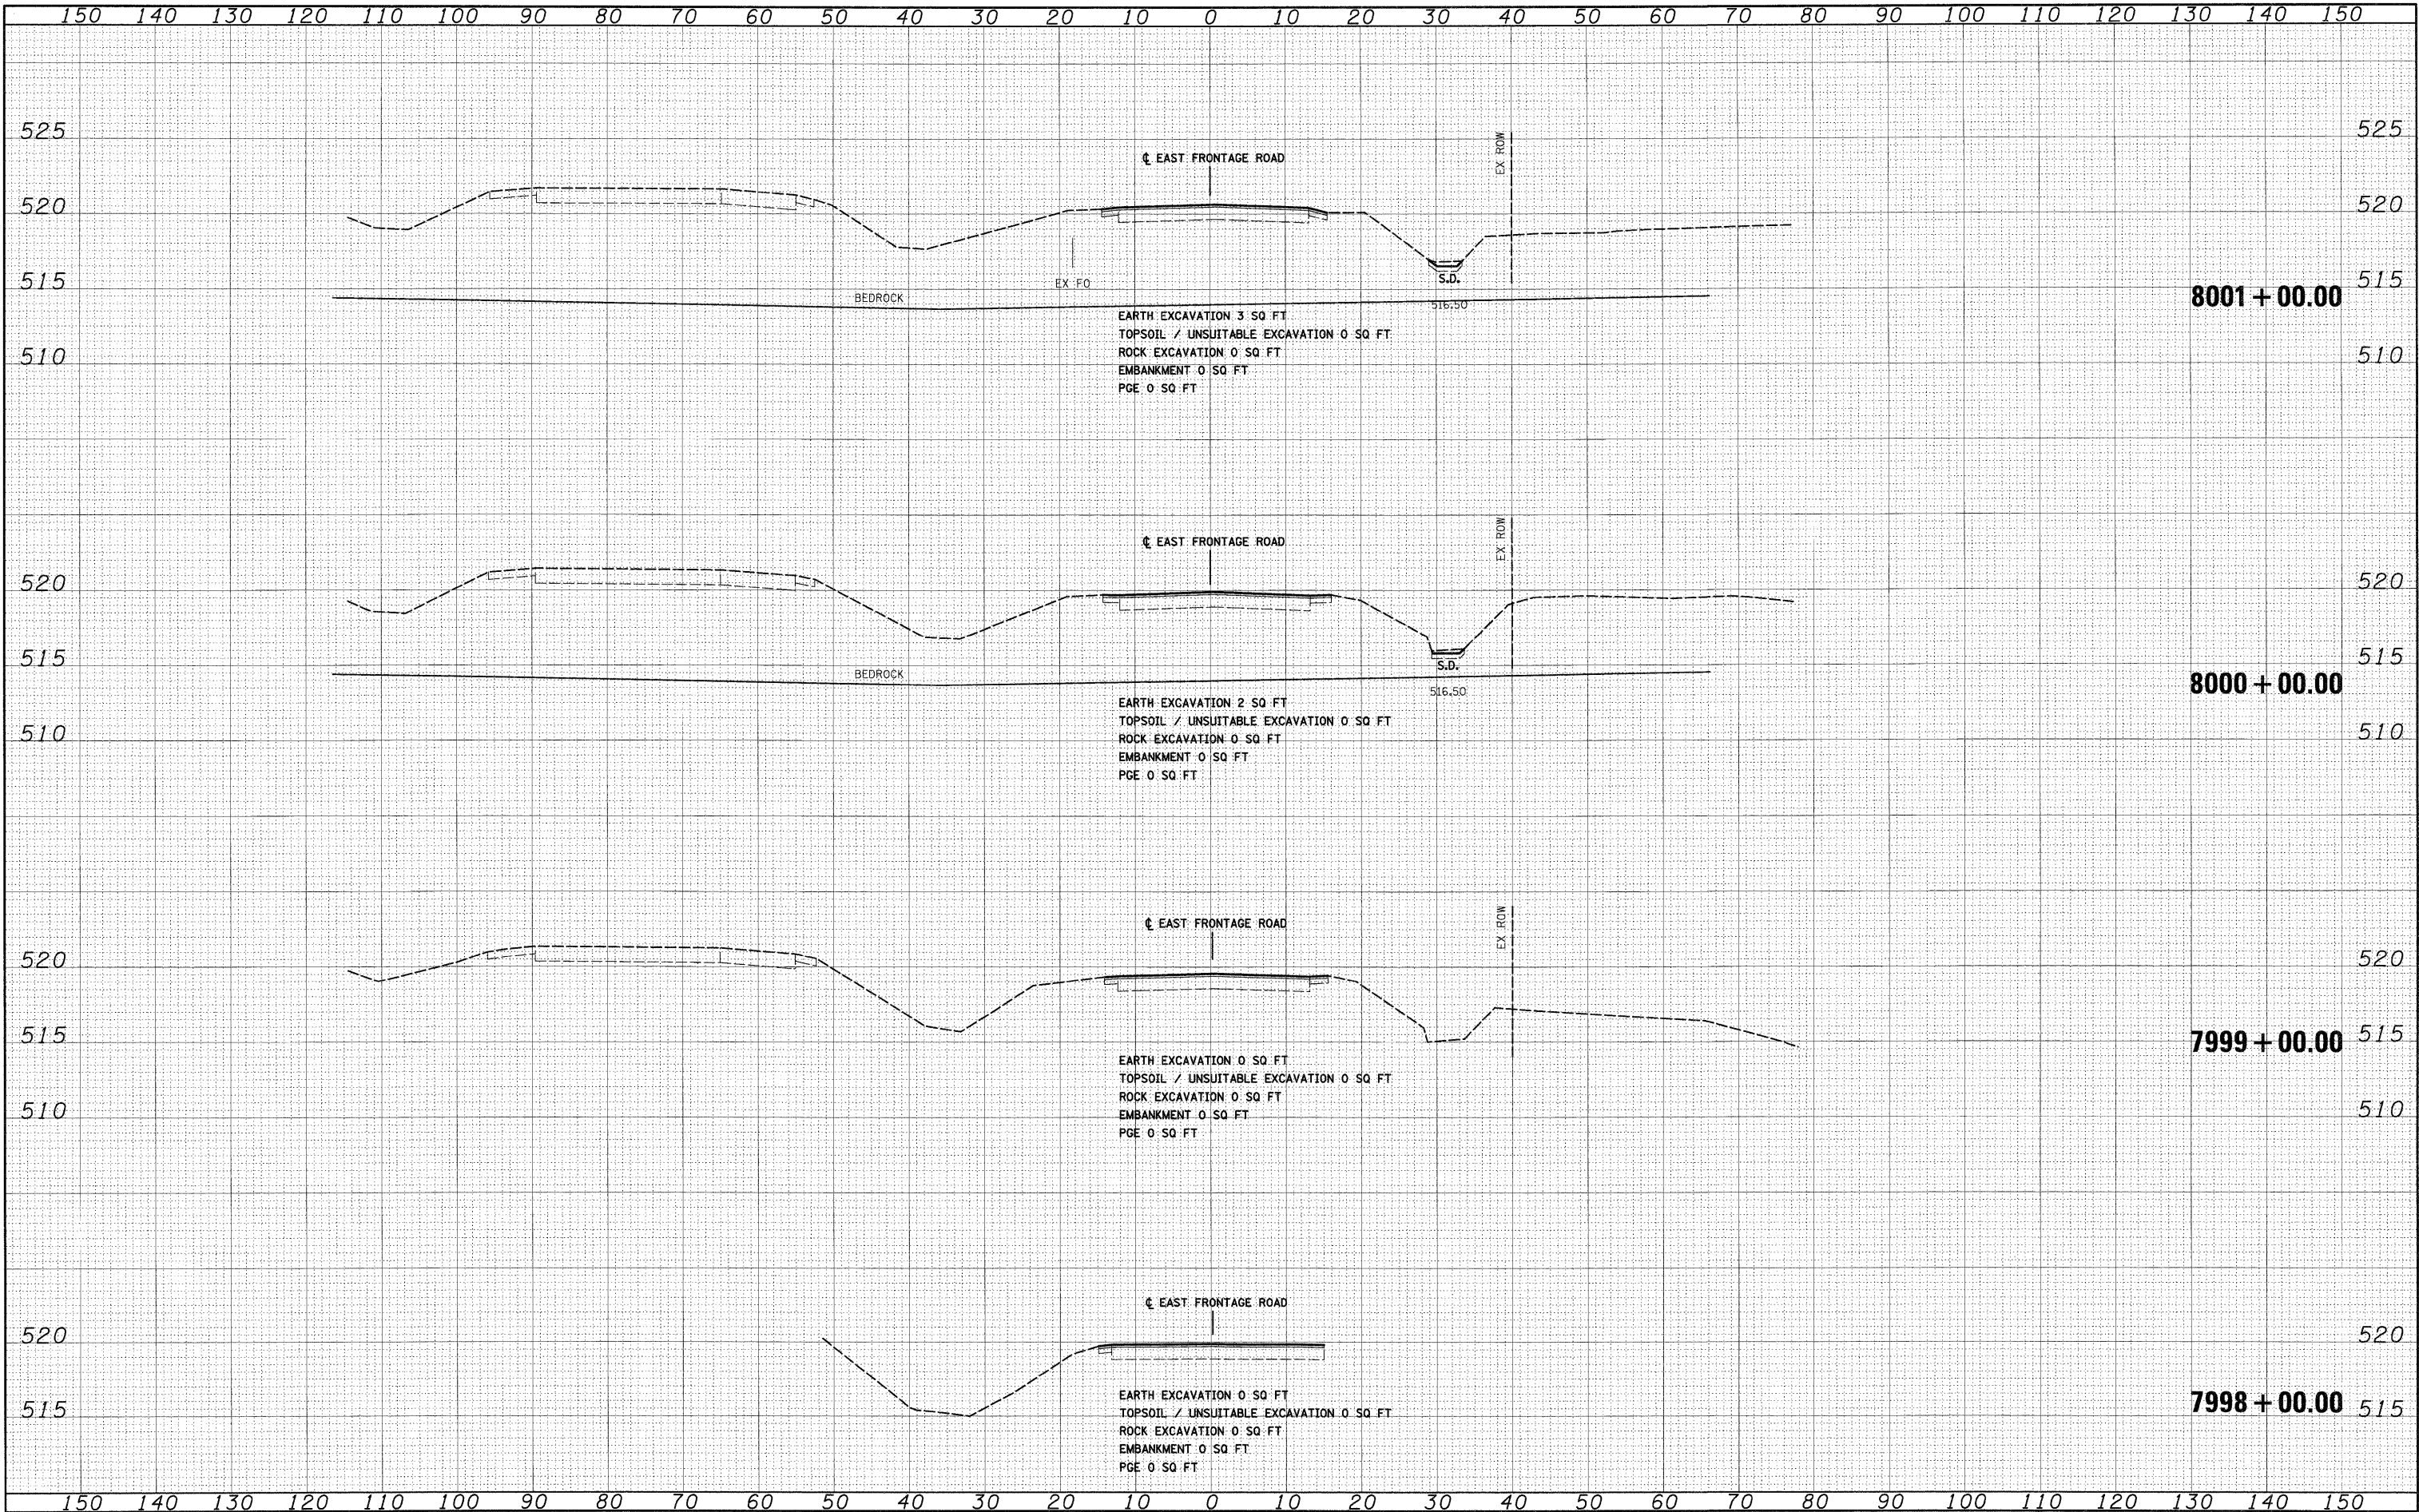

FILE NAME =	USER NAME = TKluigel	DESIGNED - TRK	REVISED -	STATE OF ILLINOIS DEPARTMENT OF TRANSPORTATION		EAST FRONTAGE ROAD		F.A.T. RTE.	SECTION	COUNTY	TOTAL SHEETS	SHEET NO.
		DRAWN - TRK	REVISED -					55	(99-1&2)AC-3	WILL	524	429
		CHECKED - DLT	REVISED -					CONTRACT NO. 60C31				
		DATE - 12/18/09	REVISED -			SCALE: 1"=10'H; 1"=5'V SHEET NO. 1 OF 30 SHEETS STA. 7998+00.00 TO STA. 8001+00.00		FED. ROAD DIST. NO. 1 ILLINOIS FED. AID PROJECT				

DATE	BY	SURVEYED	PLOTTED	DATE	AREAS CHECKED
NO.		FINAL	NO.	NO.	NO.

DATE	BY	SURVEYED	PLOTTED	DATE	AREAS CHECKED
NO.		ORIGINAL	NO.	NO.	NO.

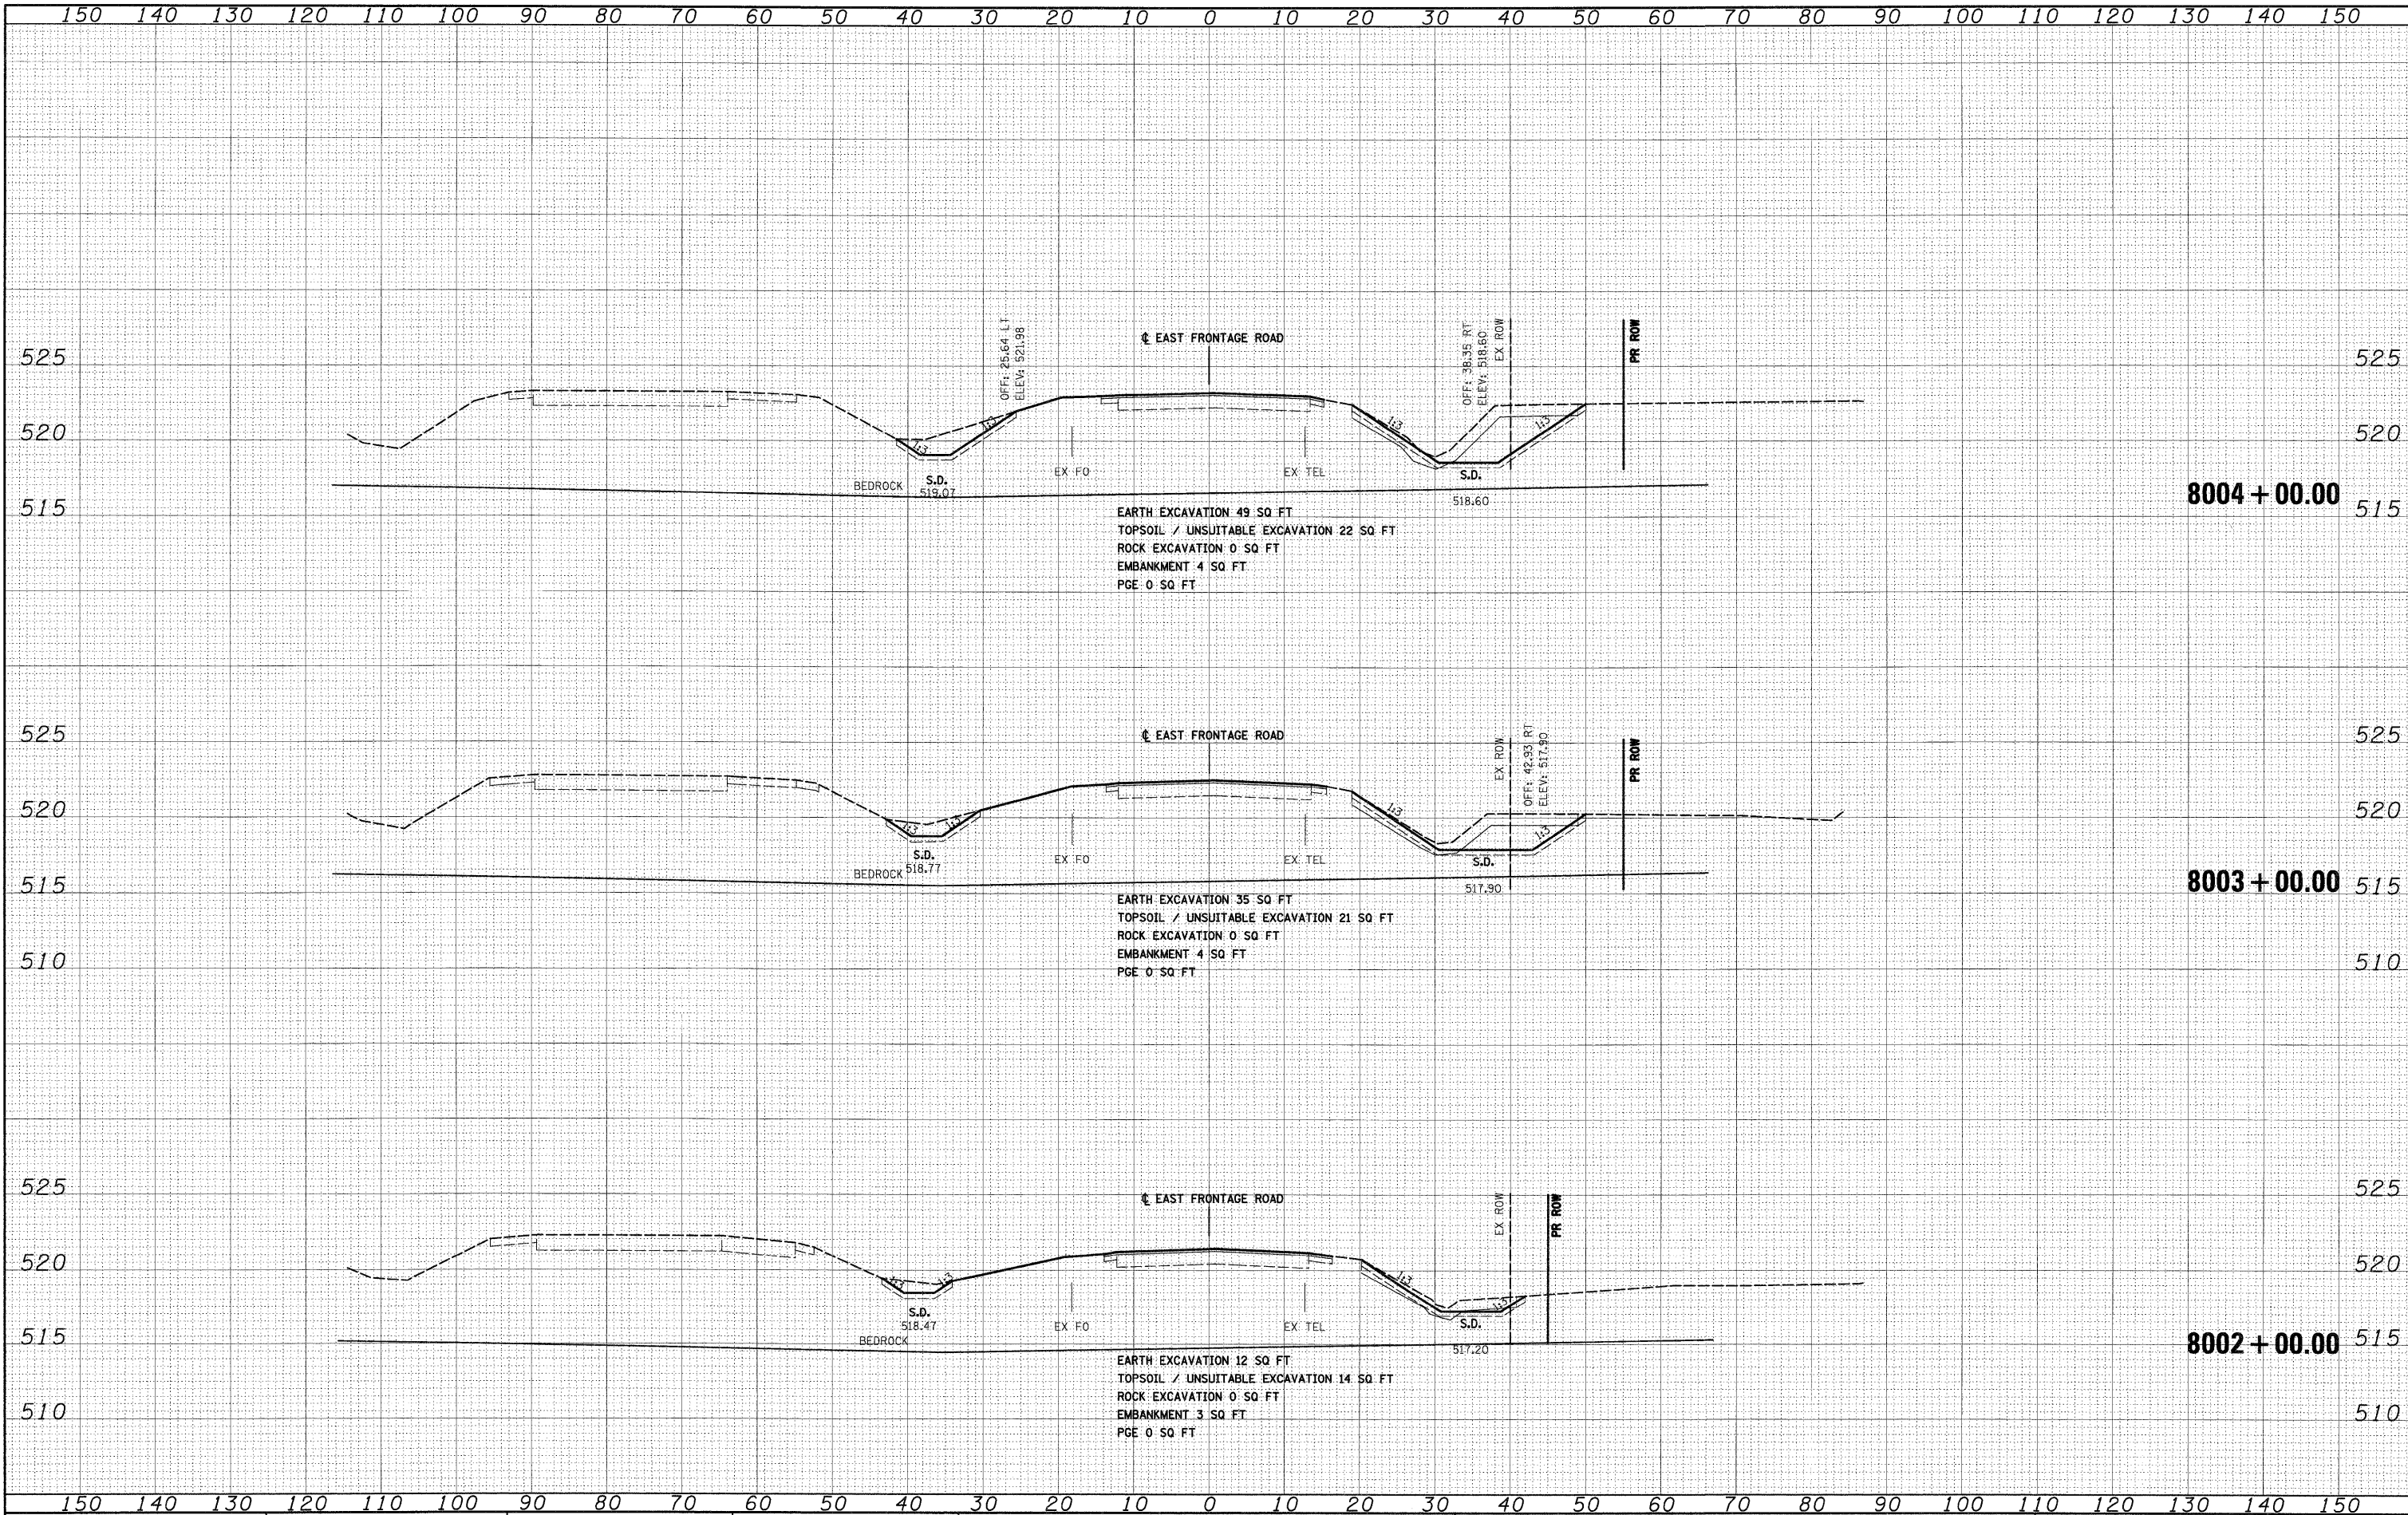


FILE NAME = D:\60C31-SHT-XSSH104.dgn	USER NAME = TKluegel	DESIGNED - TRK	REVISED -	STATE OF ILLINOIS DEPARTMENT OF TRANSPORTATION	EAST FRONTAGE ROAD								
		DRAWN - TRK	REVISED -			F.A.I RTE.	SECTION	COUNTY	TOTAL SHEETS	SHEET NO.			
	PLOT SCALE = 1:10	CHECKED - DLT	REVISED -			55	(99-1&2)AC-3	WILL	524	430			
PLOT DATE = 12/15/2009		DATE - 12/18/09	REVISED -			SCALE: 1"=10'H; 1"=5'V		SHEET NO. 2 OF 30 SHEETS	STA. 8002+00.00 TO STA. 8004+00.00	FED. ROAD DIST. NO. 1 ILLINOIS FED. AID PROJECT		CONTRACT NO. 60C31	

DATE	BY	SURVEYED	PLOTTED	NOTE DATE	AREAS CHECKED
NO.		FINAL SURVEY	NOTE BOOK		

DATE	BY	SURVEYED	PLOTTED	NOTE DATE	AREAS CHECKED
NO.		ORIGINAL SURVEY	NOTE BOOK		

**McDonough Associates Inc.**
Engineers / Architects
100 East Randolph Street, Chicago, Illinois 60601

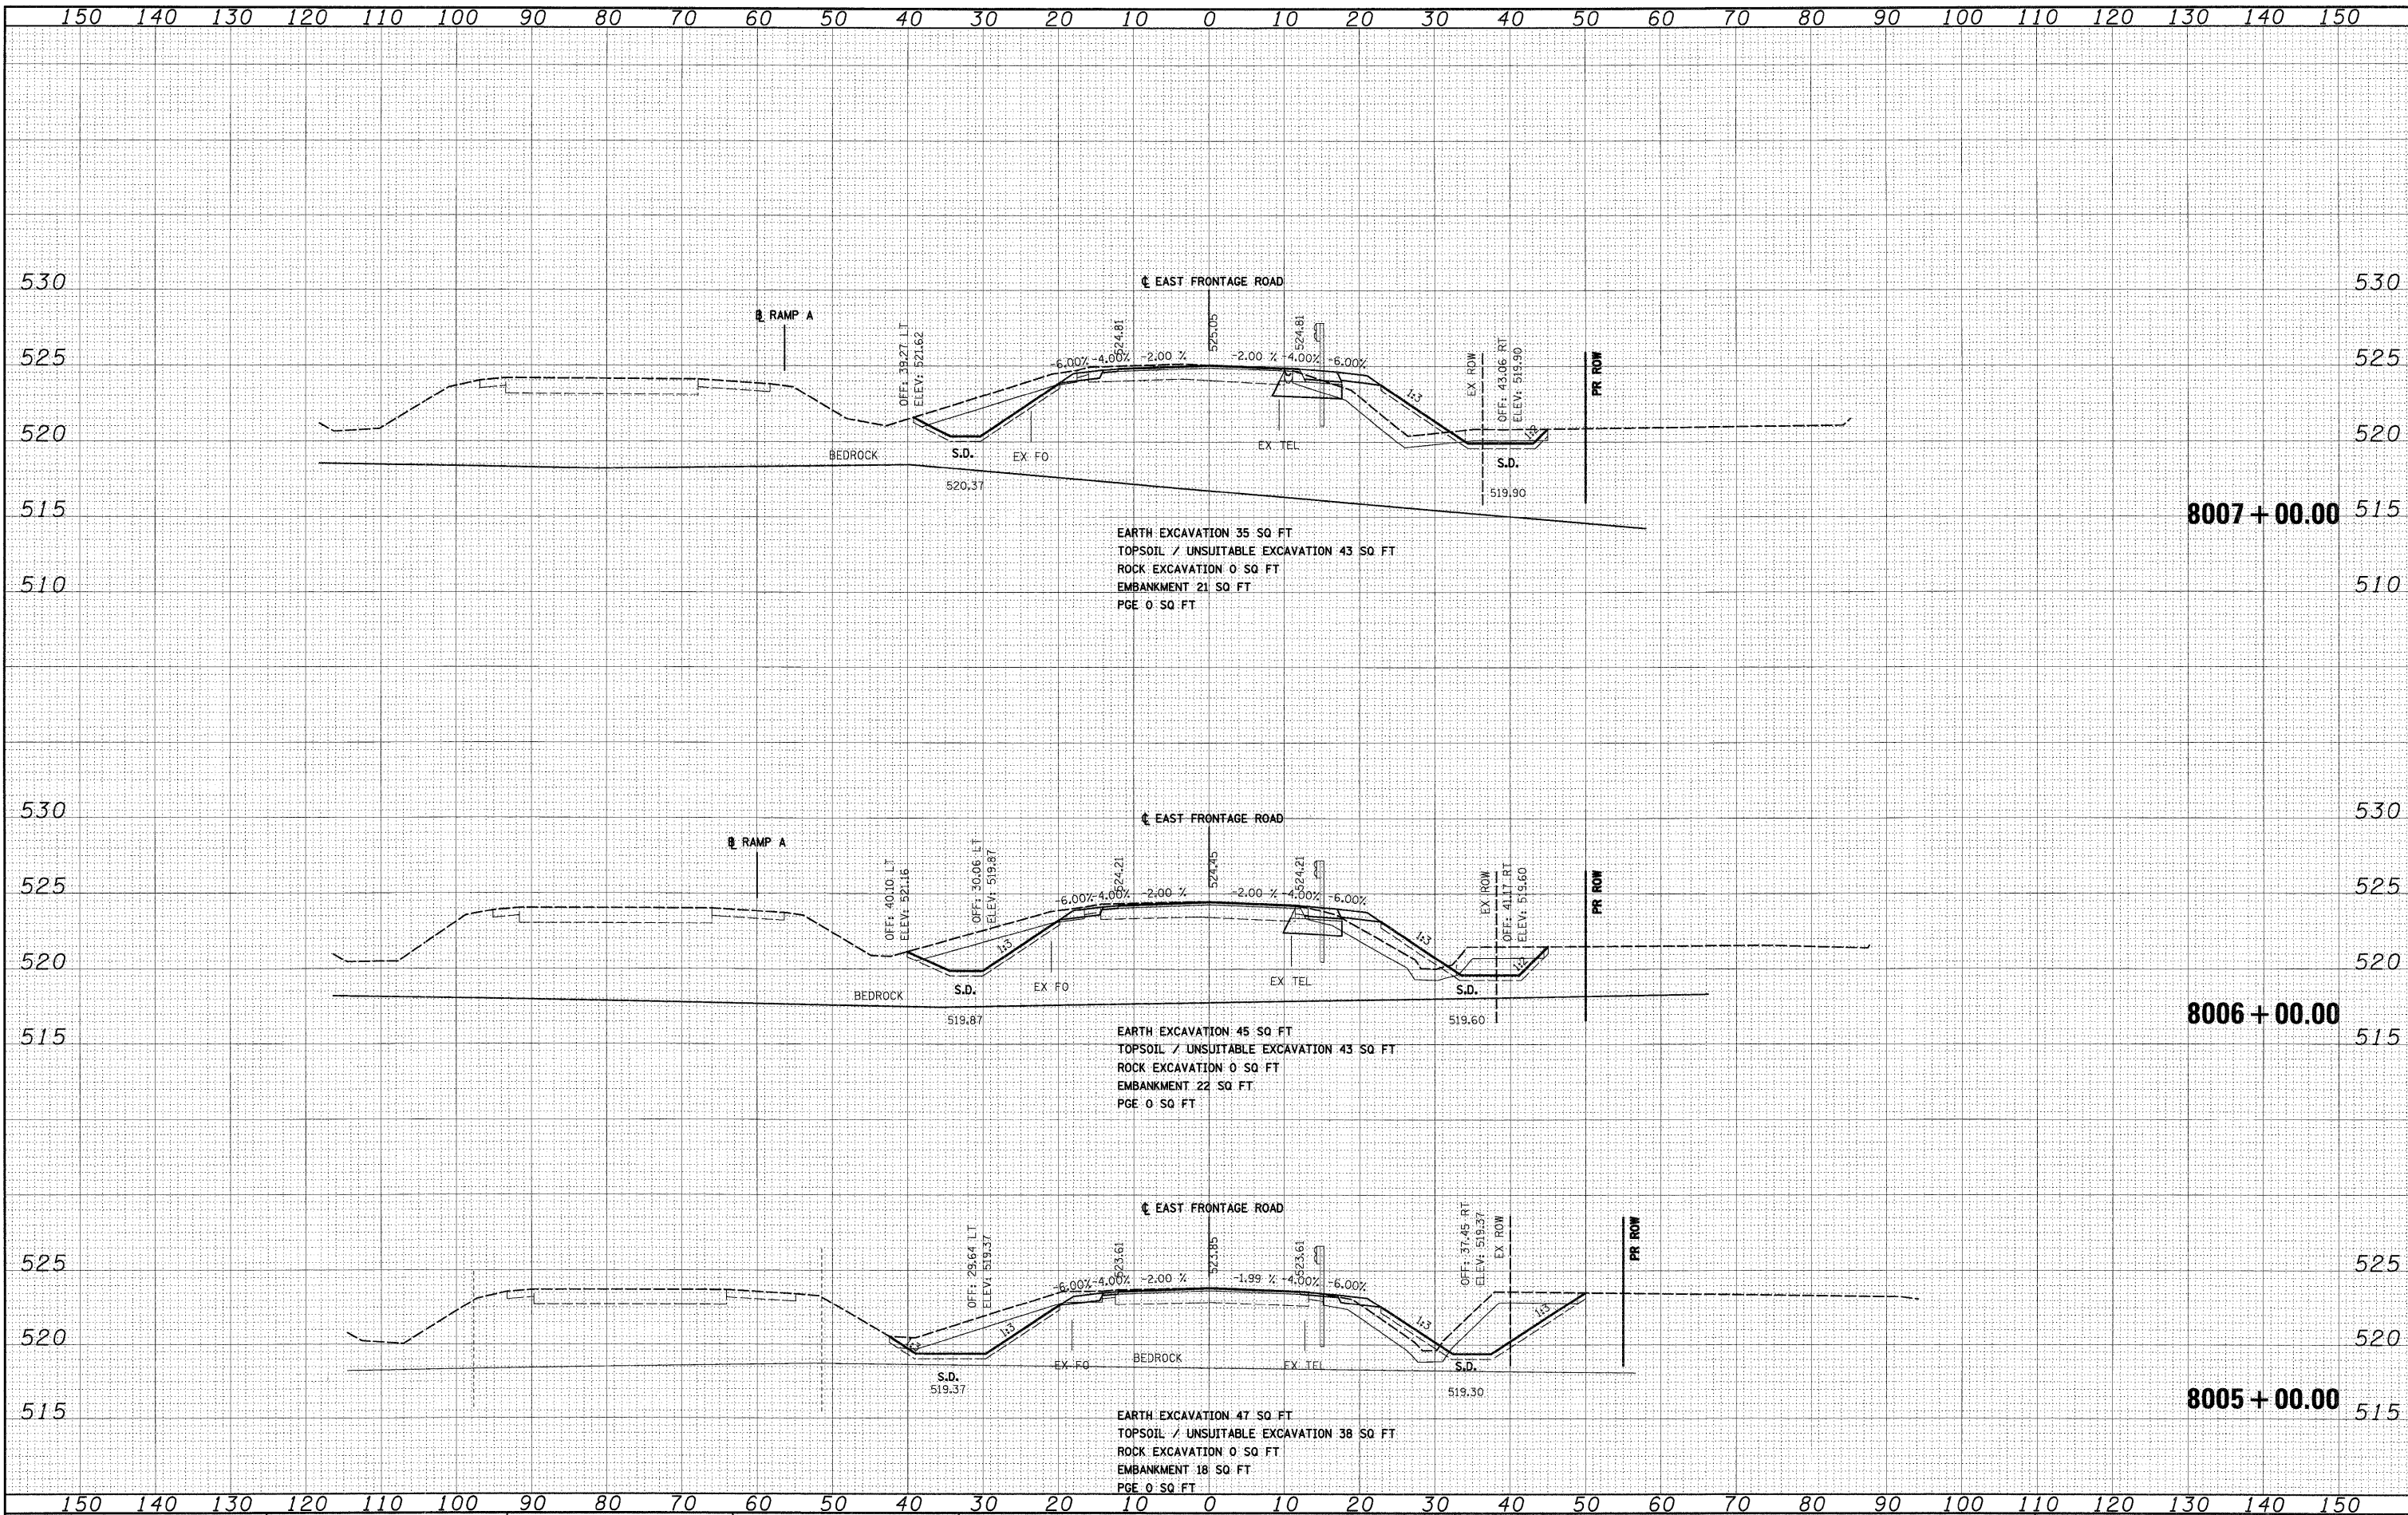


FILE NAME = D:\62C31-SHT-XSHT04.dgn	USER NAME = TKLuegel	DESIGNED - TRK	REVISED -	STATE OF ILLINOIS DEPARTMENT OF TRANSPORTATION	EAST FRONTAGE ROAD	SCALE: 1"=10'H; 1"=5'V SHEET NO. 3 OF 30 SHEETS STA. 8005+00.00 TO STA. 8007+00.00	F.A.T. RTE. 55	SECTION (99-1&2)AC-3	COUNTY WILL	TOTAL SHEETS 524	SHEET NO. 431
PLOT SCALE = 1:10	PLotted DATE = 12/15/2009	DRAWN - TRK	REVISED -				CONTRACT NO. 60C31				
PLOT DATE = 12/15/2009	DATE = 12/18/09	CHECKED - DLT	REVISED -				FED. ROAD DIST. NO. 1 ILLINOIS FED. AID PROJECT				
		DATE = 12/18/09	REVISED -								

FINAL

FINAL	SURVEYED	BY	DATE
SURVEY	PLOTTED		
NOTE BOOK	NO. _____		
AREAS	CHECKED		

ORIGINAL	SURVEYED	BY	DATE
SURVEY	PLOTTED		
NOTE BOOK	NO. _____		
AREAS	CHECKED		


**McDonough Associates Inc.**
Engineers Architects
100 East Randolph Street, Chicago, Illinois 60601

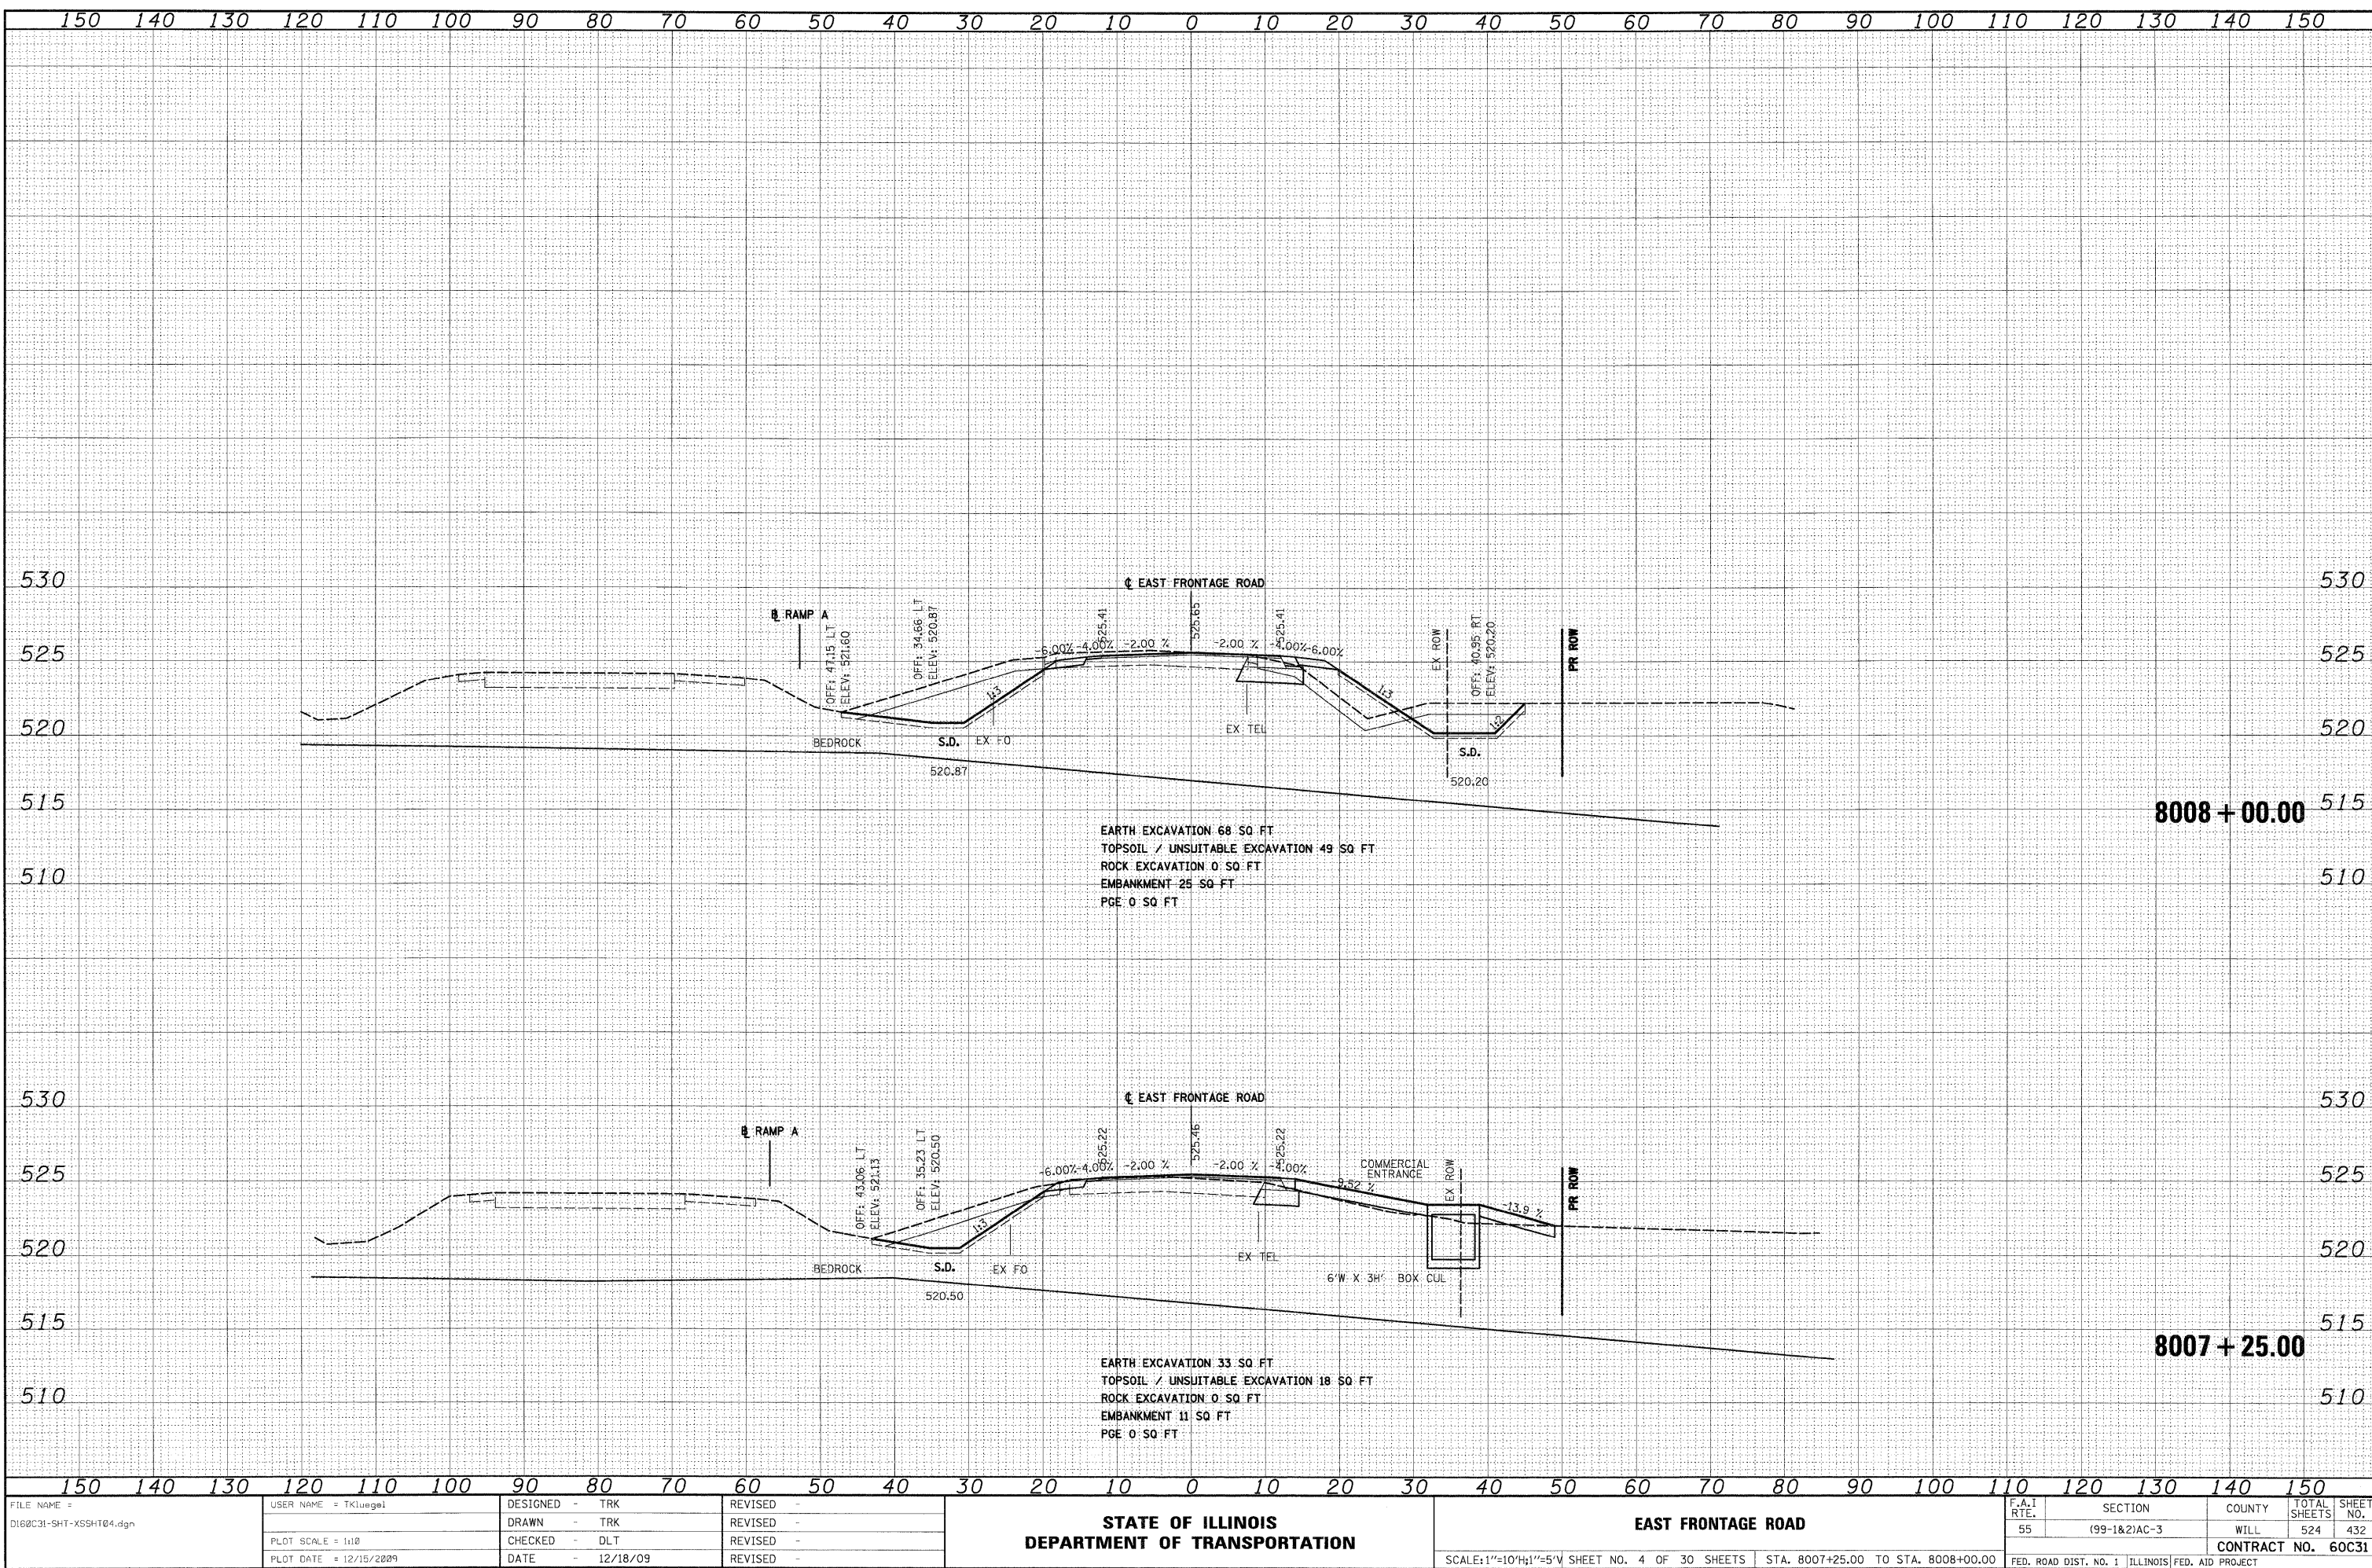

DATE	BY	SURVEYED	PLOTTED	NOTED	AREAS	AREAS
NO.						

DATE	BY	SURVEYED	PLOTTED	NOTED	AREAS	AREAS
NO.						

McDonough Associates Inc.
Engineers Architects
100 East Randolph Street Chicago, Illinois 60601

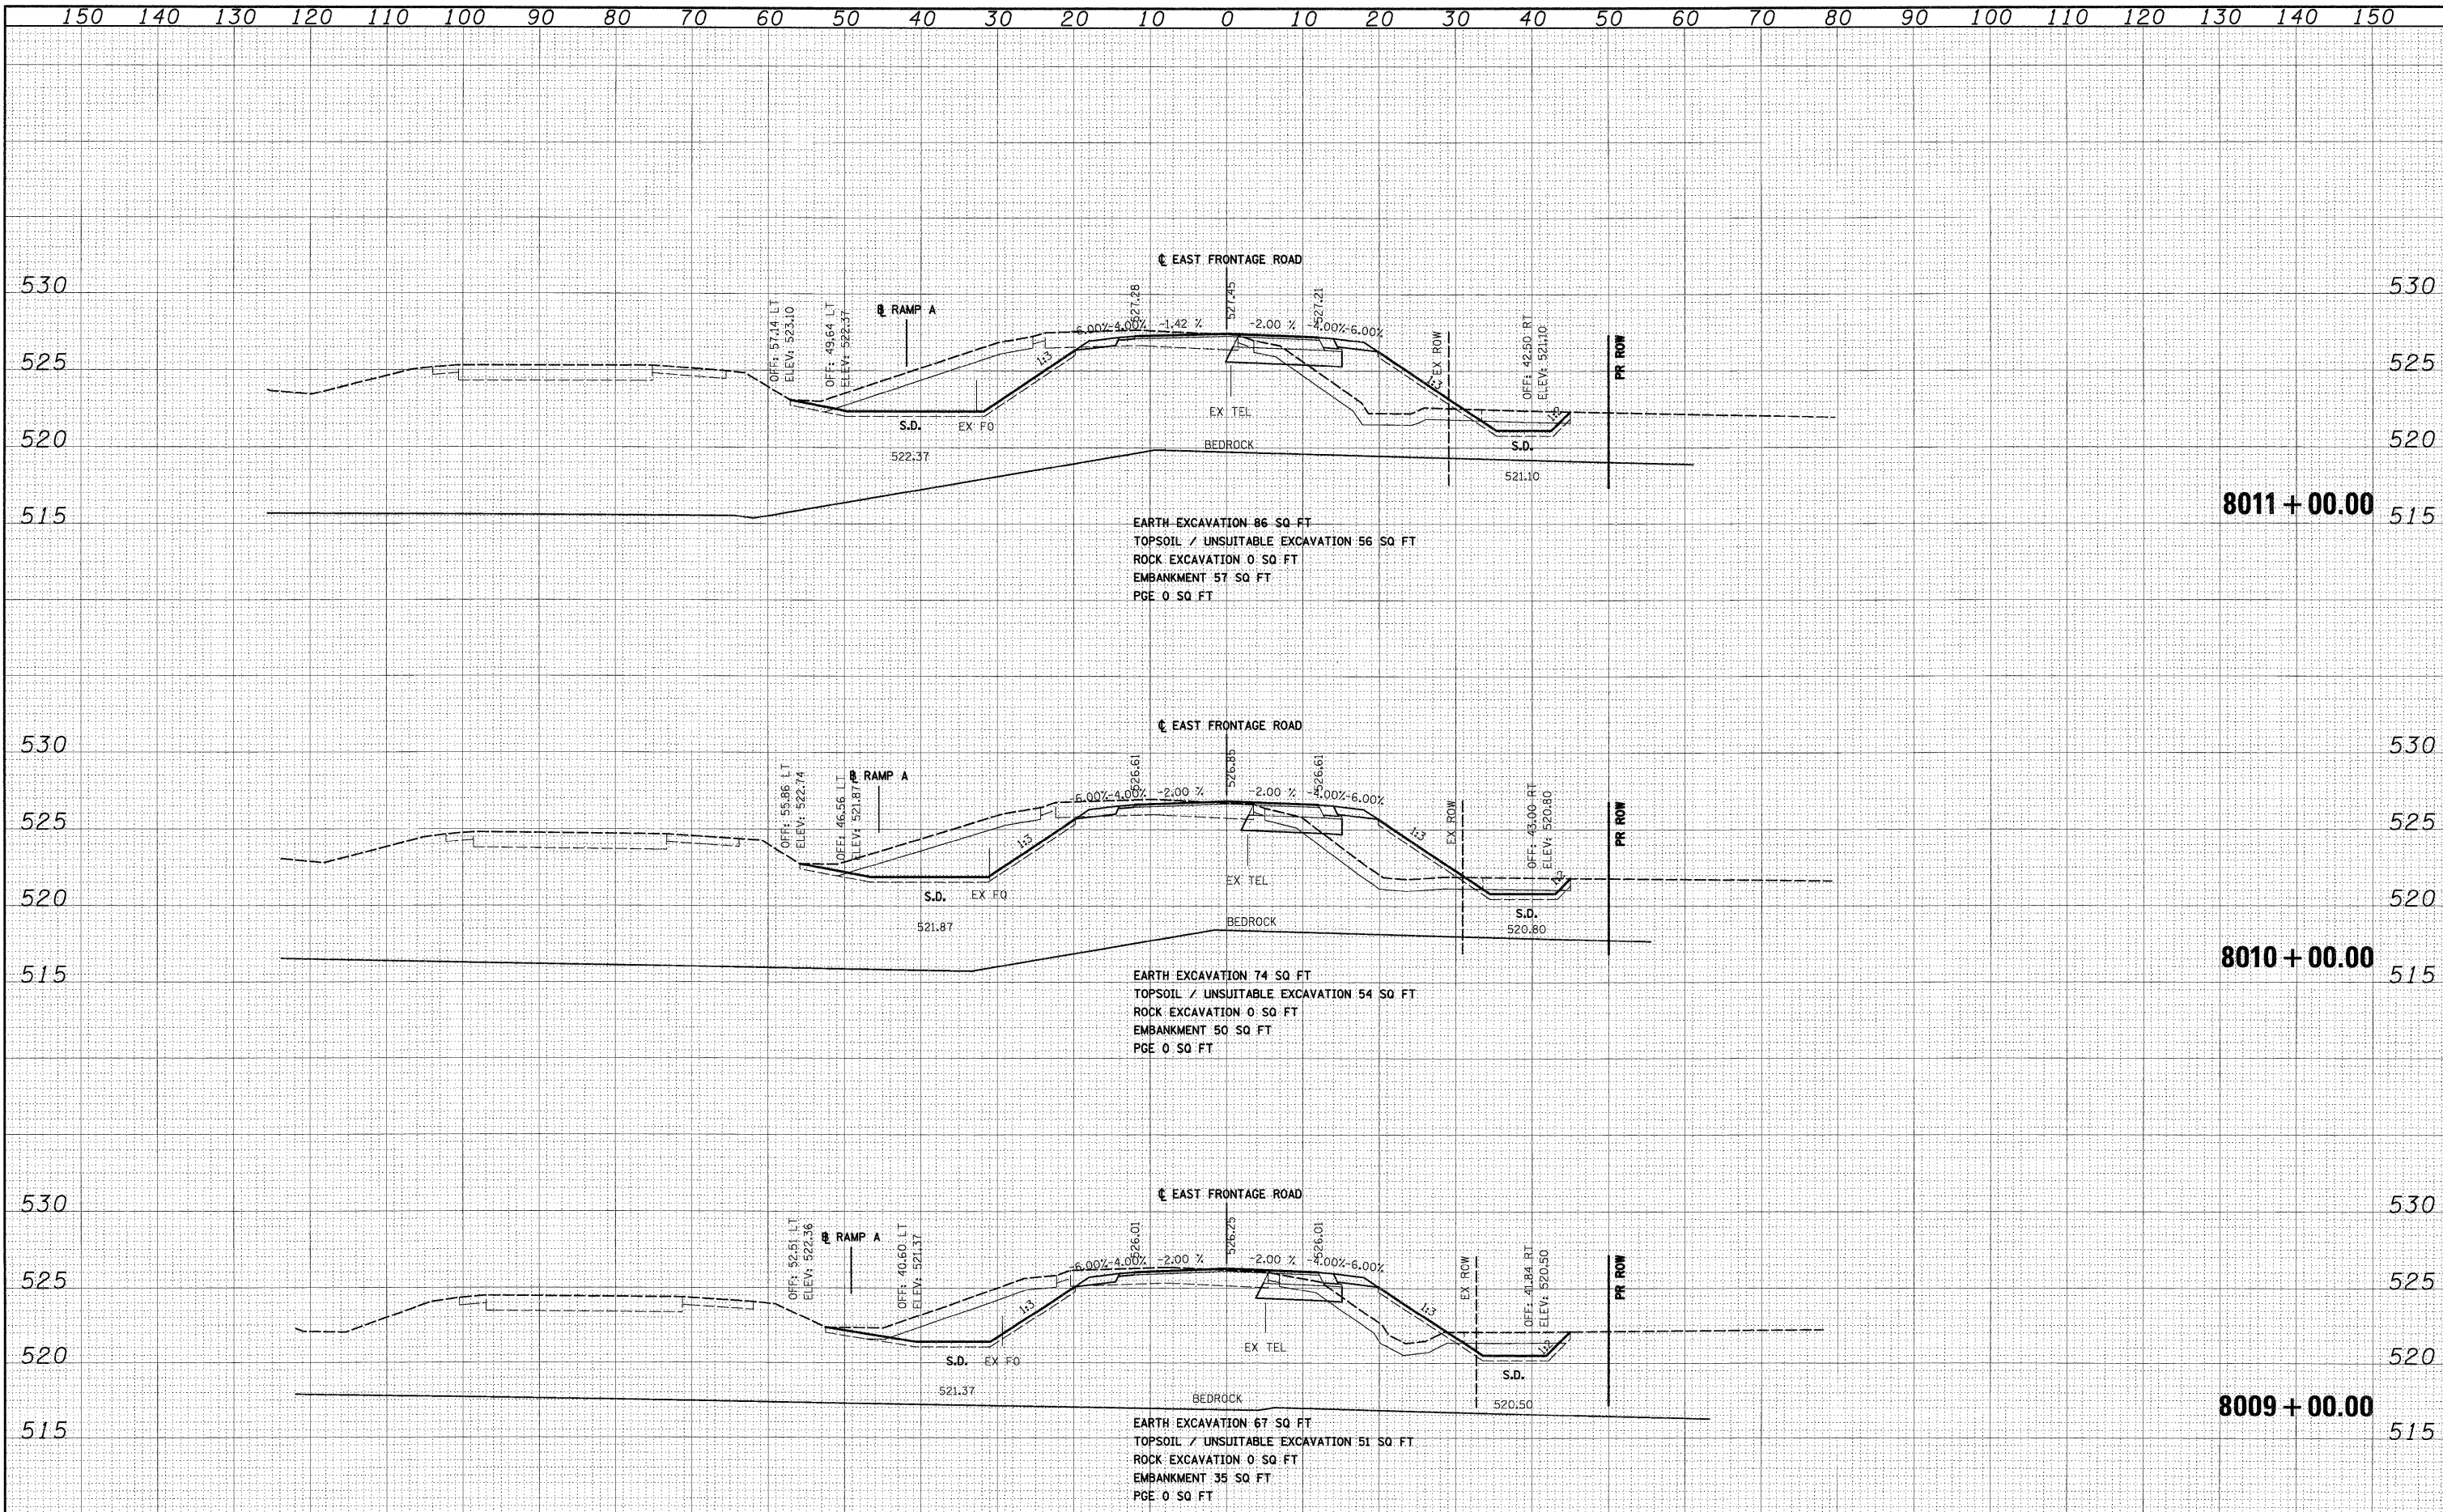


FILE NAME = D:\60C31-SHT-XSSH124.dgn	USER NAME = TKluegel	DESIGNED - TRK	REVISED -	STATE OF ILLINOIS DEPARTMENT OF TRANSPORTATION	EAST FRONTAGE ROAD	SCALE: 1"=10'H; 1"=5'V SHEET NO. 5 OF 30 SHEETS STA. 8009+00.00 TO STA. 8011+00.00	F.A.I. RTE. 55	SECTION (99-1&2)AC-3	COUNTY WILL	TOTAL SHEETS 524	SHEET NO. 433	CONTRACT NO. 60C31	FED. ROAD DIST. NO. 1 ILLINOIS FED. AID PROJECT
--------------------------------------	----------------------	----------------	-----------	---	--------------------	--	----------------	----------------------	-------------	------------------	---------------	--------------------	---

FINAL

DATE	BY
SURVEYED	PLOTTED
NOTE BOOK	AREAS CHECKED
NO.	

DATE	BY
SURVEYED	PLOTTED
NOTE BOOK	AREAS CHECKED
NO.	

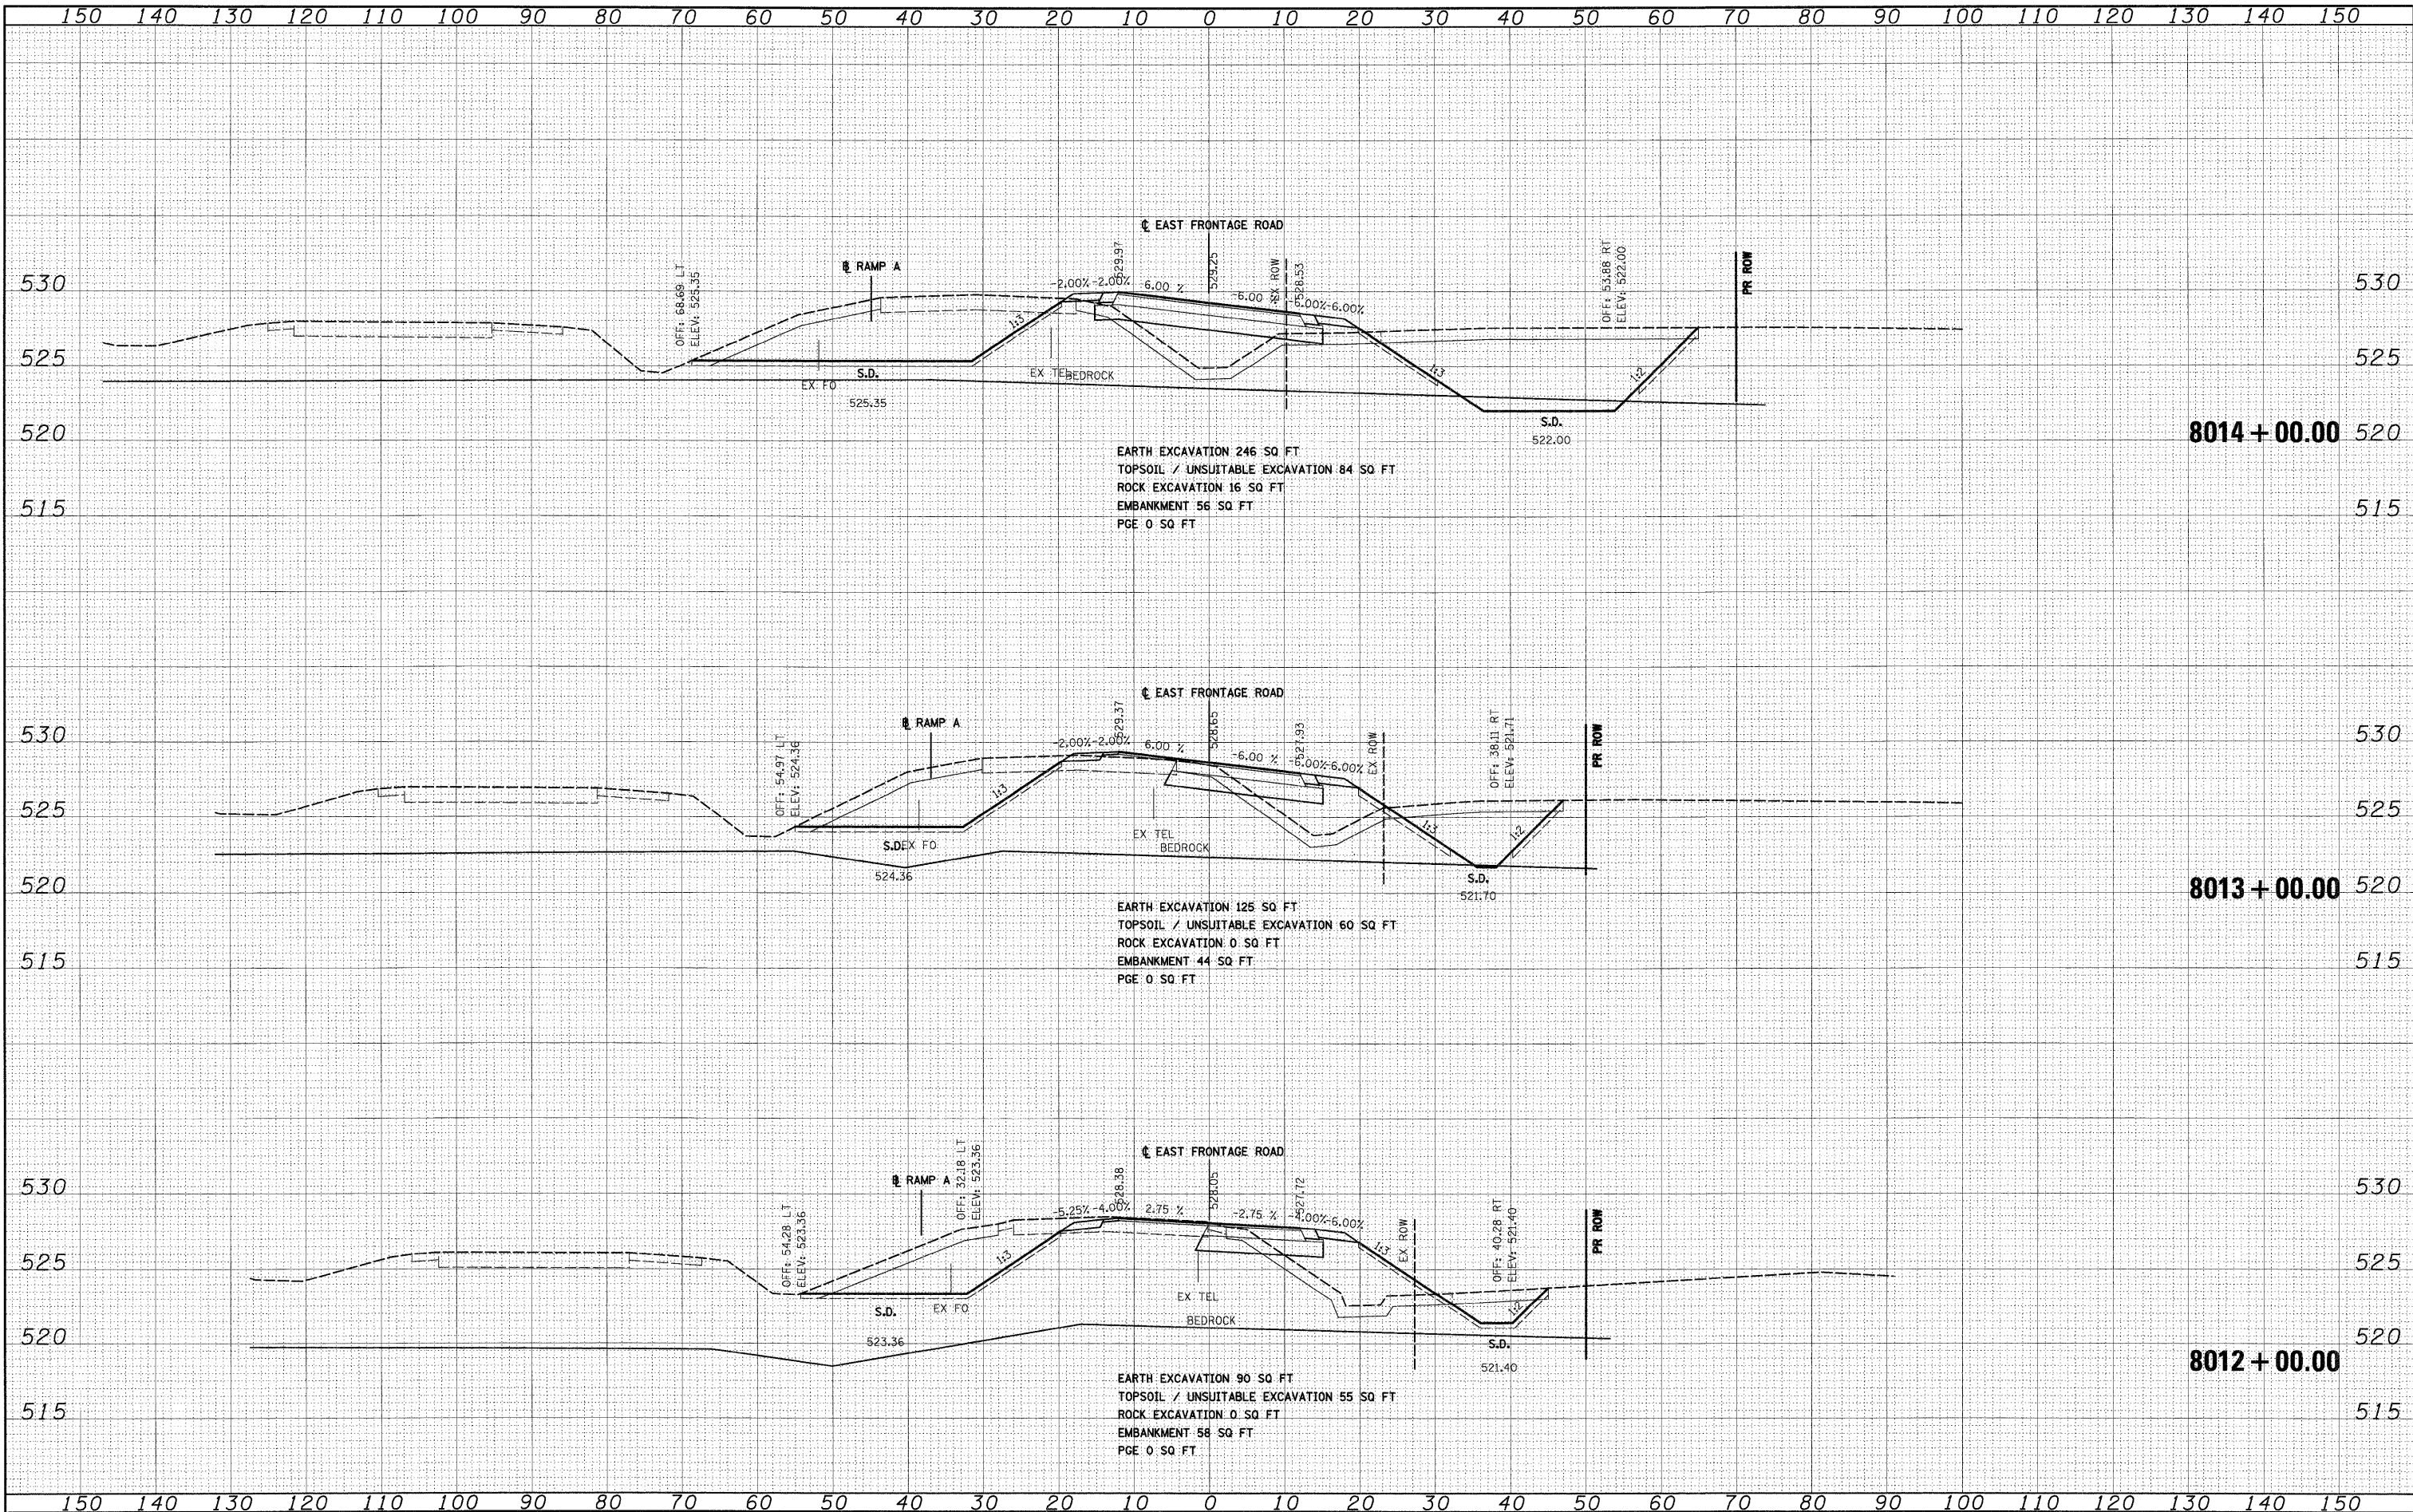


FILE NAME = D:\60C31-SHT-XSHT04.dgn	USER NAME = TKluergel	DESIGNED - TRK	REVISED -	STATE OF ILLINOIS DEPARTMENT OF TRANSPORTATION		EAST FRONTAGE ROAD		F.A.T. RTE. 55	SECTION (99-1&2)AC-3	COUNTY WILL	TOTAL SHEETS 524	SHEET NO. 434
PLOT SCALE = 1"=10'	DATE = 12/15/2009	DRAWN - TRK	REVISED -					SCALE: 1"=10'H; 1"=5'V SHEET NO. 6 OF 30 SHEETS		STA. 8012+00.00 TO STA. 8014+00.00		
PLOT DATE = 12/15/2009	DATE = 12/18/09	CHECKED - DLT	REVISED -					FED. ROAD DIST. NO. 1		ILLINOIS FED. AID PROJECT		
		DATE = 12/18/09	REVISED -					CONTRACT NO. 60C31				

FINAL

FINAL	SURVEYED	BY	DATE
SURVEY	PLOTTED		
NOTE BOOK	REVISIONS		
NO.	AREAS CHECKED		


ORIGINAL	SURVEYED	BY	DATE
SURVEY	PLOTTED		
NOTE BOOK	REVISIONS		
NO.	AREAS CHECKED		

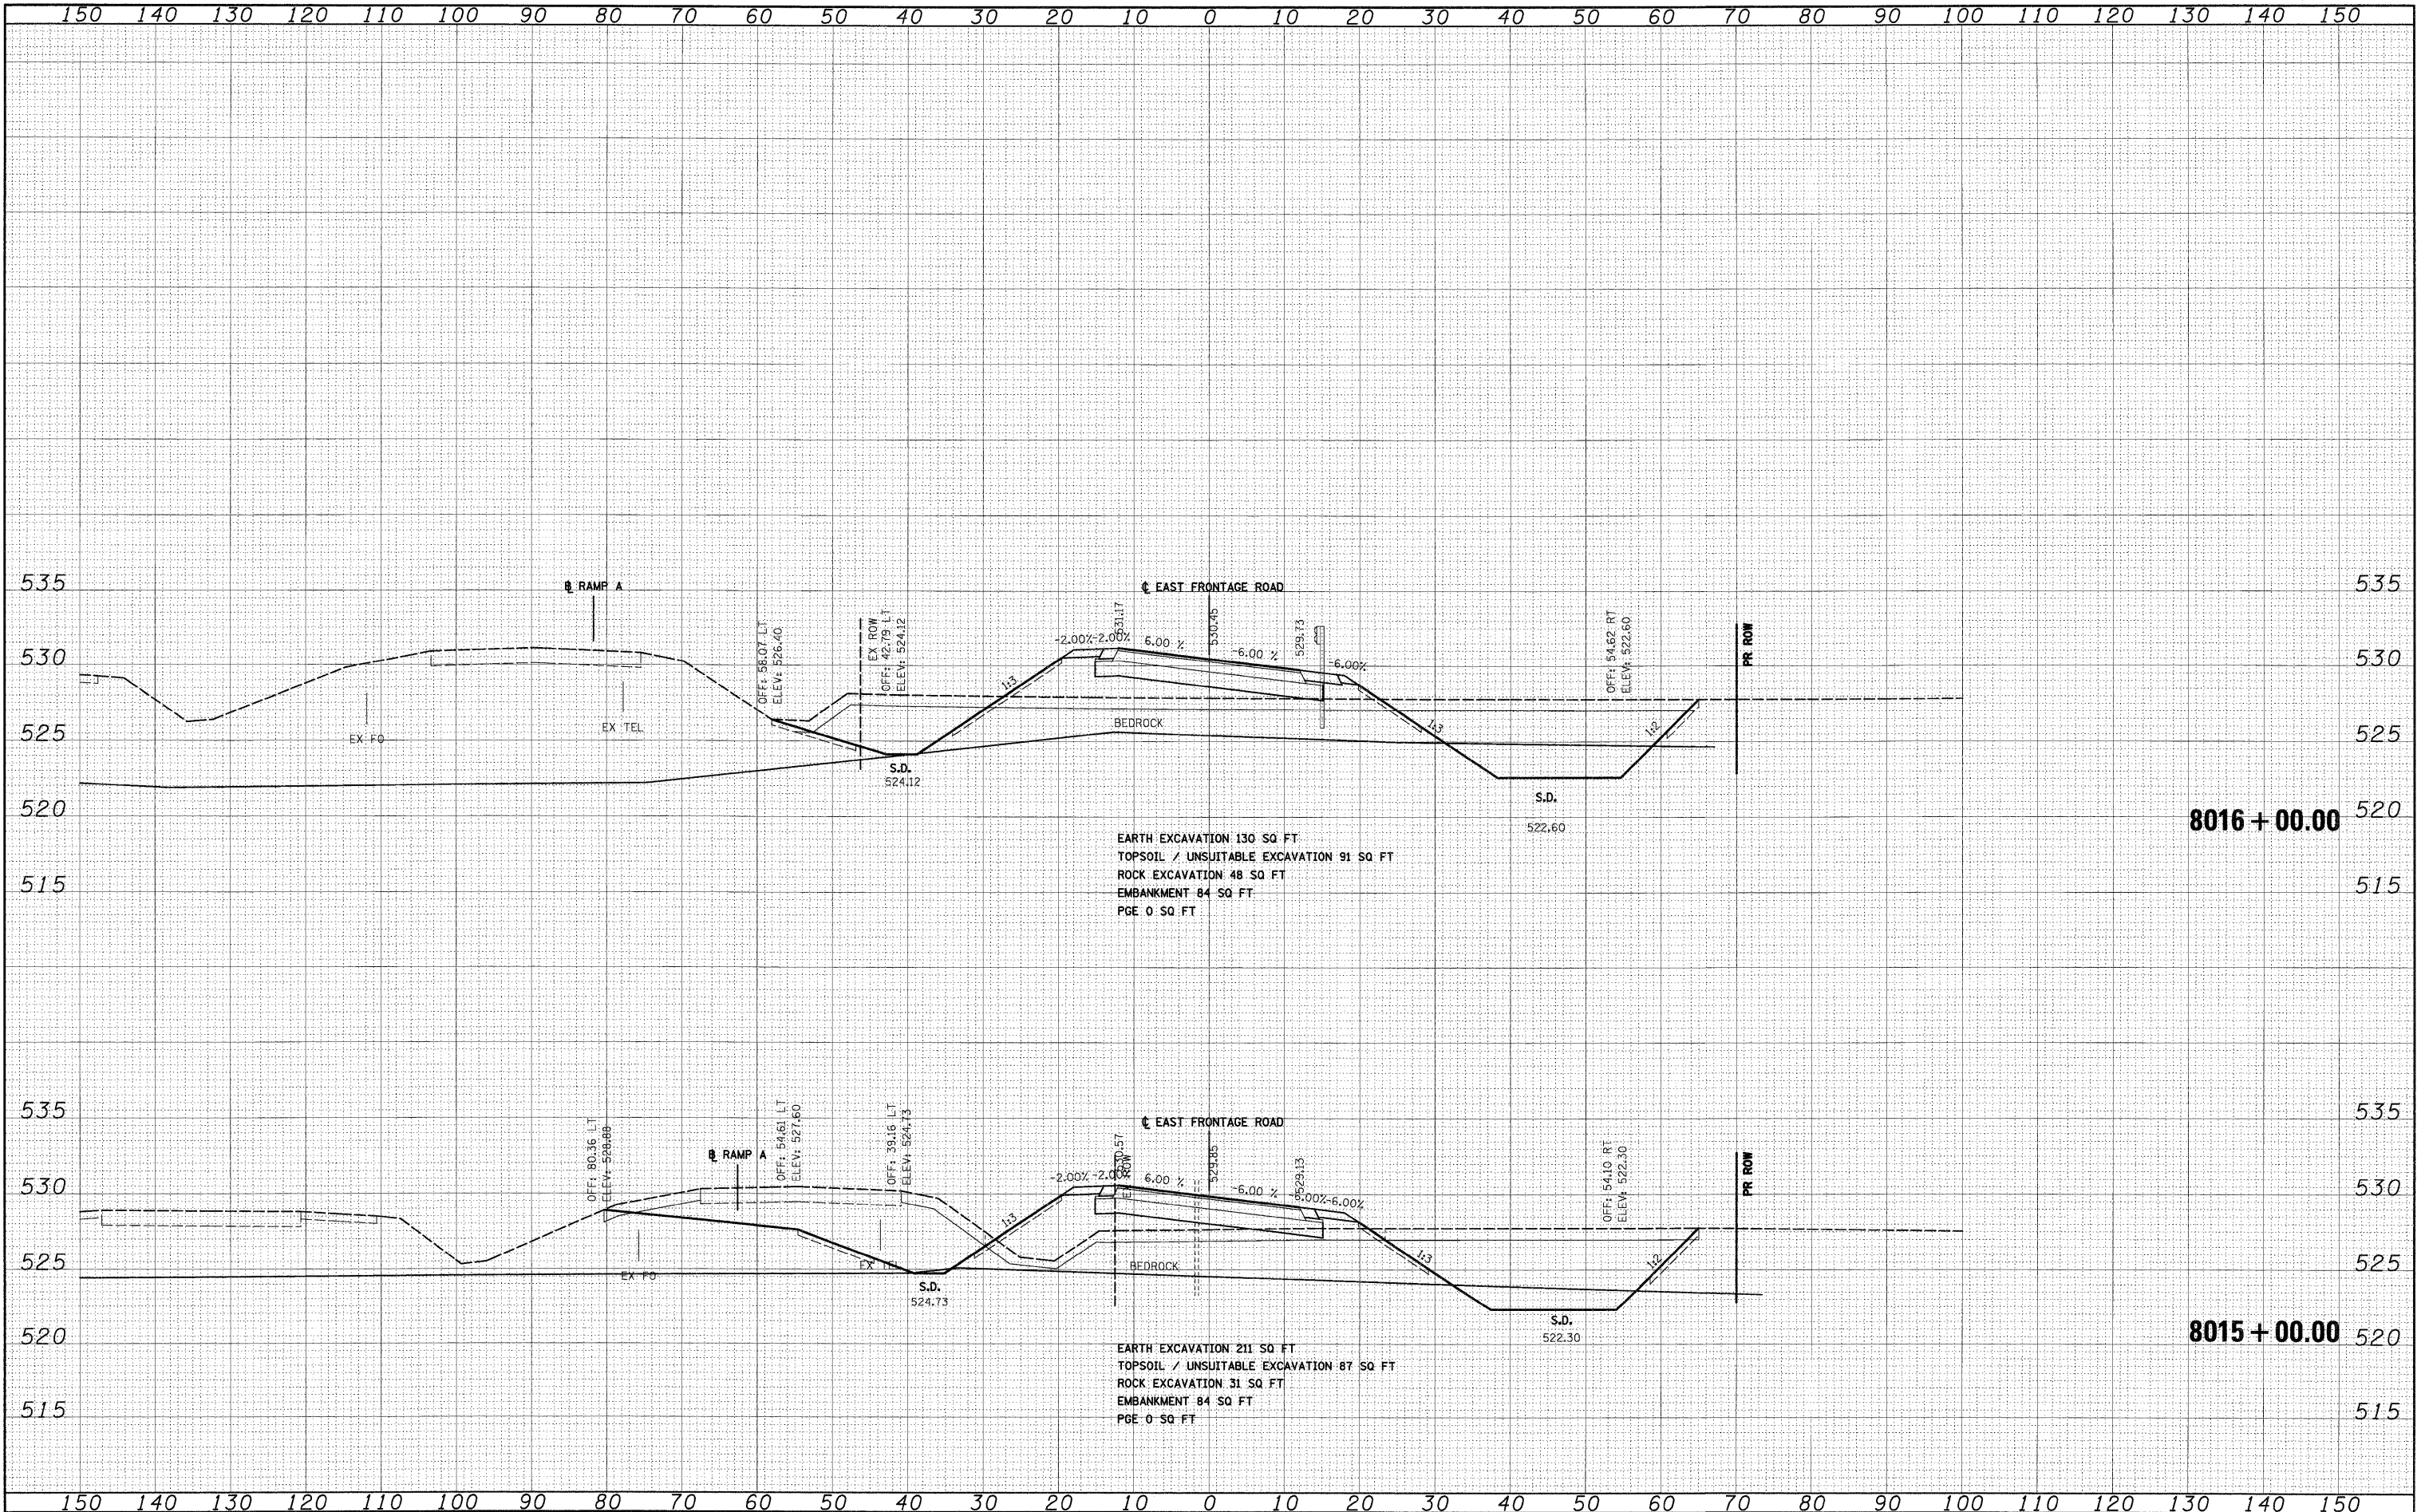

FILE NAME = D:\62C31-SHT-XSSH104.dgn	USER NAME = TKluegal	DESIGNED - TRK	REVISED -	STATE OF ILLINOIS DEPARTMENT OF TRANSPORTATION	EAST FRONTAGE ROAD	SCALE:1"=10'H;1"=5'V	SHEET NO. 7 OF 30 SHEETS	STA. 8015+00.00 TO STA. 8016+00.00	F.A.I	SECTION	COUNTY	TOTAL	SHEET
		DRAWN - TRK	REVISED -						RTE.			SHEETS	NO.
	PLOT SCALE = 1:10	CHECKED - DLT	REVISED -						55	(99-1&2)AC-3	WILL	524	435
	PLOT DATE = 12/15/2009	DATE - 12/18/09	REVISED -						CONTRACT NO. 60C31				
									FED. ROAD DIST. NO. 1 ILLINOIS FED. AID PROJECT				

FINAL	SURVEYED	BY	DATE
NO.	NO.	NO.	NO.
NO.	NO.	NO.	NO.
NO.	NO.	NO.	NO.

ORIGINAL	SURVEYED	BY	DATE
NO.	NO.	NO.	NO.
NO.	NO.	NO.	NO.
NO.	NO.	NO.	NO.

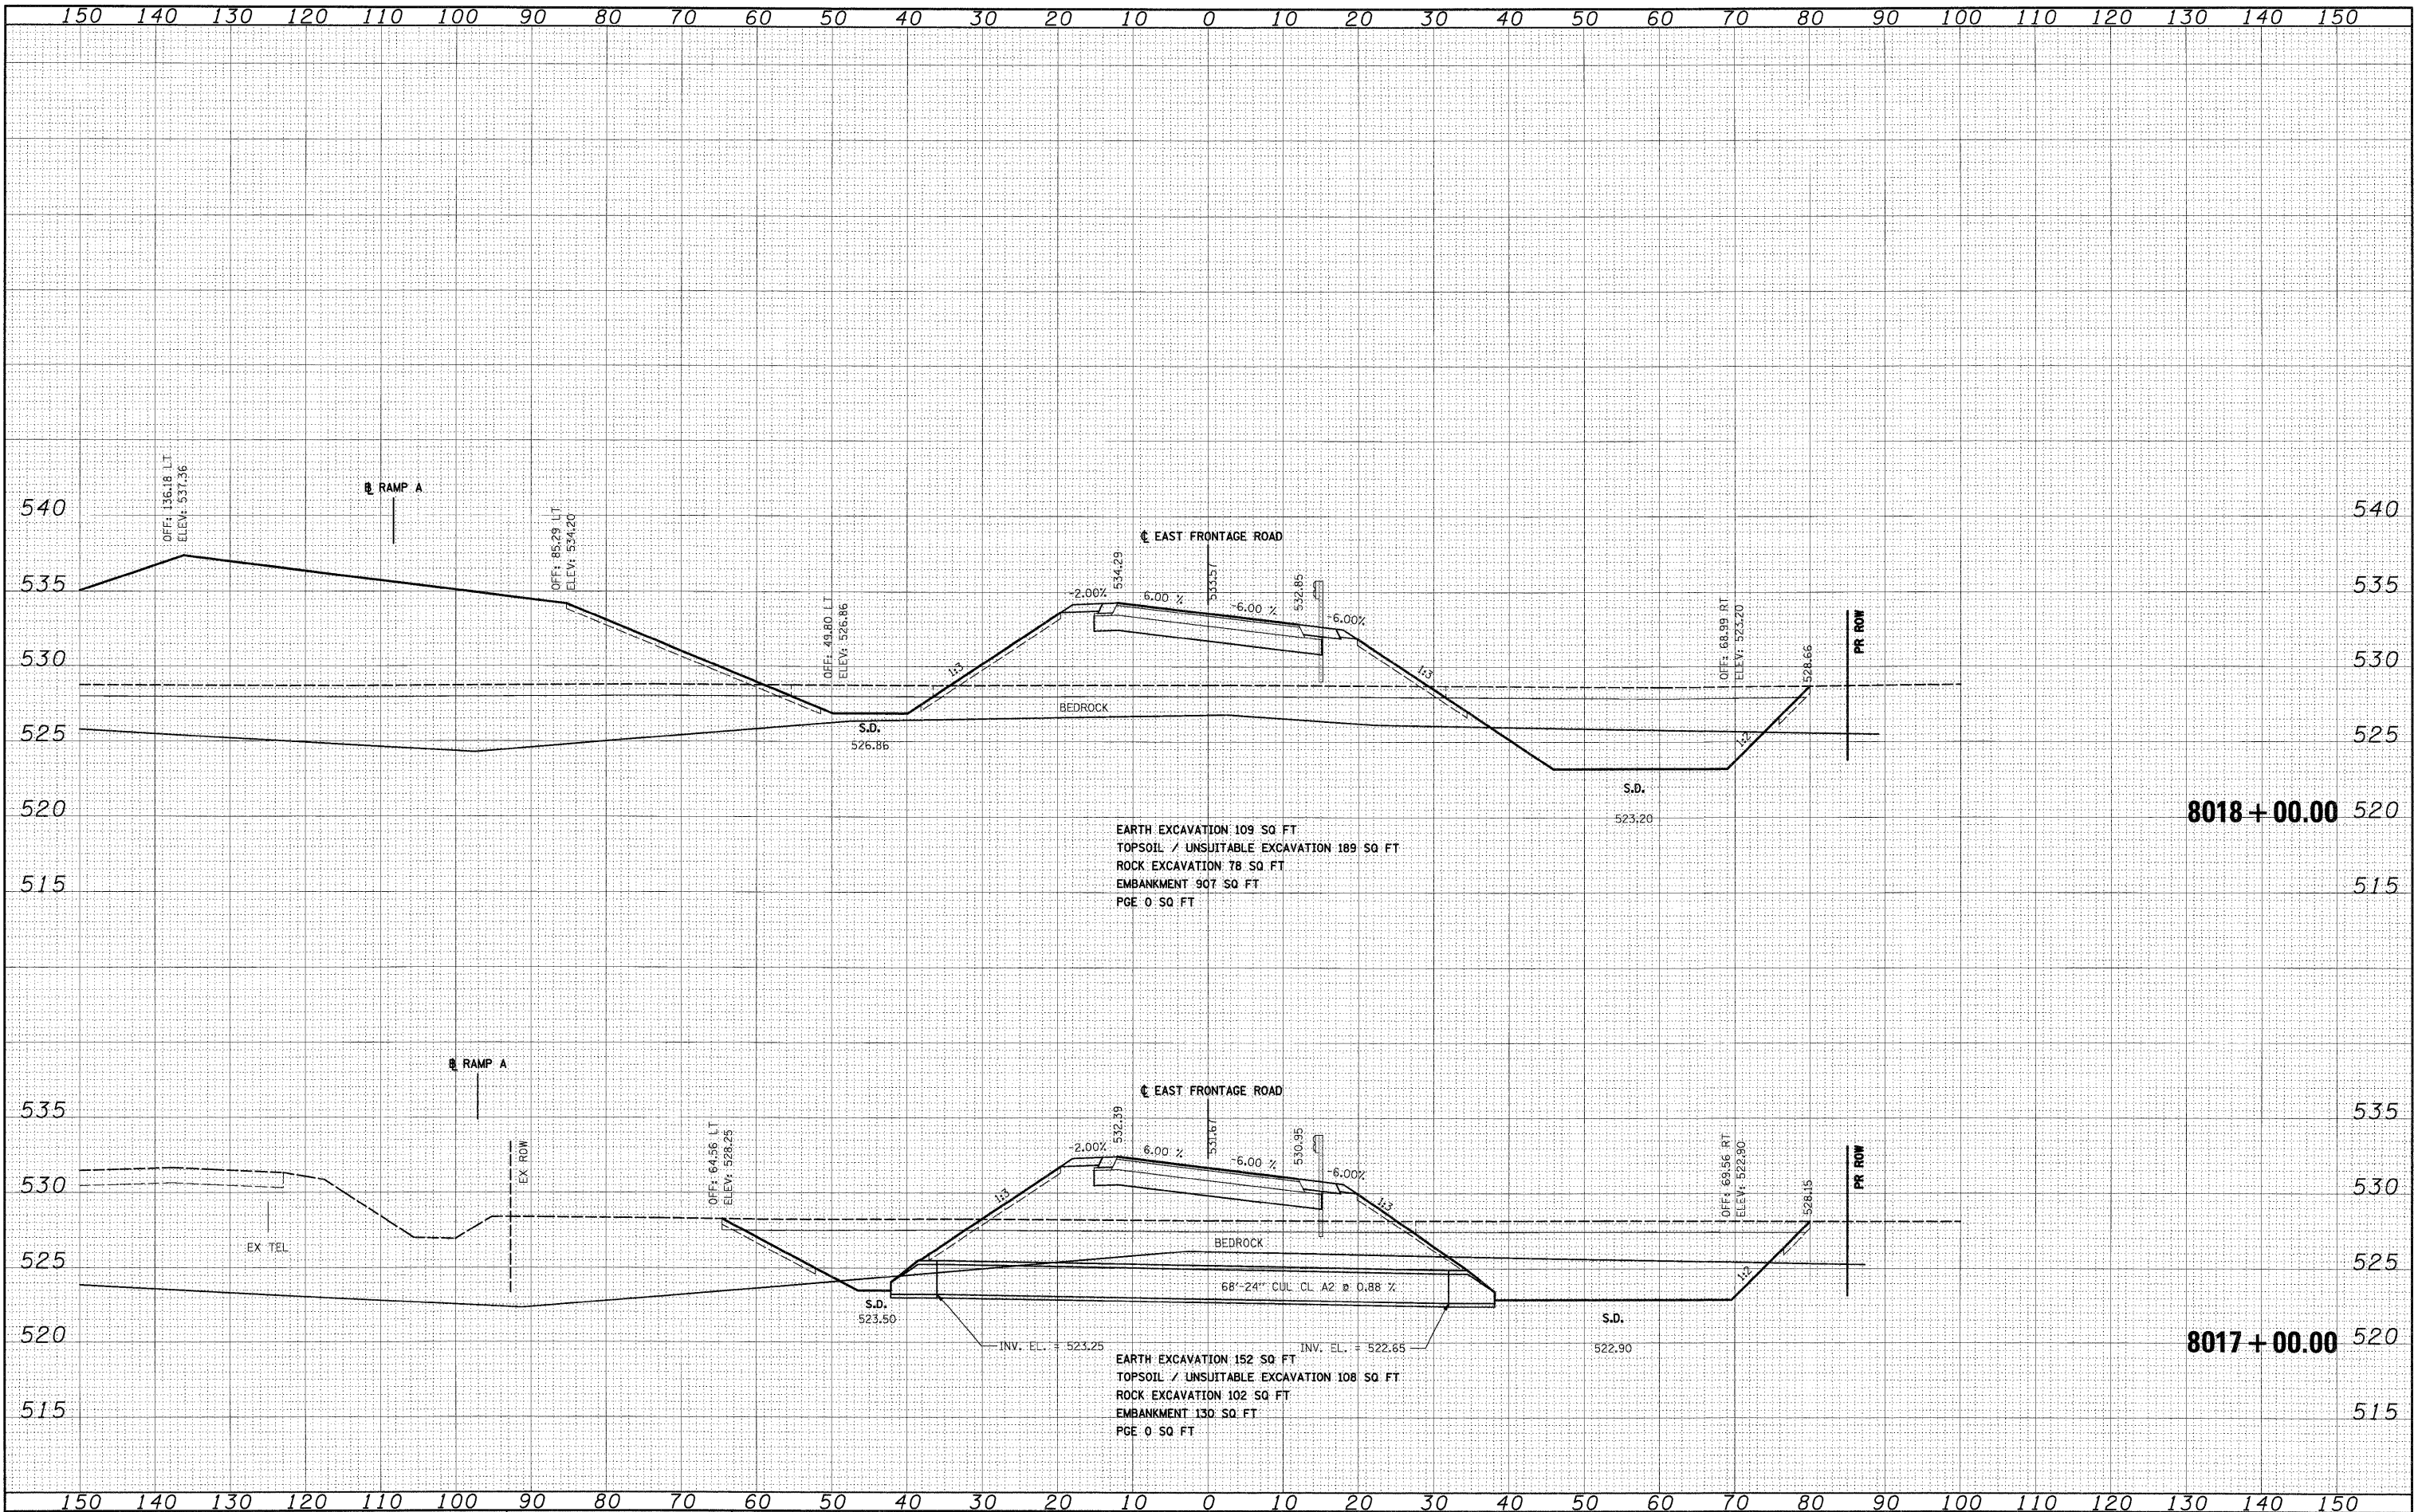


FILE NAME = D:\60C31-SHT-XSSHT04.dgn	USER NAME = TKluqgnl	DESIGNED - TRK	REVISED -	STATE OF ILLINOIS DEPARTMENT OF TRANSPORTATION	EAST FRONTAGE ROAD	SCALE: 1"=10'H; 1"=5'V SHEET NO. 8 OF 30 SHEETS STA. 8017+00.00 TO STA. 8018+00.00	F.A.T. RTE.	SECTION	COUNTY	TOTAL SHEETS	SHEET NO.
		DRAWN - TRK	REVISED -				55	(99-1&2)AC-3	WILL	524	436
	PLOT SCALE = 1:10	CHECKED - DLT	REVISED -				CONTRACT NO. 60C31				
	PLOT DATE = 12/15/2009	DATE = 12/18/09	REVISED -				FED. ROAD DIST. NO. 1 ILLINOIS FED. AID PROJECT				

FINAL	SURVEYED	BY	DATE
NO.	PLOTTED		
NO.	NOTE BOOK		
NO.	AREAS		
NO.	AREAS CHECKED		

ORIGINAL	SURVEYED	BY	DATE
NO.	PLOTTED		
NO.	NOTE BOOK		
NO.	AREAS		
NO.	AREAS CHECKED		

McDonough Associates Inc.
Engineers/Architects
100 East Randolph Street, Chicago, Illinois 60601

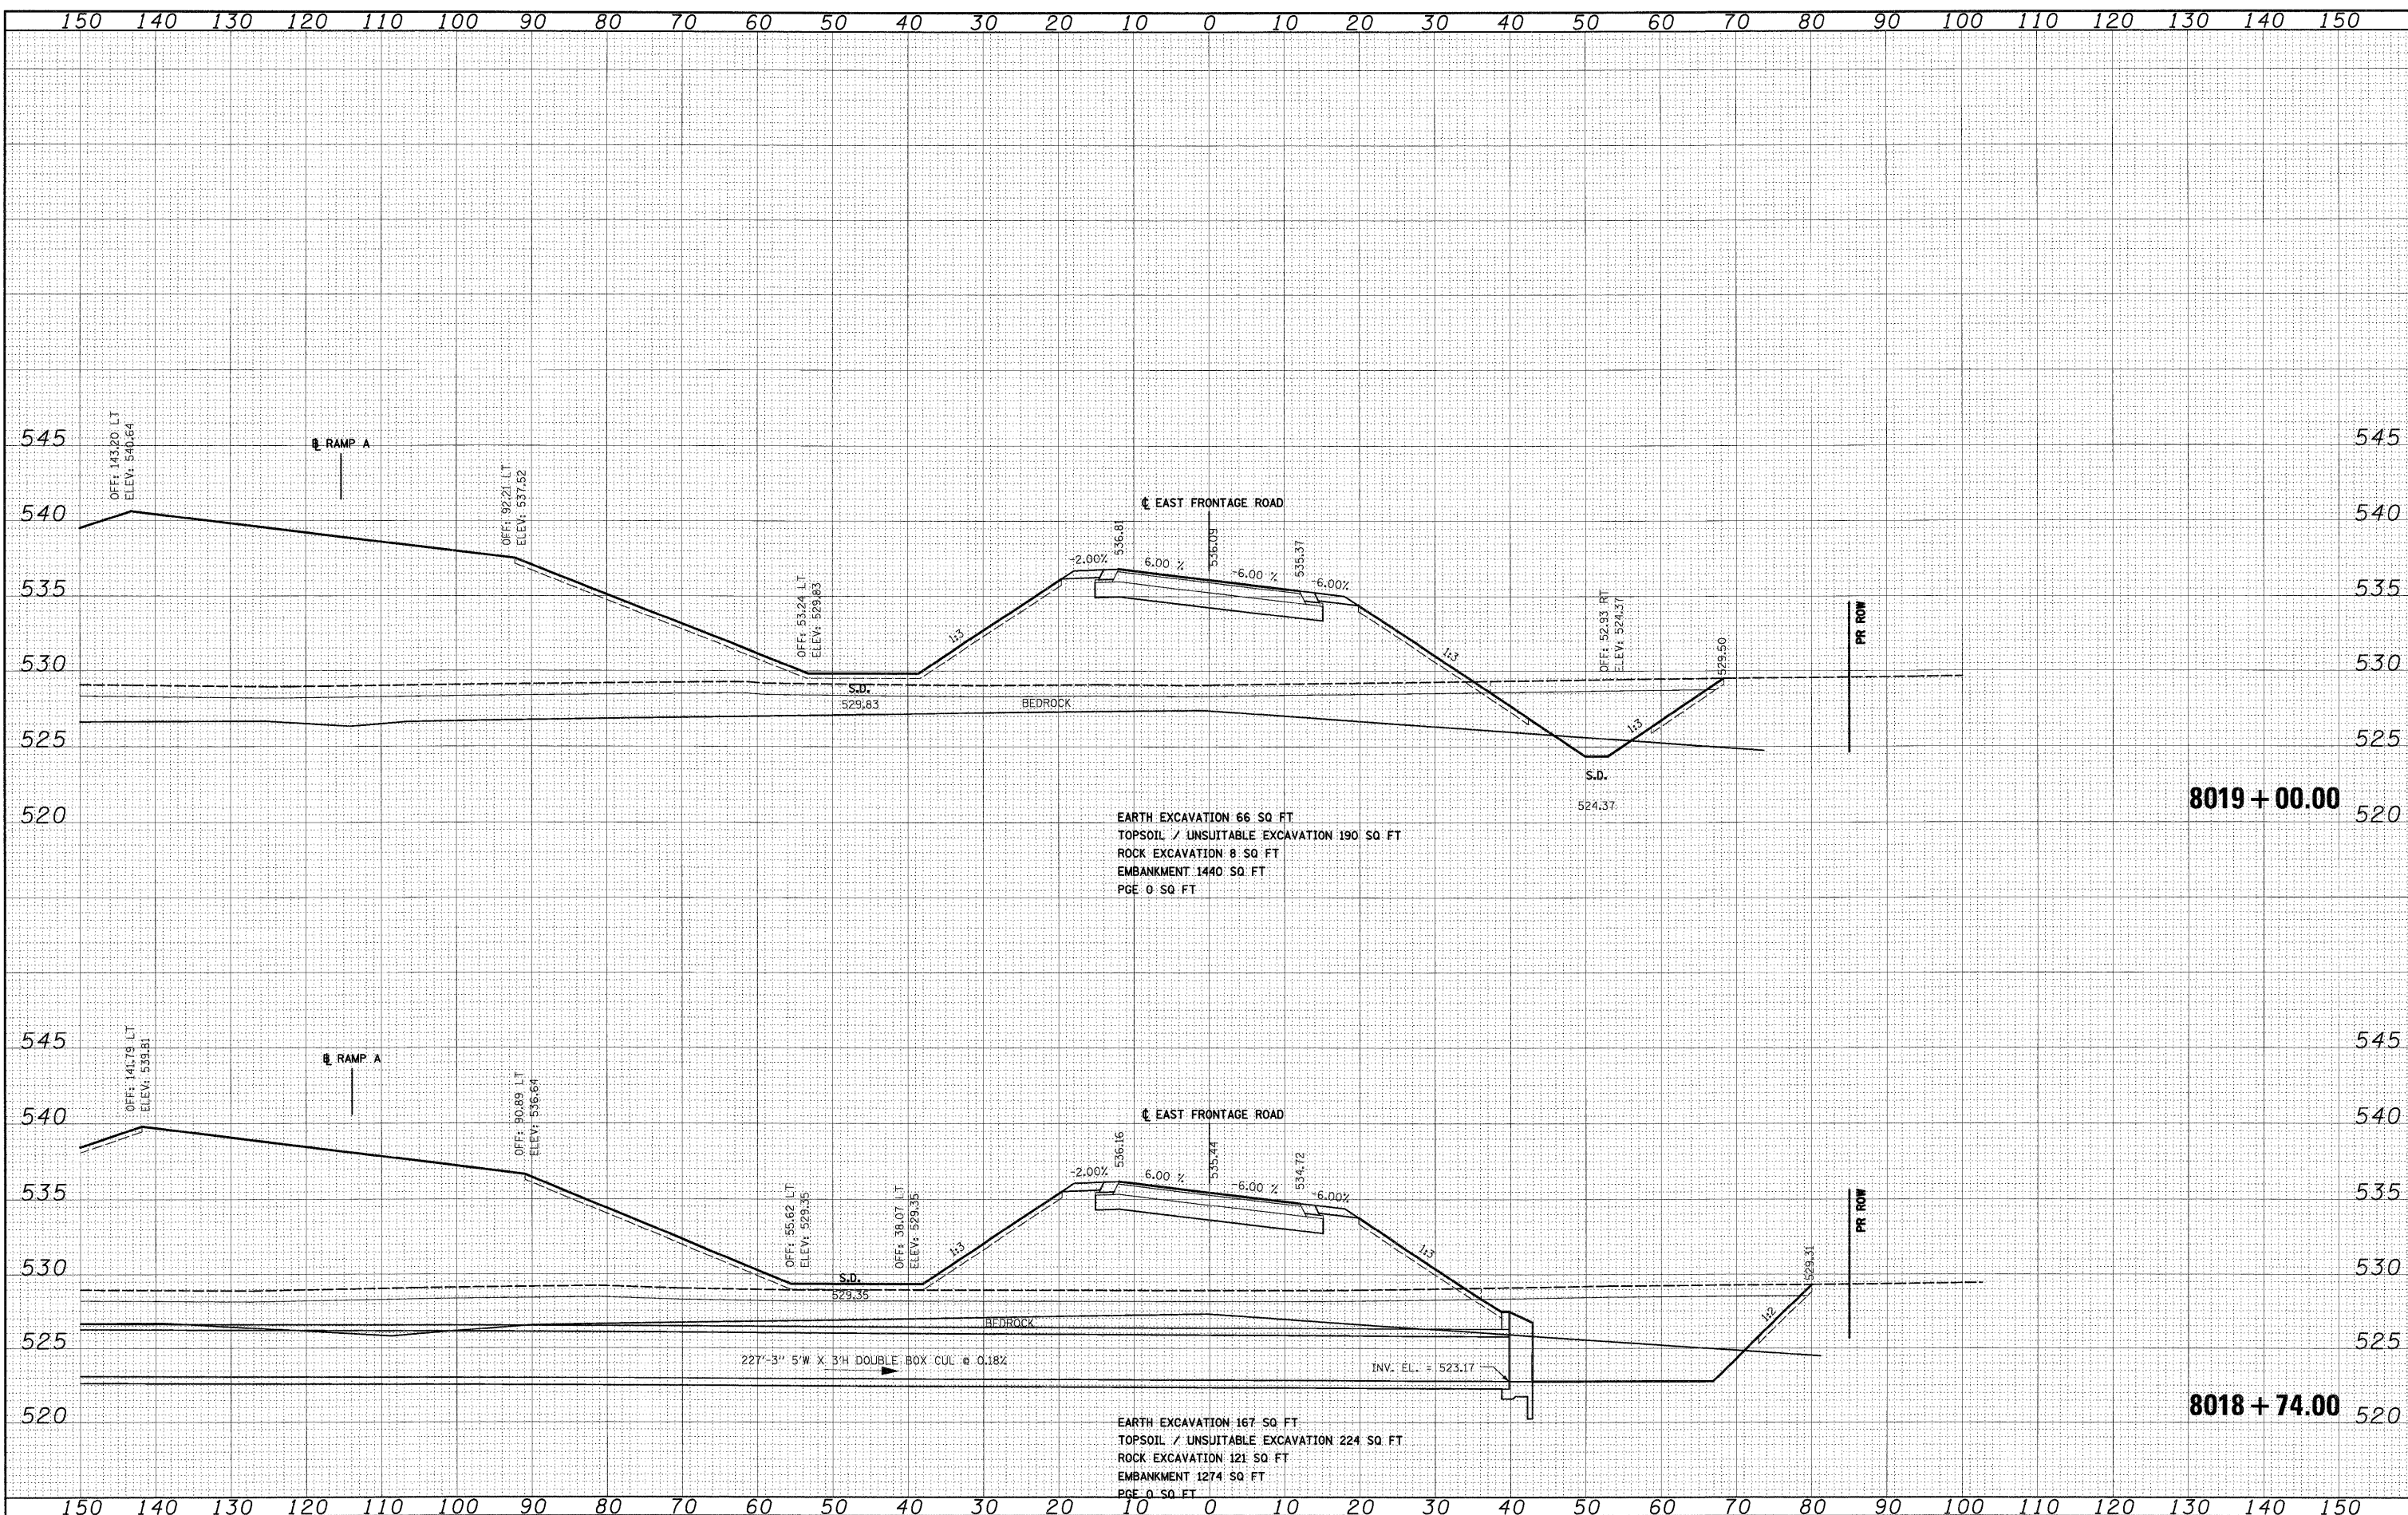


FILE NAME = D162C31-SHT-XSSH04.dgn	USER NAME = TKluegel	DESIGNED - TRK	REVISED -	STATE OF ILLINOIS DEPARTMENT OF TRANSPORTATION	EAST FRONTAGE ROAD	F.A.I RTE.	SECTION	COUNTY	TOTAL SHEETS	SHEET NO.
	PLOT SCALE = 1:10	DRAWN - TRK	REVISED -			55	(99-1&2)AC-3	WILL	524	437
	PLOT DATE = 12/15/2009	CHECKED - DLT	REVISED -			CONTRACT NO. 60C31				
				SCALE:1"=10'H;1"=5'V	SHEET NO. 9 OF 30 SHEETS	STA. 8018+74.00 TO STA. 8019+00.00		FED. ROAD DIST. NO. 1 ILLINOIS FED. AID PROJECT		

FINAL

FINAL	SURVEYED	BY	DATE
SURVEY	PLOTTED		
NOTE BOOK	DATE		
AREAS	AREAS		
CHECKED	CHECKED		
NO.	NO.		

ORIGINAL	SURVEYED	BY	DATE
SURVEY	PLOTTED		
NOTE BOOK	DATE		
AREAS	AREAS		
CHECKED	CHECKED		
NO.	NO.		

McDonough Associates Inc.
Engineers / Architects
100 East Randolph Street, Chicago, Illinois 60601

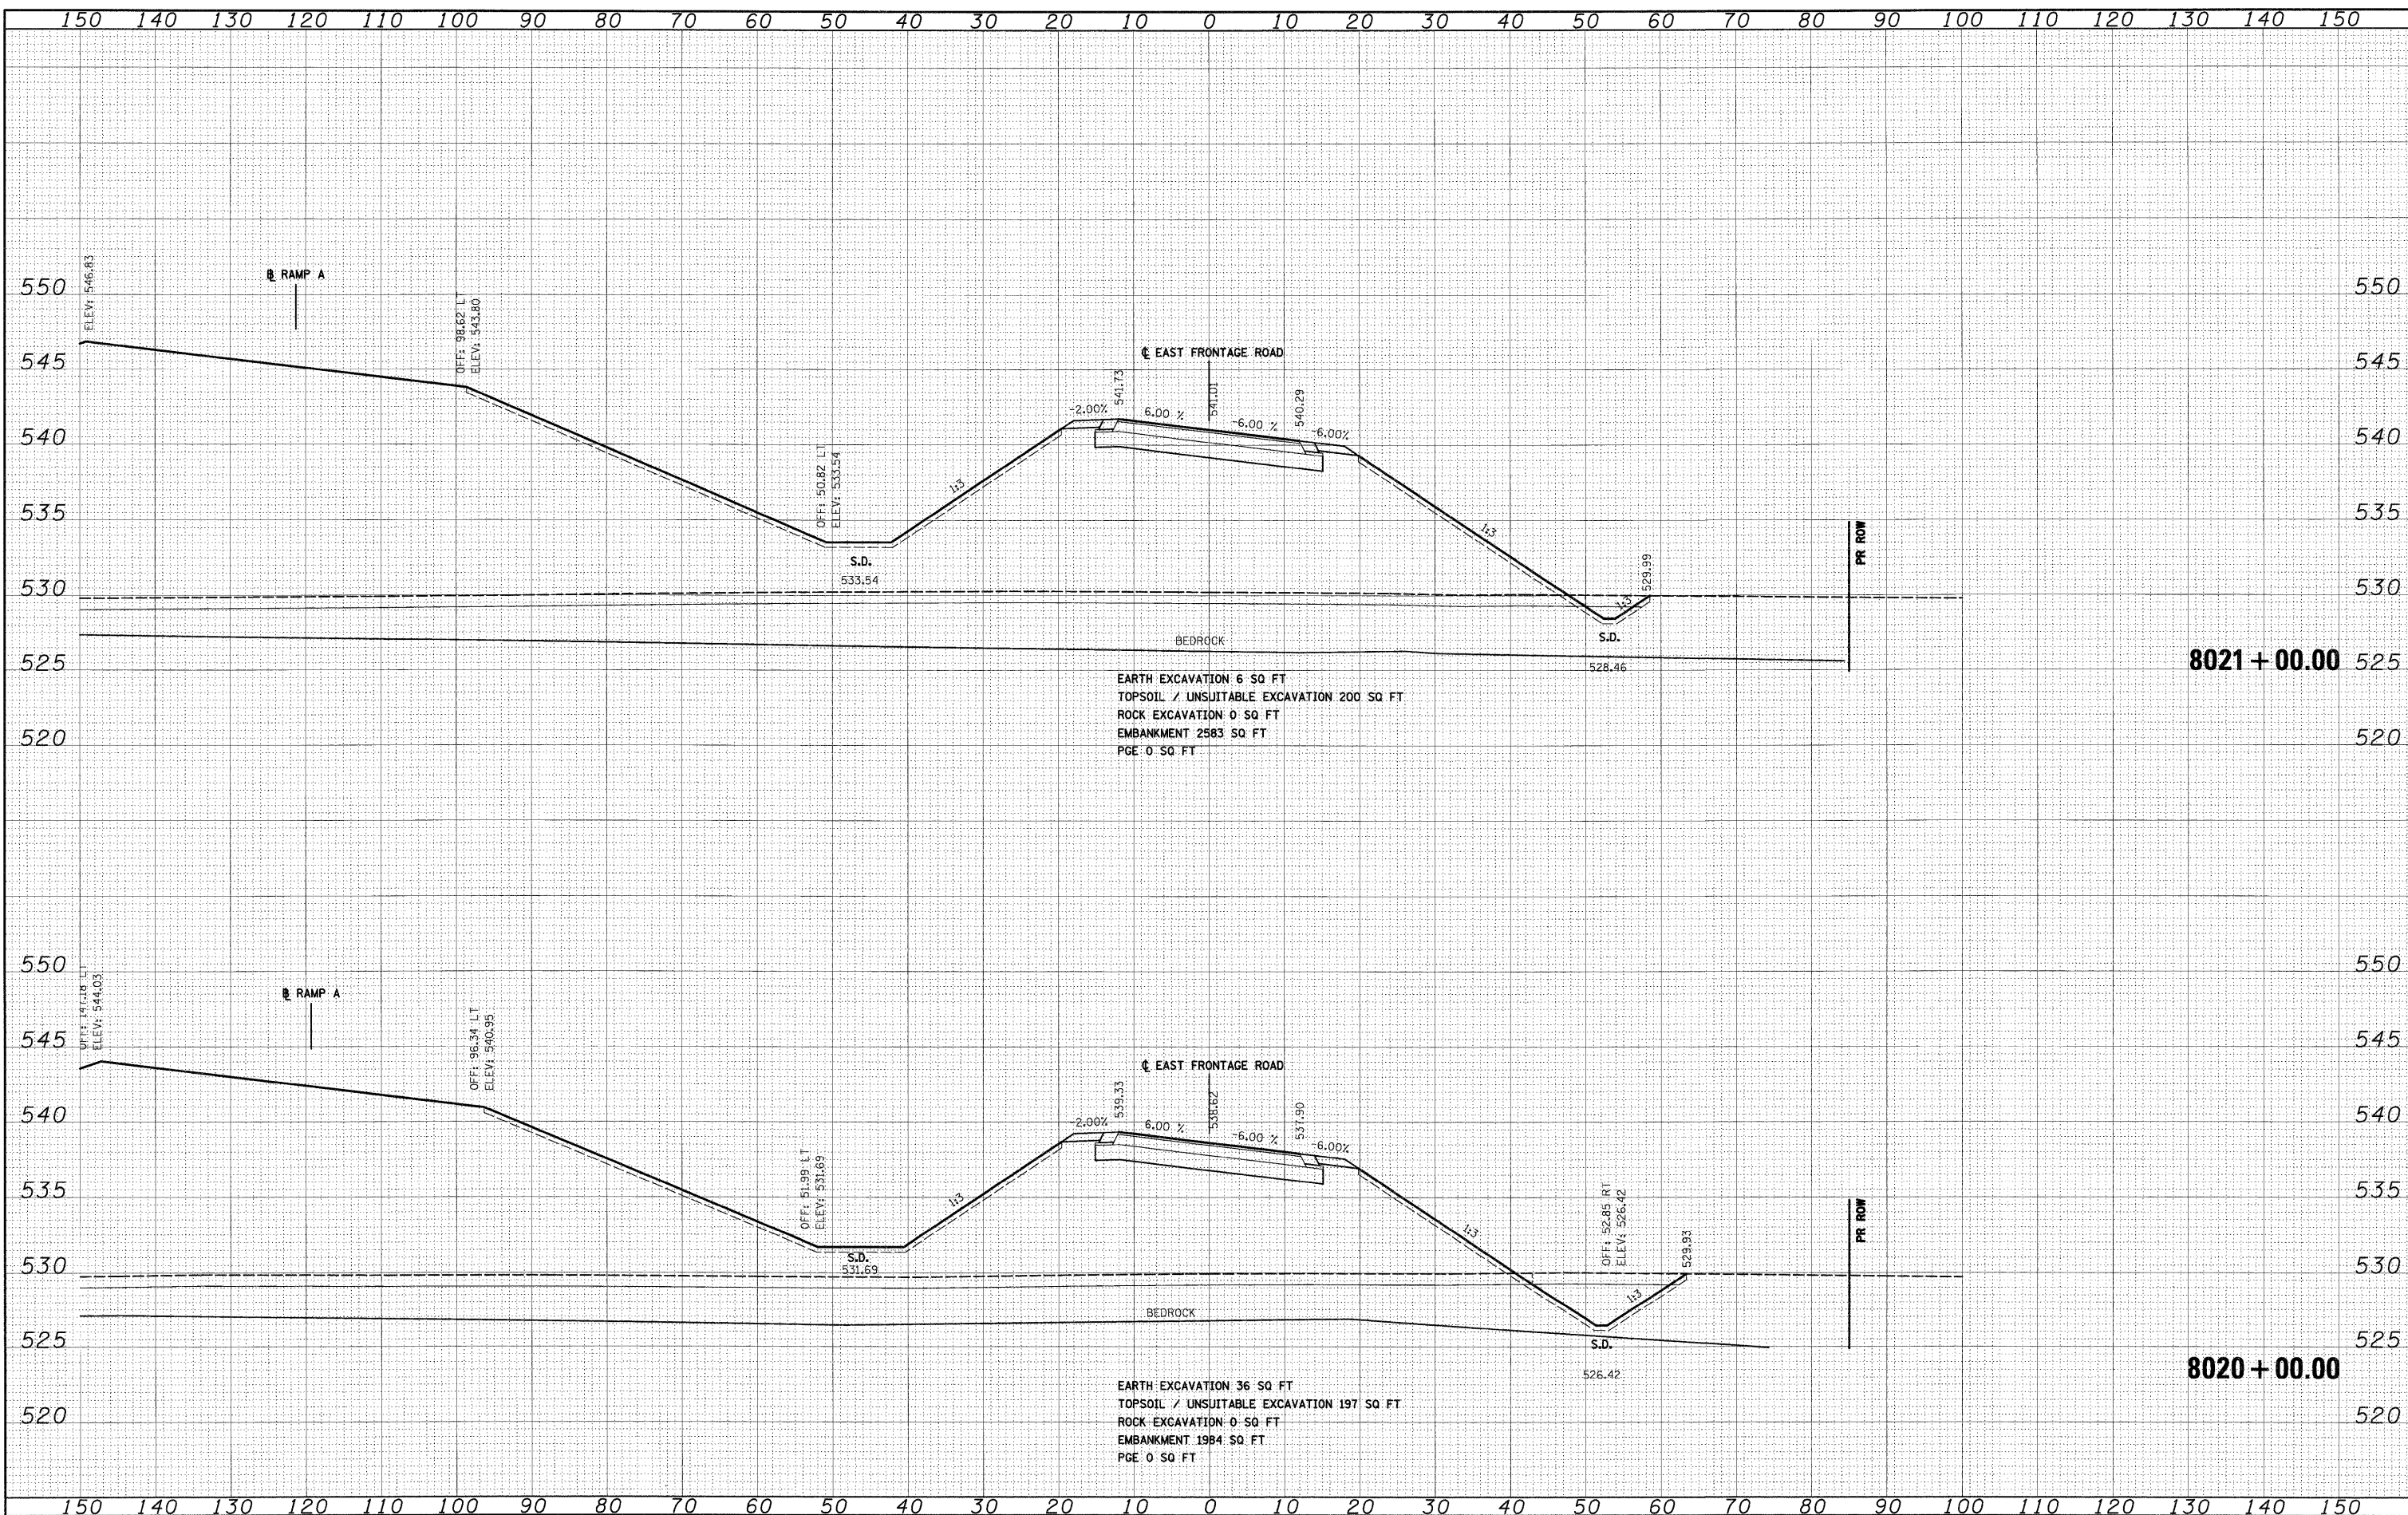

FILE NAME = D:\60C31-SHT-XSSH104.dgn	USER NAME = TKLuega	DESIGNED - TRK	REVISED -	STATE OF ILLINOIS DEPARTMENT OF TRANSPORTATION	EAST FRONTAGE ROAD	SCALE: 1"=10'H; 1"=5' V SHEET NO. 10 OF 30 SHEETS STA. 8020+00.00 TO STA. 8021+00.00	F.A.1 RTE. 55	SECTION (99-1&2)AC-3	COUNTY WILL	TOTAL SHEETS 524	SHEET NO. 438
PLOT SCALE = 1:10	CHECKED - DLT	REVIS	REVISED -				CONTRACT NO. 60C31				
PLOT DATE = 12/15/2009	DATE - 12/18/09	REVISED -	REVISED -				FED. ROAD DIST. NO. 1 ILLINOIS FED. AID PROJECT				

FINAL

ORIGINAL SURVEY		BY _____ DATE _____
NOTE BOOK	SURVEYED PLOTTED _____ TEMPLATE _____	
NO.	AREAS _____ AREAS CHECKED _____	

FILE NAME =
D160C31-SHT-XSSHT04.dgn

USER NAME = TKluegel
PLOT SCALE = 1:10
PLOT DATE = 12/15/2009

DESIGNED - TRK	REVISED -
DRAWN - TRK	REVISED -
CHECKED - DLT	REVISED -
DATE - 12/18/09	REVISED -



**STATE OF ILLINOIS
DEPARTMENT OF TRANSPORTATION**

EAST FRONTAGE ROAD

SCALE: 1"=10'H; 1"=5'V	SHEET NO. 11 OF 30 SHEETS	STA. 8022+00.00 TO STA. 8023+00.00
------------------------	---------------------------	------------------------------------


F.A.I. RTE.	SECTION	COUNTY	TOTAL SHEETS	SHEET NO.
55	(99-1&2)AC-3	WILL	524	439
CONTRACT NO.			60C31	
FED. ROAD DIST. NO. 1	ILLINOIS FED. AID PROJECT			

FINAL

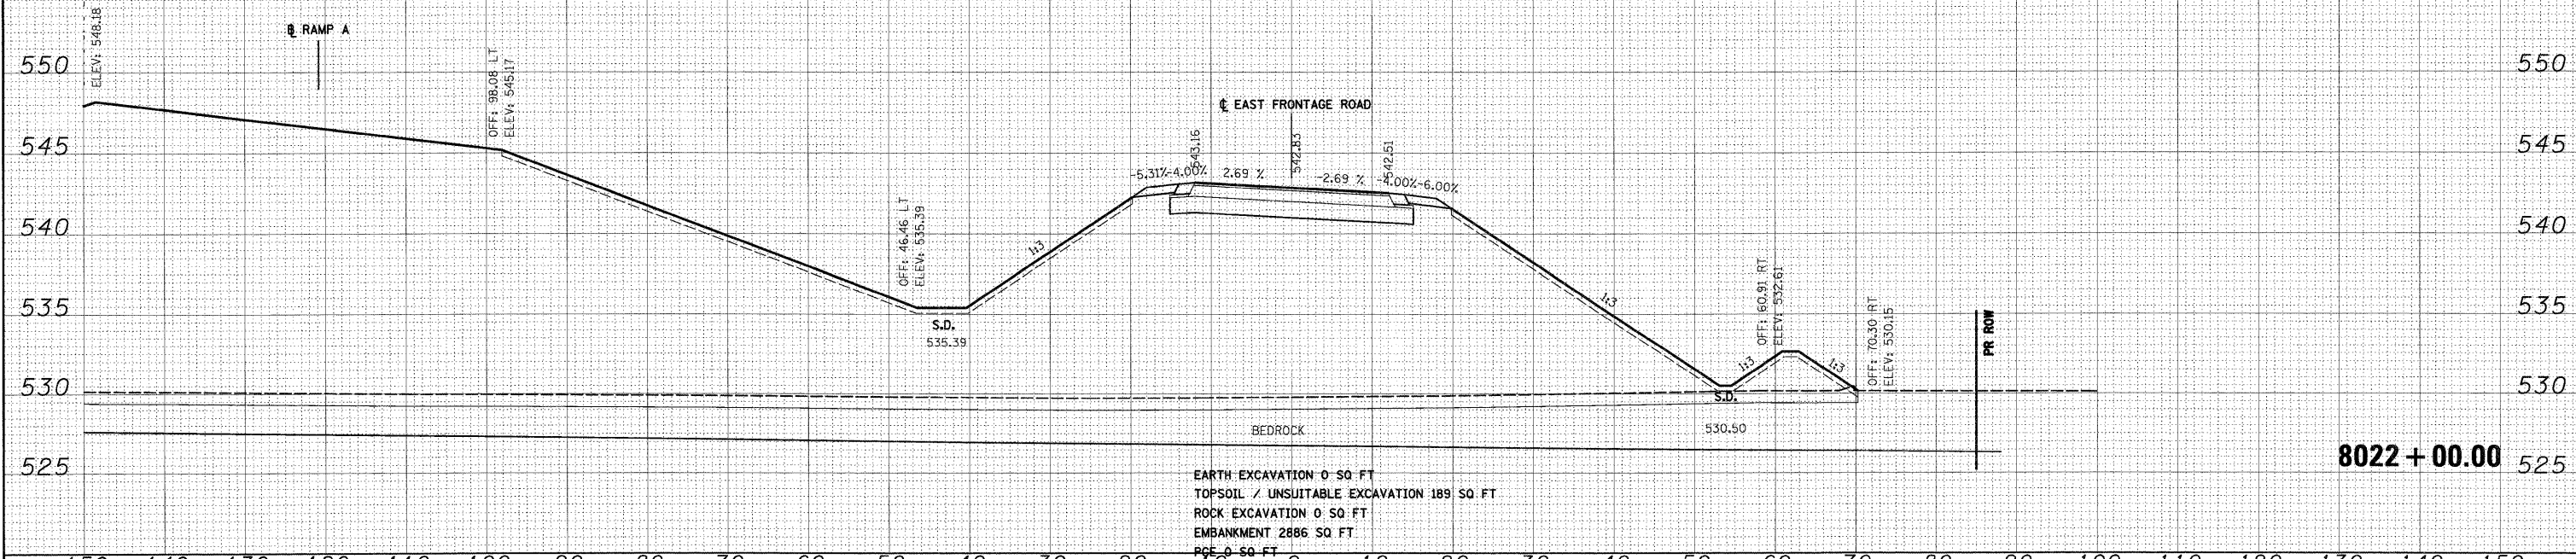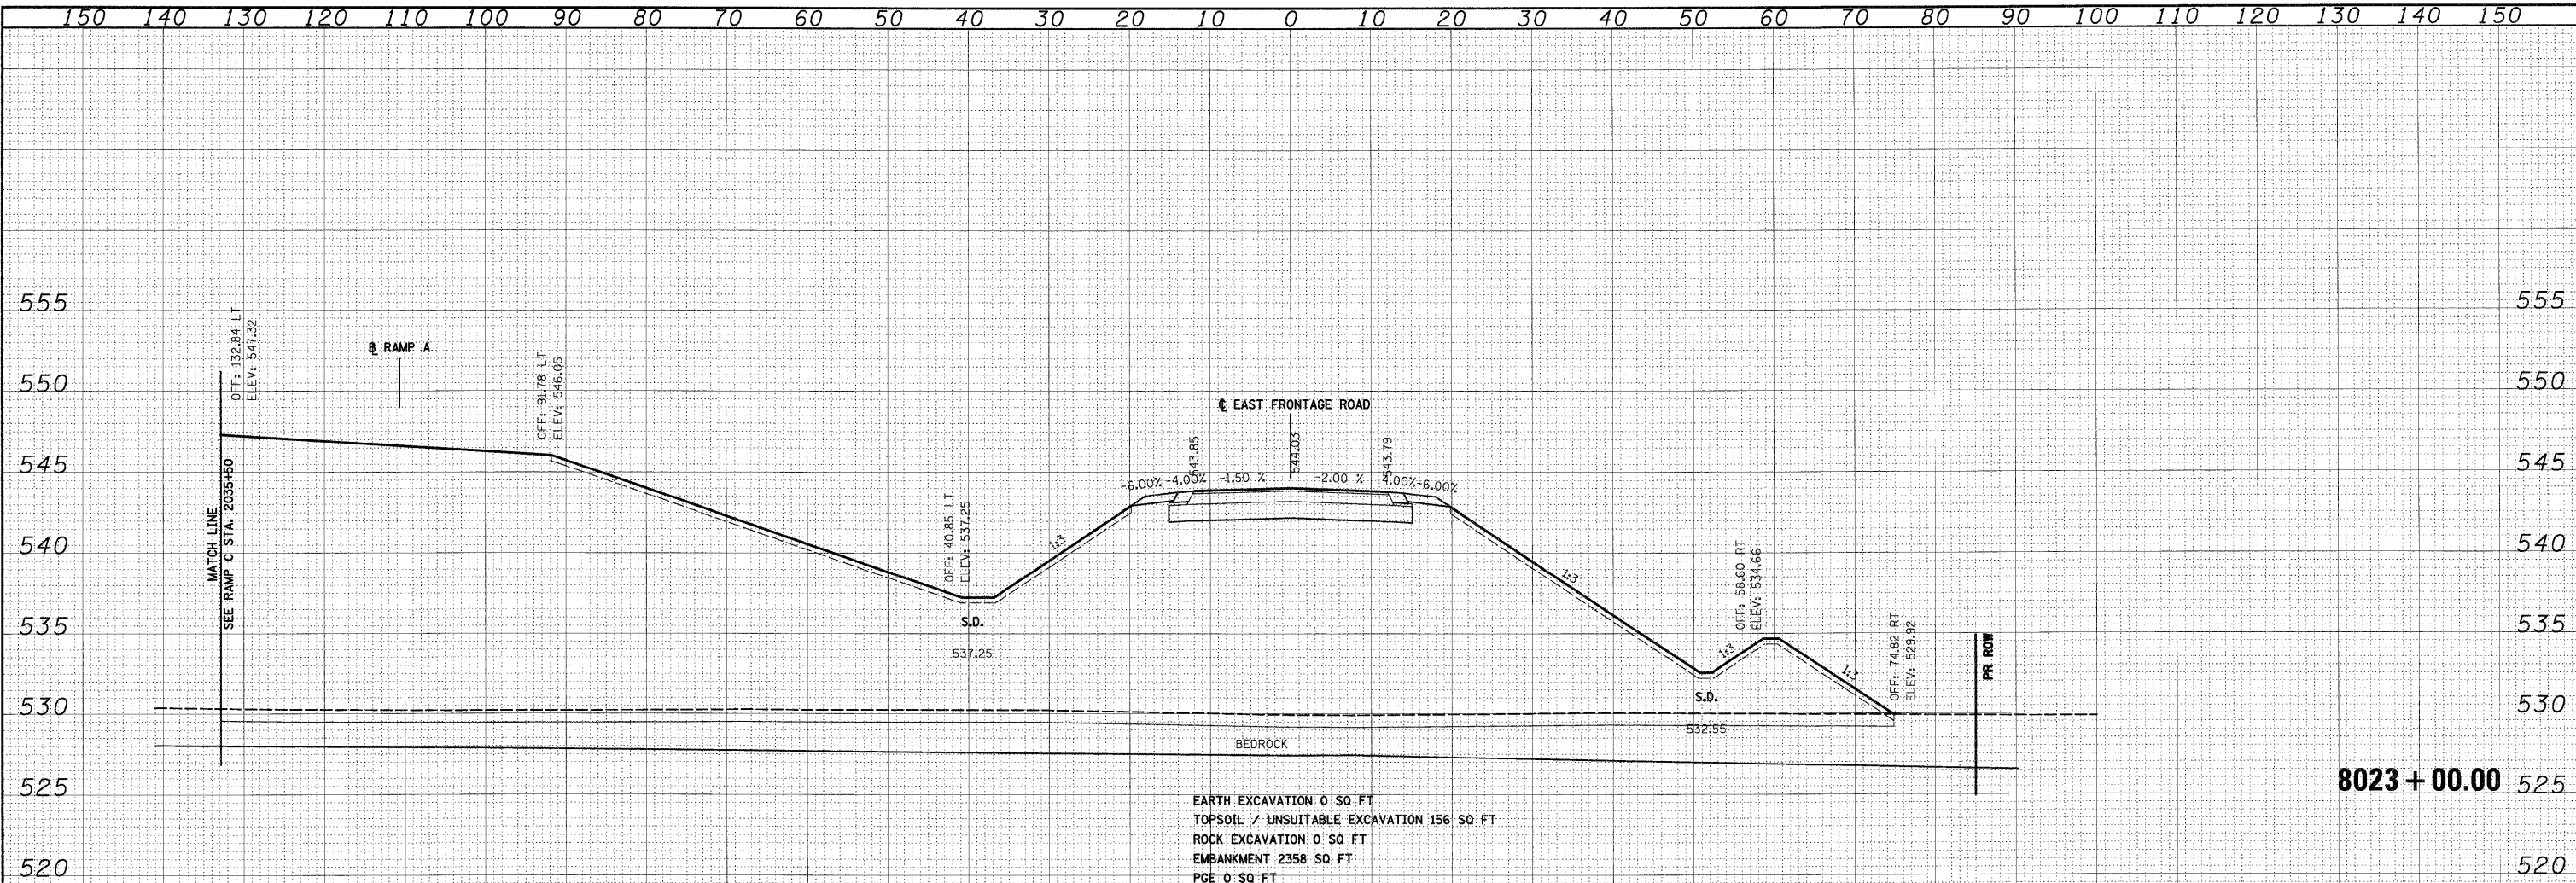



FINAL	SURVEYED	BY	DATE
NO.	PLOTTED		
	NOTE BOOK		
	AREAS		
	CHECKED		

OPTIONAL	SURVEYED	BY	DATE
NO.	PLOTTED		
	NOTE BOOK		
	AREAS		
	CHECKED		

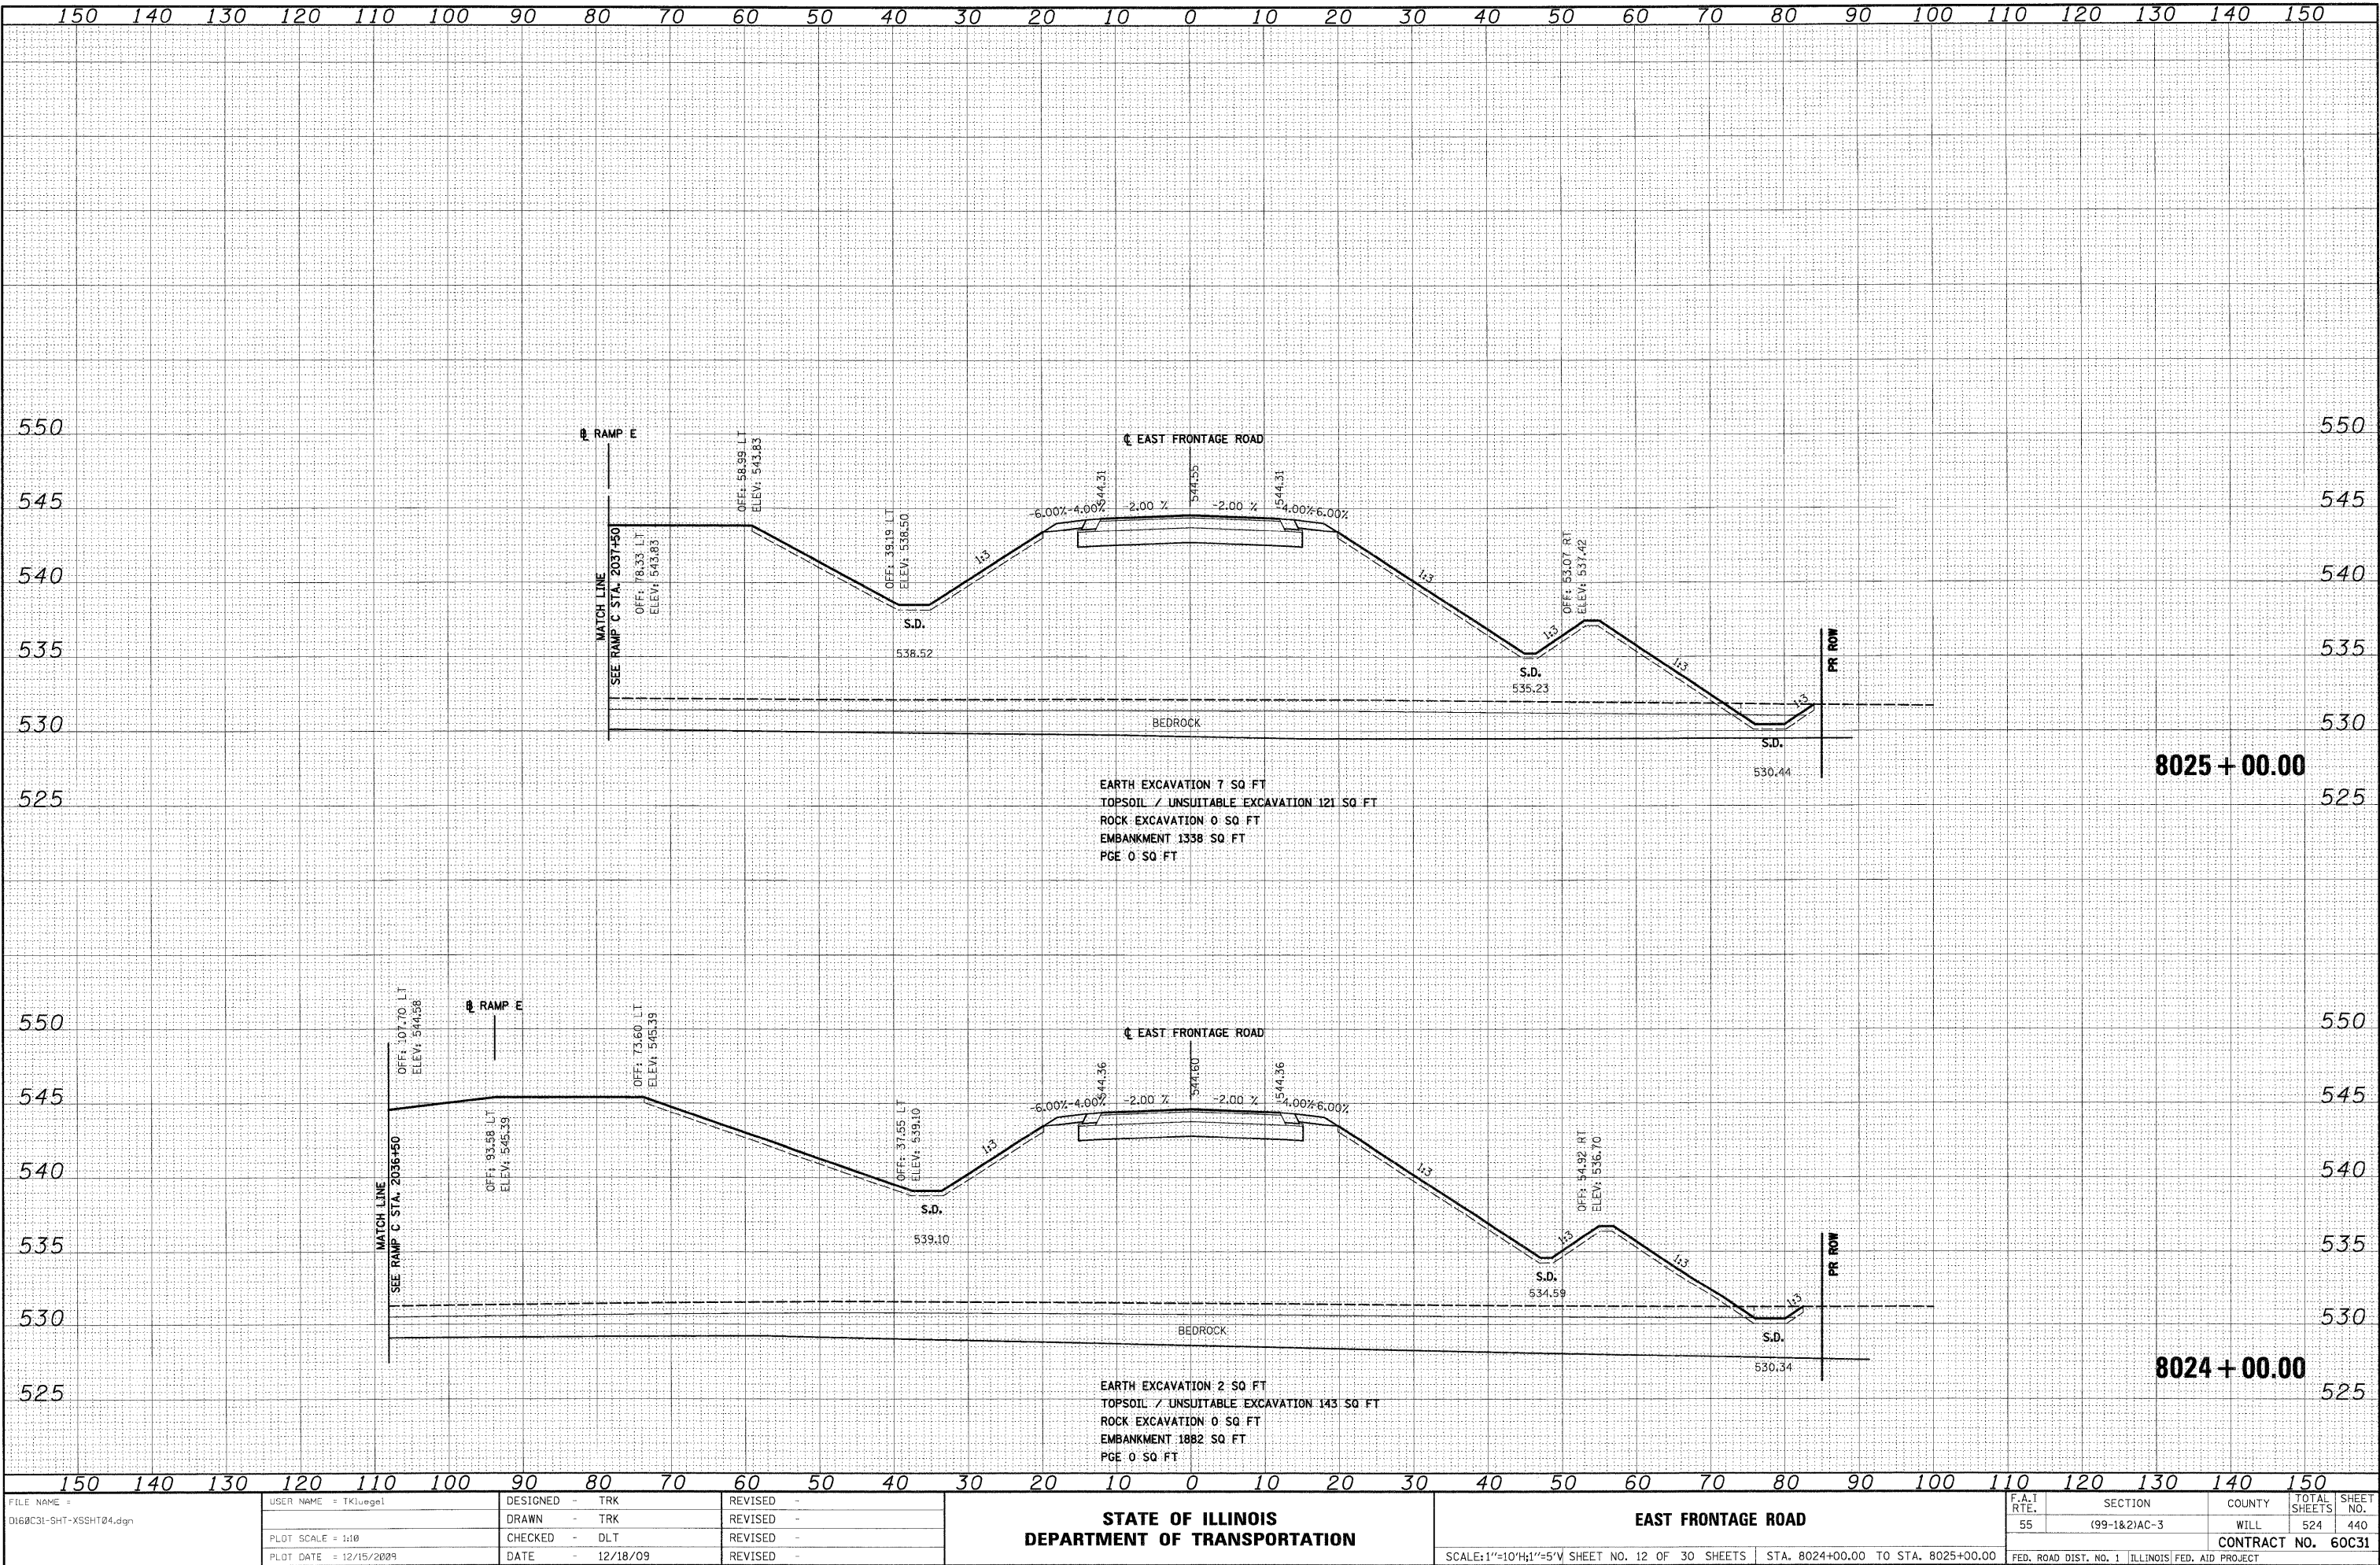

FINAL	SURVEYED	BY	DATE
SURVEY	PLOTTED		
NOTE BOOK	DATE		
AREAS	CHECKED		
NO.			


ORIGINAL	SURVEYED	BY	DATE
SURVEY	PLOTTED		
NOTE BOOK	DATE		
AREAS	CHECKED		
NO.			

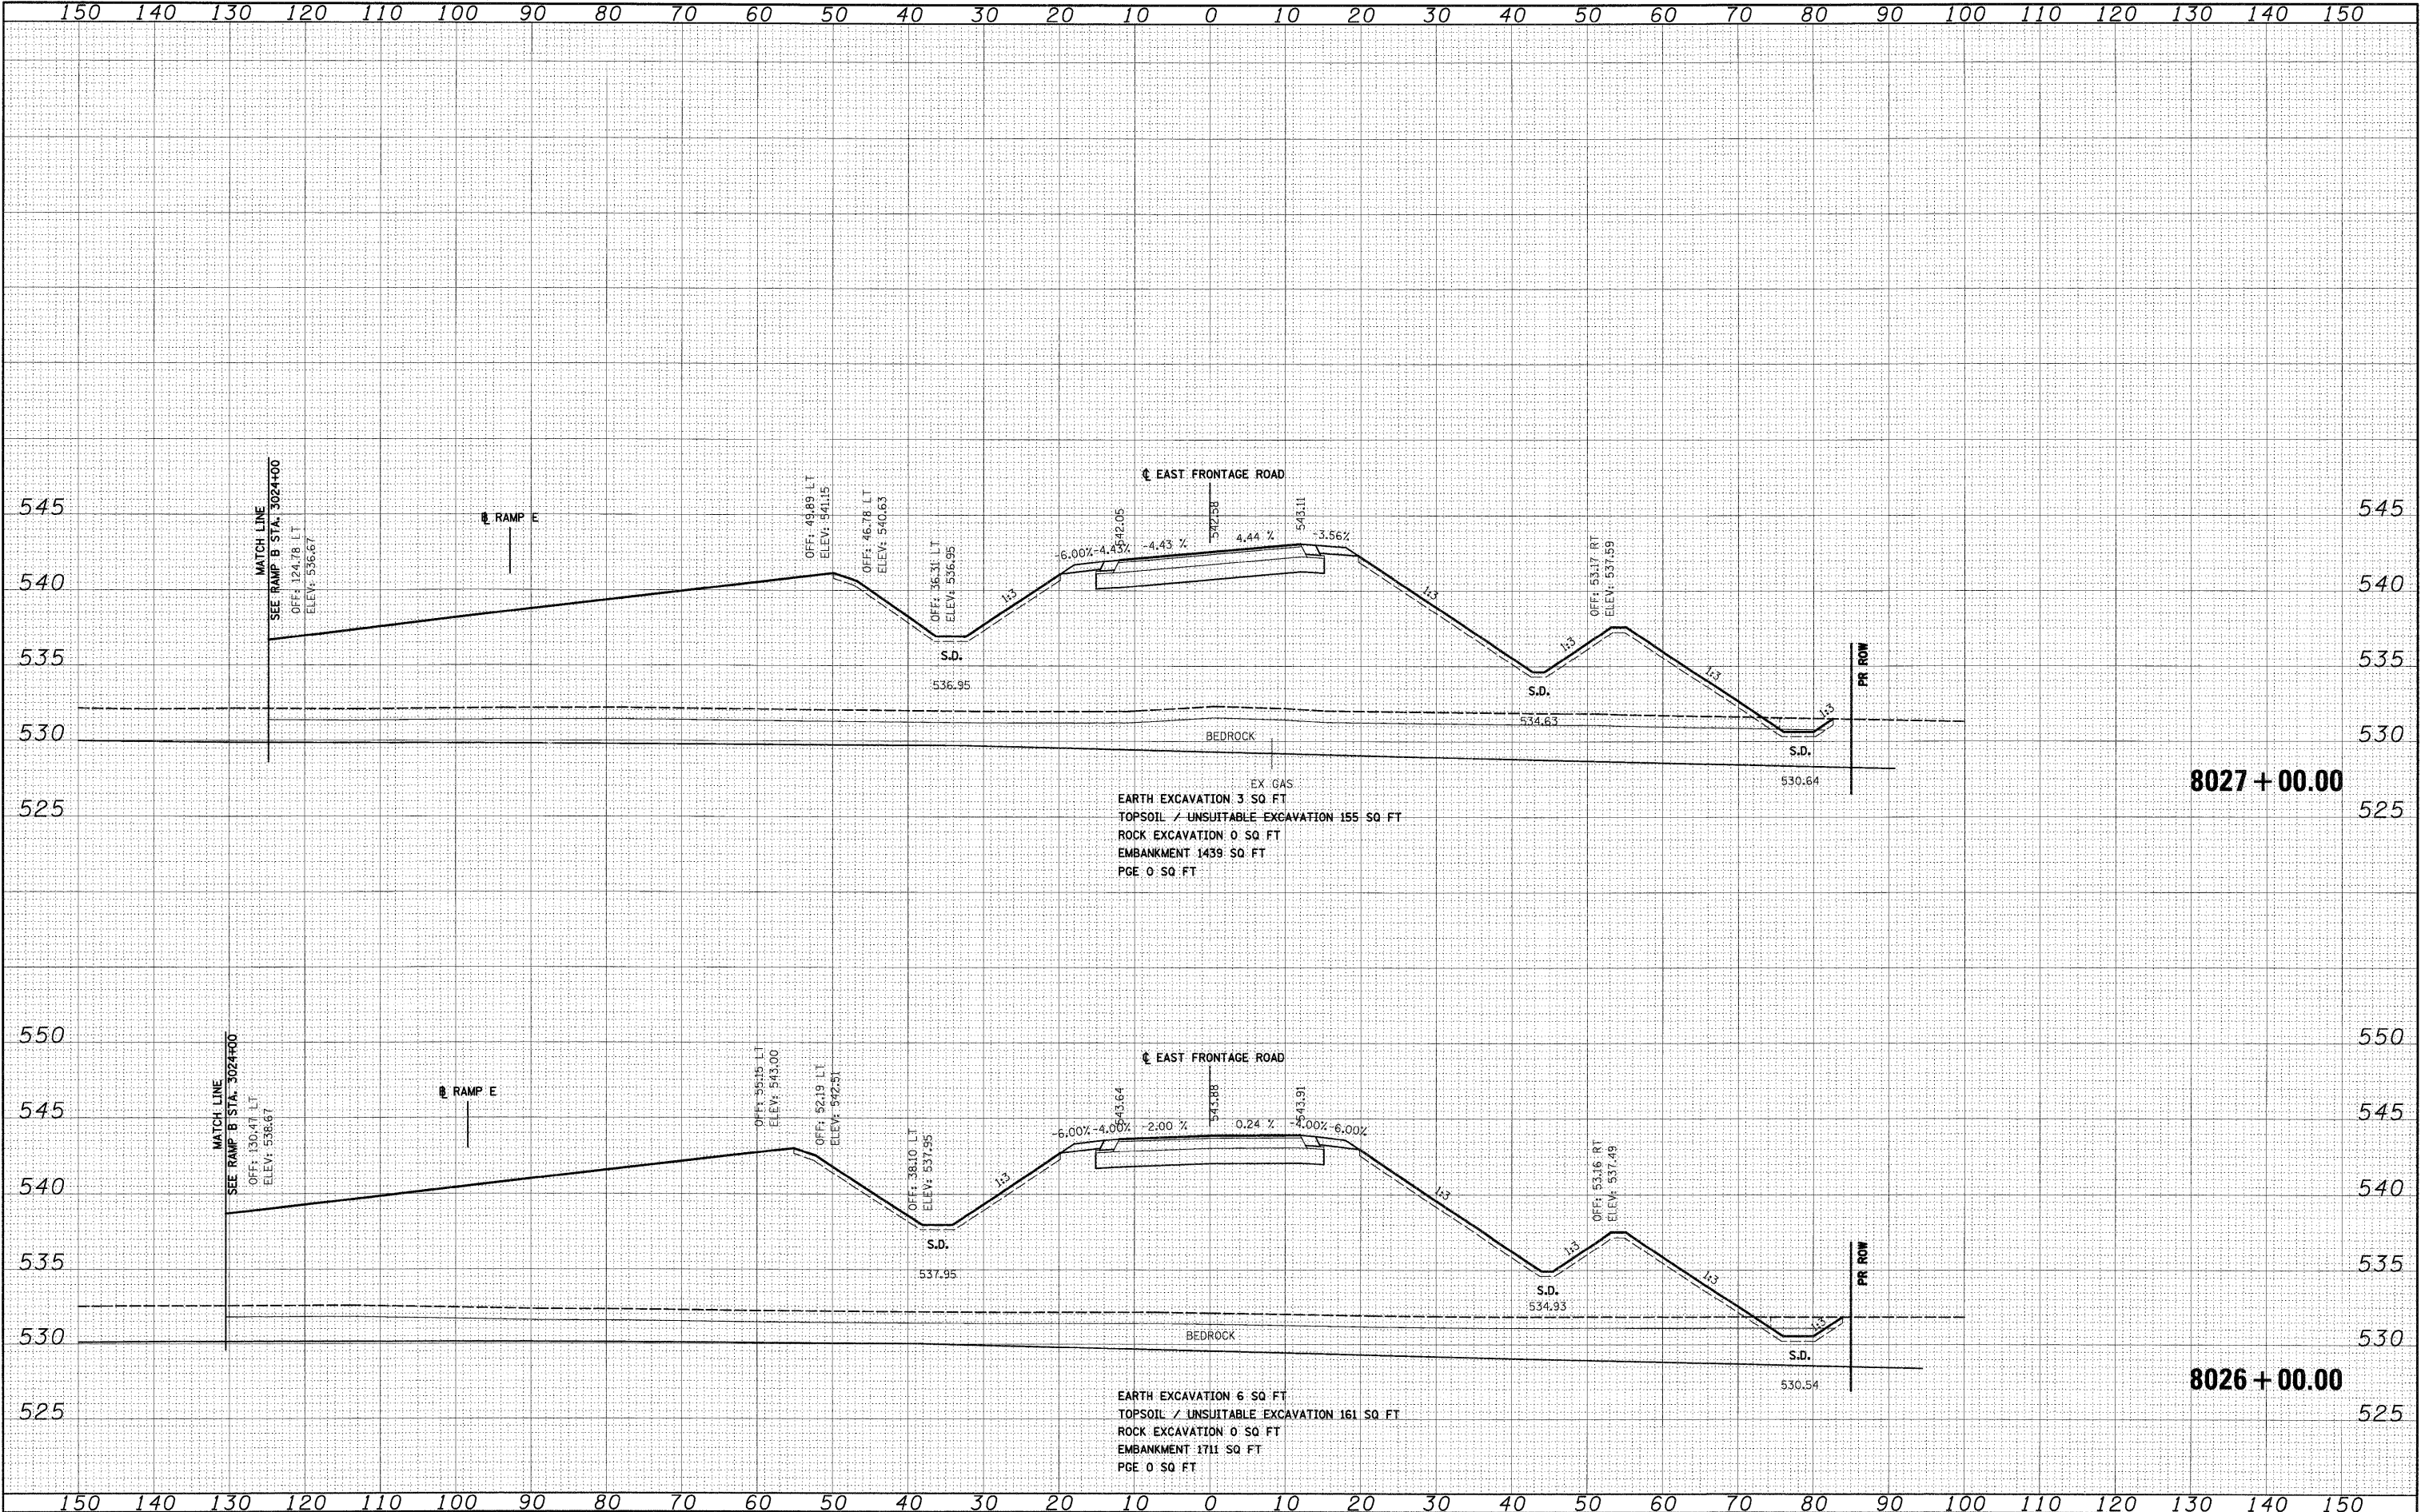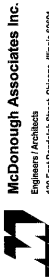

FILE NAME = D:\62C31-SHT-XSSH104.dgn	USER NAME = TKluigel	DESIGNED - TRK	REVISED -	STATE OF ILLINOIS DEPARTMENT OF TRANSPORTATION	EAST FRONTAGE ROAD	SCALE: 1"=10'H 1/2"=5' V SHEET NO. 13 OF 30 SHEETS STA. 8026+00.00 TO STA. 8027+00.00	F.A.I. RTE.	SECTION	COUNTY	TOTAL SHEETS	SHEET NO.
		DRAWN - TRK	REVISED -				55	(99-1&2)AC-3	WILL	524	441
	PLOT SCALE = 1:10	CHECKED - DLT	REVISED -				CONTRACT NO. 60C31				
	PLOT DATE = 12/15/2009	DATE - 12/18/09	REVISED -				FED. ROAD DIST. NO. 1 ILLINOIS FED. AID PROJECT				

FINAL	SURVEYED	BY	DATE
SURVEY	PLOTTED		
NOTE BOOK	REVIEWED		
AREAS	CHECKED		
NO.			



ORIGINAL	SURVEYED	BY	DATE
SURVEY	PLOTTED		
NOTE BOOK	REVIEWED		
AREAS	CHECKED		
NO.			

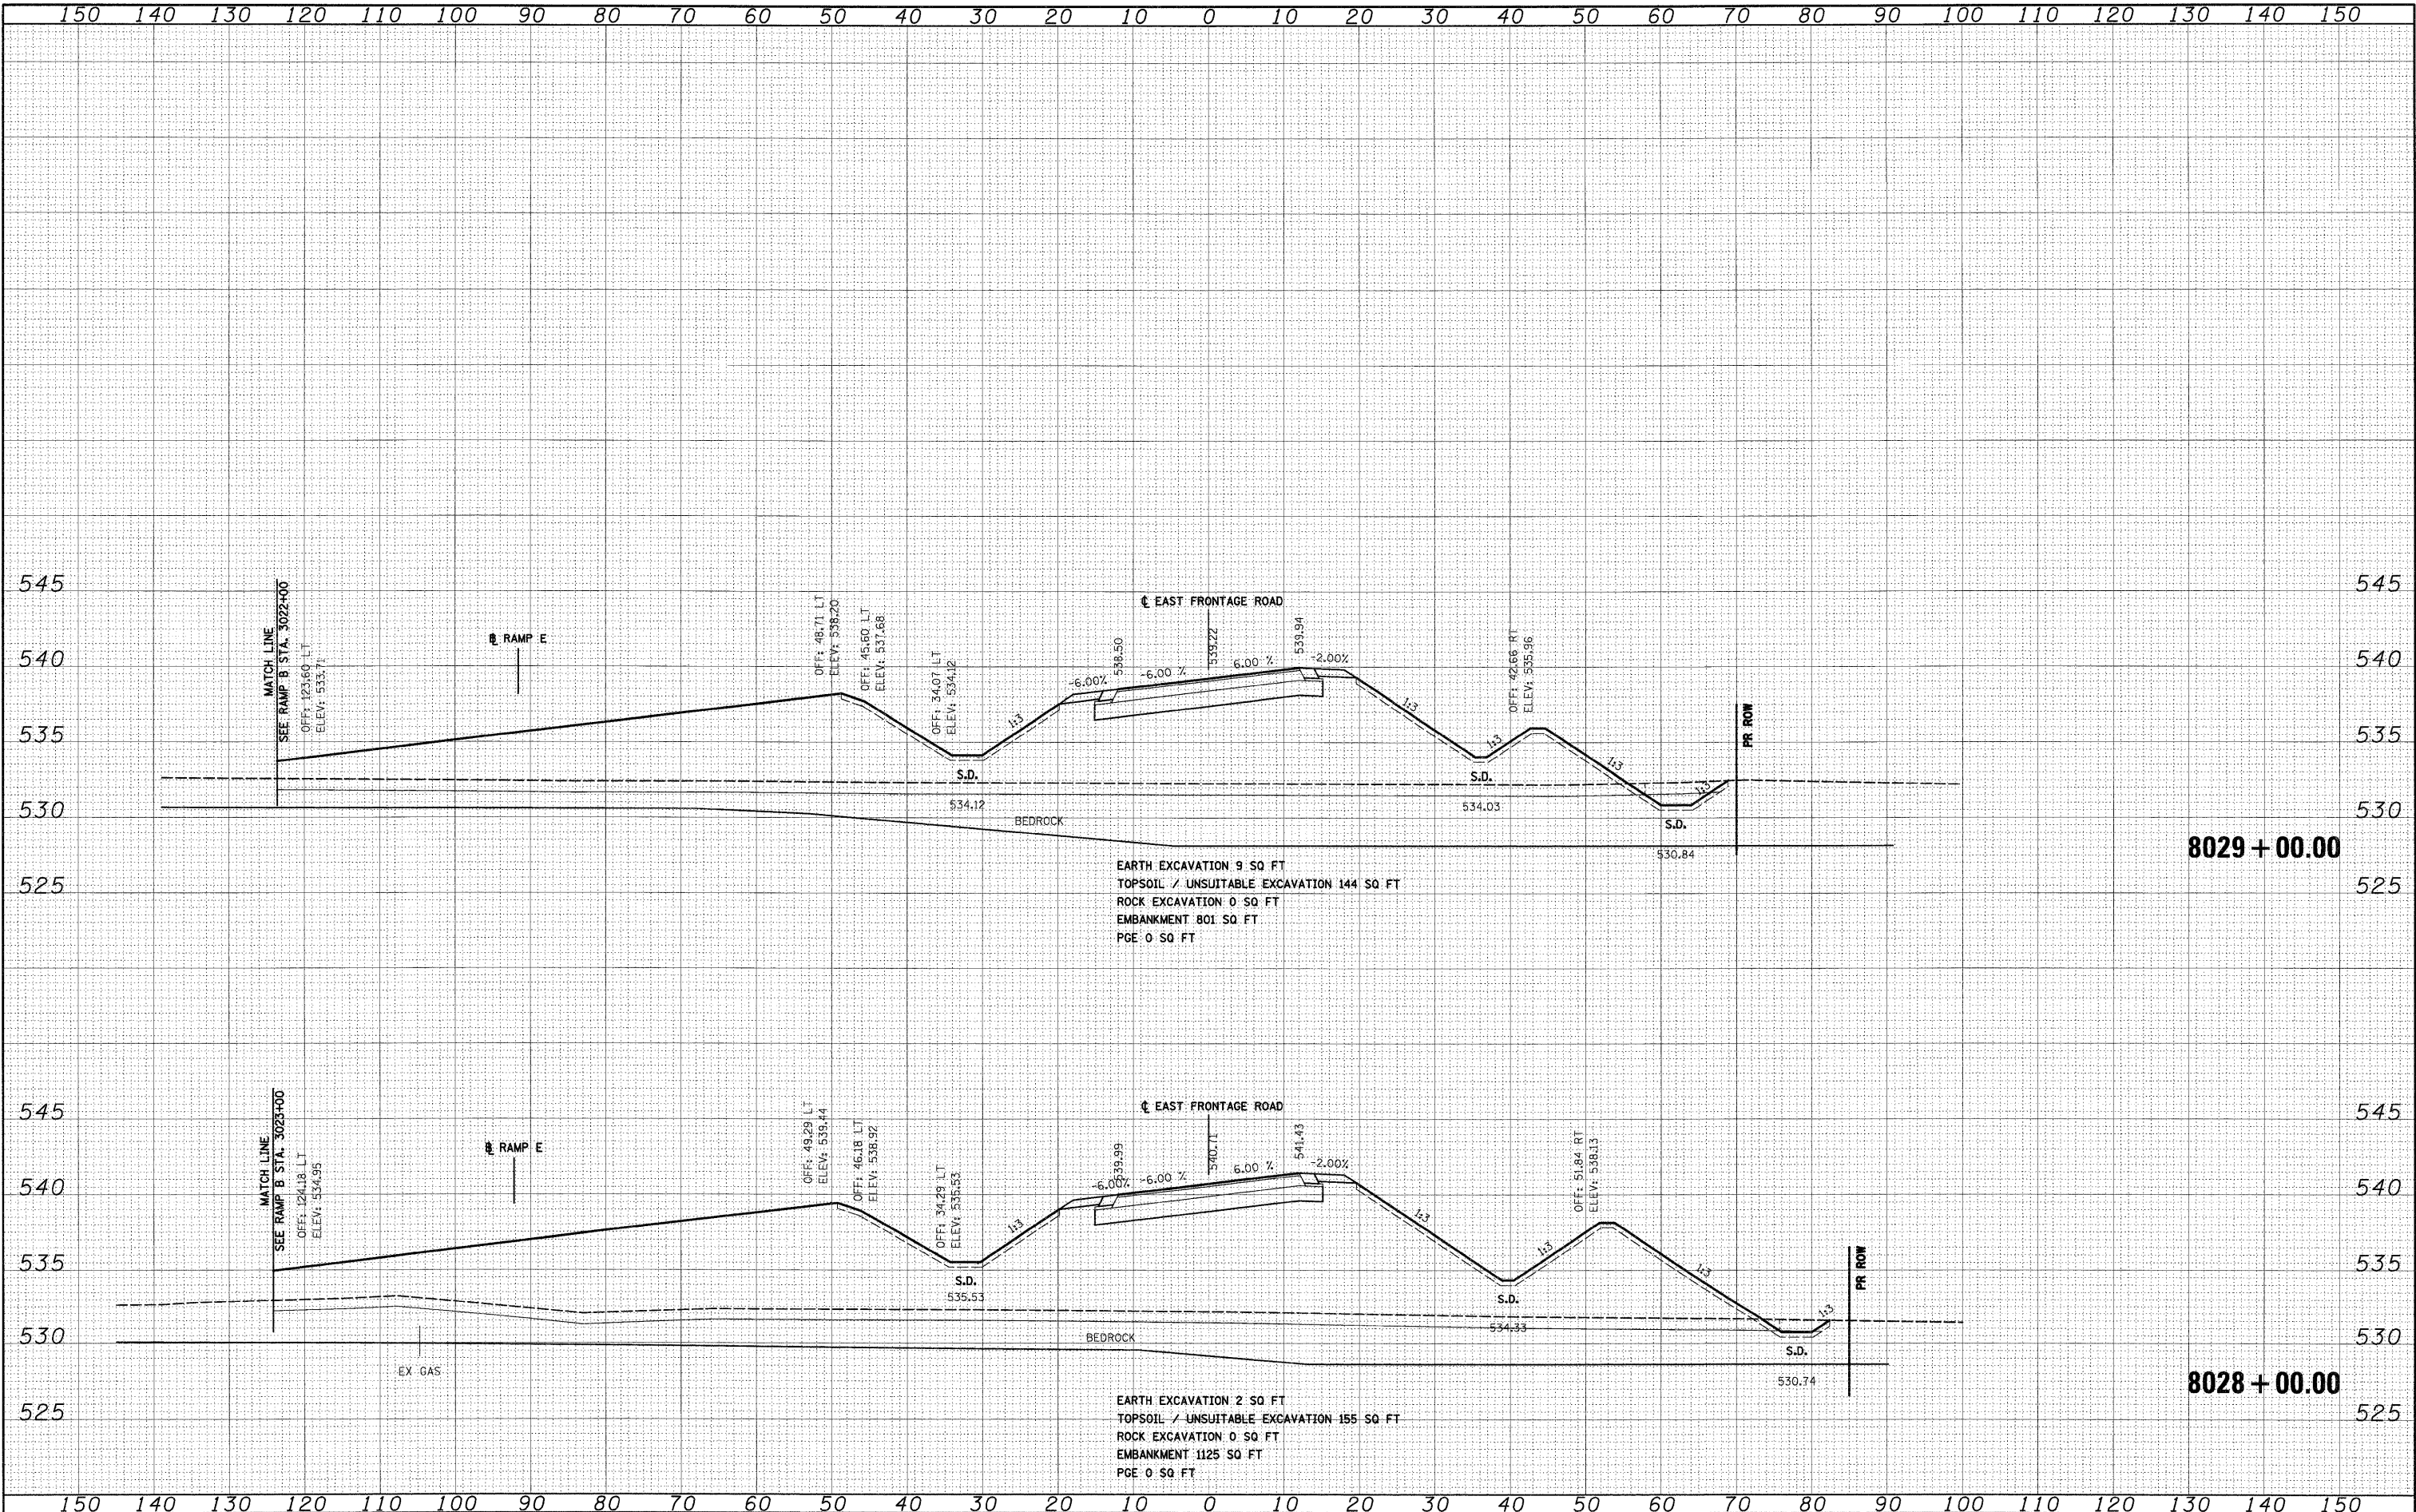

FILE NAME = D:\60C31-SHT-XSSH104.dgn	USER NAME = TKluigel	DESIGNED - TRK	REVISED -	STATE OF ILLINOIS DEPARTMENT OF TRANSPORTATION	EAST FRONTAGE ROAD	SCALE: 1"=10'H; 1"=5'V	SHEET NO. 14 OF 30 SHEETS	STA. 8028+00.00 TO STA. 8029+00.00	F.A.I. RTE.	SECTION	COUNTY	TOTAL SHEETS	SHEET NO.
		DRAWN - TRK	REVISED -						55	(99-1&2)AC-3	WILL	524	442
	PLOT SCALE = 1:10	CHECKED - DLT	REVISED -						CONTRACT NO. 60C31				
	PLOT DATE = 12/15/2009	DATE - 12/18/09	REVISED -						FED. ROAD DIST. NO. 1 ILLINOIS FED. AID PROJECT				

FINAL	SURVEYED	BY	DATE
SURVEY	PLOTTED		
NOTE BOOK	DATE		
AREAS	CHECKED		
NO.			

ORIGINAL	SURVEYED	BY	DATE
SURVEY	PLOTTED		
NOTE BOOK	DATE		
AREAS	CHECKED		
NO.			

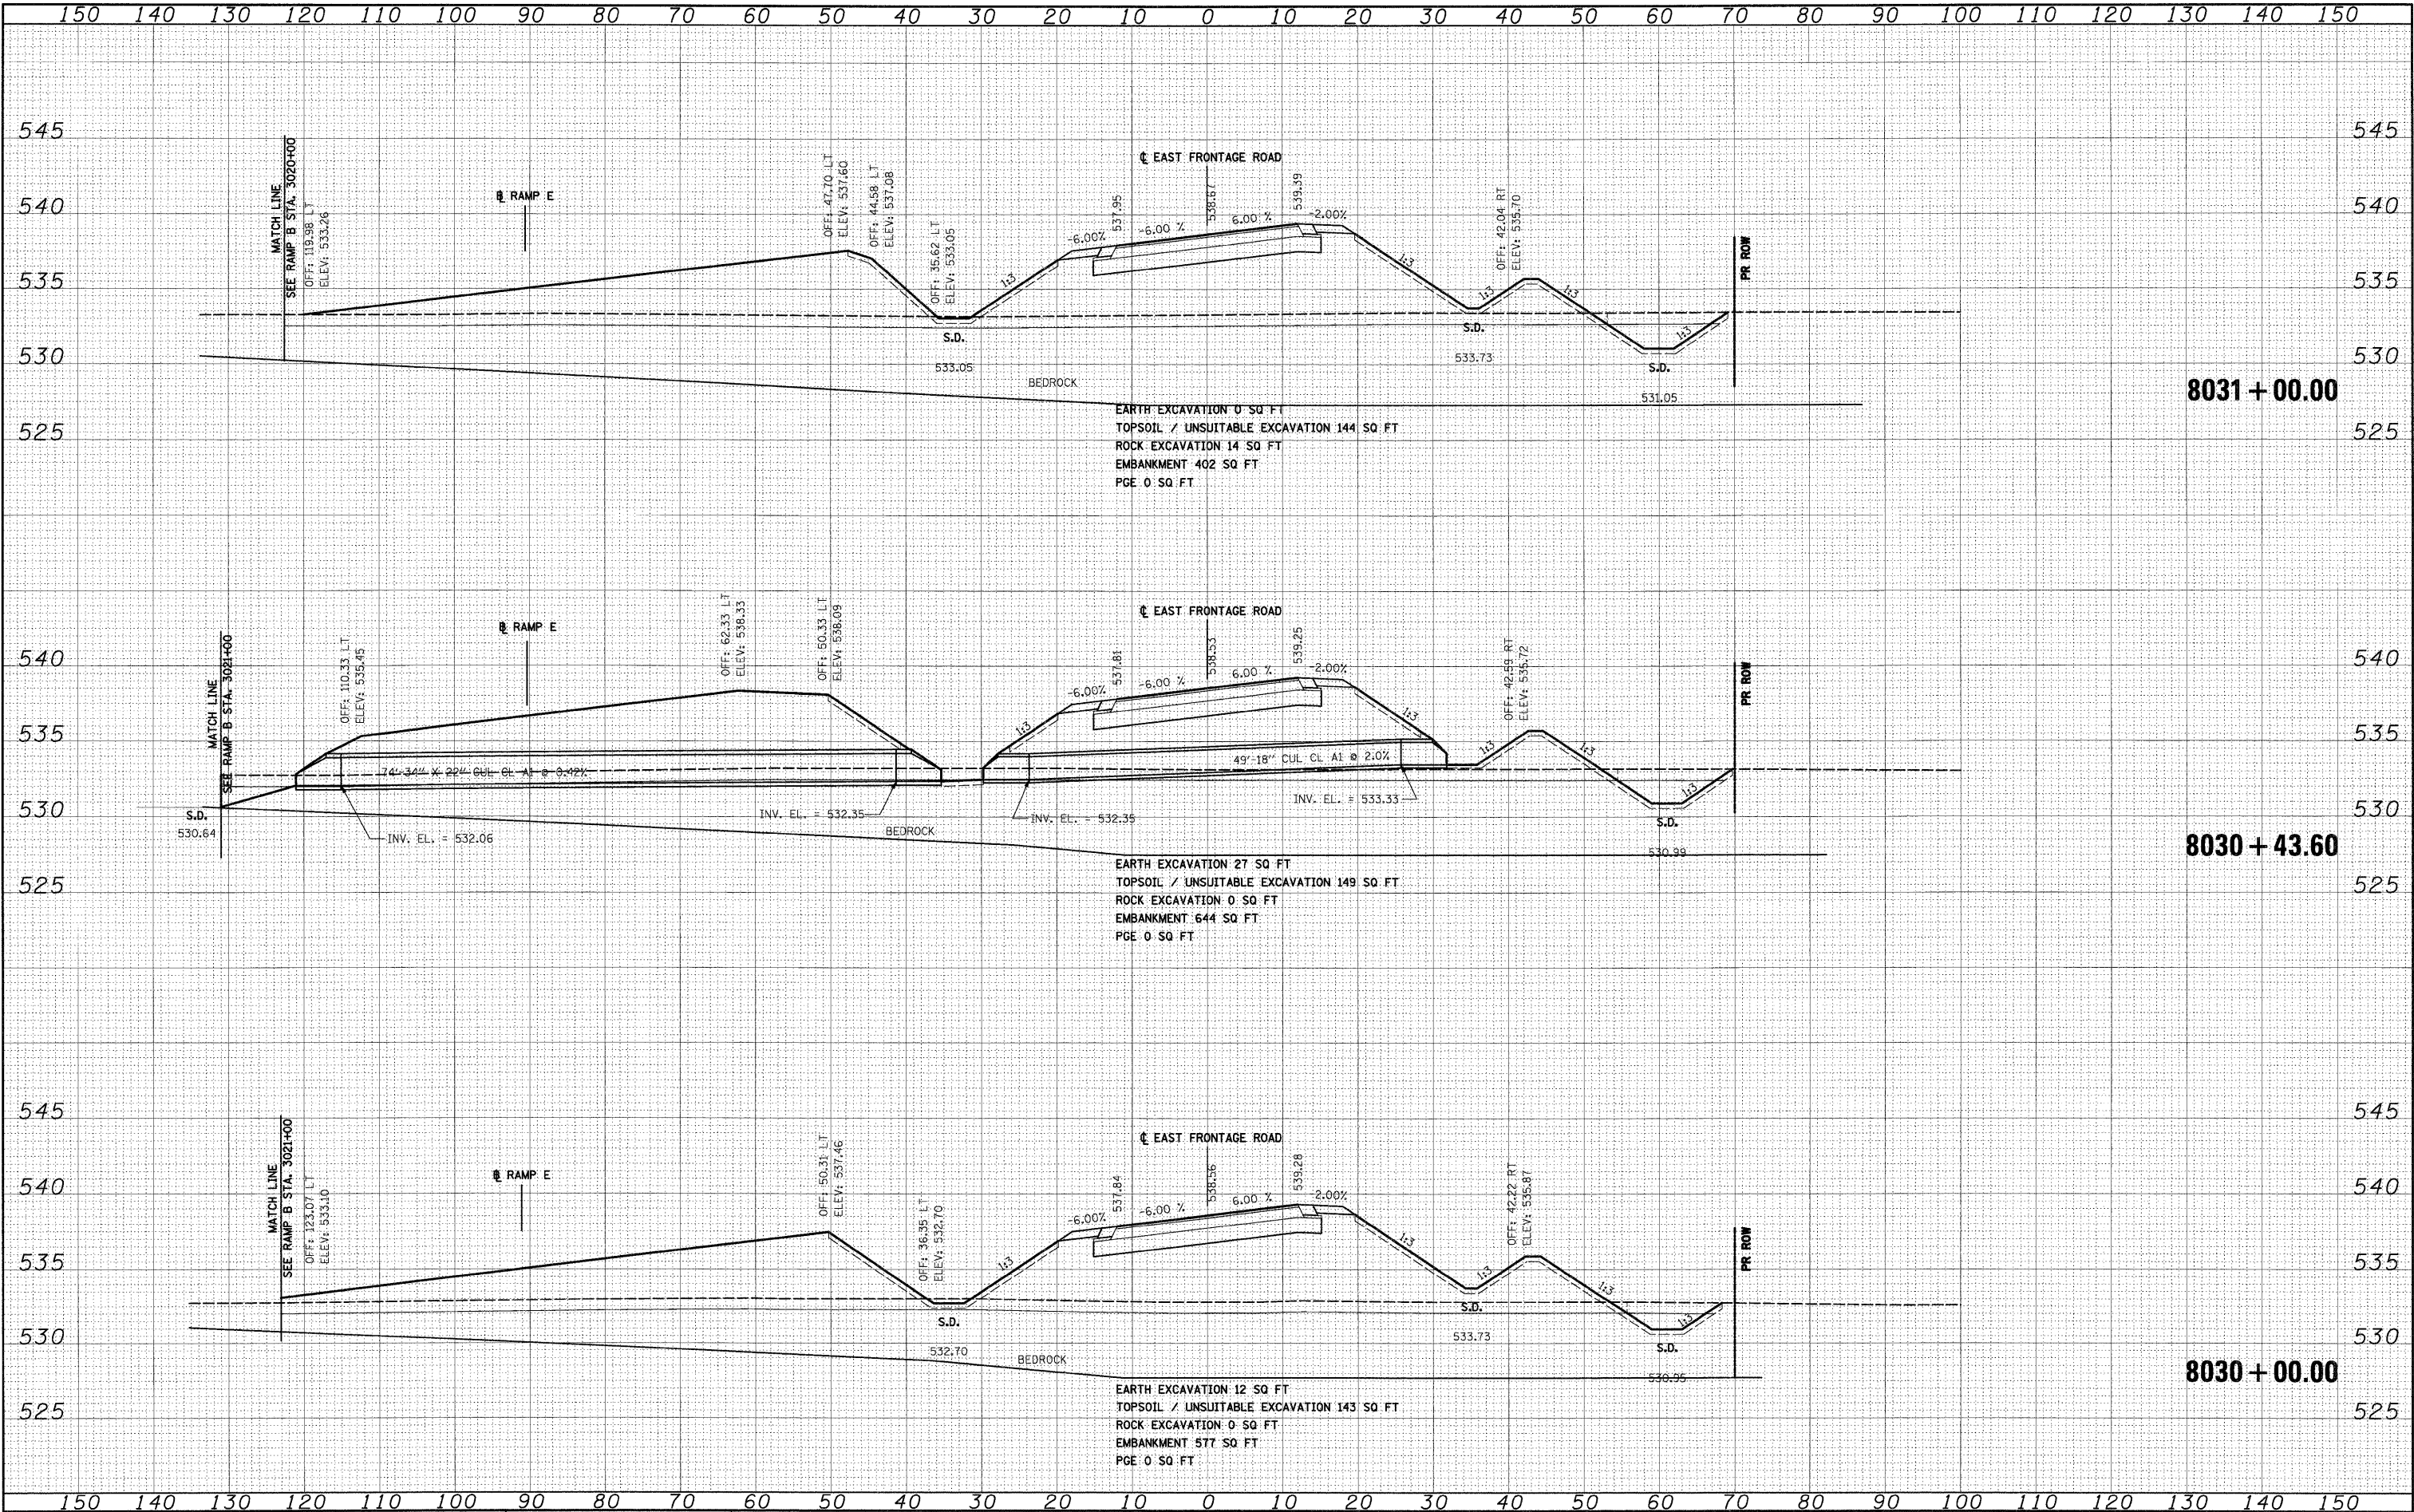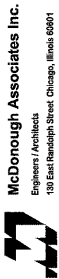


FILE NAME = D:\60C31-SHT-XSSH104.dgn	USER NAME = TKluegel	DESIGNED - TRK	REVISED -	STATE OF ILLINOIS DEPARTMENT OF TRANSPORTATION	EAST FRONTAGE ROAD	F.A.T. RTE. SECTION COUNTY TOTAL SHEETS SHEET NO.				
		DRAWN - TRK	REVISED -			55	(99-1&2)AC-3	WILL	524	443
	PLOT SCALE = 1:10	CHECKED - DLT	REVISED -			CONTRACT NO. 60C31				
	PLOT DATE = 12/15/2009	DATE = 12/18/09	REVISED -			SCALE: 1"=10'H; 1"=5'V SHEET NO. 15 OF 30 SHEETS STA. 8030+00.00 TO STA. 8031+00.00				
						FED. ROAD DIST. NO. 1 ILLINOIS FED. AID PROJECT				

FINAL SURVEY	DATE
SURVEYED	BY
PLOTTED	
NOTE BOOK	
AREAS	
NO.	

ORIGINAL SURVEY	DATE
SURVEYED	BY
PLOTTED	
NOTE BOOK	
AREAS	
NO.	


McDonough Associates Inc.
Engineers / Architects
101 East Randolph Street, Chicago, Illinois 60601

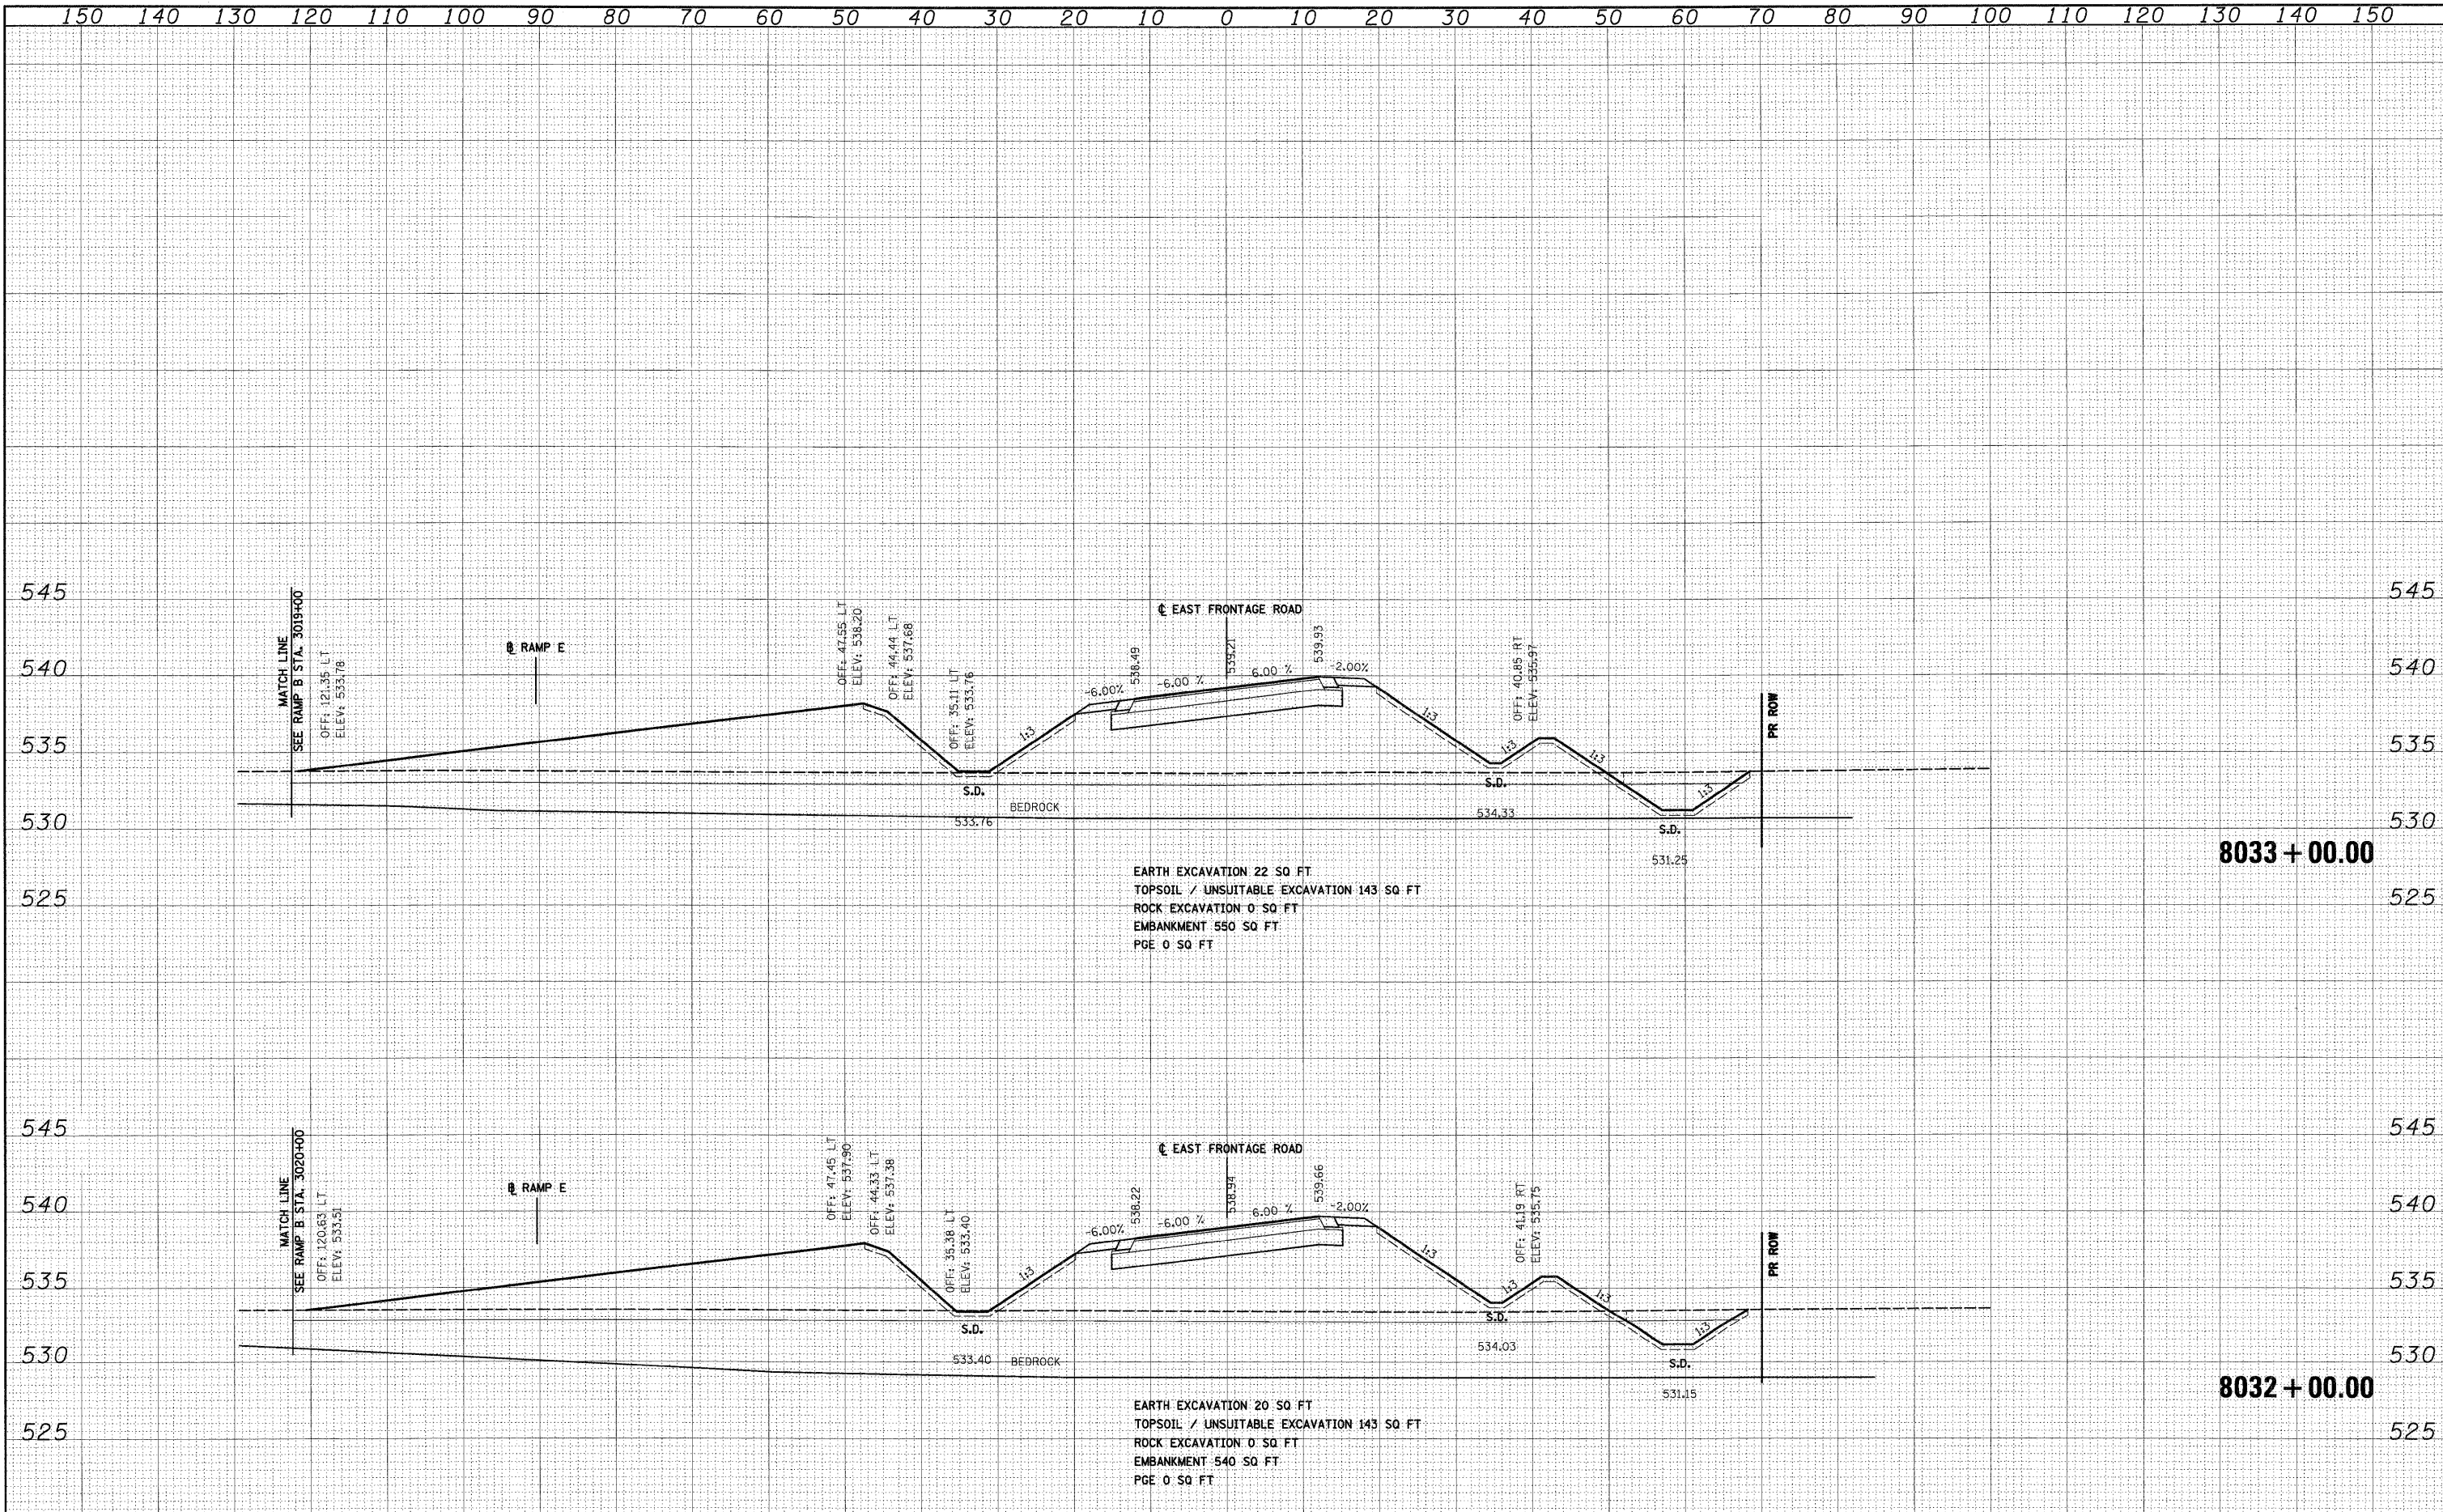

FILE NAME = D:\60C31-SHT-XSHT04.dgn	USER NAME = TKluemel	DESIGNED - TRK	REVISED -	STATE OF ILLINOIS DEPARTMENT OF TRANSPORTATION	EAST FRONTAGE ROAD	SCALE: 1"=10'H; 1"=5'V SHEET NO. 16 OF 30 SHEETS STA. 8032+00.00 TO STA. 8033+00.00	F.A.I. RTE. 55	SECTION (99-1&2)AC-3	COUNTY WILL	TOTAL SHEETS 524	SHEET NO. 444	CONTRACT NO. 60C31	FED. ROAD DIST. NO. 1 ILLINOIS FED. AID PROJECT
		DRAWN - TRK	REVISED -										
		CHECKED - DLT	REVISED -										
		DATE - 12/18/09	REVISED -										

FINAL	SURVEY	BY	DATE
NOTE BOOK	PLANNED		
NO.	DATE		
	AREAS		
	CHECKED		

ORIGINAL	SURVEY	BY	DATE
NOTE BOOK	PLANNED		
NO.	DATE		
	AREAS		
	CHECKED		

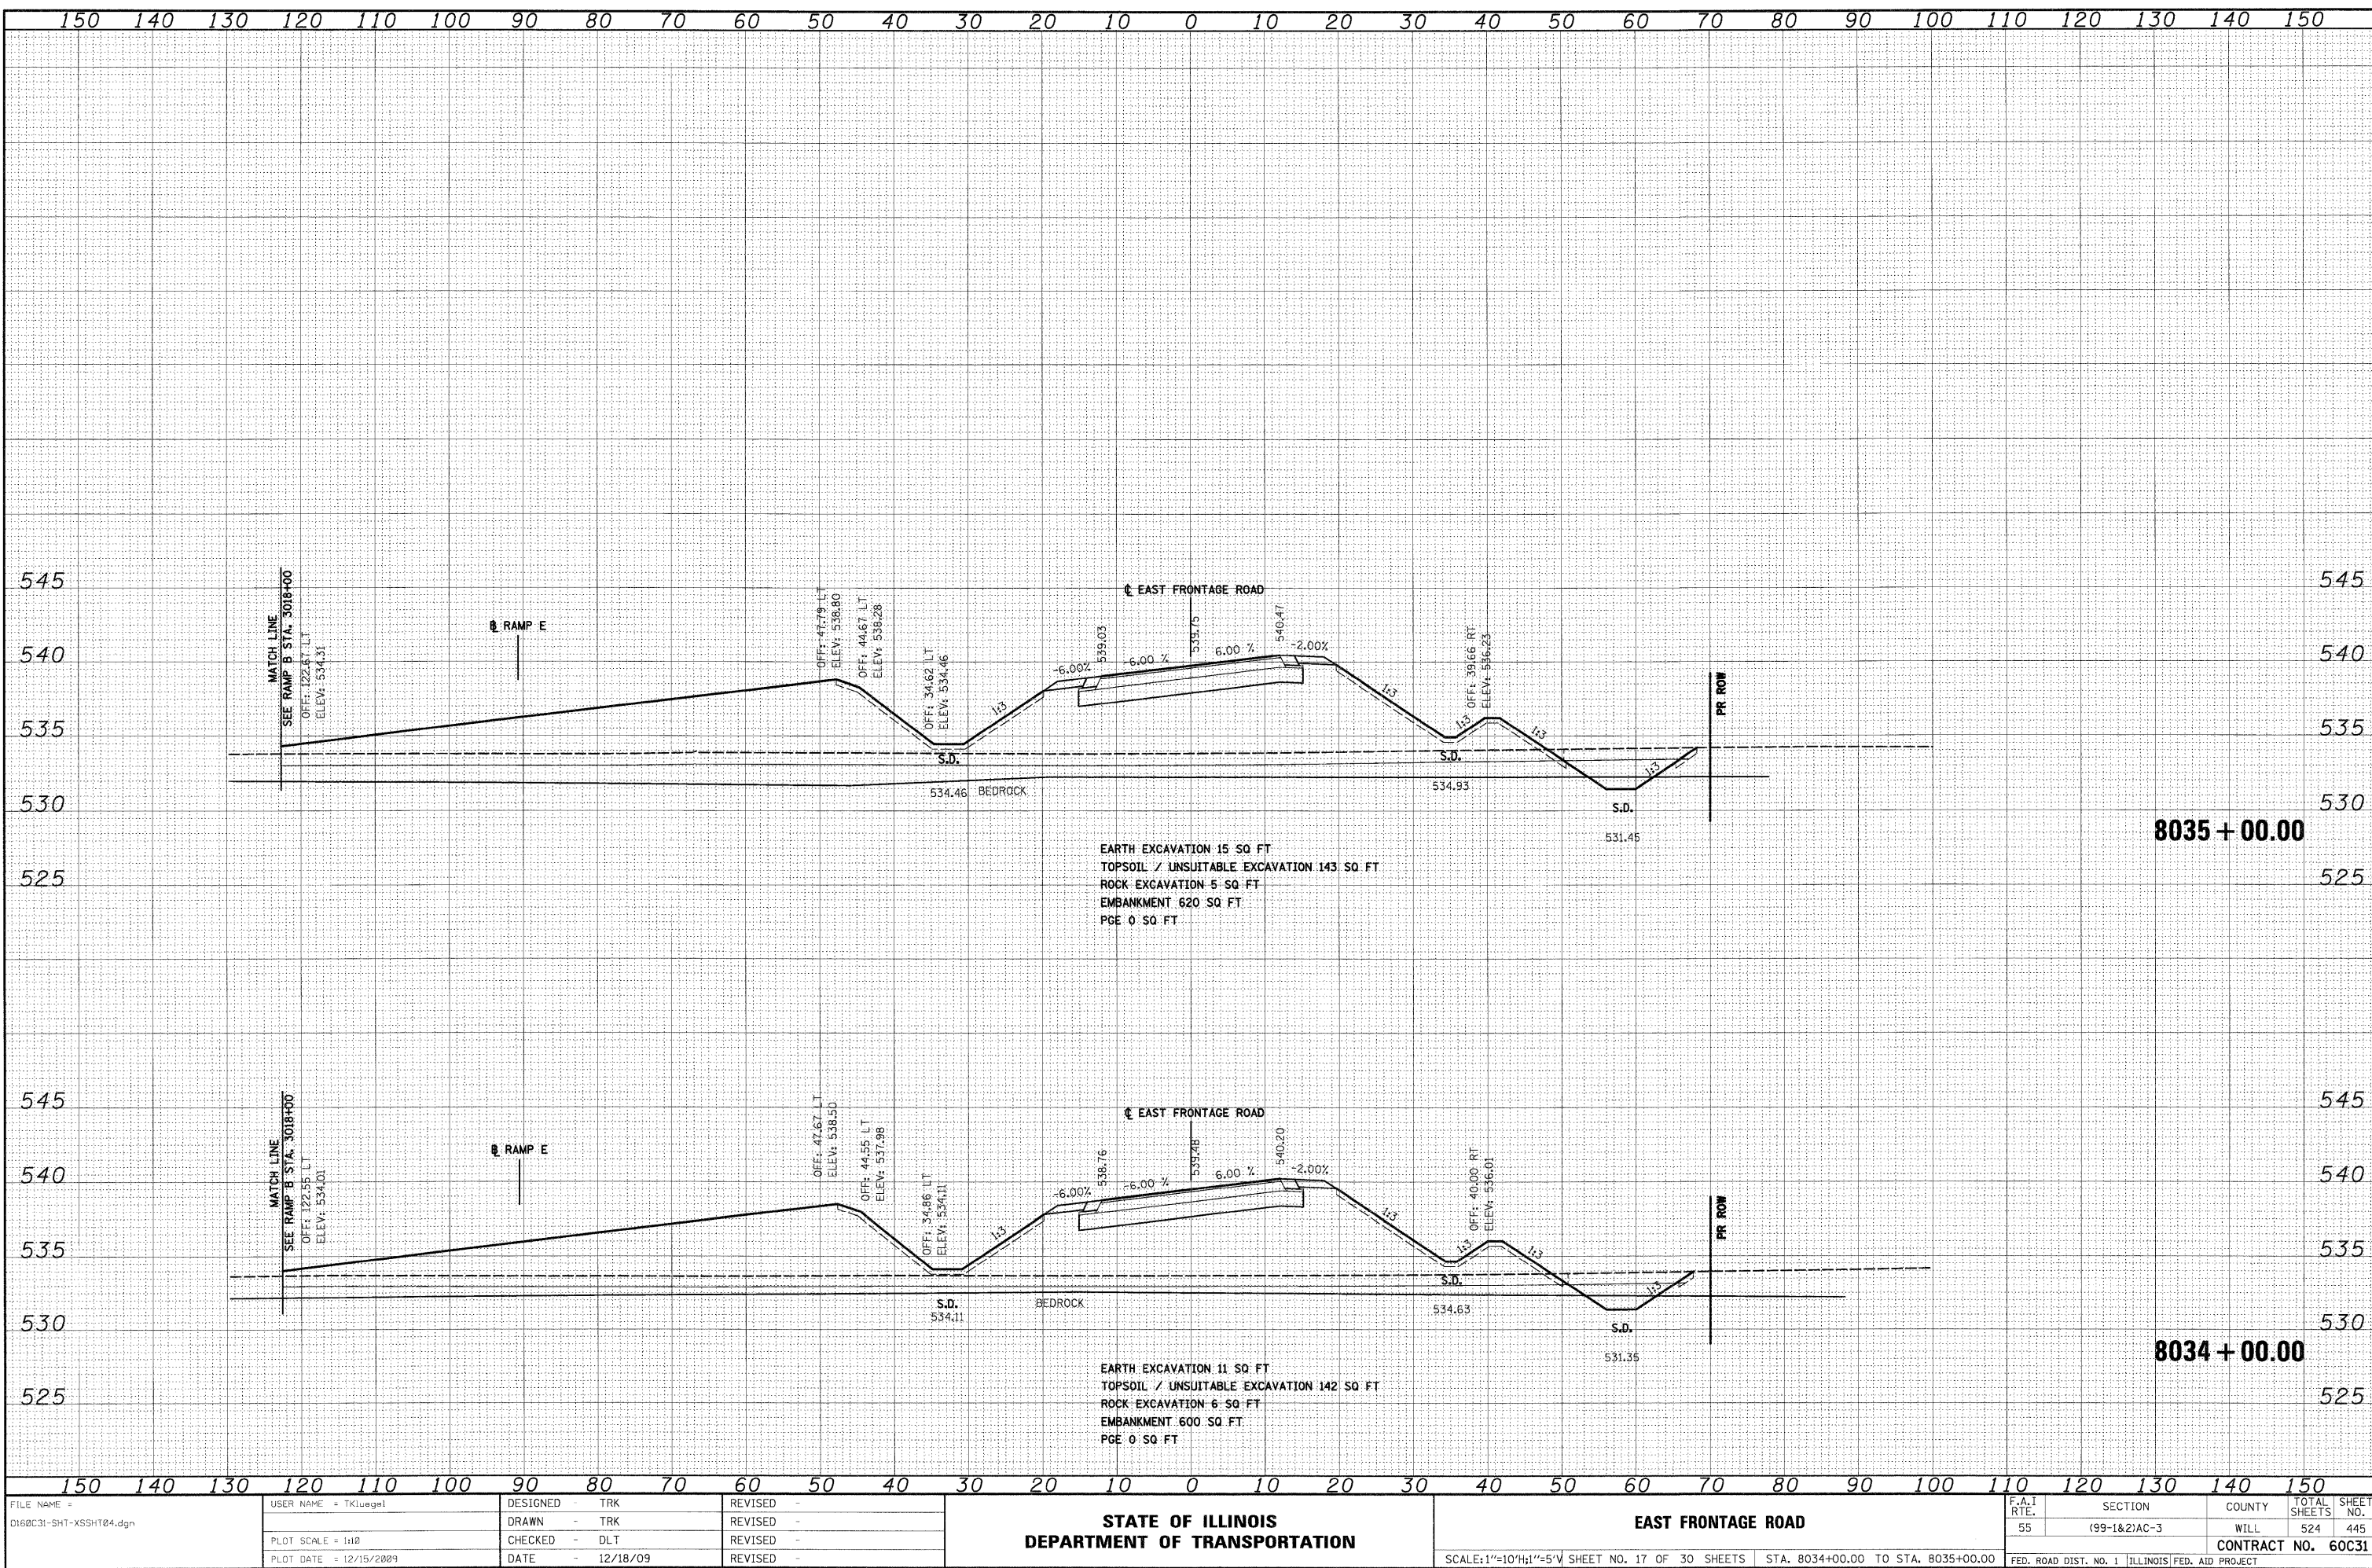

FILE NAME =	USER NAME = TKluegel	DESIGNED - TRK	REVISED -	STATE OF ILLINOIS DEPARTMENT OF TRANSPORTATION	EAST FRONTAGE ROAD	F.A.I RTE.	SECTION	COUNTY	TOTAL SHEETS	SHEET NO.	
D:\60C31-SHT-XSSH04.dgn		DRAWN - TRK	REVISED -			55	(99-1&2)AC-3	WILL	524	445	
PLOT SCALE = 1:10		CHECKED - DLT	REVISED -			CONTRACT NO. 60C31					
PLOT DATE = 12/15/2009		DATE - 12/18/09	REVISED -			FED. ROAD DIST. NO. 1 ILLINOIS FED. AID PROJECT					
SCALE: 1"=10'H 1/2"=5' V SHEET NO. 17 OF 30 SHEETS STA. 8034+00.00 TO STA. 8035+00.00											

ORIGINAL SURVEY		BY	DATE
SURVEYED			
PLOTTED			
TEMPLATE			
AREAS			
AREAS CHECKED			


FILE NAME =
D160C31-SHT-XSS-IT04.dgn

DESIGNED	-	TRK
DRAWN	-	TRK
CHECKED	-	DLT
DATE	-	12/18/09

**STATE OF ILLINOIS
DEPARTMENT OF TRANSPORTATION**

SCALE: 1"=10'H; 1"=5'V SHEET NO. 18 OF 30 SHEETS STA. 8036+00.00 TO STA. 8037+00.00

FINAL

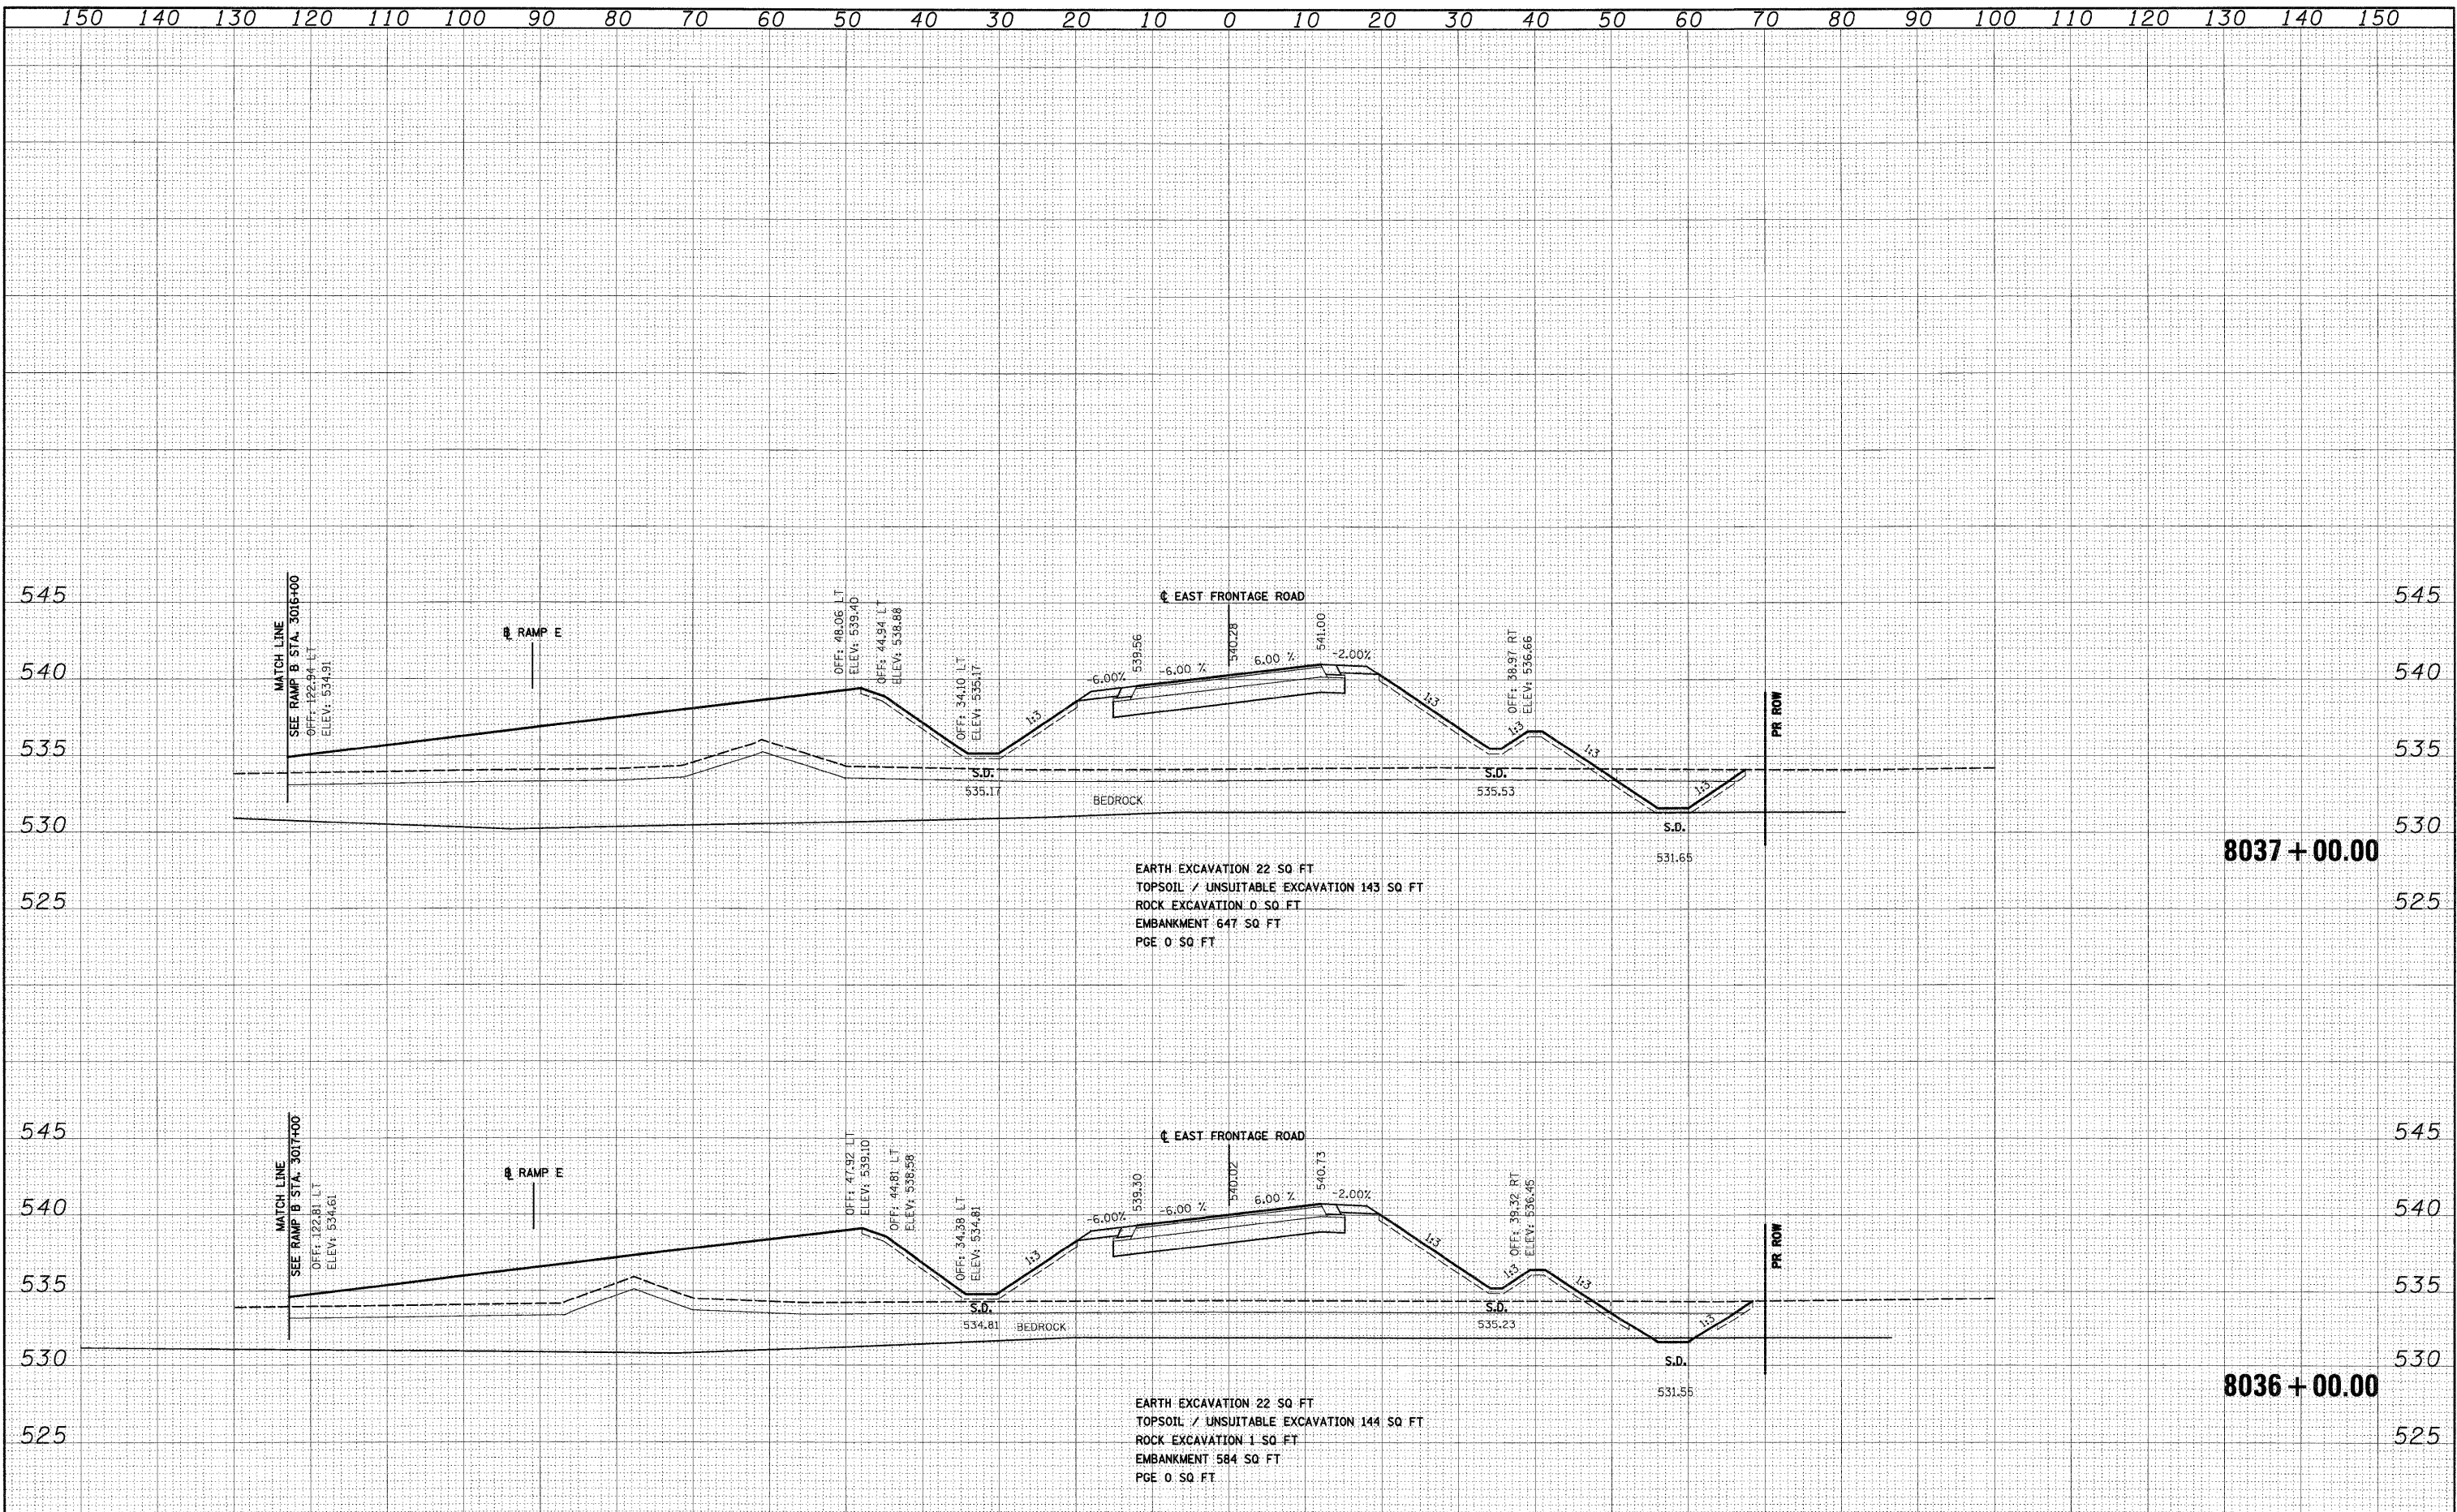

ORIGINAL SURVEY	SURVEYED _____	BY _____	DATE _____
NOTE BOOK	PLOTTED _____		
	TEMPLATE _____		
	AREAS _____		
	AREAS CHECKED _____		

FILE NAME =
D162C3L-SHT-XSSHT04.dgn

USER NAME = TKluergl	DESIGNED - TRK
	DRAWN - TRK
PLOT SCALE = 1:10	CHECKED - DLT
PLOT DATE = 12/15/2009	DATE = 12/18/09


REVISED	-
REVISED	-
REVISED	-
REVISED	-

**STATE OF ILLINOIS
DEPARTMENT OF TRANSPORTATION**

EAST FRONTAGE ROAD

F.A.I RTE.	SECTION	COUNTY	TOTAL SHEETS	SHEET NO.
55	(99-1&2)AC-3	WILL	524	447
CONTRACT NO.			60C31	
FED. ROAD DIST. NO. 1	ILLINOIS	FED. AID PROJECT		



FINAL

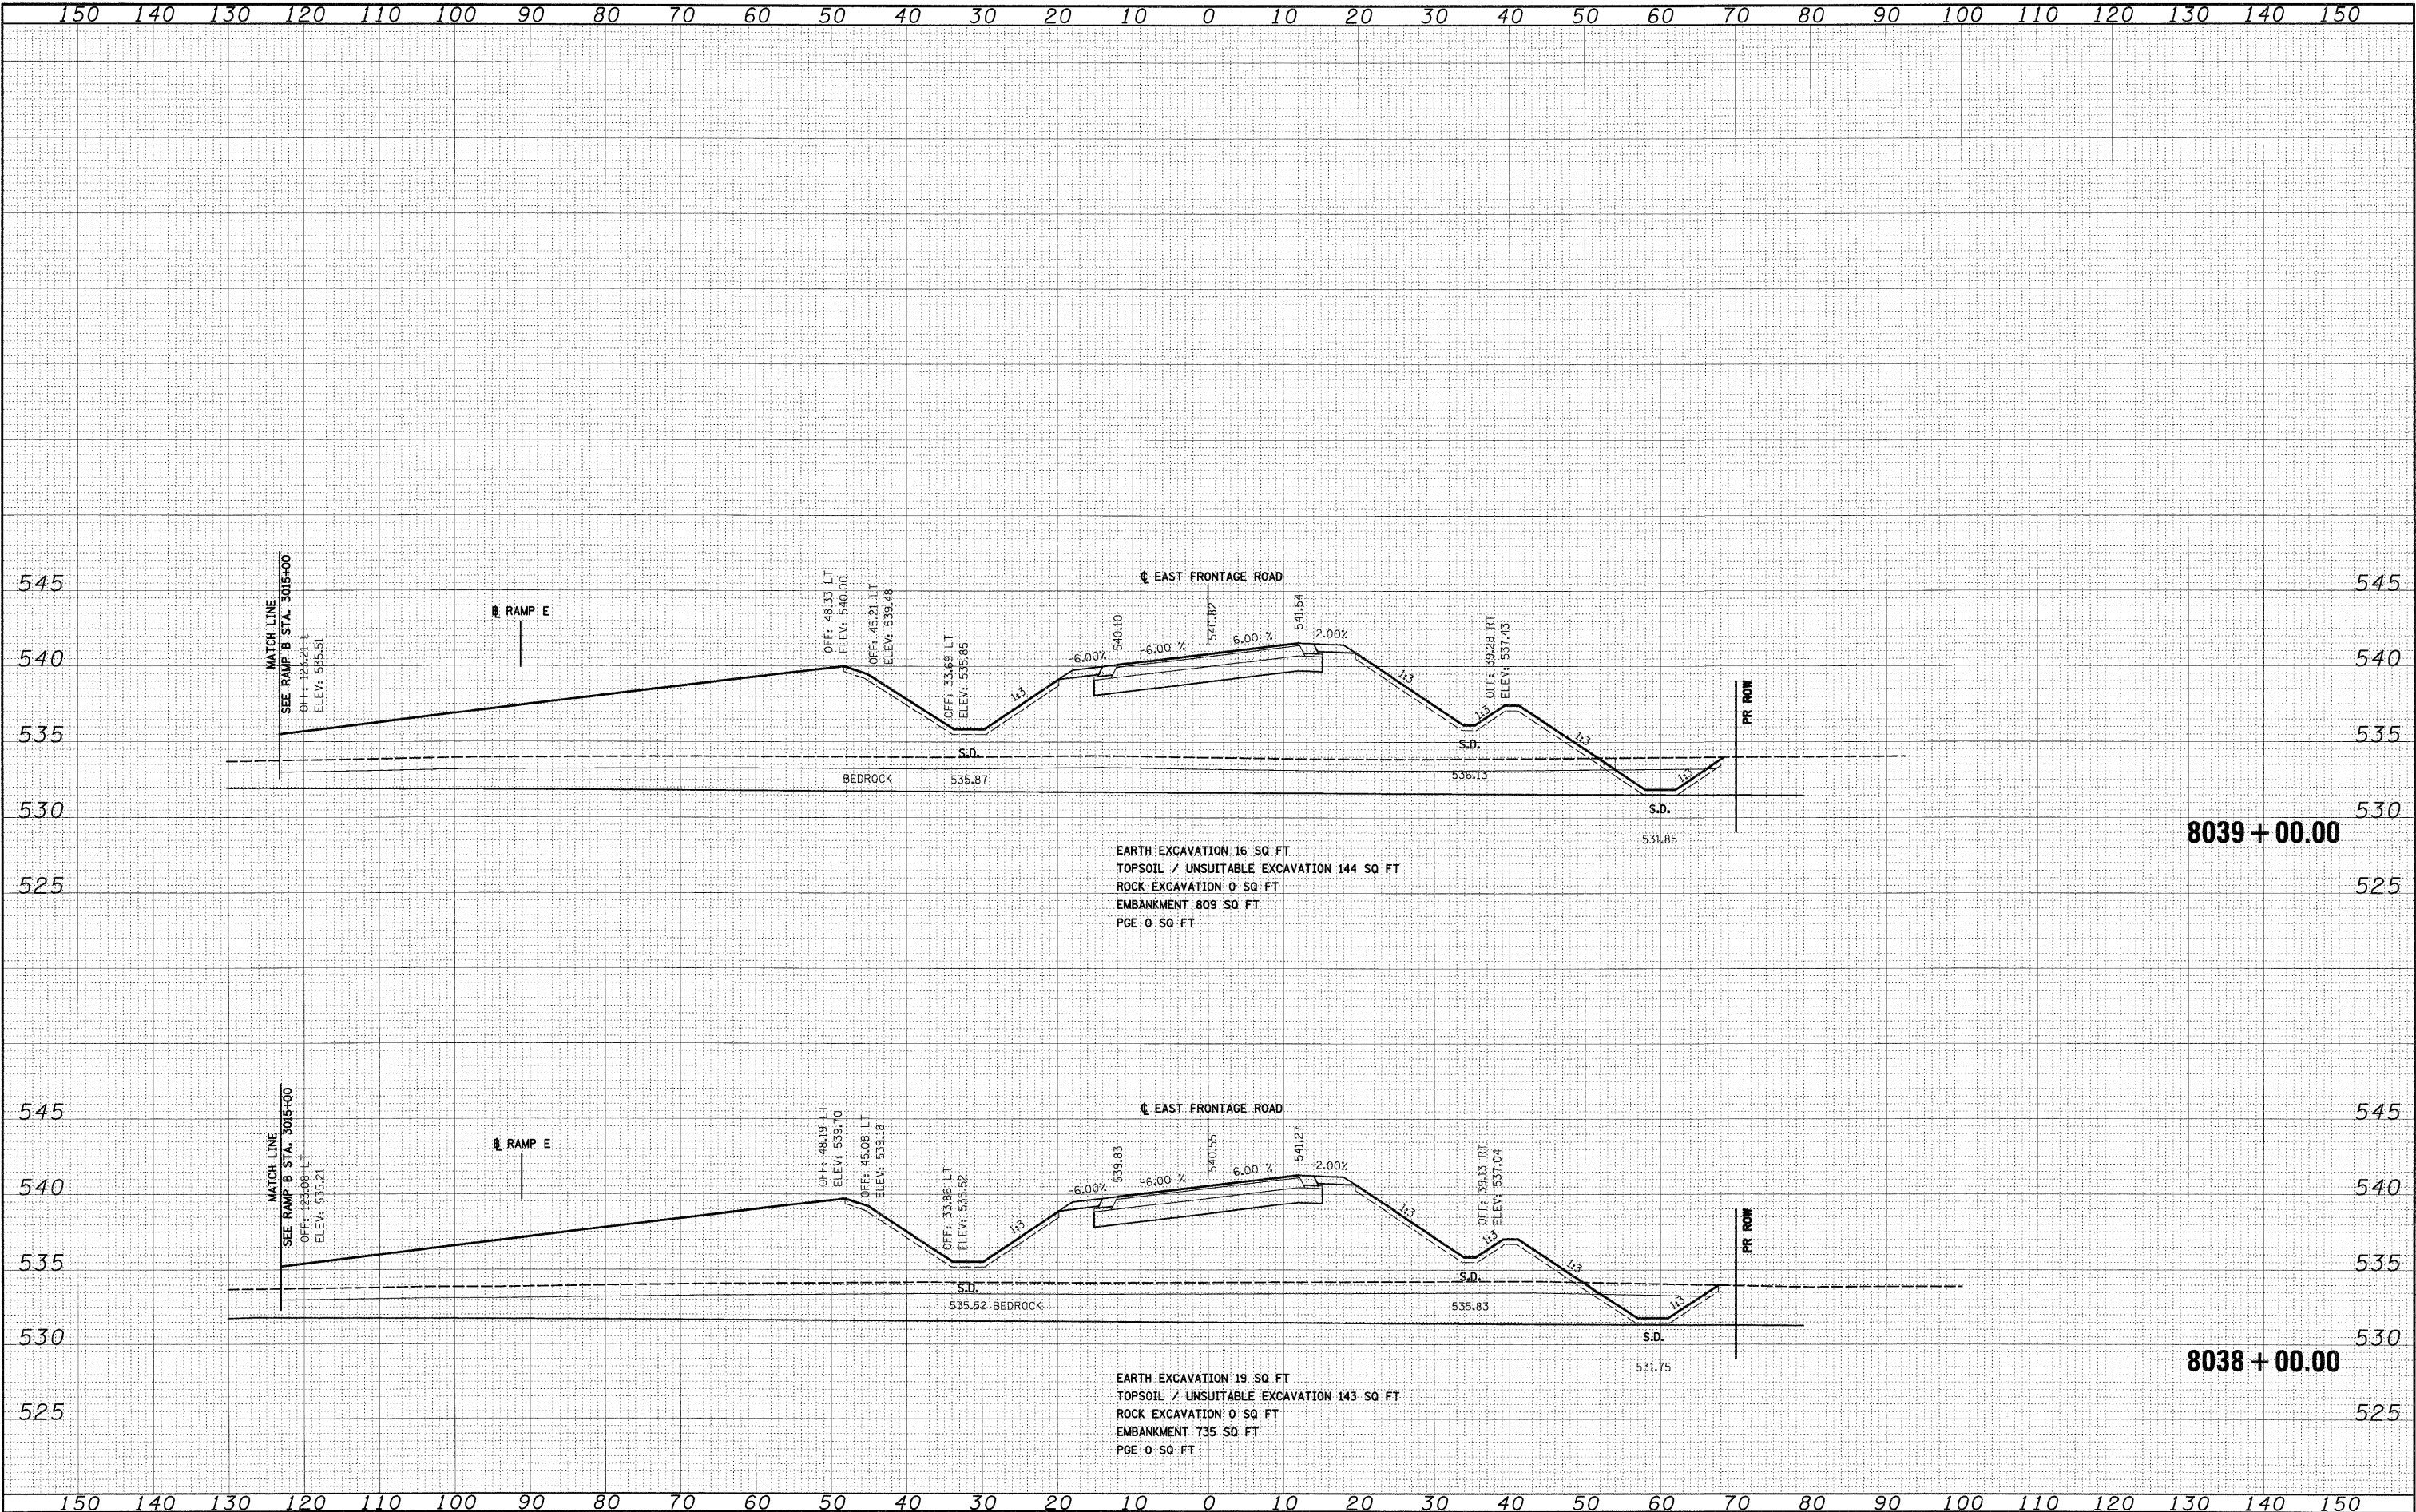

XS-77

FINAL	SURVEYED	BY	DATE
SURVEY	PLOTTED		
NOTE BOOK	REMARKS		
NO.	AREAS CHECKED		

ORIGINAL	SURVEY	BY	DATE
SURVEY	PLOTTED		
NOTE BOOK	REMARKS		
NO.	AREAS CHECKED		

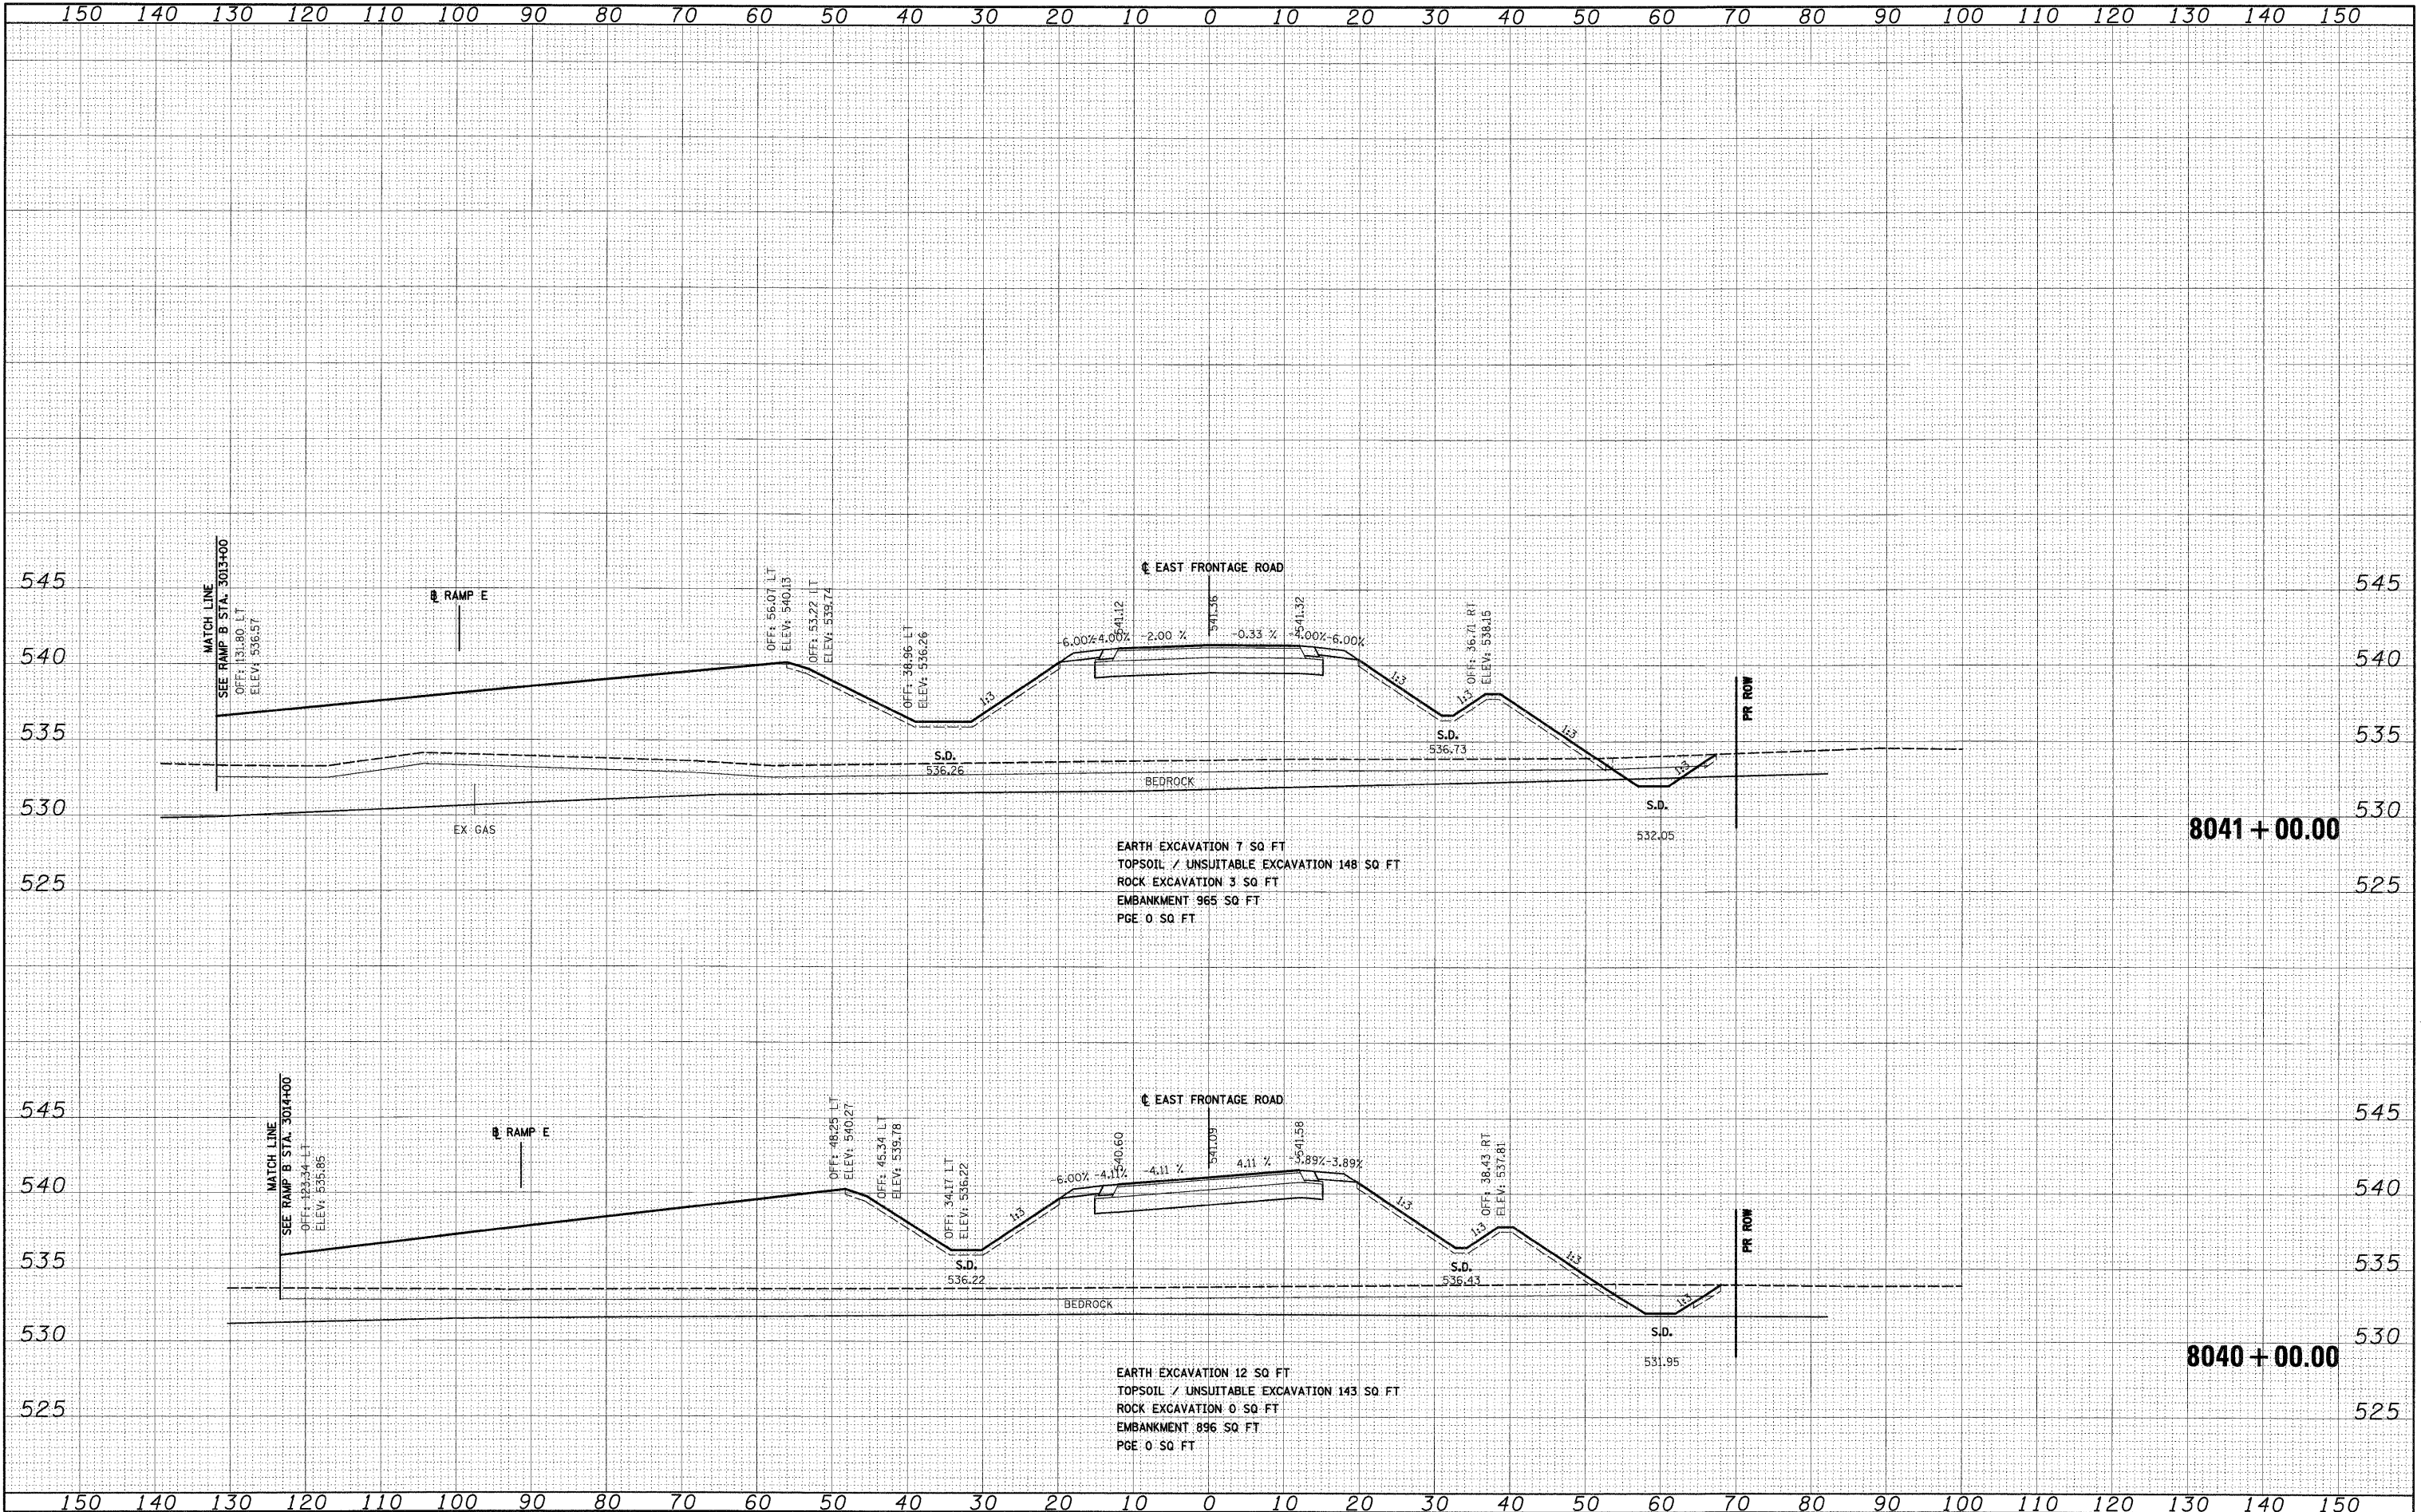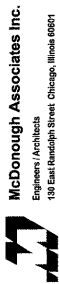


FILE NAME = D:\60C31-SHT-XSSH04.dgn	USER NAME = TKluemel	DESIGNED - TRK	REVISED -	STATE OF ILLINOIS DEPARTMENT OF TRANSPORTATION	EAST FRONTAGE ROAD	SCALE: 1"=10'-H; 1"=5'-V SHEET NO. 20 OF 30 SHEETS STA. 8040+00.00 TO STA. 8041+00.00	F.A.I. RTE. 55	SECTION (99-1&2)AC-3	COUNTY WILL	TOTAL SHEETS 524	SHEET NO. 448	CONTRACT NO. 60C31
PLOT SCALE = 1:10	CHECKED - DLT	REVISED -										
PLOT DATE = 12/15/2009	DATE - 12/18/09	REVISED -										

FINAL

FINAL	SURVEYED	BY	DATE
SURVEY	PLOTTED		
NOTE BOOK	DATE		
AREAS			
AREAS CHECKED			
NO.			

OPTIONAL	SURVEYED	BY	DATE
SURVEY	PLOTTED		
NOTE BOOK	DATE		
AREAS			
AREAS CHECKED			
NO.			

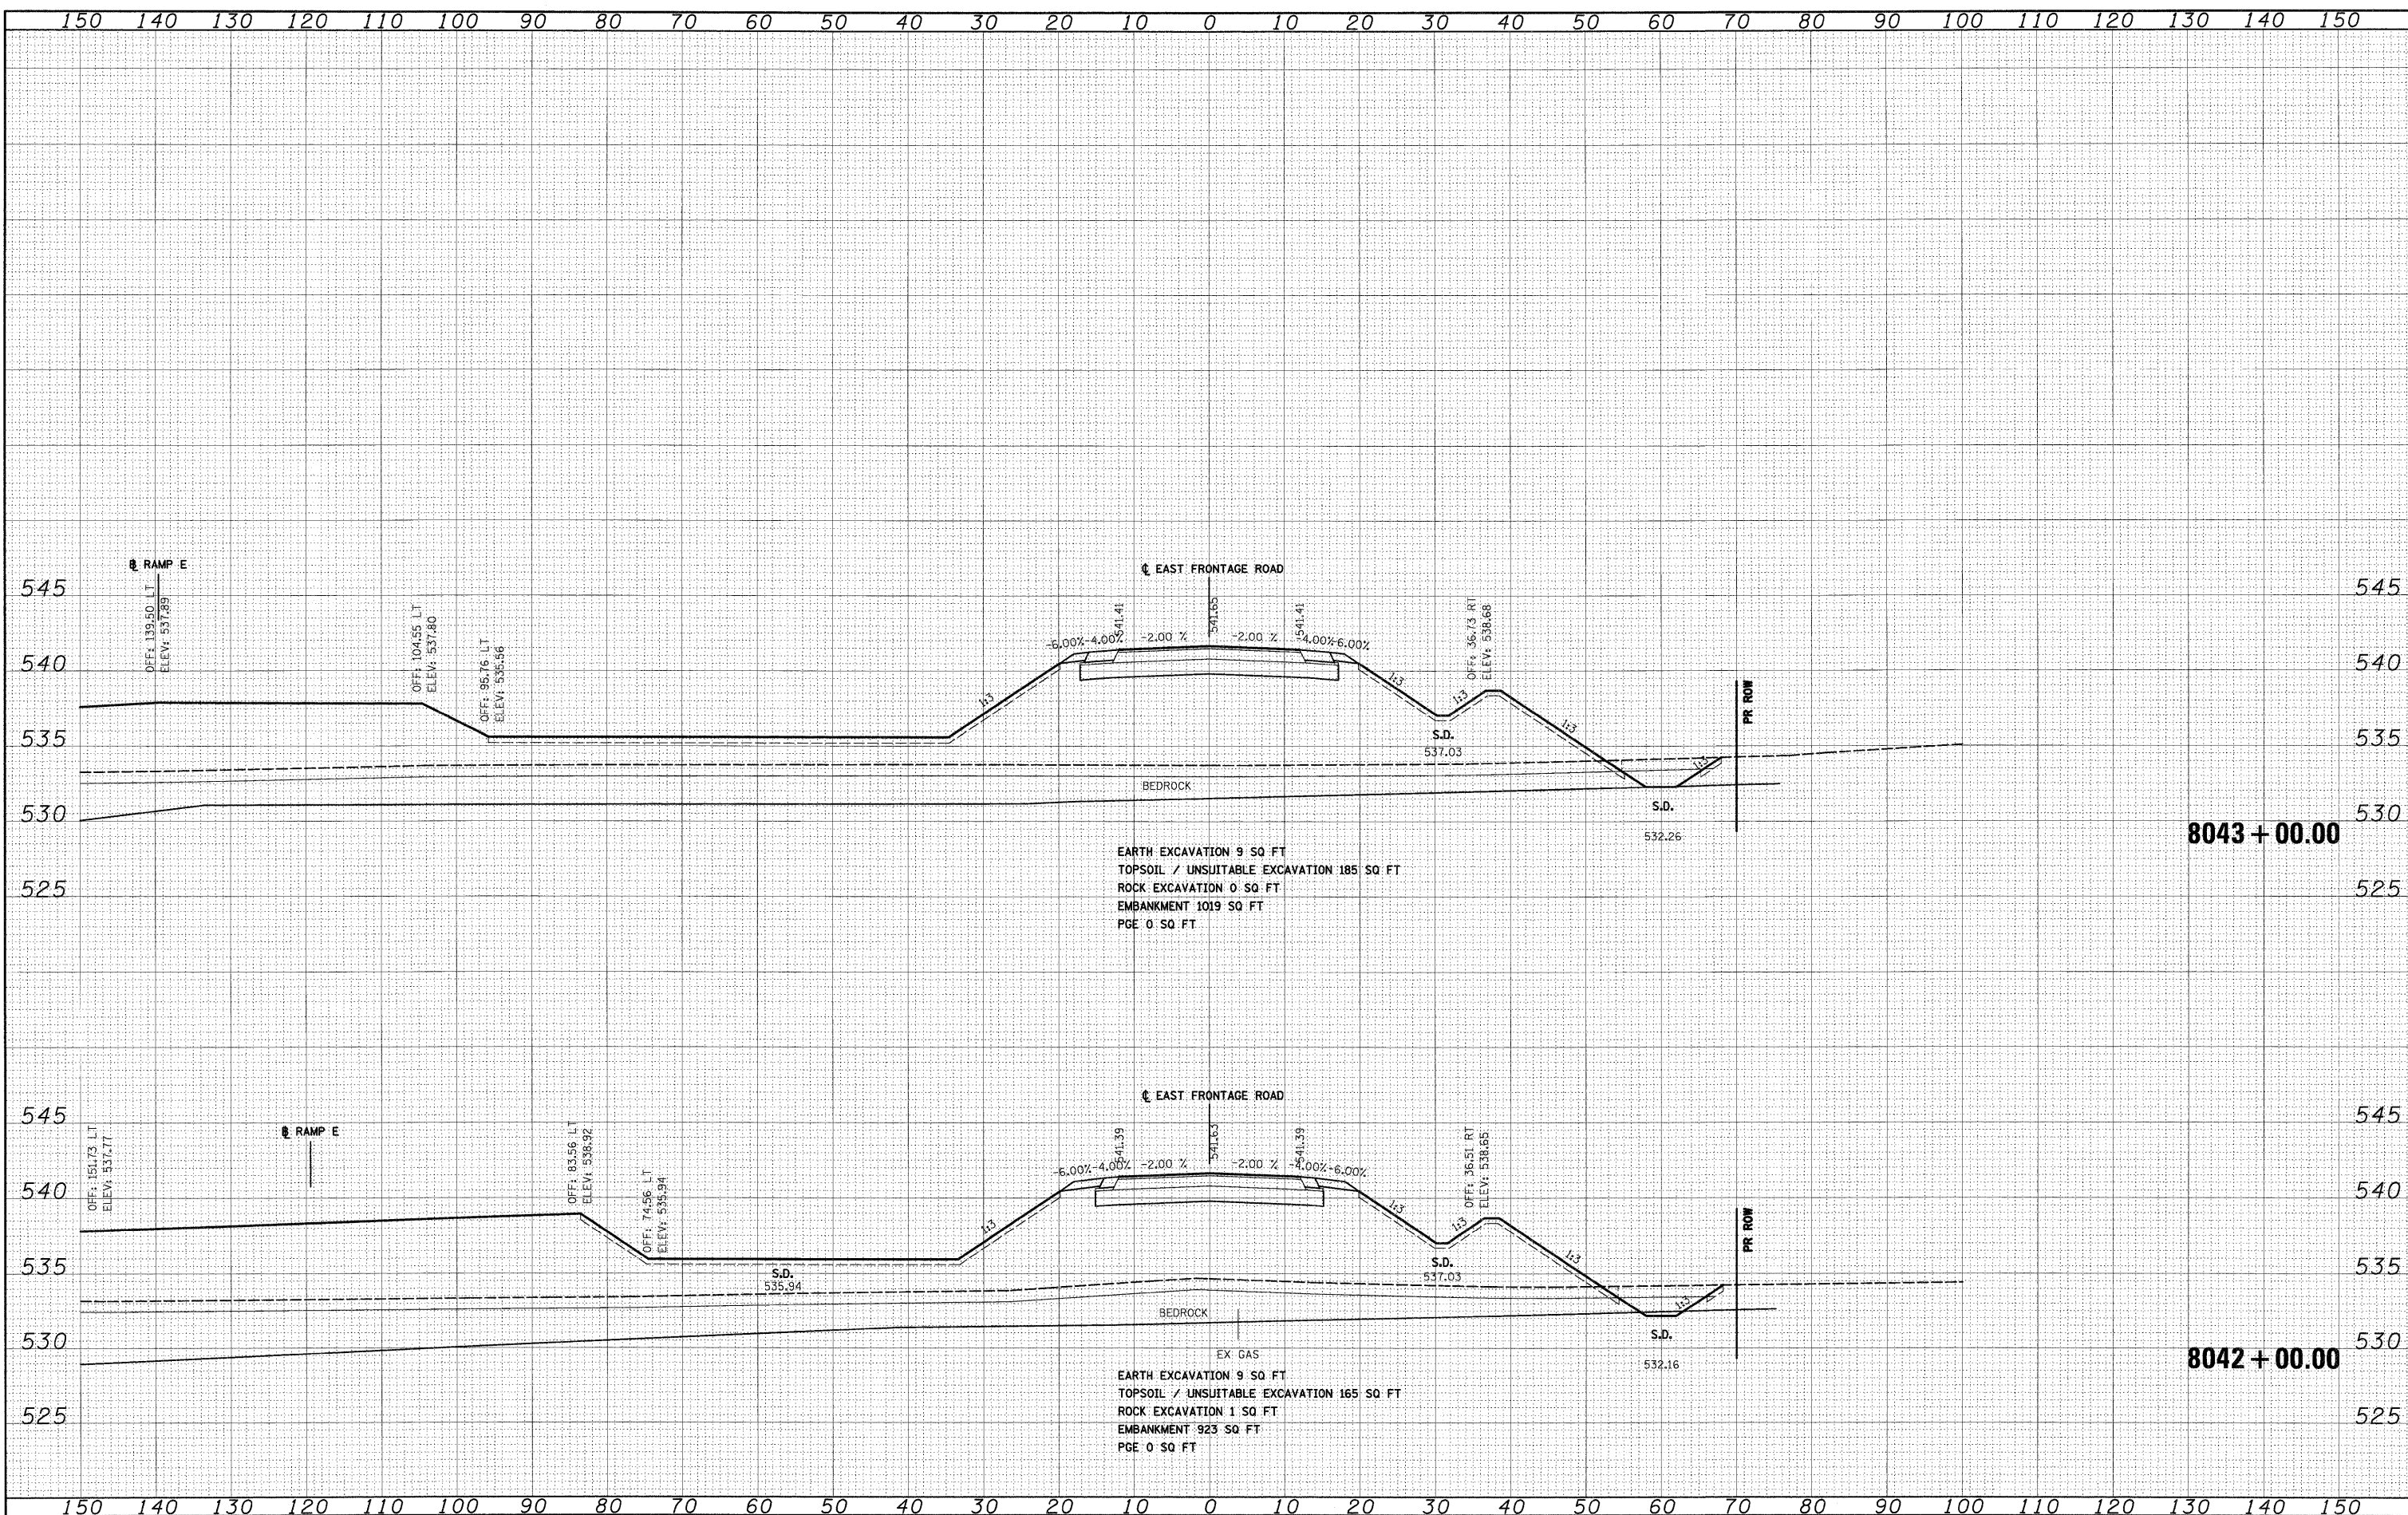


FILE NAME = D:\60C31-SHT-XSSH104.dgn	USER NAME = TKluogel	DESIGNED - TRK	REVISED -	STATE OF ILLINOIS DEPARTMENT OF TRANSPORTATION	EAST FRONTAGE ROAD	F.A.T. RTE. 55	SECTION (99-1&2)AC-3	COUNTY WILL	TOTAL SHEETS 524	SHEET NO. 449	CONTRACT NO. 60C31
PLOT SCALE = 1:10				CHECKED - DLT	REVISED -	SCALE: 1"=10'H; 1"=5'V			SHEET NO. 21 OF 30 SHEETS		
PLOT DATE = 12/15/2009				DATE = 12/18/09	REVISED -	STA. 8042+00.00 TO STA. 8043+00.00			FED. ROAD DIST. NO. 1 ILLINOIS FED. AID PROJECT		

FINAL

FINAL SURVEY	BY	DATE
SURVEYED		
PLOTTED		
NOTE BOOK		
NO.		



ORIGINAL SURVEY	BY	DATE
SURVEYED		
PLOTTED		
NOTE BOOK		
NO.		

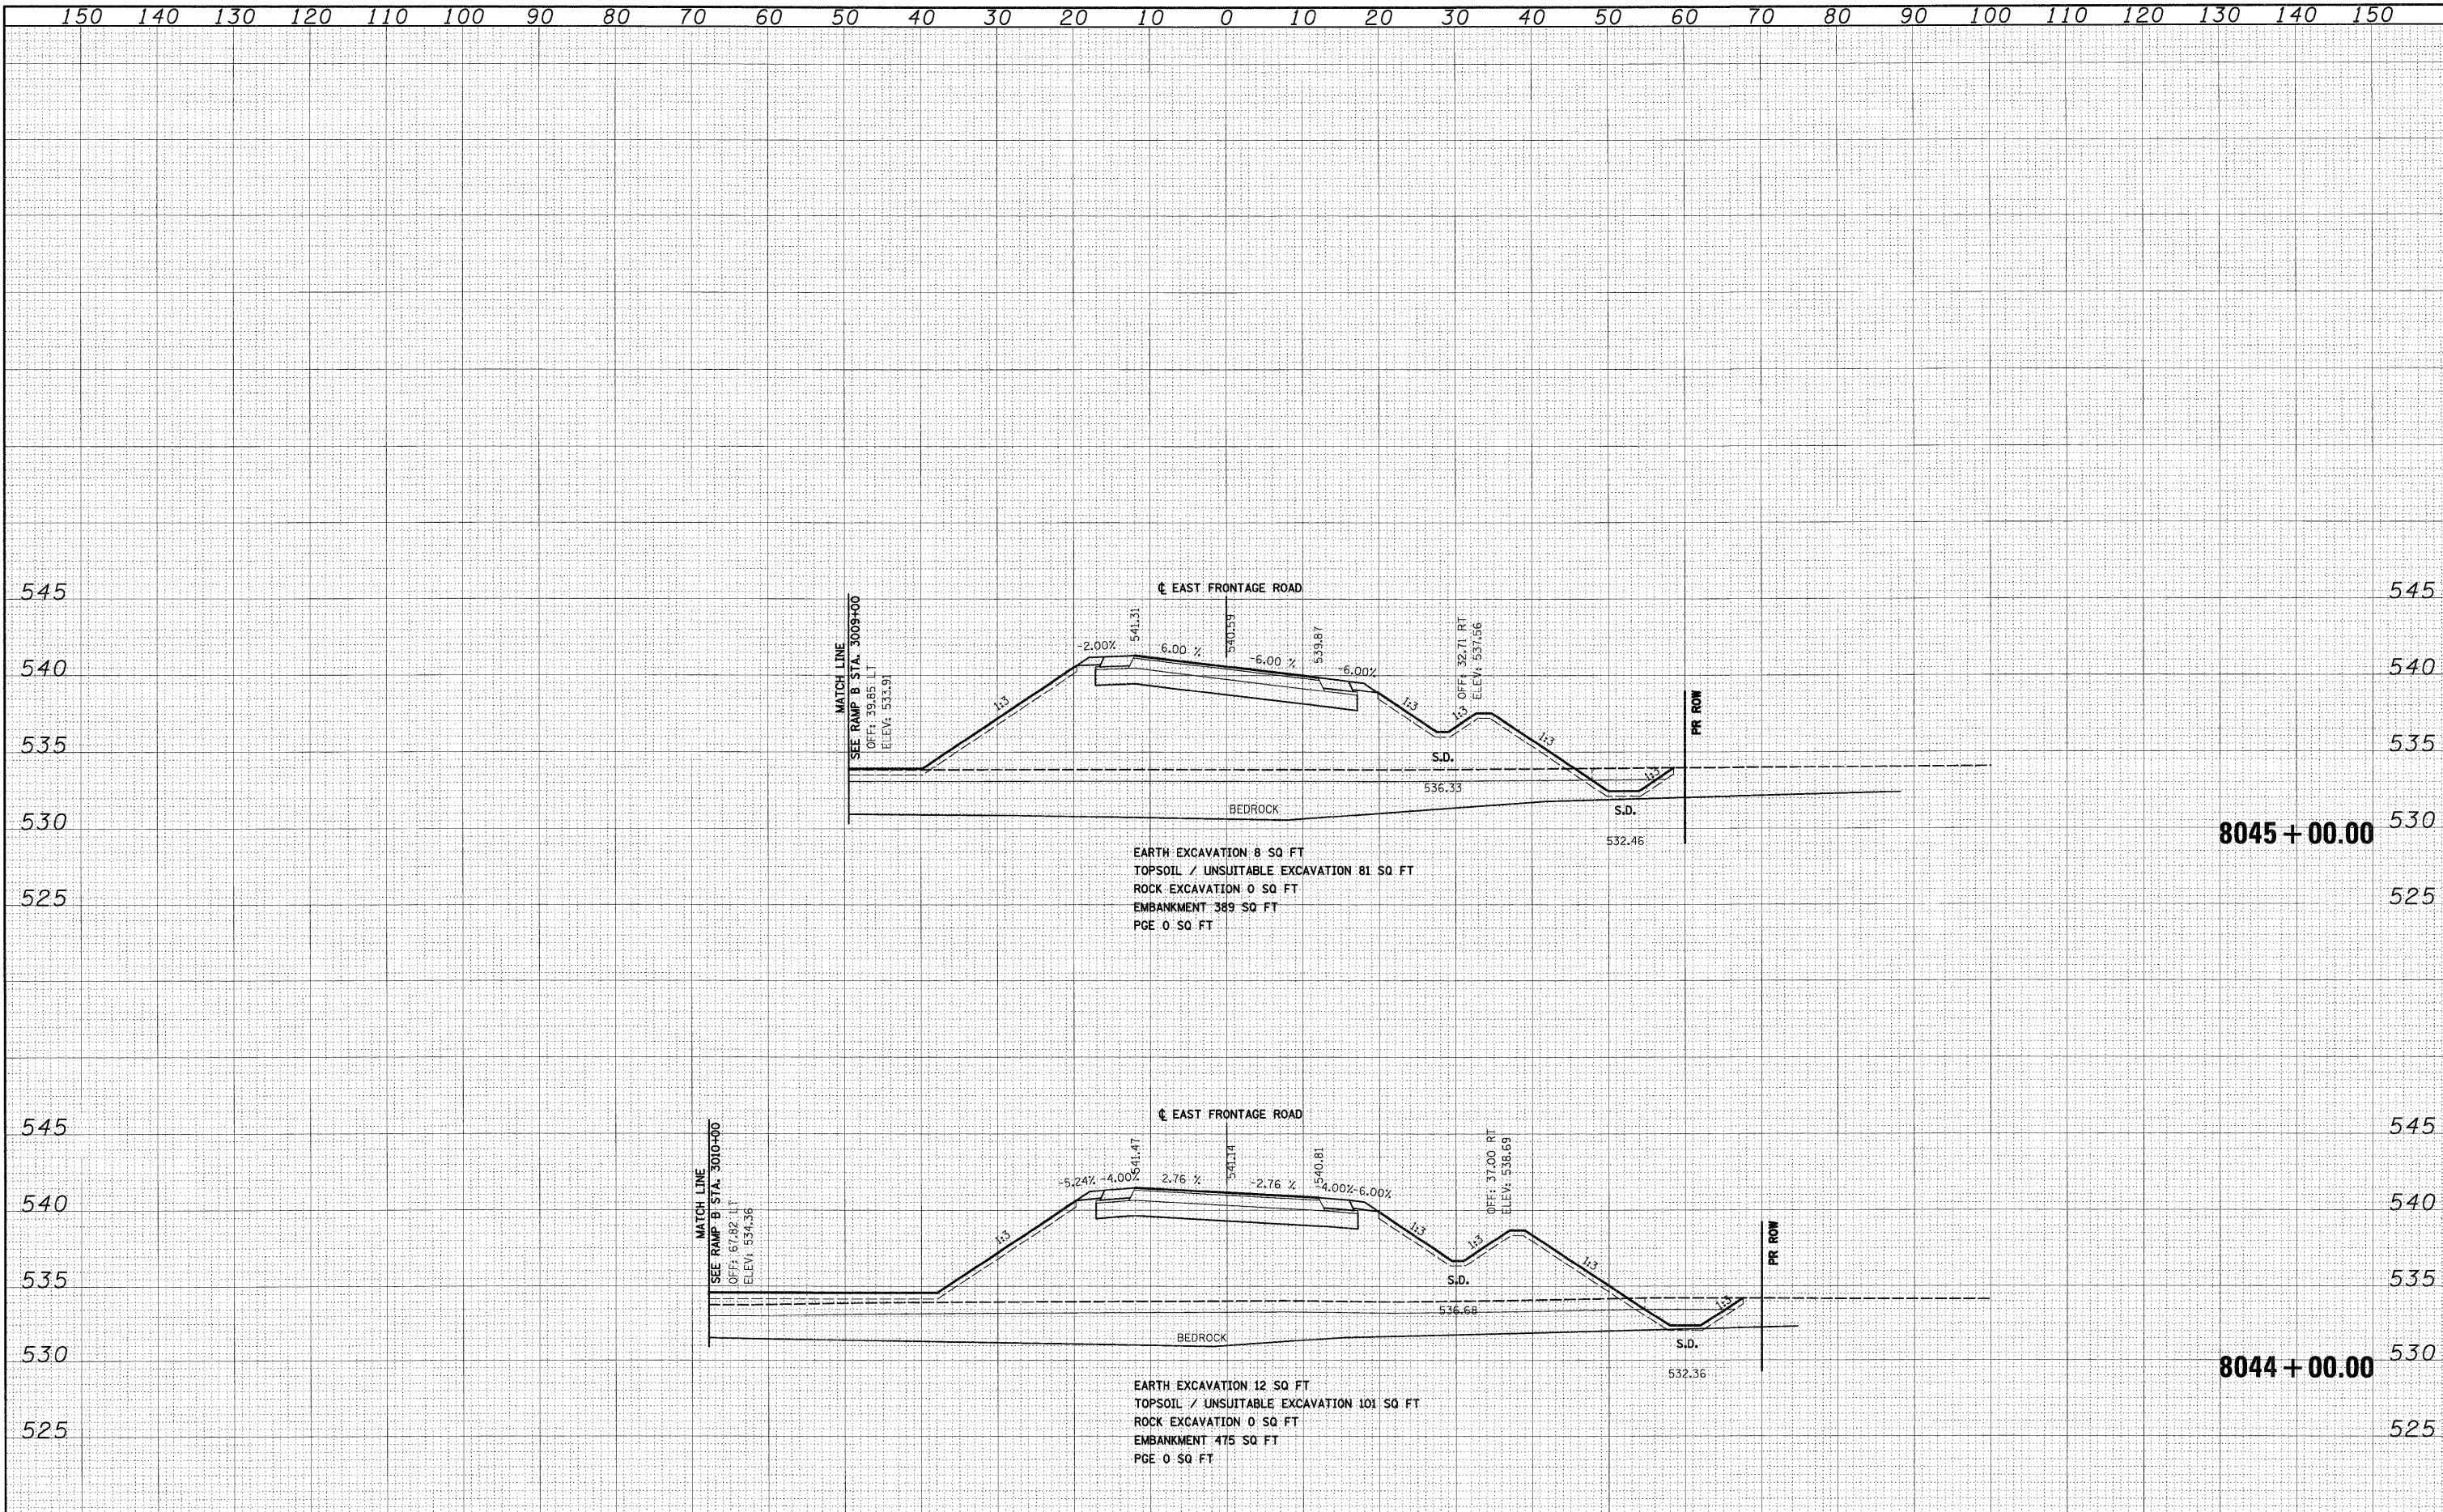

150 140 130 120 110 100 90 80 70 60 50 40 30 20 10 0 10 20 30 40 50 60 70 80 90 100 110 120 130 140 150																					
FILE NAME = D:\60C31-SHT-XSHT04.dgn		USER NAME = TKluemel		DESIGNED - TRK		REVISED -		STATE OF ILLINOIS DEPARTMENT OF TRANSPORTATION				EAST FRONTAGE ROAD				F.A.I RTE.	SECTION		COUNTY	TOTAL SHEETS	SHEET NO.
				DRAWN - TRK		REVISED -										55	(99-1&2)AC-3		WILL	524	450
		PLOT SCALE = 1:10		CHECKED - DLT		REVISED -										CONTRACT NO. 60C31					
		PLOT DATE = 12/15/2009		DATE - 12/18/09		REVISED -										SCALE: 1"=10'H; 1"=5'V SHEET NO. 22 OF 30 SHEETS STA. 8044+00.00 TO STA. 8045+00.00					
												FED. ROAD DIST. NO. 1 ILLINOIS FED. AID PROJECT									

FINAL SURVEY	BY	DATE
SURVEYED		
PLOTTED		
NOTE BOOK		
AREAS		
NO.		

ORIGINAL SURVEY	BY	DATE
SURVEYED		
PLOTTED		
NOTE BOOK		
AREAS		
NO.		

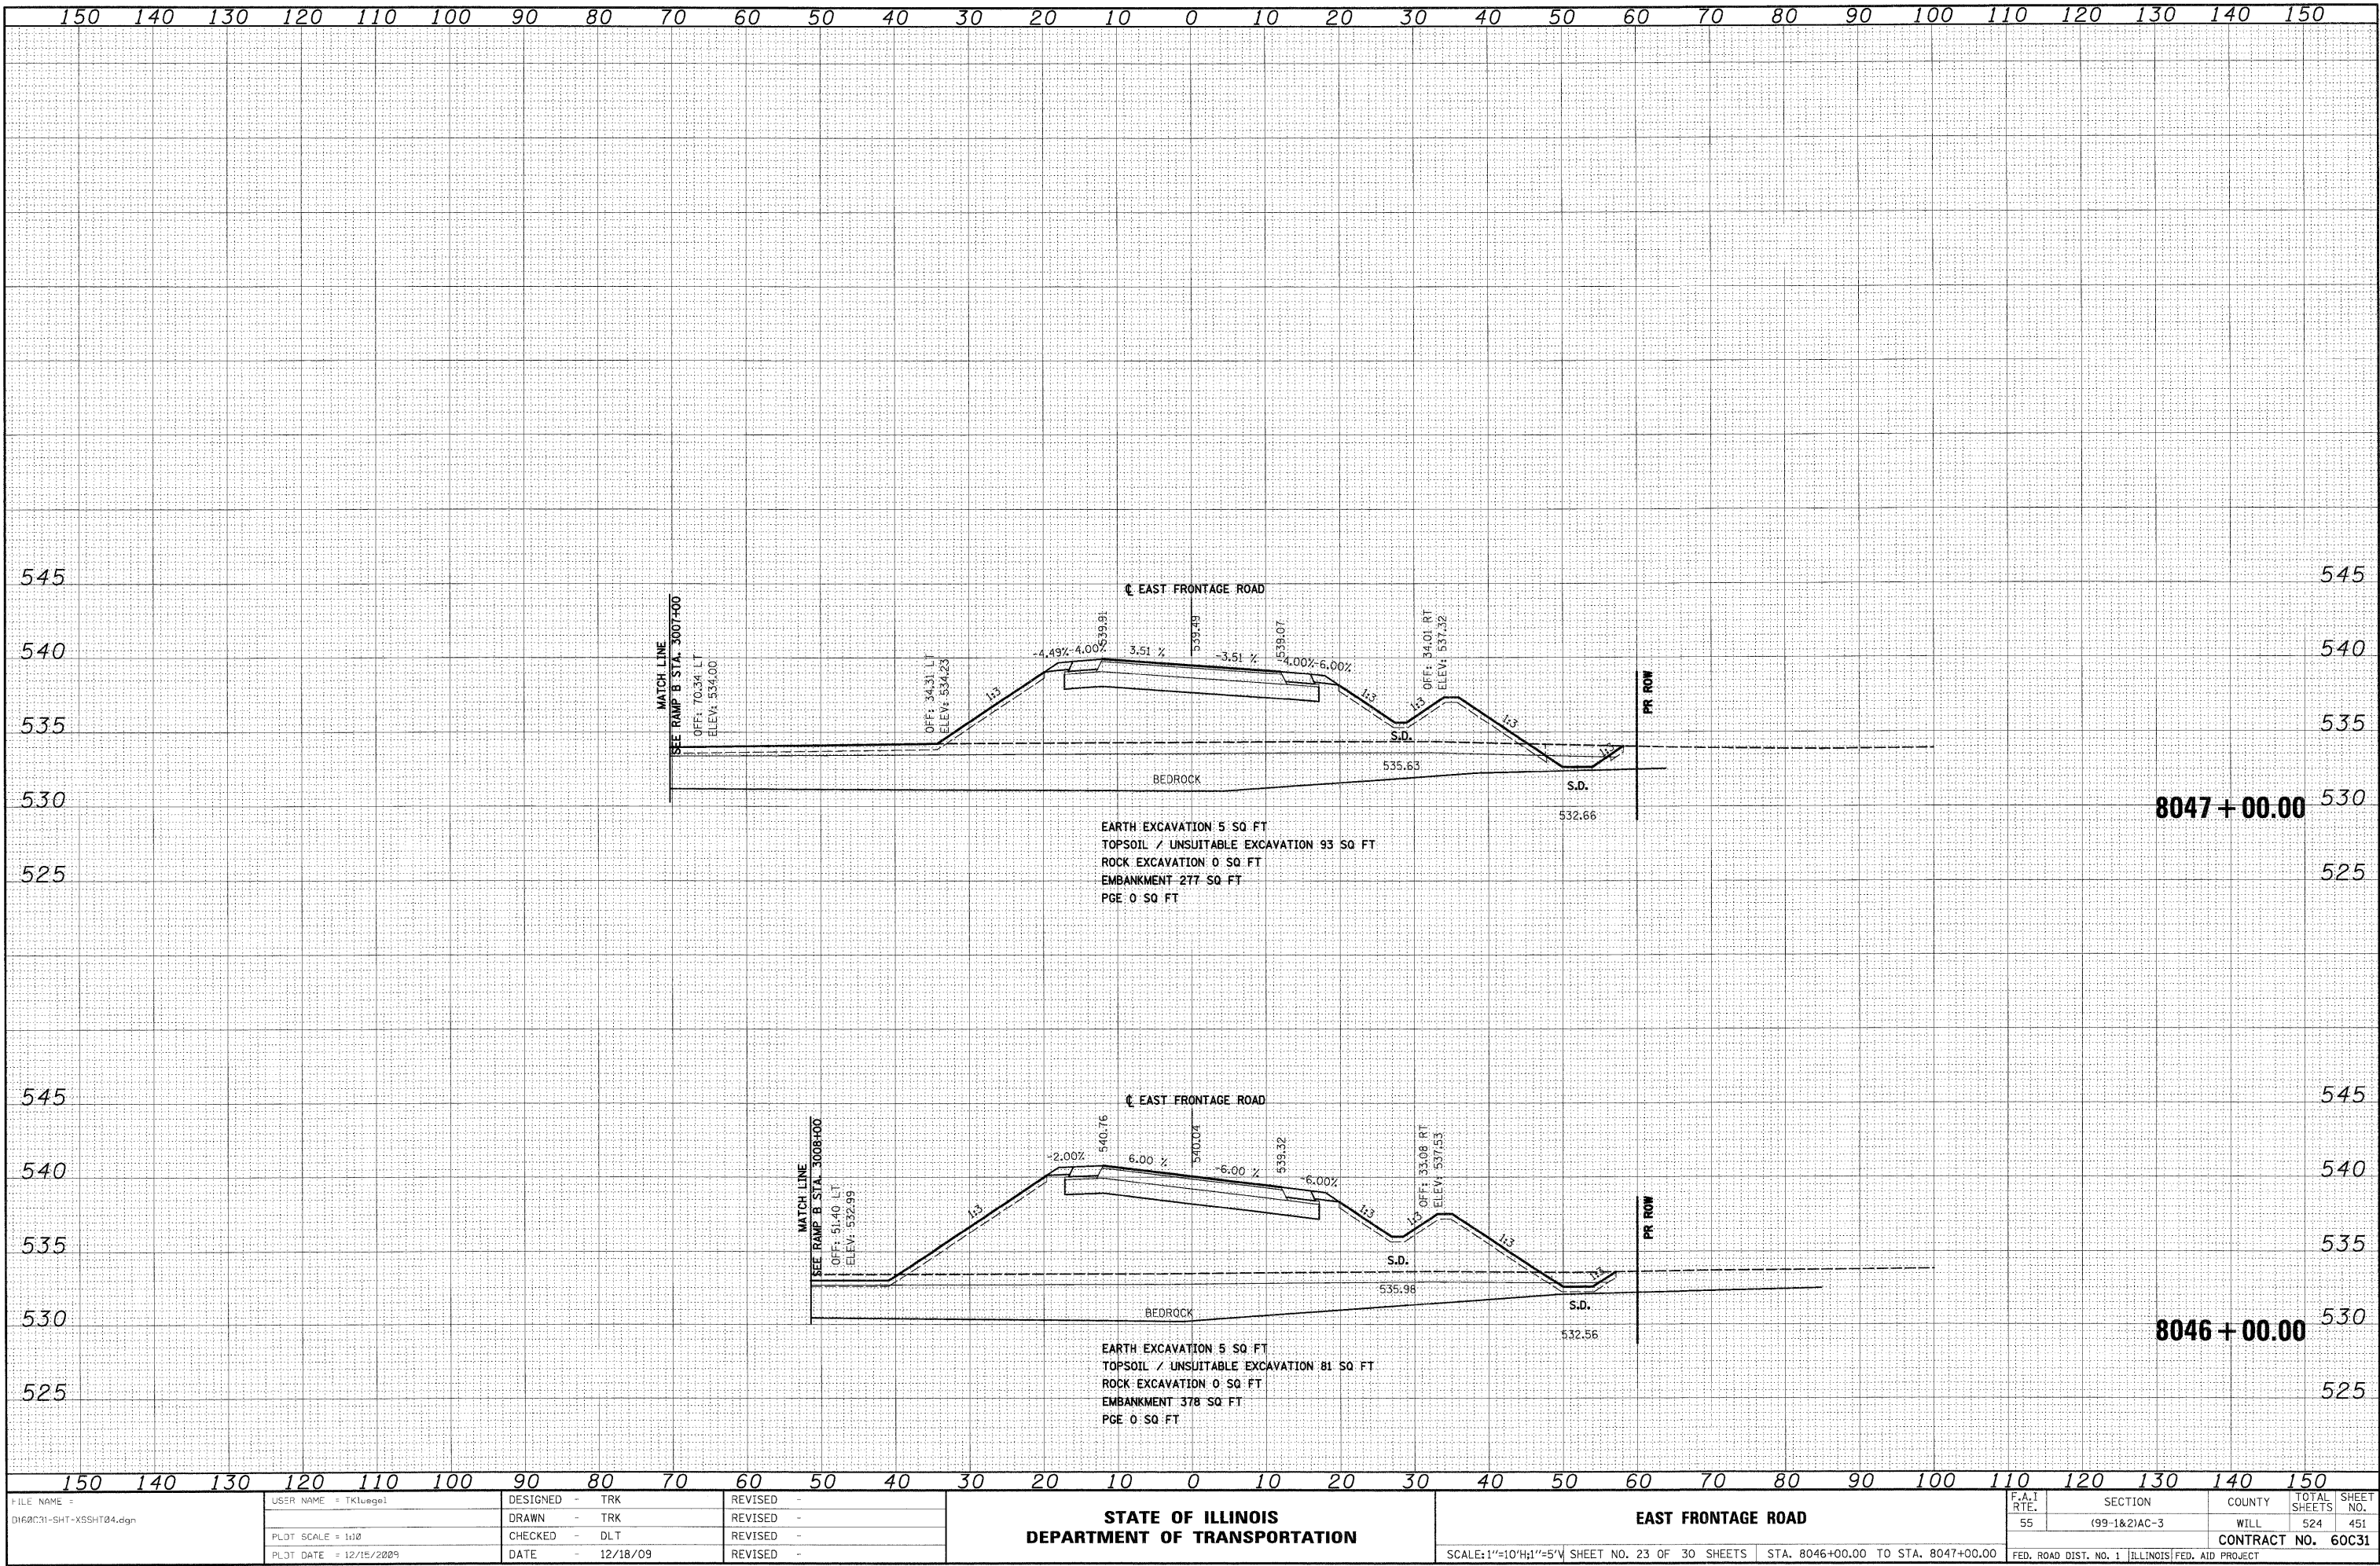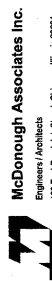

FINAL

FINAL	DATE
SURVEYED	
PLANNED	
NOTED	
AREAS	
CHECKED	

ORIGINAL	DATE
SURVEYED	
PLANNED	
NOTED	
AREAS	
CHECKED	



McDonough Associates Inc.

Engineers Architects

100 East Randolph Street, Chicago, Illinois 60601

FILE NAME

D:\162C31-SHT-XSSH104.dgn

USER NAME = TKluegel	DESIGNED - TRK	REVISED -
	DRAWN - TRK	REVISED -
PLOT SCALE = 1:100	CHECKED - DLT	REVISED -
PLOT DATE = 12/15/2009	DATE - 12/18/09	REVISED -

STATE OF ILLINOIS

DEPARTMENT OF TRANSPORTATION


EAST FRONTAGE ROAD

SCALE: 1"=10'H; 1"=5'V

SHEET NO. 24 OF 30 SHEETS


STA. 8048+00.00 TO STA. 8049+25.00

F.A.I. RTE.	SECTION	COUNTY	TOTAL SHEETS	SHEET NO.
55	(99-1&2)AC-3	WILL	524	452
CONTRACT NO. 60C31				
FED. ROAD DIST. NO. 1 ILLINOIS FED. AID PROJECT				

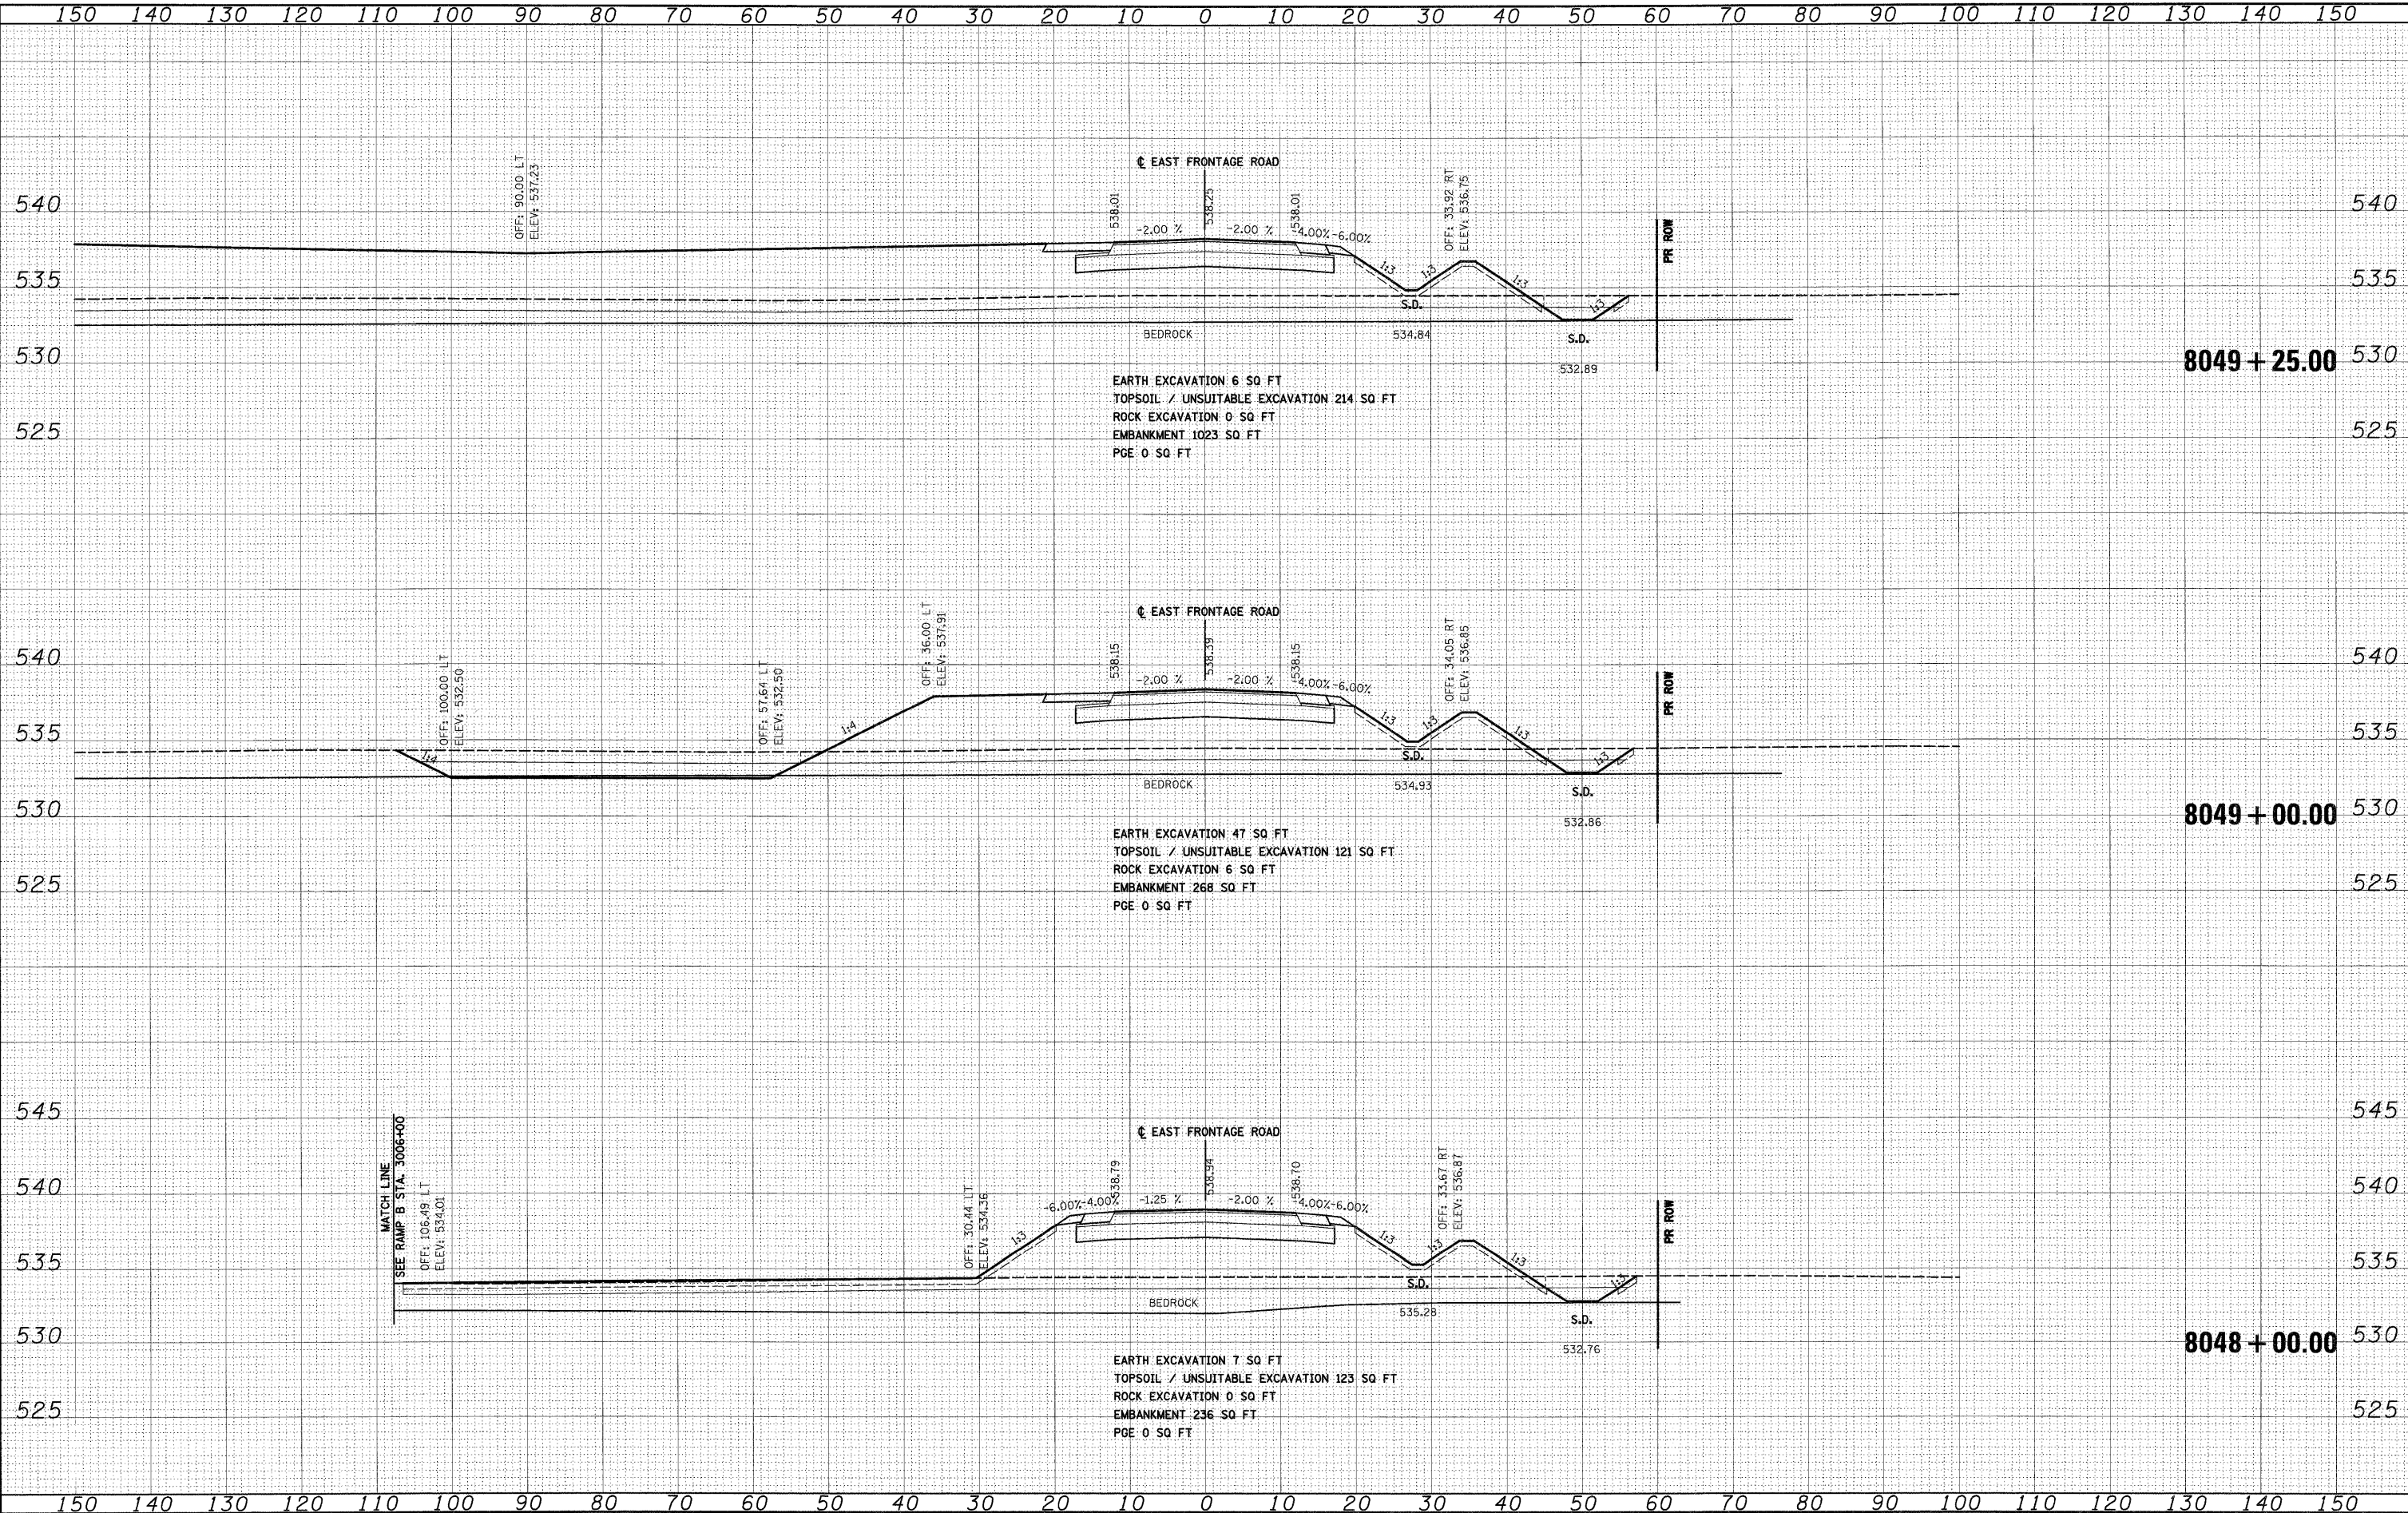

DATE	BY	SURVEYED	PLOTTED	DATE	NO.

DATE	BY	SURVEYED	PLOTTED	DATE	NO.

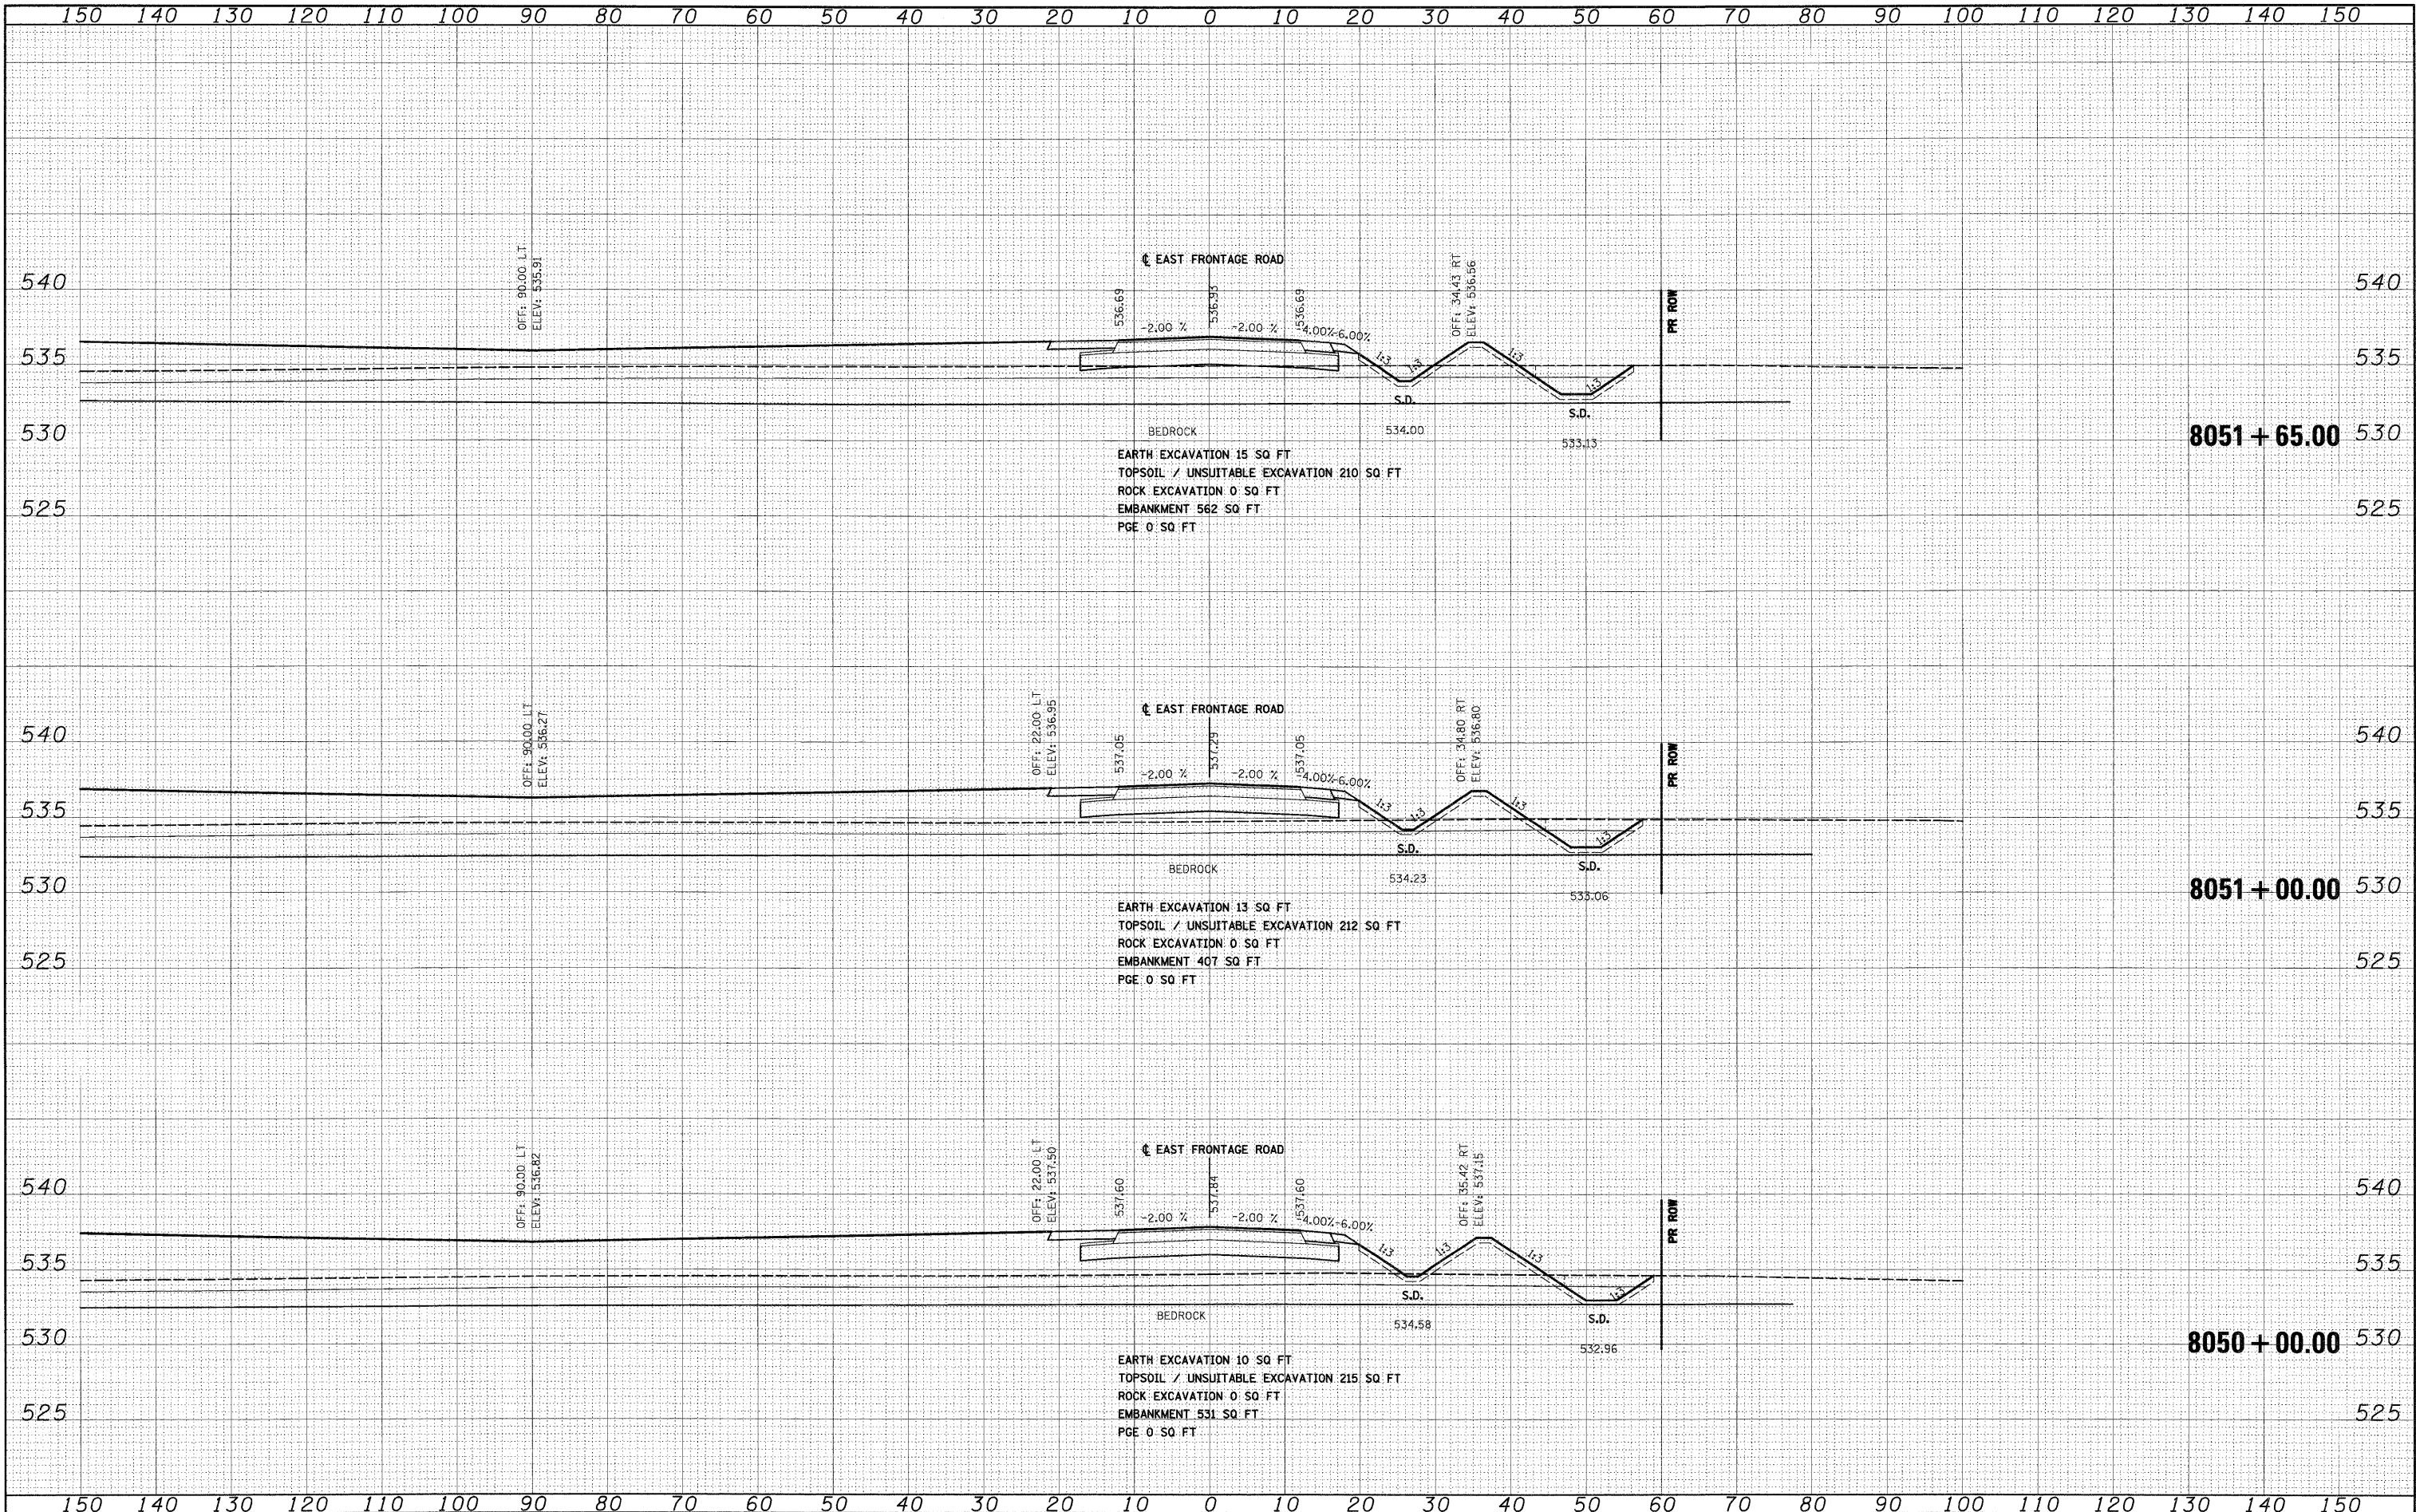


FILE NAME : D:\62031-SHT-XSSH04.dgn	USER NAME : TKluemel	DESIGNED - TRK	REVISED	STATE OF ILLINOIS DEPARTMENT OF TRANSPORTATION	EAST FRONTAGE ROAD	SCALE: 1"=10'H; 1"=5' V	SHEET NO. 25 OF 30 SHEETS	STA. 8050+00.00 TO STA. 8051+65.00	F.A.I. RTE. 55	SECTION (99-1&2)AC-3	COUNTY WILL	TOTAL SHEETS 524	SHEET NO. 453	CONTRACT NO. 60C31	FED. ROAD DIST. NO. 1 ILLINOIS FED. AID PROJECT
-------------------------------------	----------------------	----------------	---------	---	--------------------	-------------------------	---------------------------	------------------------------------	----------------	----------------------	-------------	------------------	---------------	--------------------	---

FINAL

FINAL	SURVEY	BY	DATE
NO.	NO.	NO.	NO.
NO.	NO.	NO.	NO.
NO.	NO.	NO.	NO.

ORIGINAL	SURVEY	BY	DATE
NO.	NO.	NO.	NO.
NO.	NO.	NO.	NO.
NO.	NO.	NO.	NO.


McDonough Associates Inc.
Engineers/Architects
200 East Randolph Street, Chicago, Illinois 60601

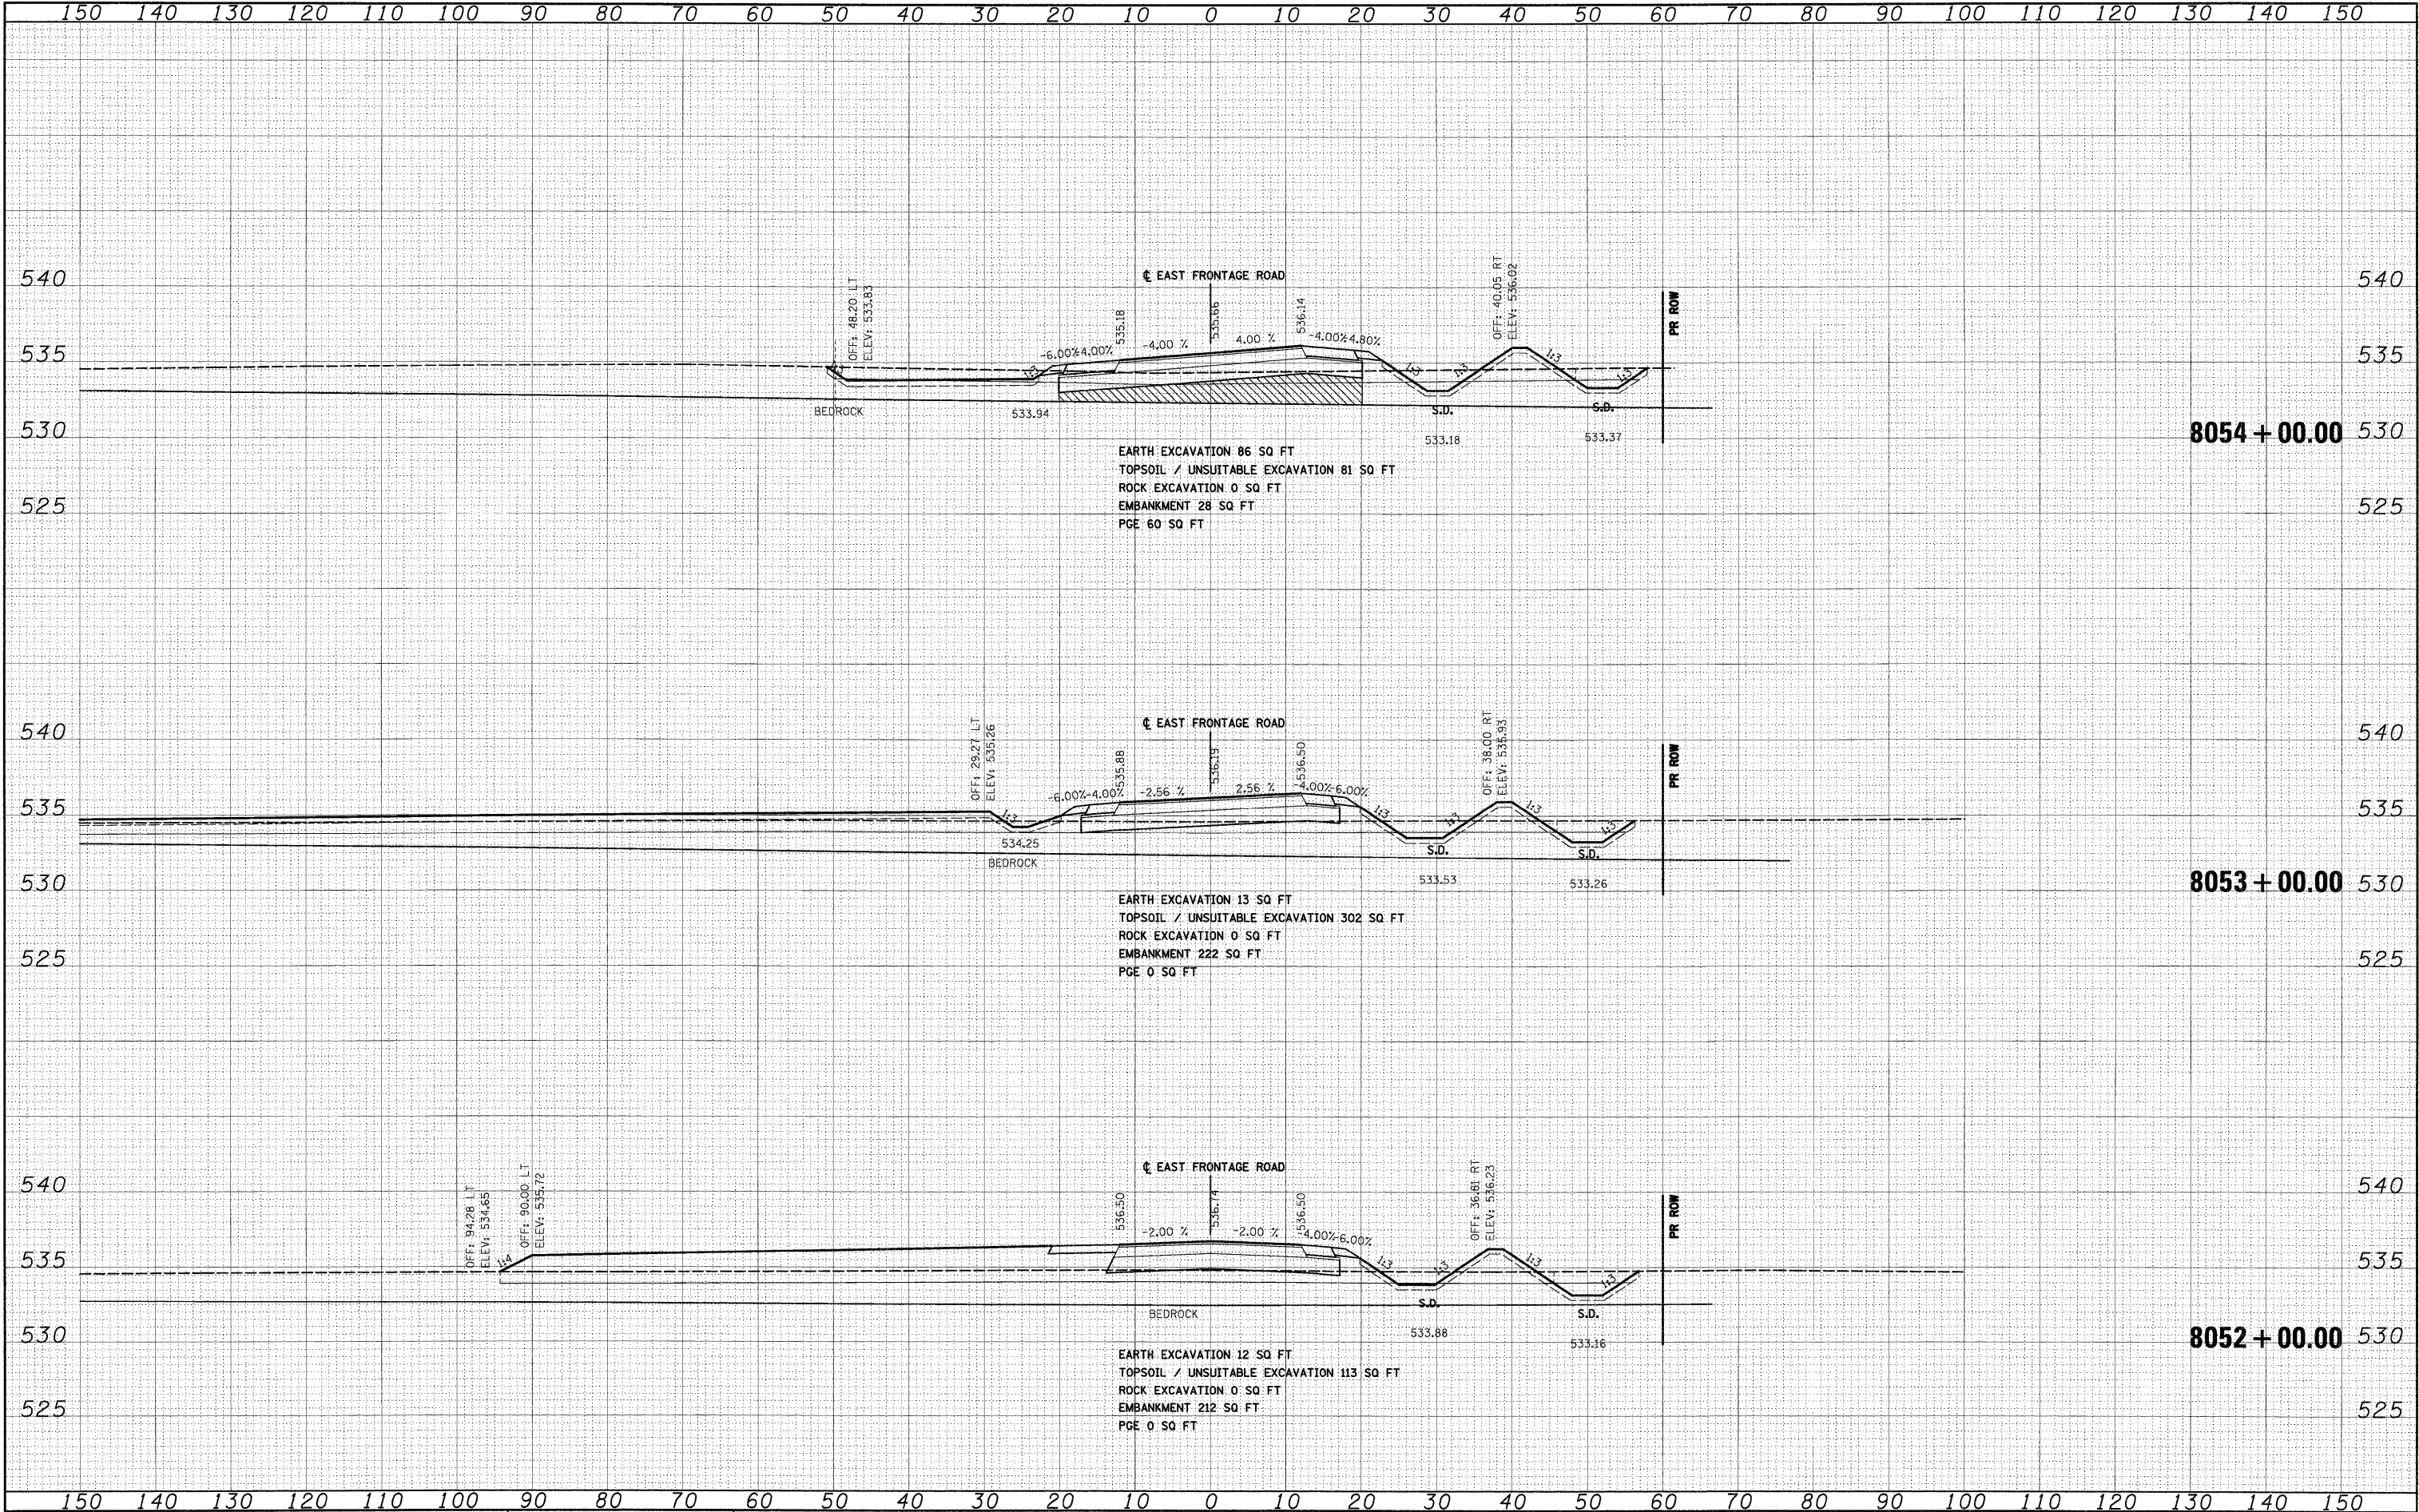

FILE NAME = D:\60C31-SHT-XSSHT04.dgn	USER NAME = TKLuegel	DESIGNED - TRK	REVISED -	STATE OF ILLINOIS DEPARTMENT OF TRANSPORTATION	EAST FRONTAGE ROAD	SCALE: 1"=10'H; 1"=5'V SHEET NO. 26 OF 30 SHEETS STA. 8052+00.00 TO STA. 8054+00.00	F.A.T. RTE.	SECTION	COUNTY	TOTAL SHEETS	SHEET NO.
		DRAWN - TRK	REVISED -				55	(99-1&2)AC-3	WILL	524	454
		CHECKED - DLT	REVISED -				CONTRACT NO. 60C31				
		DATE - 12/15/2009	REVISED -				FED. ROAD DIST. NO. 1 ILLINOIS FED. AID PROJECT				

FINAL	BY	DATE
SURVEYED		
PLOTTED		
NOTE BOOK		
AREAS		
CHECKED		
NO.		


ORIGINAL	BY	DATE
SURVEYED		
PLOTTED		
NOTE BOOK		
AREAS		
CHECKED		
NO.		

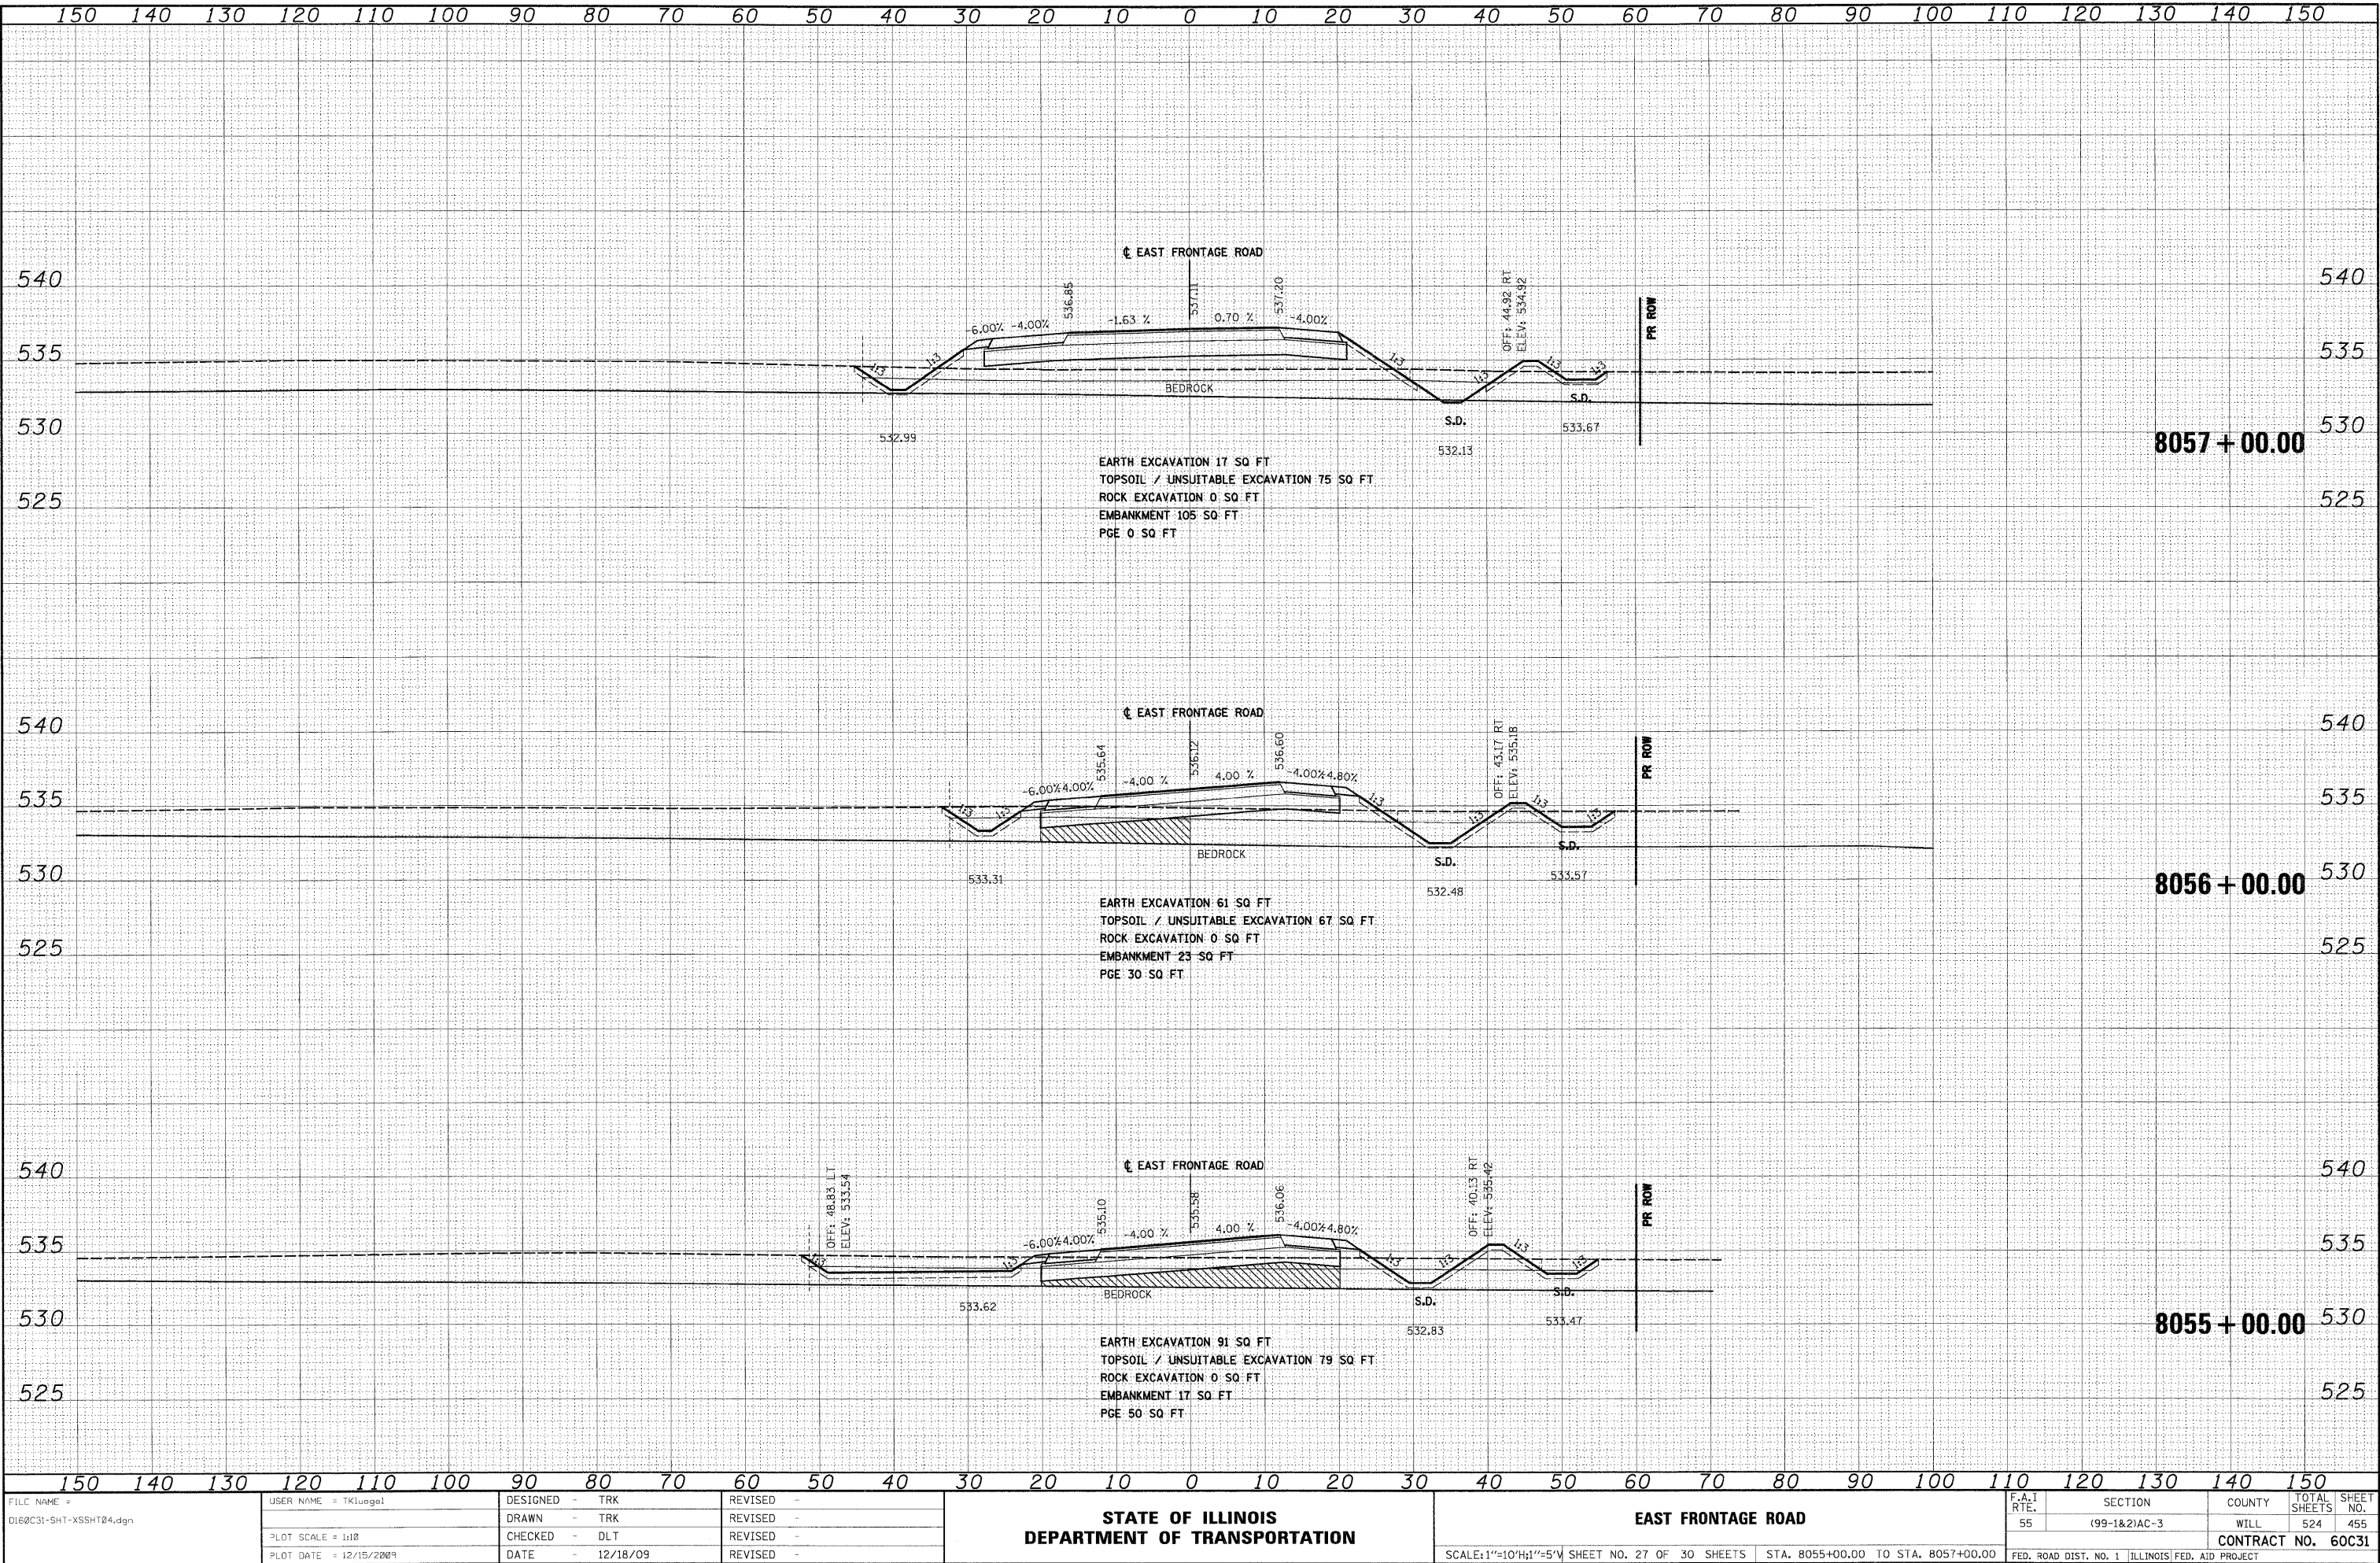

FILE NAME = D:\60C31-SHT-XSSHT04.dgn	USER NAME = TKluogel	DESIGNED - TRK	REVISED -	STATE OF ILLINOIS DEPARTMENT OF TRANSPORTATION	EAST FRONTAGE ROAD	SCALE: 1"=10'H; 1"=5'V SHEET NO. 27 OF 30 SHEETS STA. 8055+00.00 TO STA. 8057+00.00	F.A.T. RTE. 55	SECTION (99-1&2)AC-3	COUNTY WILL	TOTAL SHEETS 524	SHEET NO. 455	CONTRACT NO. 60C31	FED. ROAD DIST. NO. 1 ILLINOIS FED. AID PROJECT
		DRAWN - TRK	REVISED -										
		CHECKED - DLT	REVISED -										
		DATE - 12/18/09	REVISED -										


FINAL	SURVEYED	BY	DATE
SURVEY	PLOTTED		
NOTE BOOK	DATE		
AREAS	CHECKED		
NO.			

OPTIONAL	SURVEYED	BY	DATE
SURVEY	PLOTTED		
NOTE BOOK	DATE		
AREAS	CHECKED		
NO.			

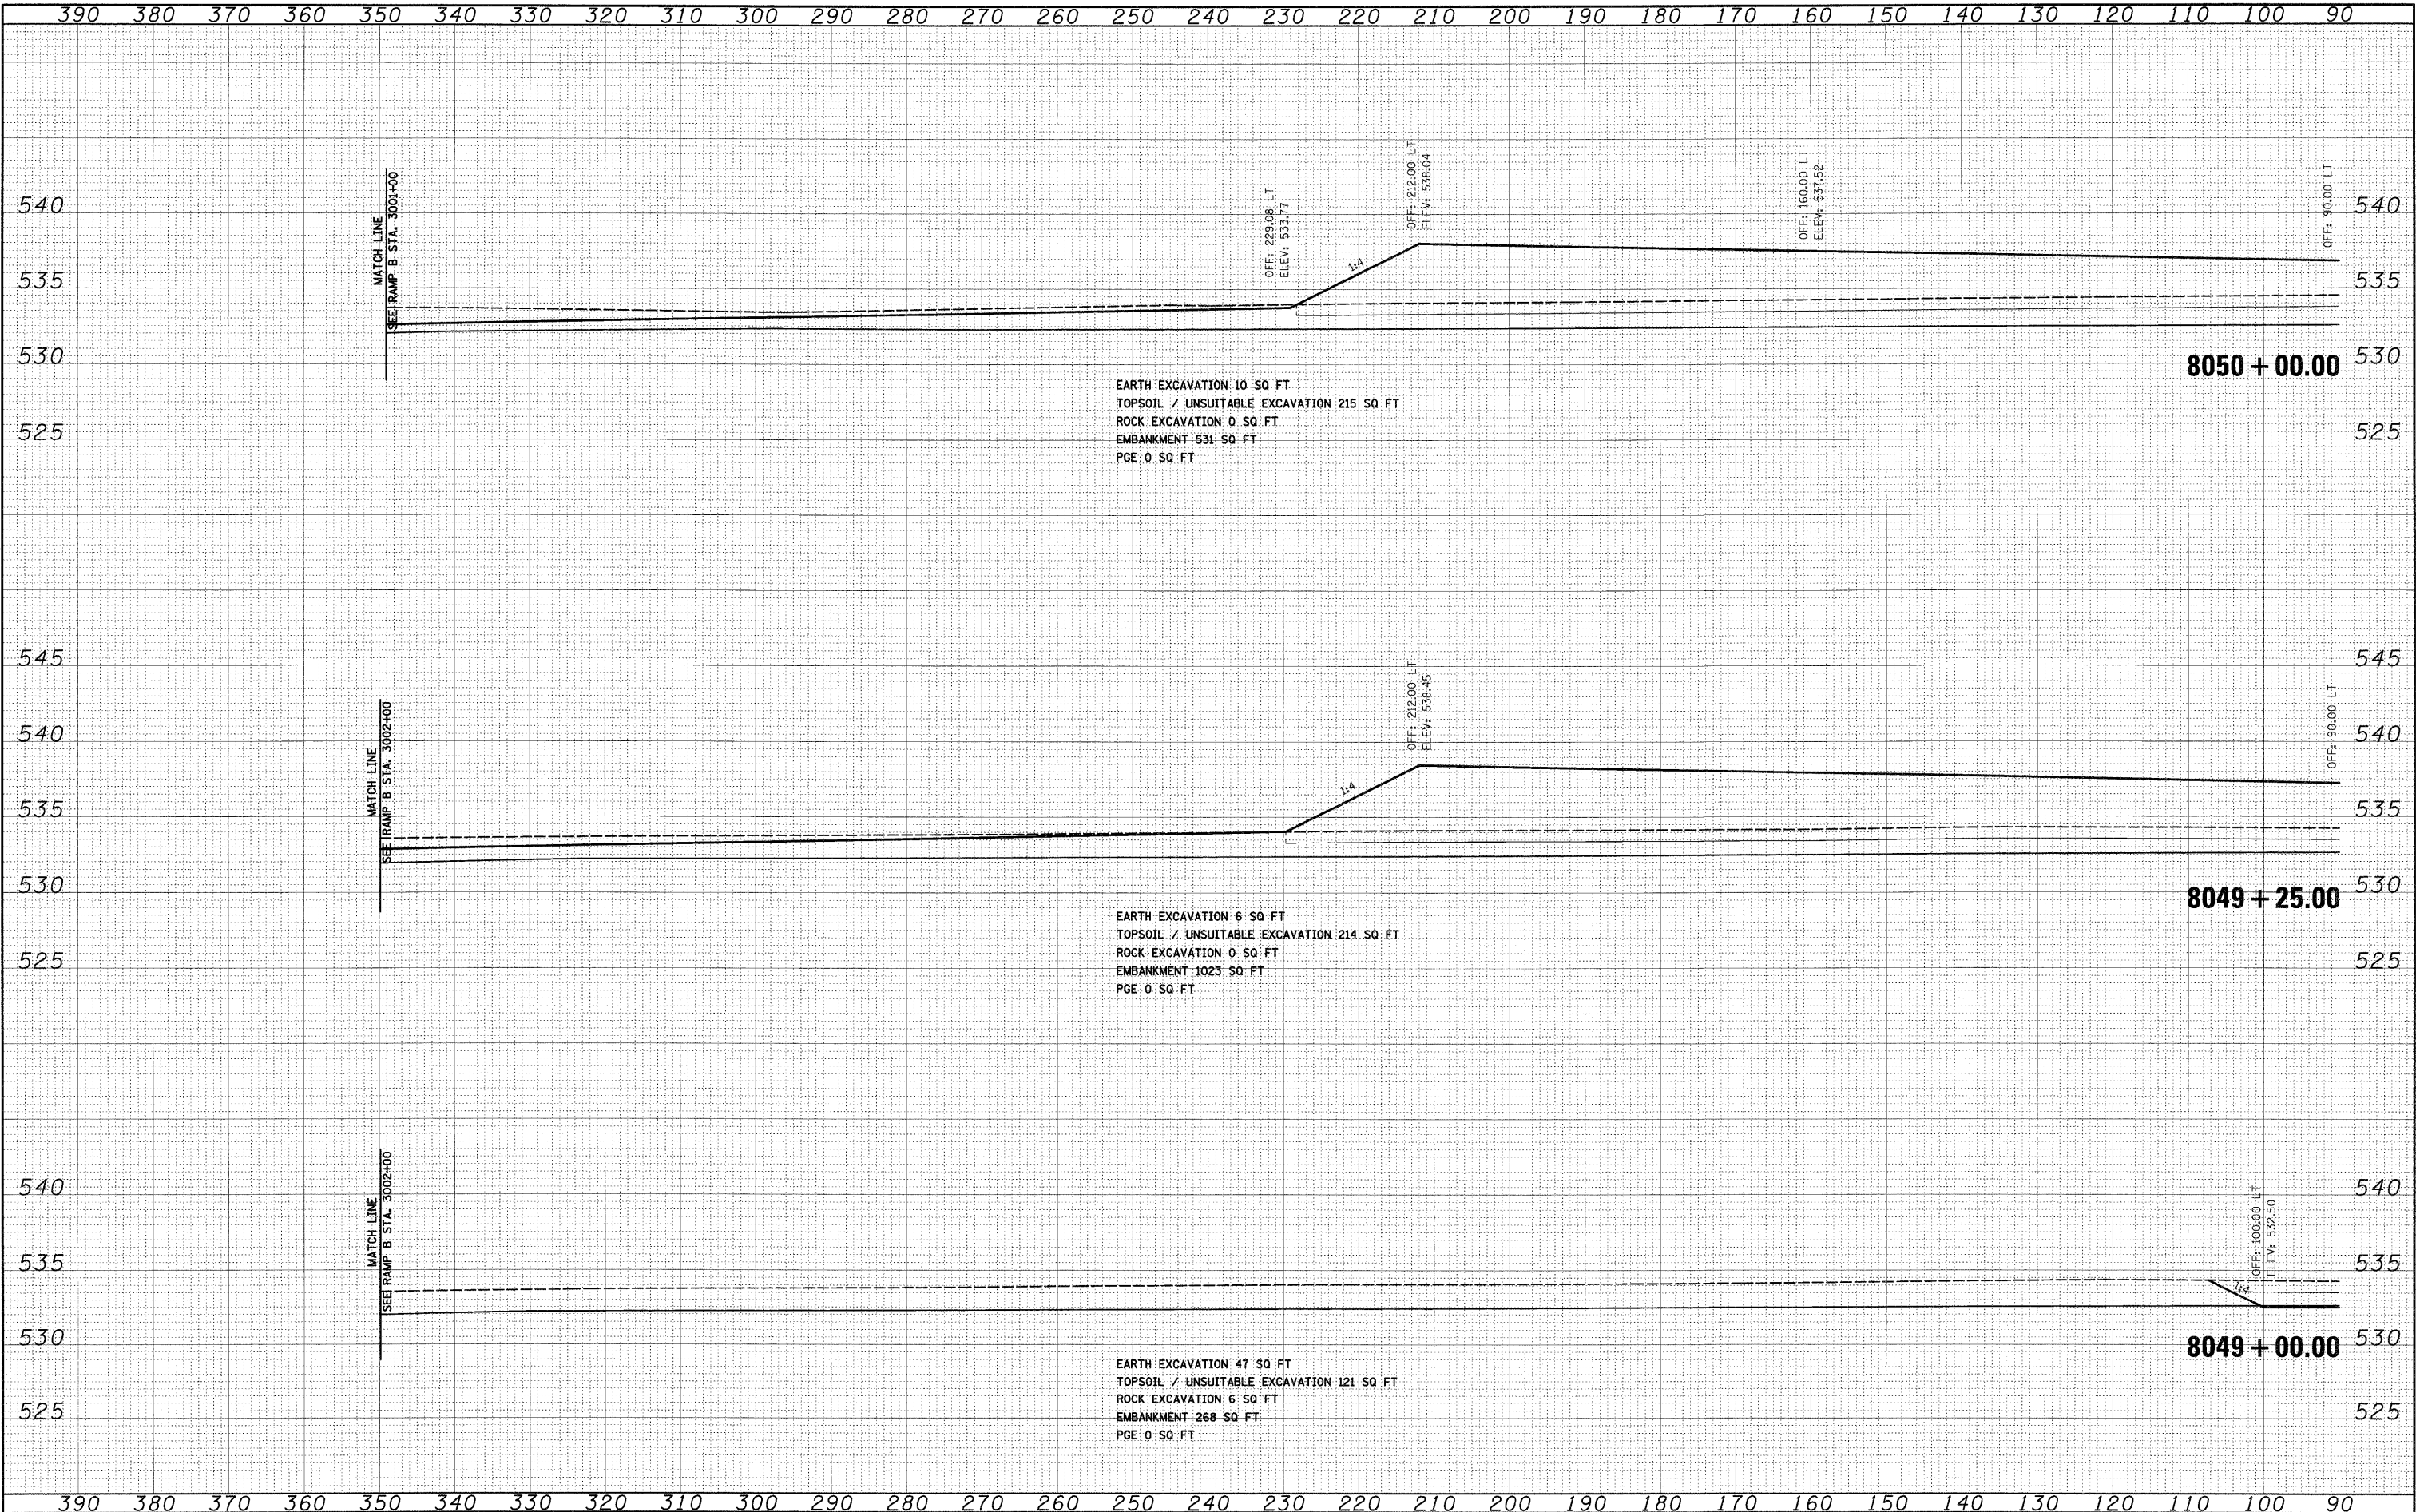

FILE NAME = D:\60C31-SHT-XSSH104.dgn	USER NAME = TKluegel	DESIGNED - TRK	REVISED -	STATE OF ILLINOIS DEPARTMENT OF TRANSPORTATION	EAST FRONTAGE ROAD				F.A.I RTE.	SECTION	COUNTY	TOTAL SHEETS	SHEET NO.
		DRAWN - TRK	REVISED -						55	(99-1&2)AC-3	WILL	524	456
	PLOT SCALE = 1:10	CHECKED - DLT	REVISED -		CONTRACT NO. 60C31								
	PLOT DATE = 12/15/2009	DATE - 12/18/09	REVISED -		SCALE: 1"=10'H; 1"=5'V SHEET NO. 28 OF 30 SHEETS STA. 8049+00.00 TO STA. 8050+00.00				FED. ROAD DIST. NO. 1	ILLINOIS	FED. AID PROJECT		

ORIGINAL SURVEY	BY _____		DATE _____
	SURVEYED _____		
	PLOTTED _____		
	TEMPLATE _____		
NOTE BOOK	AREAS _____		
	AREAS CHECKED _____		

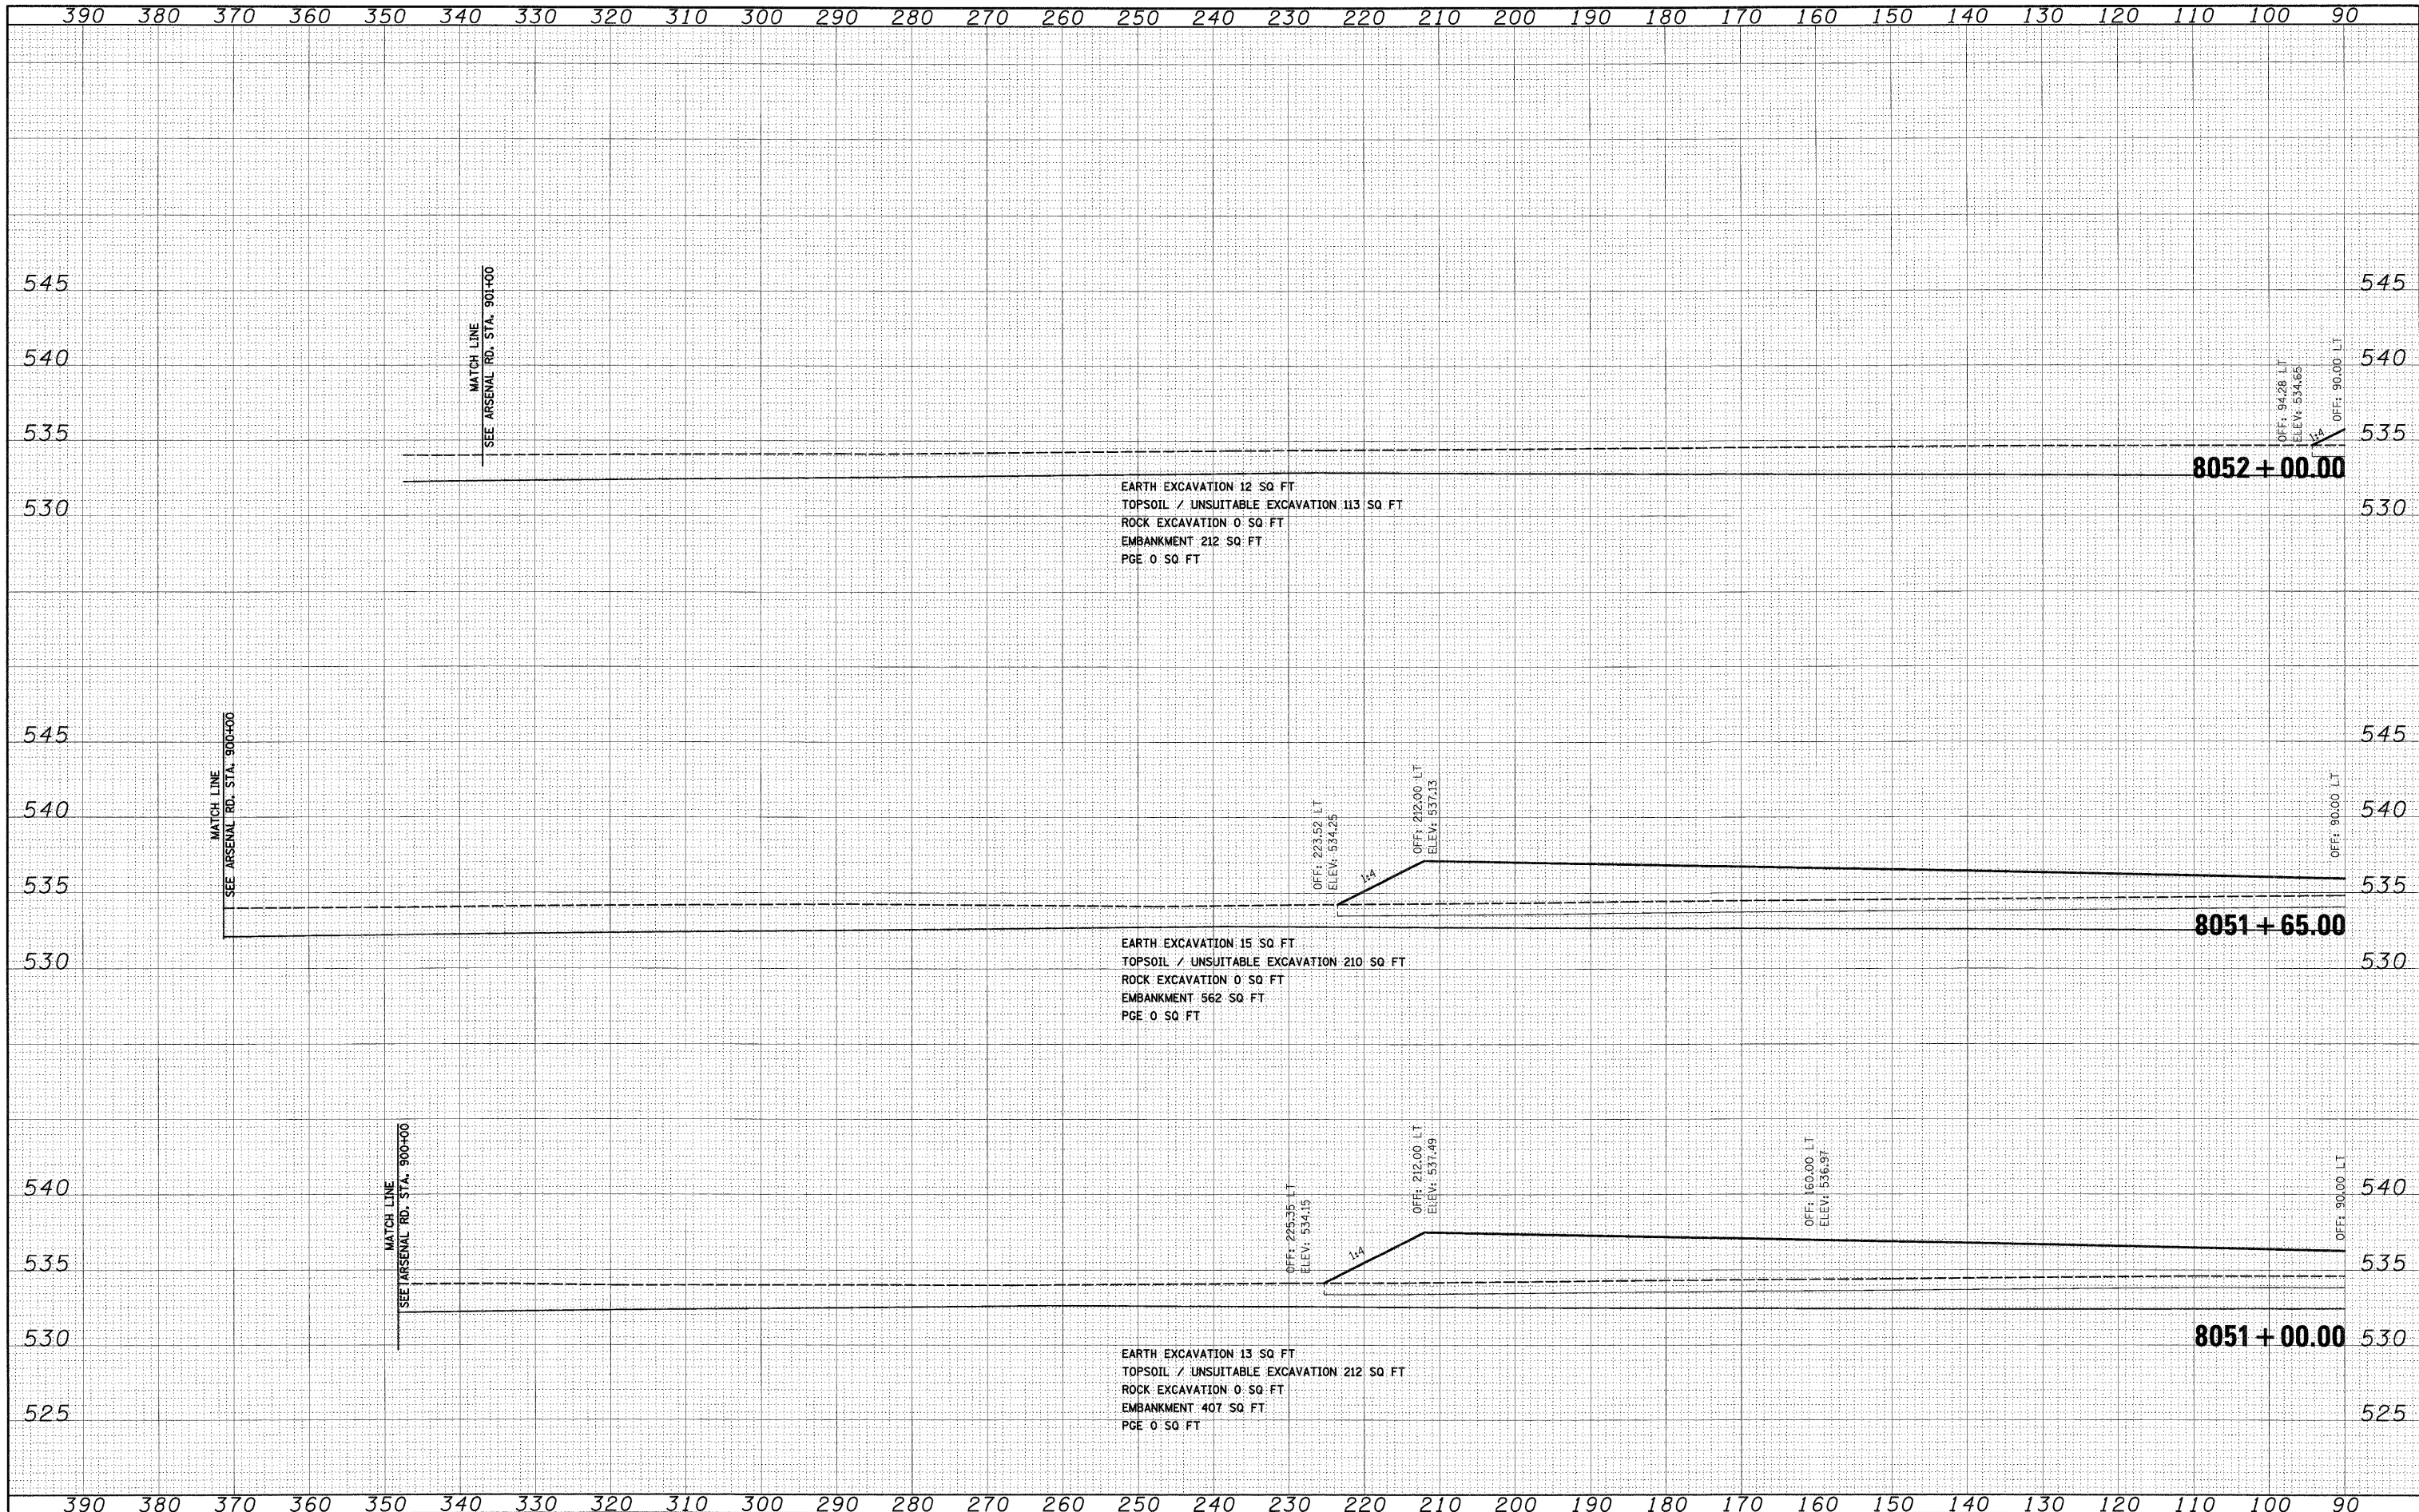


FILE NAME = D160C31-SHT-XSHT04.dgn	USER NAME = TK\uegl	DESIGNED - TRK	REVISED -	STATE OF ILLINOIS DEPARTMENT OF TRANSPORTATION	EAST FRONTAGE ROAD			F.A.I RTE.	SECTION	COUNTY	TOTAL SHEETS	SHEET NO.
		DRAWN - TRK	REVISED -					55	(99-1&2)AC-3	WILL	524	457
	PLOT SCALE = 1:10	CHECKED - DLT	REVISED -		CONTRACT NO. 60C31							
	PLOT DATE = 12/15/2009	DATE = 12/18/09	REVISED -									
					SCALE: 1"=10'H; 1"=5'V	SHEET NO. 29 OF 30 SHEETS	STA. 8051+00.00 TO STA. 8052+00.00	FED. ROAD DIST. NO. 1 ILLINOIS FED. AID PROJECT				

FINAL

FINAL SURVEY	BY	DATE
SURVEYED		
PLOTTED		
NOTE BOOK		
AREAS		
AREAS CHECKED		
NO.		

ORIGINAL SURVEY	BY	DATE
SURVEYED		
PLOTTED		
NOTE BOOK		
AREAS		
AREAS CHECKED		
NO.		

McDonough Associates Inc.
Engineers/Architects
130 East Randolph Street, Chicago, Illinois 60601

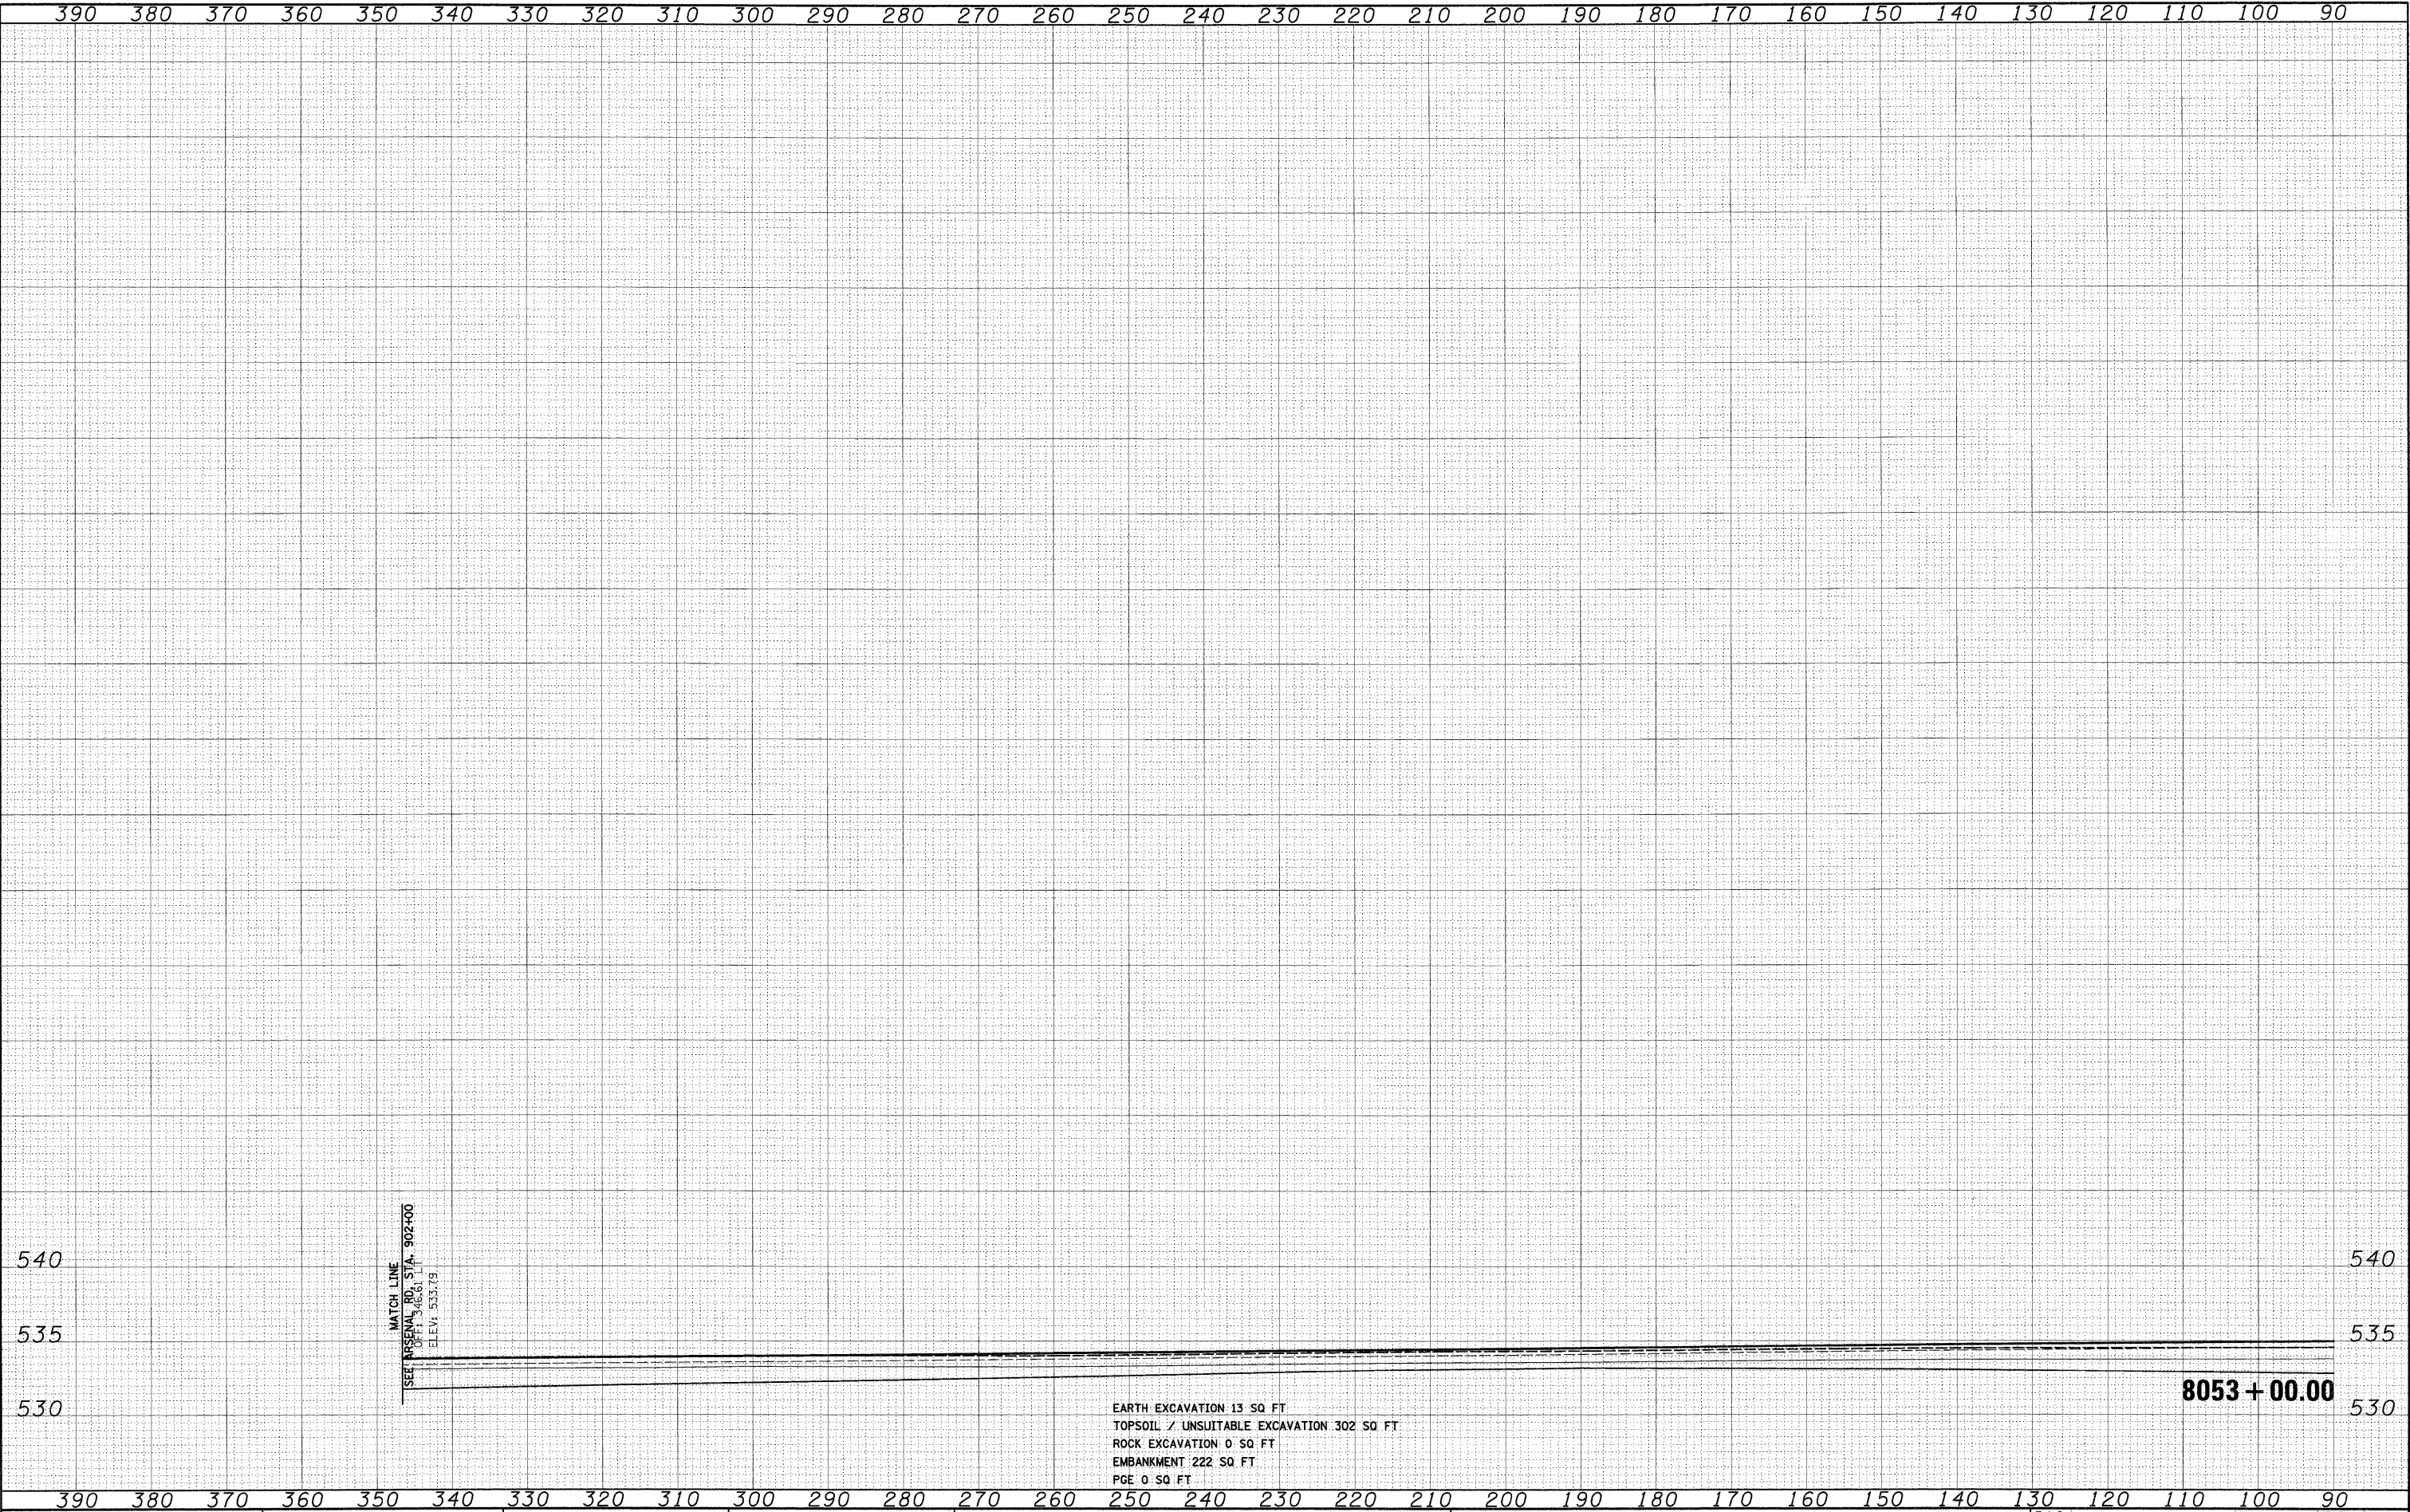


EARTH EXCAVATION 13 SQ. FT.
TOPSOIL / UNSUITABLE EXCAVATION 302 SQ. FT.
ROCK EXCAVATION 0 SQ. FT.
EMBANKMENT 222 SQ. FT.
PGE 0 SQ. FT.

FILE NAME = D:\60C31-SHT-XSSH\04.dgn	USER NAME = TKLuegl	DESIGNED - TRK	REVISED -	STATE OF ILLINOIS DEPARTMENT OF TRANSPORTATION	EAST FRONTAGE ROAD					F.A.I. RTE.	SECTION	COUNTY	TOTAL SHEETS	SHEET NO.
		DRAWN - TRK	REVISED -			55	(99-1&2)AC-3	WILL	524	458				
	PLOT SCALE = 1:10	CHECKED - DLT	REVISED -			CONTRACT NO. 60C31								
	PLOT DATE = 12/15/2009	DATE - 12/18/09	REVISED -			FED. ROAD DIST. NO. 1 ILLINOIS FED. AID PROJECT								
SCALE: 1"=10'H; 1"=5'V SHEET NO. 30 OF 30 SHEETS STA. 8053+00.00 TO STA. 8053+00.00														

FINAL		DATE
SURVEY		
NOTE BOOK		
NO.		

ORIGINAL		DATE
SURVEY		
NOTE BOOK		
NO.		

McDonough Associates Inc.
Engineers / Architects
100 East Randolph Street, Chicago, Illinois 60601

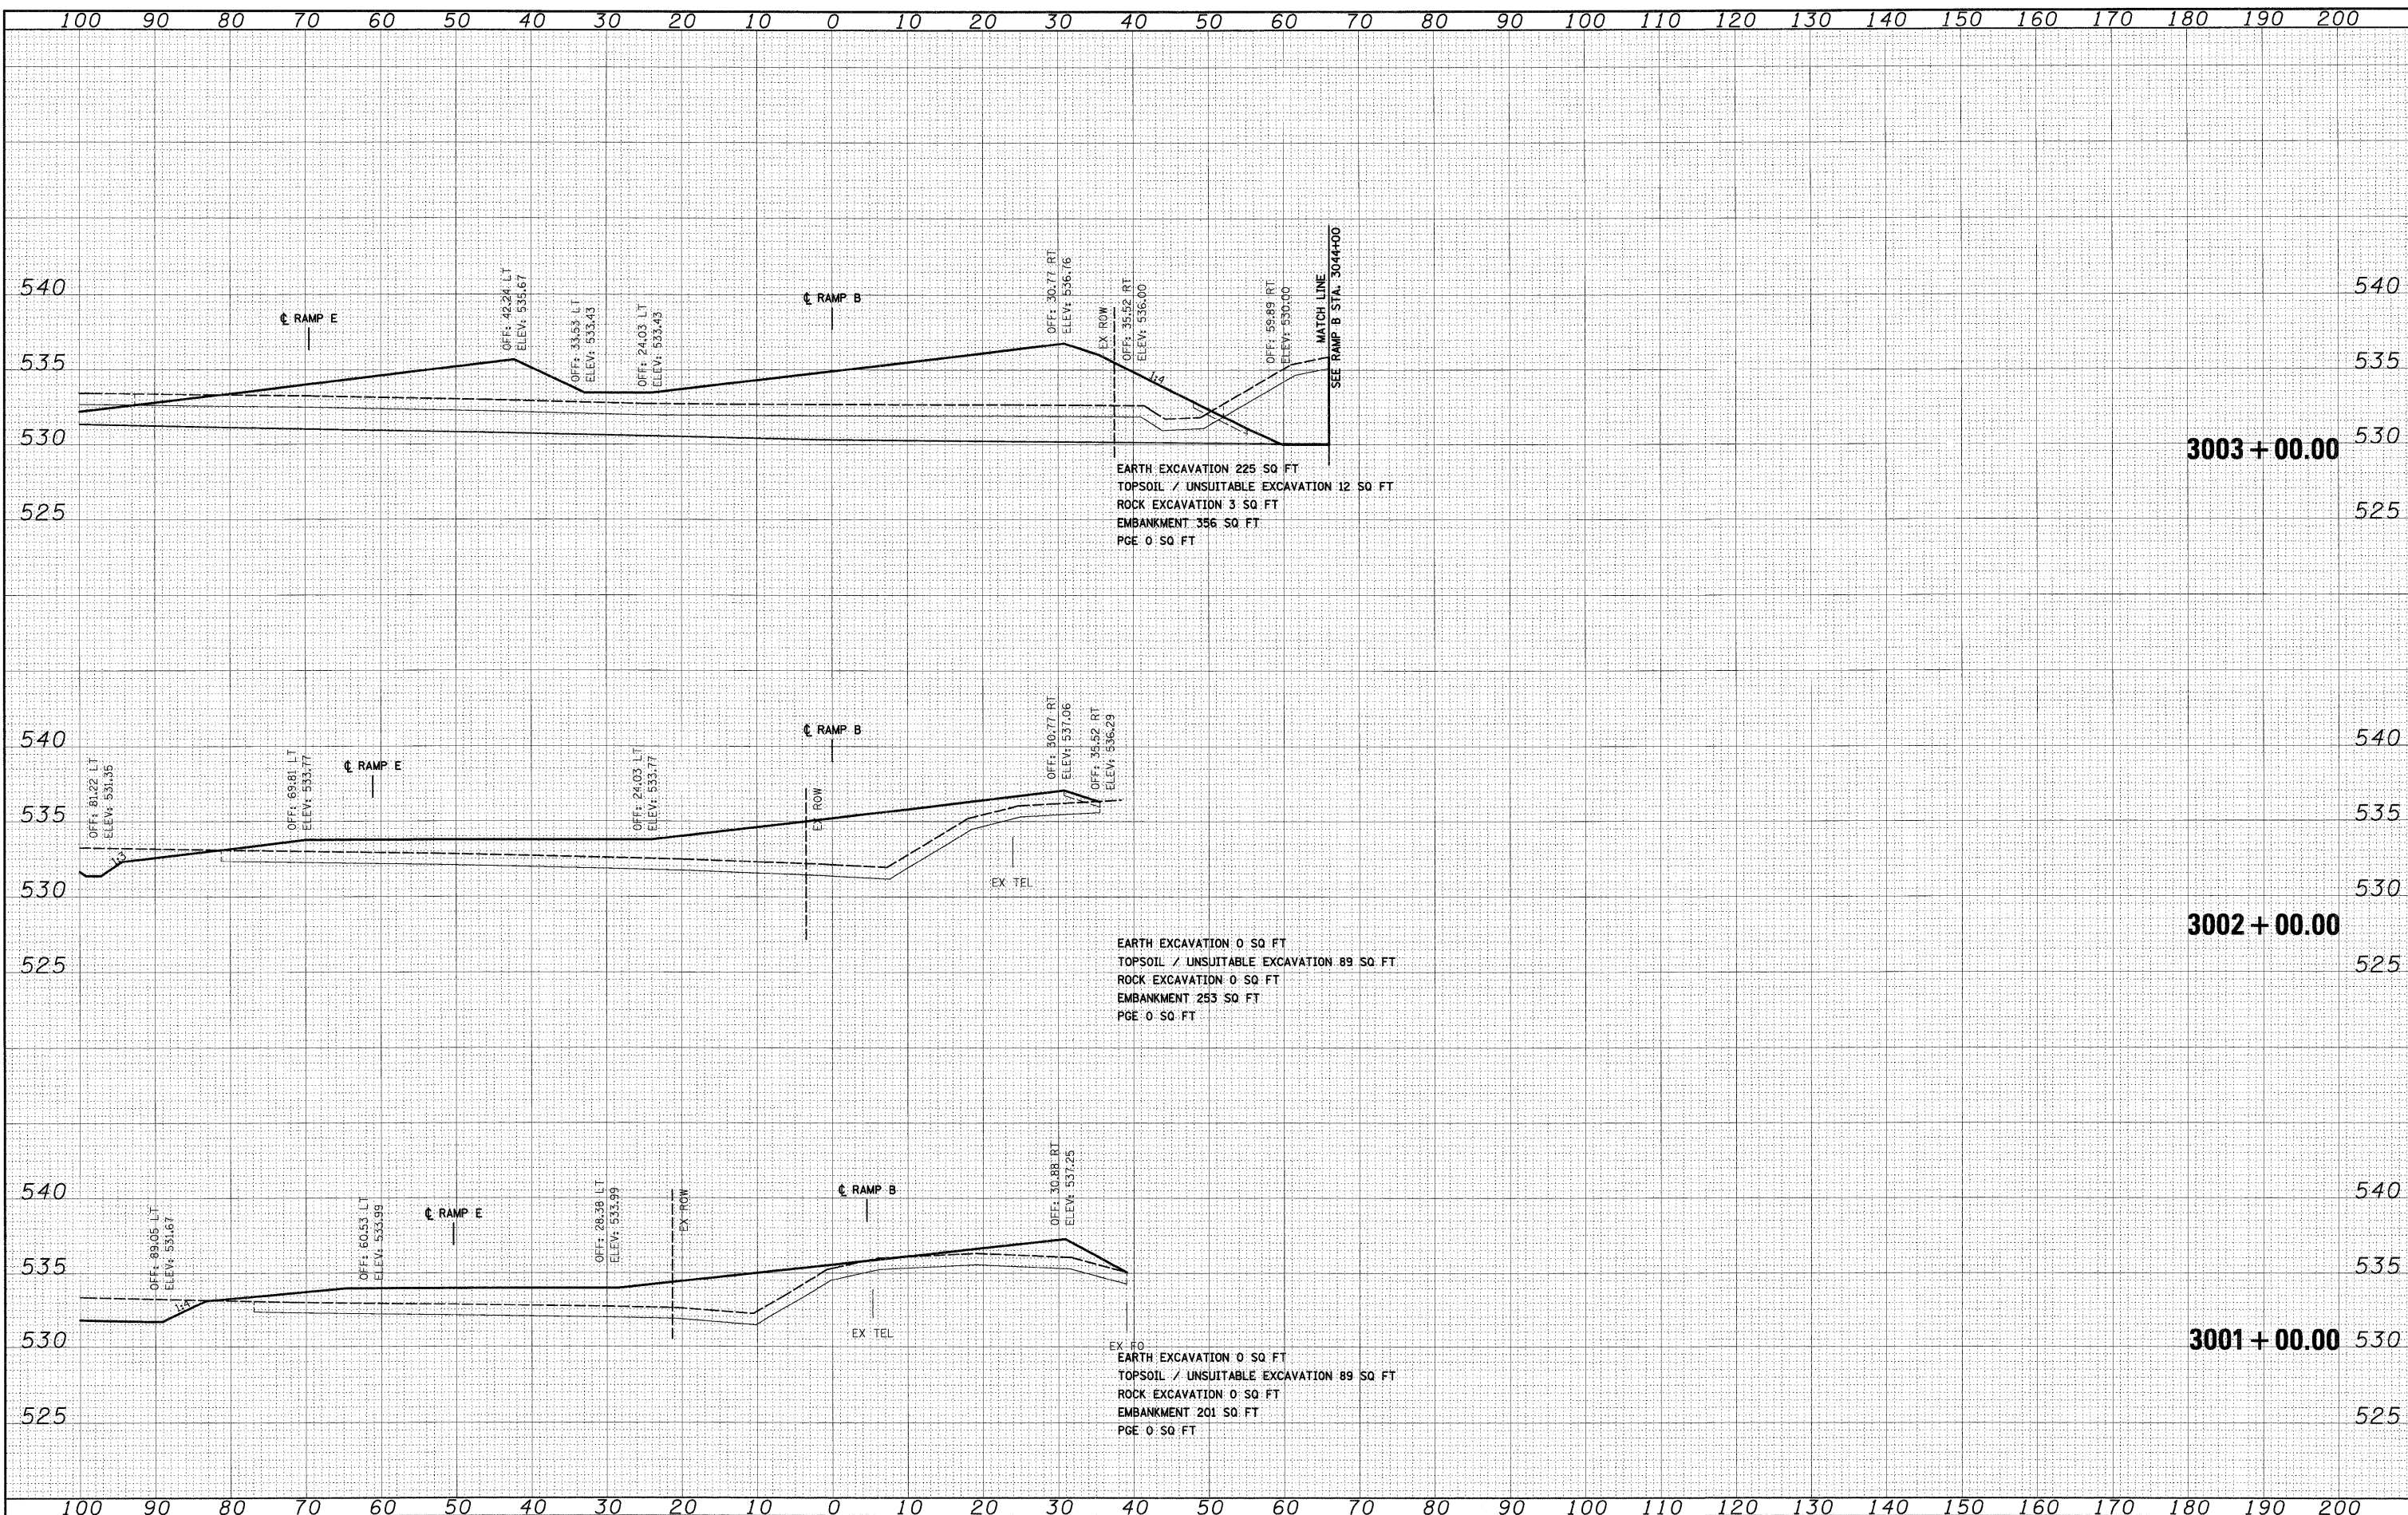


FILE NAME = D:\B0C31-SHT-XSSH105.dgn	USER NAME = TKluergel	DESIGNED - TRK DRAWN - TRK CHECKED - DLT DATE - 12/18/09	REVISED - REVISED - REVISED - REVISED -	STATE OF ILLINOIS DEPARTMENT OF TRANSPORTATION	RAMP B CROSS SECTIONS SCALE: 1"=10'H; 1"=5' V SHEET NO. 1 OF 36 SHEETS STA. 3001+00.00 TO STA. 3003+00.00	F.A.I. RTE. 55 SECTION (99-1&2)AC-3 COUNTY WILL TOTAL SHEETS 524 SHEET NO. 459 CONTRACT NO. 60C31
--------------------------------------	-----------------------	---	--	---	--	--

FINAL

FINAL	SURVEYED	BY	DATE
SURVEY	PLOTTED		
NOTE BOOK	DATE		
NO.	AREAS	CHECKED	

ORIGINAL	SURVEYED	BY	DATE
SURVEY	PLOTTED		
NOTE BOOK	DATE		
NO.	AREAS	CHECKED	

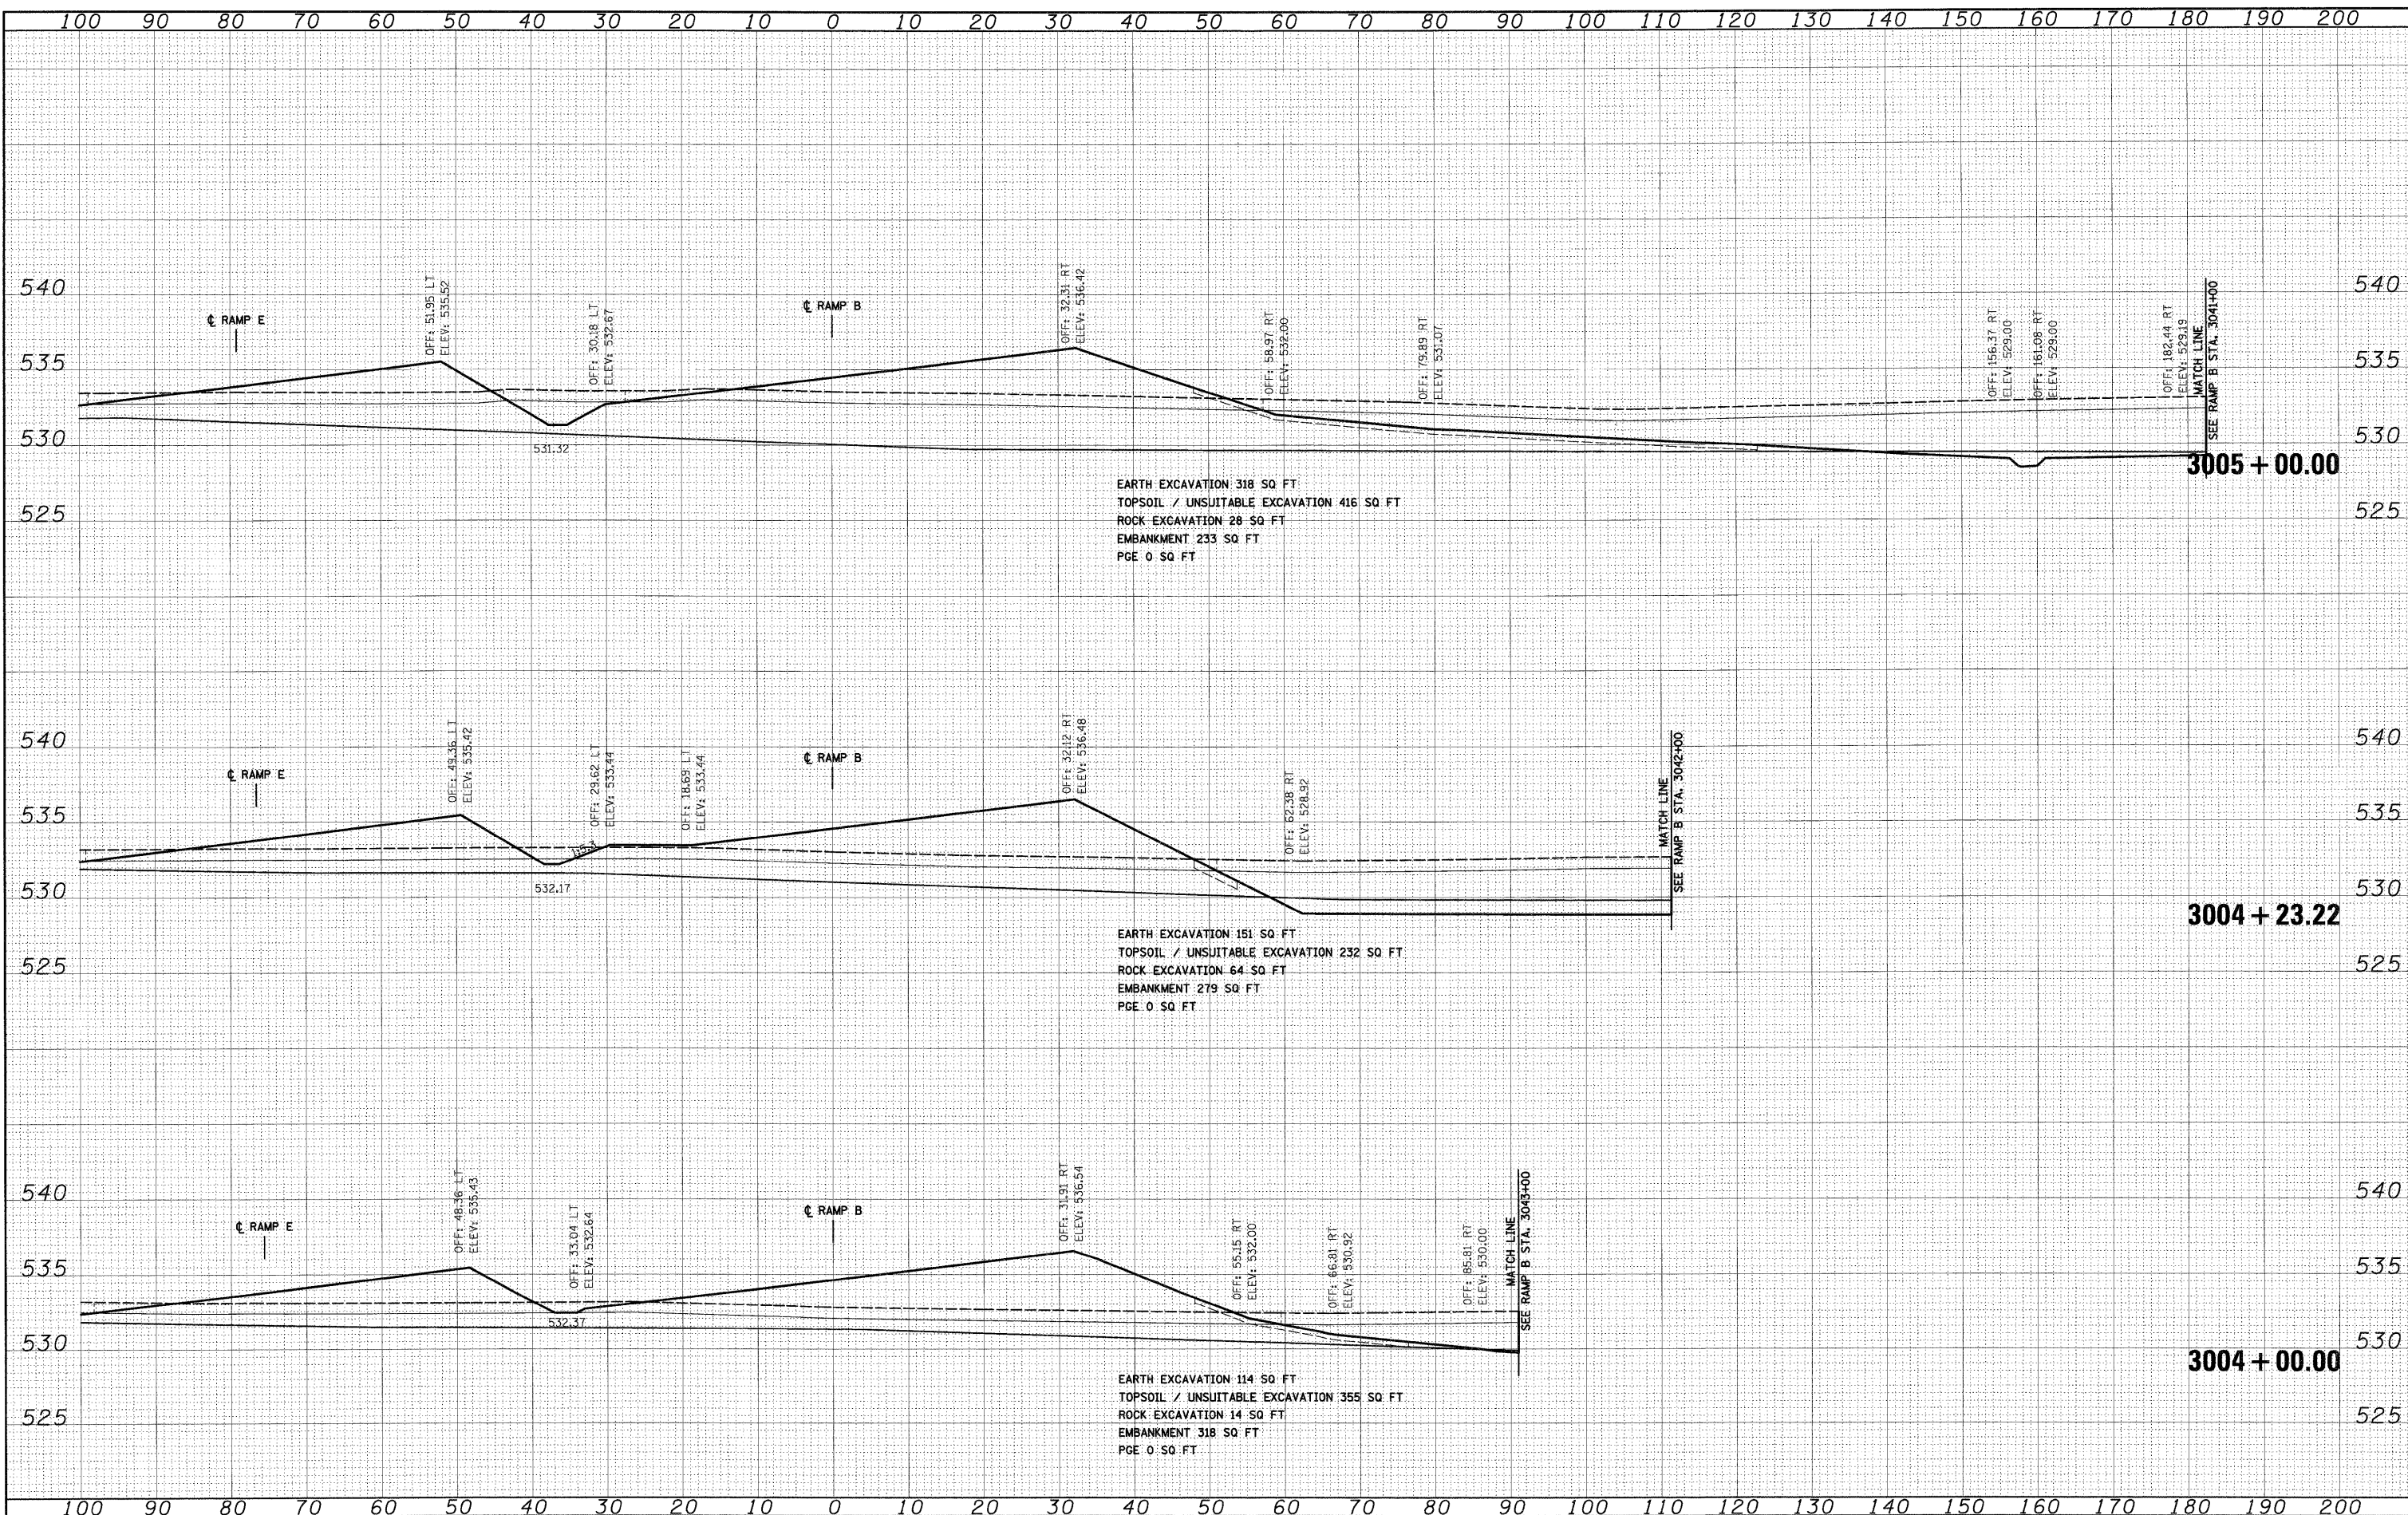


FILE NAME =	USER NAME = TKLuegel	DESIGNED - TRK	REVISED -	STATE OF ILLINOIS DEPARTMENT OF TRANSPORTATION	RAMP B CROSS SECTIONS				F.A.I RTE.	SECTION	COUNTY	TOTAL SHEETS	SHEET NO.
D:\60C31-SHT-XSSHT05.dgn		DRAWN - TRK	REVISED -		55	(99-1&2)AC-3	WILL	524	460				
	PLOT SCALE = 1:100	CHECKED - DLT	REVISED -		CONTRACT NO. 60C31								
	PLOT DATE = 12/11/2009	DATE - 12/18/09	REVISED -		SCALE: 1"=10'H; 1"=5'V				SHEET NO. 2 OF 36 SHEETS		STA. 3004+00.00 TO STA. 3005+00.00		
				FED. ROAD DIST. NO. 1 ILLINOIS FED. AID PROJECT									

FINAL

FINAL	SURVEYED	BY	DATE
SURVEY	PLOTTED		
NOTE BOOK	DATE		
AREAS	CHECKED		
NO.			

ORIGINAL	SURVEYED	BY	DATE
SURVEY	PLOTTED		
NOTE BOOK	DATE		
AREAS	CHECKED		
NO.			

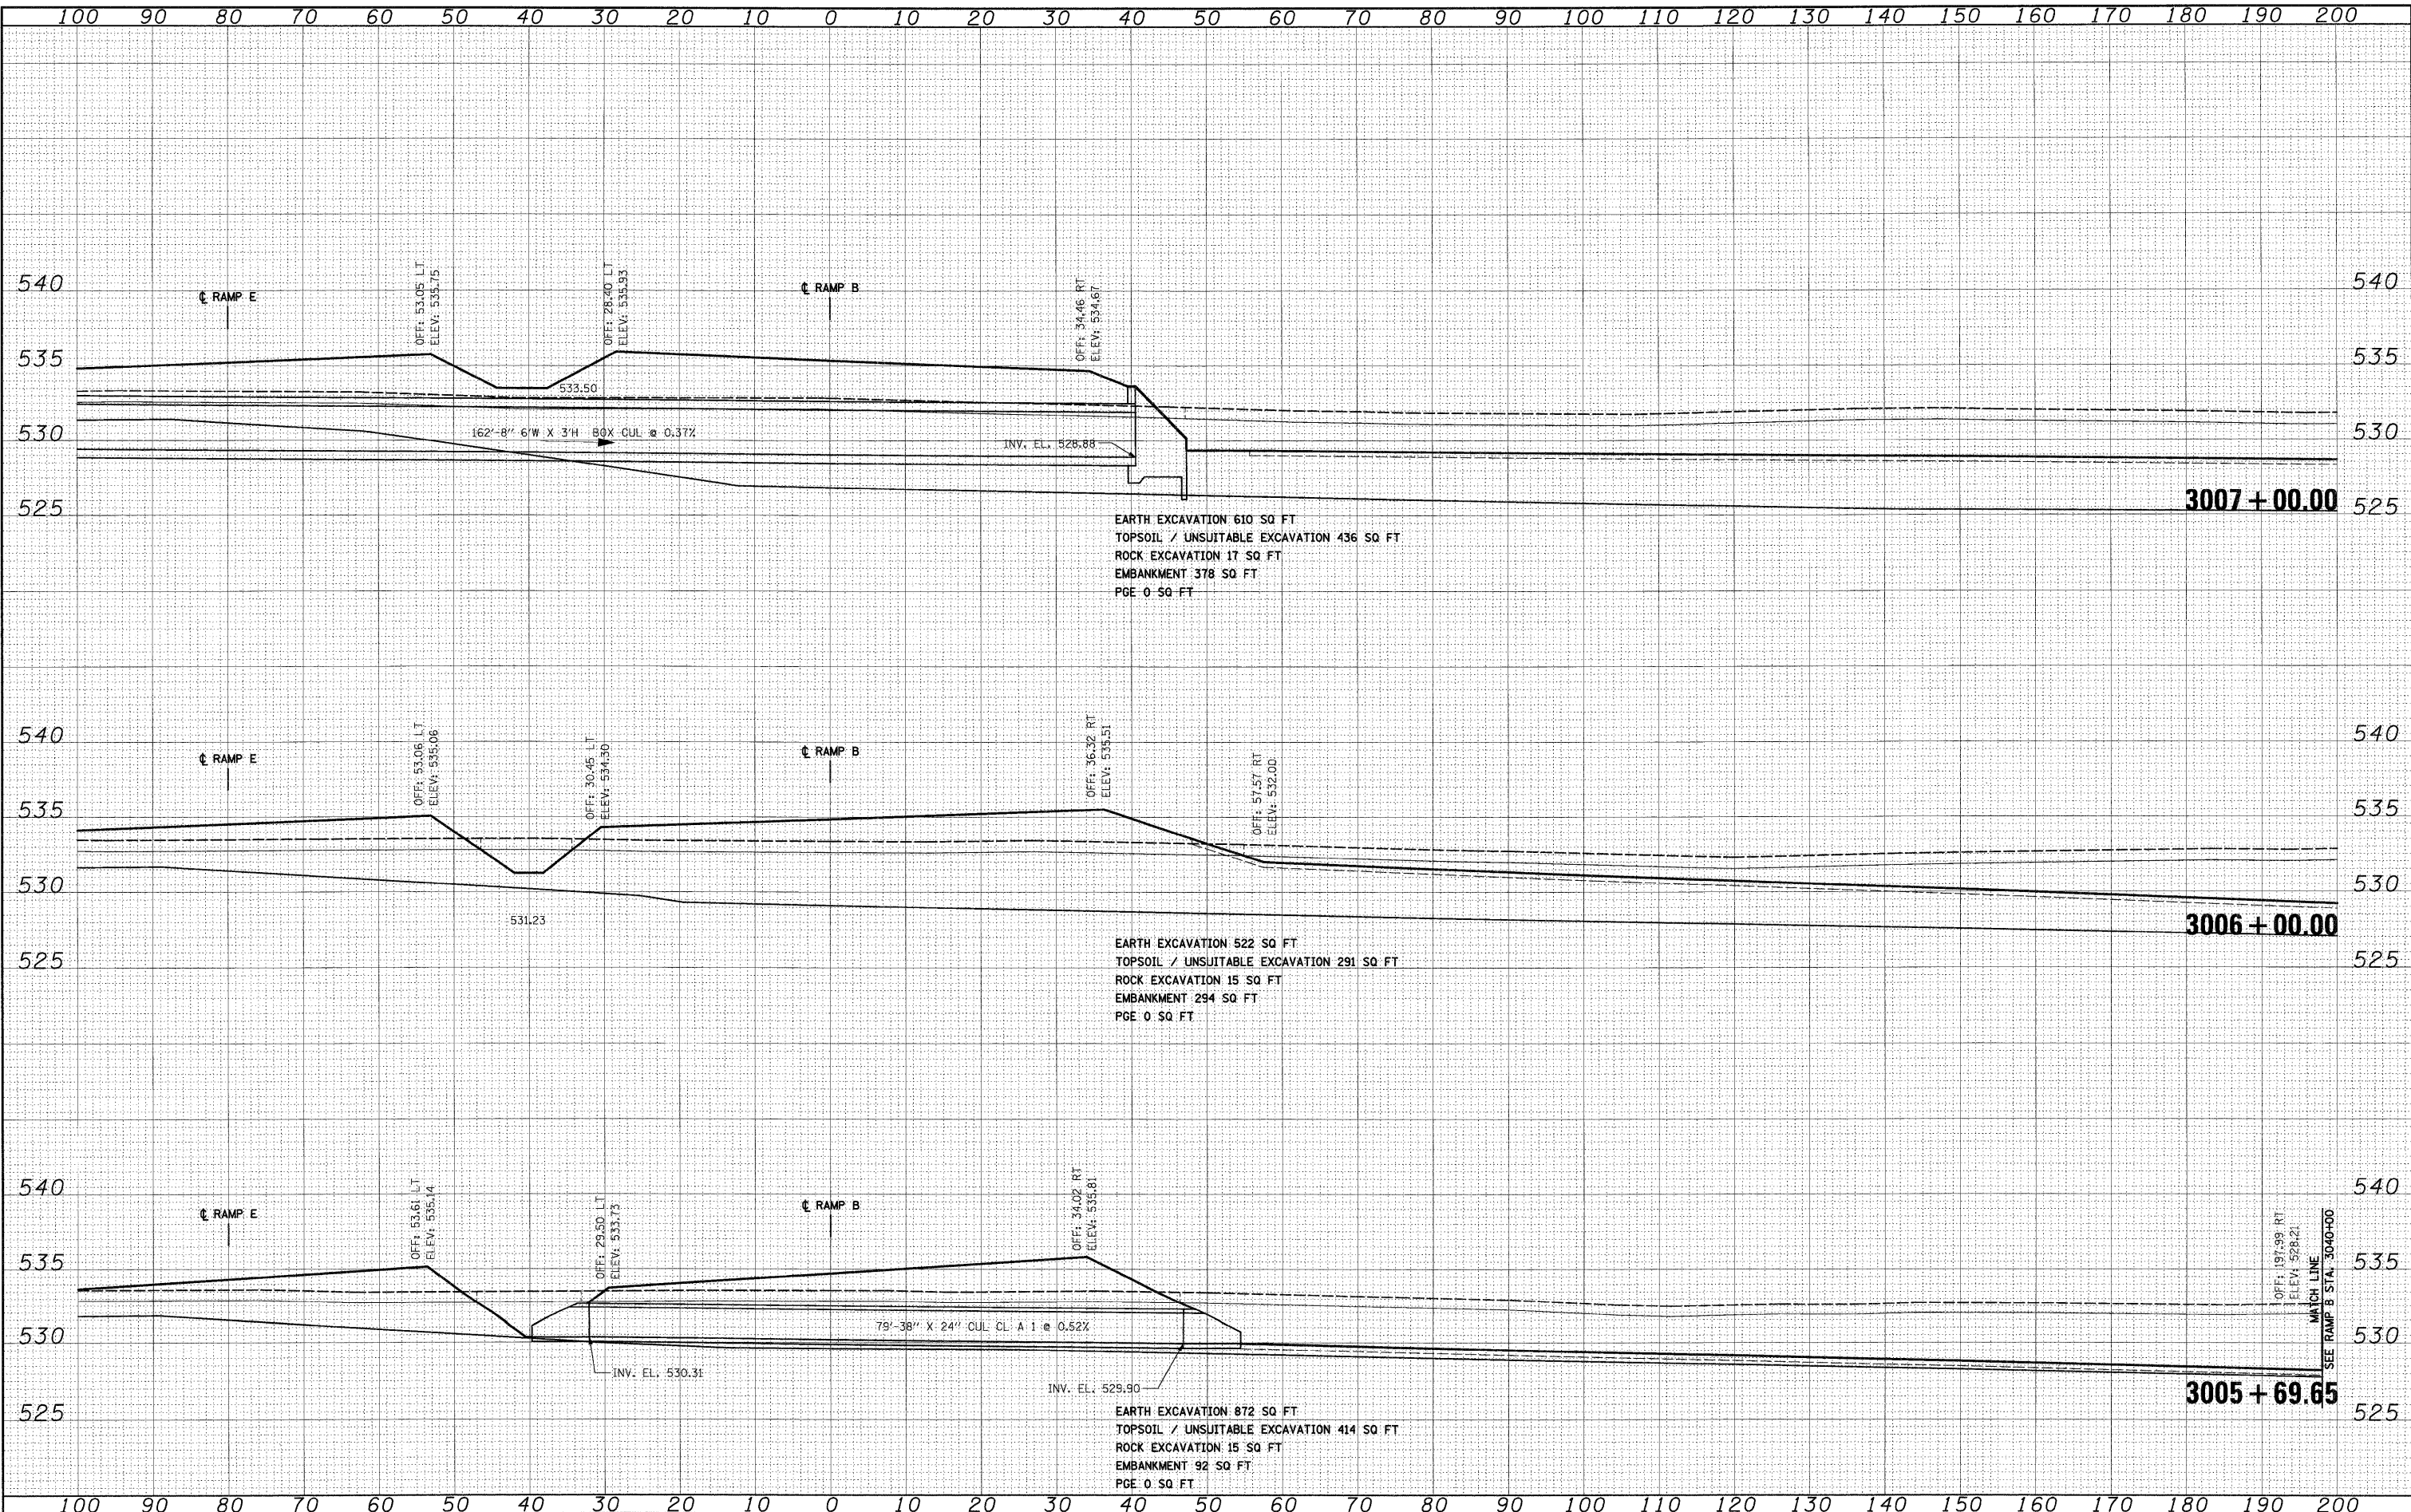


FILE NAME = D:\62C31-SHT-XSSH105.dgn	USCR NAME = TKluegel	DESIGNED - TRK	REVISED -	STATE OF ILLINOIS DEPARTMENT OF TRANSPORTATION	RAMP B CROSS SECTIONS				F.A.I. RTE.	SECTION	COUNTY	TOTAL SHEETS	SHEET NO.
		DRAWN - TRK	REVISED -						55	(99-1&2)AC-3	WILL	524	461
	PLOT SCALE = 1:10	CHECKED - DLT	REVISED -						CONTRACT NO. 60C31				
	PLOT DATE = 12/11/2009	DATE - 12/18/09	REVISED -						SCALE: 1"=10'H; 1"=5'V SHEET NO. 3 OF 36 SHEETS STA. 3005+69.65 TO STA. 3007+00.00				
FED. ROAD DIST. NO. 1 ILLINOIS FED. AID PROJECT													

FINAL

FINAL	SURVEYED	BY	DATE
SURVEY	PLOTTED		
NOTE BOOK	REDATE		
NO.	AREAS CHECKED		

ORIGINAL	SURVEYED	BY	DATE
SURVEY	PLOTTED		
NOTE BOOK	REDATE		
NO.	AREAS CHECKED		


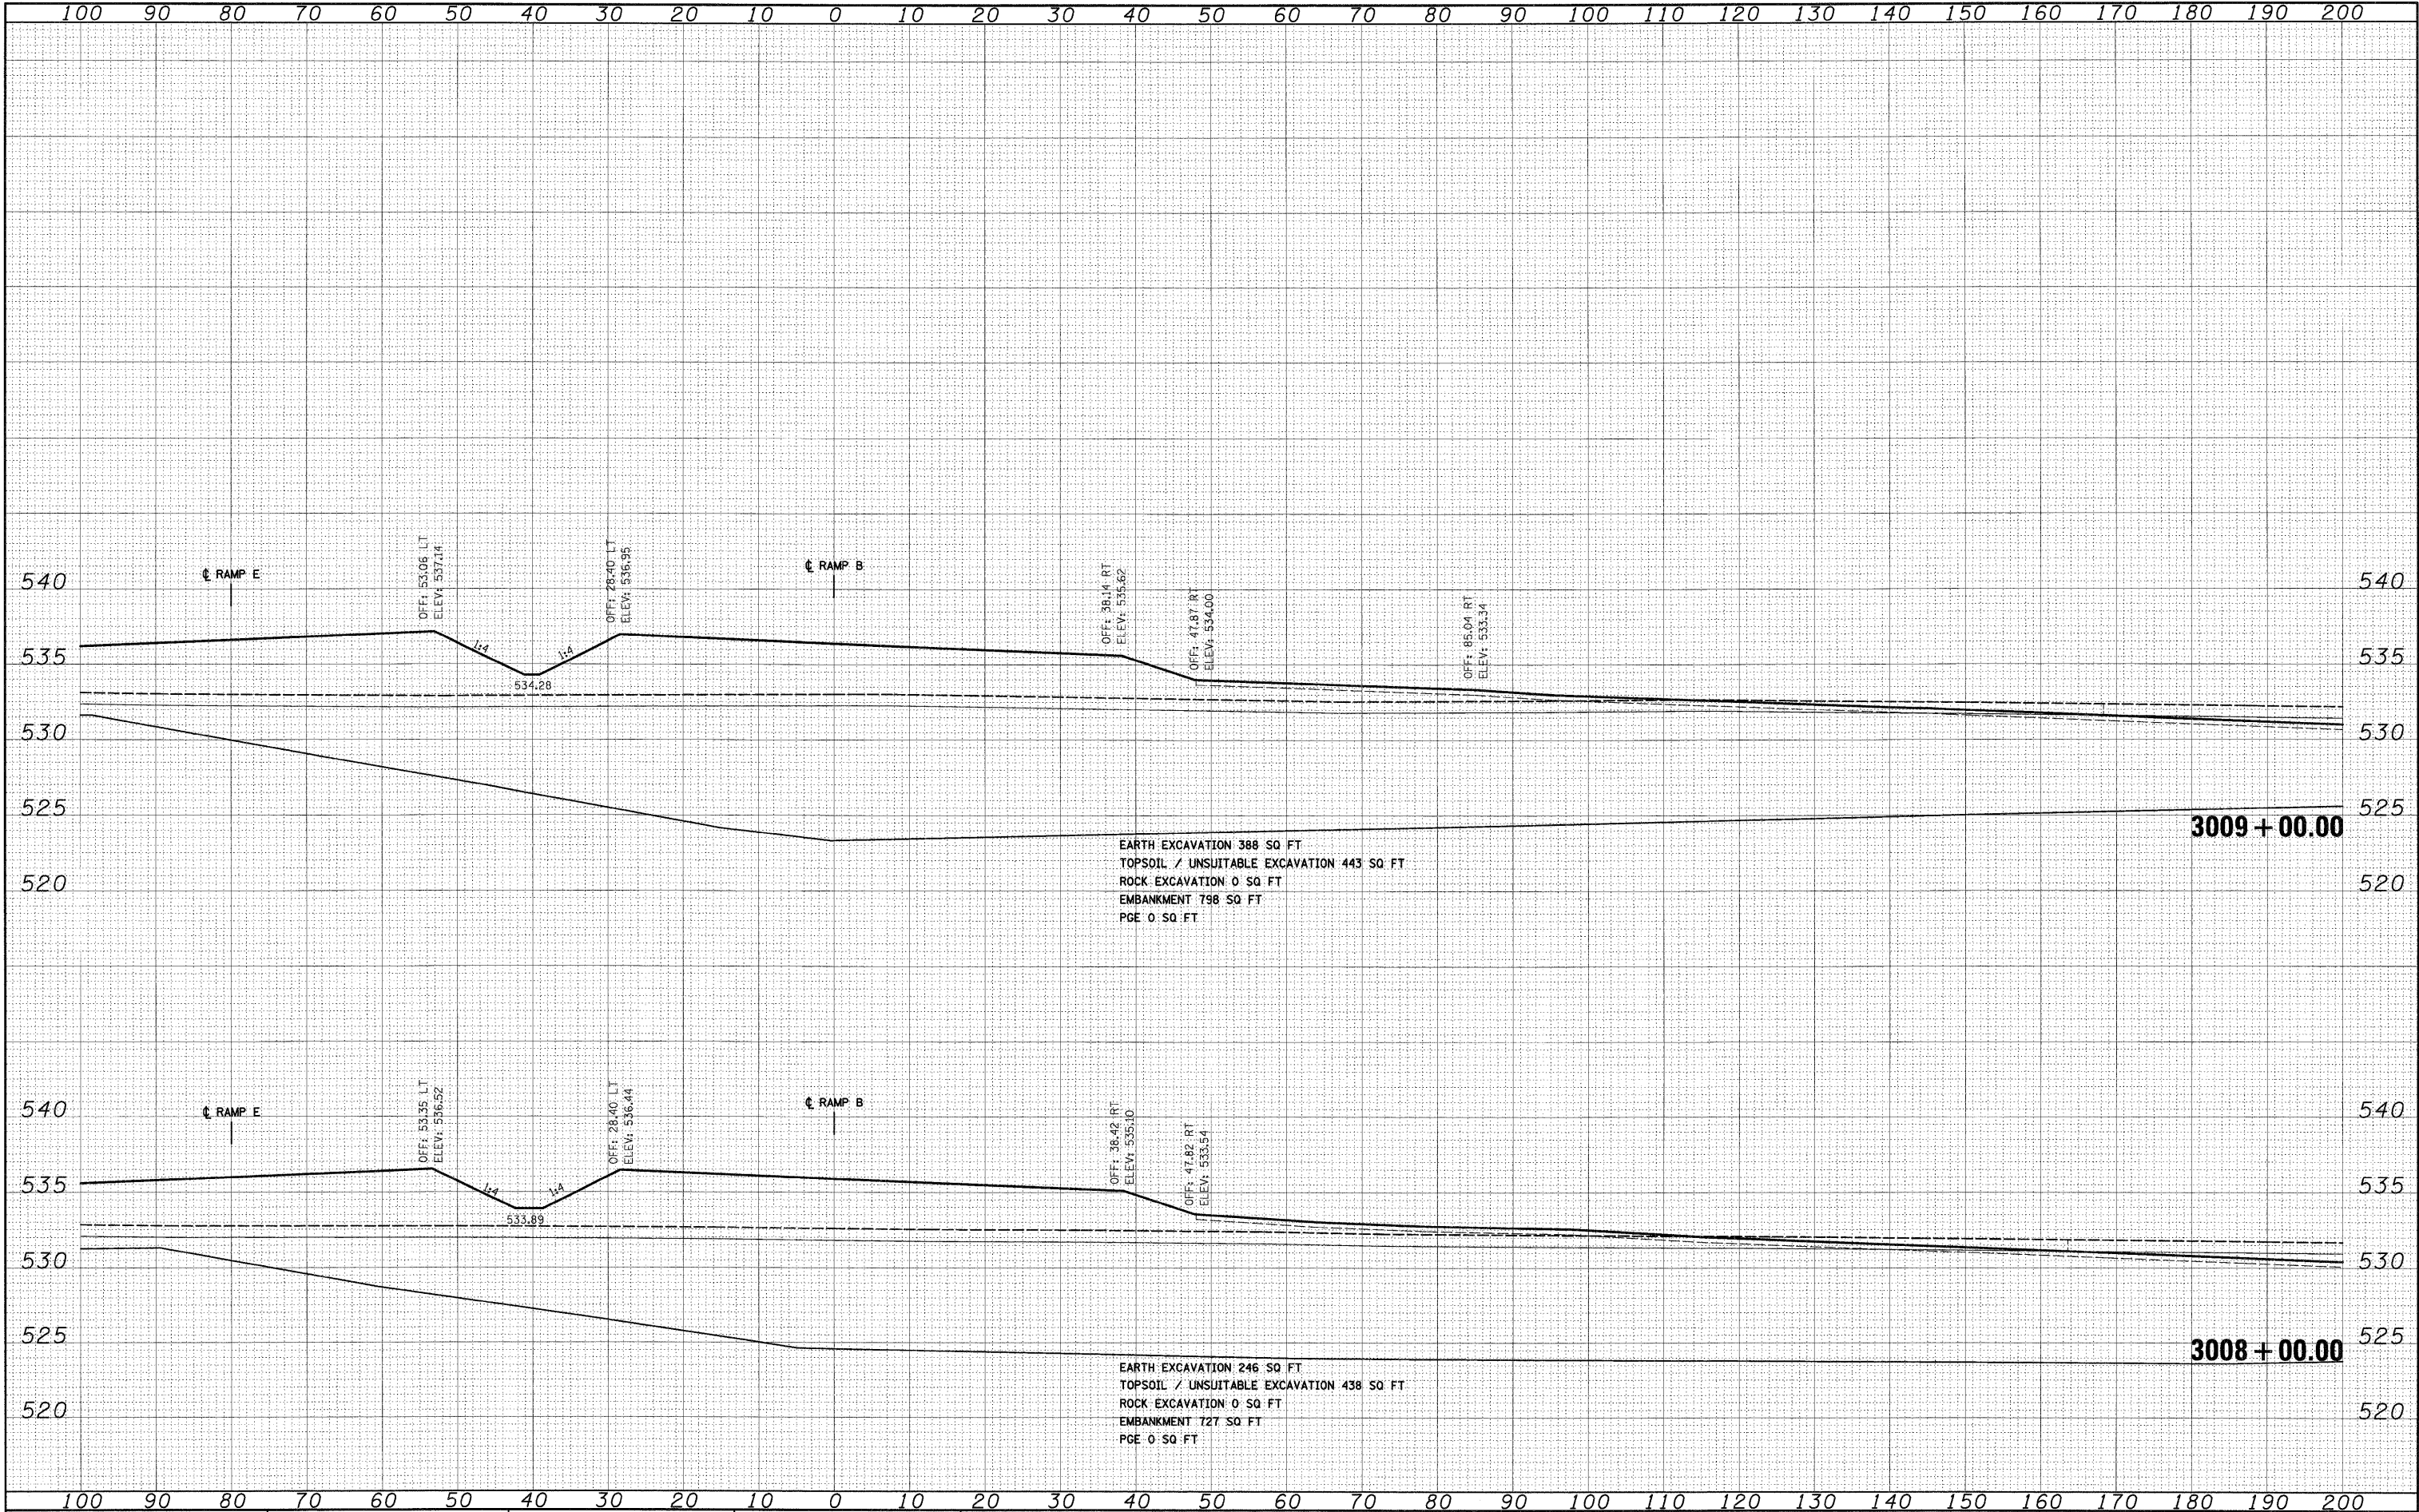


FILE NAME = D:\B2C31-SHT-XSSH705.dgn	USER NAME = TKluemel	DESIGNED - TRK	REVISED -	STATE OF ILLINOIS DEPARTMENT OF TRANSPORTATION	RAMP B CROSS SECTIONS		F.A.T. RTE. 55	SECTION (99-1&2)AC-3	COUNTY WILL	TOTAL SHEETS 524	SHEET NO. 462
	PLOT SCALE = 1:10	DRAWN - TRK	REVISED -		SCALE: 1"=10'H; 1"=5'V SHEET NO. 4 OF 36 SHEETS STA. 3008+00.00 TO STA. 3009+00.00		CONTRACT NO. 60C31				
	PLU1 DATE = 12/11/2009	CHECKED - DLT	REVISED -				FED. ROAD DIST. NO. 1 ILLINOIS FED. AID PROJECT				
		DATE - 12/18/09	REVISED -								

FINAL

FINAL	SURVEYED	BY	DATE
SURVEY	PLOTTED		
NOTE BOOK	REDATE		
NO.	AREAS CHECKED		

ORIGINAL	SURVEYED	BY	DATE
SURVEY	PLOTTED		
NOTE BOOK	REDATE		
NO.	AREAS CHECKED		

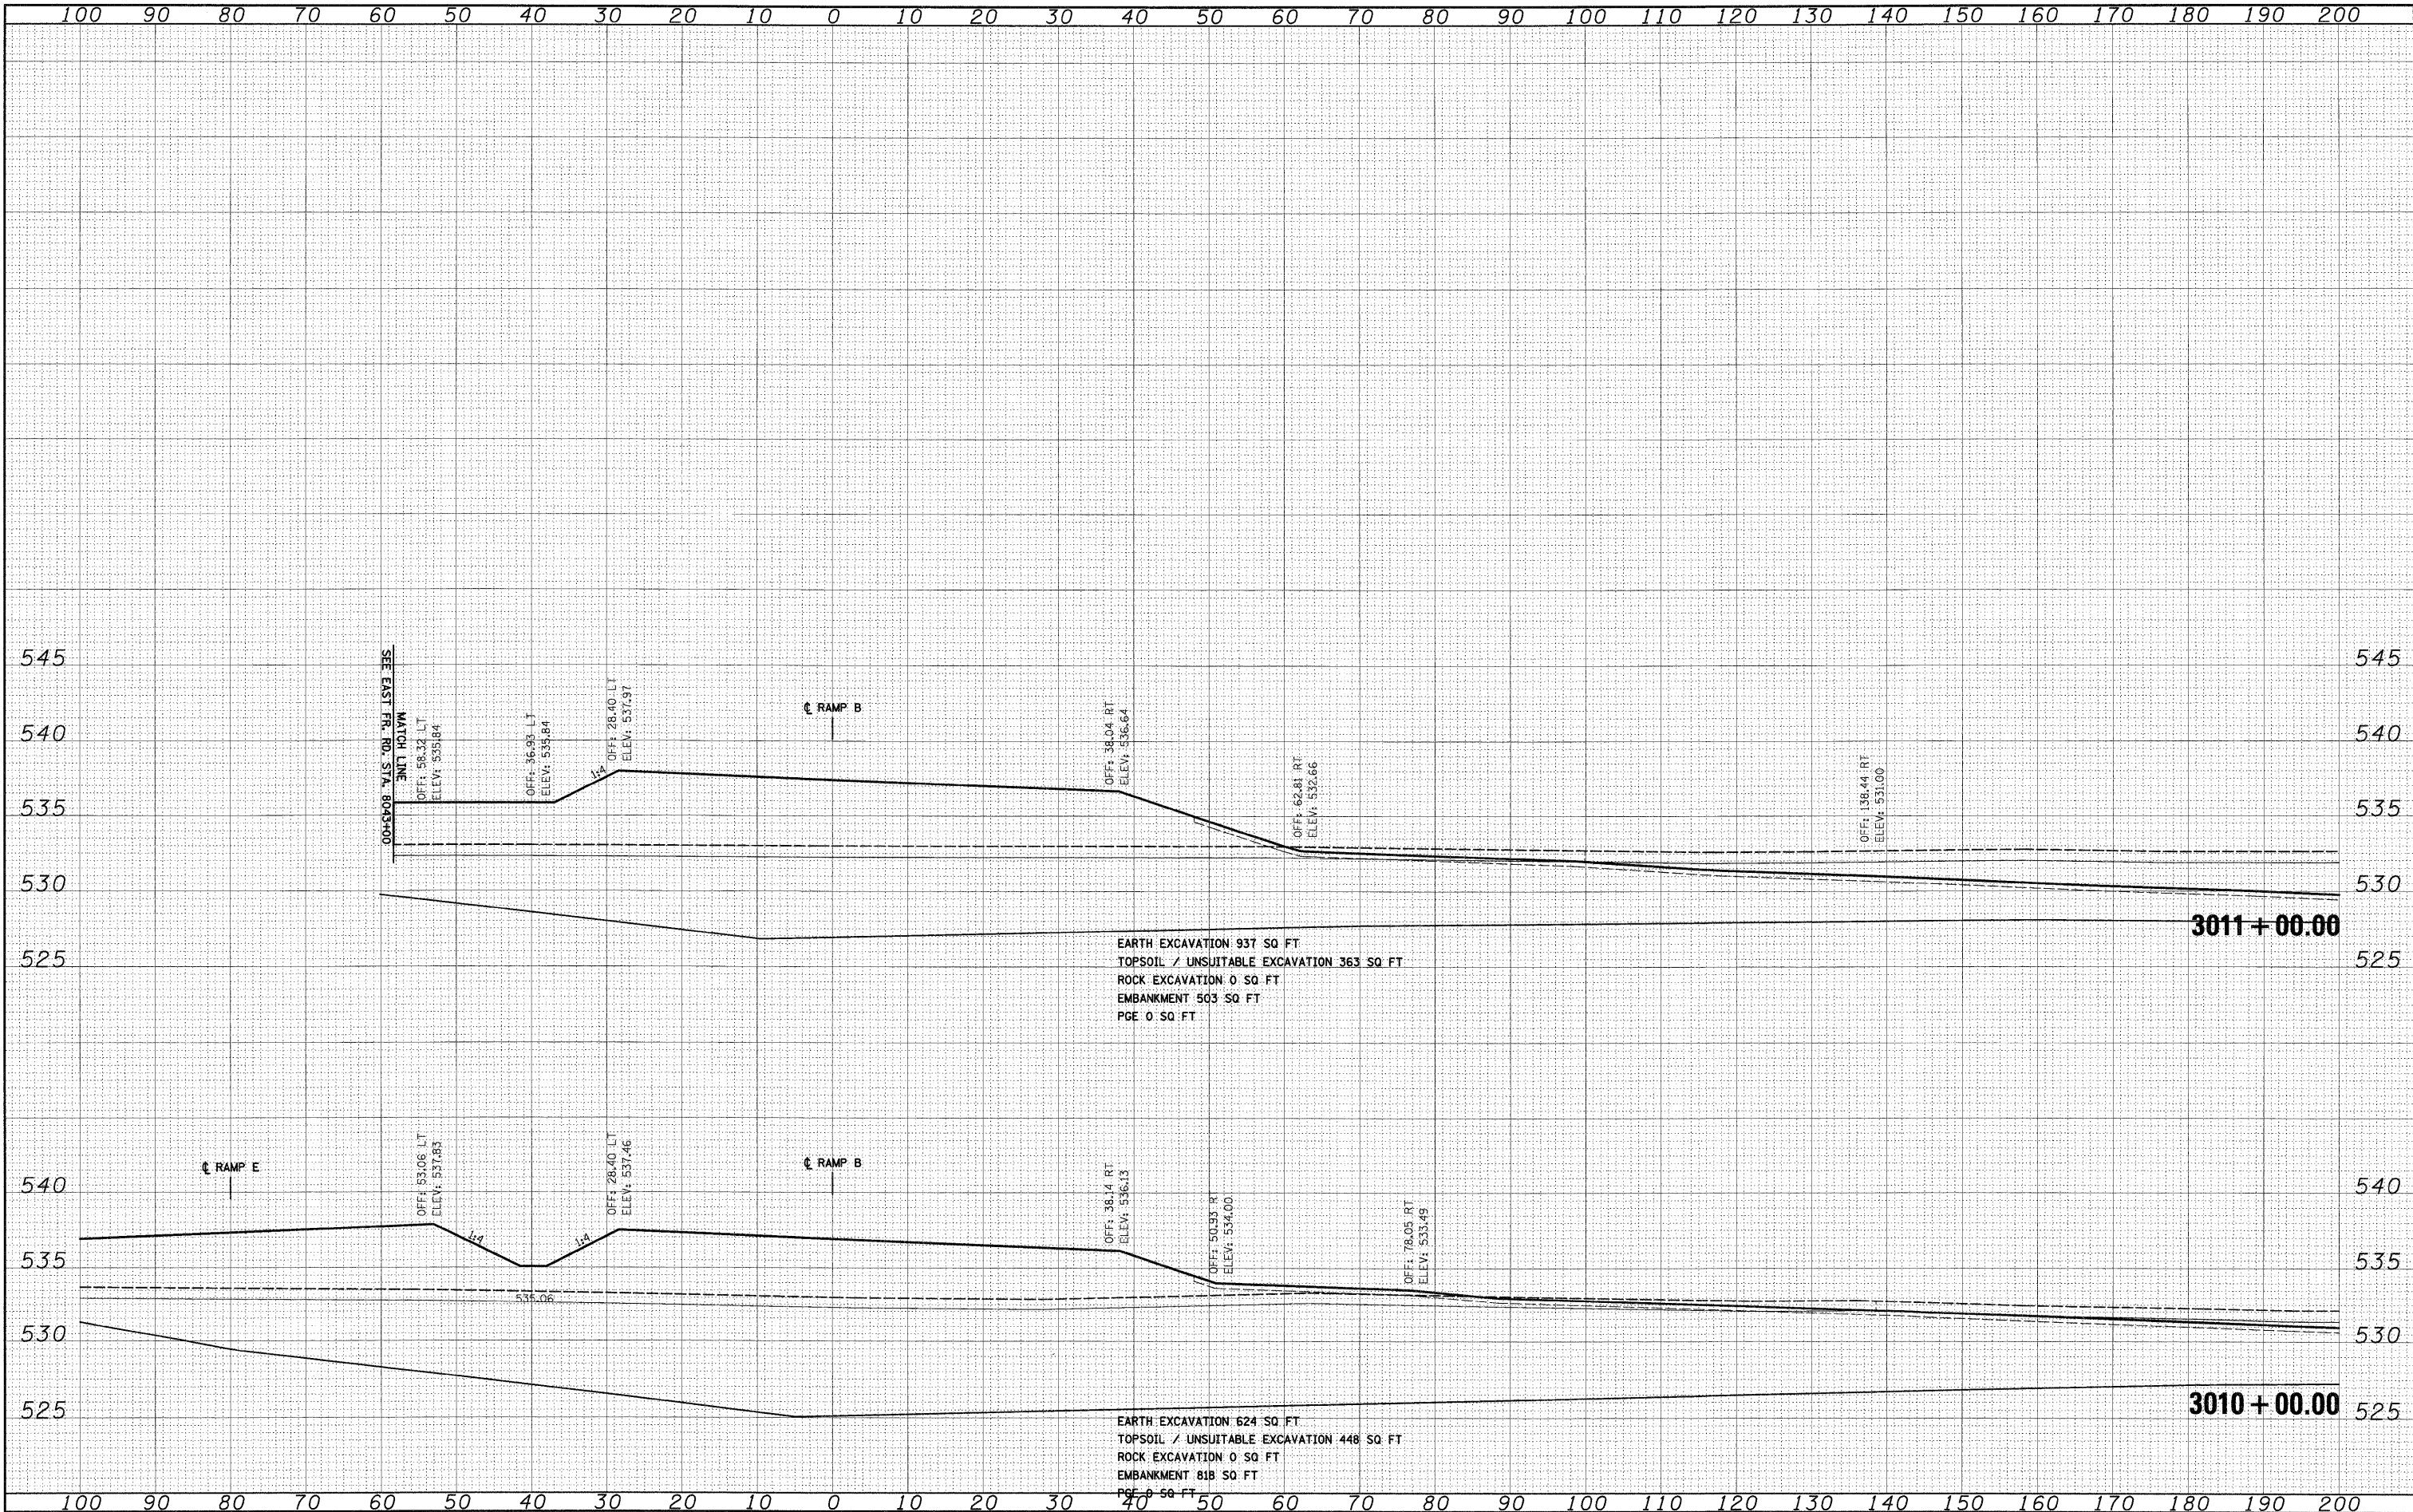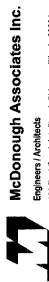


FILE NAME =	USER NAME = TKLuegel	DESIGNED - TRK	REVISED -	STATE OF ILLINOIS DEPARTMENT OF TRANSPORTATION	RAMP B CROSS SECTIONS				F.A.I. RTE.	SECTION	COUNTY	TOTAL SHEETS	SHEET NO.
D160C31-SHT-XSSHT25.dgn		DRAWN - TRK	REVISED -						55	(99-1&2)AC-3	WILL	524	463
	PLOT SCALE = 1:10	CHECKED - DLT	REVISED -						CONTRACT NO. 60C31				
	PLOT DATE = 12/11/2009	DATE - 12/18/09	REVISED -						FED. ROAD DIST. NO. 1 ILLINOIS FED. AID PROJECT				
SCALE: 1"=10'H; 1"=5'V SHEET NO. 5 OF 36 SHEETS STA. 3010+00.00 TO STA. 3011+00.00													

FINAL	SURVEYED	BY	DATE
SURVEY	NOTED		
NOTE BOOK	FOUR DATE		
AREAS	AREAS		
CHECKED	CHECKED		
NO.	NO.		

ORIGINAL	SURVEYED	BY	DATE
SURVEY	NOTED		
NOTE BOOK	FOUR DATE		
AREAS	AREAS		
CHECKED	CHECKED		
NO.	NO.		

McDonough Associates Inc.
Engineers / Architects
100 East Randolph Street, Chicago, Illinois 60601

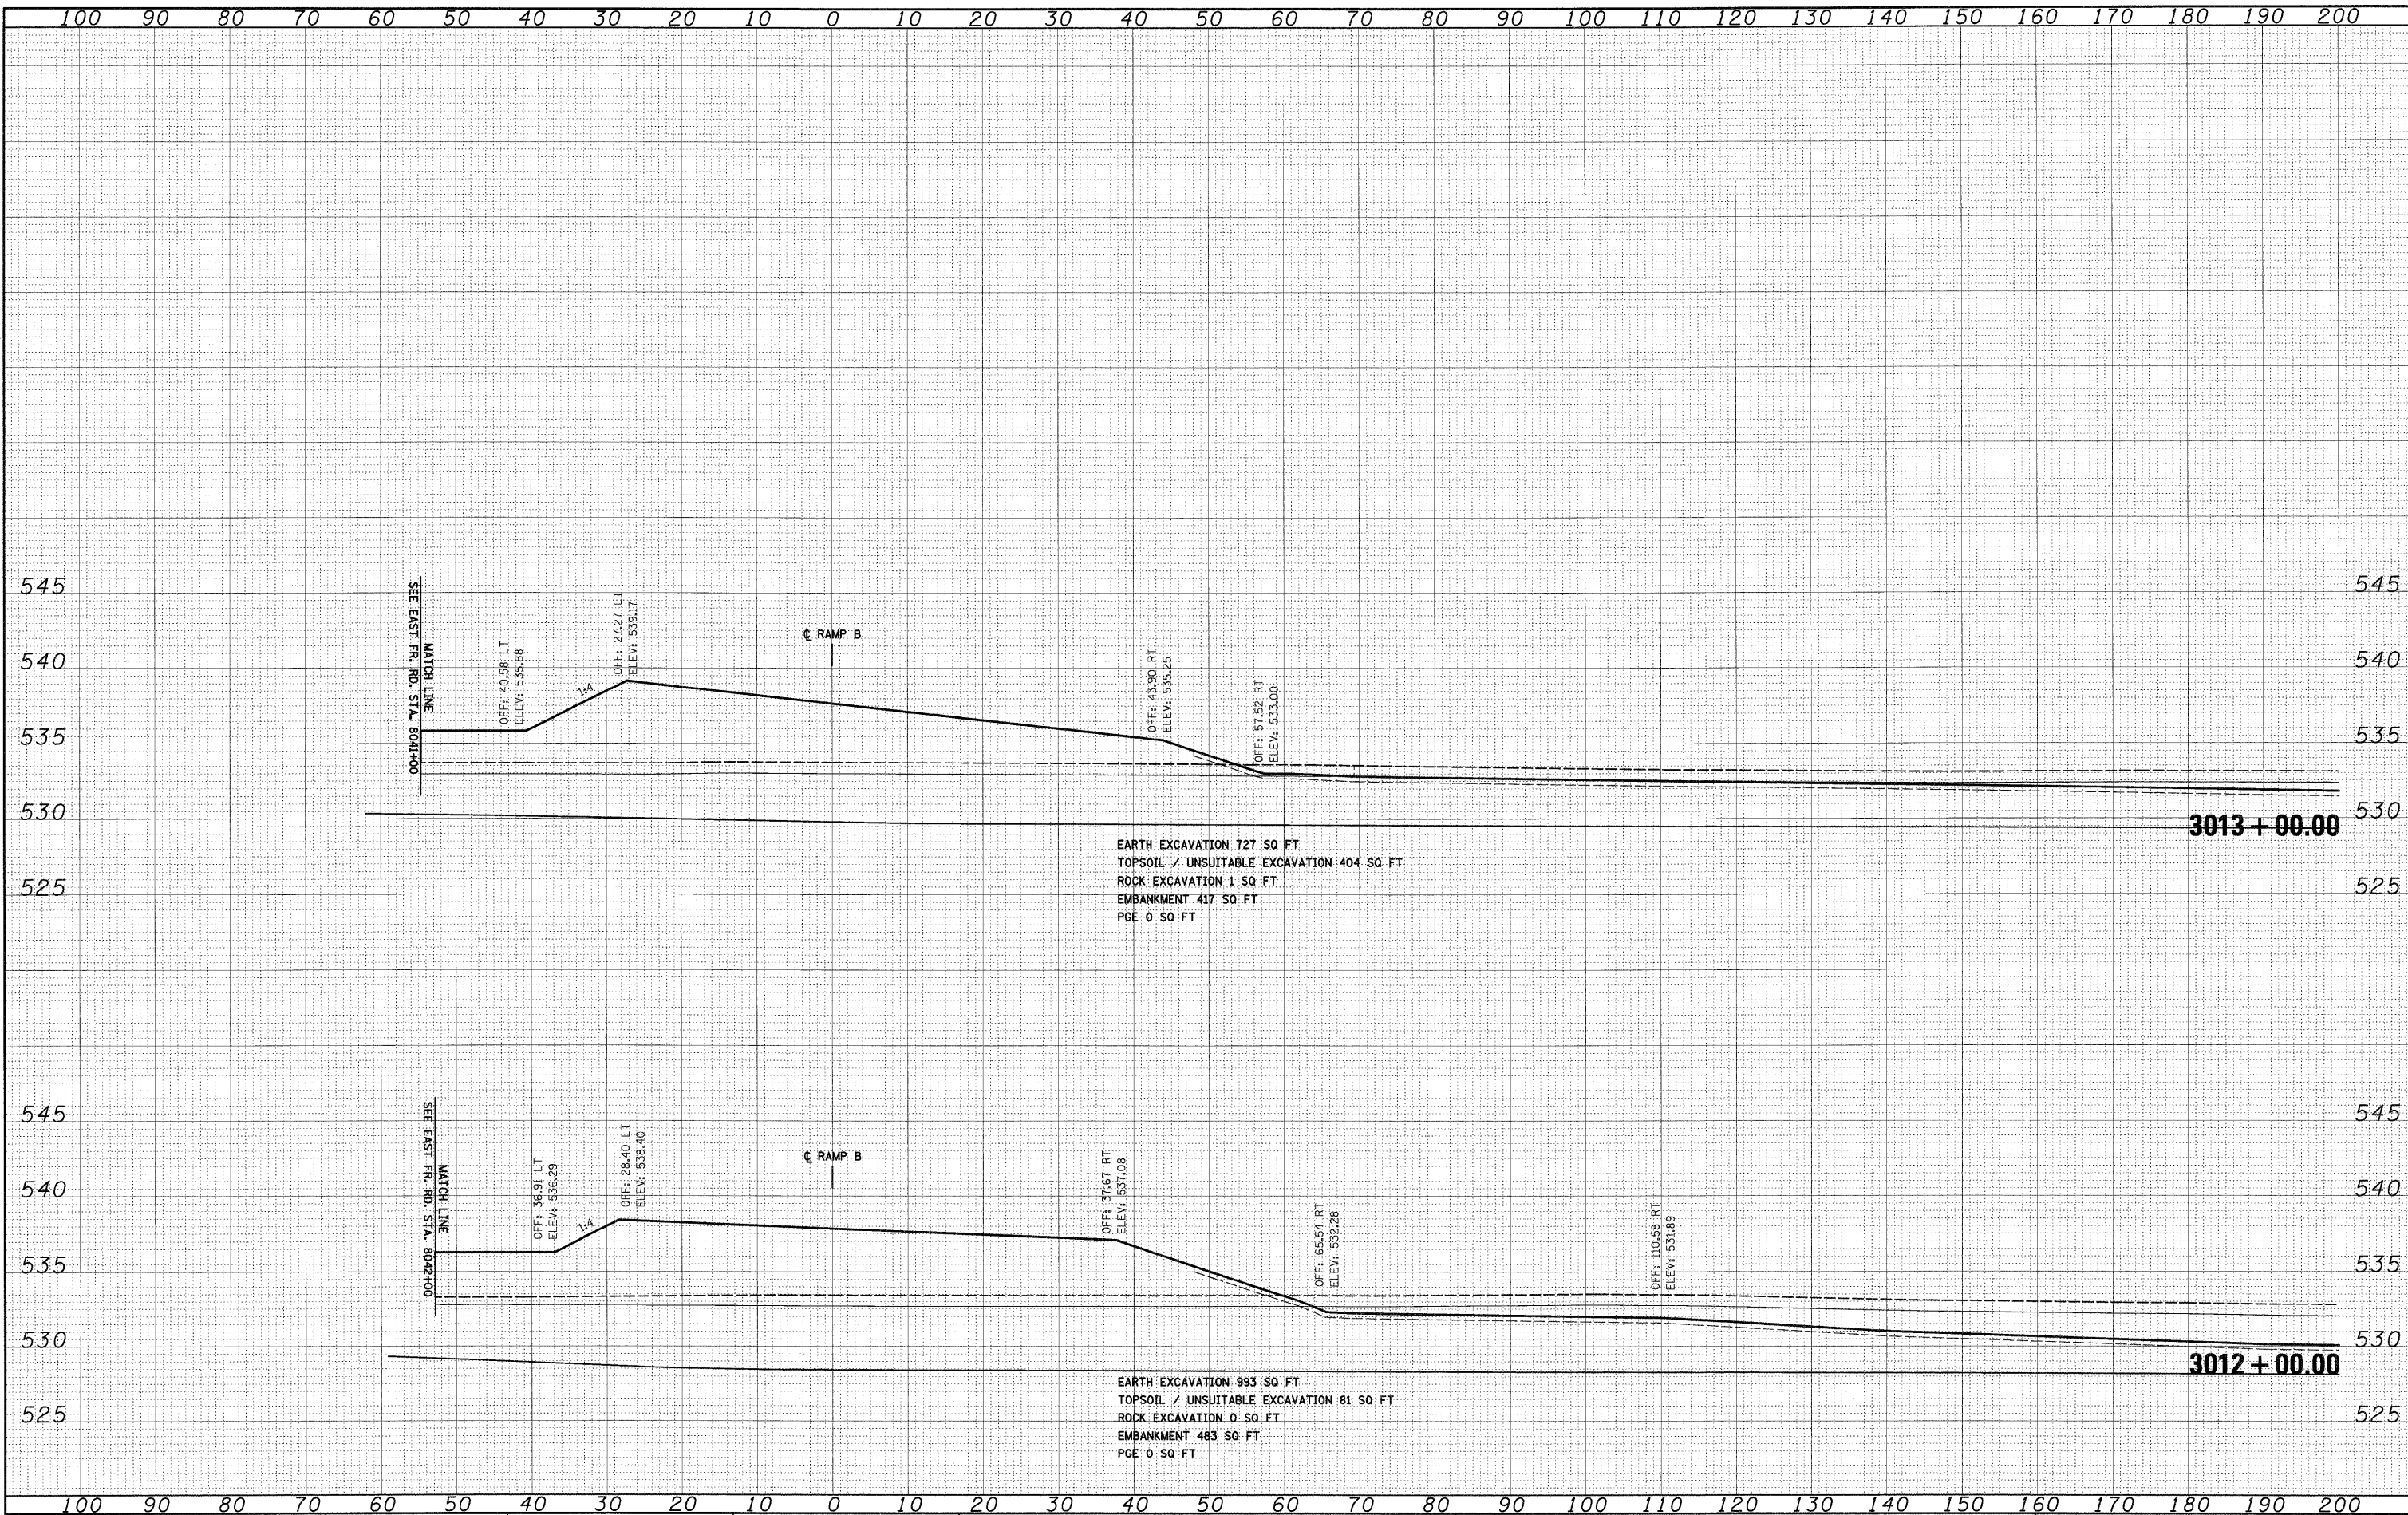


FILE NAME = D:\62C31-SHT-XSHT05.dgn	USER NAME = TKluergel	DESIGNED - TRK DRAWN - TRK CHECKED - DLT PLOT DATE = 12/11/2009	REVISED - REVISED - REVISED - REVISED -	STATE OF ILLINOIS DEPARTMENT OF TRANSPORTATION	RAMP B CROSS SECTIONS SCALE: 1"=10'H; 1"=5' V SHEET NO. 6 OF 36 SHEETS STA. 3012+00.00 TO STA. 3013+00.00	F.A.1 RTE. 55 SECTION (99-1&2)AC-3 COUNTY WILL TOTAL SHEETS 524 SHEET NO. 464 CONTRACT NO. 60C31 FED. ROAD DIST. NO. 1 ILLINOIS FED. AID PROJECT
--	-----------------------	--	--	---	--	---

FINAL

FINAL	SURVEYED	BY	DATE
SURVEY	PLOTTED		
NOTE BOOK	DATE		
NO.	AREAS CHECKED		


ORIGINAL	SURVEYED	BY	DATE
SURVEY	PLOTTED		
NOTE BOOK	DATE		
NO.	AREAS CHECKED		

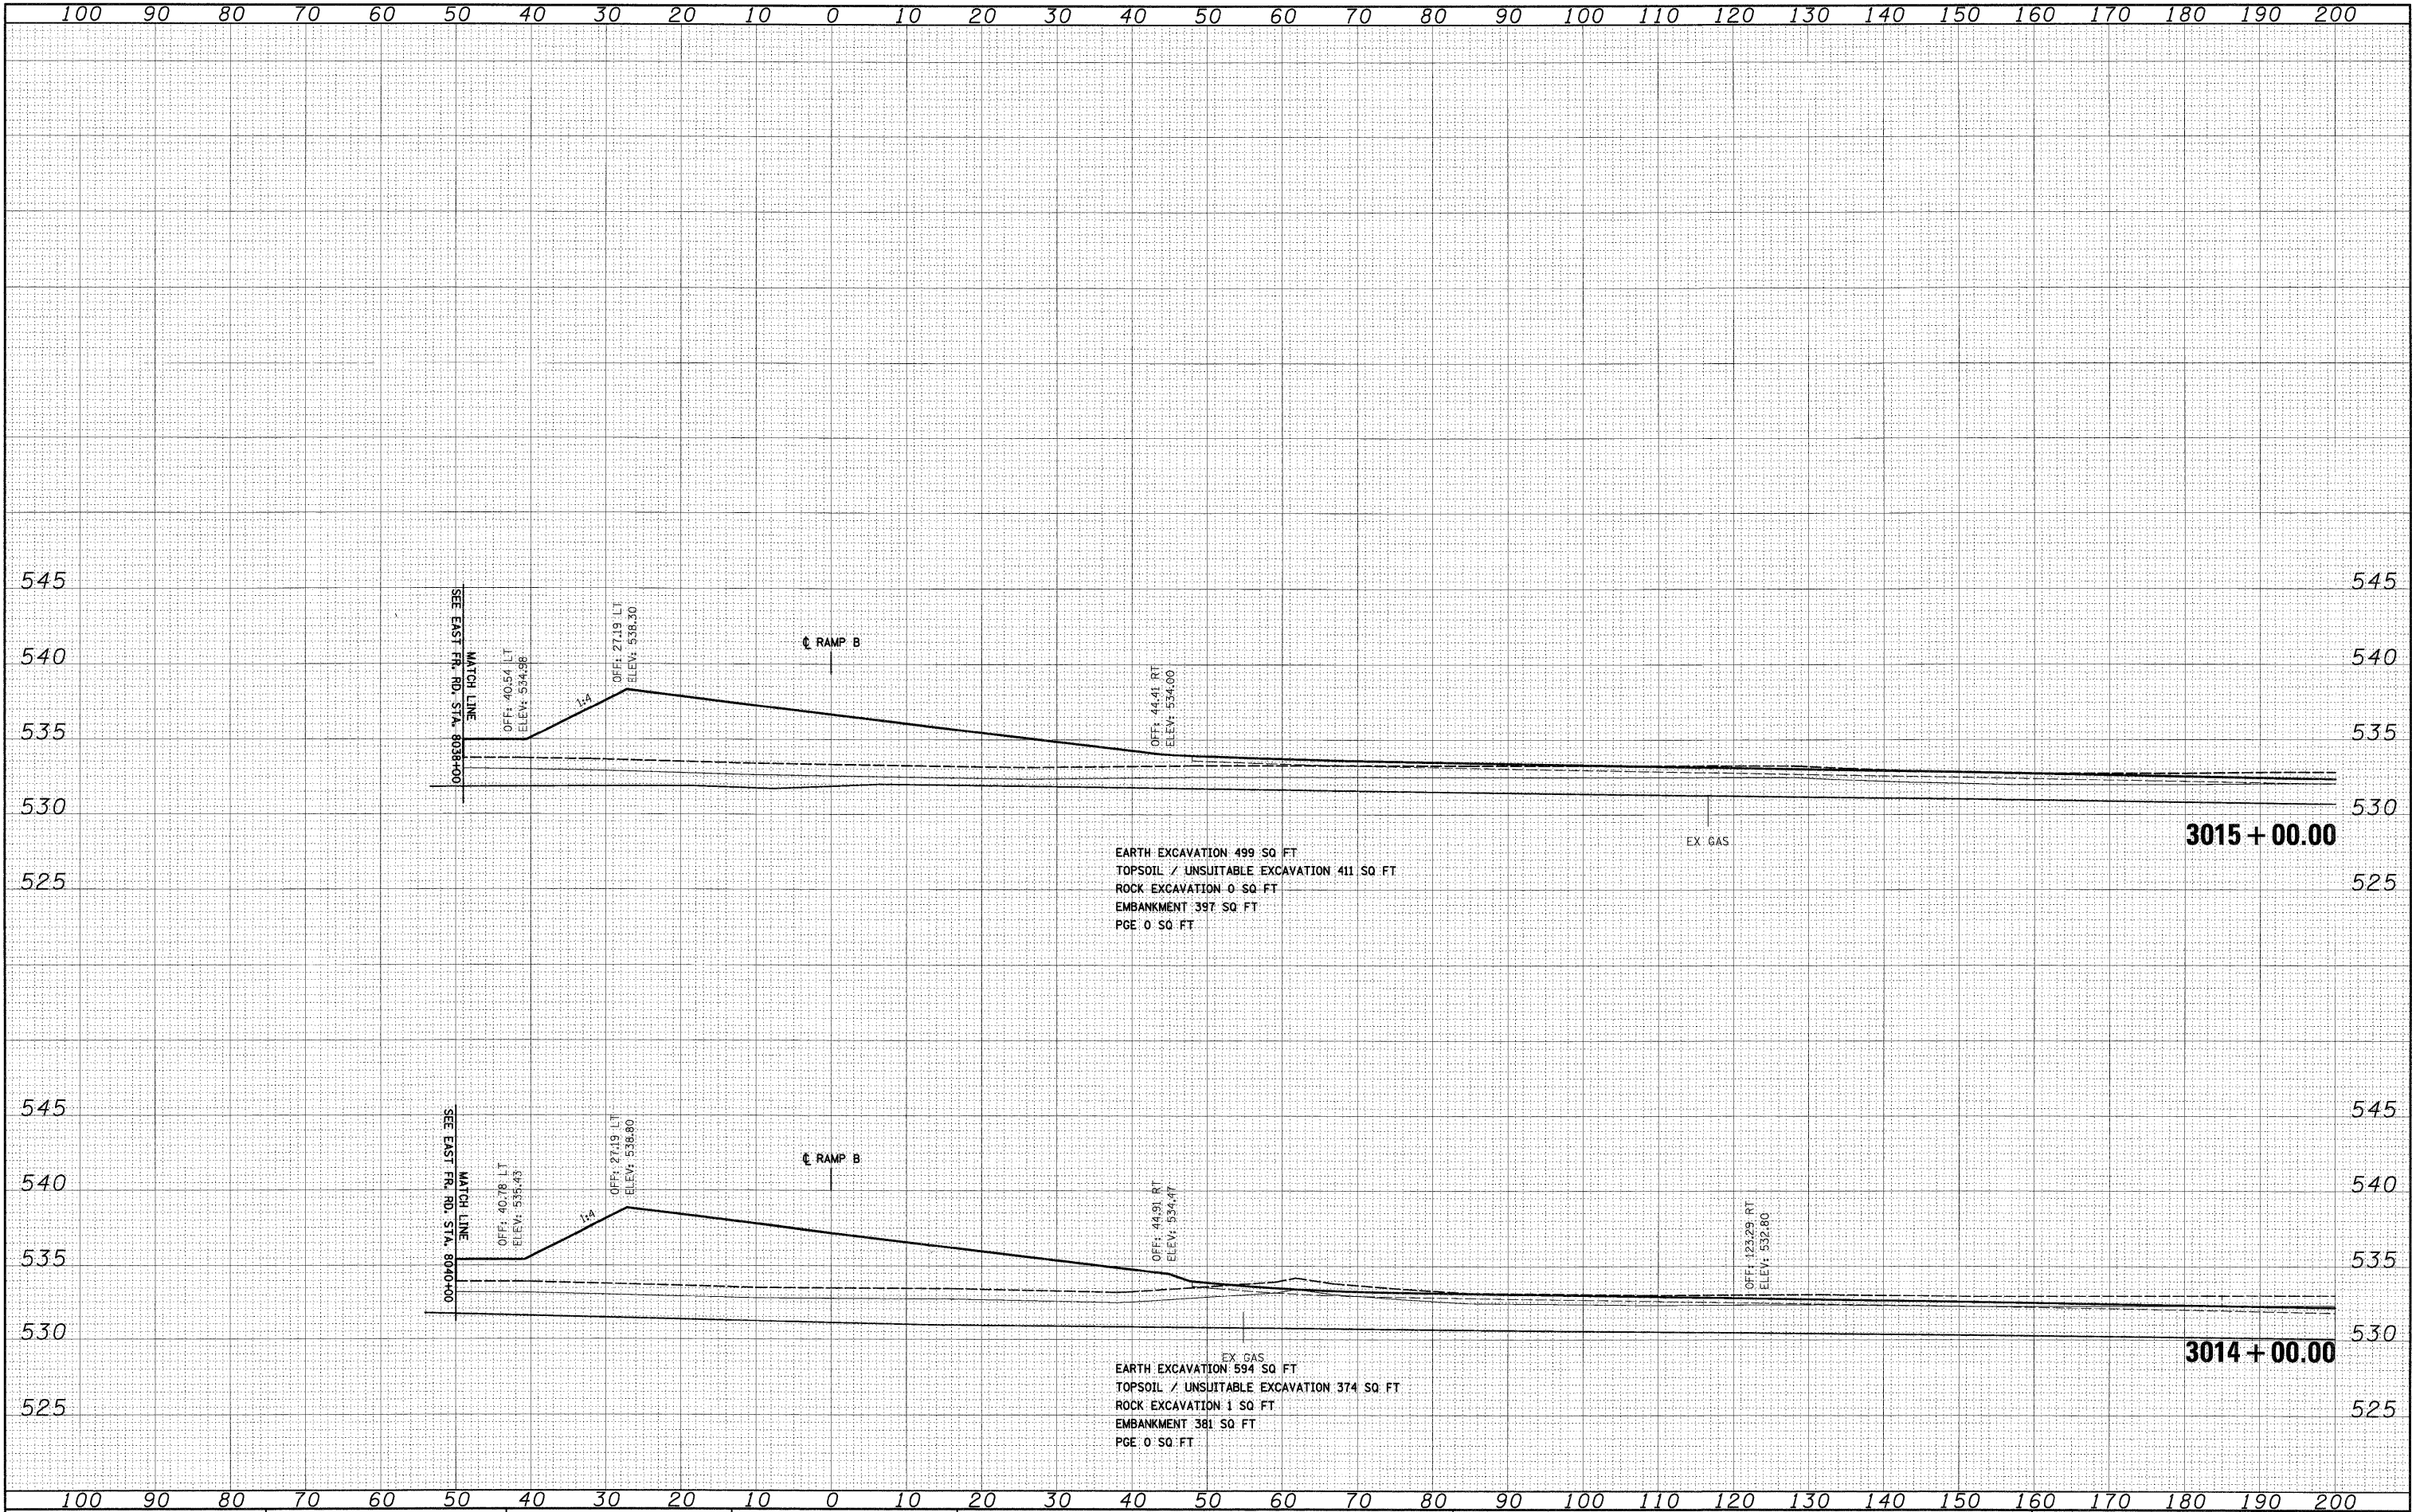


FILE NAME = 0160C31-SHT-XSSH105.dgn	USER NAME = TK.uegal	DESIGNED = TRK	REVISED =	STATE OF ILLINOIS DEPARTMENT OF TRANSPORTATION	RAMP B CROSS SECTIONS	SCALE: 1"=10'H; 1"=5'V SHEET NO. 7 OF 36 SHEETS STA. 3014+00.00 TO STA. 3015+00.00	F.A.I. RTE. 55	SECTION (99-1&2)AC-3	COUNTY WILL	TOTAL SHEETS 524	SHEET NO. 465	CONTRACT NO. 60C31
		DRAWN = TRK	REVISED =									
		CHECKED = DLT	REVISED =									
		DATE = 12/18/09	REVISED =									

FINAL

ORIGINAL SURVEY		SURVEYED BY _____	DATE _____
NOTE BOOK		PLOTTED _____	
		TEMPLATE _____	
		AREAS _____	
		AREAS CHECKED _____	

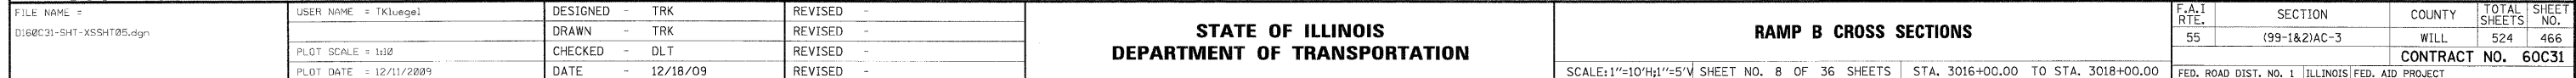


ORIGINAL SURVEY	SURVEYED	BY	DATE
NOTE BOOK	PLOTTED		
	TEMPLATE		
	AREAS		
NO.	AREAS CHECKED		

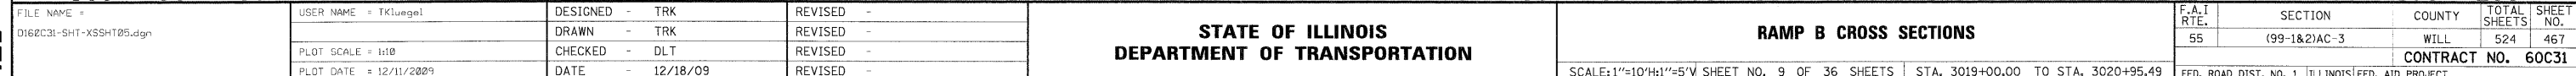

FINAL	SURVEYED	BY	DATE
SHEET	PLOTTED		
NOTE BOOK	DATE		
NO.	AREAS CHECKED		


ORIGINAL	SURVEYED	BY	DATE
SHEET	PLOTTED		
NOTE BOOK	DATE		
NO.	AREAS CHECKED		

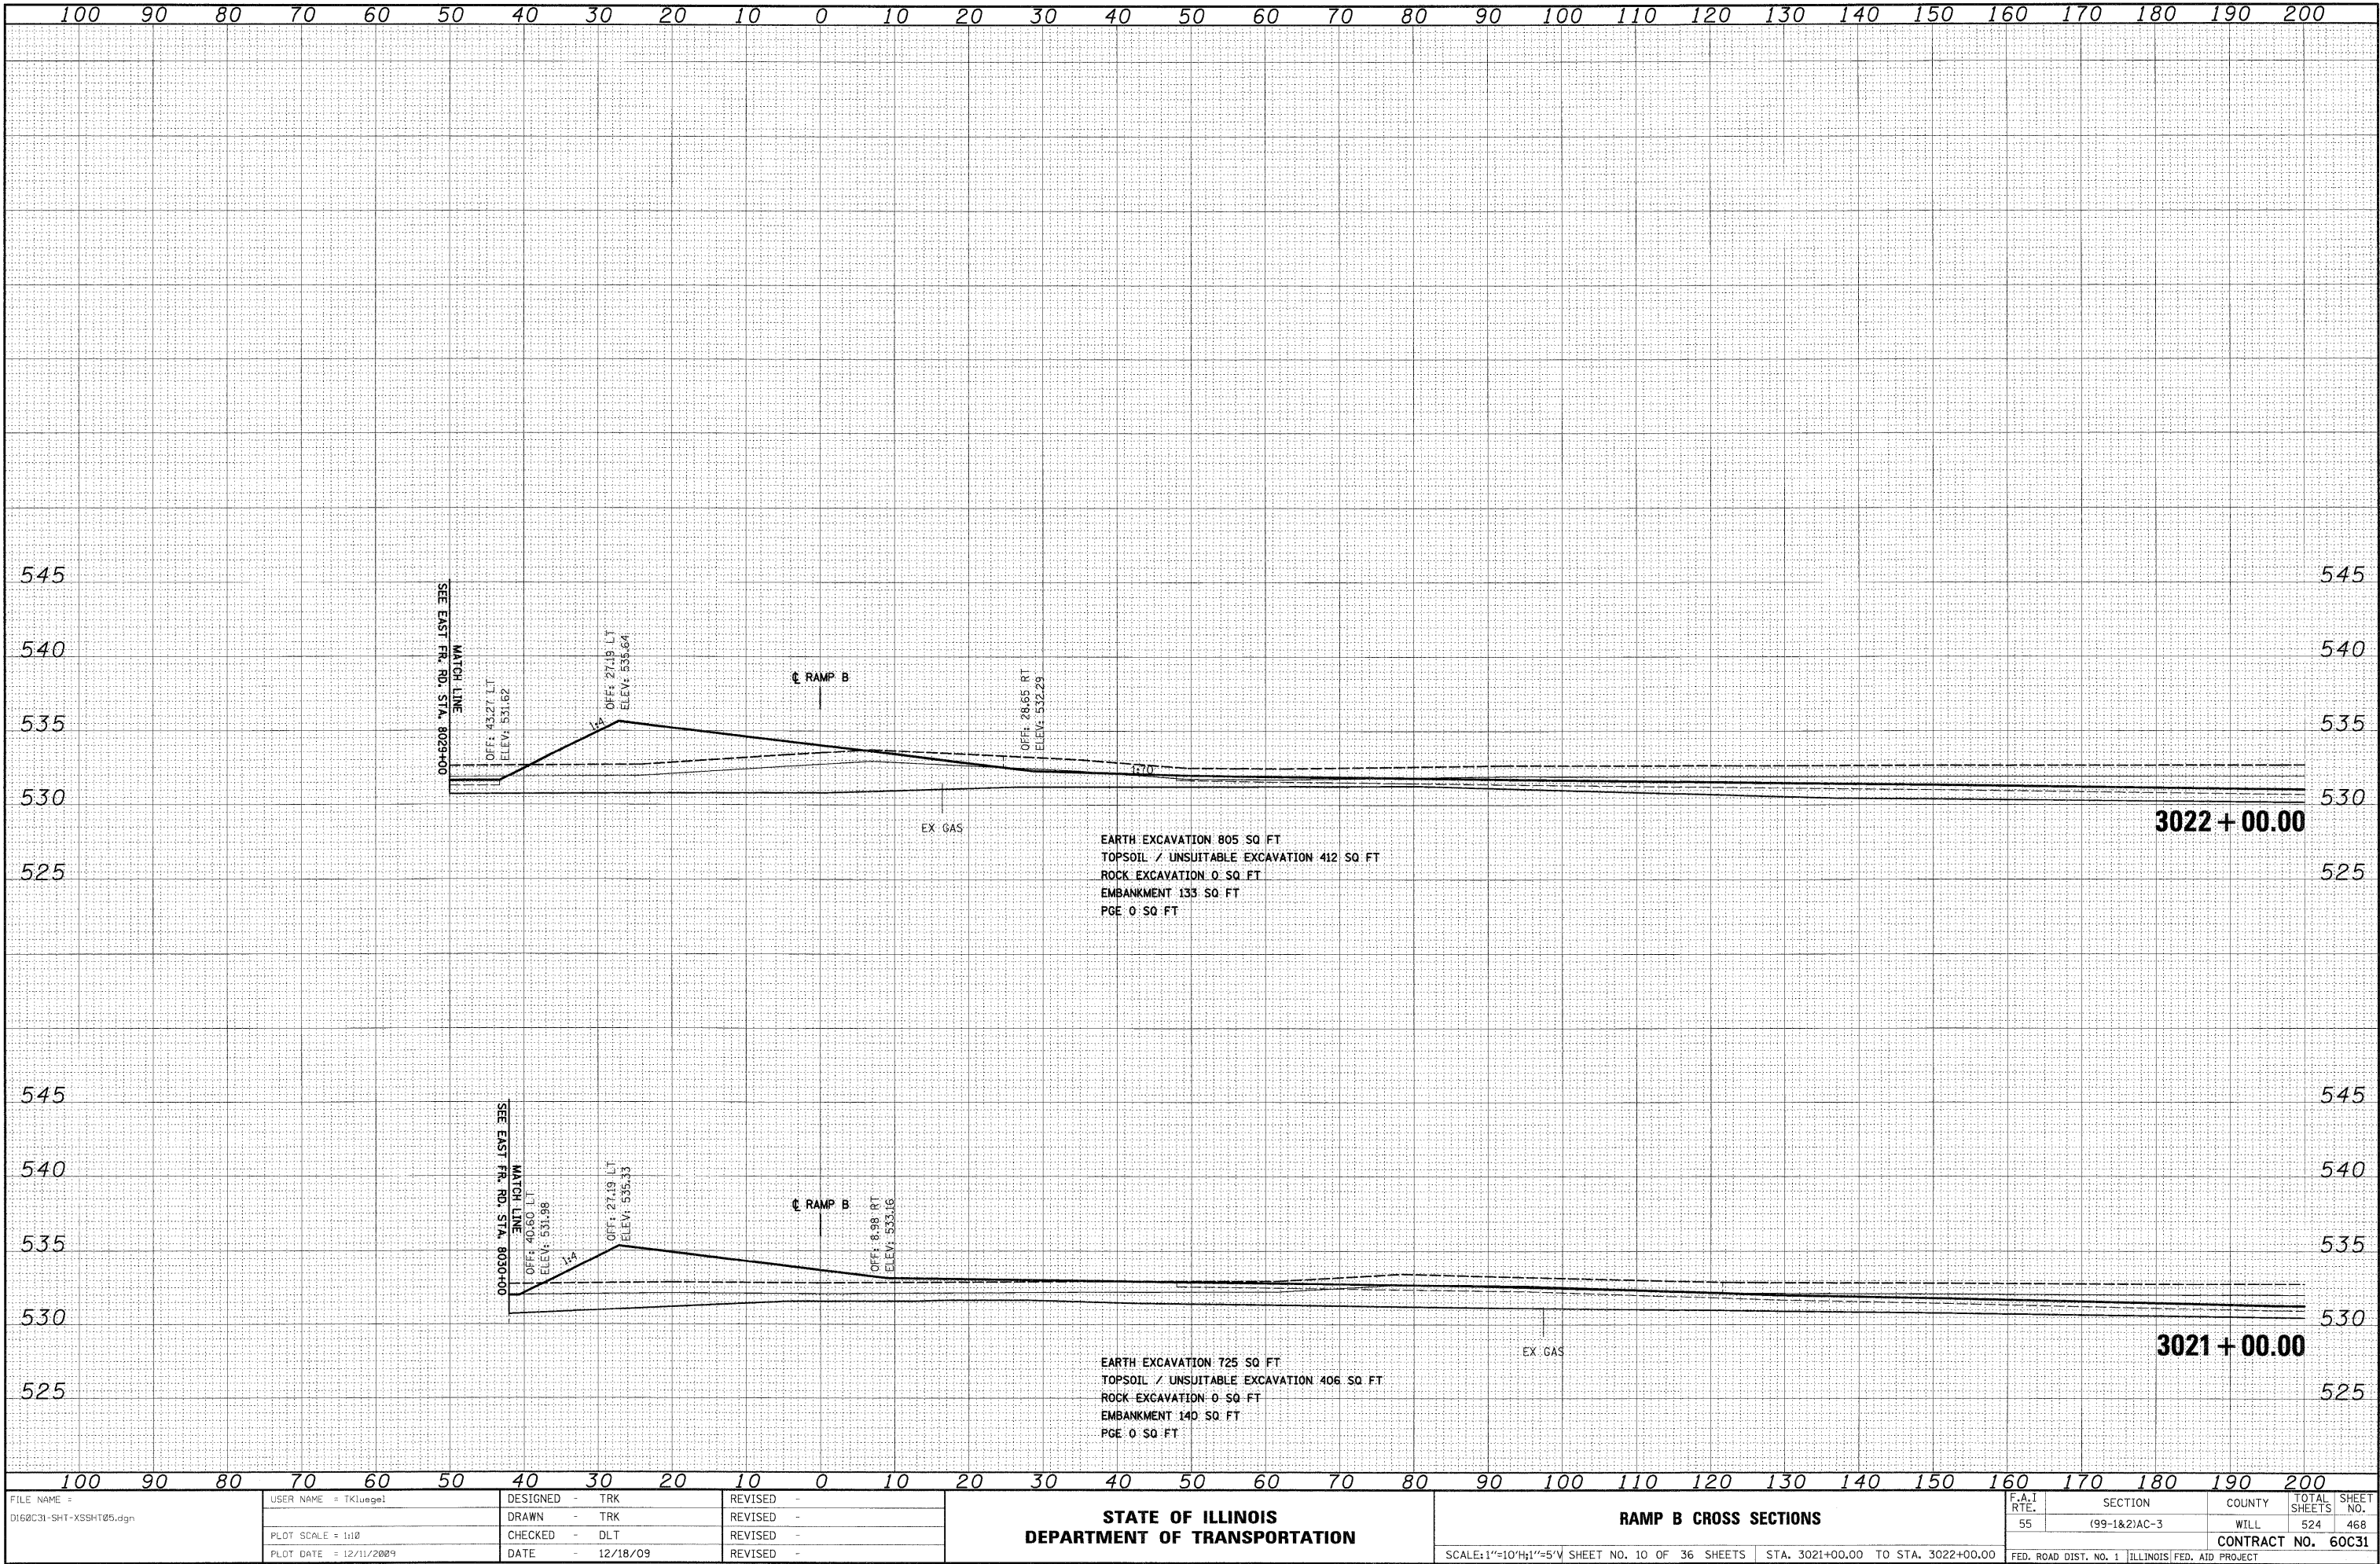

FILE NAME = D:\62C31-SHT-XSHT\05.dgn	USER NAME = TKluegel	DESIGNED - TRK	REVISED -	STATE OF ILLINOIS DEPARTMENT OF TRANSPORTATION	RAMP B CROSS SECTIONS		F.A.I. RTE. 55	SECTION (99-1&2)AC-3	COUNTY WILL	TOTAL SHEETS 524	SHEET NO. 468
	PLOT SCALE = 1:10	CHECKED - DLT	REVISED -								
	PLOT DATE = 12/11/2009	DATE - 12/18/09	REVISED -		SCALE: 1"=10'H; 1"=5'V SHEET NO. 10 OF 36 SHEETS STA. 3021+00.00 TO STA. 3022+00.00		CONTRACT NO. 60C31				
							FED. ROAD DIST. NO. 1 ILLINOIS FED. AID PROJECT				

FINAL SURVEY	SURVEYED	BY	DATE
NOTE BOOK	PLOTTED		
NO.	AREAS CHECKED		


ORIGINAL SURVEY	SURVEYED	BY	DATE
NOTE BOOK	PLOTTED		
NO.	AREAS CHECKED		

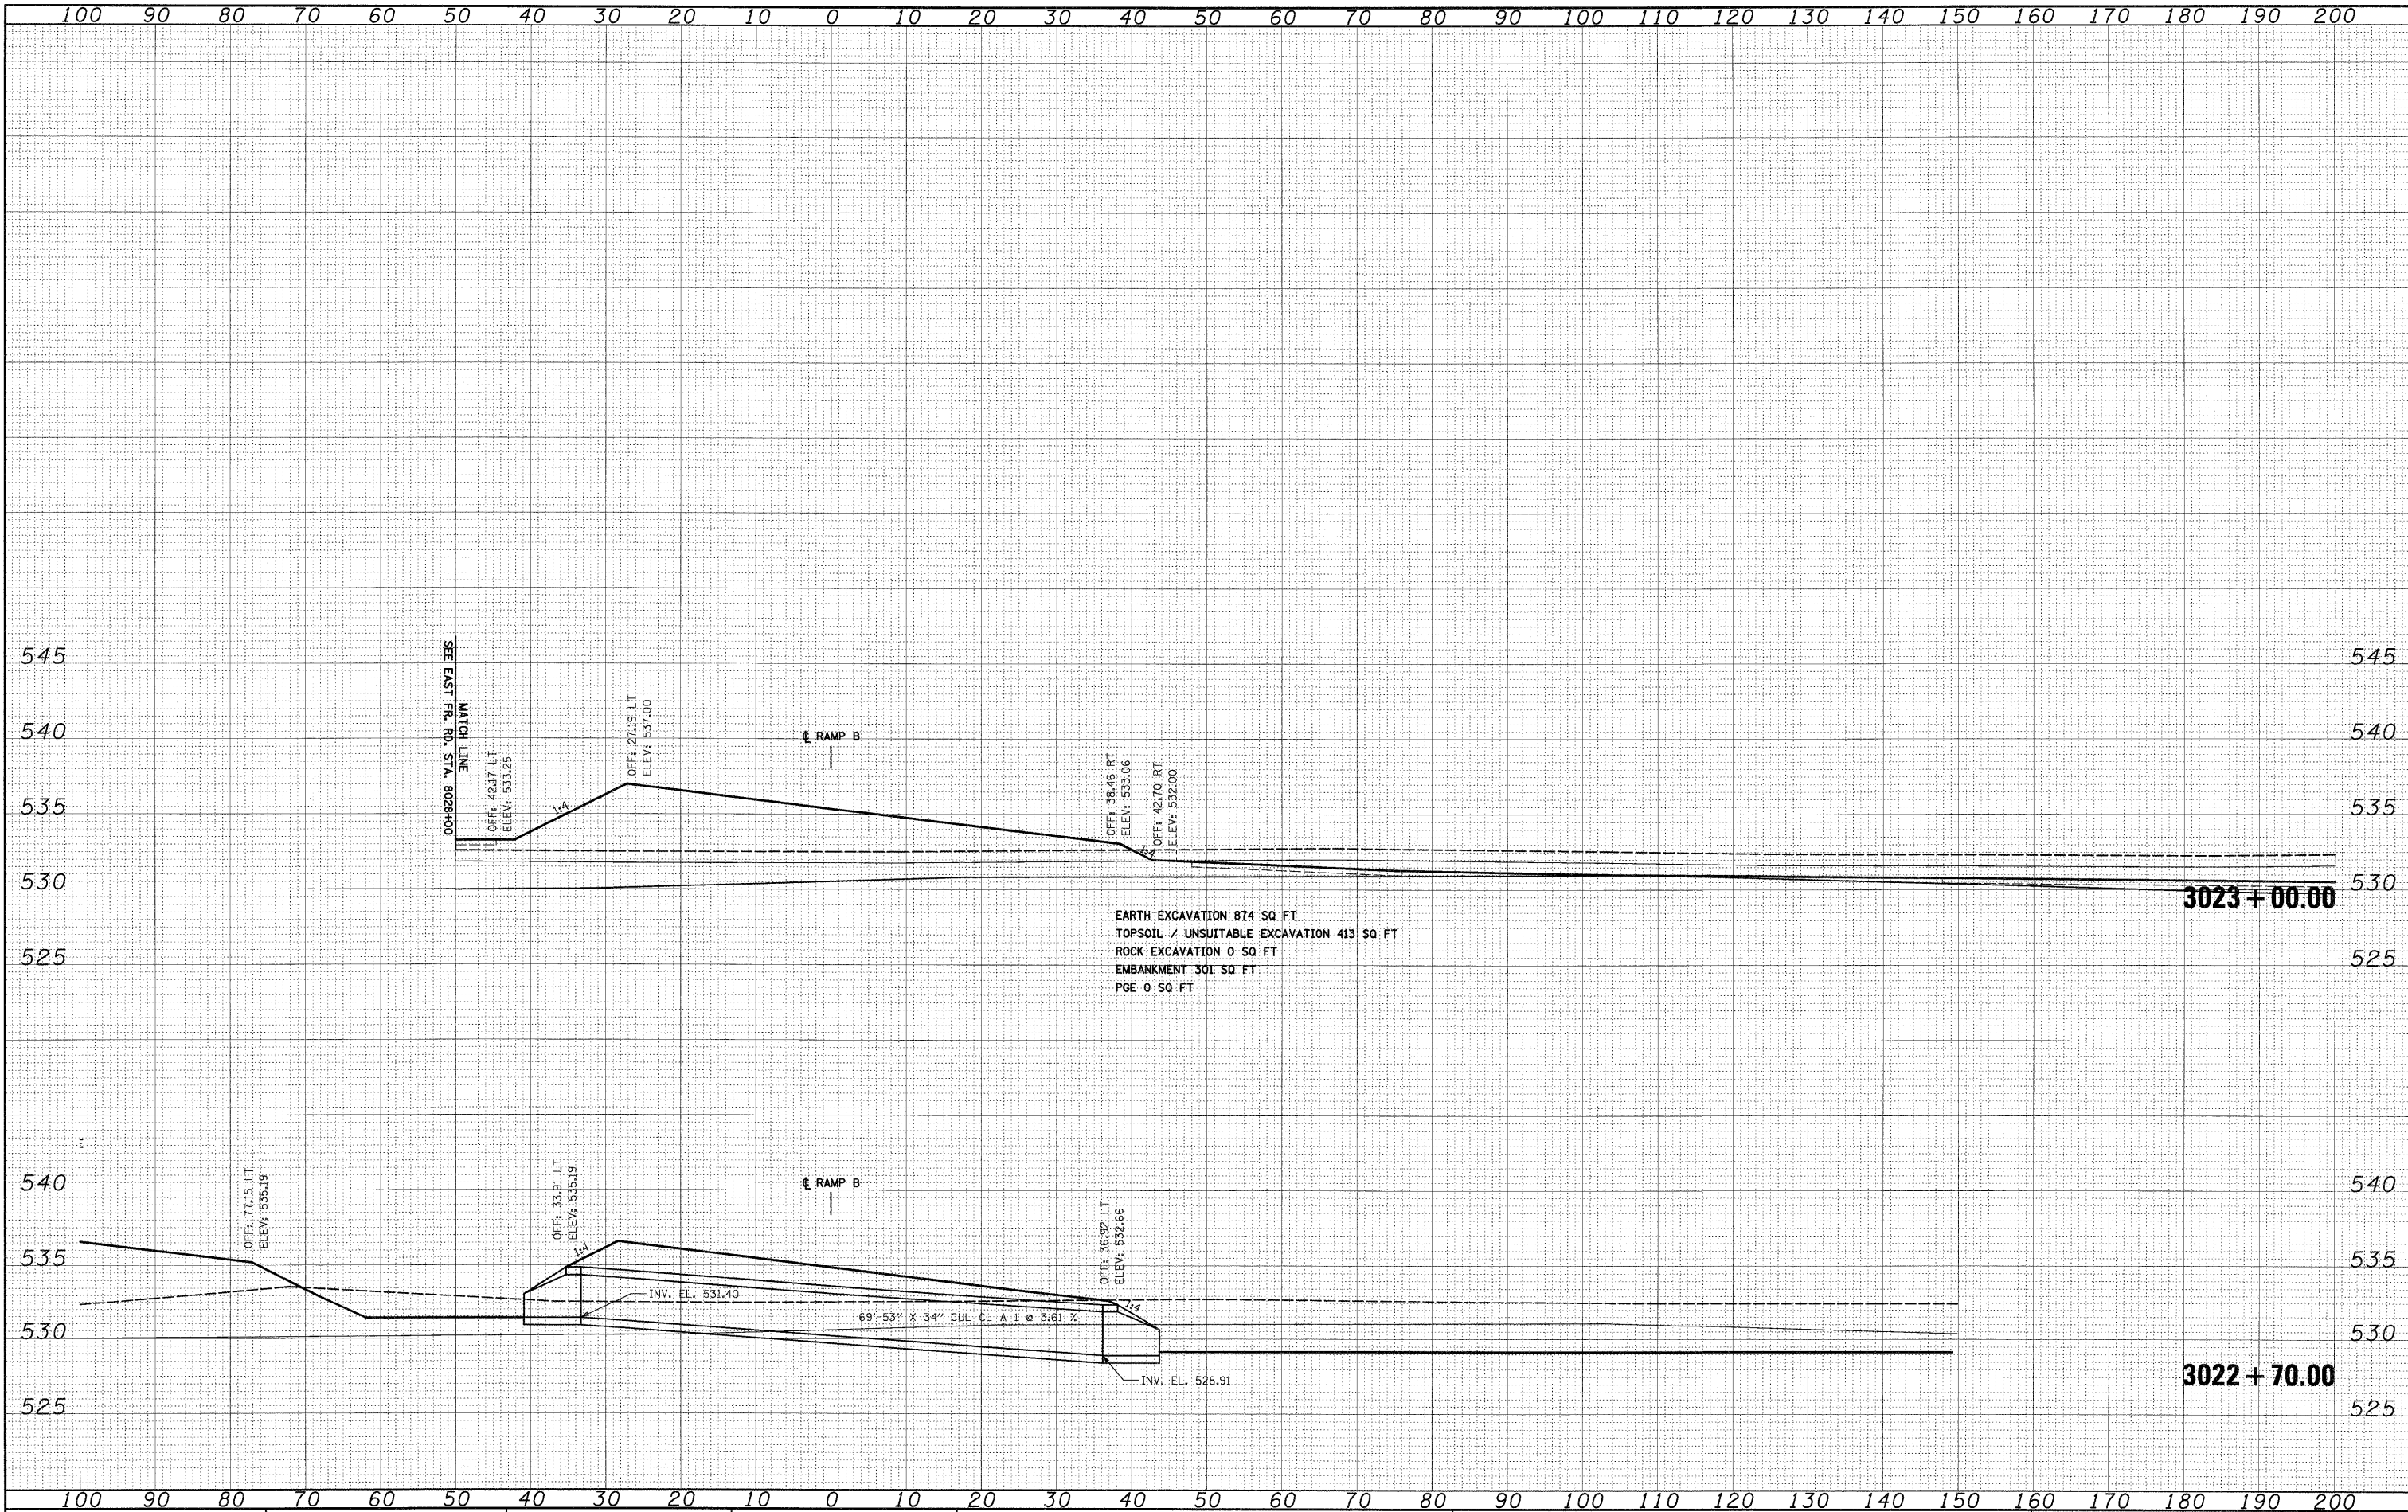

FILE NAME - D:\62C31-SHT-XSSH405.dgn	USER NAME - TK\uegal	DESIGNED - TRK	REVISED -	STATE OF ILLINOIS DEPARTMENT OF TRANSPORTATION	RAMP B CROSS SECTIONS	SCALE: 1"=10'H; 1"=5'V SHEET NO. 11 OF 36 SHEETS STA. 3022+70.00 TO STA. 3023+00.00	F.A.1 RTE.	SECTION	COUNTY	TOTAL SHEETS	SHEET NO.
		DRAWN - TRK	REVISED -				55	(99-1&2)AC-3	WILL	524	469
		CHECKED - DLT	REVISED -				CONTRACT NO. 60C31				
		DATE - 12/18/09	REVISED -				FED. ROAD DIST. NO. 1 ILLINOIS FED. AID PROJECT				


FINAL

ORIGINAL SURVEY	SURVEYED	BY	DATE
NOTE BOOK	PLOTTED		
	TEMPLATE		
	AREAS		
	AREAS CHECKED		
NO.			

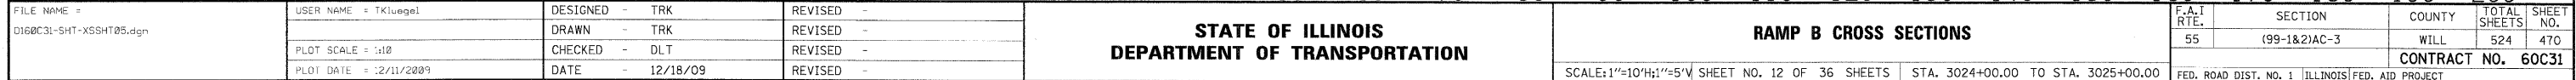

FINAL	SURVEYED	BY	DATE
SURVEY	PLOTTED		
NOTE BOOK	PLANNED		
AREAS	CHECKED		
NO.			

ORIGINAL	SURVEYED	BY	DATE
SURVEY	PLOTTED		
NOTE BOOK	PLANNED		
AREAS	CHECKED		
NO.			


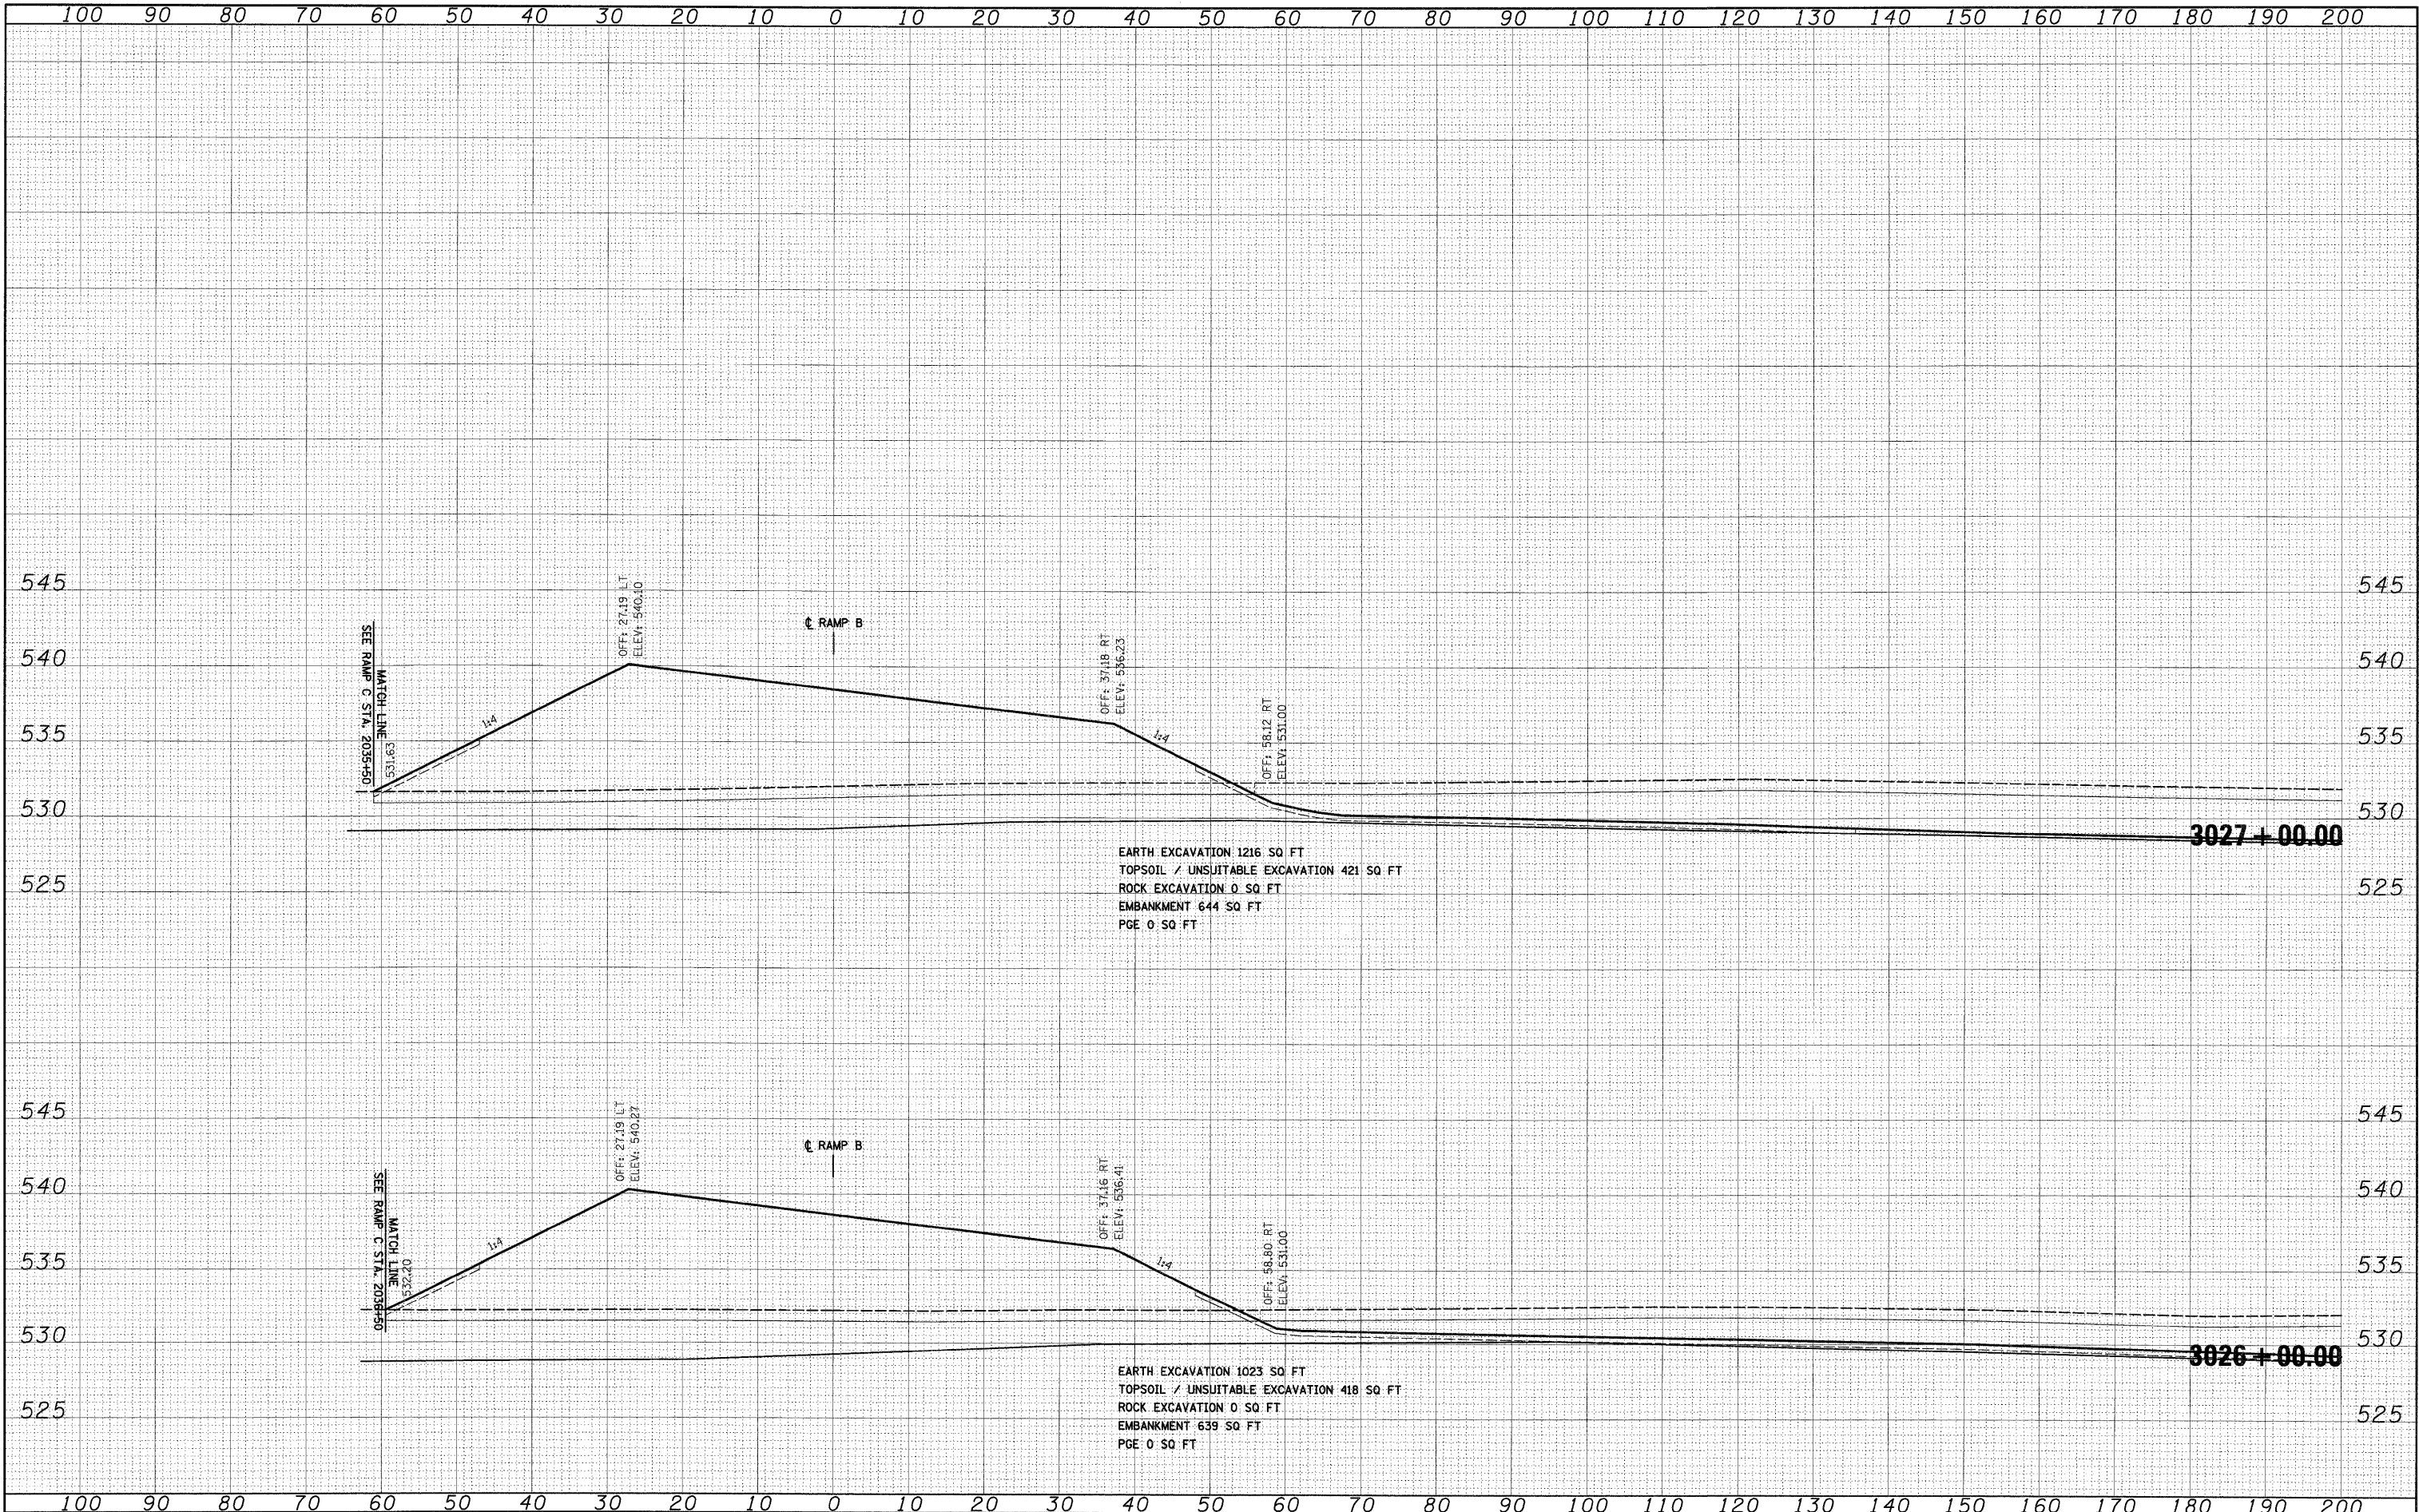


FILE NAME = D:\60C31-SHT-XSSH105.dgn	USER NAME = TKLuegel	DESIGNED - TRK	REVISED -	STATE OF ILLINOIS DEPARTMENT OF TRANSPORTATION				RAMP B CROSS SECTIONS				F.A.I. RTE. 55	SECTION (99-1&2)AC-3	COUNTY WILL	TOTAL SHEETS 524	SHEET NO. 471
		DRAWN - TRK	REVISED -													
		CHECKED - DLT	REVISED -													
		DATE - 12/18/09	REVISED -													
				SCALE: 1"=10'H; 1"=5'V SHEET NO. 13 OF 36 SHEETS STA. 3026+00.00 TO STA. 3027+00.00				FED. ROAD DIST. NO. 1 ILLINOIS FED. AID PROJECT				CONTRACT NO. 60C31				

FINAL

FINAL	SURVEYED	BY	DATE
SURVEY	PLOTTED		
NOTE BOOK	REDATE		
AREAS	CHECKED		
NO.			

ORIGINAL	SURVEYED	BY	DATE
SURVEY	PLOTTED		
NOTE BOOK	REDATE		
AREAS	CHECKED		
NO.			

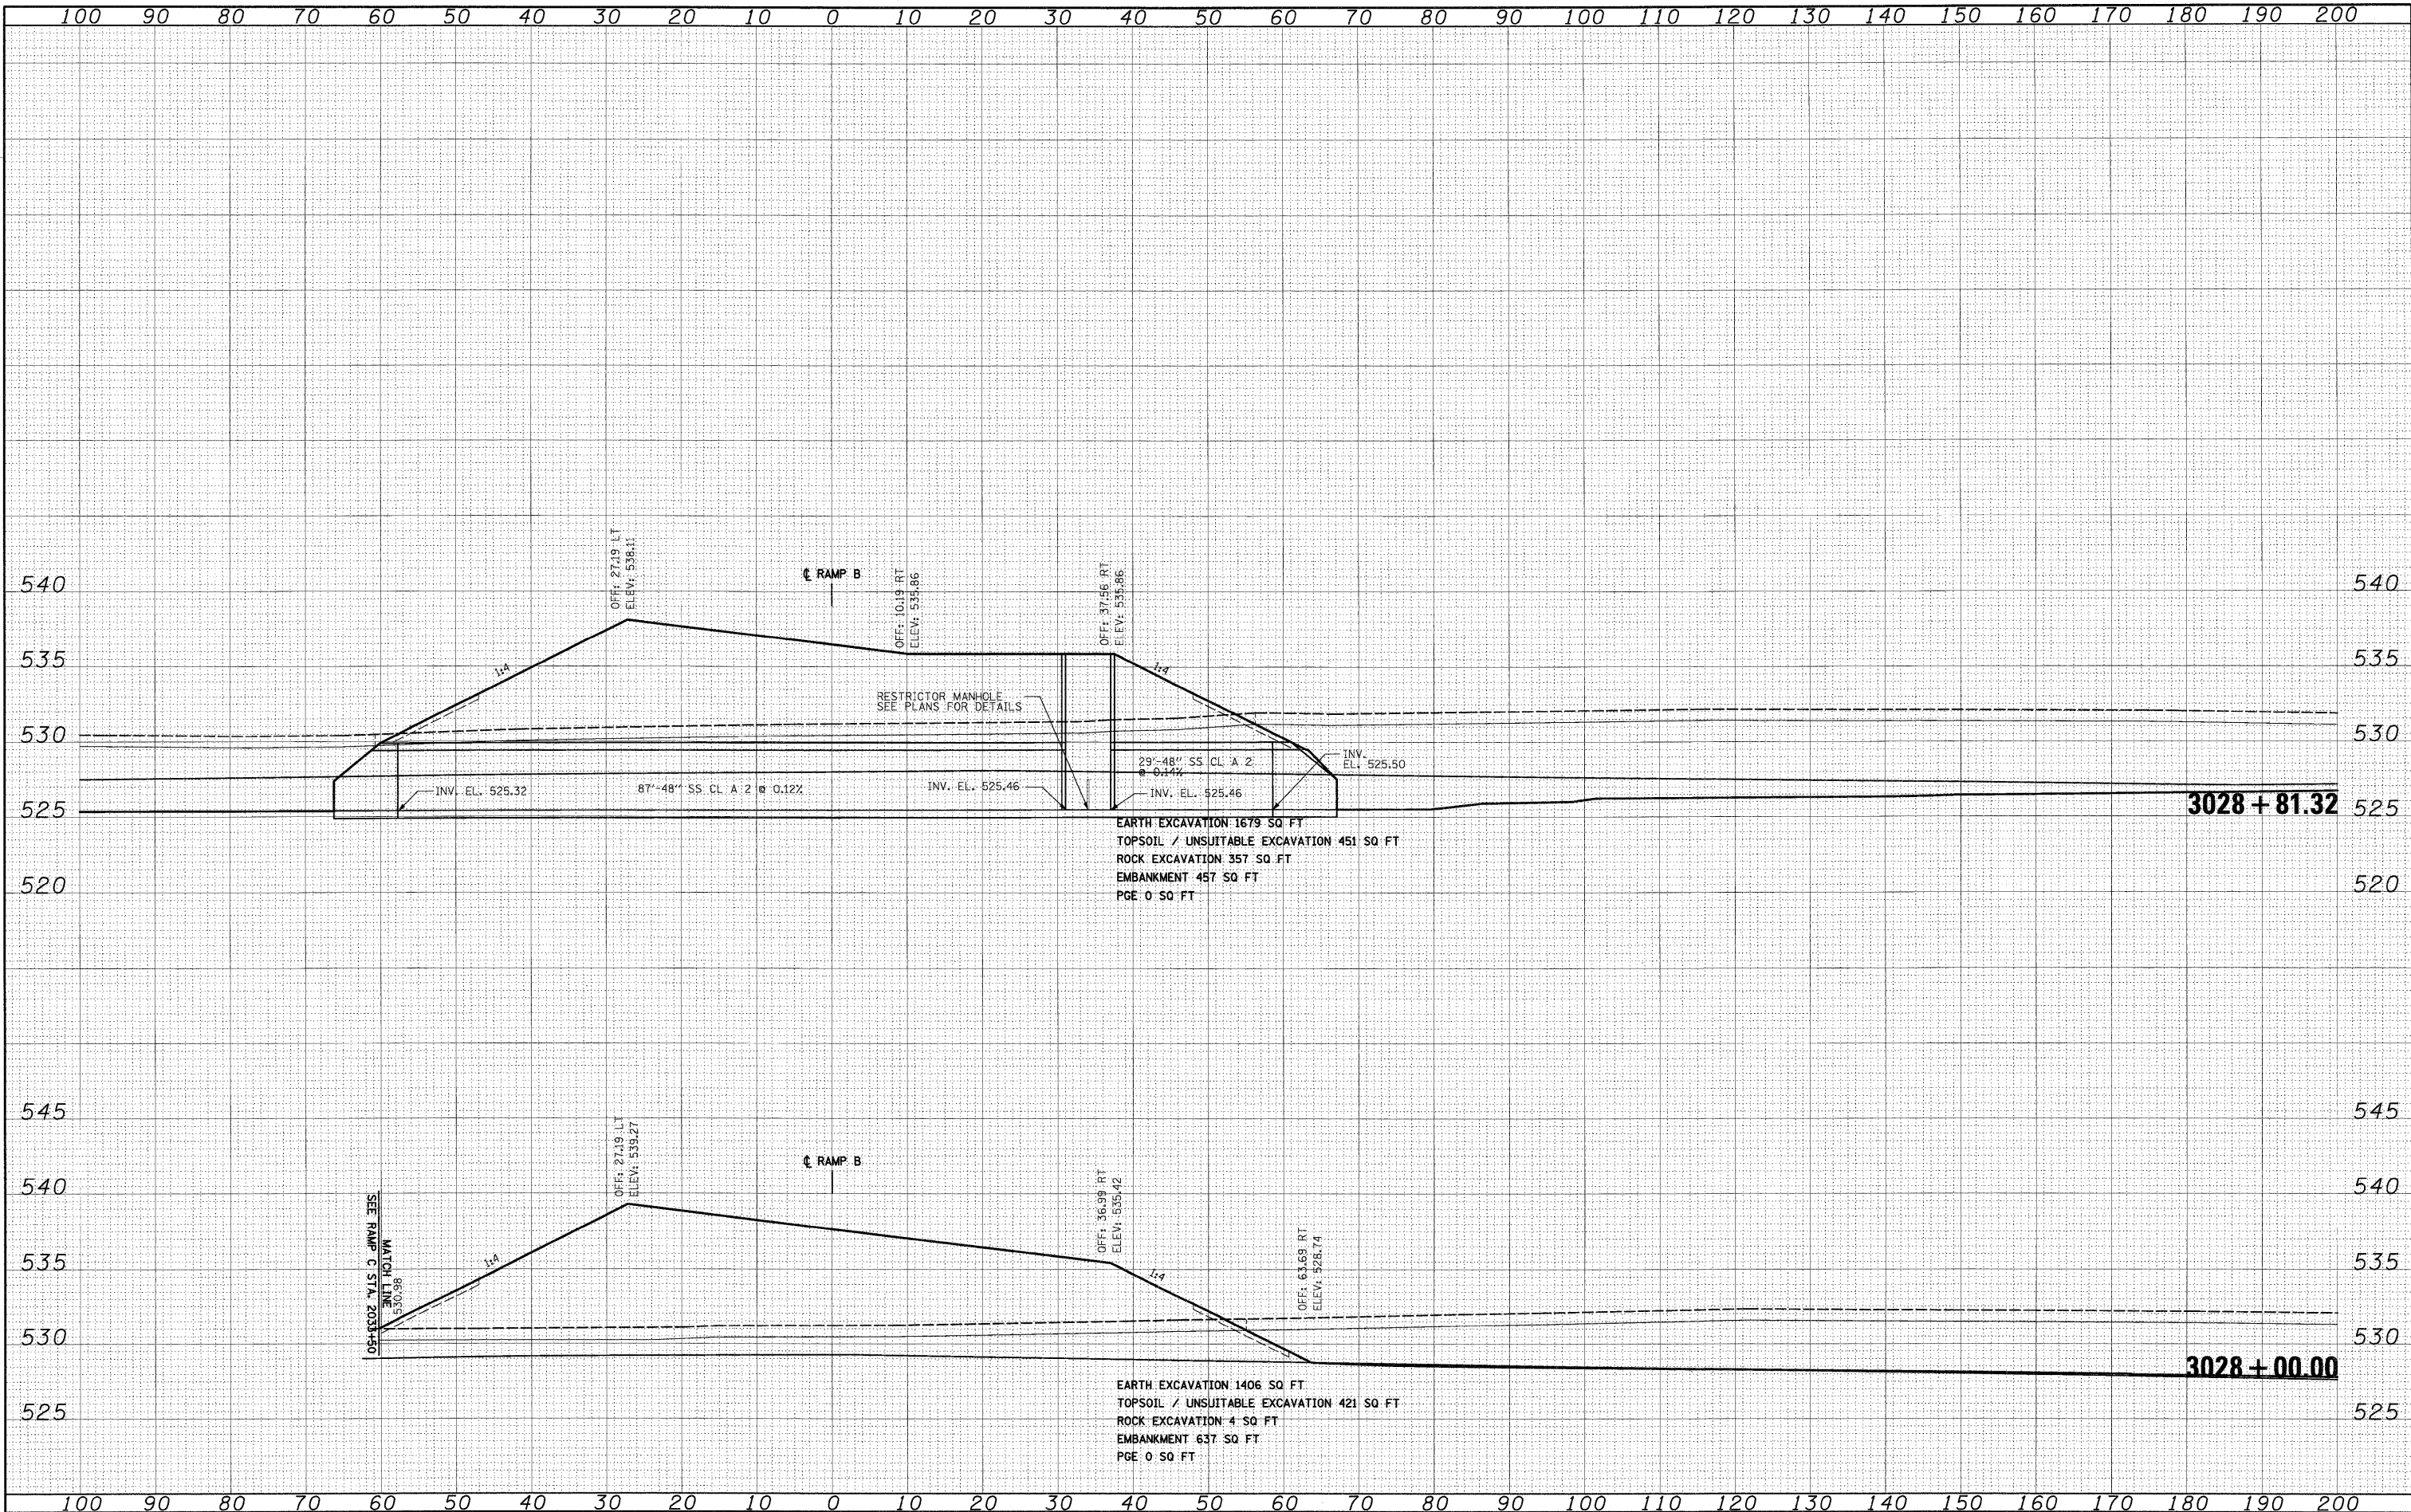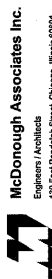


FILE NAME = D:\60C31-SHT-XSSH05.dgn	USER NAME = TKluigel	DESIGNED - TRK	REVISED -	STATE OF ILLINOIS DEPARTMENT OF TRANSPORTATION	RAMP B CROSS SECTIONS	SCALE: 1"=10'H; 1"=5' V SHEET NO. 14 OF 36 SHEETS STA. 3028+00.00 TO STA. 3028+81.32	F.A.T. RTE. 55	SECTION (99-1&2)AC-3	COUNTY WILL	TOTAL SHEETS 524	SHEET NO. 472	CONTRACT NO. 60C31
PLOT SCALE = 1:10		CHECKED - DLT	REVISED -				FED. ROAD DIST. NO. 1		ILLINOIS FED. AID PROJECT			
PLOT DATE = 12/11/2009		DATE - 12/18/09	REVISED -									

FINAL

FINAL	SURVEYED	BY	DATE
SURVEY	PLOTTED		
NOTE BOOK	DATE		
AREAS	CHECKED		
NO.			

ORIGINAL	SURVEYED	BY	DATE
SURVEY	PLOTTED		
NOTE BOOK	DATE		
AREAS	CHECKED		
NO.			

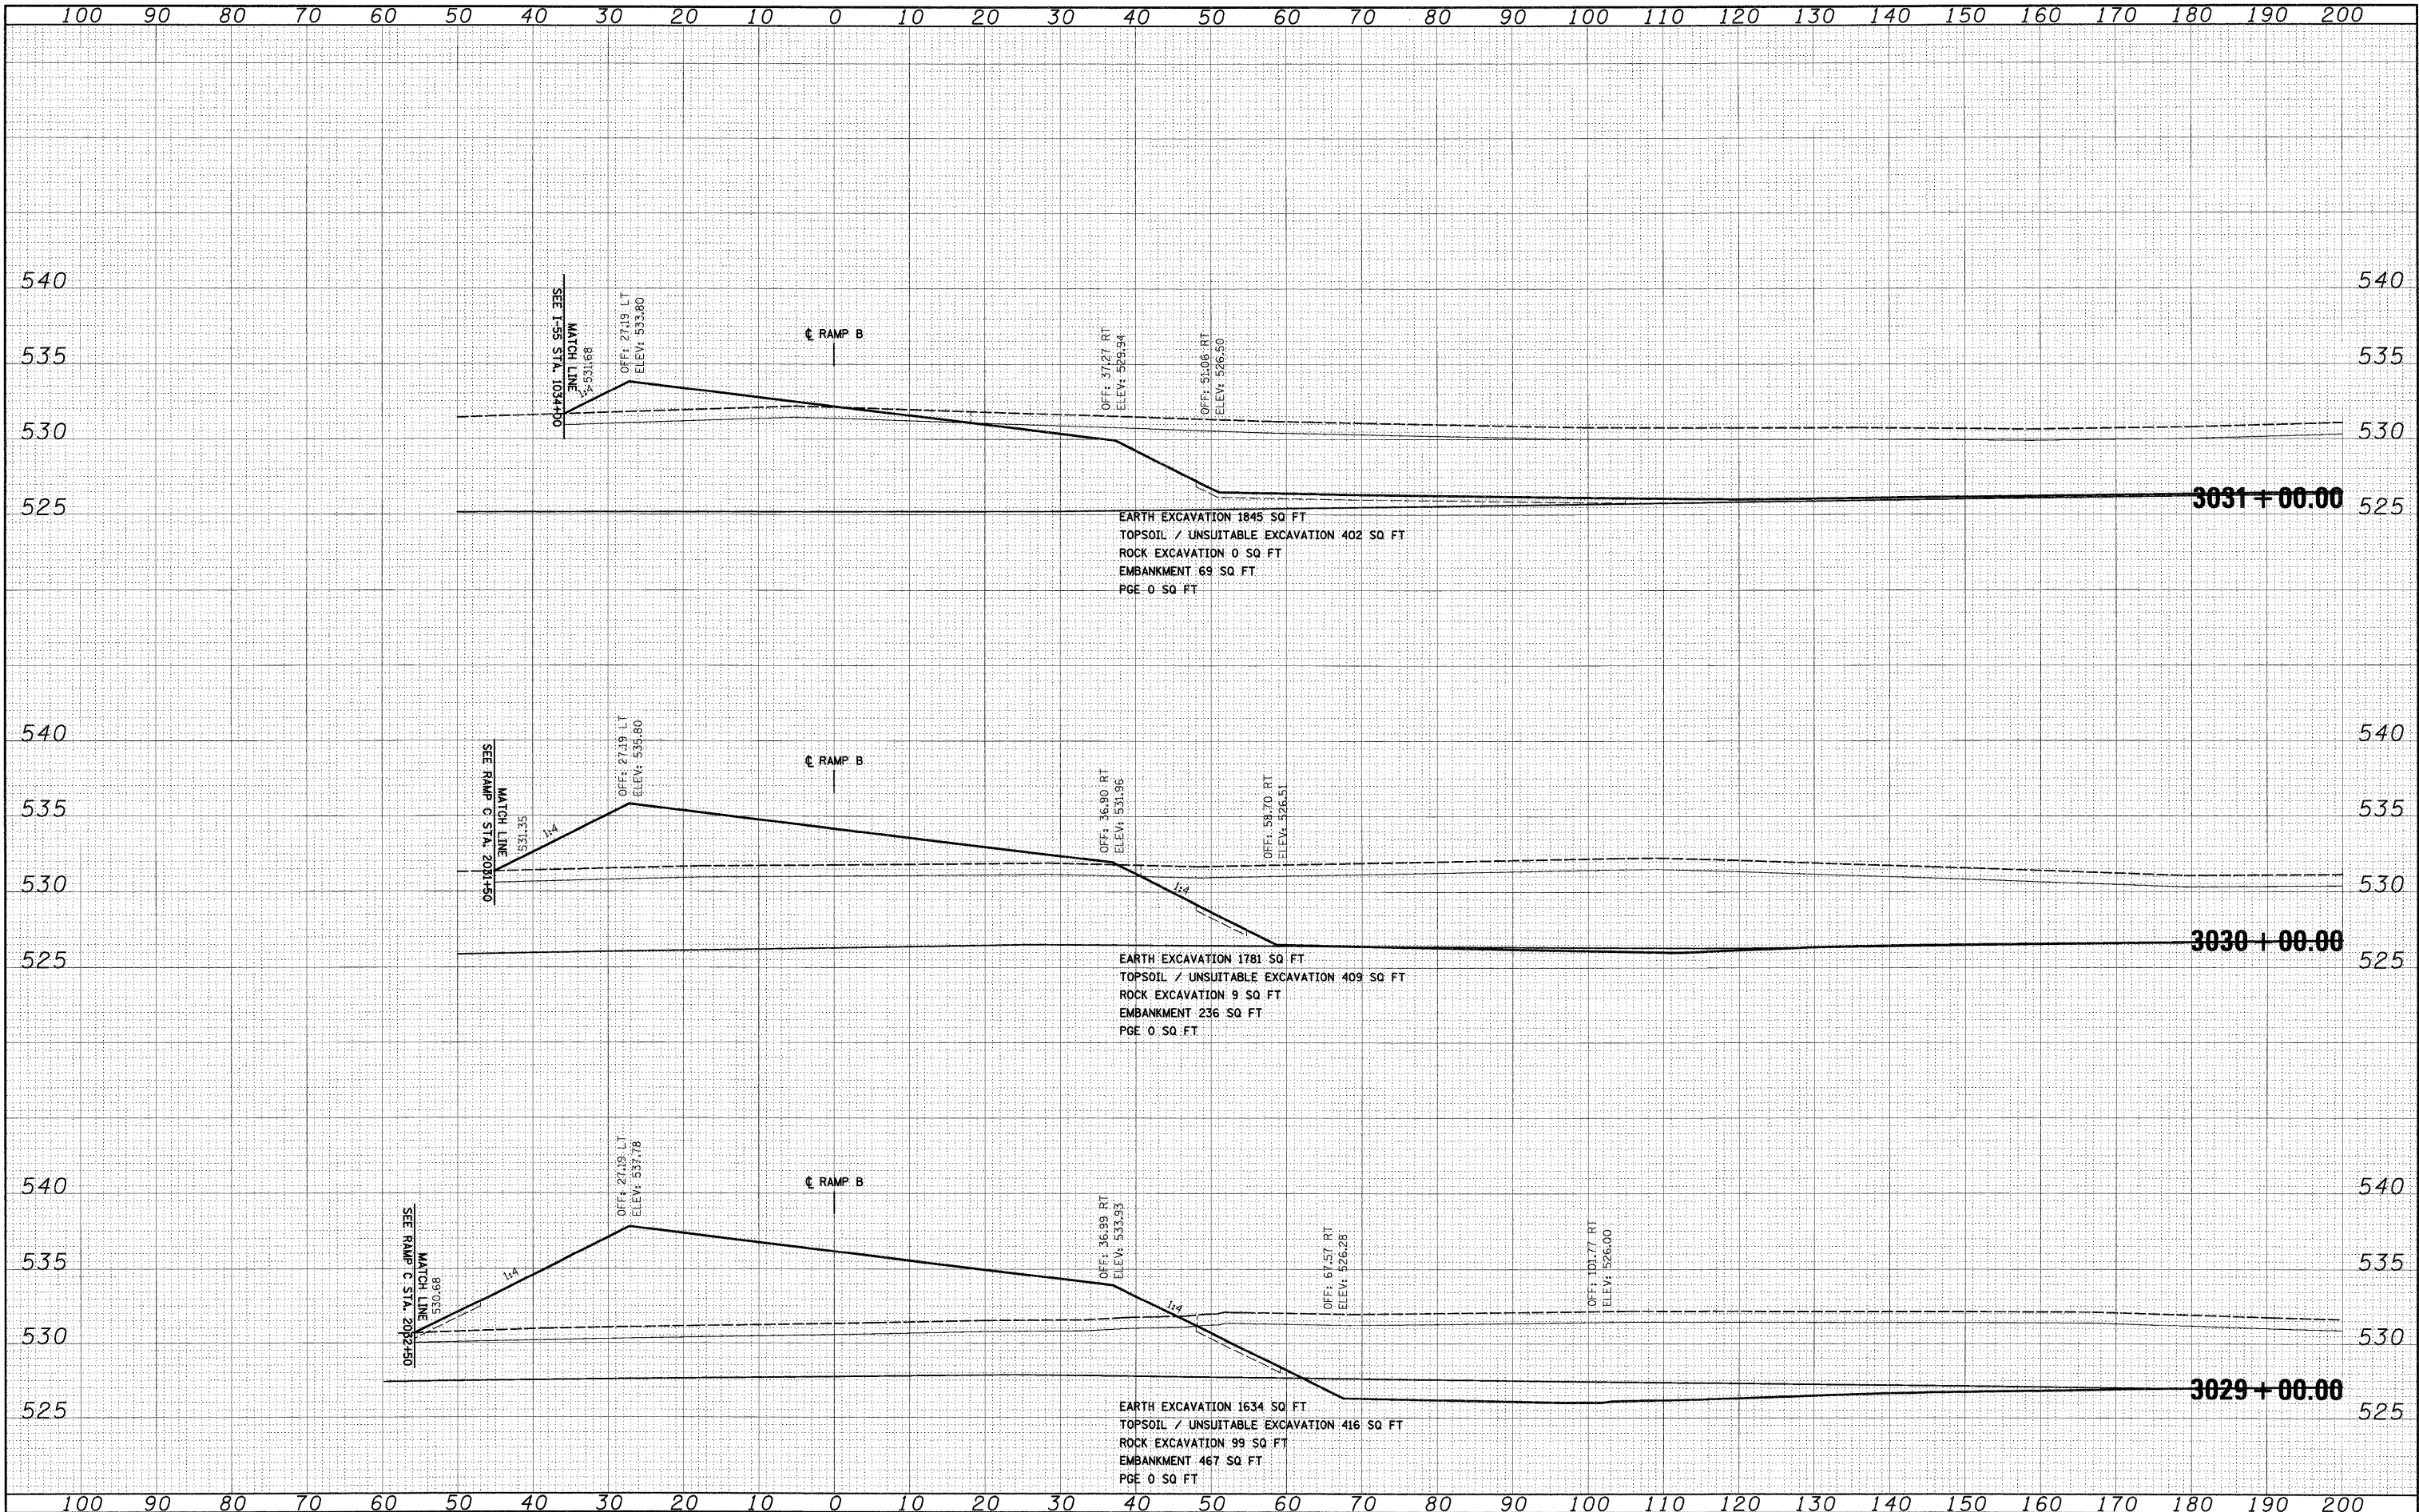

FILE NAME =	USER NAME = TKluegal	DESIGNED - TRK	REVISED -	STATE OF ILLINOIS DEPARTMENT OF TRANSPORTATION	RAMP B CROSS SECTIONS				F.A.I. RTE.	SECTION	COUNTY	TOTAL SHEETS	SHEET NO.
0160C31-SHT-XSSH05.dgn		DRAWN - TRK	REVISED -						55	(99-1&2)AC-3	WILL	524	473
	PLOT SCALE = 1:10	CHECKED - DLT	REVISED -						CONTRACT NO. 60C31				
	PLOT DATE = 12/11/2009	DATE - 12/18/09	REVISED -						SCALE: 1"=10'H; 1"=5'V SHEET NO. 15 OF 36 SHEETS STA. 3029+00.00 TO STA. 3031+00.00				
									FED. ROAD DIST. NO. 1 ILLINOIS FED. AID PROJECT				

FINAL	DATE
SURVEY	
NOTE BOOK	
NO.	

ORIGINAL	DATE
SURVEY	
NOTE BOOK	
NO.	



FILE NAME = D:\B2C\31-SHT-XSSH105.dgn

USER NAME = TKluegel
PLOT SCALE = 1:10
PLOT DATE = 12/11/2009

DESIGNED - TRK
DRAWN - TRK
CHECKED - DLT
DATE - 12/18/09

REVISED -
REVISED -
REVISED -
REVISED -

STATE OF ILLINOIS
DEPARTMENT OF TRANSPORTATION

RAMP B CROSS SECTIONS



SCALE: 1"=10'H; 1"=5'V SHEET NO. 16 OF 36 SHEETS STA. 3032+00.00 TO STA. 3034+00.00

F.A.I. RTE.	SECTION	COUNTY	TOTAL SHEETS	SHEET NO.
55	(99-1&2)AC-3	WILL	524	474
CONTRACT NO. 60C31				
FED. ROAD DIST. NO. 1 ILLINOIS FED. AID PROJECT				

FINAL

FINAL	DATE
SURVEYED	BY
PLOTTED	
NOTE BOOK	
AREAS	
CHECKED	
NO.	

ORIGINAL	DATE
SURVEYED	BY
PLOTTED	
NOTE BOOK	
AREAS	
CHECKED	
NO.	

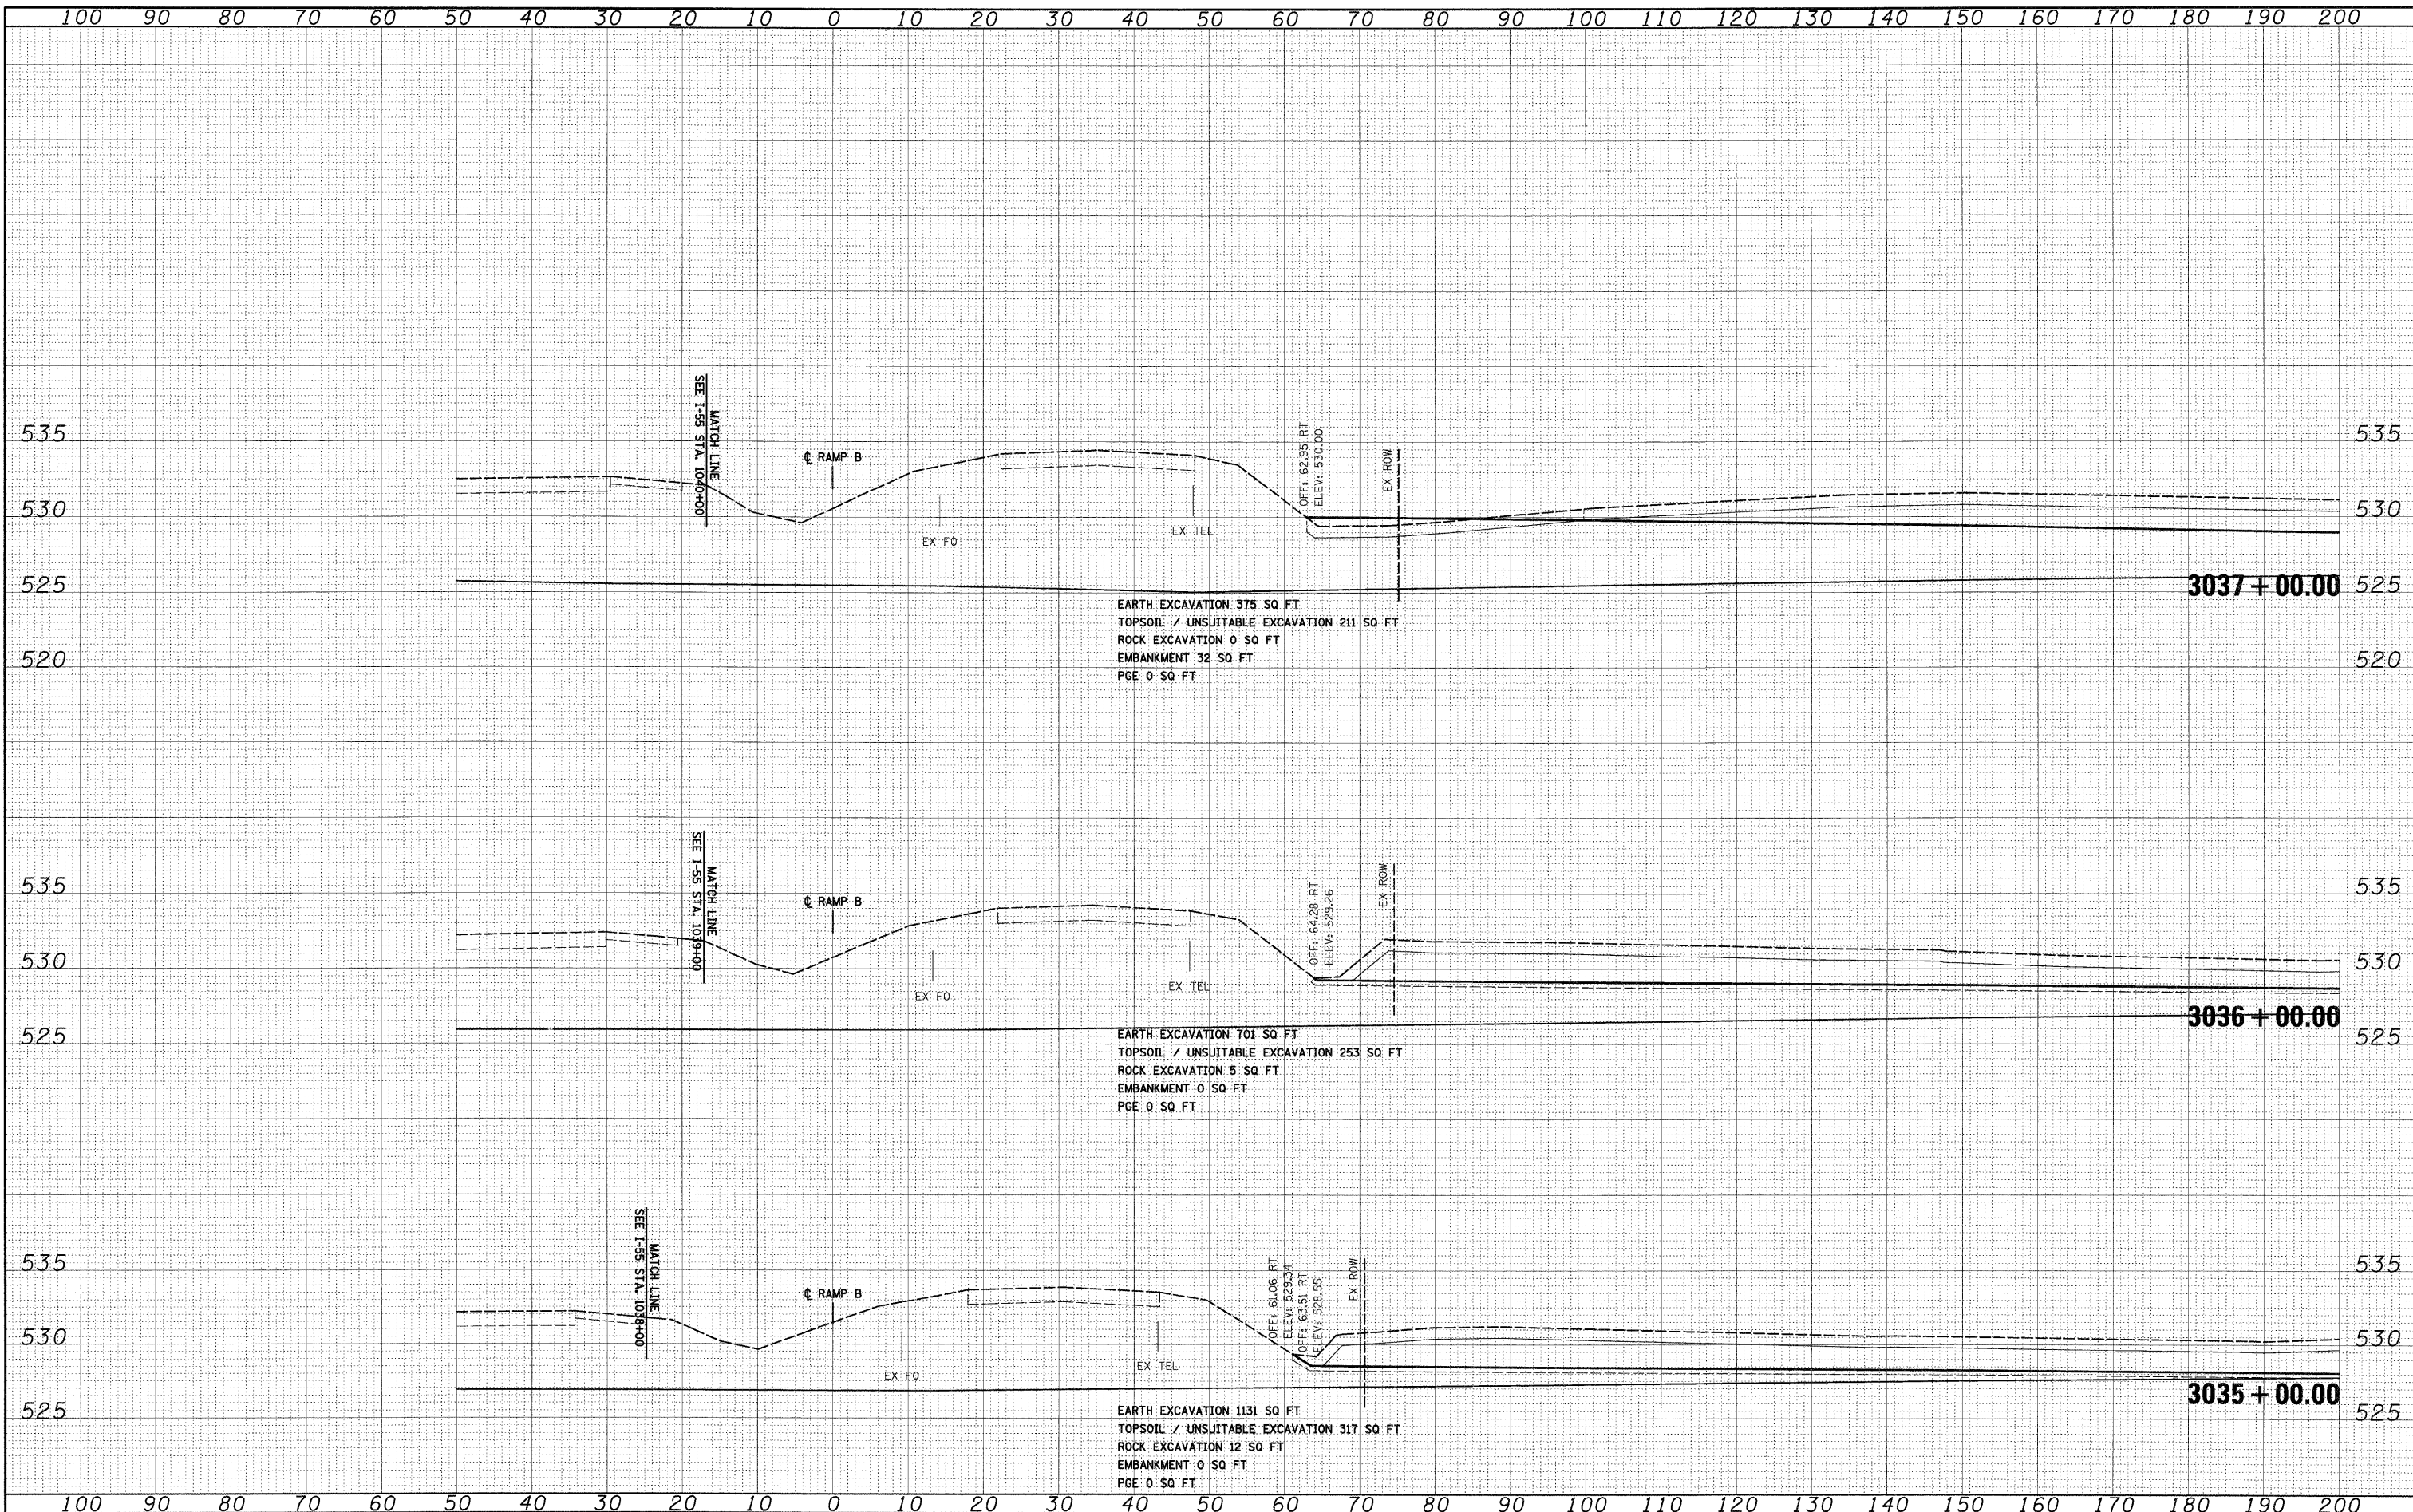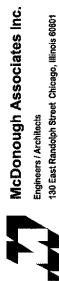


FILE NAME = D:\60C31-SHT-XSSH105.dgn	USER NAME = TK\uegal	DESIGNED - TRK	REVISED -	STATE OF ILLINOIS DEPARTMENT OF TRANSPORTATION	RAMP B CROSS SECTIONS	SCALE: 1"=10'H; 1"=5'V	SHEET NO. 17 OF 36 SHEETS	STA. 3035+00.00 TO STA. 3037+00.00	F.A.1	SECTION	COUNTY	TOTAL	SHEET	
	PLOT SCALE = 1:10	CHECKED - DLT	REVISED -						55	(99-1&2)AC-3	WILL	524	475	
	PLOT DATE = 12/11/2009	DATE = 12/18/09	REVISED -						CONTRACT NO. 60C31					
FED. ROAD DIST. NO. 1 ILLINOIS FED. AID PROJECT														

FINAL

FINAL	SURVEYED	BY	DATE
NO.	PLOTTED		
	NOTE BOOK		
	AREAS CHECKED		

ORIGINAL	SURVEYED	BY	DATE
NO.	PLOTTED		
	NOTE BOOK		
	AREAS CHECKED		

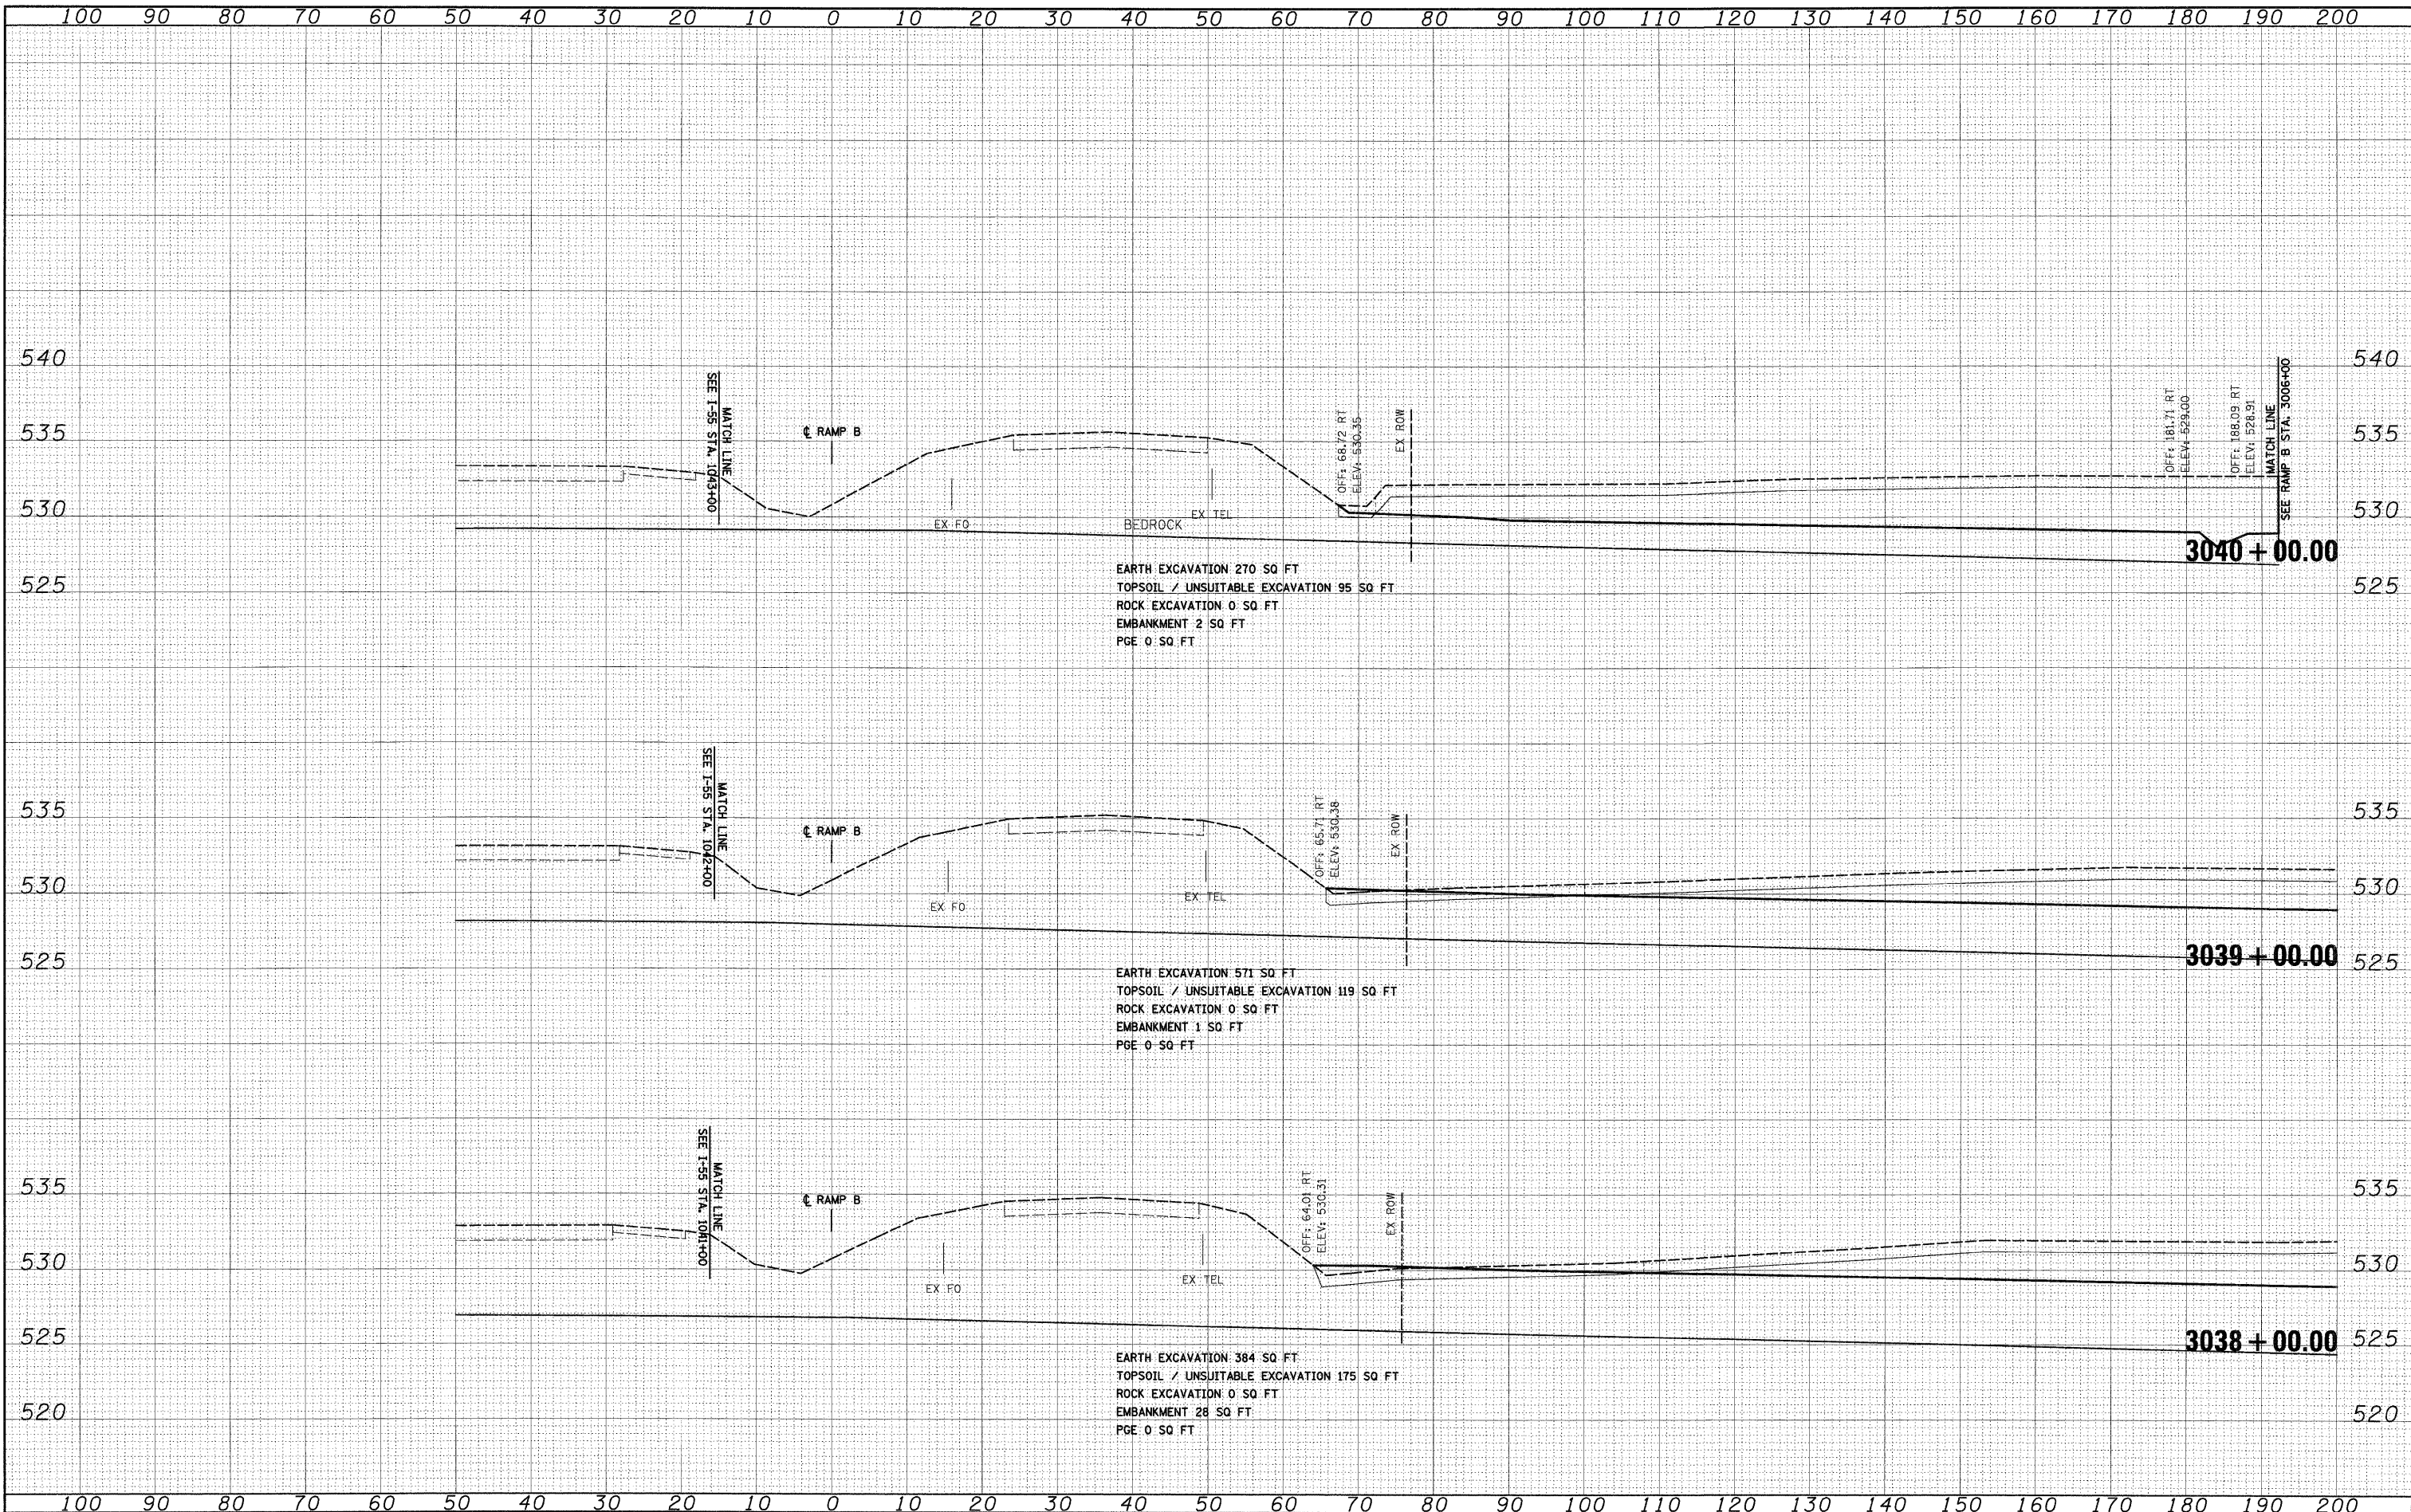

FILE NAME = D:\60C31-SHT-XSSHT05.dgn	USER NAME = TKluogo	DESIGNED - TRK	REVISED -	STATE OF ILLINOIS DEPARTMENT OF TRANSPORTATION	RAMP B CROSS SECTIONS				F.A.I. RTE.	SECTION	COUNTY	TOTAL SHEETS	SHEET NO.
		DRAWN - TRK	REVISED -						55	(99-1&2)AC-3	WILL	524	476
	PLOT SCALE = 1"=10'	CHECKED - DLT	REVISED -						CONTRACT NO. 60C31				
	PLOT DATE = 12/11/2009	DATE = 12/18/09	REVISED -						SCALE: 1"=10'H; 1"=5'V SHEET NO. 18 OF 36 SHEETS STA. 3038+00.00 TO STA. 3040+00.00				
FED. ROAD DIST. NO. 1 ILLINOIS FED. AID PROJECT													

FINAL

DATE	BY	SURVEYED	PLOTTED	REVISION DATE	AREAS CHECKED
		NO.	NO.	NO.	NO.
FINAL SURVEY	NOTE BOOK				

DATE	BY	SURVEYED	PLOTTED	REVISION DATE	AREAS CHECKED
		NO.	NO.	NO.	NO.
ORIGINAL SURVEY	NOTE BOOK				



FILE NAME = D:\60C31-SHT-XSSH105.dgn

USER NAME = TK1uegej
PLOT SCALE = 1:10
PLOT DATE = 12/11/2009

DESIGNED - TRK
DRAWN - TRK
CHECKED - DLT
DATE - 12/18/09


REVISED -
REVISED -
REVISED -
REVISED -

STATE OF ILLINOIS
DEPARTMENT OF TRANSPORTATION

RAMP B CROSS SECTIONS

SCALE: 1"=10'H; 1"=5'V SHEET NO. 19 OF 36 SHEETS STA. 3041+00.00 TO STA. 3043+00.00

F.A.T. RTE.	SECTION	COUNTY	TOTAL SHEETS	SHEET NO.
55	(99-1&2)AC-3	WILL	524	477
CONTRACT NO. 60C31				
FED. ROAD DIST. NO. 1 ILLINOIS FED. AID PROJECT				

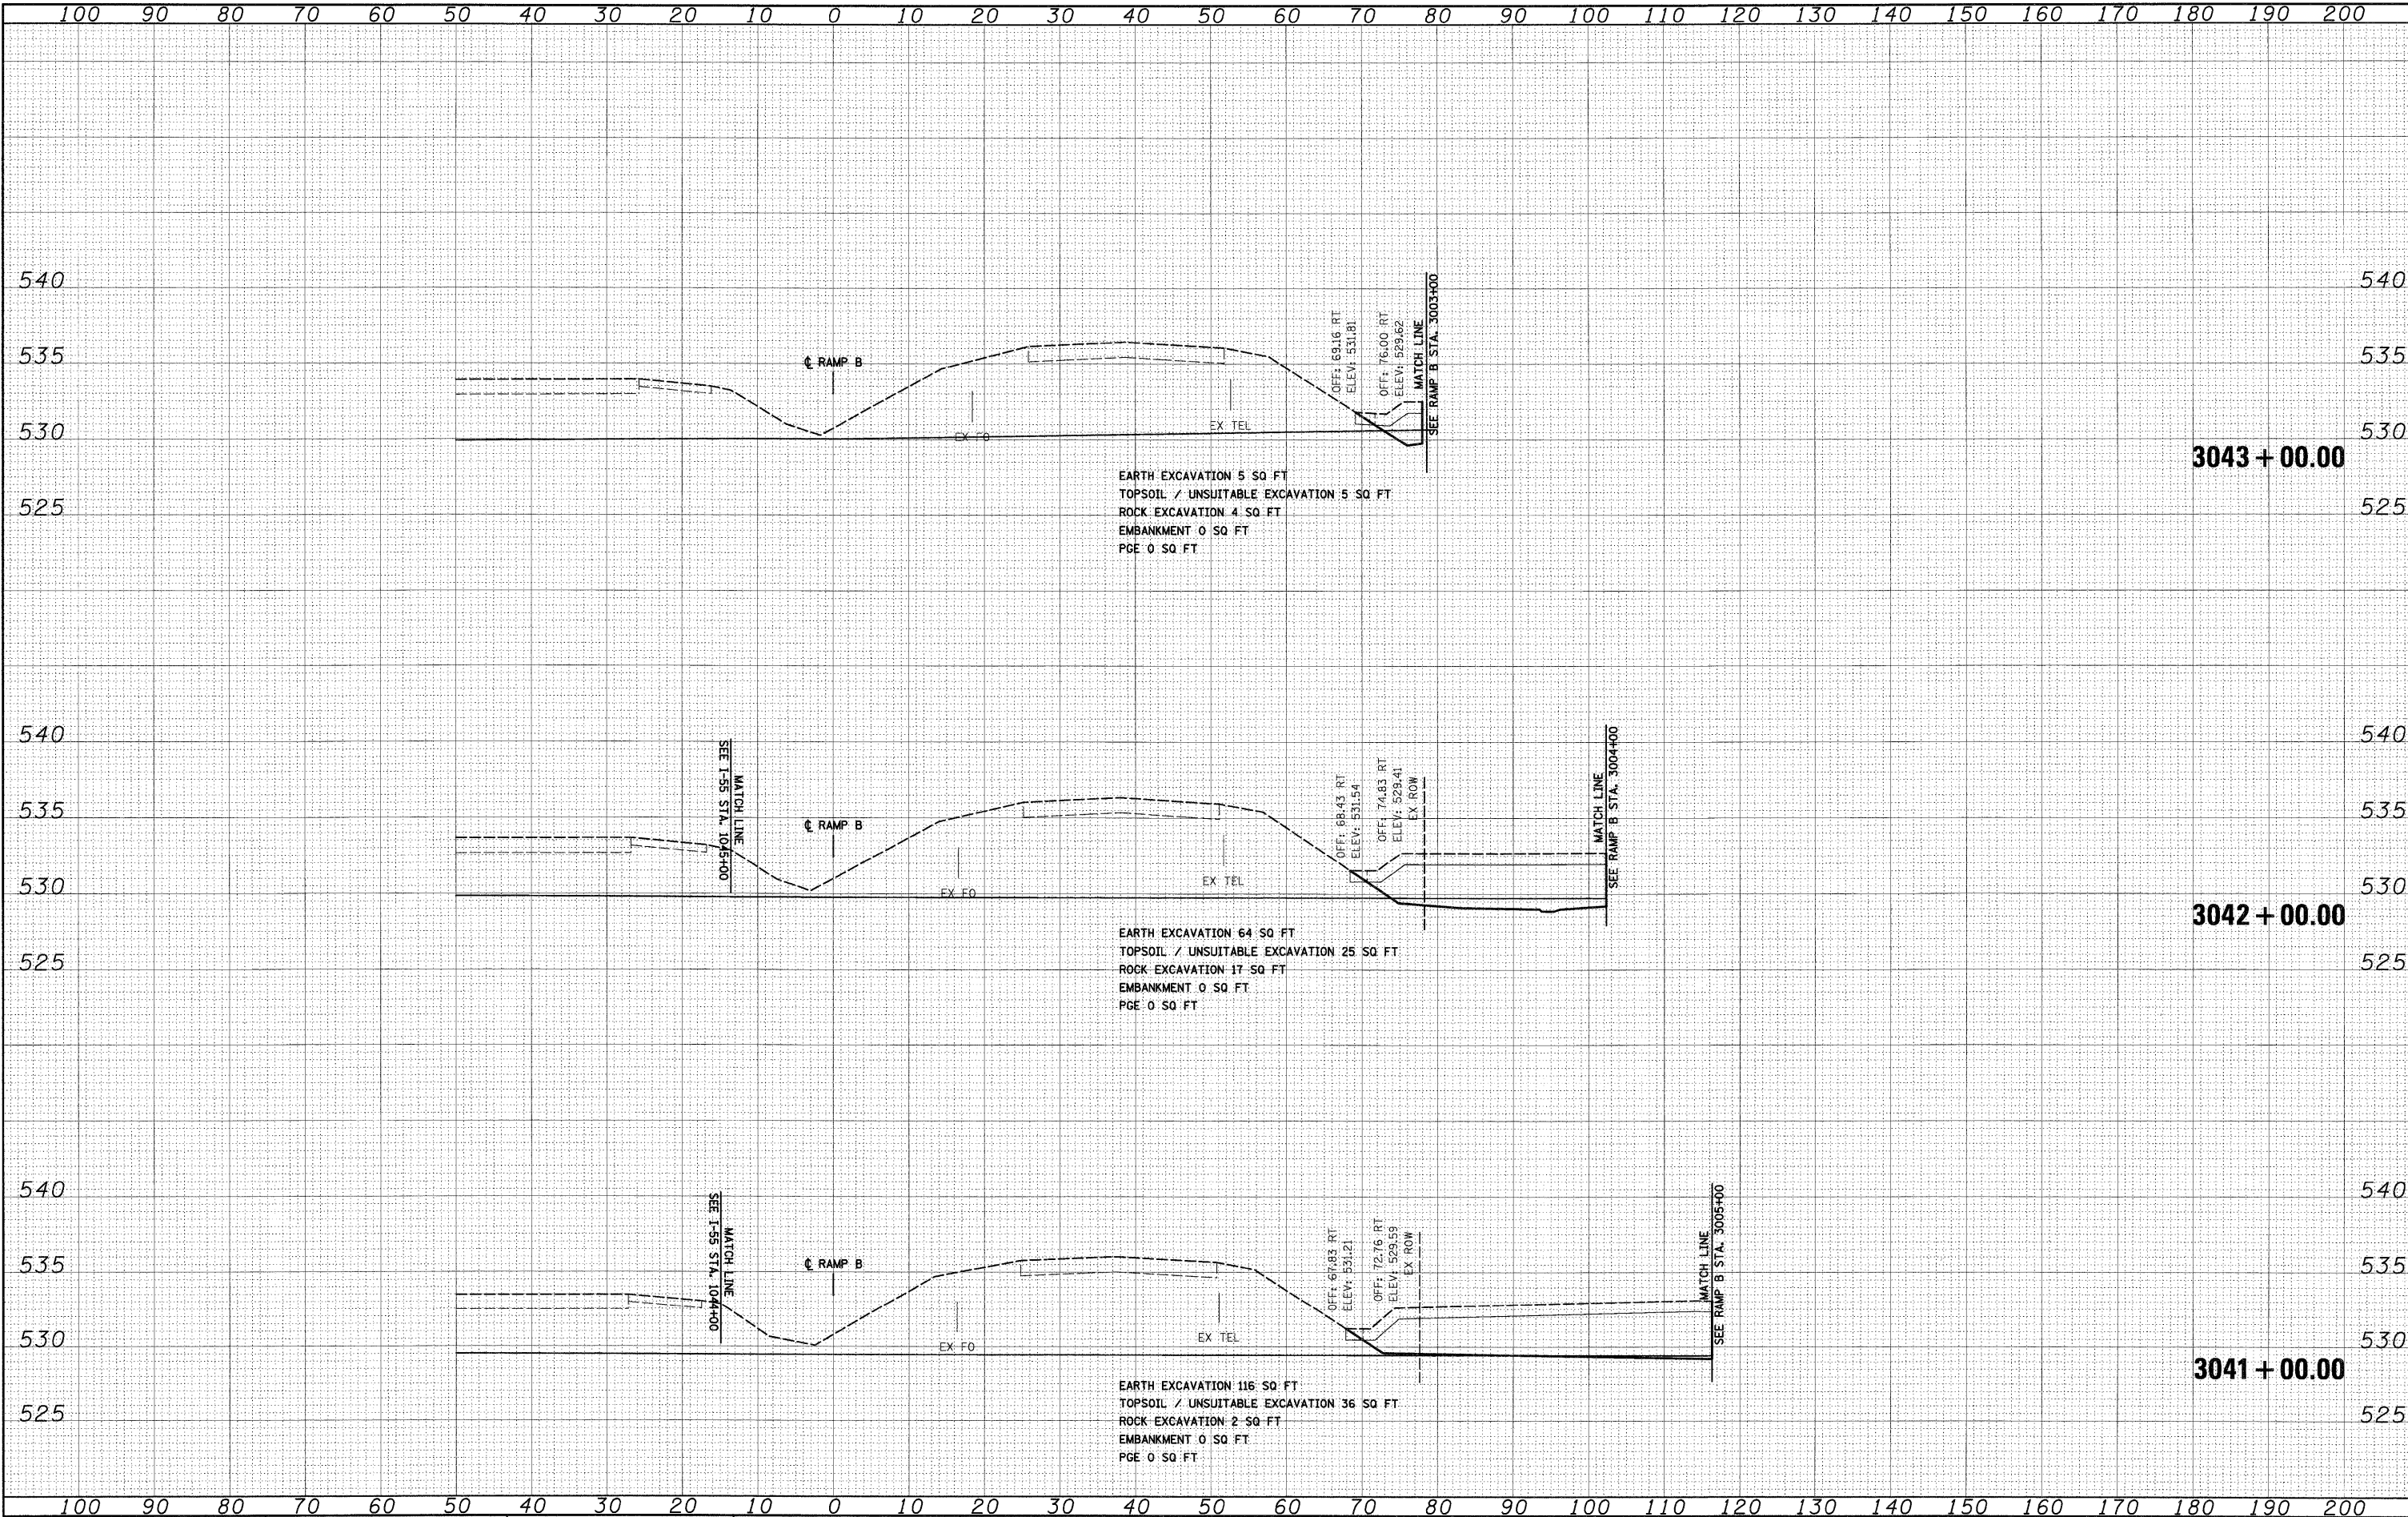


FINAL

FINAL	SURVEY	BY	DATE
NO.	NOTE BOOK		
	PLATTED		
	AREAS CHECKED		

ORIGINAL	SURVEY	BY	DATE
NO.	NOTE BOOK		
	PLATTED		
	AREAS CHECKED		

McDonough Associates Inc.
Engineers / Architects
30 East Randolph Street, Chicago, Illinois 60601

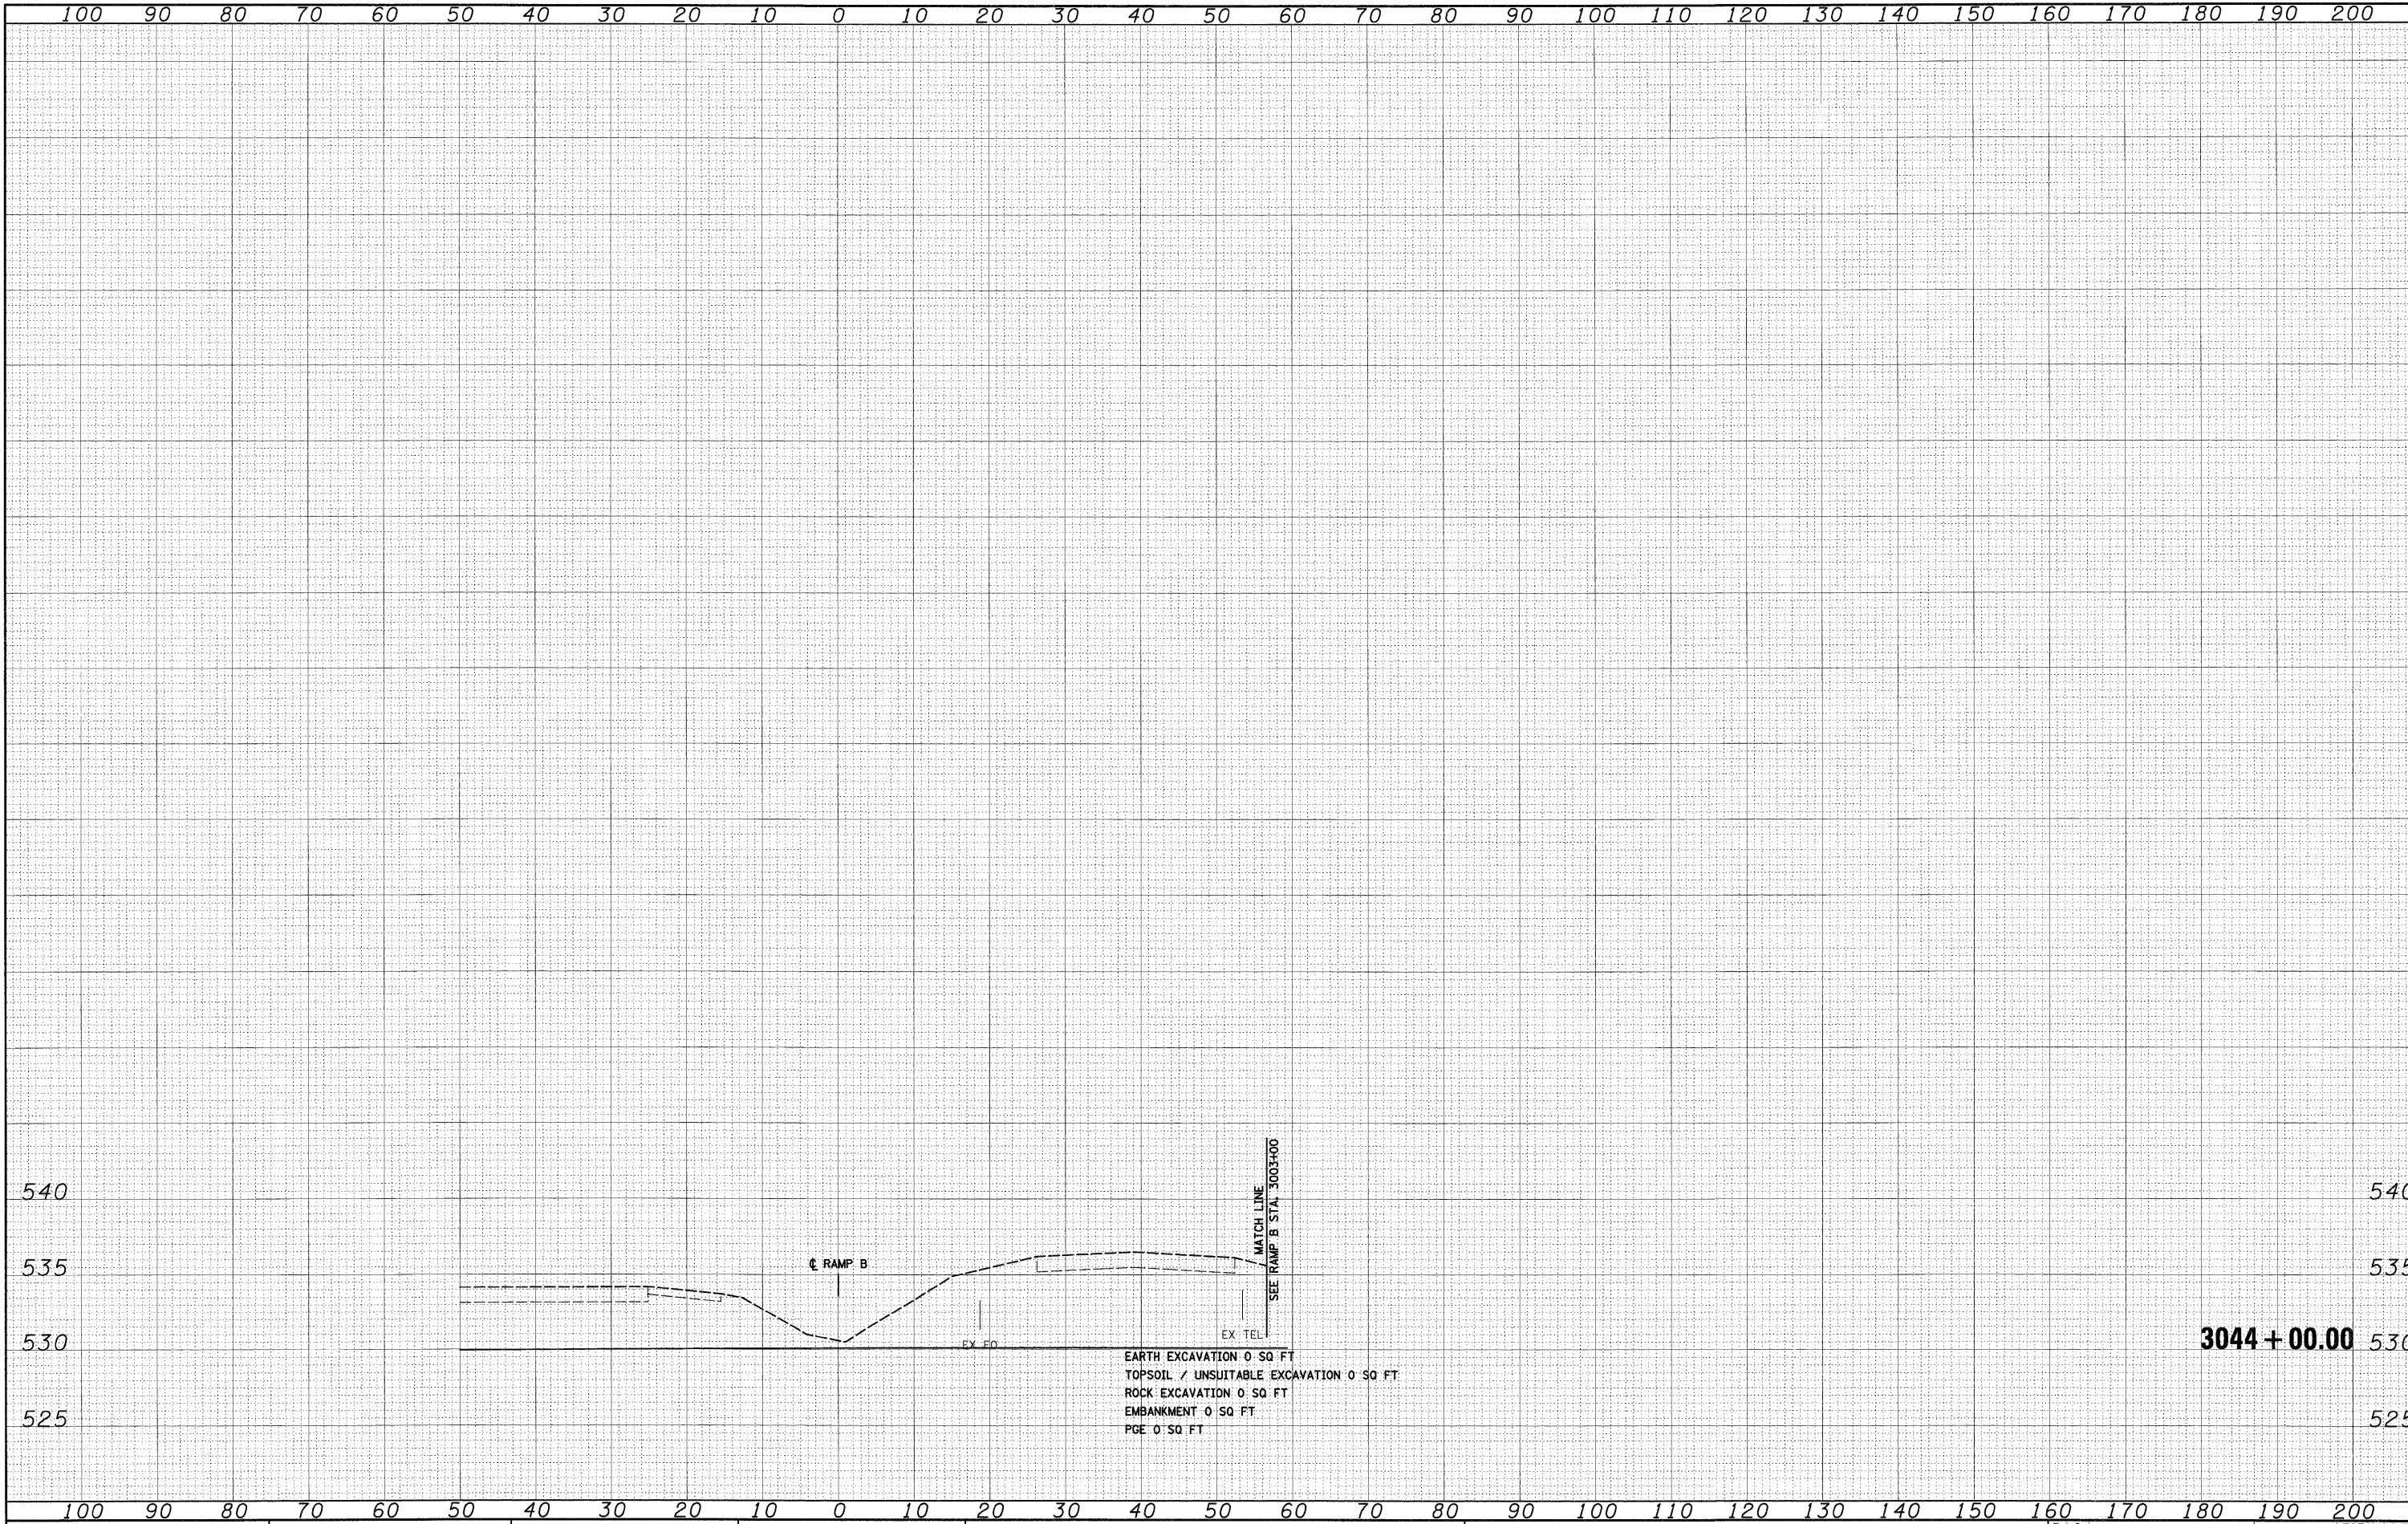


FILE NAME = D:\60C31-SHT-XSSH105.dgn	USER NAME = TKluegel	DESIGNED - TRK	REVISED -	STATE OF ILLINOIS DEPARTMENT OF TRANSPORTATION	RAMP B CROSS SECTIONS	SCALE: 1"=10'H; 1"=5'V SHEET NO. 20 OF 36 SHEETS STA. 3044+00.00 TO STA. 3044+00.00	F.A.I RTE.	SECTION	COUNTY	TOTAL SHEETS	SHEET NO.
	PLOT SCALE = 1:10	DRAWN - TRK	REVISED -				55	(99-1&2)AC-3	WILL	524	478
	PLOT DATE = 12/11/2007	CHECKED - DLT	REVISED -				CONTRACT NO. 60C31				
	DATE = 12/18/09						FED. ROAD DIST. NO. 1 ILLINOIS FED. AID PROJECT				

FINAL

FINAL	SURVEYED	BY	DATE
SURVEY	PLOTTED		
NOTE BOOK	REDATE		
AREAS	CHECKED		
NO.			

ORIGINAL	SURVEYED	BY	DATE
SURVEY	PLOTTED		
NOTE BOOK	REDATE		
AREAS	CHECKED		
NO.			

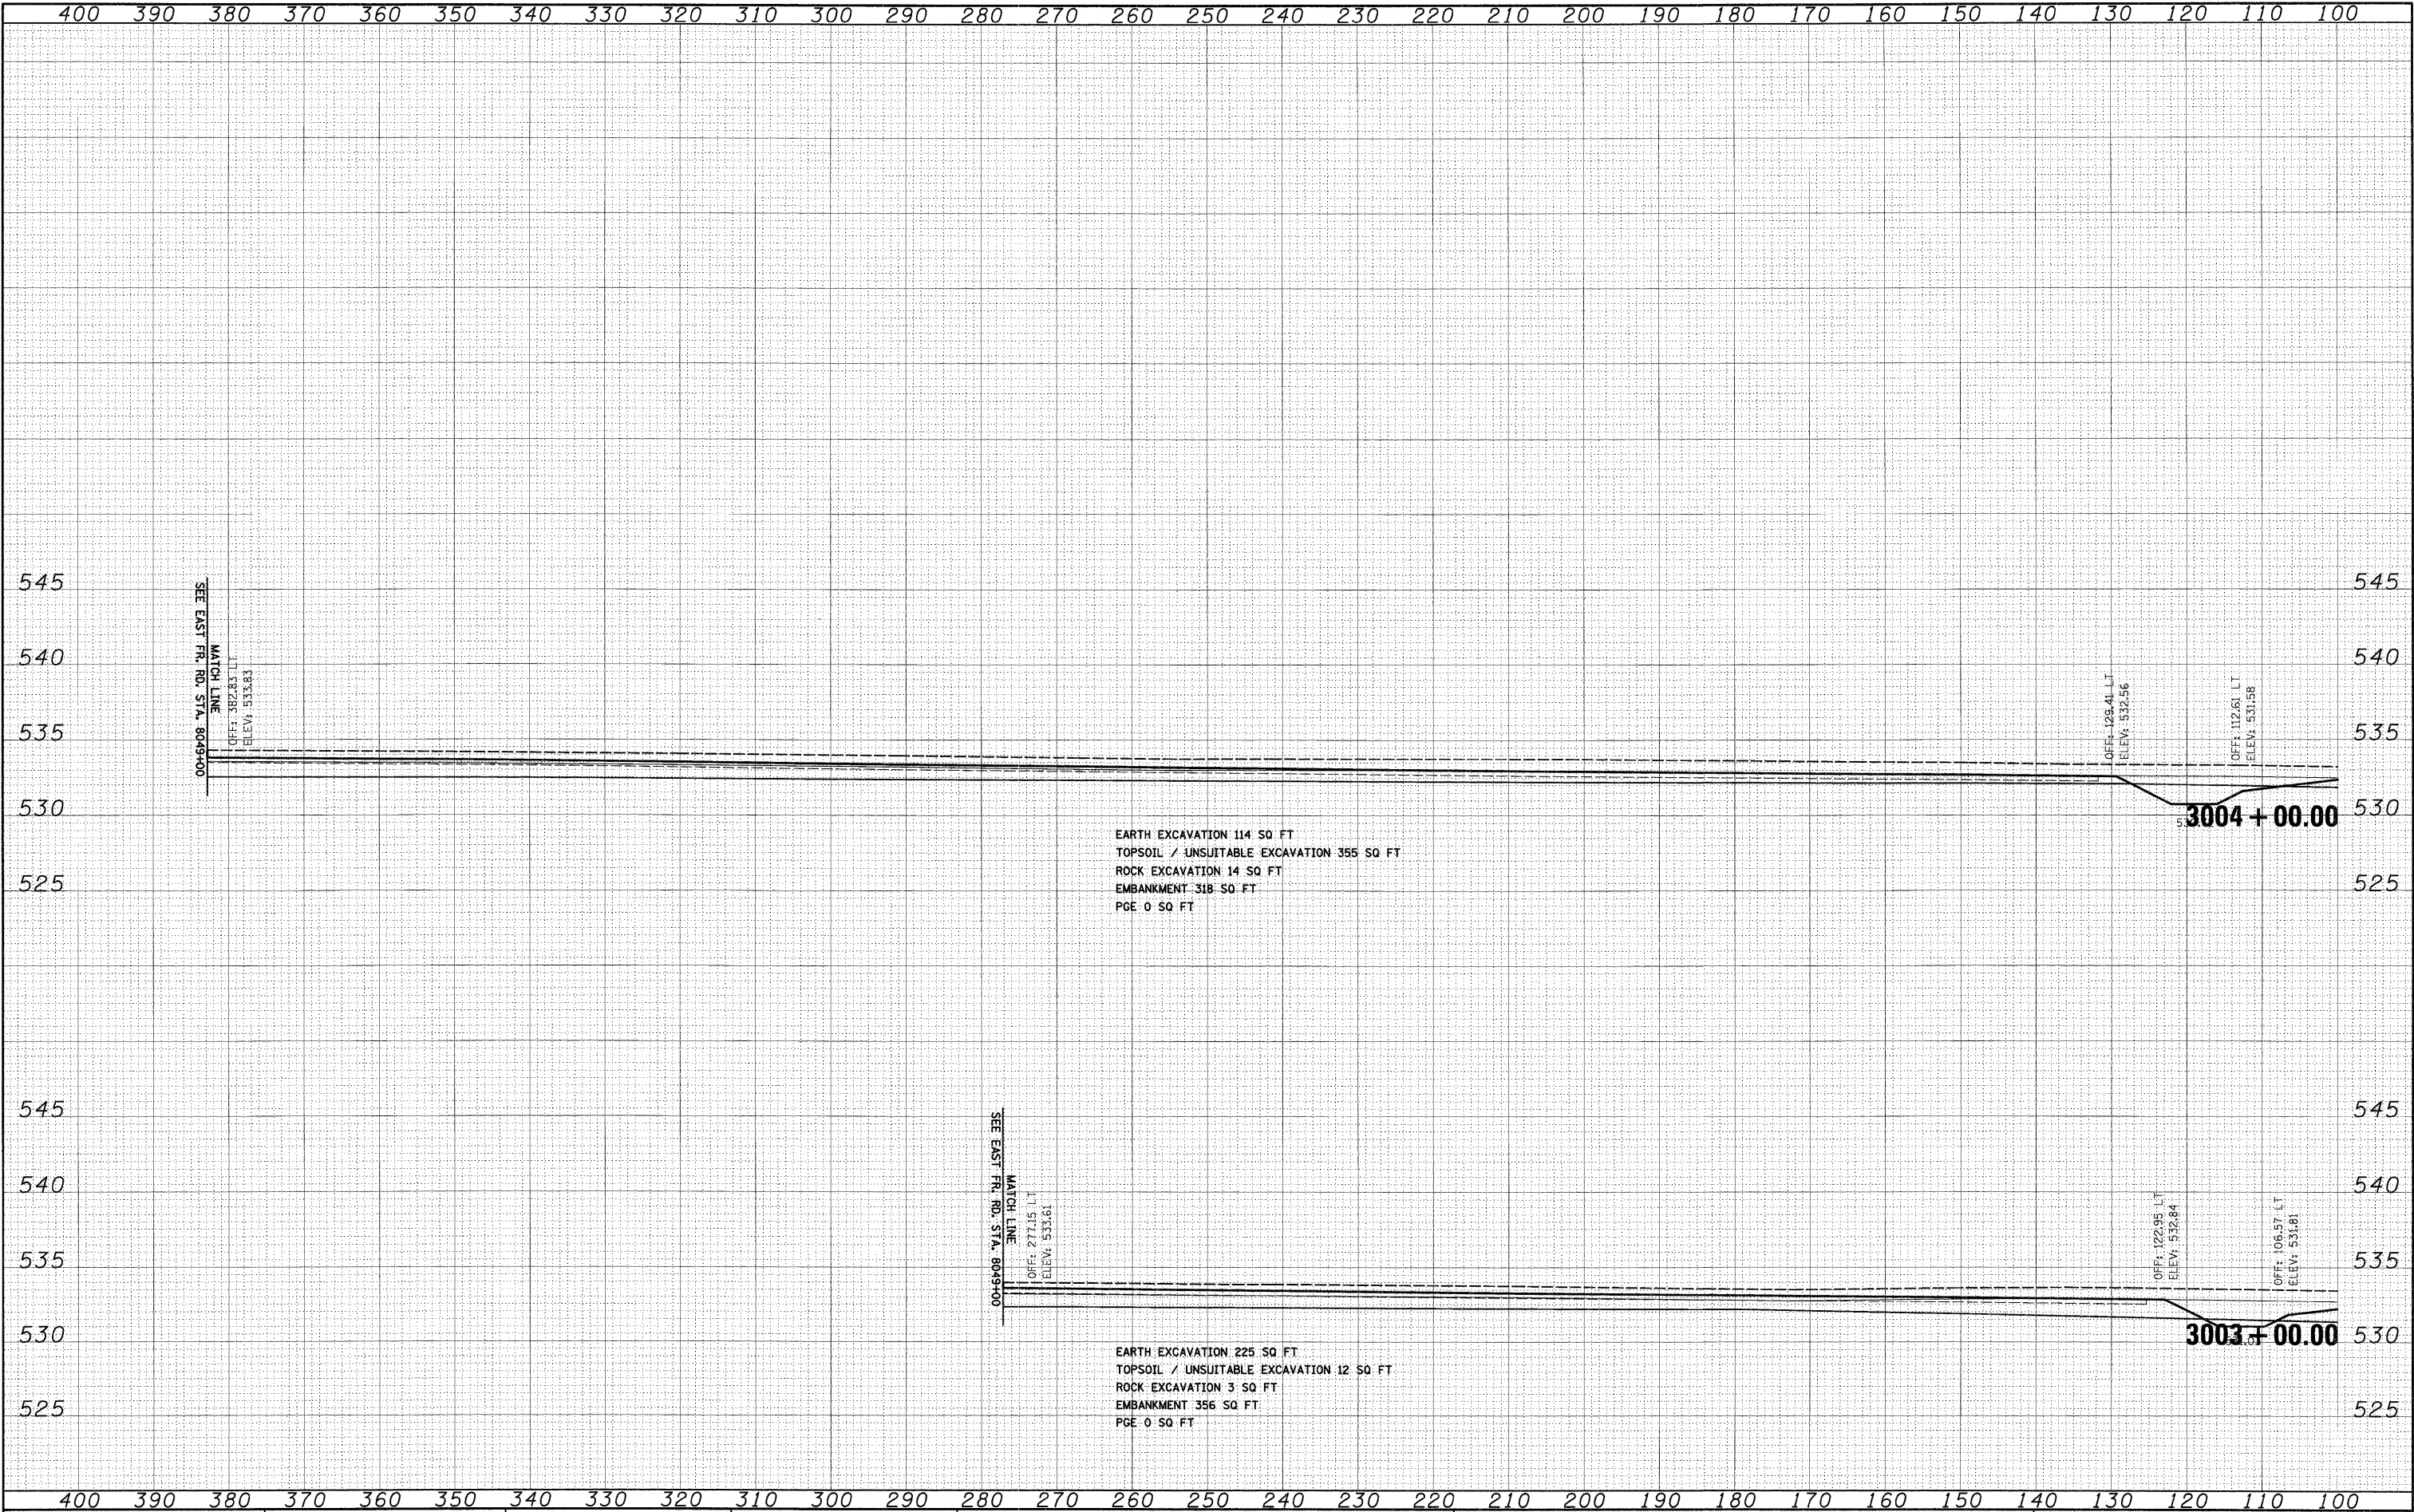


EARTH EXCAVATION 114 SQ. FT.
TOPSOIL / UNSUITABLE EXCAVATION 355 SQ. FT.
ROCK EXCAVATION 14 SQ. FT.
EMBANKMENT 318 SQ. FT.
PGE 0 SQ. FT.

EARTH EXCAVATION 225 SQ. FT.
TOPSOIL / UNSUITABLE EXCAVATION 12 SQ. FT.
ROCK EXCAVATION 3 SQ. FT.
EMBANKMENT 356 SQ. FT.
PGE 0 SQ. FT.

FILE NAME = D:\60C31-SHT-XSSH05.dgn	USER NAME = TKluemel	DESIGNED - TRK	REVISED -	STATE OF ILLINOIS DEPARTMENT OF TRANSPORTATION	RAMP B CROSS SECTIONS						F.A.I RTE.	SECTION	COUNTY	TOTAL SHEET	SHEET NO.
		DRAWN - TRK	REVISED -			55	(99-1&2)AC-3	WILL	524	479					
	PLOT SCALE = 1:10	CHECKED - DLT	REVISED -			CONTRACT NO. 60C31									
	PLOT DATE = 12/11/2009	DATE - 12/18/09	REVISED -												
	SCALE: 1"=10'H; 1"=5'V SHEET NO. 21 OF 36 SHEETS STA. 3003+00.00 TO STA. 3004+00.00					FED. ROAD DIST. NO. 1 ILLINOIS FED. AID PROJECT									


FINAL

ORIGINAL SURVEY	SURVEYED	BY	DATE
NOTE BOOK	PLOTTED		
	TEMPLATE		
	AREAS		
	AREAS CHECKED		
NO. _____			

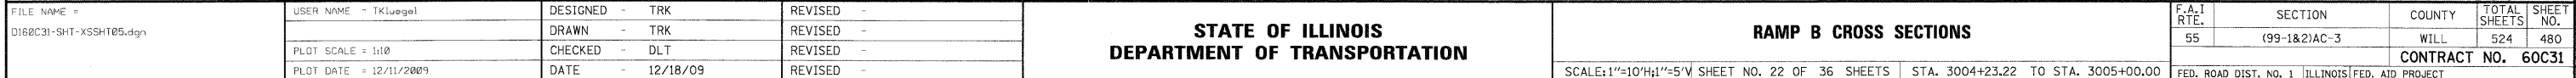

FINAL	SURVEYED	BY	DATE
SURVEY	PLOTTED		
NOTE BOOK	REMARKS		
NO.	AREAS CHECKED		


ORIGINAL	SURVEYED	BY	DATE
SURVEY	PLOTTED		
NOTE BOOK	REMARKS		
NO.	AREAS CHECKED		

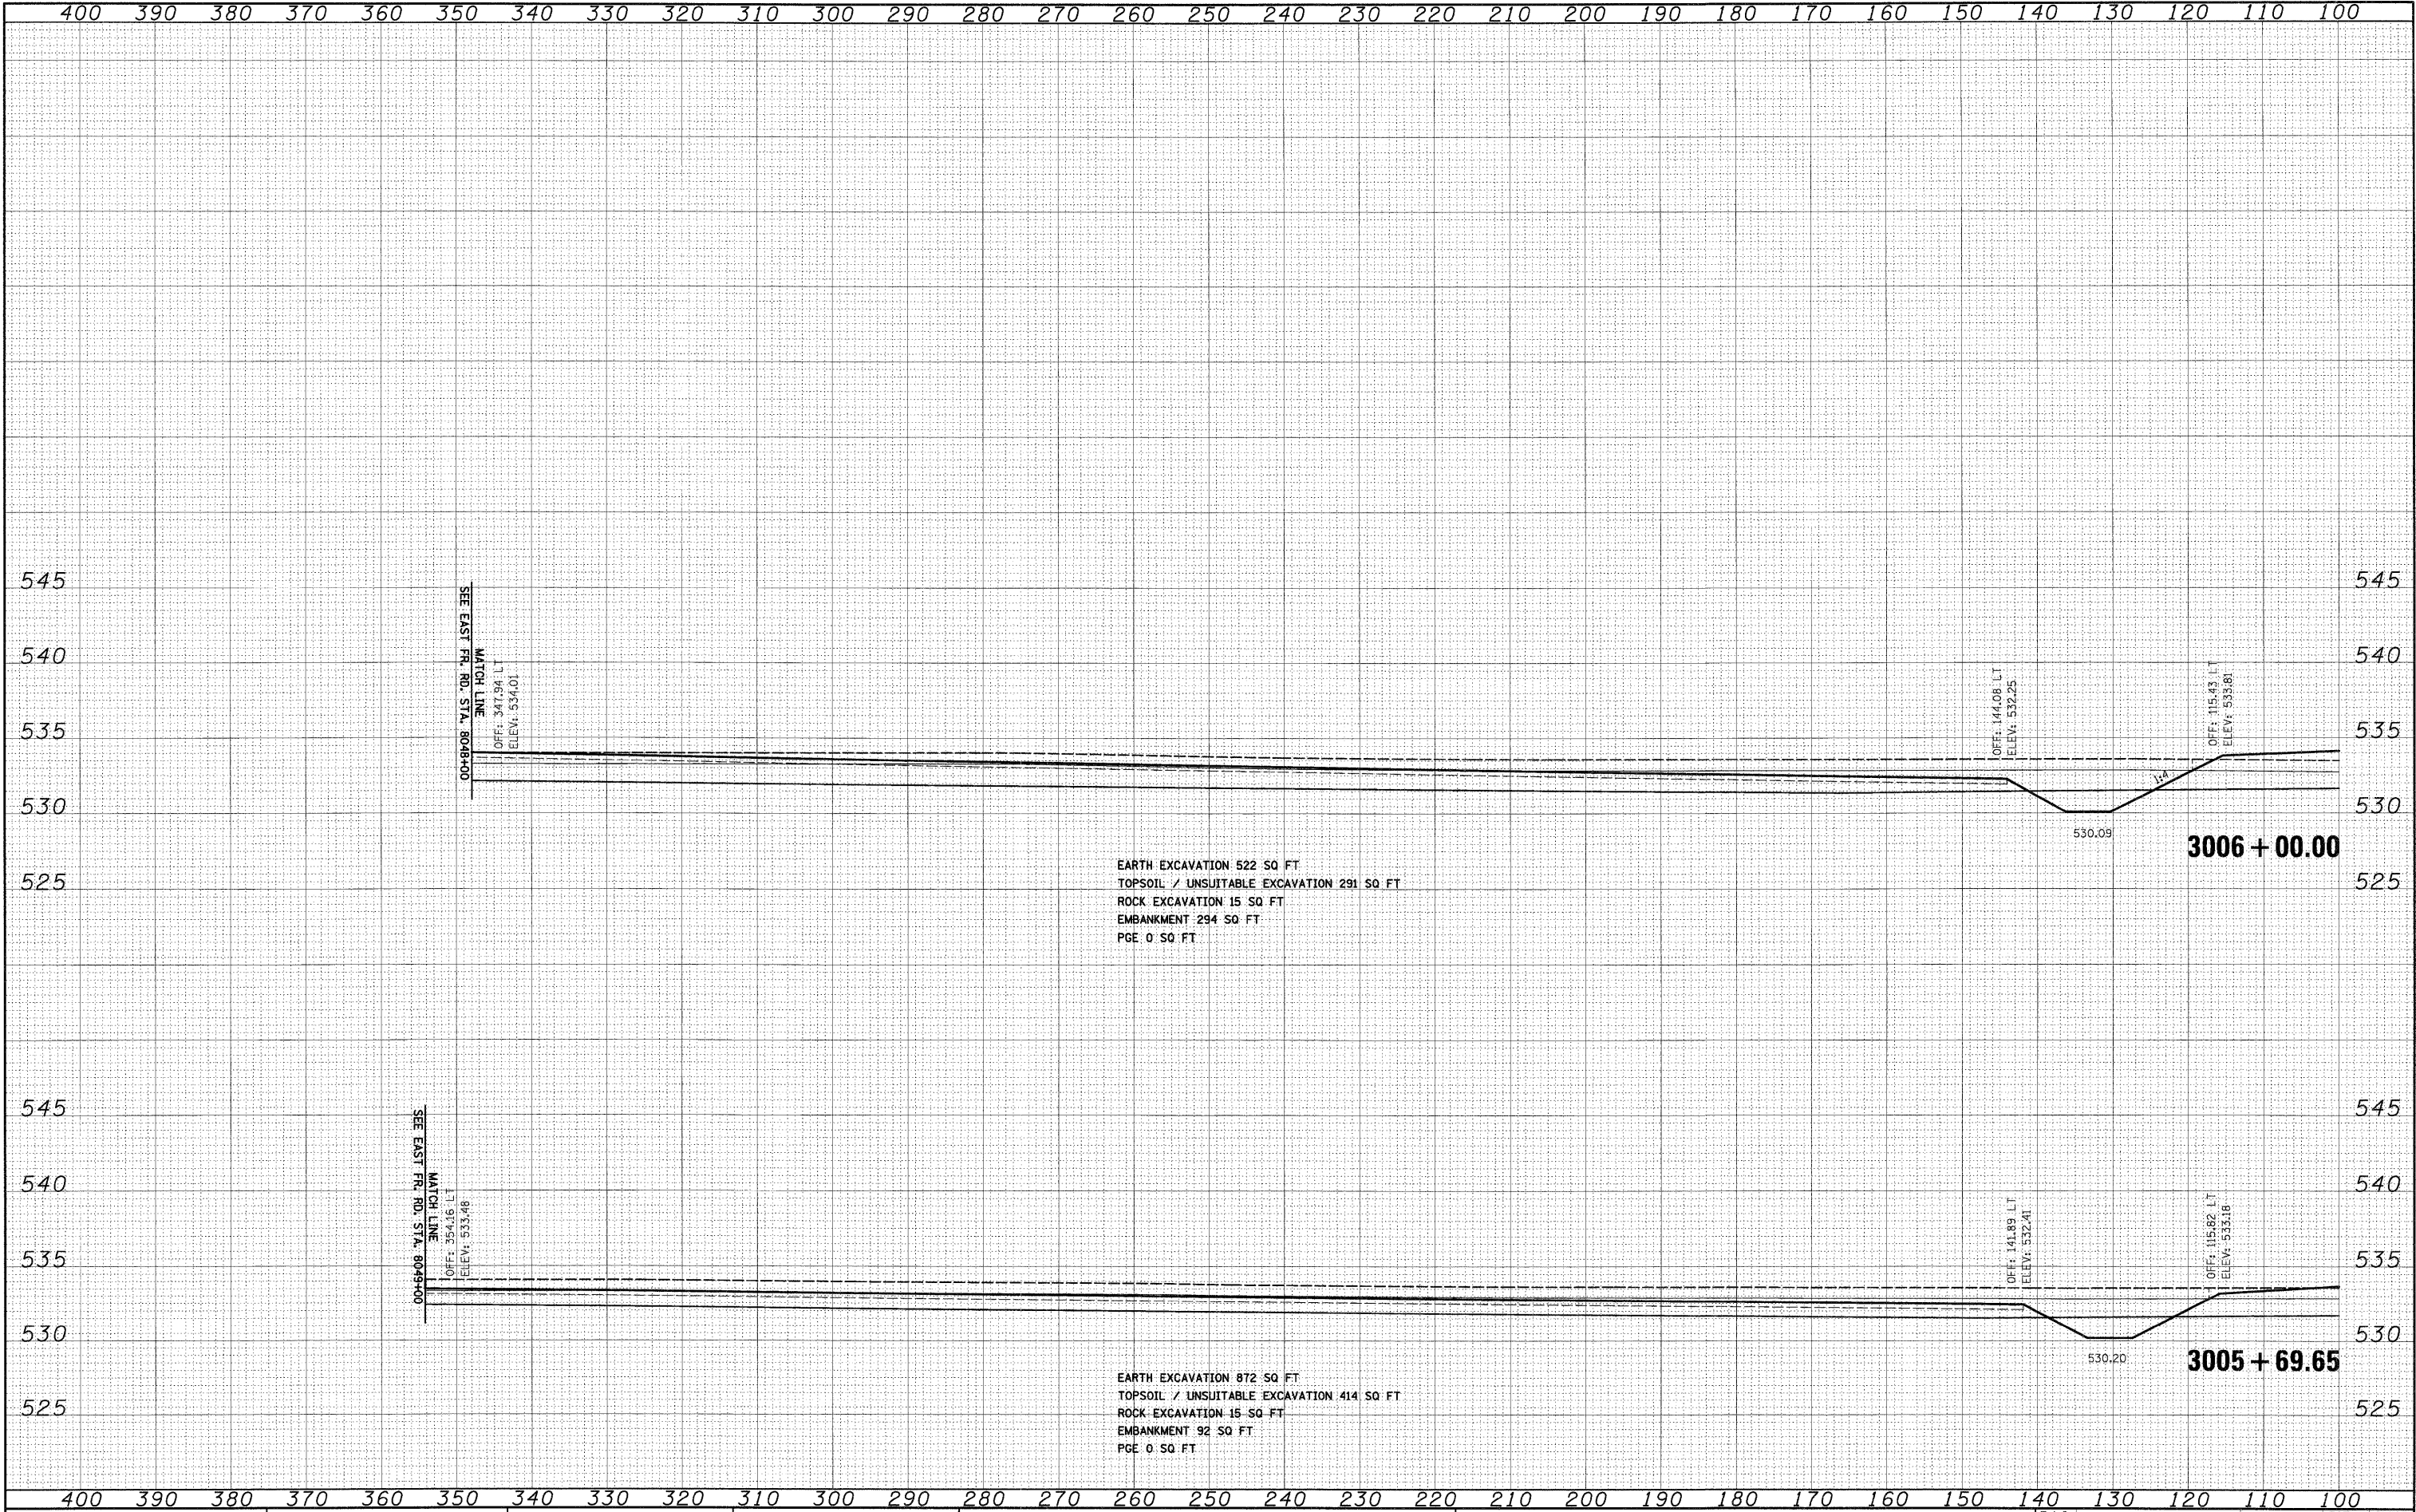

FILE NAME = D:\B2C31-SHT-XSSH05.dgn	USER NAME = TKluegel	DESIGNED - TRK	REVISED -	STATE OF ILLINOIS DEPARTMENT OF TRANSPORTATION	RAMP B CROSS SECTIONS			F.A.I RTE.	SECTION	COUNTY	TOTAL SHEETS	SHEET NO.
		DRAWN - TRK	REVISED -					55	(99-1&2)AC-3	WILL	524	481
	PLOT SCALE = 1:10	CHECKED - DLT	REVISED -					CONTRACT NO. 60C31				
	PLOT DATE = 12/11/2009	DATE - 12/18/09	REVISED -					FED. ROAD DIST. NO. 1 ILLINOIS FED. AID PROJECT				
				SCALE: 1"=10'H; 1"=5'V	SHEET NO. 23 OF 36 SHEETS	STA. 3005+69.65 TO STA. 3006+00.00						

FINAL		BY	DATE
SURVEY			
NOTE BOOK			
NO.			


ORIGINAL		BY	DATE
SURVEY			
NOTE BOOK			
NO.			

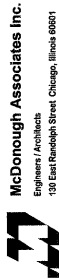

FILE NAME = D:\62\31-SHT-XSSH05.dgn	USER NAME = TKluegel	DESIGNED - TRK	REVISED -	STATE OF ILLINOIS DEPARTMENT OF TRANSPORTATION	RAMP B CROSS SECTIONS	SCALE: 1"=10'H; 1"=5'V	SHEET NO. 24 OF 36 SHEETS	STA. 3007+00.00 TO STA. 3008+00.00	F.A.I. RTE.	SECTION	COUNTY	TOTAL SHEETS	SHEET NO.
	PLOT SCALE = 1:10	DRAWN - TRK	REVISED -						55	(99-1&2)AC-3	WILL	524	482
	PLOT DATE = 12/11/2009	CHECKED - DLT	REVISED -						CONTRACT NO. 60C31				
	DATE = 12/18/09	REVISED -							FED. ROAD DIST. NO. 1 ILLINOIS FED. AID PROJECT				

FINAL	SURVEYED	BY	DATE
SURVEY	PLOTTED		
NOTE BOOK	DATE		
NO.	AREAS CHECKED		

ORIGINAL	SURVEYED	BY	DATE
SURVEY	PLOTTED		
NOTE BOOK	DATE		
NO.	AREAS CHECKED		

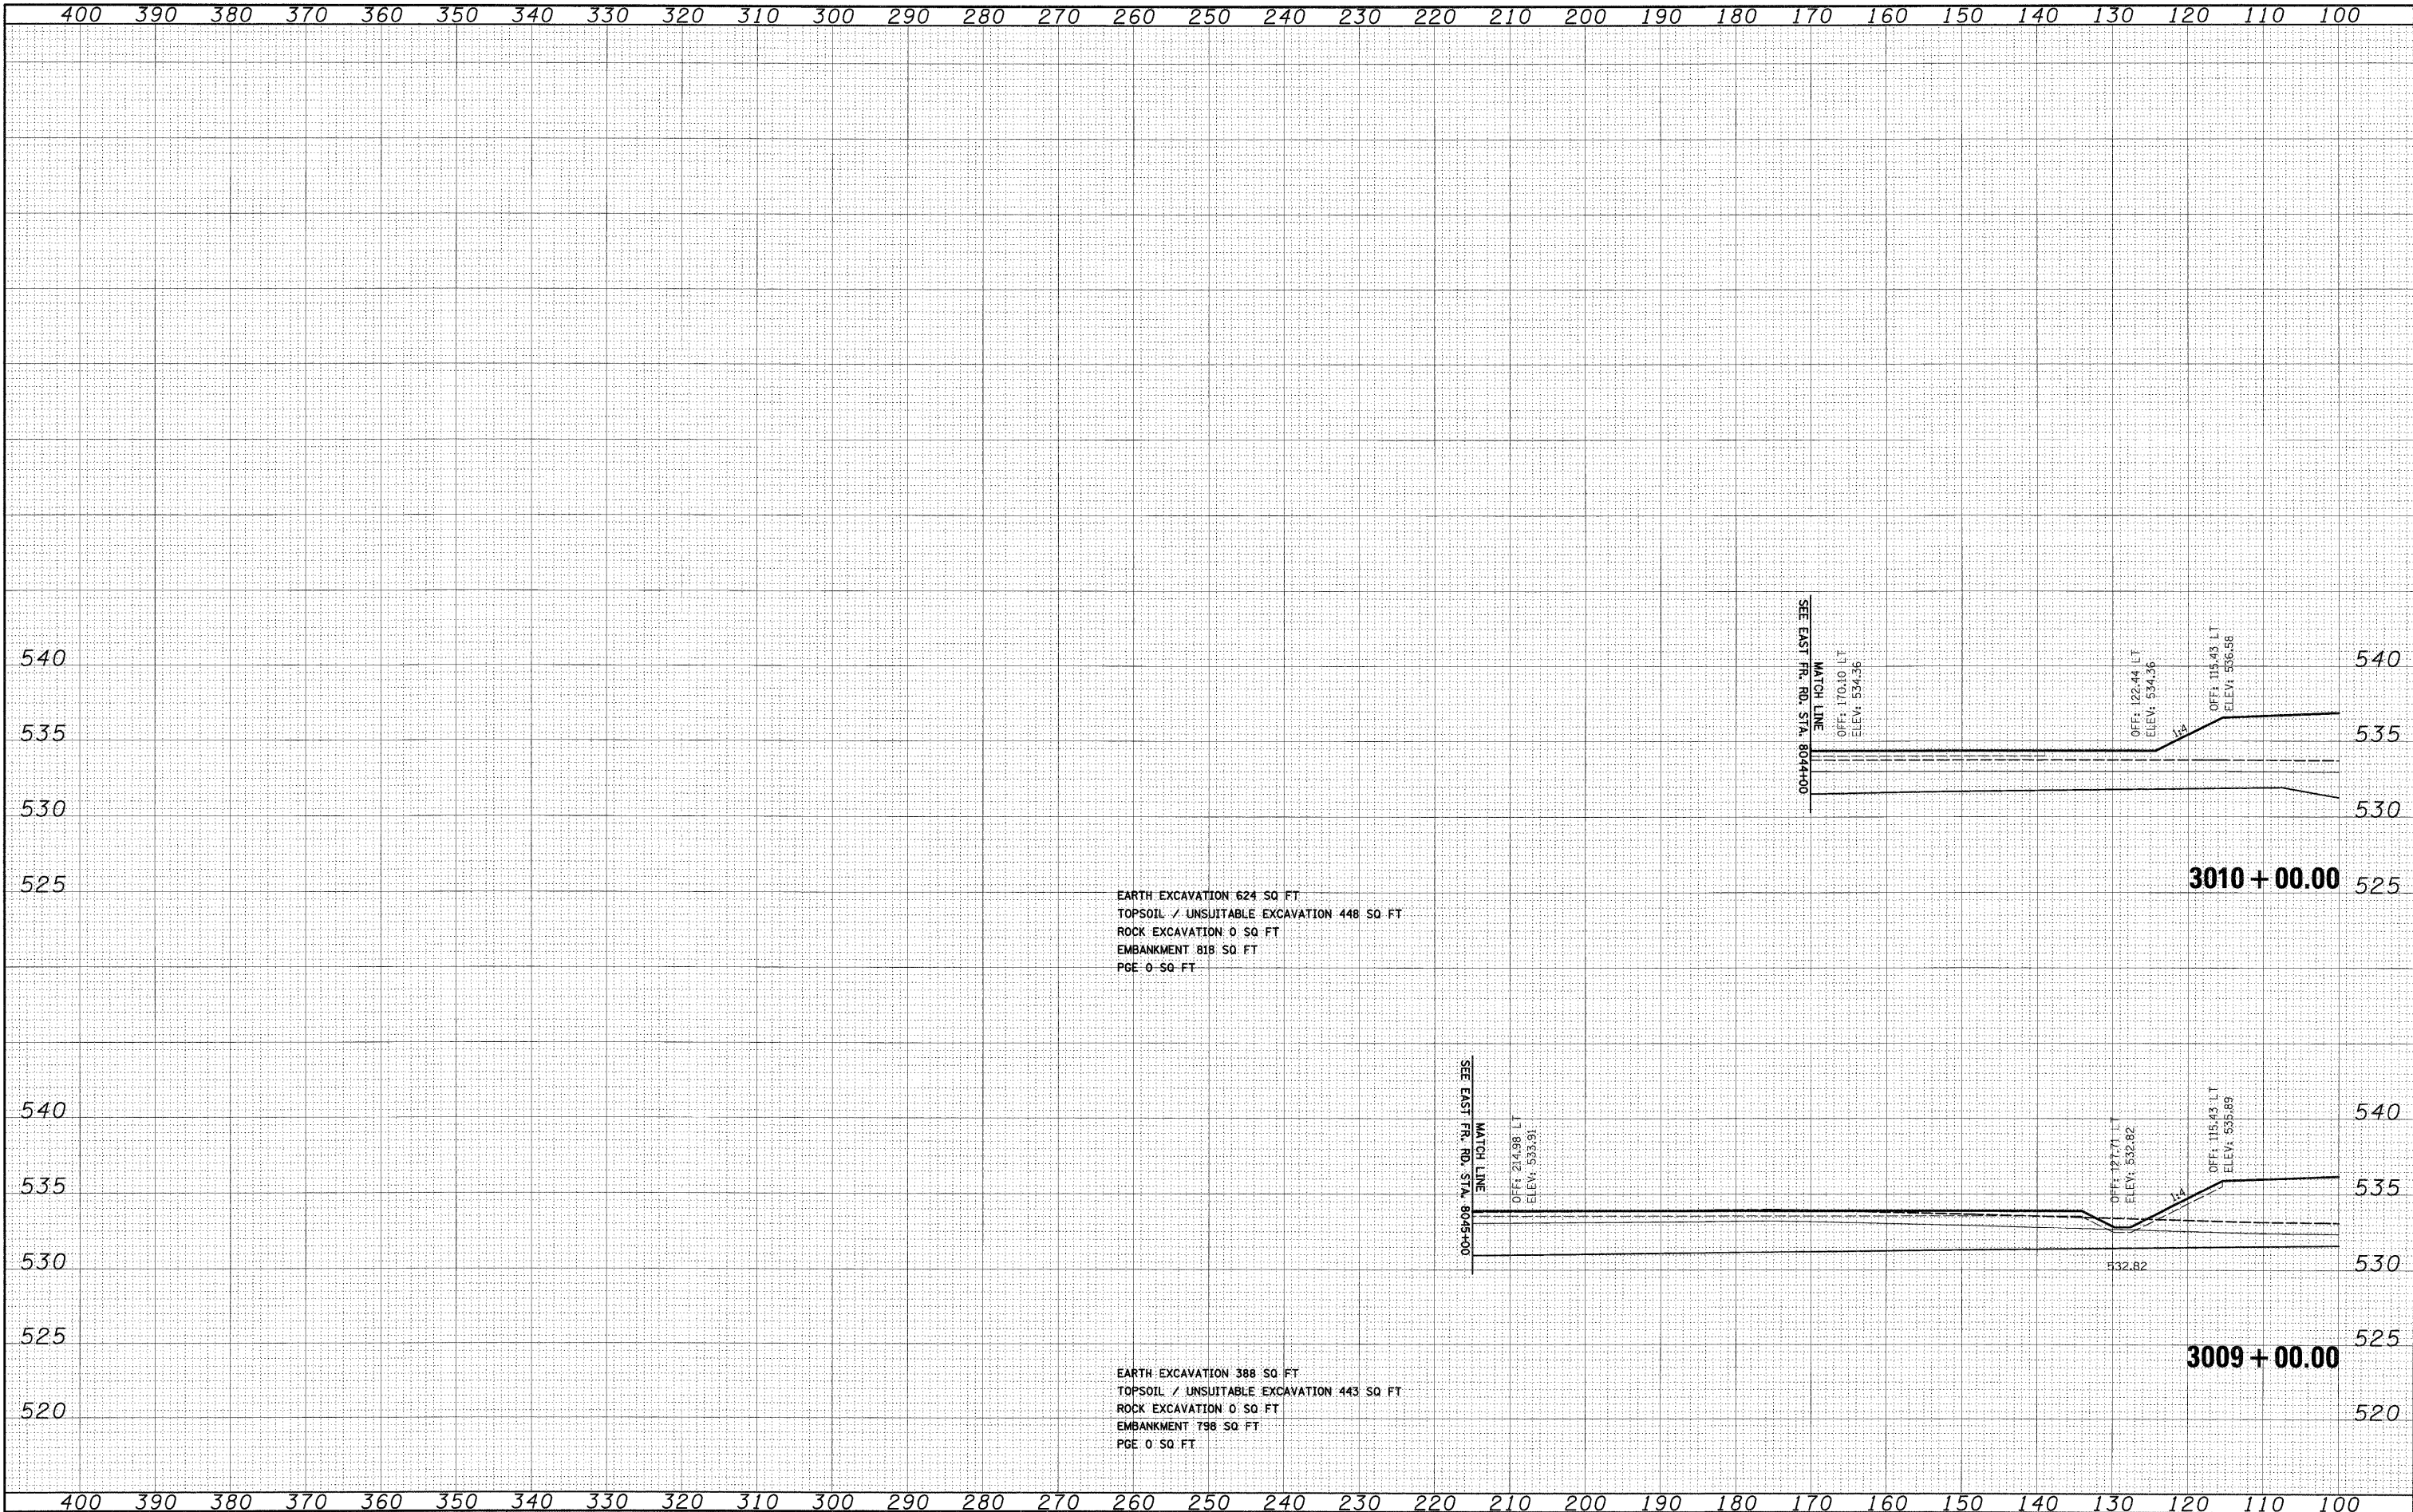


FILE NAME = D:\60C31-SHT-XSSH05.dgn	USER NAME = TKluegel	DESIGNED - TRK	REVISED -	STATE OF ILLINOIS DEPARTMENT OF TRANSPORTATION	RAMP B CROSS SECTIONS			F.A.I. RTE.	SECTION	COUNTY	TOTAL SHEETS	SHEET NO.
		DRAWN - TRK	REVISED -					55	(99-1&2)AC-3	WILL	524	483
	PLOT SCALE = 1"=10'	CHECKED - DLT	REVISED -					CONTRACT NO. 60C31				
	PLOT DATE = 12/11/2009	DATE - 12/18/09	REVISED -					FED. ROAD DIST. NO. 1 ILLINOIS FED. AID PROJECT				
				SCALE: 1"=10'-H; 1"=5'-V	SHEET NO. 25 OF 36 SHEETS	STA. 3009+00.00 TO STA. 3010+00.00						

FINAL

FINAL	SURVEYED	BY	DATE
SURVEY	PLOTTED		
NOTE BOOK	REVISIONS		
NO.	AREAS CHECKED		



ORIGINAL	SURVEYED	BY	DATE
SURVEY	PLOTTED		
NOTE BOOK	REVISIONS		
NO.	AREAS CHECKED		

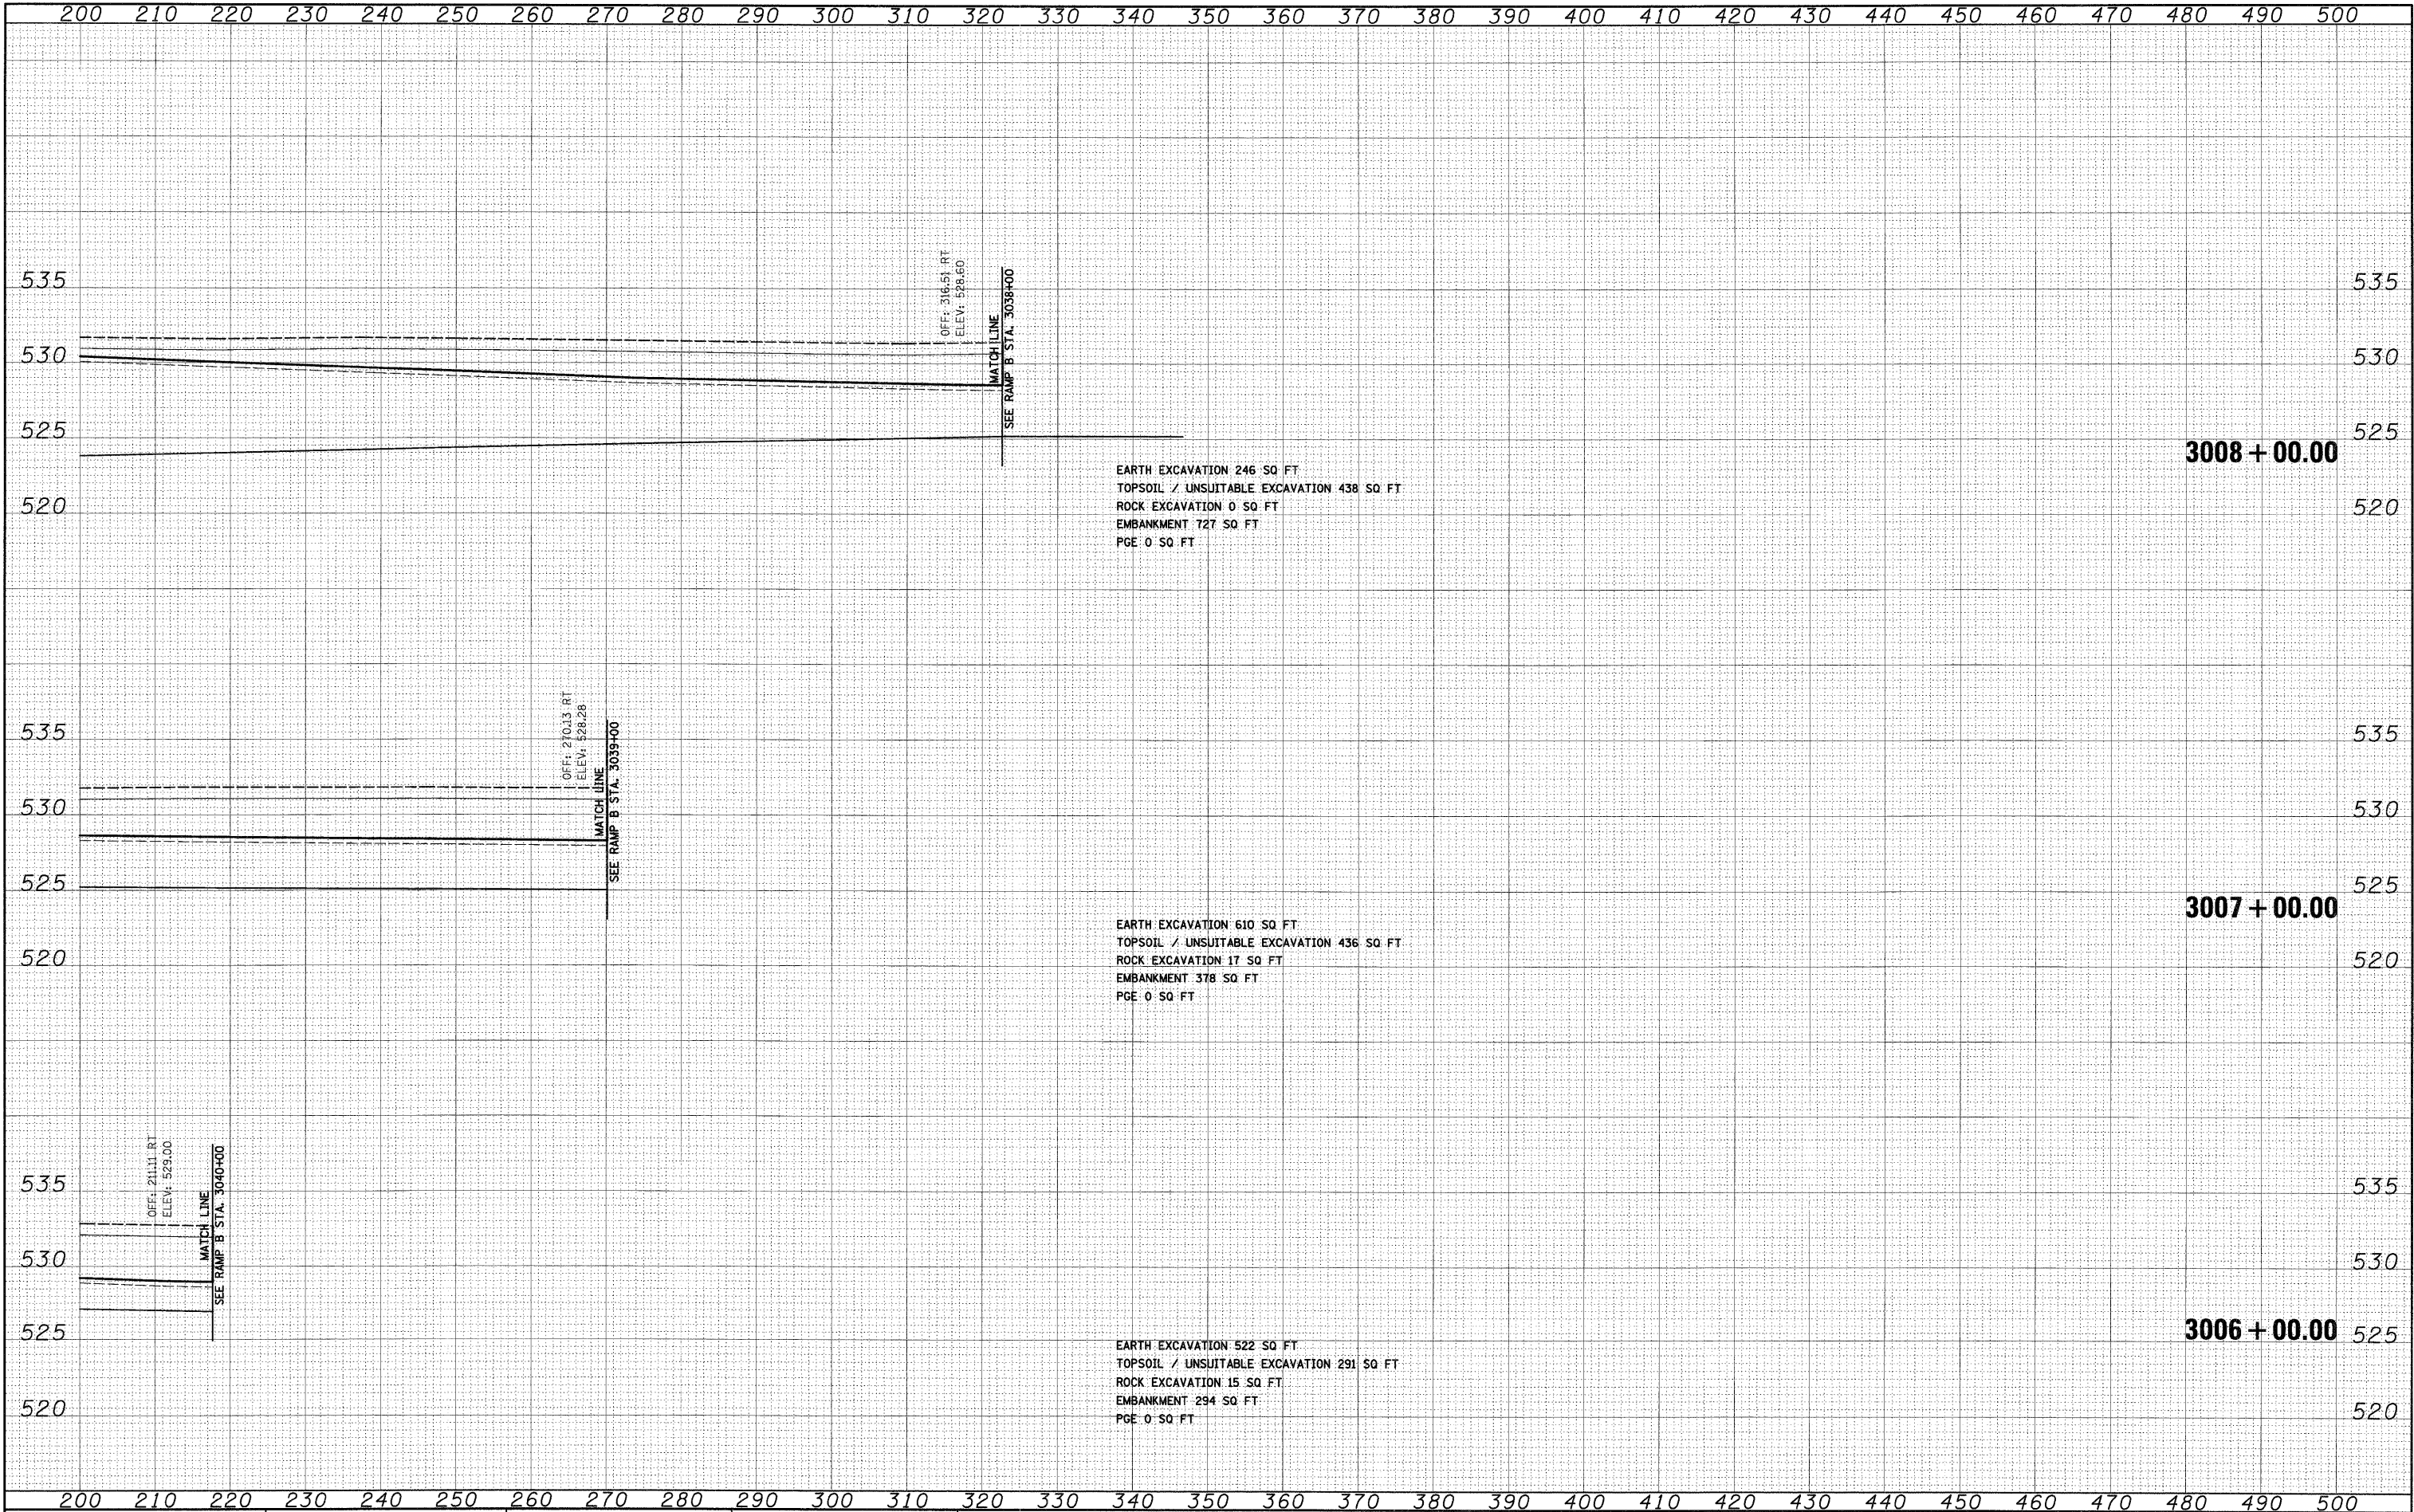

FILE NAME = D:\62C31-SHT-XSSHT05.dgn	USER NAME = TKluegel	DESIGNED - TRK	REVISED -	STATE OF ILLINOIS DEPARTMENT OF TRANSPORTATION	RAMP B CROSS SECTIONS				F.A.T. RTE.	SECTION	COUNTY	TOTAL SHEETS	SHEET NO.				
		DRAWN - TRK	REVISED -						55	(99-1&2)AC-3	WILL	524	484				
	PLOT SCALE = 1:10	CHECKED - DLT	REVISED -						CONTRACT NO. 60C31								
	PLOT DATE = 12/11/2009	DATE - 12/18/09	REVISED -														
				SCALE: 1"=10'H; 1"=5'V				SHEET NO. 26 OF 36 SHEETS		STA. 3001+00.00 TO STA. 3008+00.00				FED. ROAD DIST. NO. 1 ILLINOIS FED. AID PROJECT			
												CONTRACT NO. 60C31					

FINAL	SURVEYED	BY	DATE
NO.	AREAS CHECKED		
NO.	AREAS CHECKED		
NO.	AREAS CHECKED		

ORIGINAL	SURVEYED	BY	DATE
NO.	AREAS CHECKED		
NO.	AREAS CHECKED		
NO.	AREAS CHECKED		

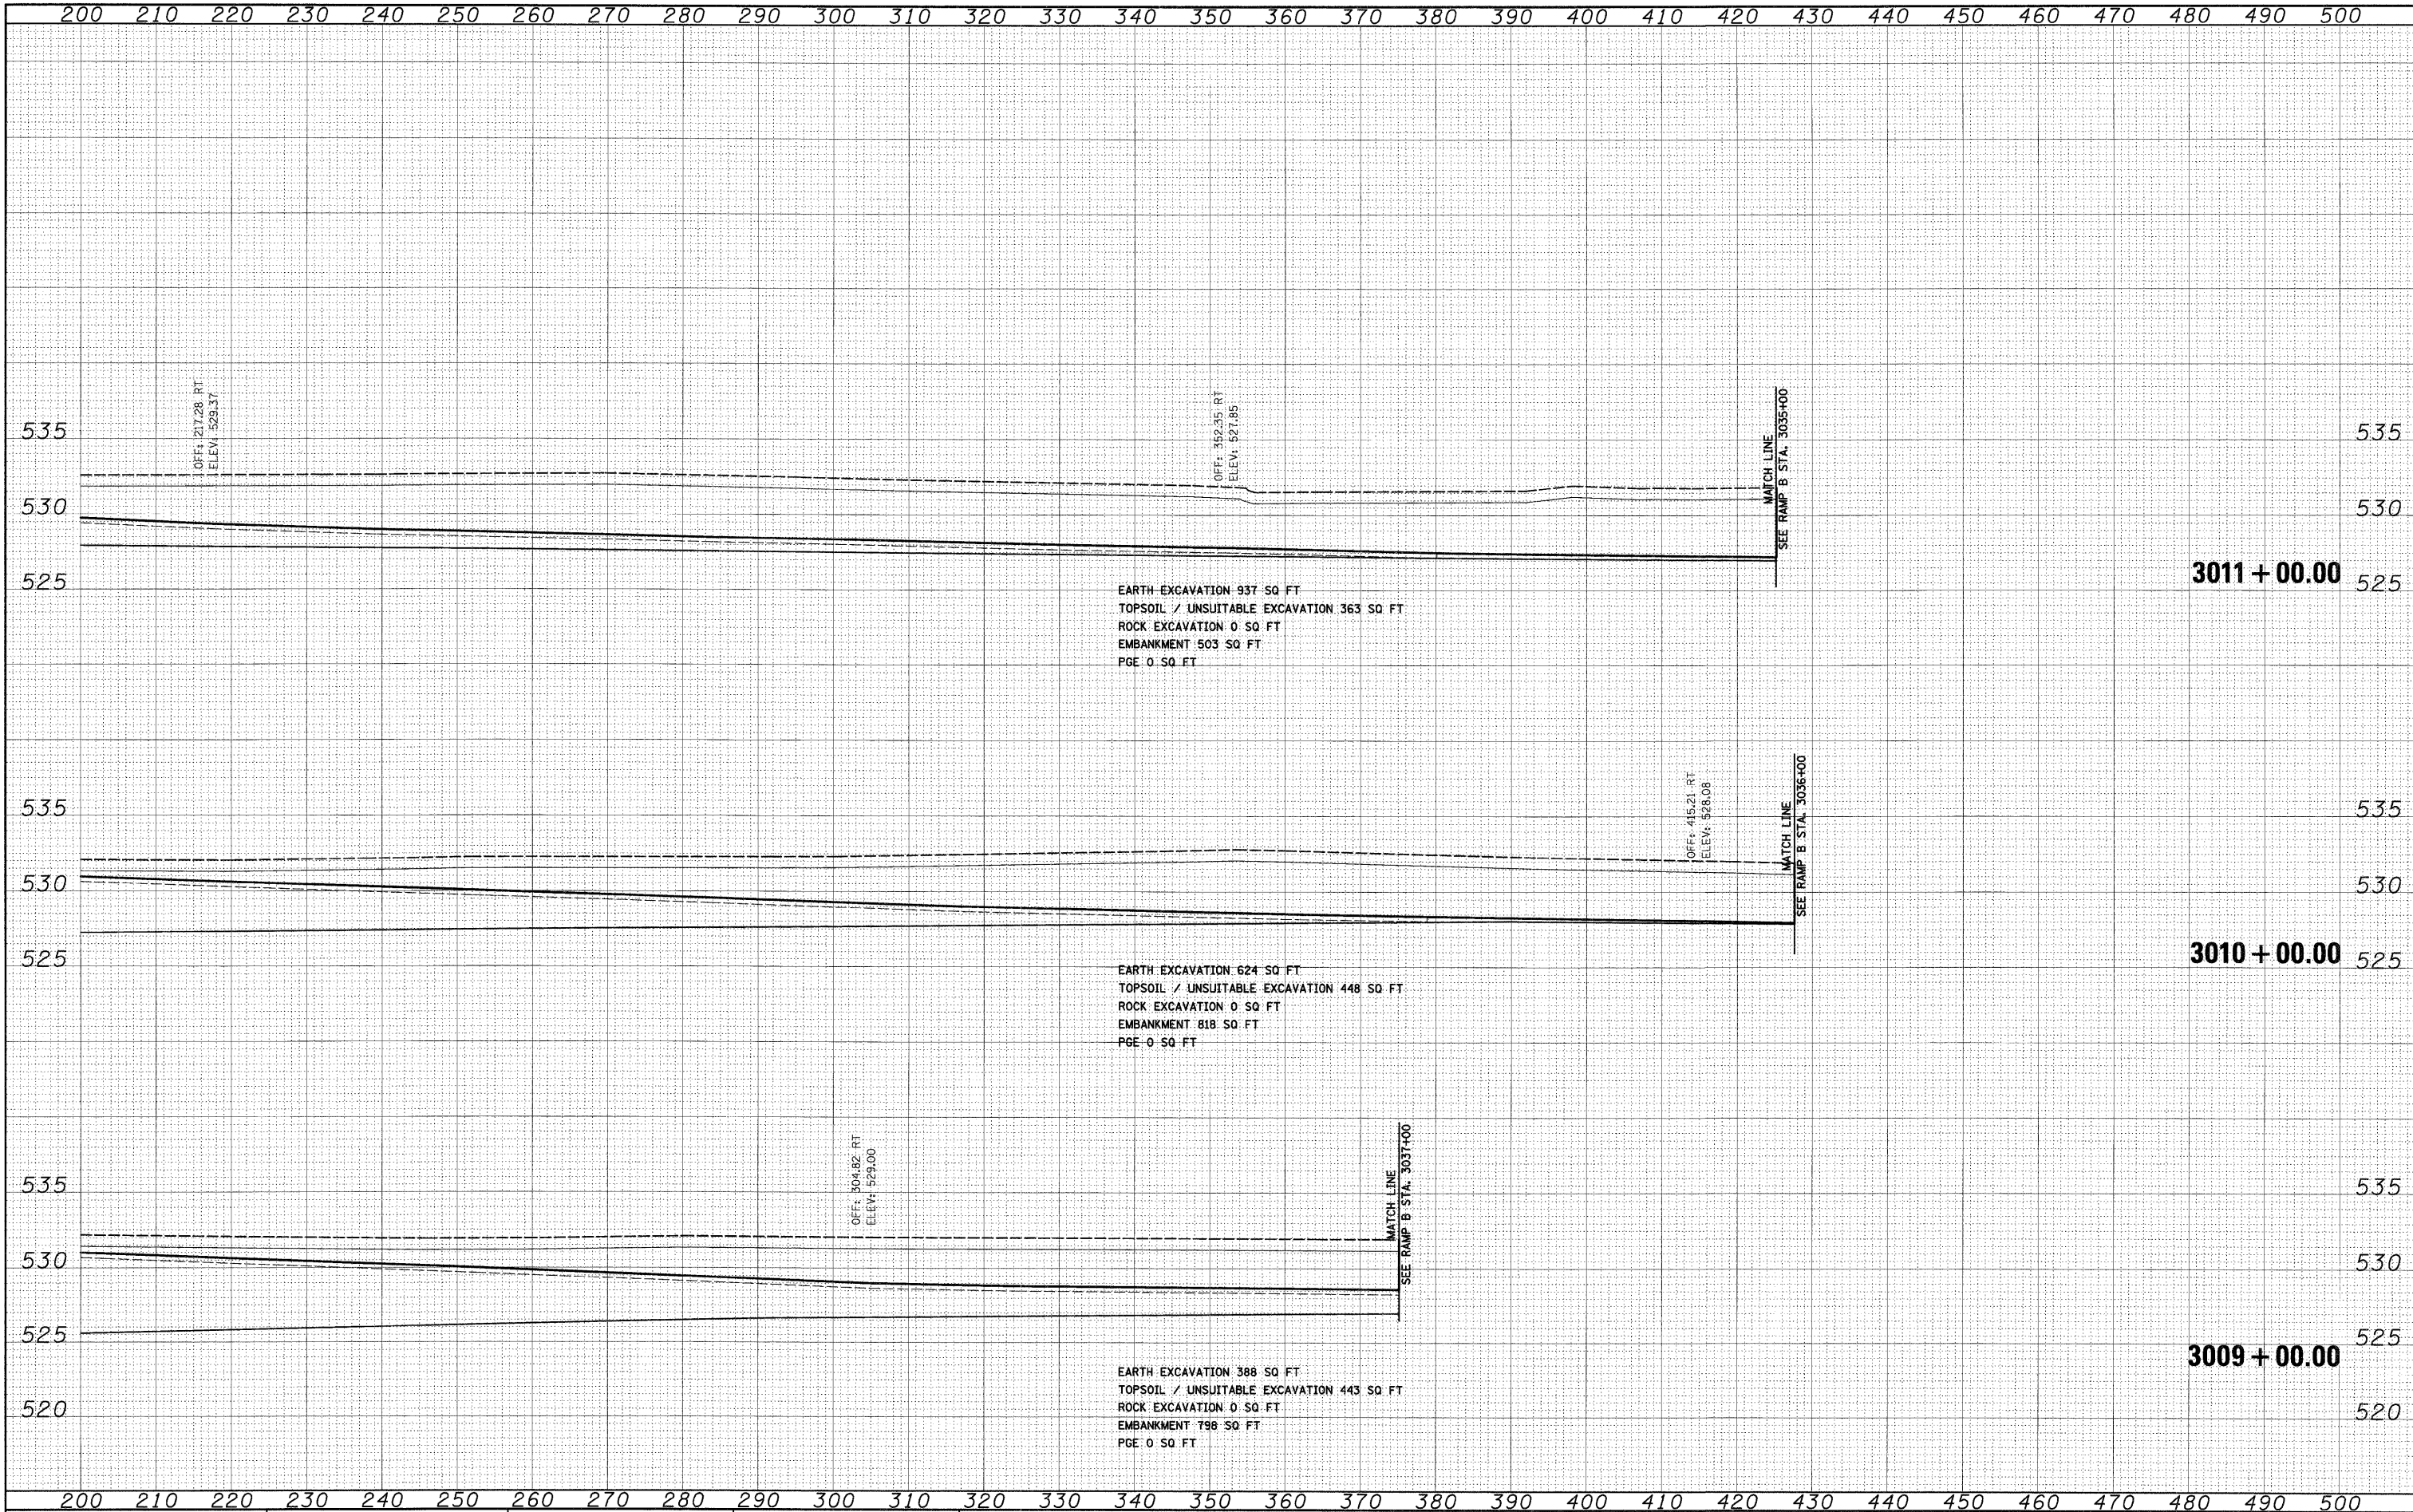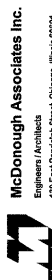

FILE NAME =	USER NAME = TKluergs	DESIGNED - TRK	REVISED -	STATE OF ILLINOIS DEPARTMENT OF TRANSPORTATION	RAMP B CROSS SECTIONS	F.A.T. RTE.	SECTION	COUNTY	TOTAL SHEETS	SHEET NO.
D:\62C31-SHT-XSSH105.dgn		DRAWN - TRK	REVISED -			55	(99-1&2)AC-3	WILL	524	485
	PLOT SCALE = 1:10	CHECKED - DLT	REVISED -			CONTRACT NO. 60C31				
	PLOT DATE = 12/11/2009	DATE - 12/18/09	REVISED -			SCALE: 1"=10'H; 1"=5'V	SHEET NO. 27 OF 36 SHEETS	STA. 3009+00.00 TO STA. 3011+00.00	FED. ROAD DIST. NO. 1 ILLINOIS FED. AID PROJECT	

ORIGINAL SURVEY	SURVEYED	BY	DATE
NOTE BOOK	PLOTTED		
	TEMPLATE		
	AREAS		
NO.	AREAS CHECKED		

Diagram 1 (Top): Station 3014 + 00.00

Diagram 2 (Middle): Station 3013 + 00.00

Diagram 3 (Bottom): Station 3012 + 00.00

Match Line: SEE RAMP B STA. 3034+00

Vertical Axis: ELEVATION (FEET)

Horizontal Axis: STATIONING

Legend:

- PROPOSED GRADE
- - - EXISTING GROUND
- ROAD BED
- SHOULDER
- EMBANKMENT


Excavation and Embankment Data:

Station	EARTH EXCAVATION (SQ. FT.)	TOPSOIL / UNSUITABLE EXCAVATION (SQ. FT.)	ROCK EXCAVATION (SQ. FT.)	EMBANKMENT (SQ. FT.)	PGE (SQ. FT.)
3014 + 00.00	594	374	1	381	0
3013 + 00.00	727	404	1	417	0
3012 + 00.00	993	81	0	483	0

FINAL

FINAL	SURVEYED	BY	DATE
SURVEY	PLOTTED		
NOTE BOOK	AREA		
NO.	CHECKED		



ORIGINAL	SURVEYED	BY	DATE
SURVEY	PLOTTED		
NOTE BOOK	AREA		
NO.	CHECKED		

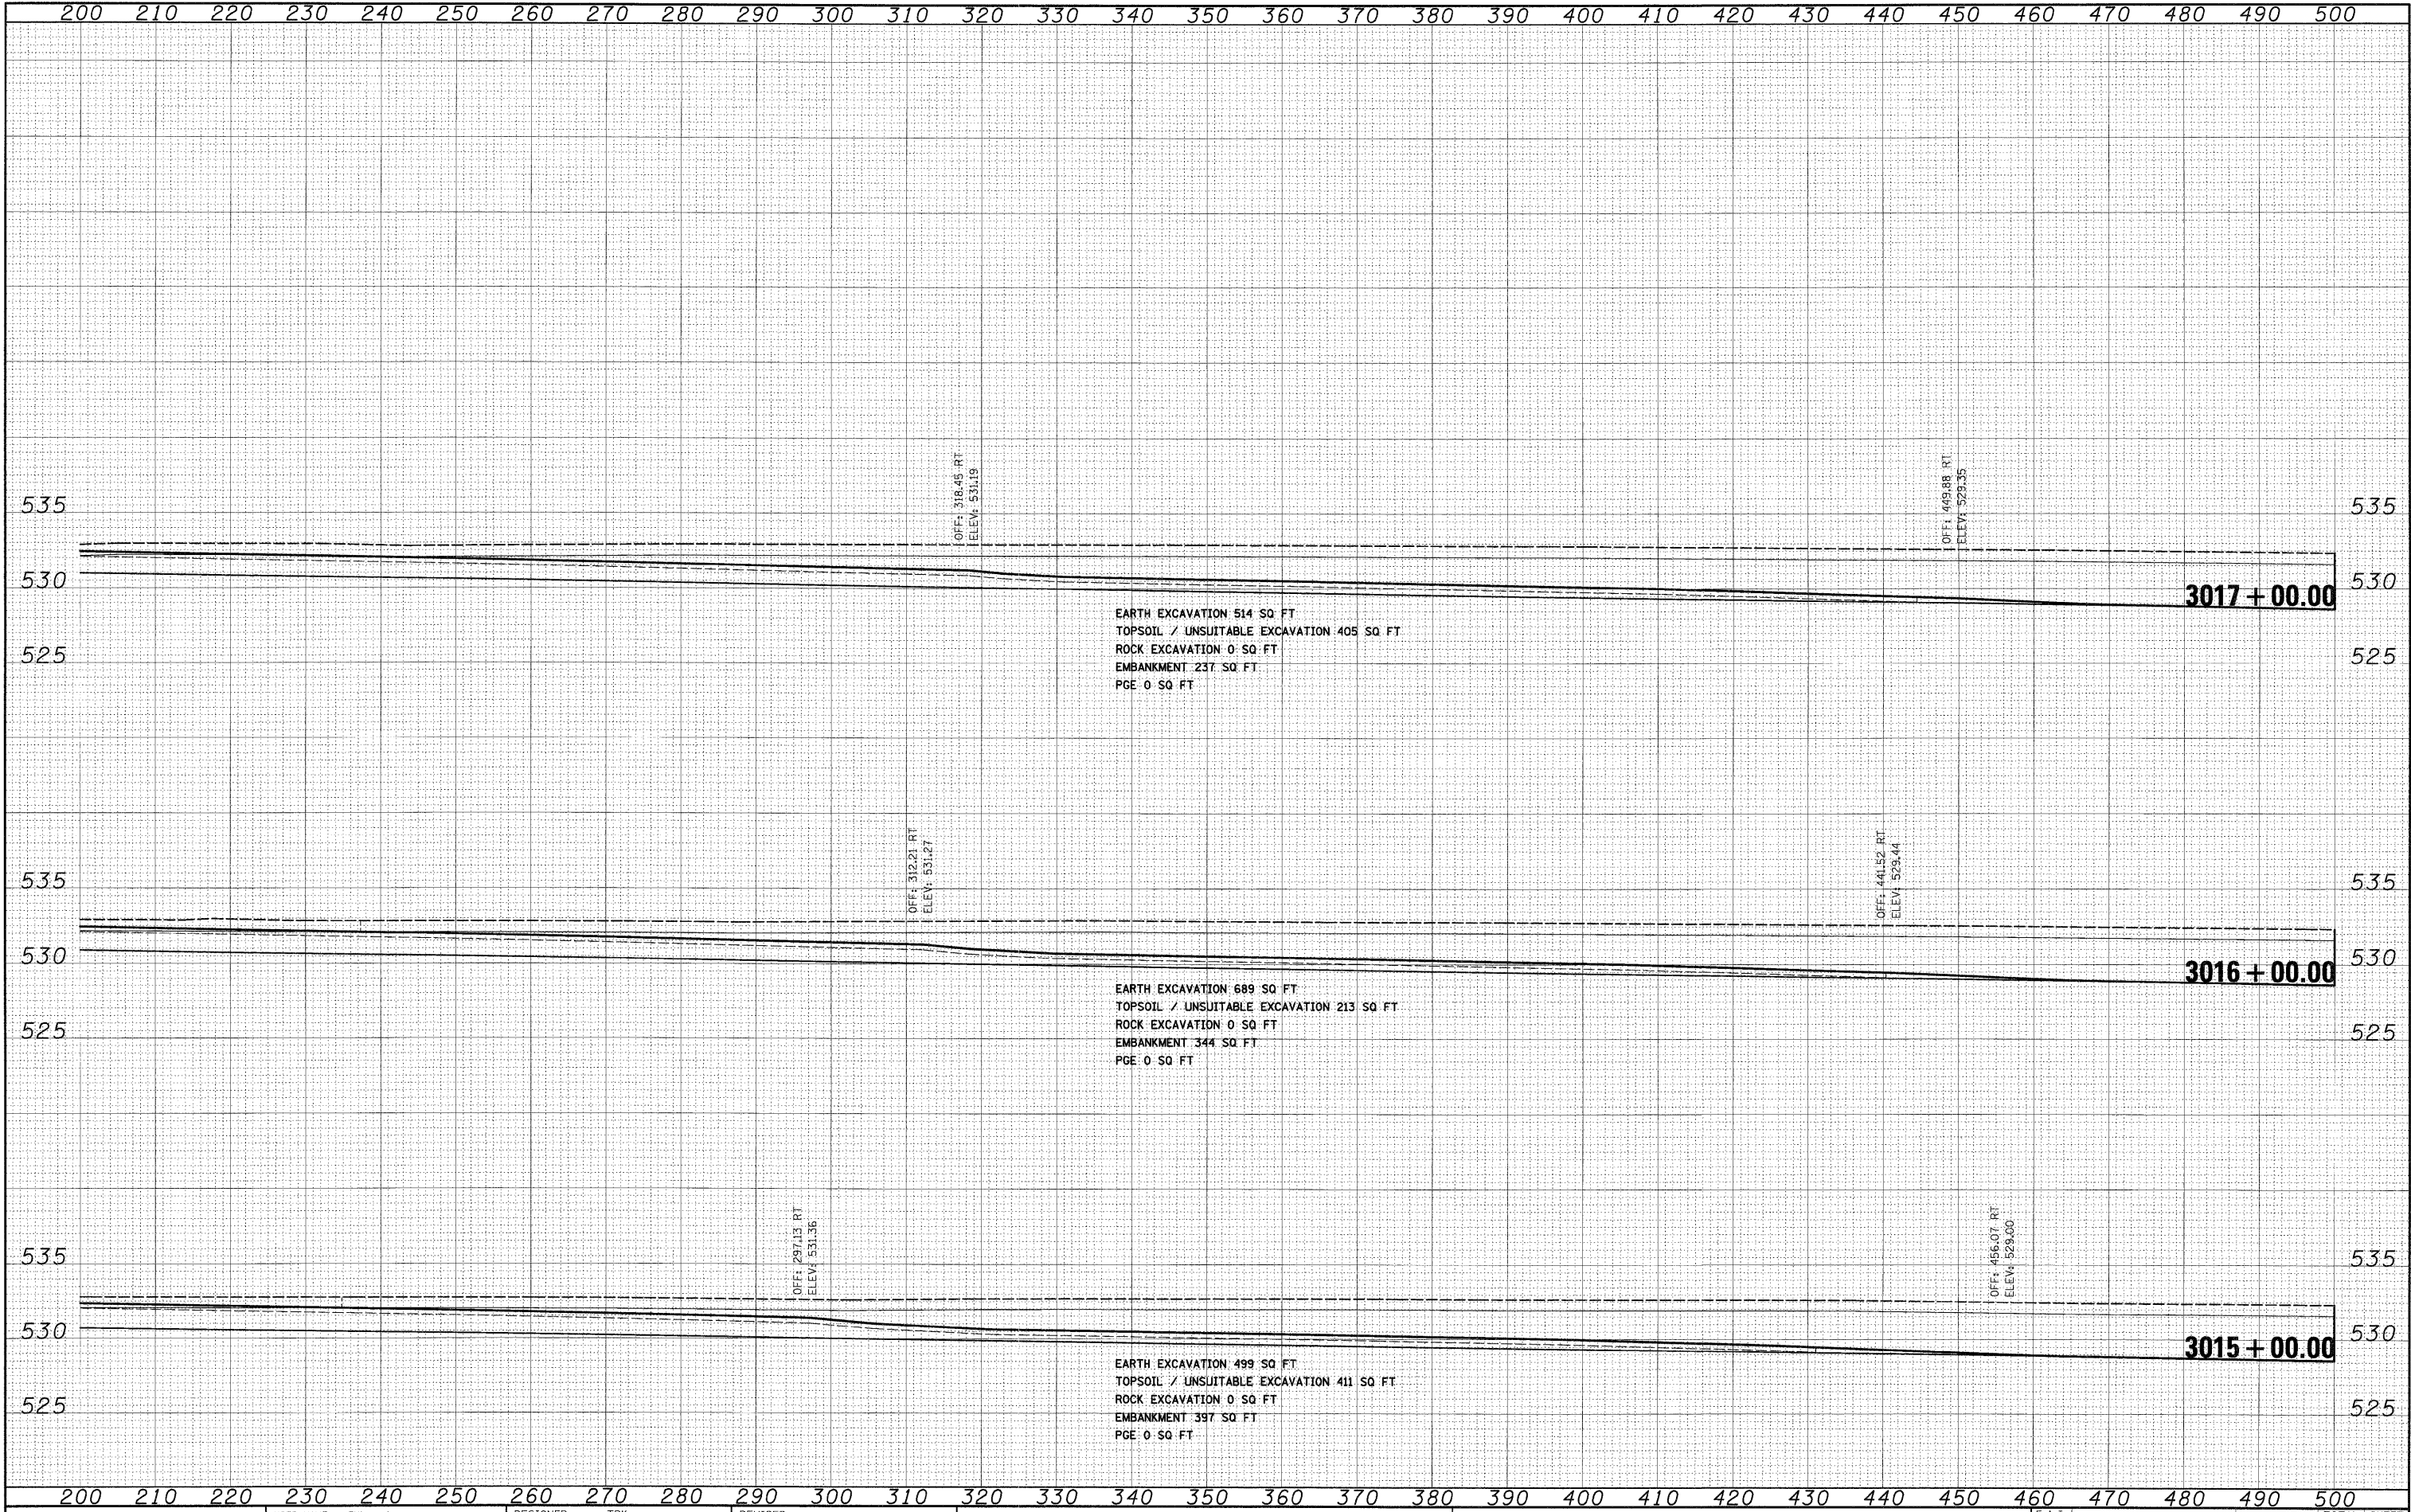

FILE NAME = D:\60C31-SHT-XSHT05.dgn	USER NAME = TKluigel	DESIGNED - TRK	REVISED -	STATE OF ILLINOIS DEPARTMENT OF TRANSPORTATION	RAMP B CROSS SECTIONS			F.A.I. RTE.	SECTION	COUNTY	TOTAL SHEETS	SHEET NO.
		DRAWN - TRK	REVISED -					55	(99-1&2)AC-3	WILL	524	487
	PLOT SCALE = 1:10	CHECKED - DLT	REVISED -					CONTRACT NO. 60C31				
	PLOT DATE = 12/11/2009	DATE - 12/18/09	REVISED -					FED. ROAD DIST. NO. 1 ILLINOIS FED. AID PROJECT				
				SCALE: 1"=10'H; 1"=5'V SHEET NO. 29 OF 36 SHEETS STA. 3015+00.00 TO STA. 3017+00.00								

FINAL	SURVEYED	BY	DATE
SURVEY	PLOTTED		
NOTE BOOK	DATE		
NO.	AREAS		
	CHECKED		

ORIGINAL	SURVEYED	BY	DATE
SURVEY	PLOTTED		
NOTE BOOK	DATE		
NO.	AREAS		
	CHECKED		

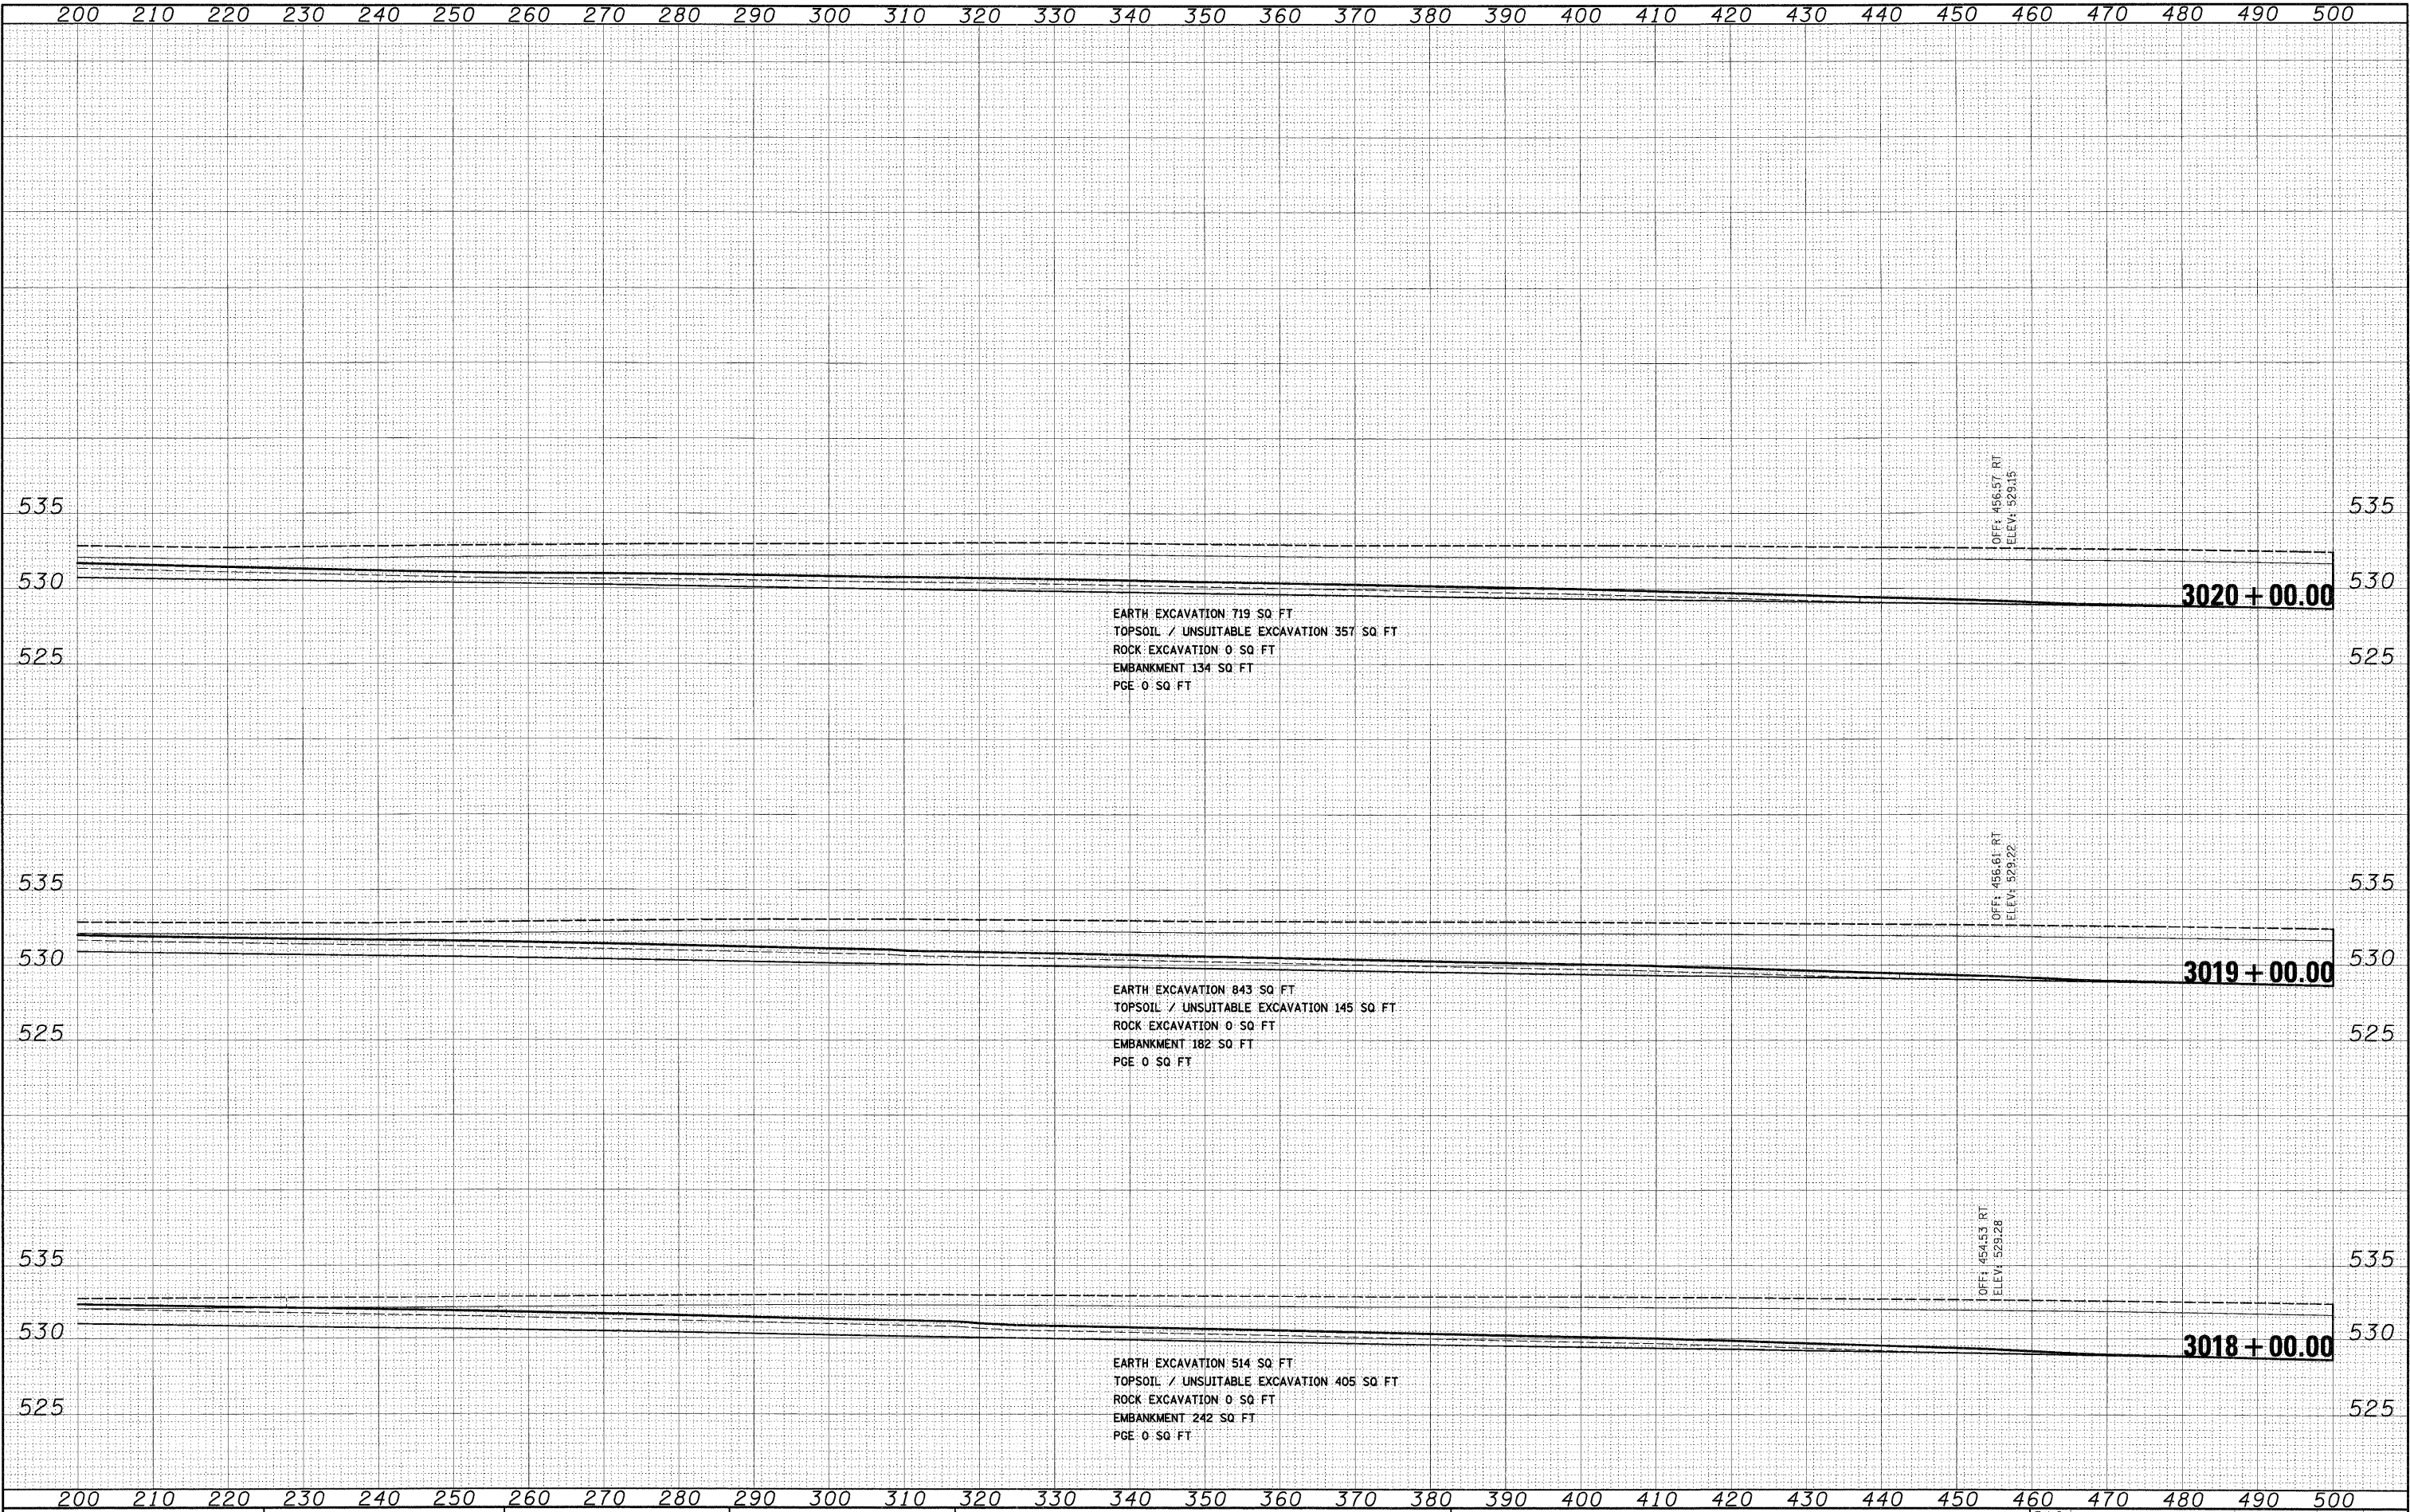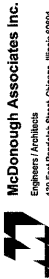


FILE NAME = D:\60C31-SHT-XSSH05.dgn	USER NAME = TKluegel	DESIGNED - TRK	REVISED -	STATE OF ILLINOIS DEPARTMENT OF TRANSPORTATION	RAMP B CROSS SECTIONS				F.A.1 RTE.	SECTION	COUNTY	TOTAL SHEETS	SHEET NO.
		DRAWN - TRK	REVISED -						55	(99-1&2)AC-3	WILL	524	488
	PLOT SCALE = 1:10	CHECKED - DLT	REVISED -						CONTRACT NO. 60C31				
	PLOT DATE = 12/11/2009	DATE - 12/18/09	REVISED -						FED. ROAD DIST. NO. 1 ILLINOIS FED. AID PROJECT				
				SCALE: 1"=10'H; 1"=5'V SHEET NO. 30 OF 36 SHEETS STA. 3018+00.00 TO STA. 3020+00.00									

FINAL

FINAL	SURVEYED	BY	DATE
NO.	NO.	NO.	NO.
NO.	NO.	NO.	NO.
NO.	NO.	NO.	NO.

ORIGINAL	SURVEYED	BY	DATE
NO.	NO.	NO.	NO.
NO.	NO.	NO.	NO.
NO.	NO.	NO.	NO.

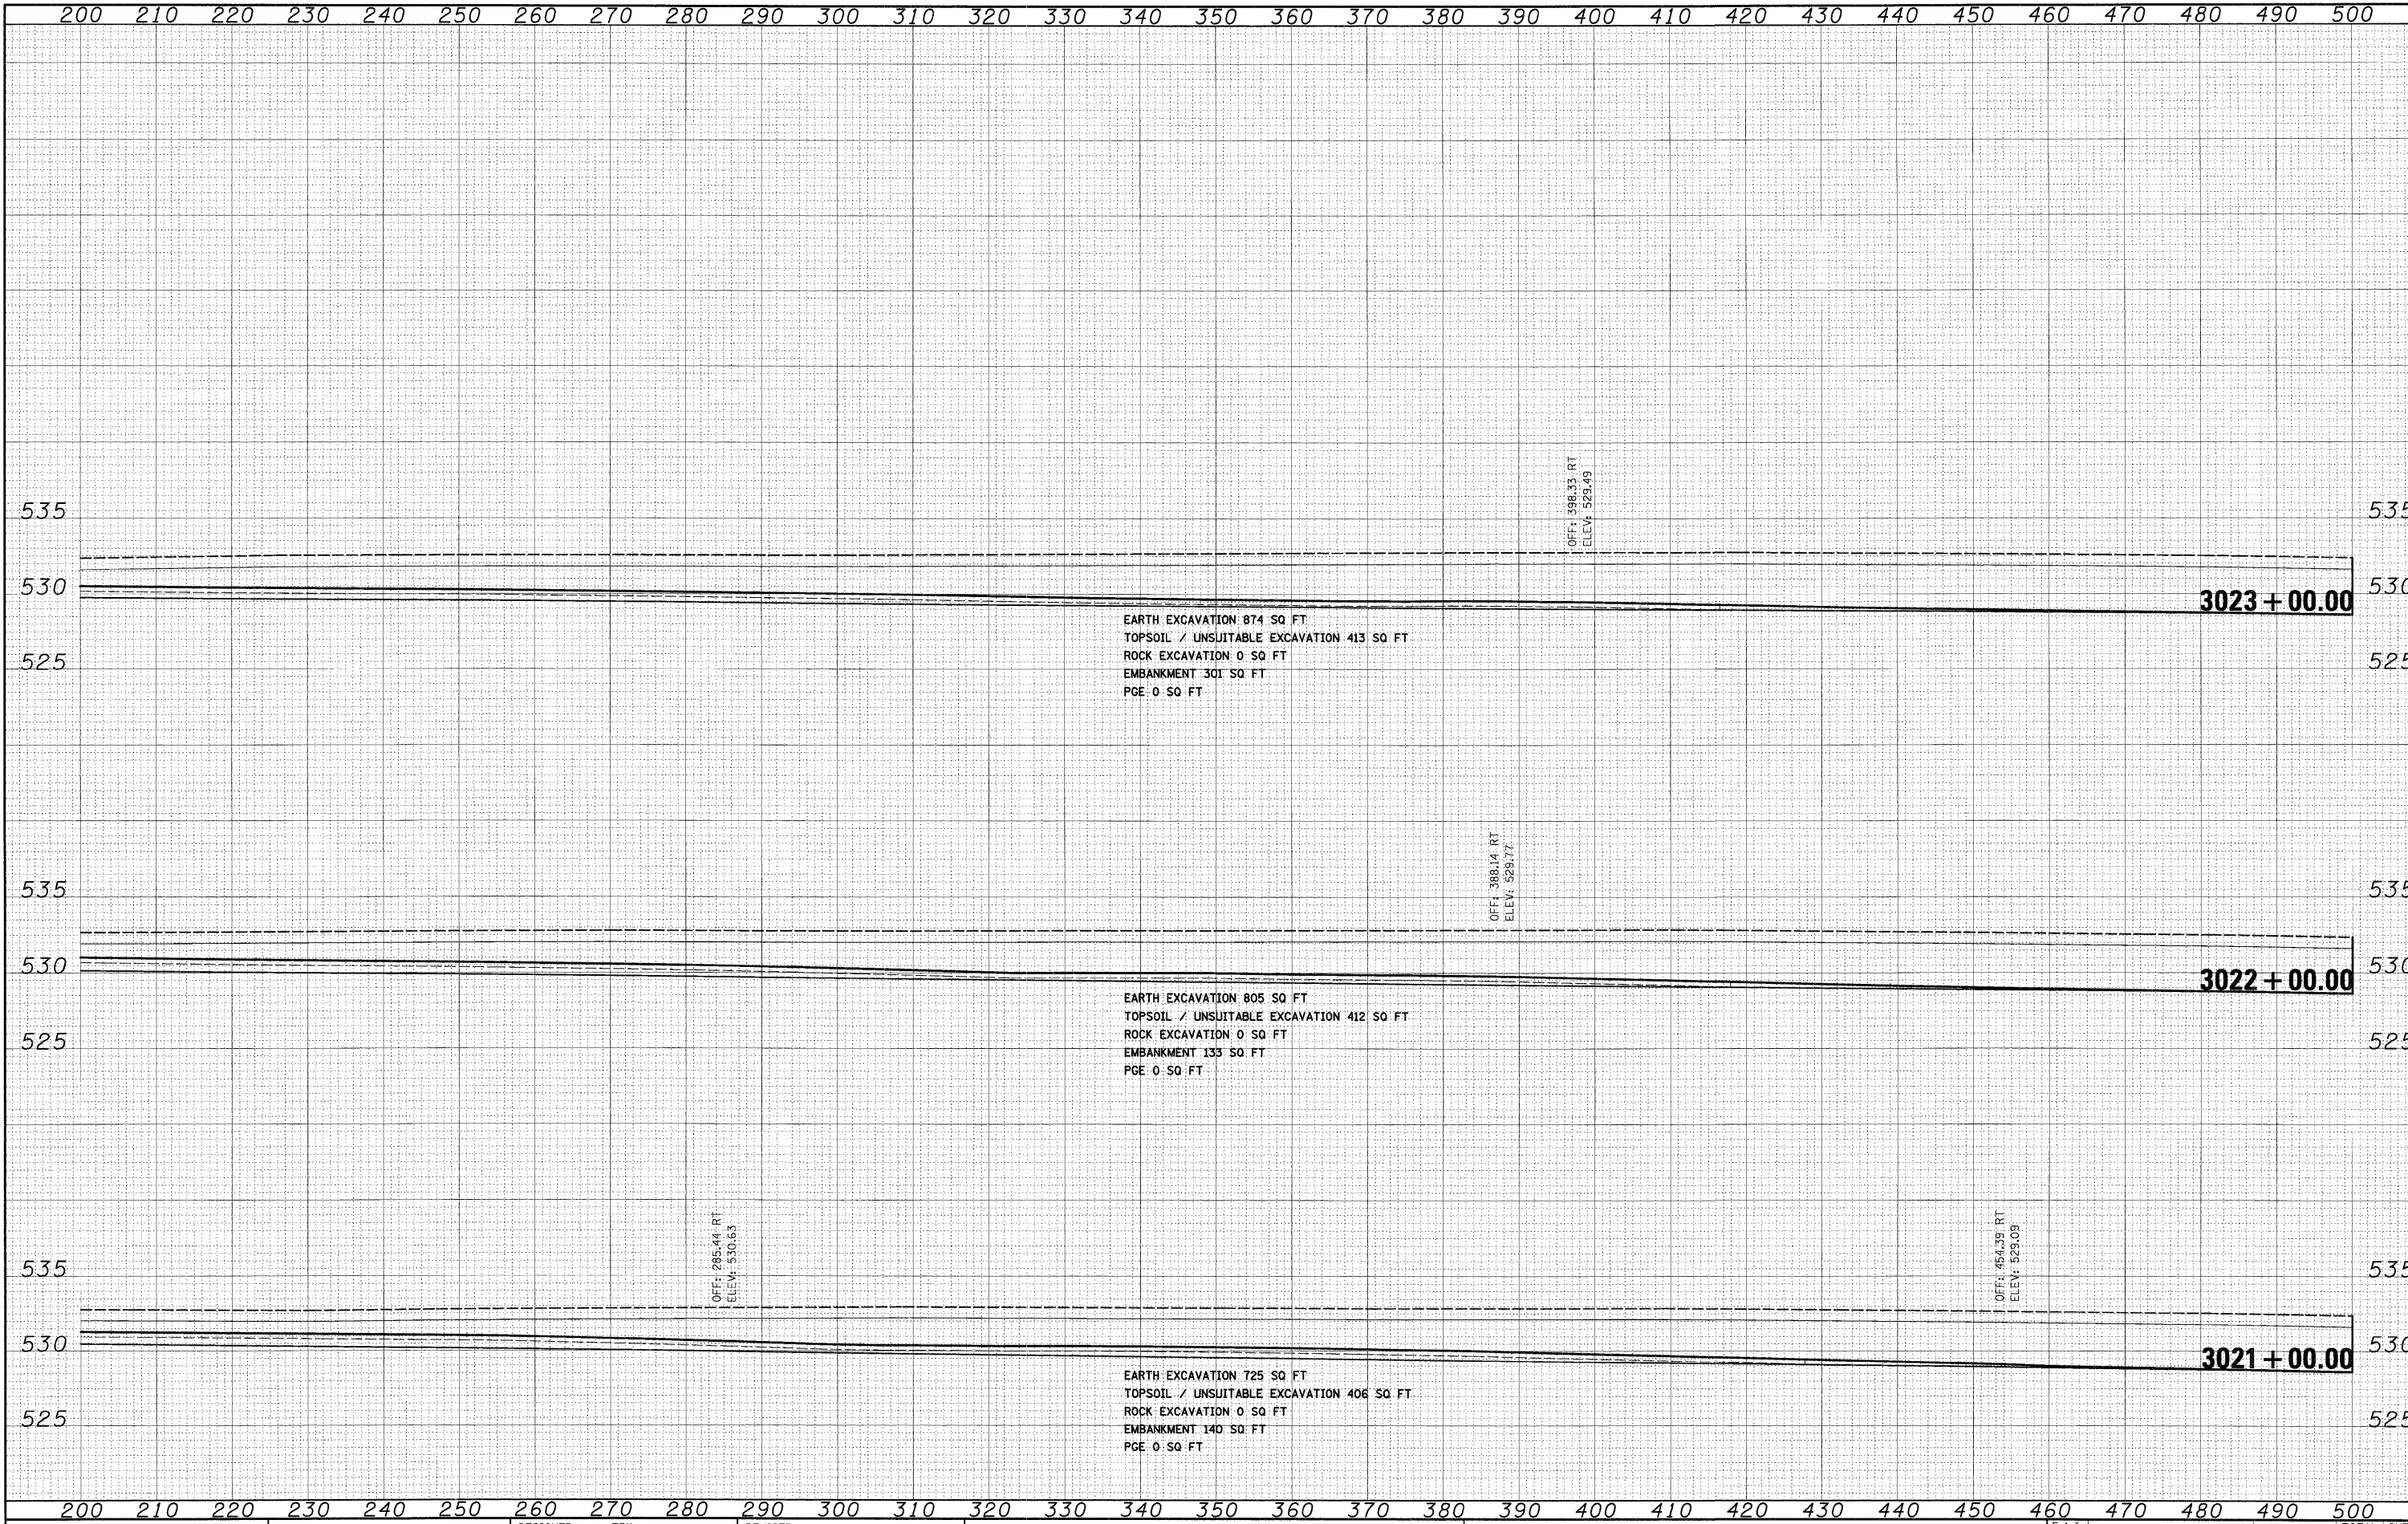


FILE NAME = 01682C31-SHT-XSSH105.dgn	USER NAME = TKluegel	DESIGNED - TRK	REVISED -	STATE OF ILLINOIS DEPARTMENT OF TRANSPORTATION	RAMP B CROSS SECTIONS		F.A.I. RTE. 55	SECTION (99-1&2)AC-3	COUNTY WILL	TOTAL SHEETS 524	SHEET NO. 489
	PLOT SCALE = 1:10	DRAWN - TRK	REVISED -		SCALE: 1"=10'H; 1"=5'V	SHEET NO. 31 OF 36 SHEETS	STA. 3021+00.00 TO STA. 3023+00.00	FED. ROAD DIST. NO. 1 ILLINOIS FED. AID PROJECT			
	PLOT DATE = 12/11/2009	CHECKED - DLT	REVISED -					CONTRACT NO. 60C31			
		DATE = 12/18/09	REVISED -								

FINAL

FINAL SURVEY	BY	DATE
SURVEYED		
PLOTTED		
NOTE BOOK		
AREAS		
AREAS CHECKED		
NO.		

ORIGINAL SURVEY	BY	DATE
SURVEYED		
PLOTTED		
NOTE BOOK		
AREAS		
AREAS CHECKED		
NO.		


**McDonough Associates Inc.**
Engineers / Architects
730 East Randolph Street, Chicago, Illinois 60601

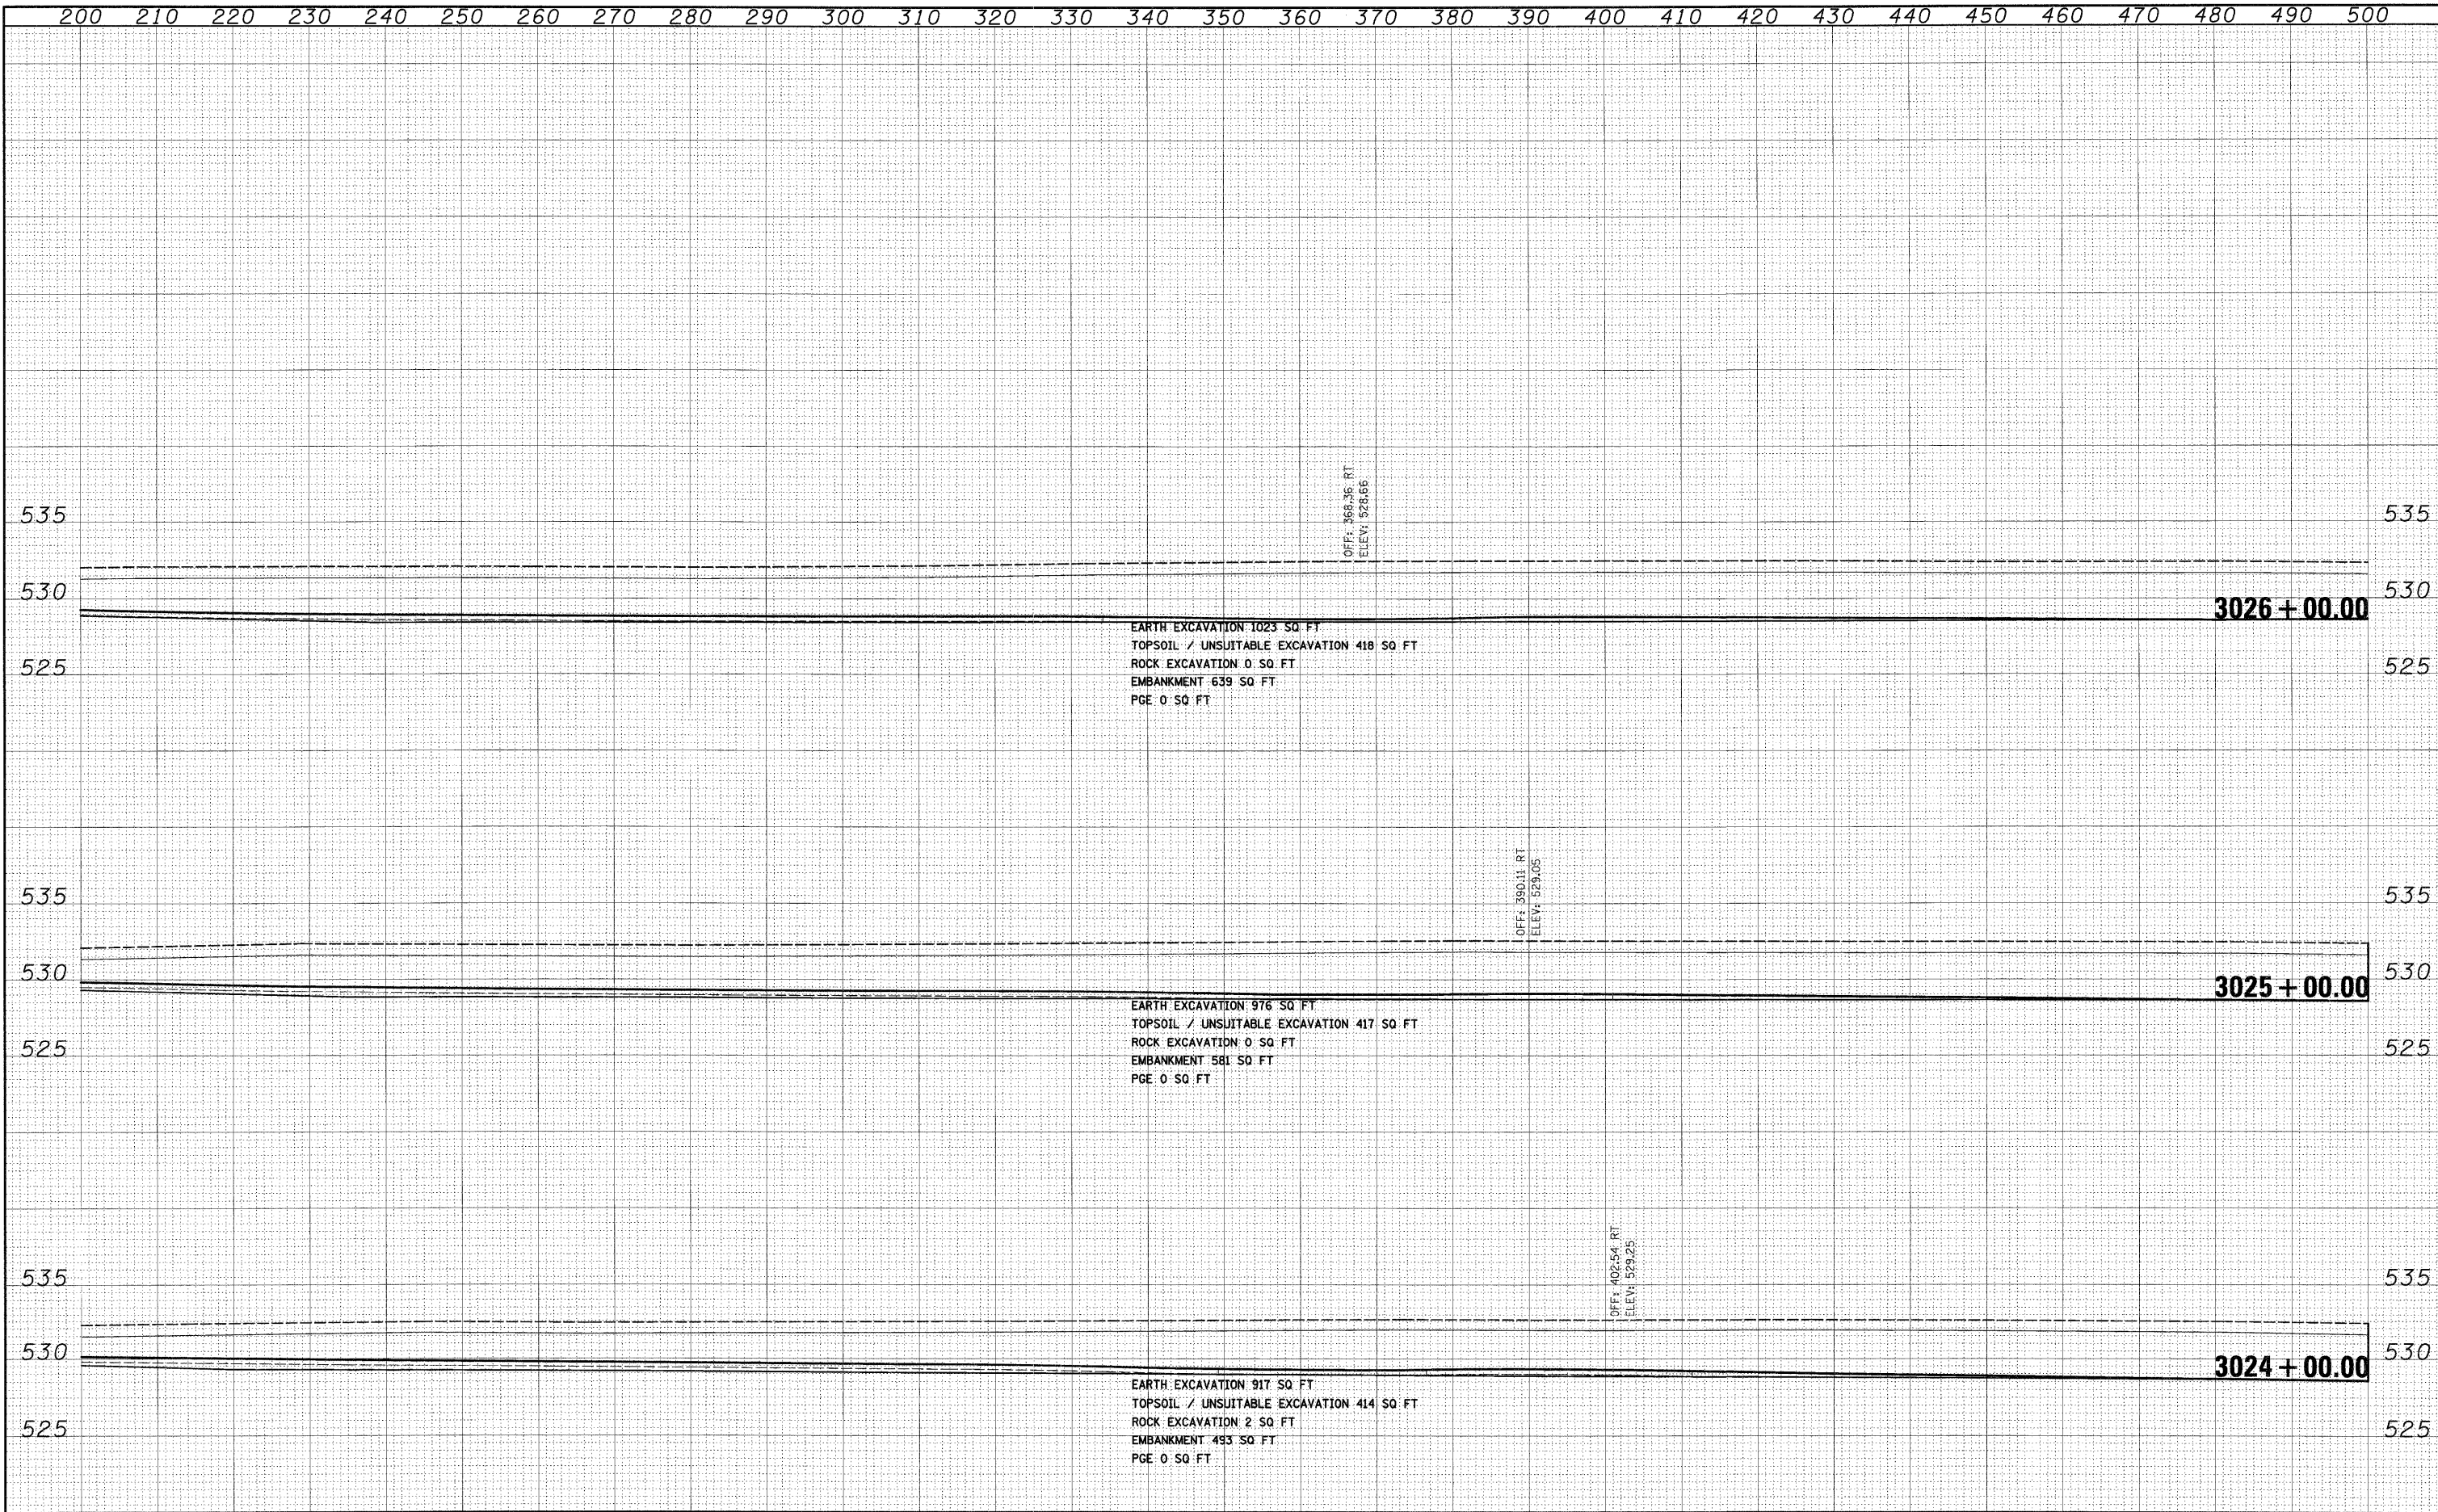

200		210		220		230		240		250		260		270		280		290		300		310		320		330		340		350		360		370		380		390		400		410		420		430		440		450		460		470		480		490		500	
FILE NAME =				USER NAME = TKluegel				DESIGNED - TRK				REVISED -				STATE OF ILLINOIS DEPARTMENT OF TRANSPORTATION												RAMP B CROSS SECTIONS								F.A.I		SECTION		COUNTY		TOTAL		SHEET																	
D:\60C31-SHT-XSSH105.dgn								DRAWN - TRK				REVISED -																								55		(99-1&2)AC-3		WILL		524		490																	
				PLOT SCALE = 1:10				CHECKED - DLT				REVISED -																								SCALE: 1"=10'H; 1"=5'V SHEET NO. 32 OF 36 SHEETS STA. 3024+00.00 TO STA. 3026+00.00								FED. ROAD DIST. NO. 1		ILLINOIS		FED. AID PROJECT		CONTRACT NO. 60C31											
				PLOT DATE = 12/11/2009				DATE - 12/18/09				REVISED -	

FINAL

ORIGINAL SURVEY		BY	DATE
NOTE BOOK			
		SURVEYED	
		PLOTTED	
		TEMPLATE	
		AREAS	
		AREAS CHECKED	
NO.			

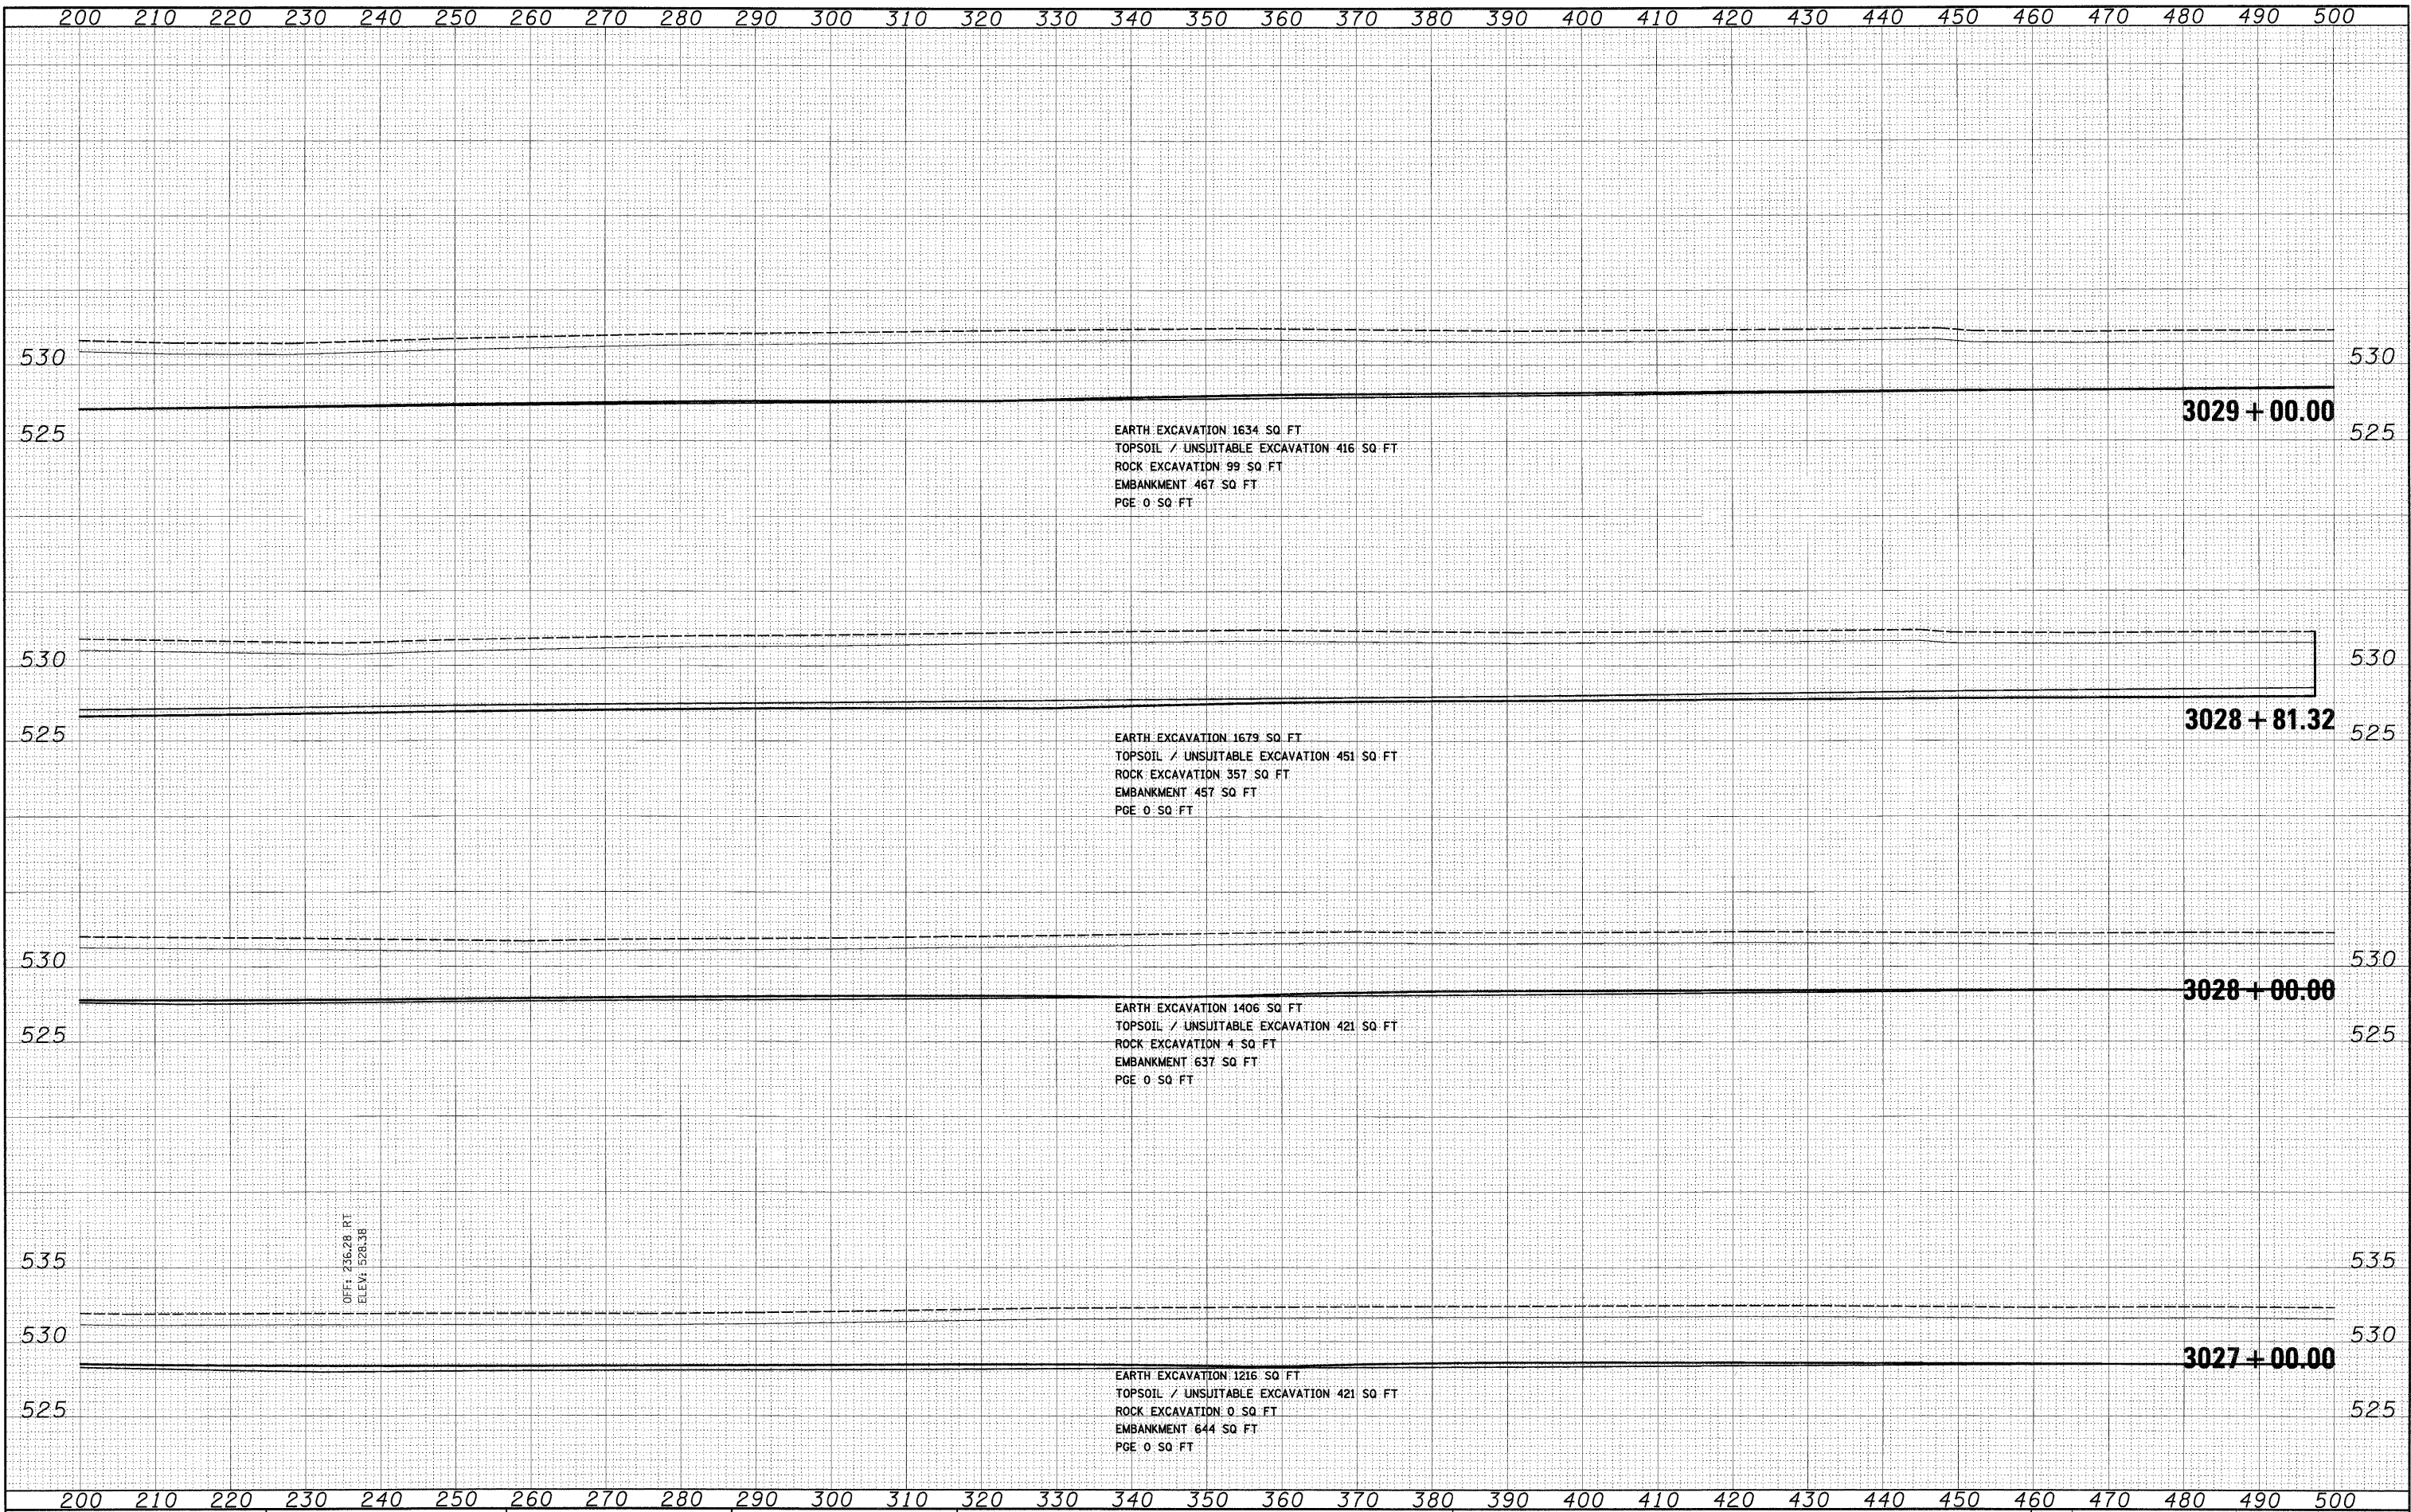


FILE NAME =	USER NAME = TKluagej	DESIGNED - TRK	REVISED -	STATE OF ILLINOIS DEPARTMENT OF TRANSPORTATION	RAMP B CROSS SECTIONS			F.A.I. RTE.	SECTION	COUNTY	TOTAL SHEETS	SHEET NO.
D160C31-SHT-XSSHT05.dgn		DRAWN - TRK	REVISED -		55	(99-1&2)AC-3	WILL	524	491			
	PLOT SCALE = 1:10	CHECKED - DLT	REVISED -					CONTRACT NO. 60C31				
	PLOT DATE = 12/11/2009	DATE = 12/18/09	REVISED -		SCALE: 1"=10'H; 1"=5'V SHEET NO. 33 OF 36 SHEETS STA. 3027+00.00 TO STA. 3029+00.00			FED. ROAD DIST. NO. 1 ILLINOIS FED. AID PROJECT				

FINAL

FINAL	SURVEYED	BY	DATE
SURVEY	PLOTTED		
NOTE BOOK	DATE		
NO.	AREAS	CHECKED	


ORIGINAL	SURVEYED	BY	DATE
SURVEY	PLOTTED		
NOTE BOOK	DATE		
NO.	AREAS	CHECKED	

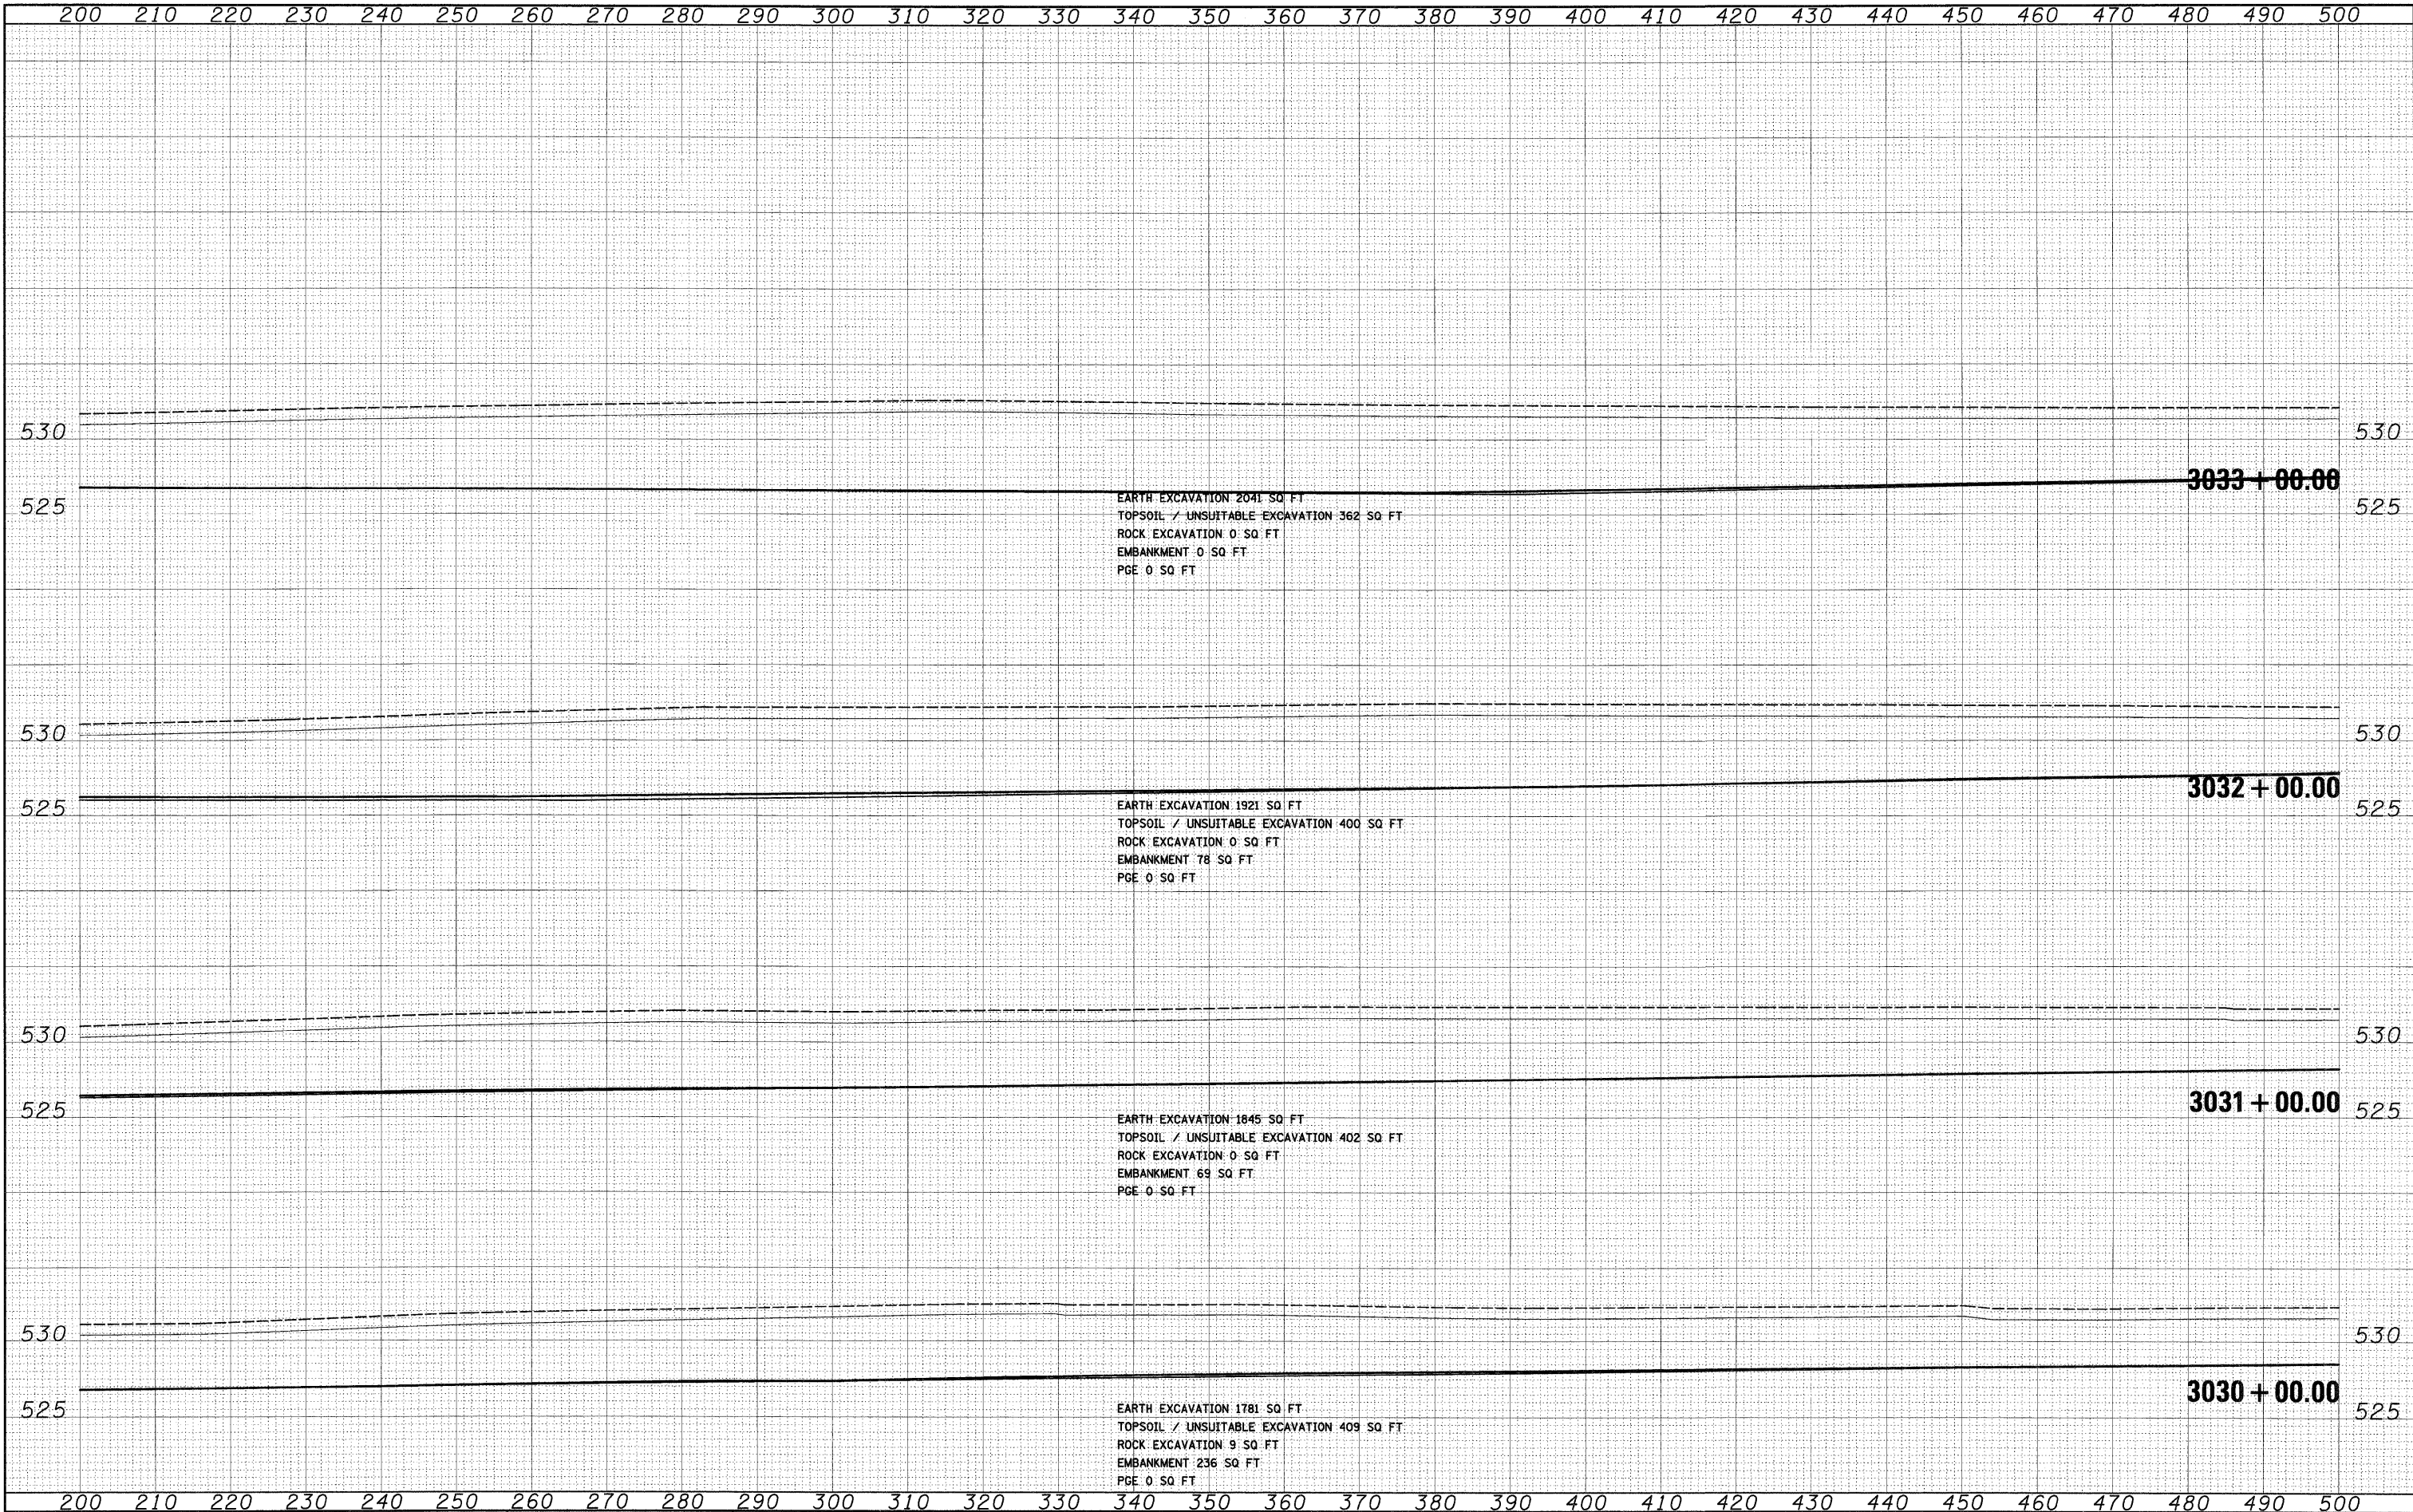

FILE NAME = D:\60C31-SHT-XSSH105.dgn	USER NAME = TK\uegnl	DESIGNED - TRK	REVISED -	STATE OF ILLINOIS DEPARTMENT OF TRANSPORTATION	RAMP B CROSS SECTIONS				F.A.T. RTE.	SECTION	COUNTY	TOTAL SHEETS	SHEET NO.
		DRAWN - TRK	REVISED -						55	(99-1&2)AC-3	WILL	524	492
	PLOT SCALE = 1:10	CHECKED - DLT	REVISED -						CONTRACT NO. 60C31				
	PLOT DATE = 12/11/2009	DATE - 12/18/09	REVISED -		SCALE: 1"=10'H; 1"=5'V SHEET NO. 34 OF 36 SHEETS STA. 3030+00.00 TO STA. 3033+00.00				FED. ROAD DIST. NO. 1 ILLINOIS FED. AID PROJECT				

FINAL	SURVEYED	BY	DATE
SURVEY	PLOTTED		
NOTE BOOK	DATE		
NO.	AREAS CHECKED		

ORIGINAL	SURVEYED	BY	DATE
SURVEY	PLOTTED		
NOTE BOOK	DATE		
NO.	AREAS CHECKED		

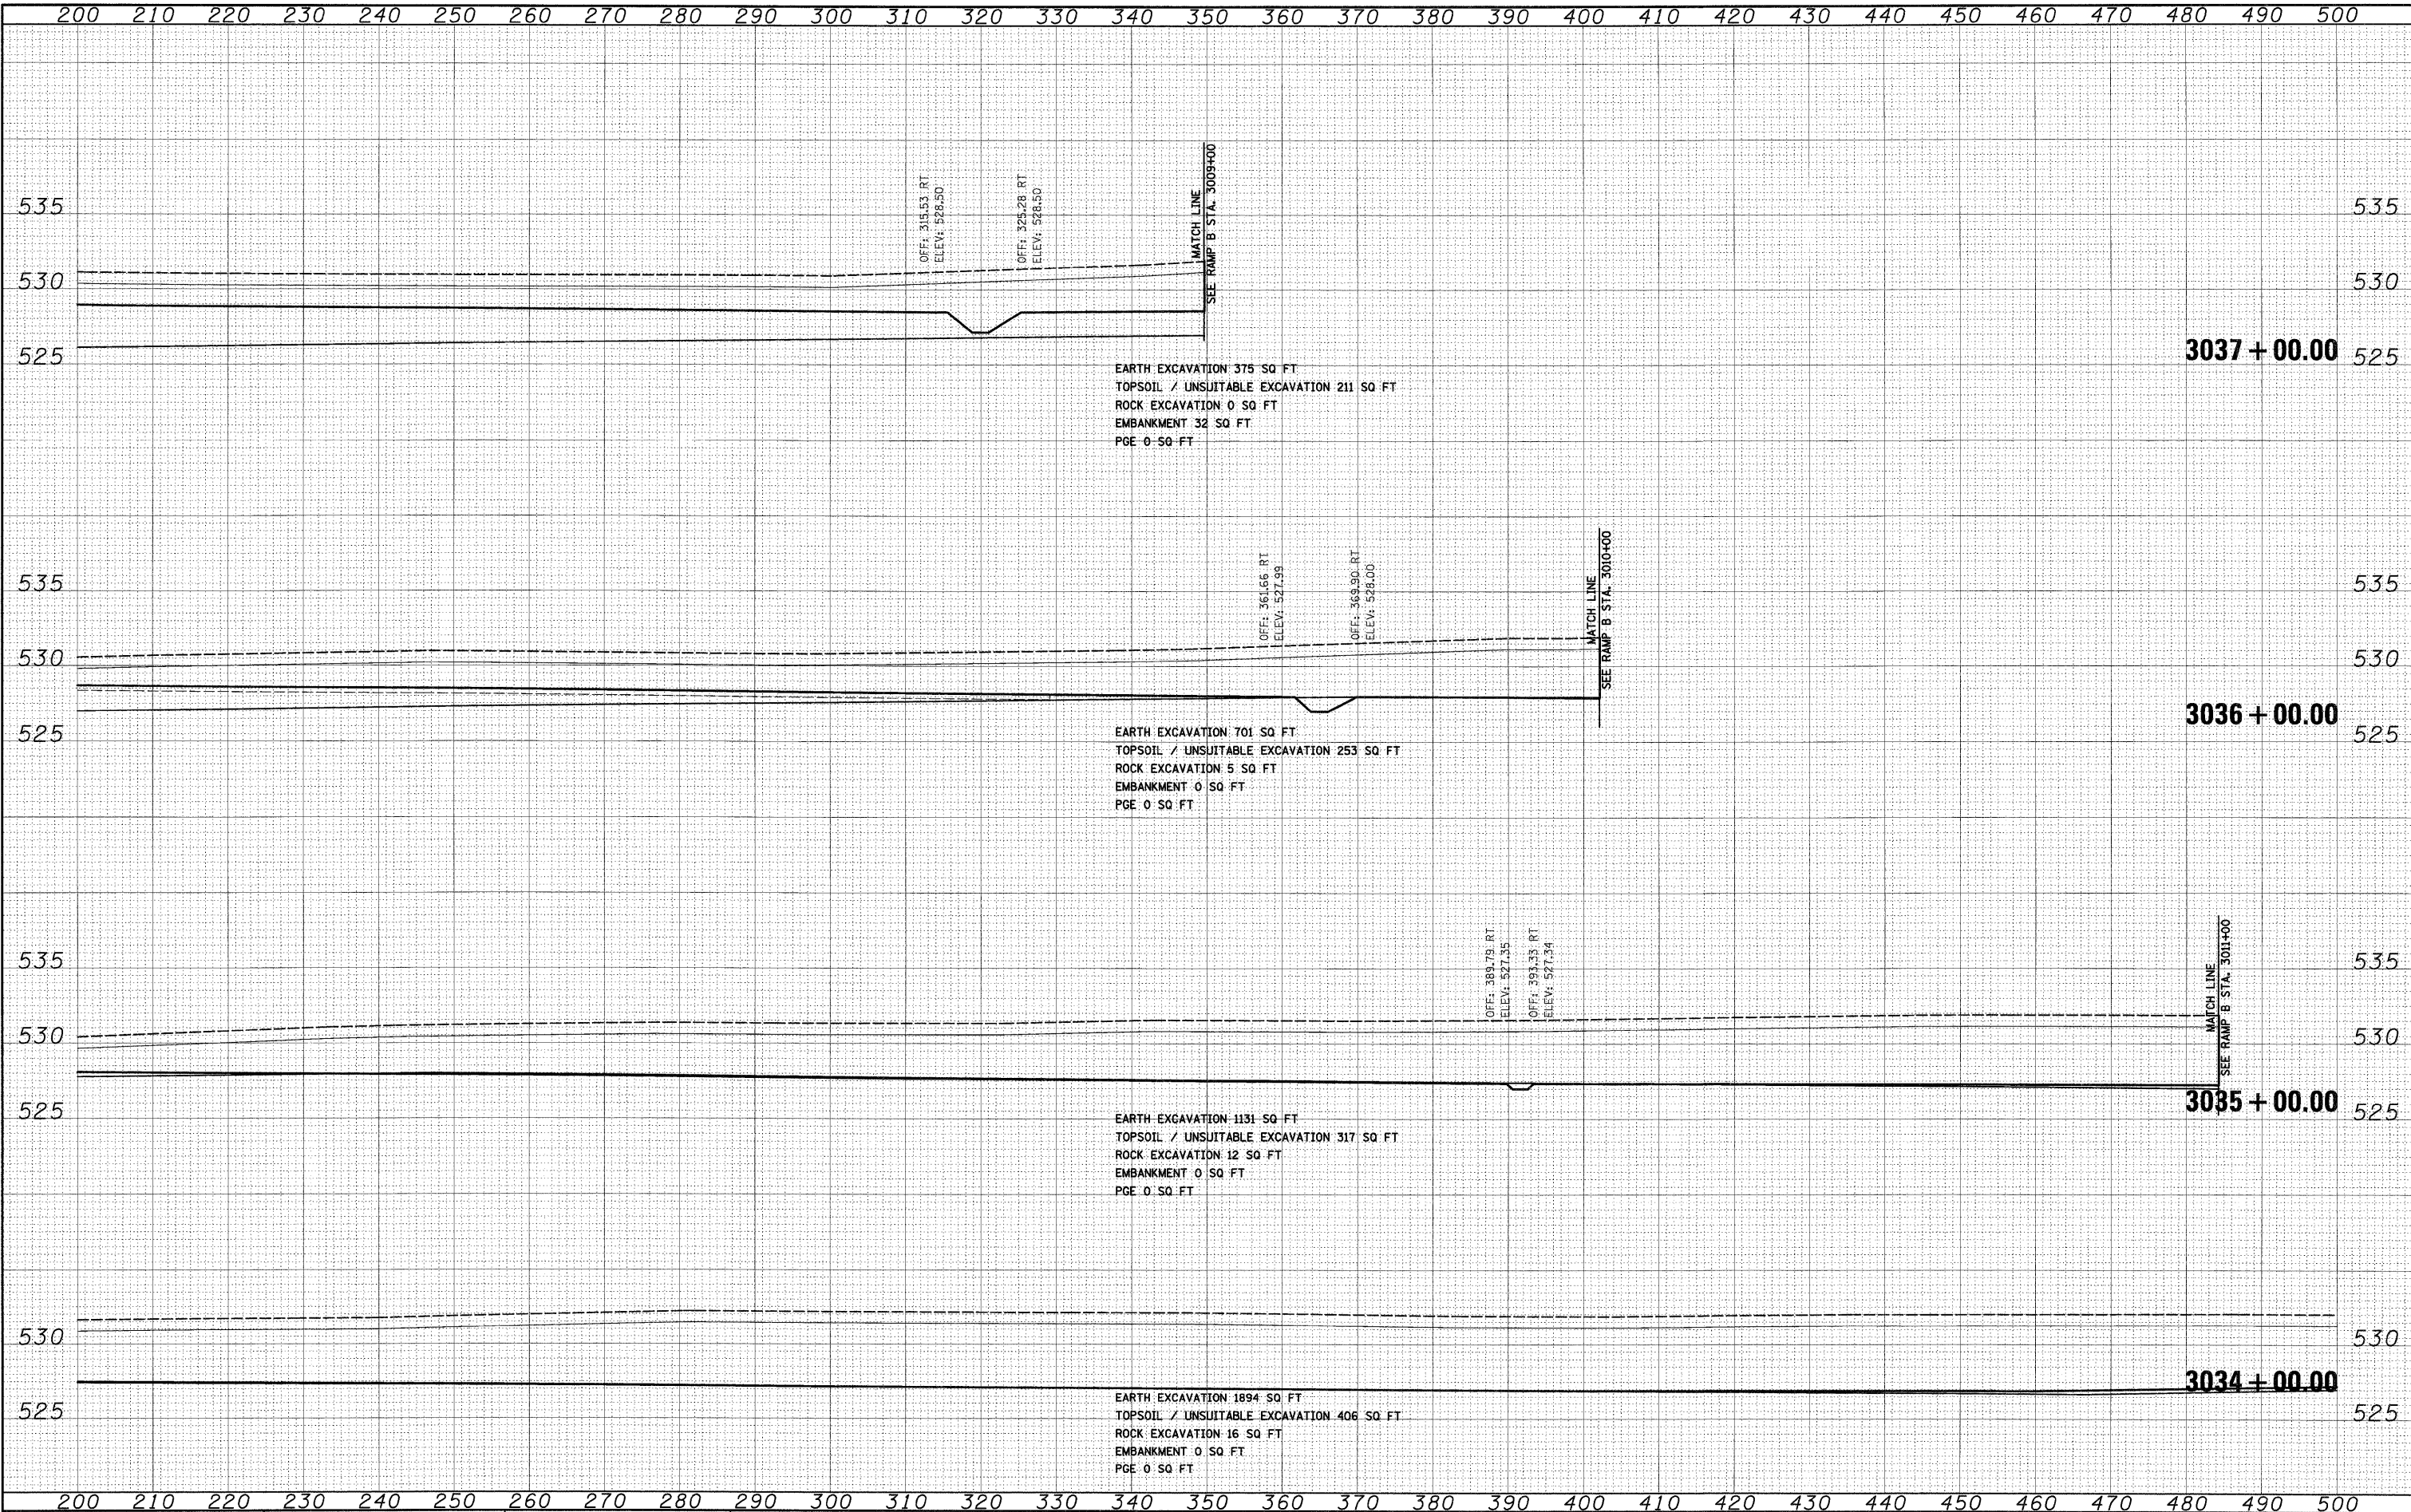


FILE NAME =	USER NAME = TKLuegel	DESIGNED - TRK	REVISED -	STATE OF ILLINOIS DEPARTMENT OF TRANSPORTATION	RAMP B CROSS SECTIONS				F.A.I	SECTION	COUNTY	TOTAL	SHEET
D162C31-SHT-XSSH125.dgn		DRAWN - TRK	REVISED -						55	(99-1&2)AC-3	WILL	524	493
	PLOT SCALE = 1:10	CHECKED - DLT	REVISED -						CONTRACT NO. 60C31				
	PLOT DATE = 12/11/2009	DATE - 12/18/09	REVISED -						SCALE:1"=10'H;1"=5'V SHEET NO. 35 OF 36 SHEETS STA. 3034+00.00 TO STA. 3037+00.00				
FED. ROAD DIST. NO. 1 ILLINOIS FED. AID PROJECT													

FINAL	SURVEYED	BY	DATE
SURVEY	PLOTTED		
NOTE BOOK	DATE		
NO.	AREAS		
	CHECKED		


ORIGINAL	SURVEYED	BY	DATE
SURVEY	PLOTTED		
NOTE BOOK	DATE		
NO.	AREAS		
	CHECKED		

McDonough Associates Inc.
Engineers Architects
150 East Randolph Street, Chicago, Illinois 60601

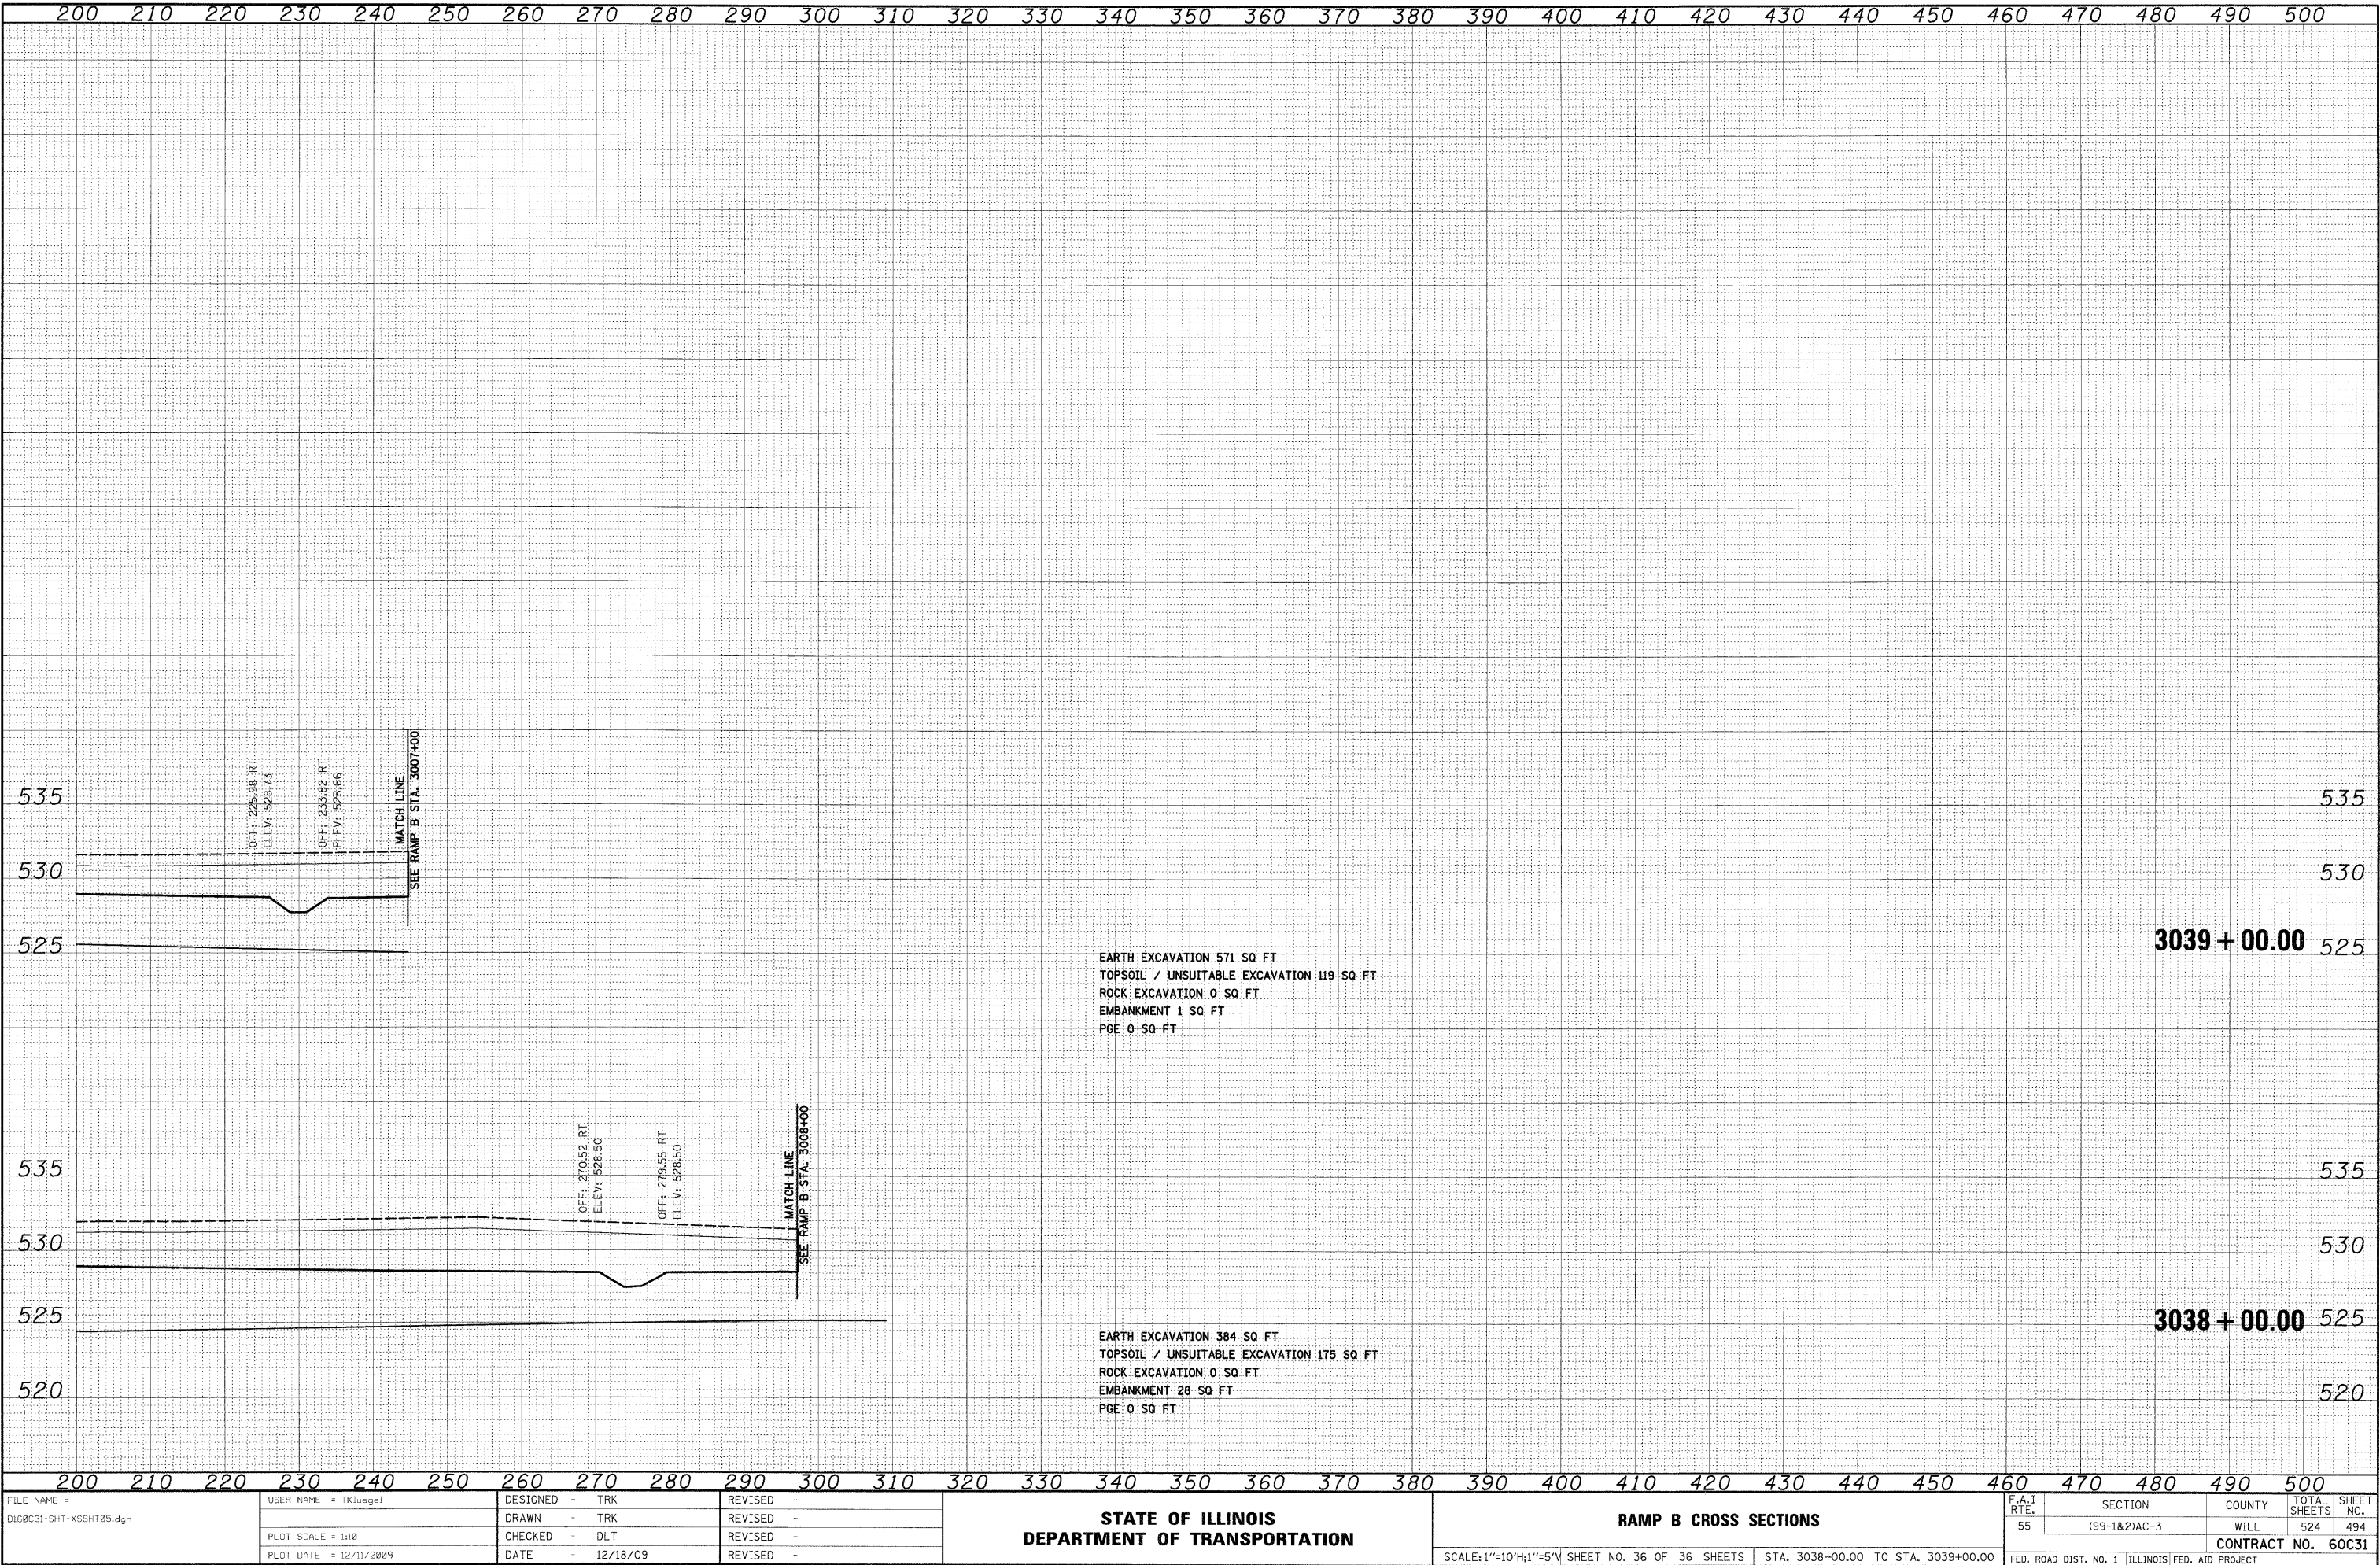

FINAL	DATE
SURVEYED	BY
PLOTTED	DATE
NOTE BOOK	AREAS
NO.	CHECKED


ORIGINAL	DATE
SURVEYED	BY
PLOTTED	DATE
NOTE BOOK	AREAS
NO.	CHECKED

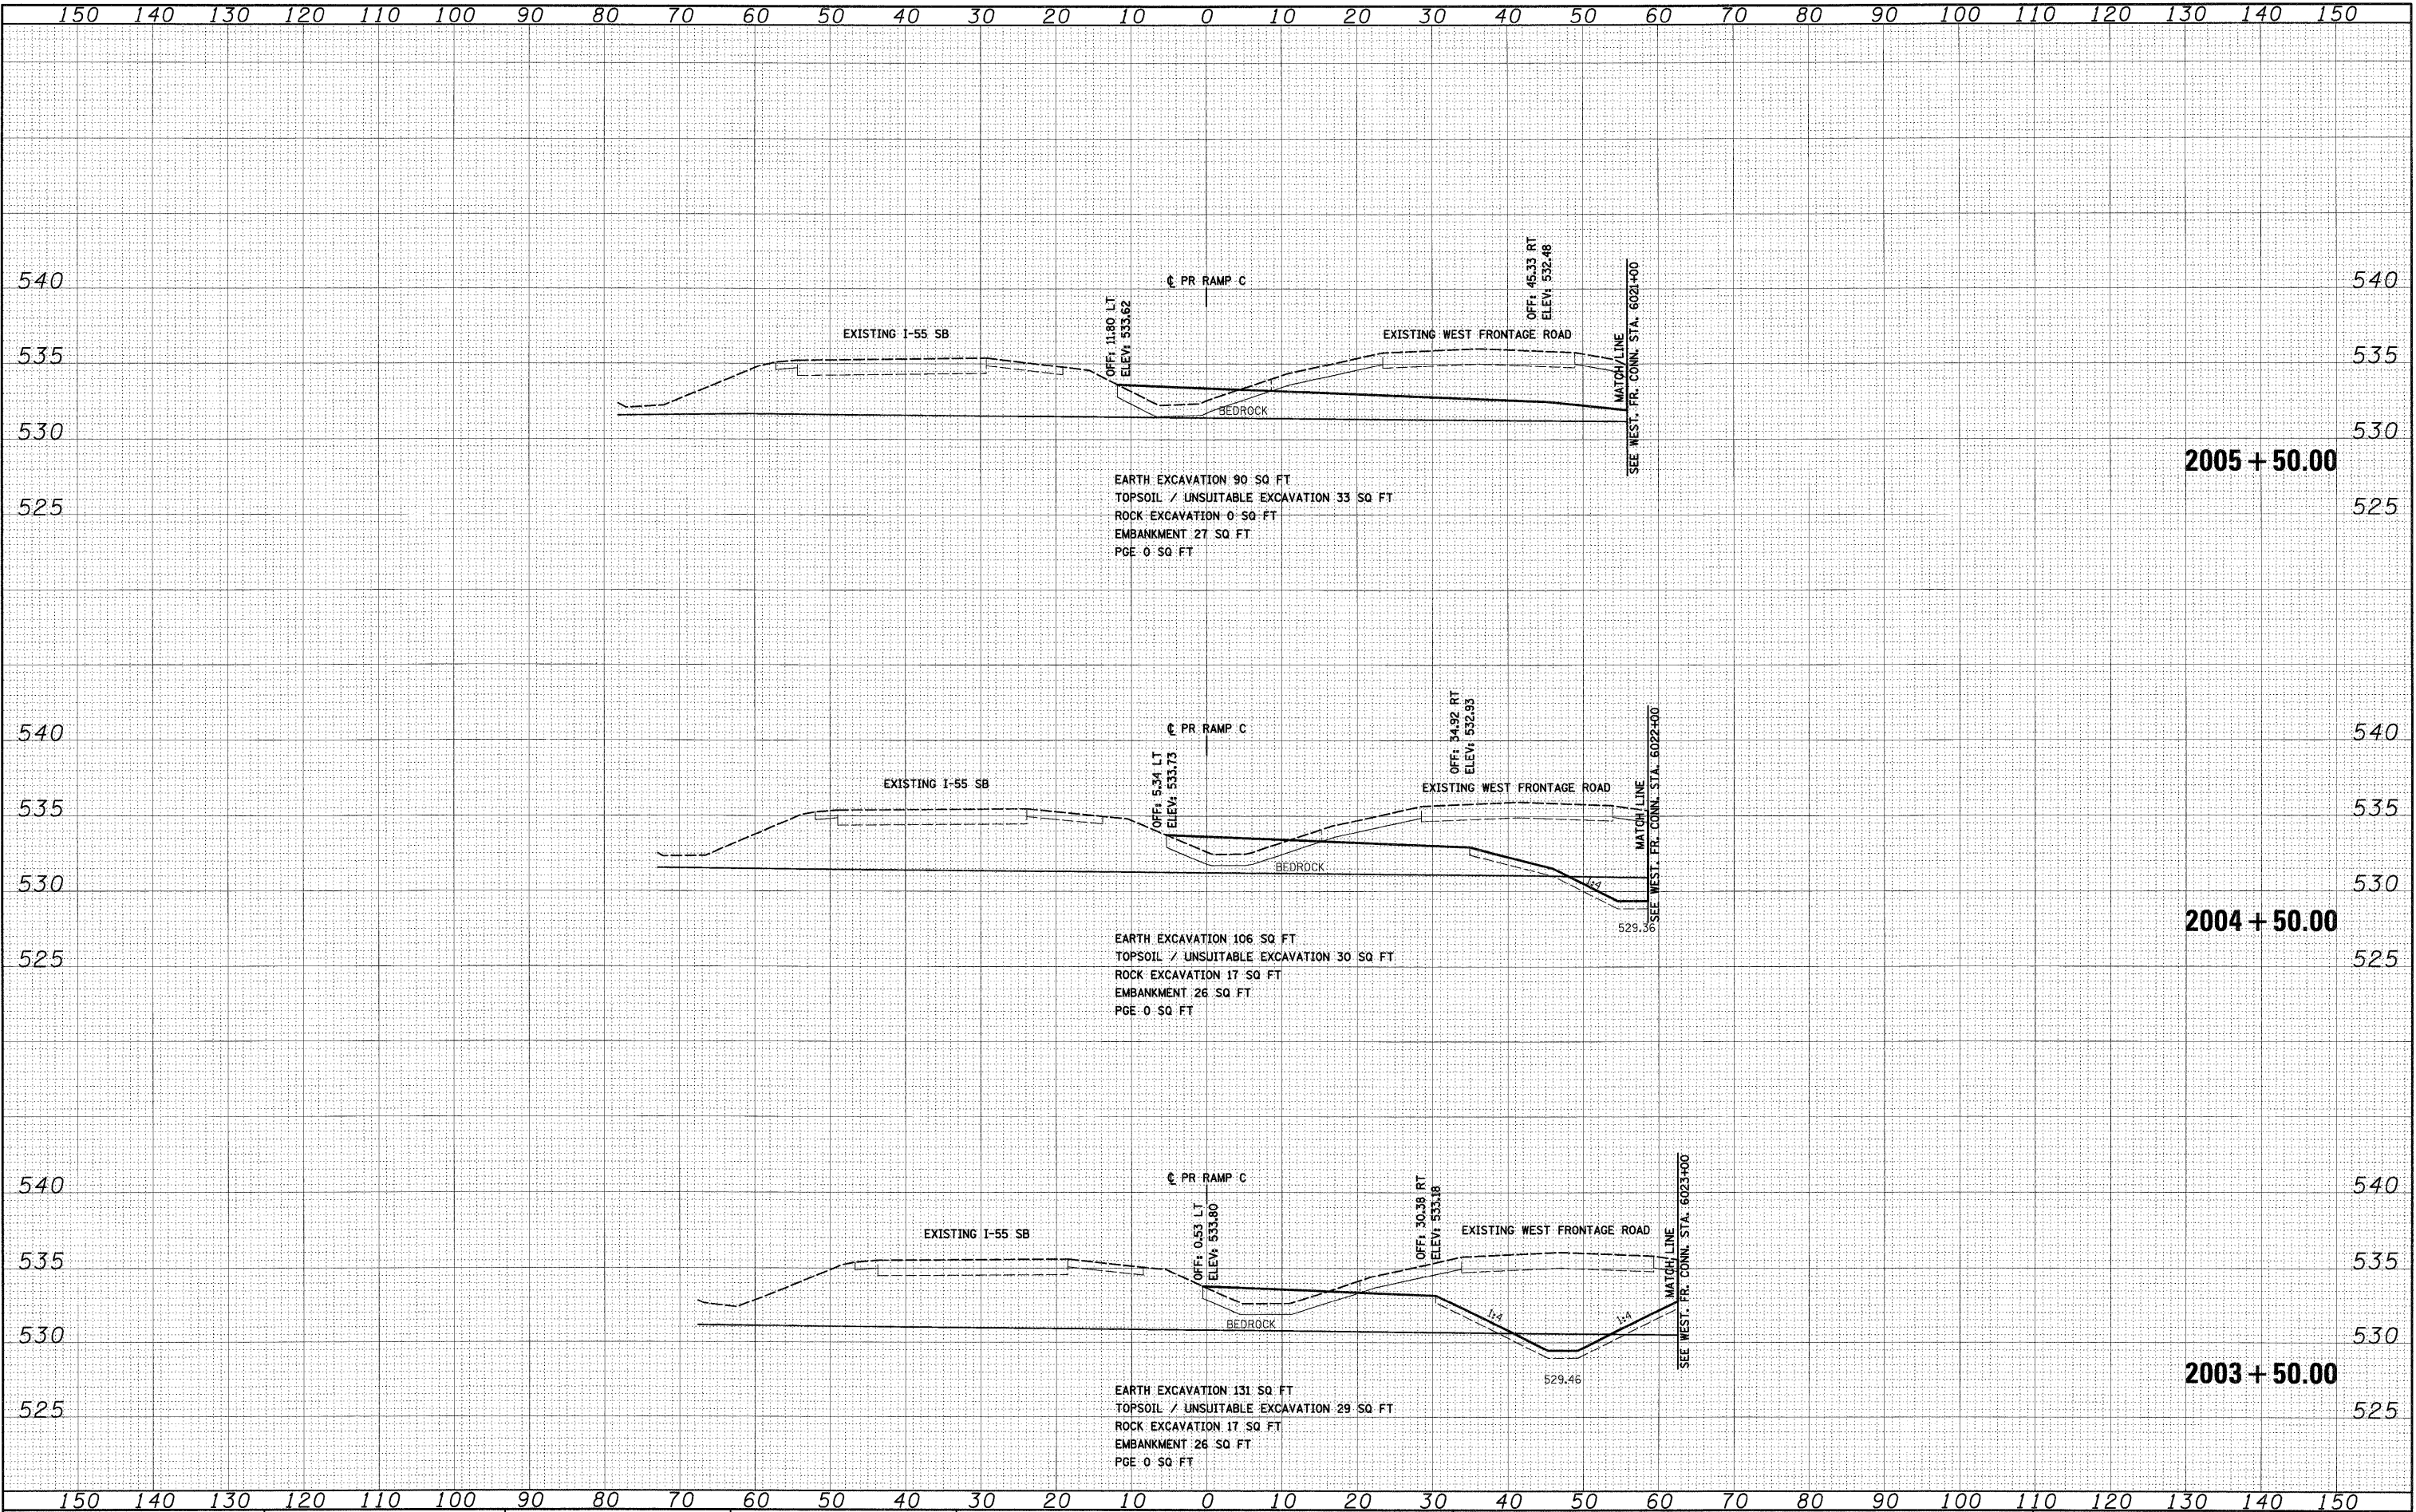

FILE NAME = D:\62C31-SHT-XSSH06.dgn	USER NAME = TKluergel	DESIGNED - TRK	REVISED -	STATE OF ILLINOIS DEPARTMENT OF TRANSPORTATION		RAMP C CROSS SECTIONS		F.A.T. RTE.	SECTION	COUNTY	TOTAL SHEETS	SHEET NO.
		DRAWN - TRK	REVISED -					55	(99-1&2)AC-3	WILL	524	495
		CHECKED - DLT	REVISED -					CONTRACT NO. 60C31				
		DATE - 12/18/09	REVISED -					FED. ROAD DIST. NO. 1 ILLINOIS FED. AID PROJECT				
PLOT SCALE = 1:100				SCALE: 1"=10'H 1"=5' V		SHEET NO. 1 OF 21 SHEETS		STA. 2003+50.00 TO STA. 2005+50.00				

FINAL	SURVEYED	BY	DATE
SURVEY	PLOTTED		
NOTE BOOK	DATE		
NO.	AREAS CHECKED		

ORIGINAL	SURVEYED	BY	DATE
SURVEY	PLOTTED		
NOTE BOOK	DATE		
NO.	AREAS CHECKED		

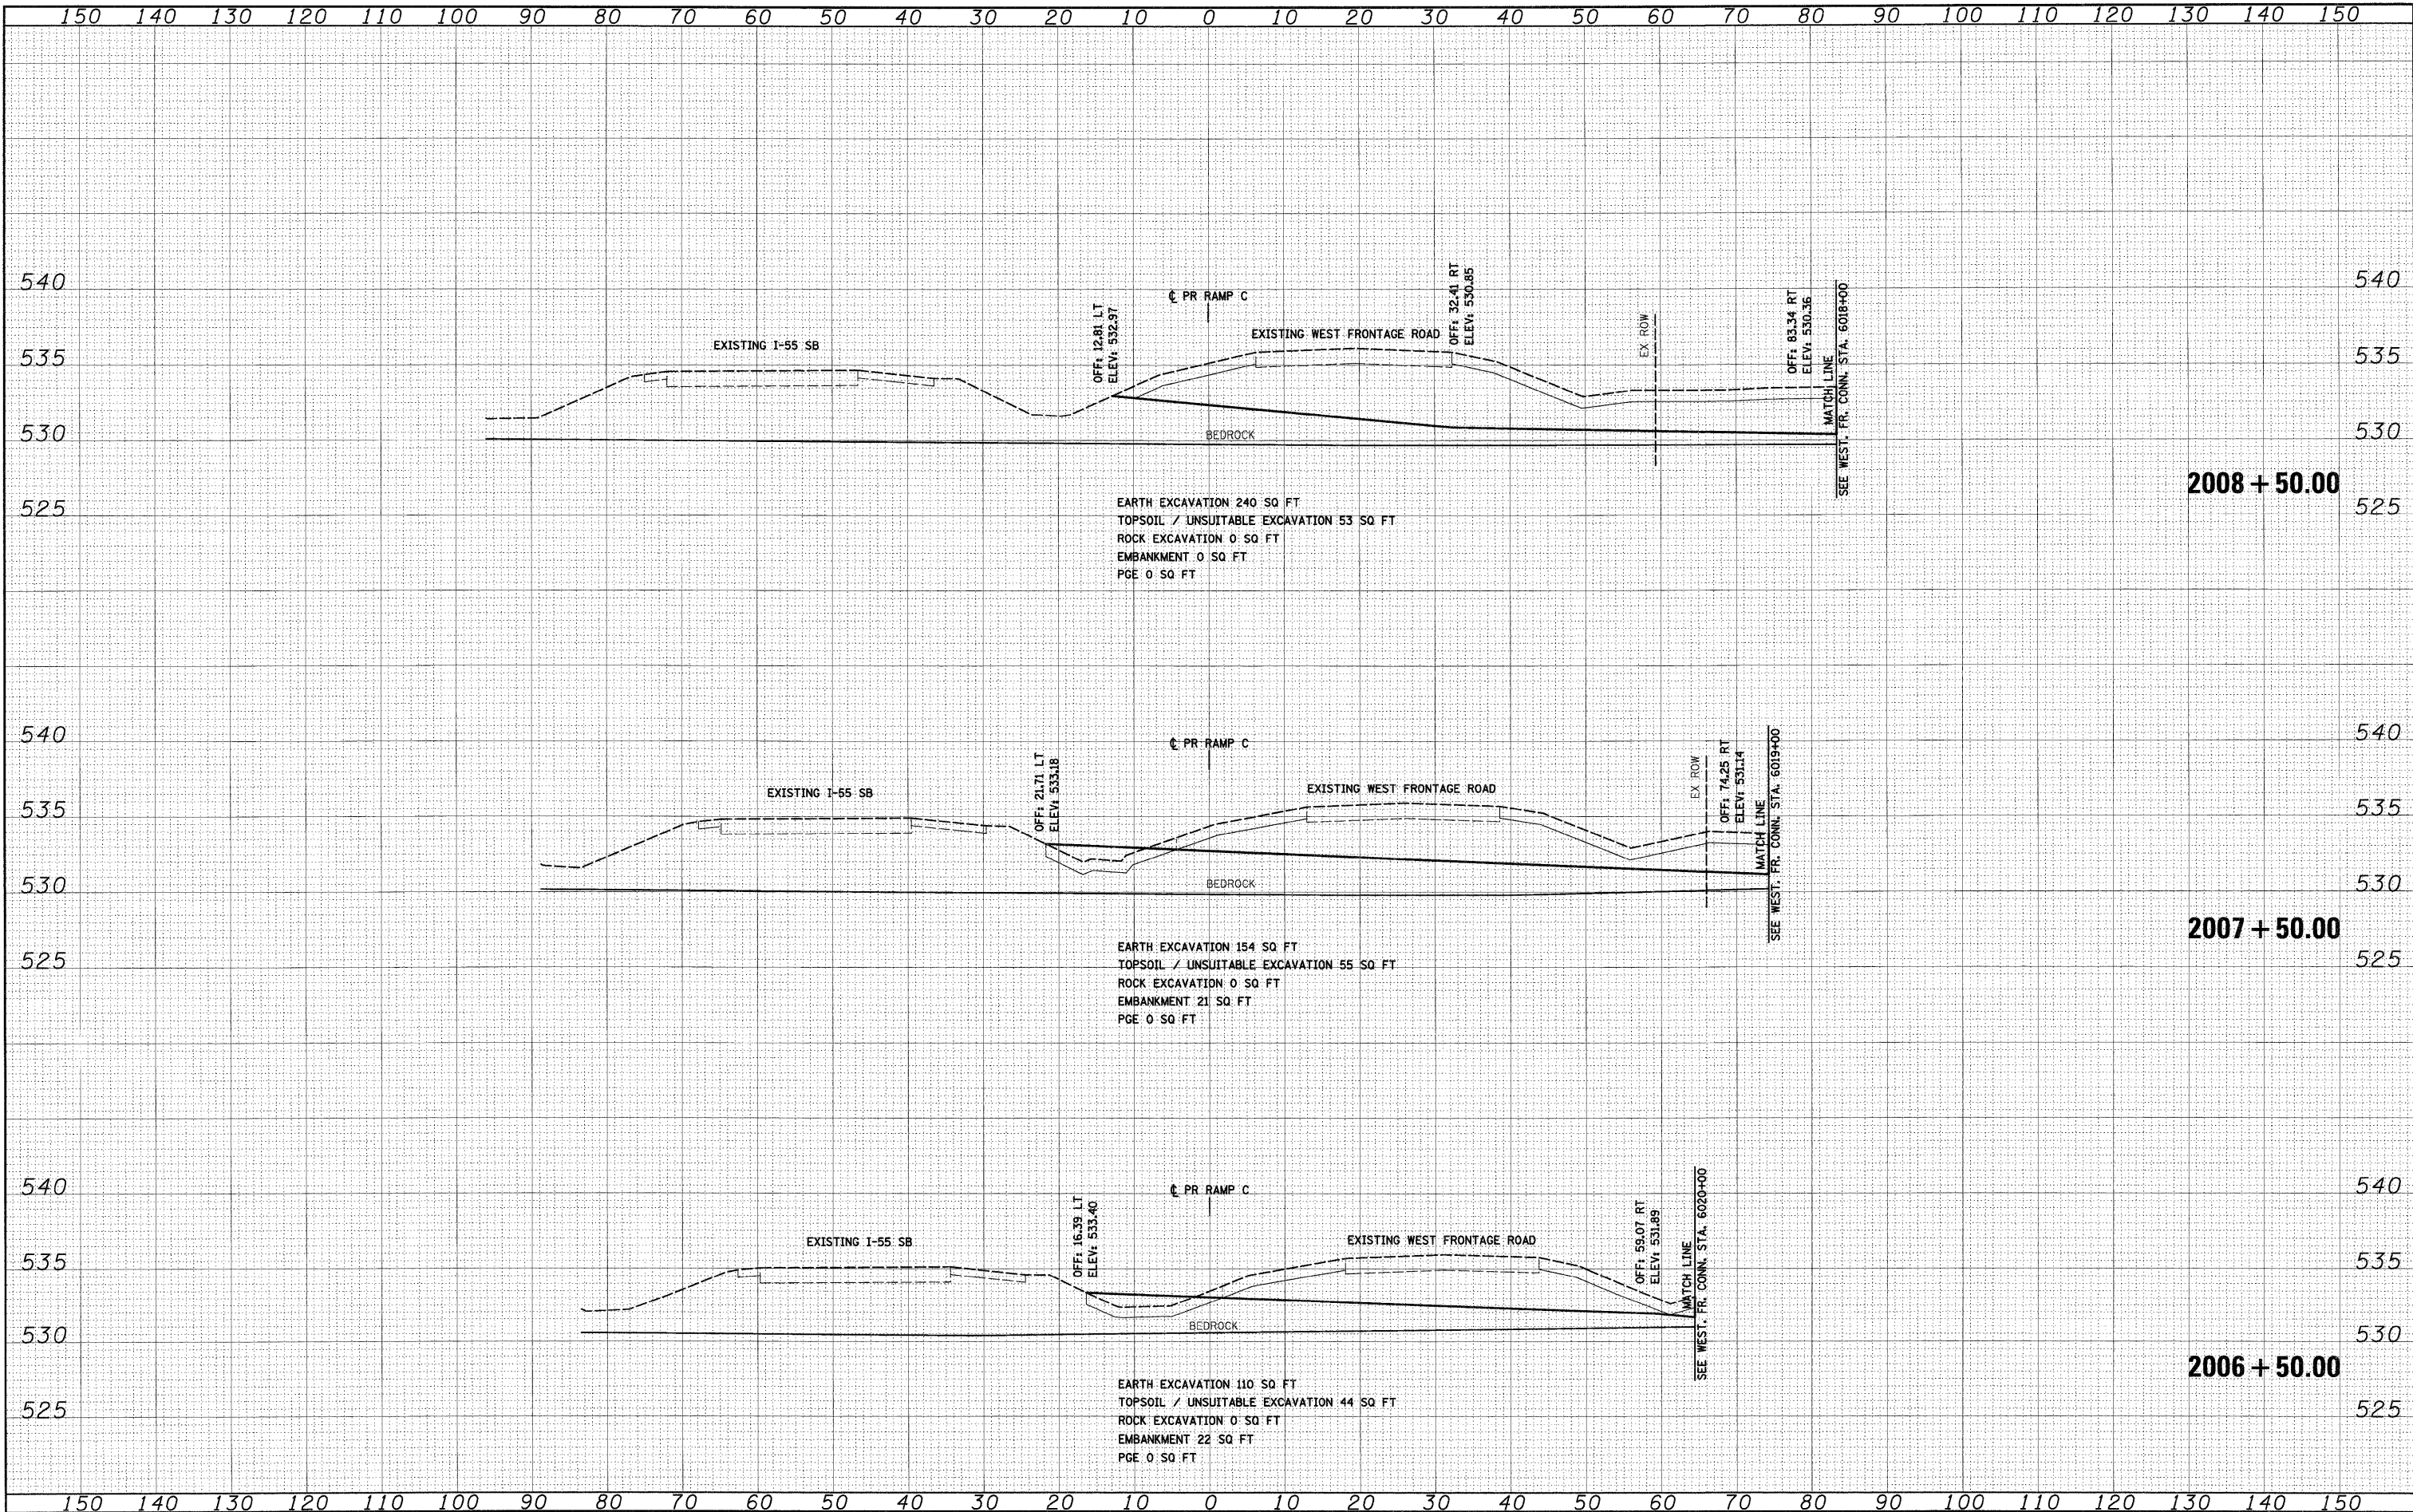


FILE NAME = D:\60C31-SHT-XSSH106.dgn	USER NAME = TKluagej	DESIGNED - TRK	REVISED -	STATE OF ILLINOIS DEPARTMENT OF TRANSPORTATION	RAMP C CROSS SECTIONS	SCALE: 1"=10'H; 1"=5'V SHEET NO. 2 OF 21 SHEETS STA. 2006+50.00 TO STA. 2008+50.00	F.A.T. RTE.	SECTION	COUNTY	TOTAL SHEETS	SHEET NO.
		DRAWN - TRK	REVISED -				55	(99-1&2)AC-3	WILL	524	496
		CHECKED - DLT	REVISED -				CONTRACT NO. 60C31				
		DATE - 12/18/09	REVISED -				FED. ROAD DIST. NO. 1 ILLINOIS FED. AID PROJECT				

FINAL

FINAL	SURVEYED	BY	DATE
SURVEY	PLOTTED		
NOTE BOOK	REVISIONS		
NO.	AREAS CHECKED		


ORIGINAL	SURVEYED	BY	DATE
SURVEY	PLOTTED		
NOTE BOOK	REVISIONS		
NO.	AREAS CHECKED		

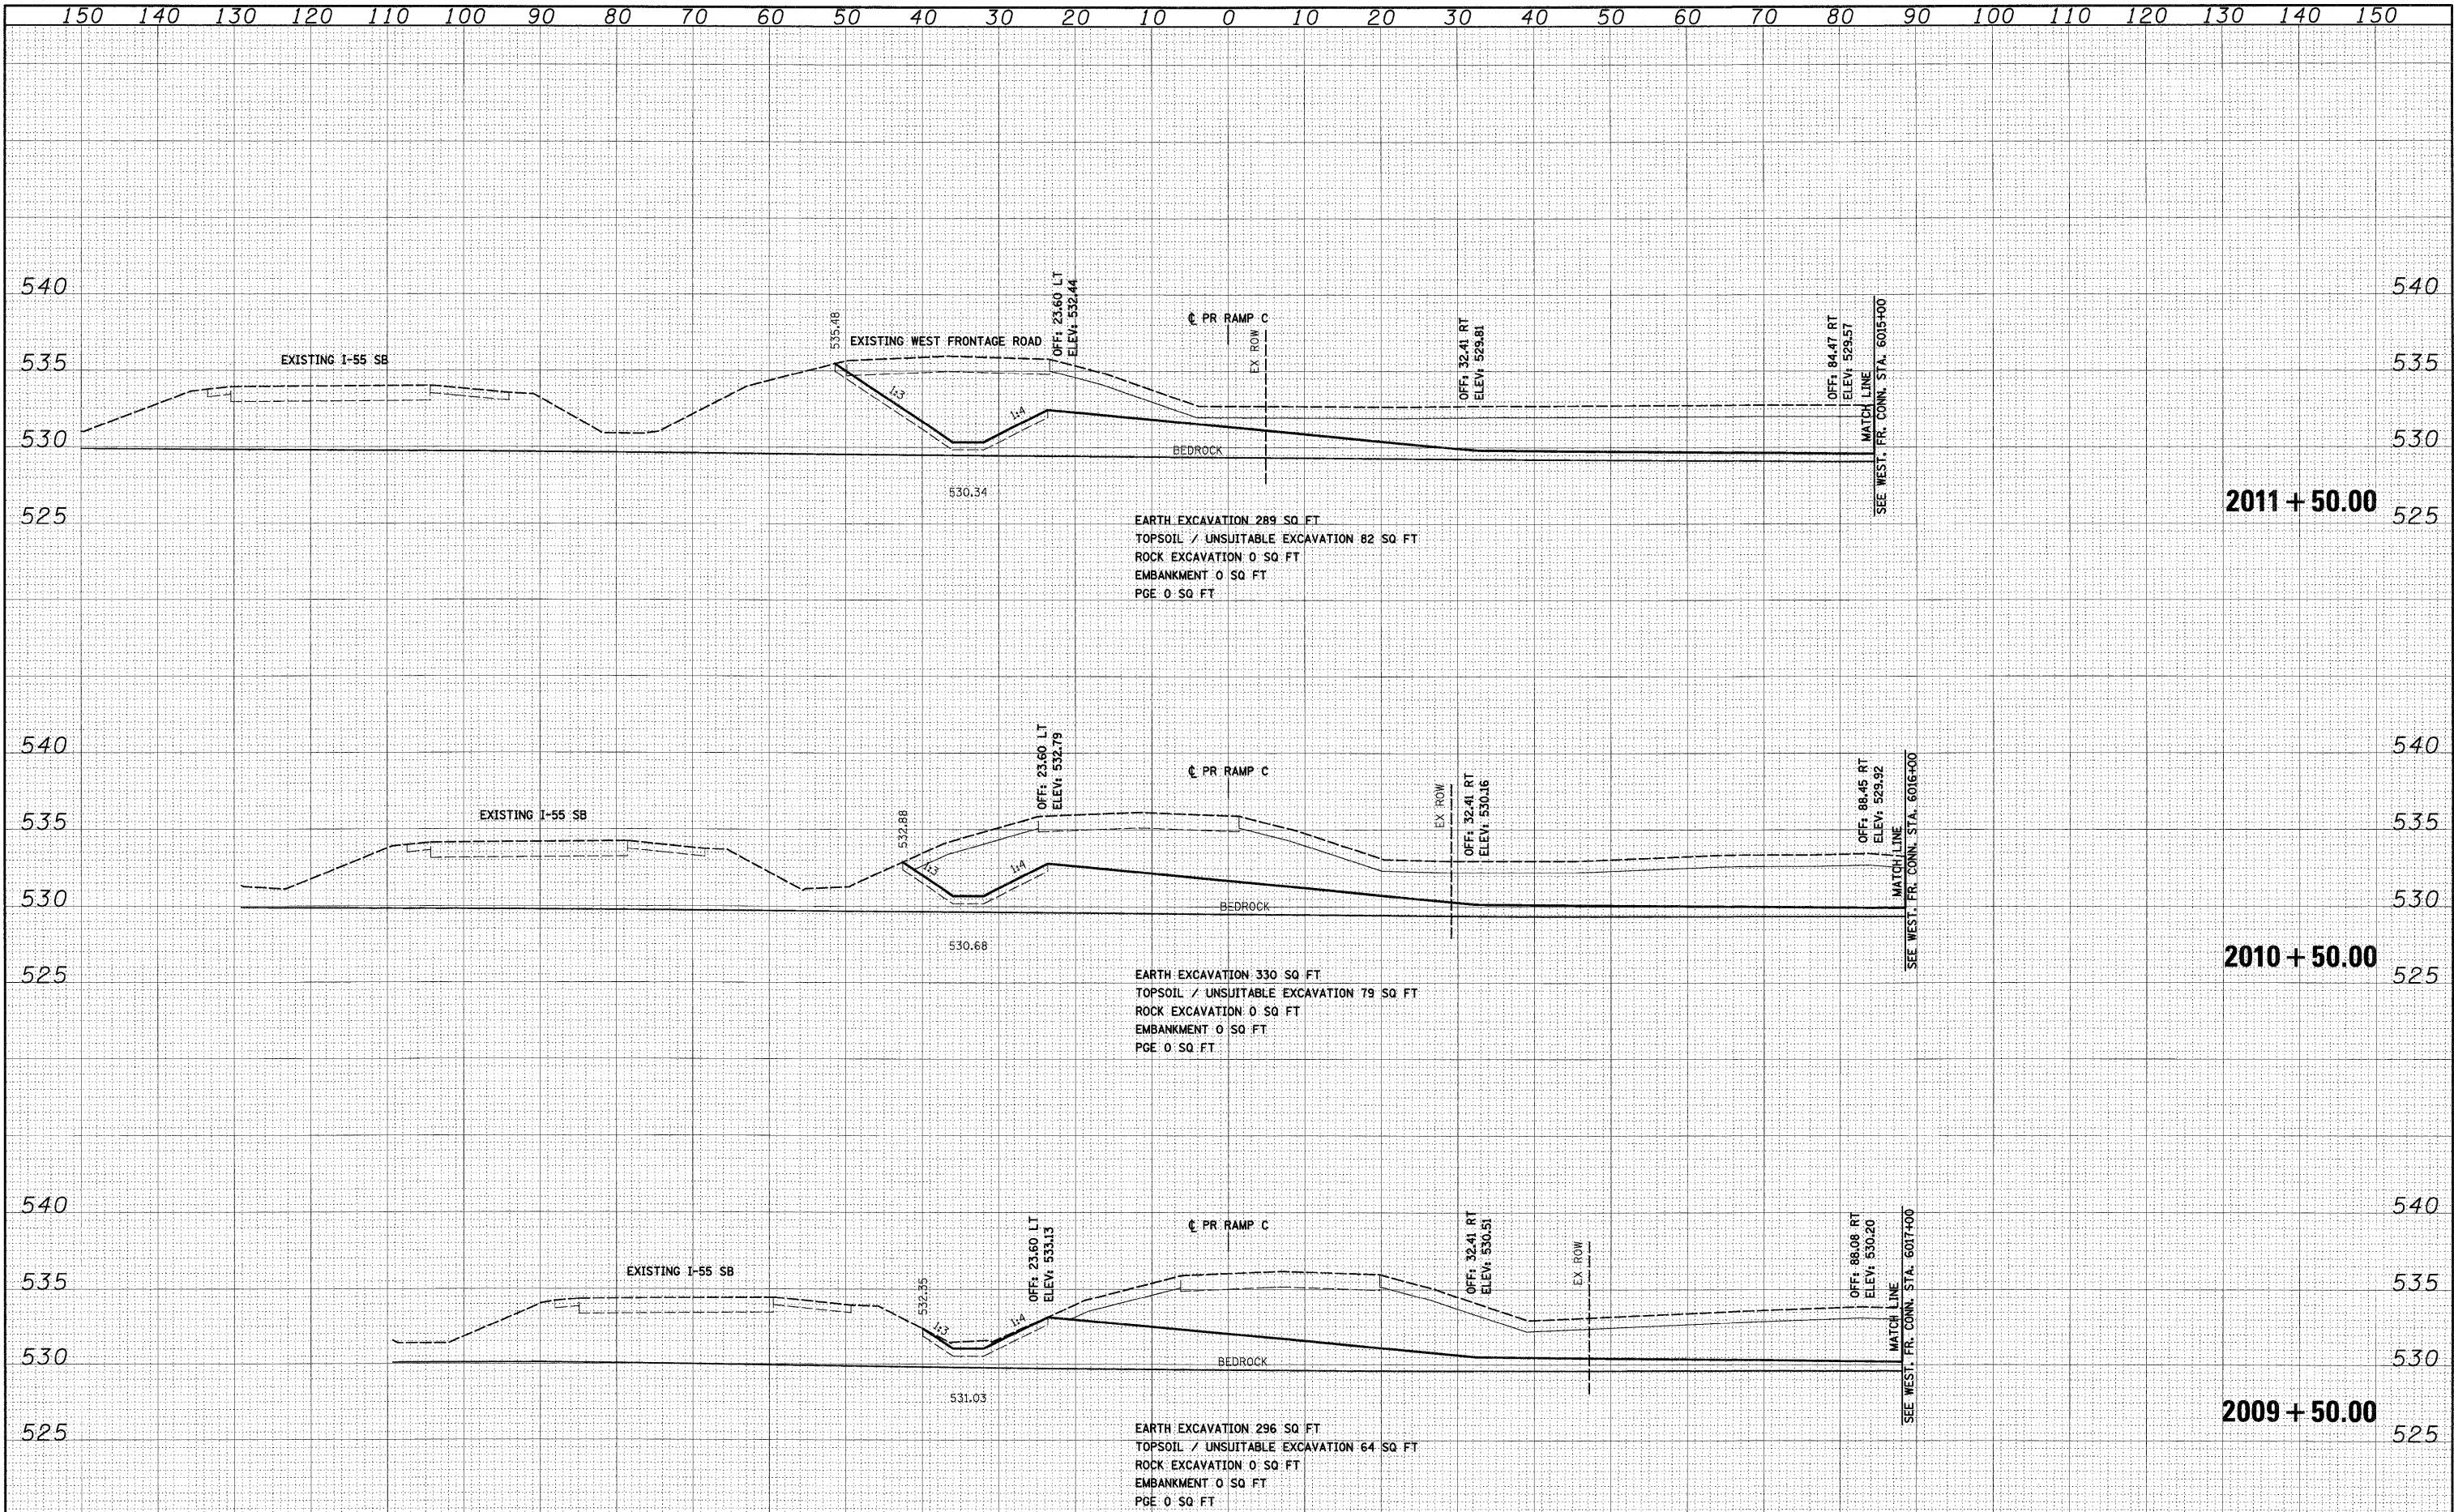

FILE NAME = D:\62031-SHT-XSSH106.dgn	USER NAME = TKluegel	DESIGNED - TRK	REVISED -	STATE OF ILLINOIS DEPARTMENT OF TRANSPORTATION		RAMP C CROSS SECTIONS		F.A.T. RTE. 55	SECTION (99-1&2)AC-3	COUNTY WILL	TOTAL SHEETS 524	SHEET NO. 497
	PLOT SCALE = 1:10	DRAWN - TRK	REVISED -									
	PLOT DATE = 12/14/2009	CHECKED - DLT	REVISED -									
		DATE - 12/18/09	REVISED -									
				SCALE: 1"=10'H; 1"=5' V SHEET NO. 3 OF 21 SHEETS		STA. 2009+50.00 TO STA. 2011+50.00		CONTRACT NO. 60C31				
								FED. ROAD DIST. NO. 1 ILLINOIS FED. AID PROJECT				

FINAL	SURVEYED	BY	DATE
SURVEY	PLOTTED		
NOTE BOOK	DATE		
AREAS	CHECKED		
NO.			

ORIGINAL	SURVEYED	BY	DATE
SURVEY	PLOTTED		
NOTE BOOK	DATE		
AREAS	CHECKED		
NO.			

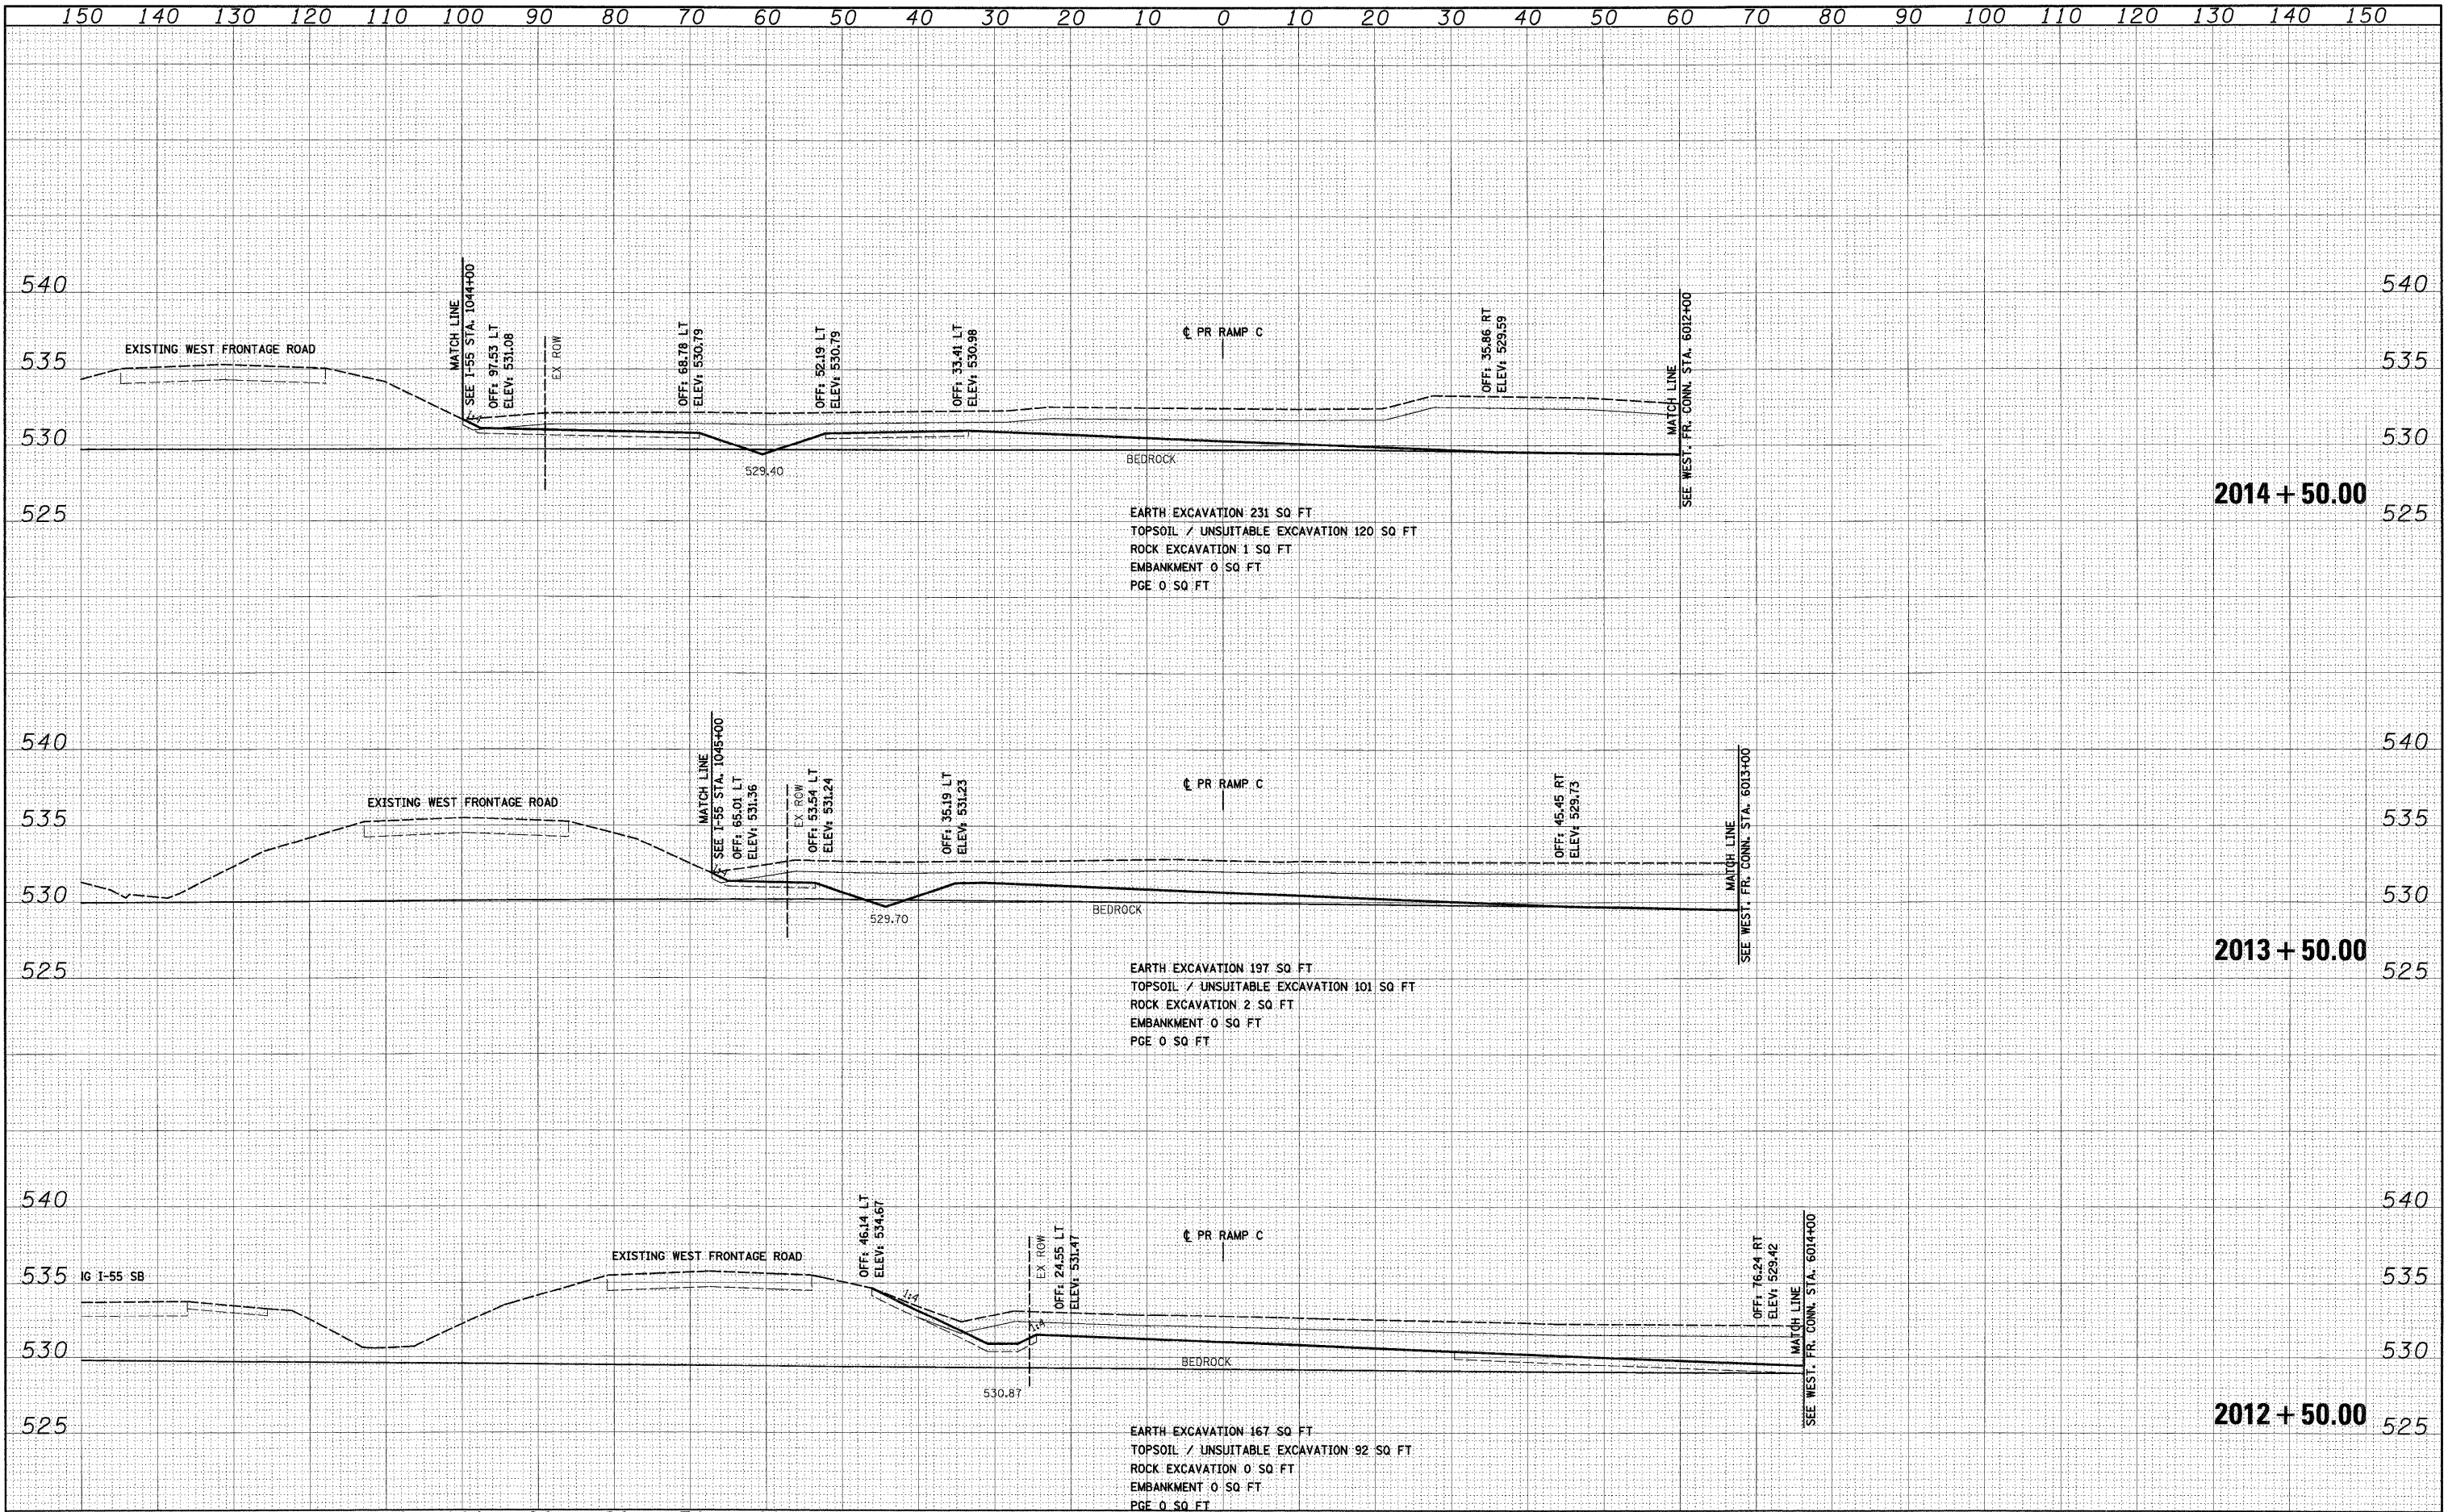


150	140	130	120	110	100	90	80	70	60	50	40	30	20	10	0	10	20	30	40	50	60	70	80	90	100	110	120	130	140	150							
FILE NAME = .			USER NAME = TKluemel			DESIGNED - TRK			REVISED -			STATE OF ILLINOIS DEPARTMENT OF TRANSPORTATION										RAMP C CROSS SECTIONS						F.A.I RTE.	SECTION		COUNTY	TOTAL SHEETS	SHEET NO.				
D:\62C31-SHT-X55H106.dgn						DRAWN - TRK			REVISED -																			55	(99-1&2)AC-3		WILL	524	498				
			PLOT SCALE = 1:10			CHECKED - DLT			REVISED -													SCALE:1"=10'H;1"=5'V SHEET NO. 4 OF 21 SHEETS						STA. 2012+50.00 TO STA. 2014+50.00						CONTRACT NO. 60C31			
			PLOT DATE = 12/14/2009			DATE - 12/18/09			REVISED -																												

FINAL	SURVEYED	BY	DATE
SURVEY	PLOTTED		
NOTE BOOK	DATE		
NO.	AREAS	CHECKED	

ORIGINAL	SURVEYED	BY	DATE
SURVEY	PLOTTED		
NOTE BOOK	DATE		
NO.	AREAS	CHECKED	


McDonough Associates Inc.
Engineers/Architects
100 East Randolph Street, Chicago, Illinois 60601

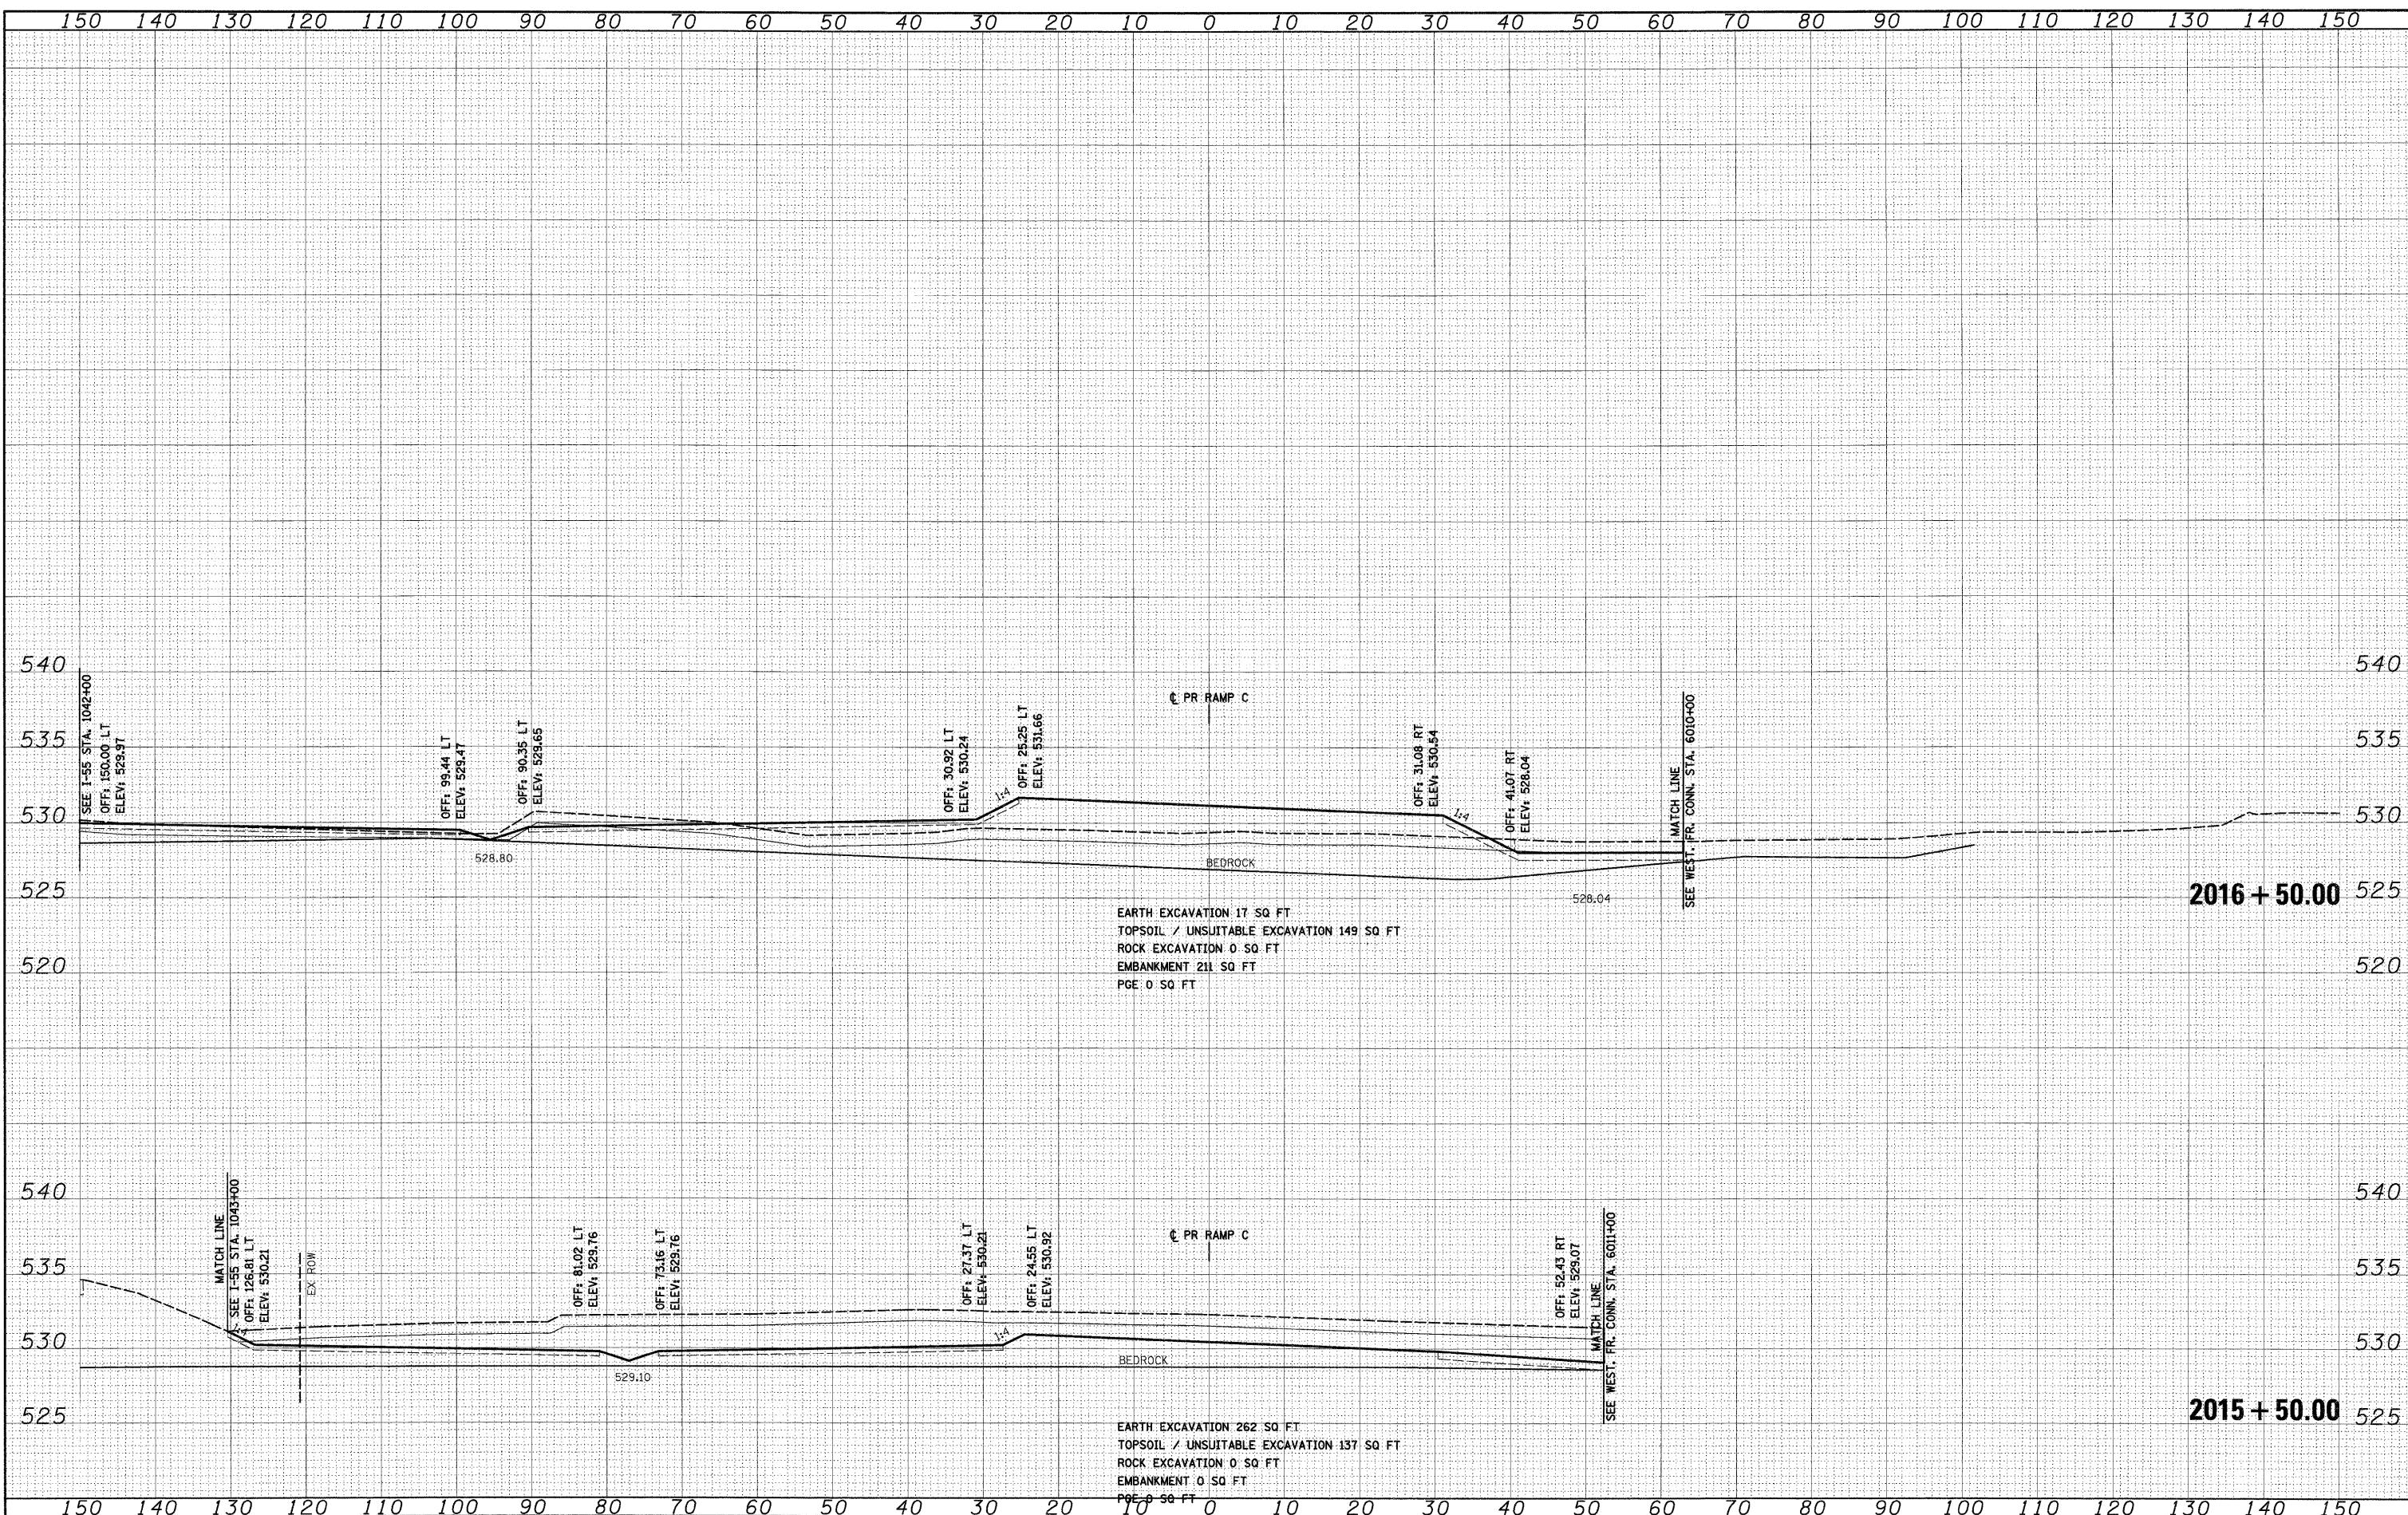

FILE NAME = D:\60C31-SHT-XSSH106.dgn	USER NAME = TKluegl	DESIGNED - TRK	REVISED -	STATE OF ILLINOIS DEPARTMENT OF TRANSPORTATION	RAMP C CROSS SECTIONS	F.A.1 RTE.	SECTION	COUNTY	TOTAL SHEETS	SHEET NO.
	PLOT SCALE = 1:10	DRAWN - TRK	REVISED -			55	(99-1&2)AC-3	WILL	524	499
	PLOT DATE = 12/14/2009	CHECKED - DLT	REVISED -			CONTRACT NO. 60C31				
	DATE = 12/18/09	REVISED -	FED. ROAD DIST. NO. 1 ILLINOIS FED. AID PROJECT							
			SCALE: 1"=10'H; 1"=5'V	SHEET NO. 5 OF 21 SHEETS	STA. 2015+50.00 TO STA. 2016+50.00					

FINAL

ORIGINAL	SURVEYED _____	BY _____	DATE _____
SURVEY	PLOTTED _____		
NOTE BOOK	TEMPLATE _____		
NO.	AREAS _____	CHECKED _____	

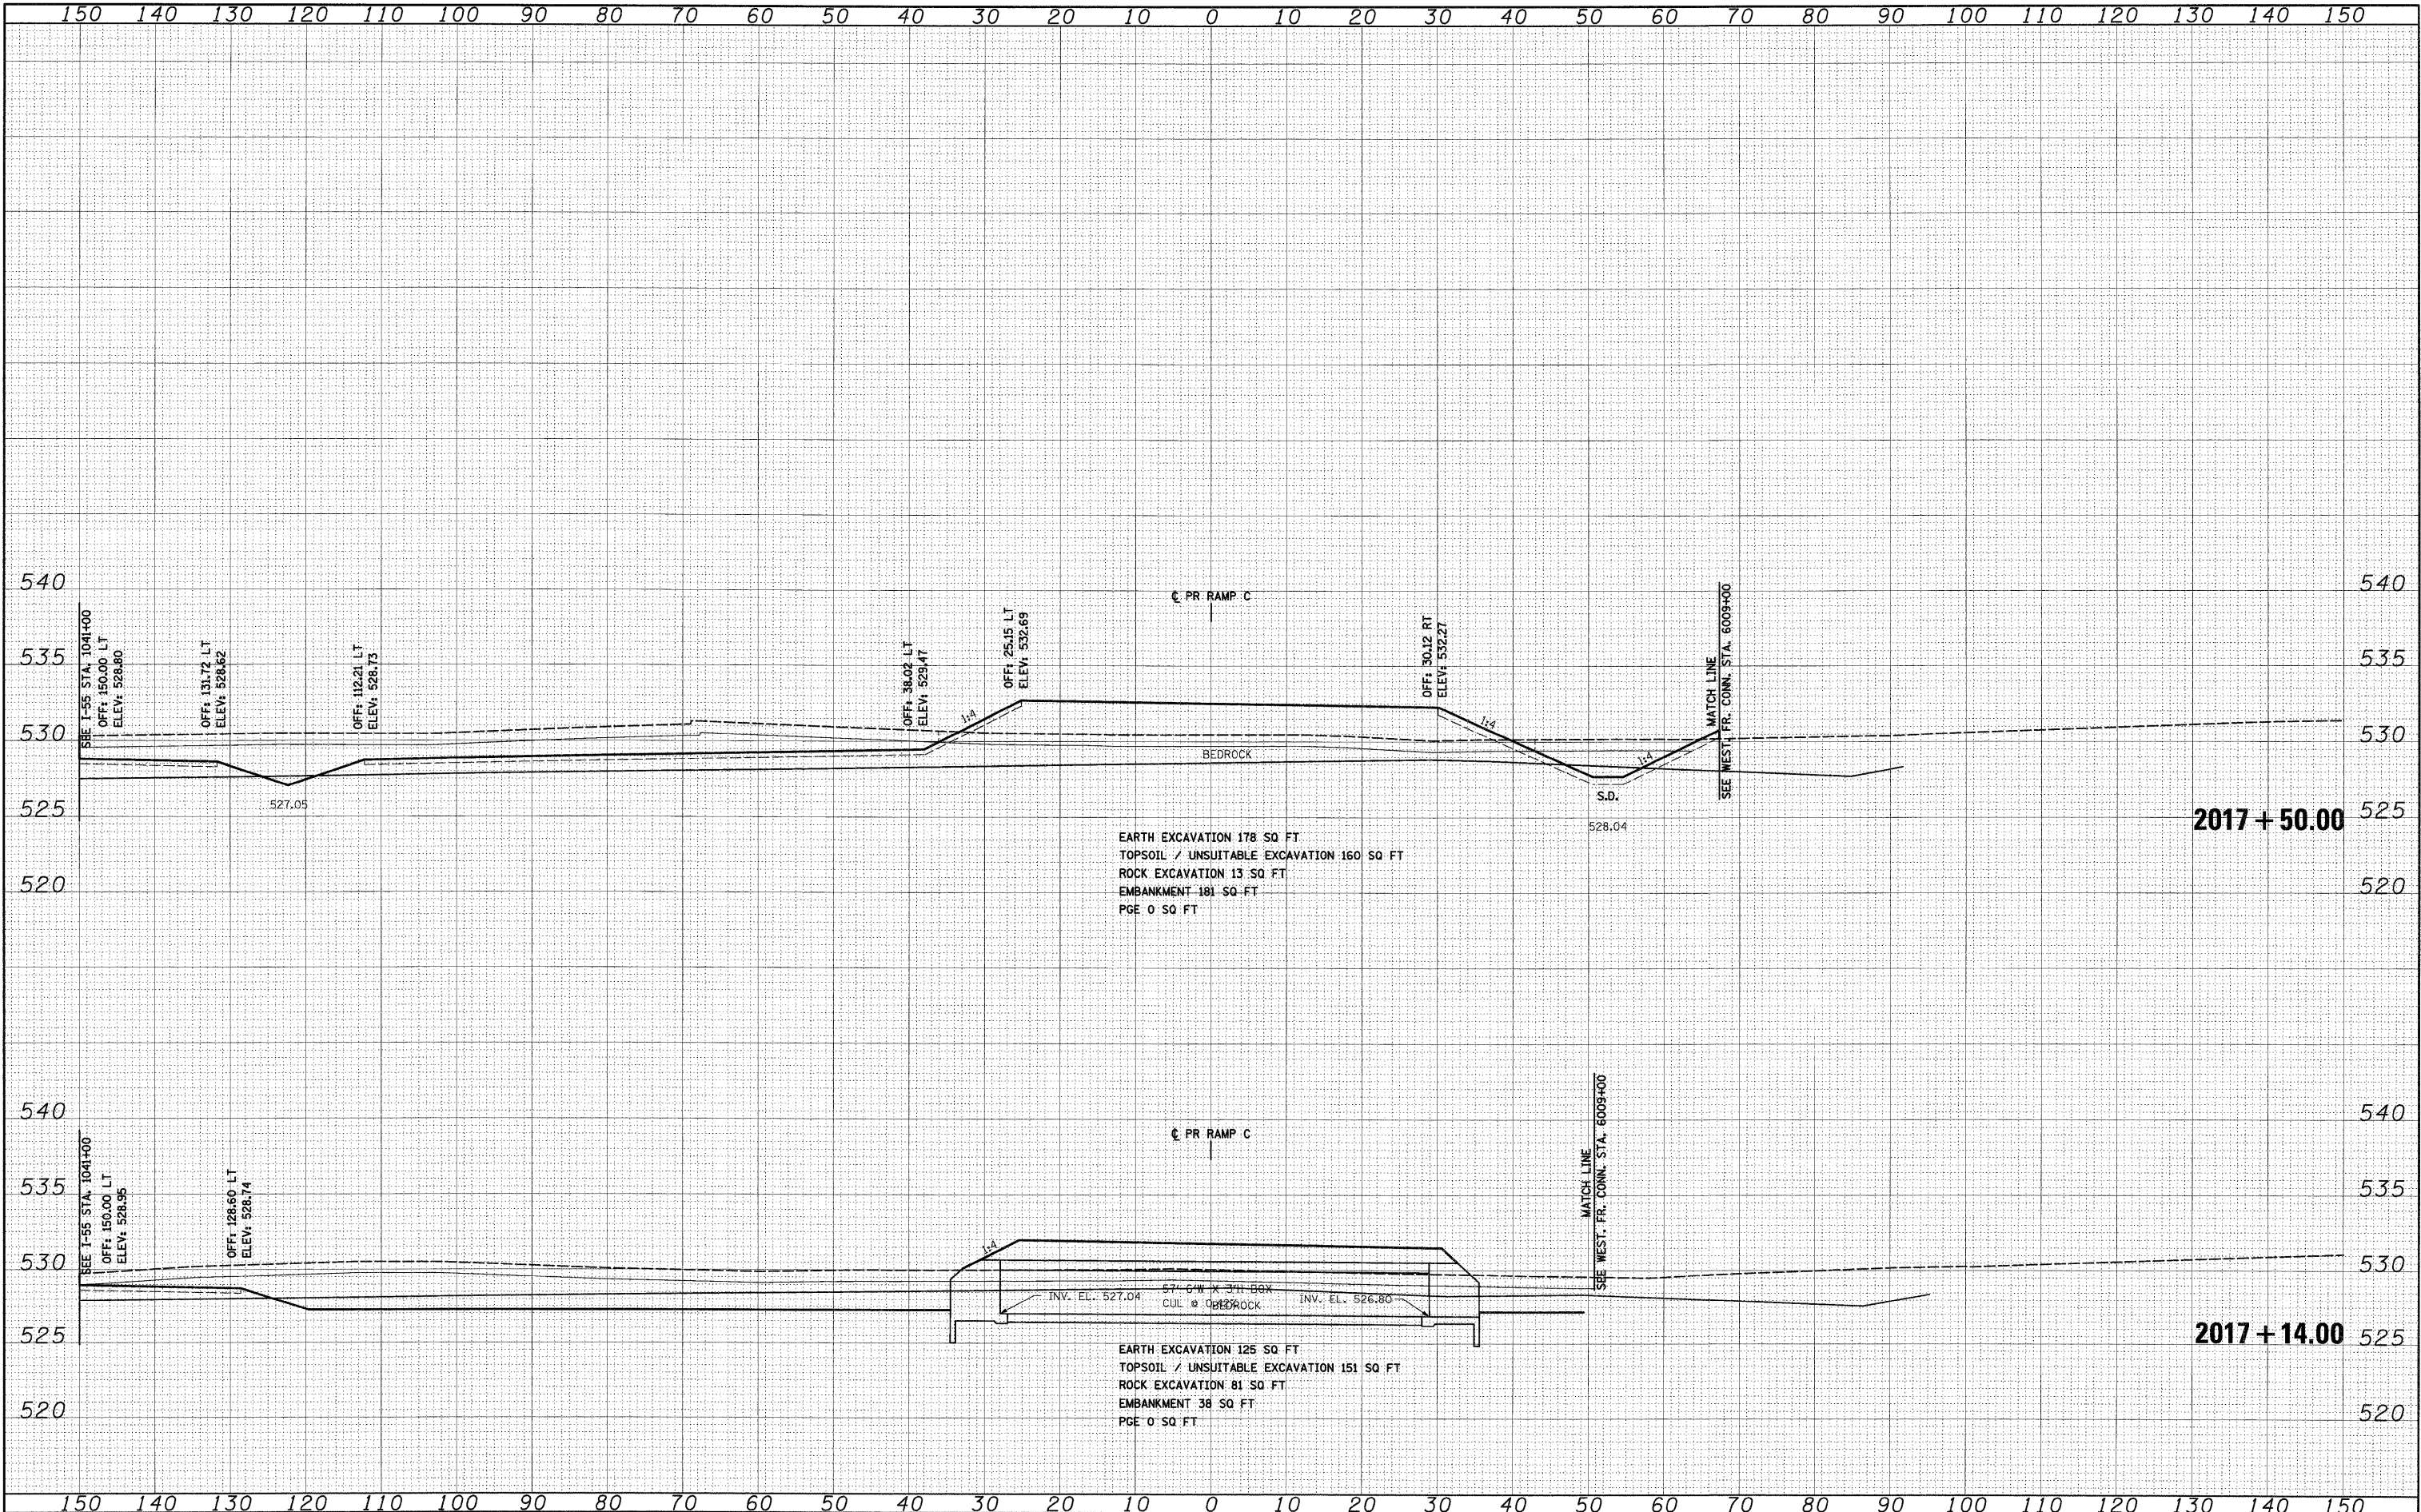

FINAL