TYPICAL CROSS SECTION

STATION 1889+18.00 TO STATION 1300+97.10
STATION 1305+55.02 TO STATION 1308+07.34
STATION 1365+90.00 TO STATION 1377+38.00
STATION 1399+75.00 TO STATION 1414+75.00

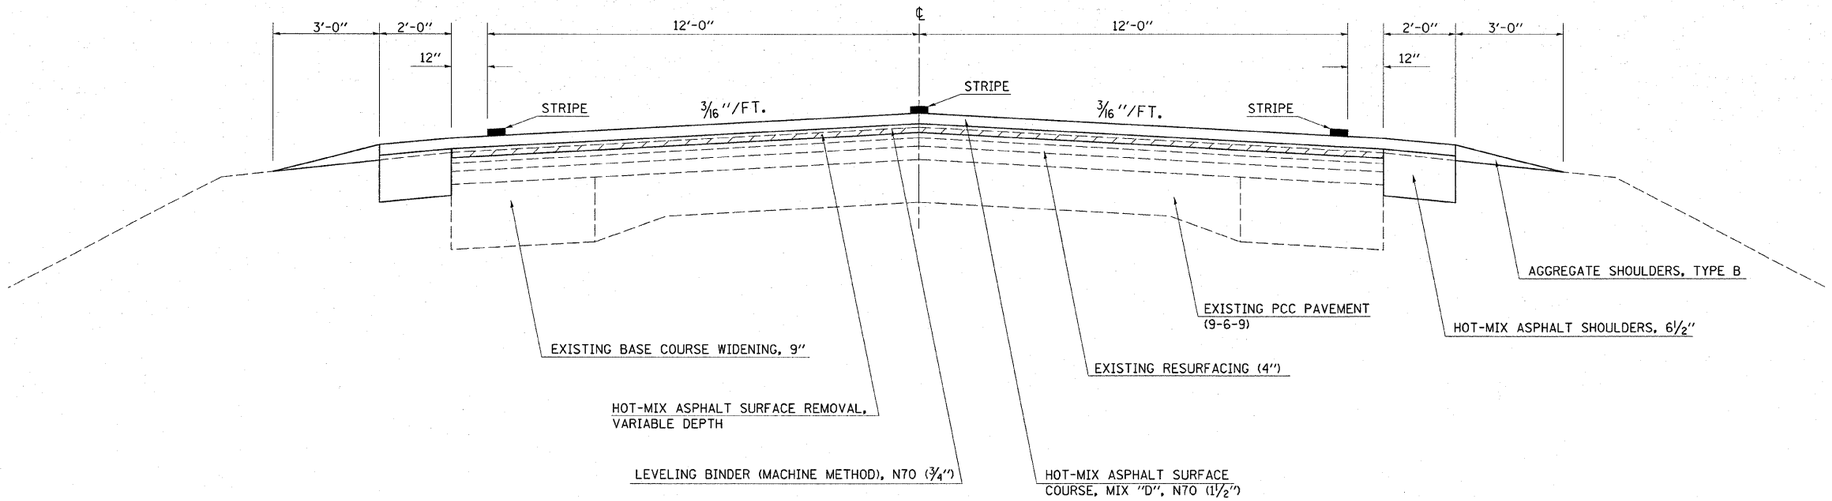

NOTE: NOT DRAWN TO SCALE

TYPICAL CROSS SECTION

STATION 1300+97.10 TO STATION 1305+55.02 (SE LT HIGH)
STATION 1308+07.34 TO STATION 1310+85.00 (SE RT HIGH)

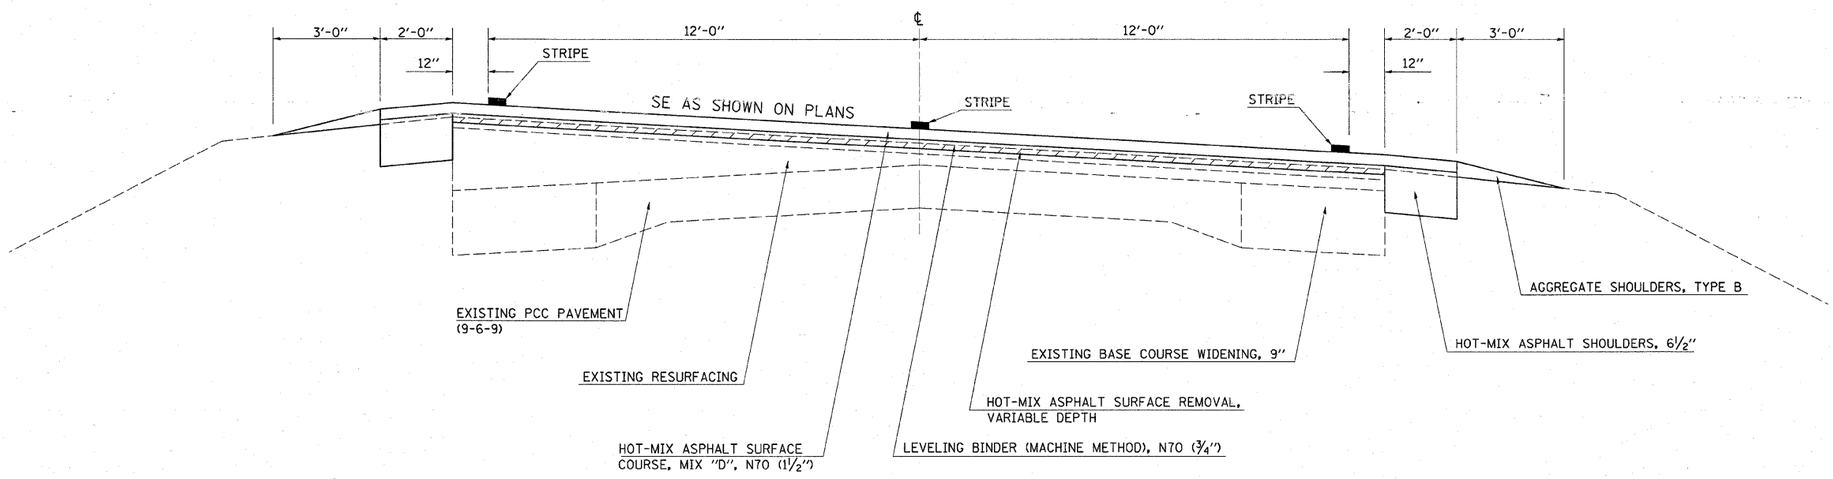

NOTE: NOT DRAWN TO SCALE

FILE NAME = c:\pw_work\PWIDOT\SWARTZRW\dms54414\sht typicals_74317.dgn	USER NAME = swartzrw	DESIGNED -	REVISED -	STATE OF ILLINOIS DEPARTMENT OF TRANSPORTATION	TYPICAL CROSS SECTIONS			F.A.S. RTE.	SECTION	COUNTY	TOTAL SHEETS / SHEET NO.
		DRAWN -	REVISED -					2796	(L,K)RS-2	EFFINGHAM	58 / 5
	PLOT SCALE = 20.0000 ' / IN.	CHECKED -	REVISED -							CONTRACT NO. 74317	
	PLOT DATE = 3/17/2010	DATE -	REVISED -		SCALE: NA	SHEET NO. 1 OF 7 SHEETS	STA. TO STA.		ILLINOIS	FED. AID PROJECT	