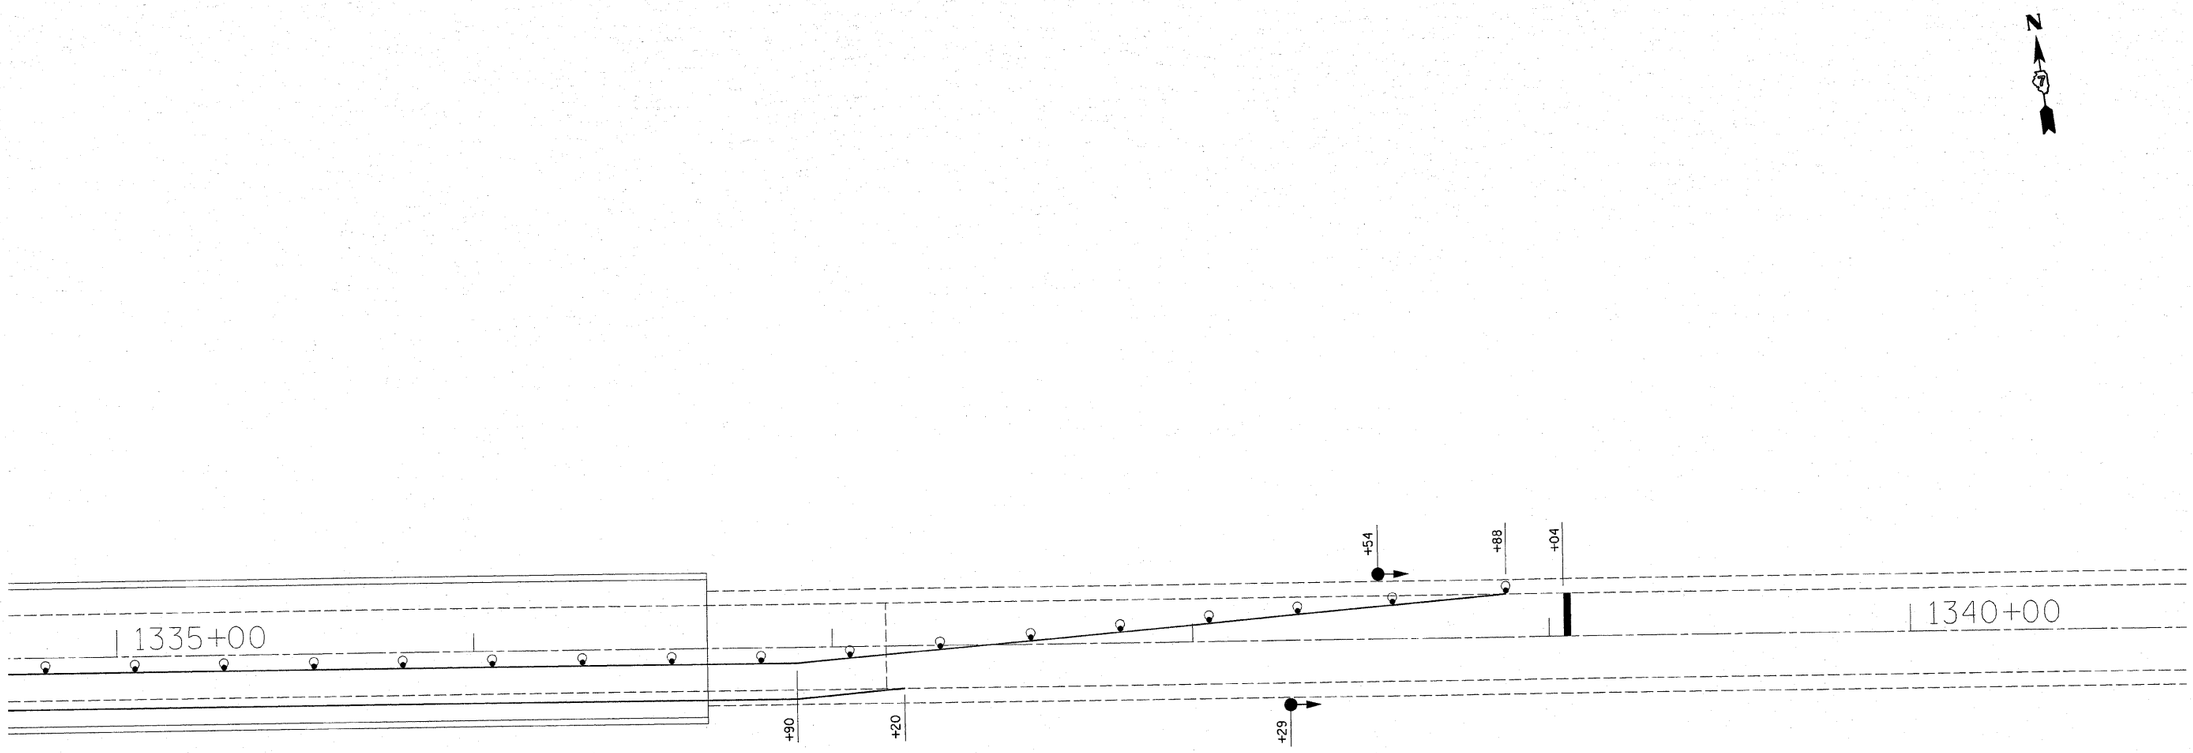

LEGEND

- TEMPORARY BRIDGE TRAFFIC SIGNALS
- STOP BAR
- DRUM WITH STEADY BURNING LIGHT

FILE NAME =	USER NAME = swartzrw	DESIGNED -	REVISED -
g:\pw_work\PWIDOT\SWARTZRW\dms54414\d774317-sht-stage1.dgn		DRAWN -	REVISED -
	PLOT SCALE = 20.0000 ' / IN.	CHECKED -	REVISED -
	PLOT DATE = 3/17/2010	DATE -	REVISED -

STATE OF ILLINOIS
DEPARTMENT OF TRANSPORTATION

STAGE 1 TRAFFIC CONTROL
SN 025-0079

SCALE: 20 | SHEET NO. 4 OF 8 SHEETS | STA. TO STA.

F.A.S. RTE.	SECTION	COUNTY	TOTAL SHEETS	SHEET NO.
2796	(L,K)RS-2	EFFINGHAM	58	32
		CONTRACT NO. 74317		
		ILLINOIS FED. AID PROJECT		