
FINAL SURVEY	BY	DATE
SURVEYED		
PLOTTED		
NOTE BOOK	TEMPLATE	
NO.	AREAS	
	AREAS CHECKED	

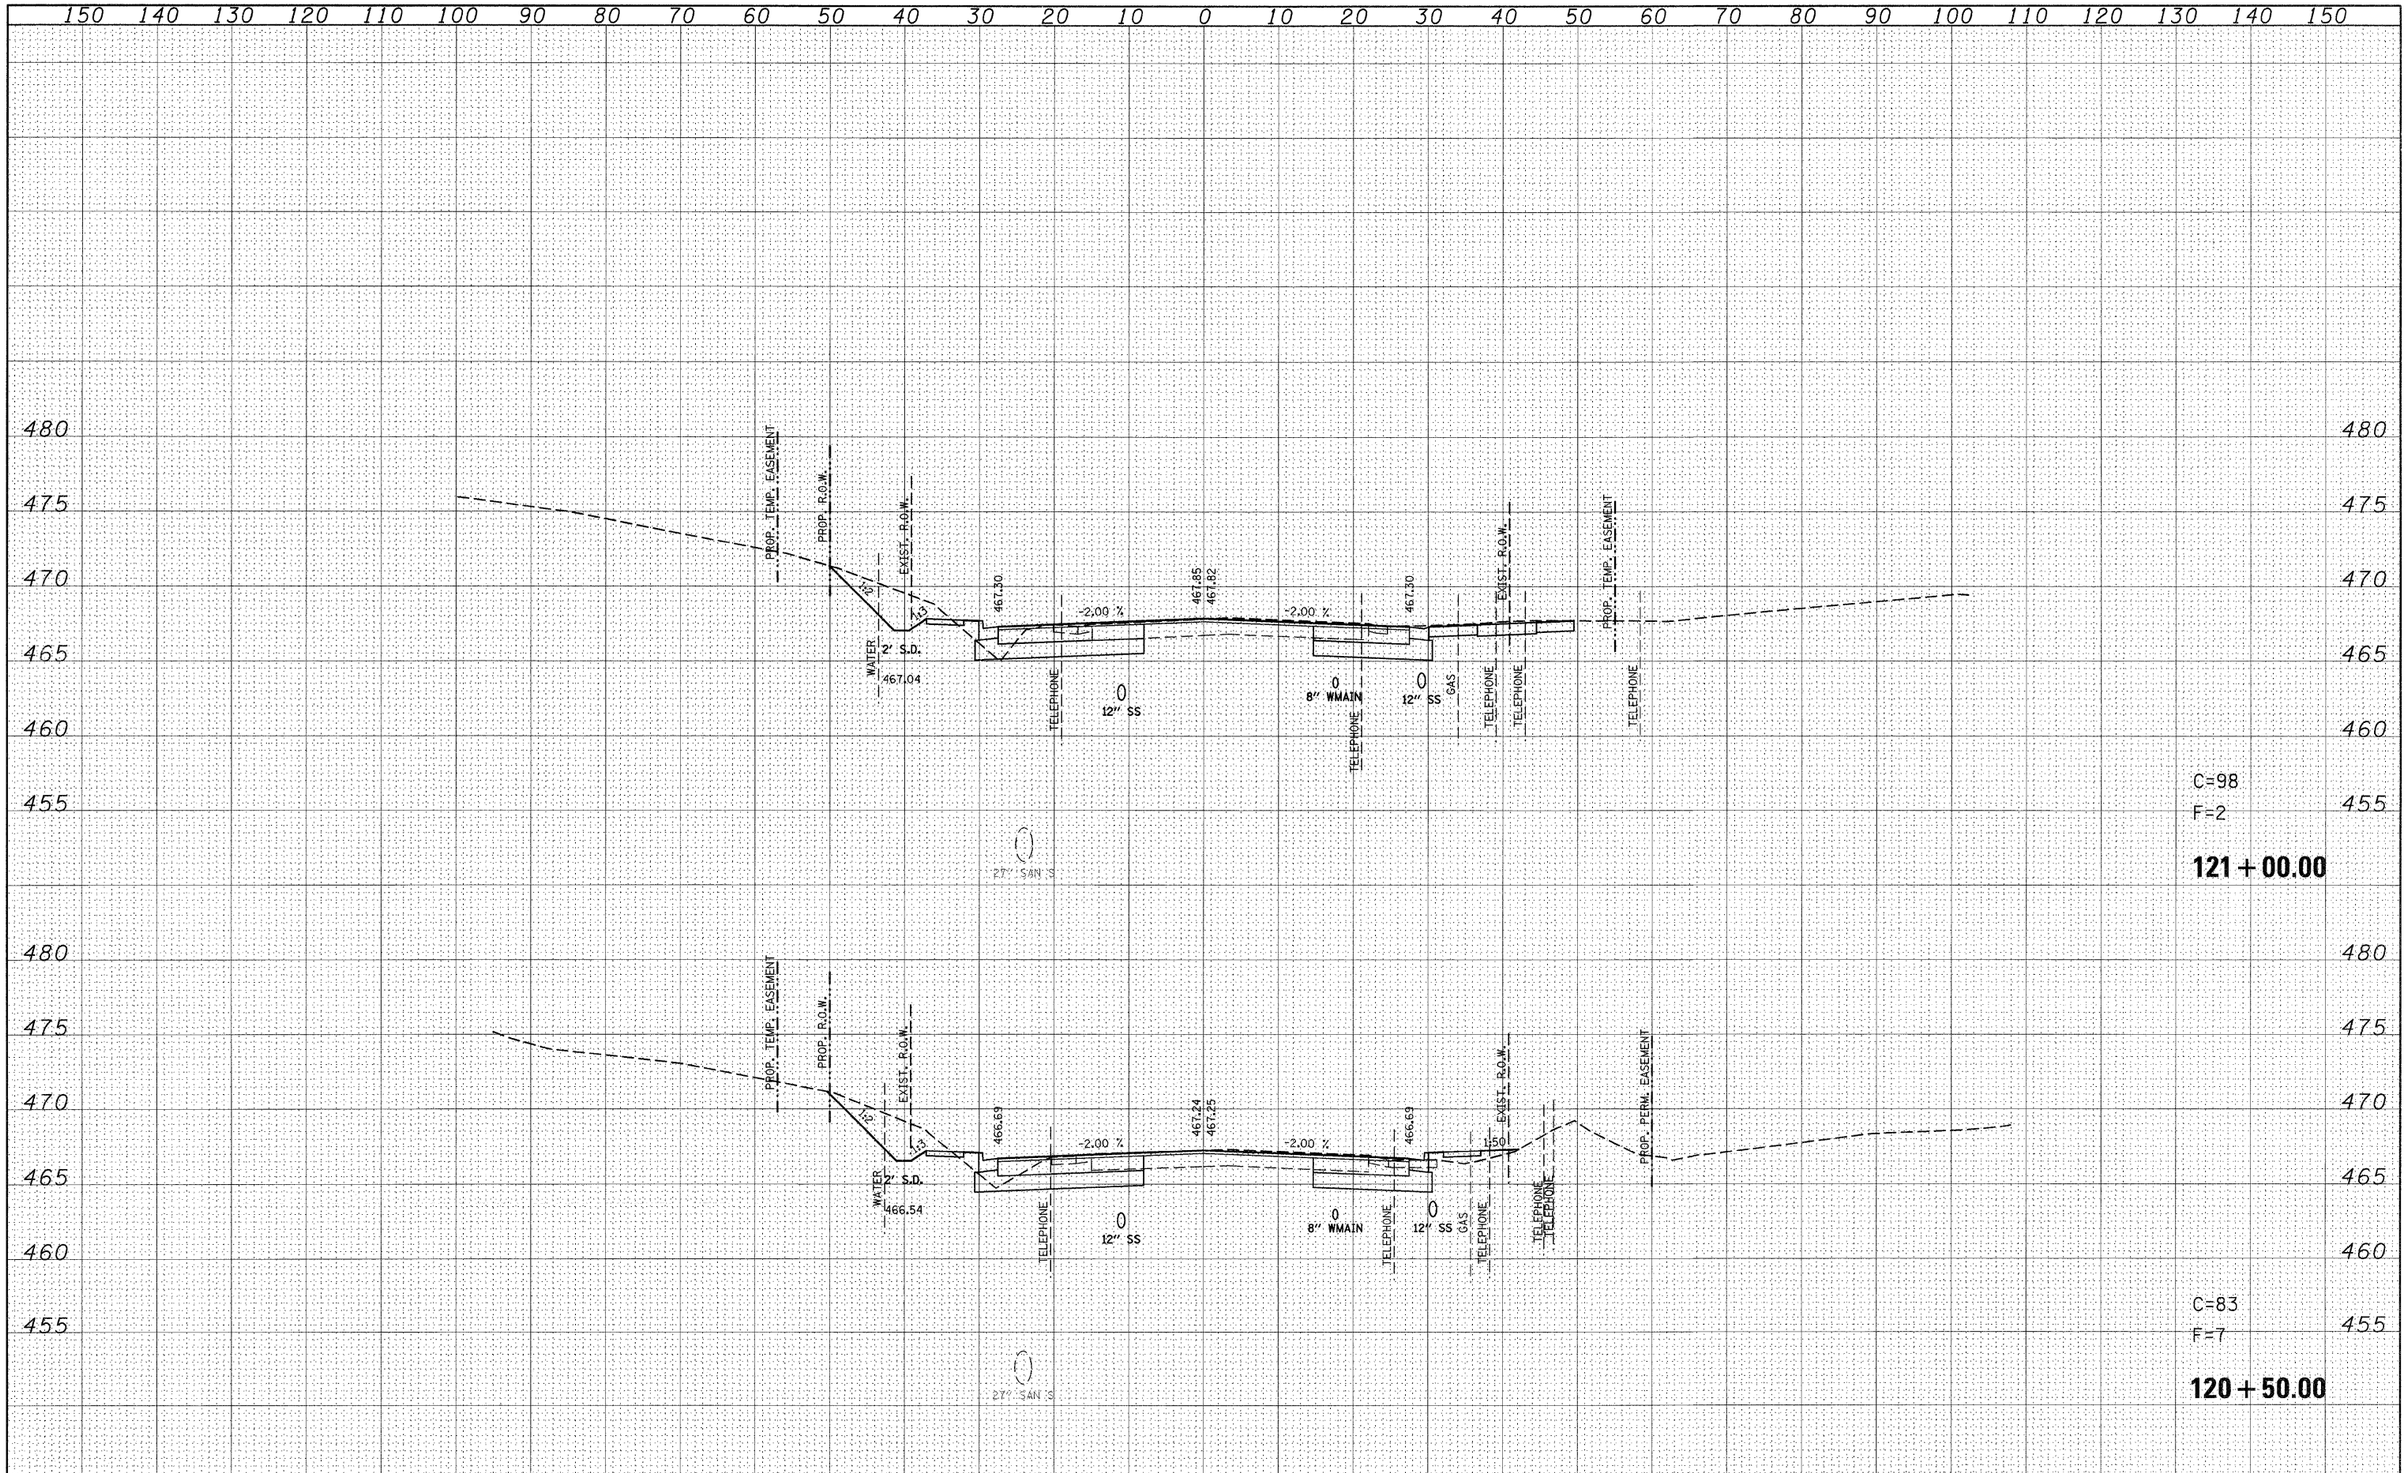

ORIGINAL SURVEY	BY	DATE
SURVEYED		
PLOTTED		
NOTE BOOK	TEMPLATE	
NO.	AREAS	
	AREAS CHECKED	

FILE NAME = p:\projects\513501\cadd\dgn\d876830-sht-xssht-1159.dgn	USER NAME = default	DESIGNED -	REVISED -
		DRAWN -	REVISED -
	PLOT SCALE = 10.0000 ' / IN.	CHECKED -	REVISED -
	PLOT DATE = 8/24/2009	DATE -	REVISED -


STATE OF ILLINOIS
DEPARTMENT OF TRANSPORTATION

IL ROUTE 159
MAINLINE CROSS SECTIONS

SCALE: | SHEET NO. 22 OF 120 SHEETS | STA. 120+50.00 TO STA. 121+00.00

F.A.P. RTE.	SECTION	COUNTY	TOTAL SHEETS	SHEET NO.
600	60-(30,31,128)-1	ST. CLAIR/MADISON	399	301
		CONTRACT NO. 76830		
	ILLINOIS	FED. AID PROJECT		

FINAL SURVEY	SURVEYED	BY	DATE
	PLOTTED		
NOTE BOOK	TEMPLATE		
NO.	AREAS		
	AREAS CHECKED		

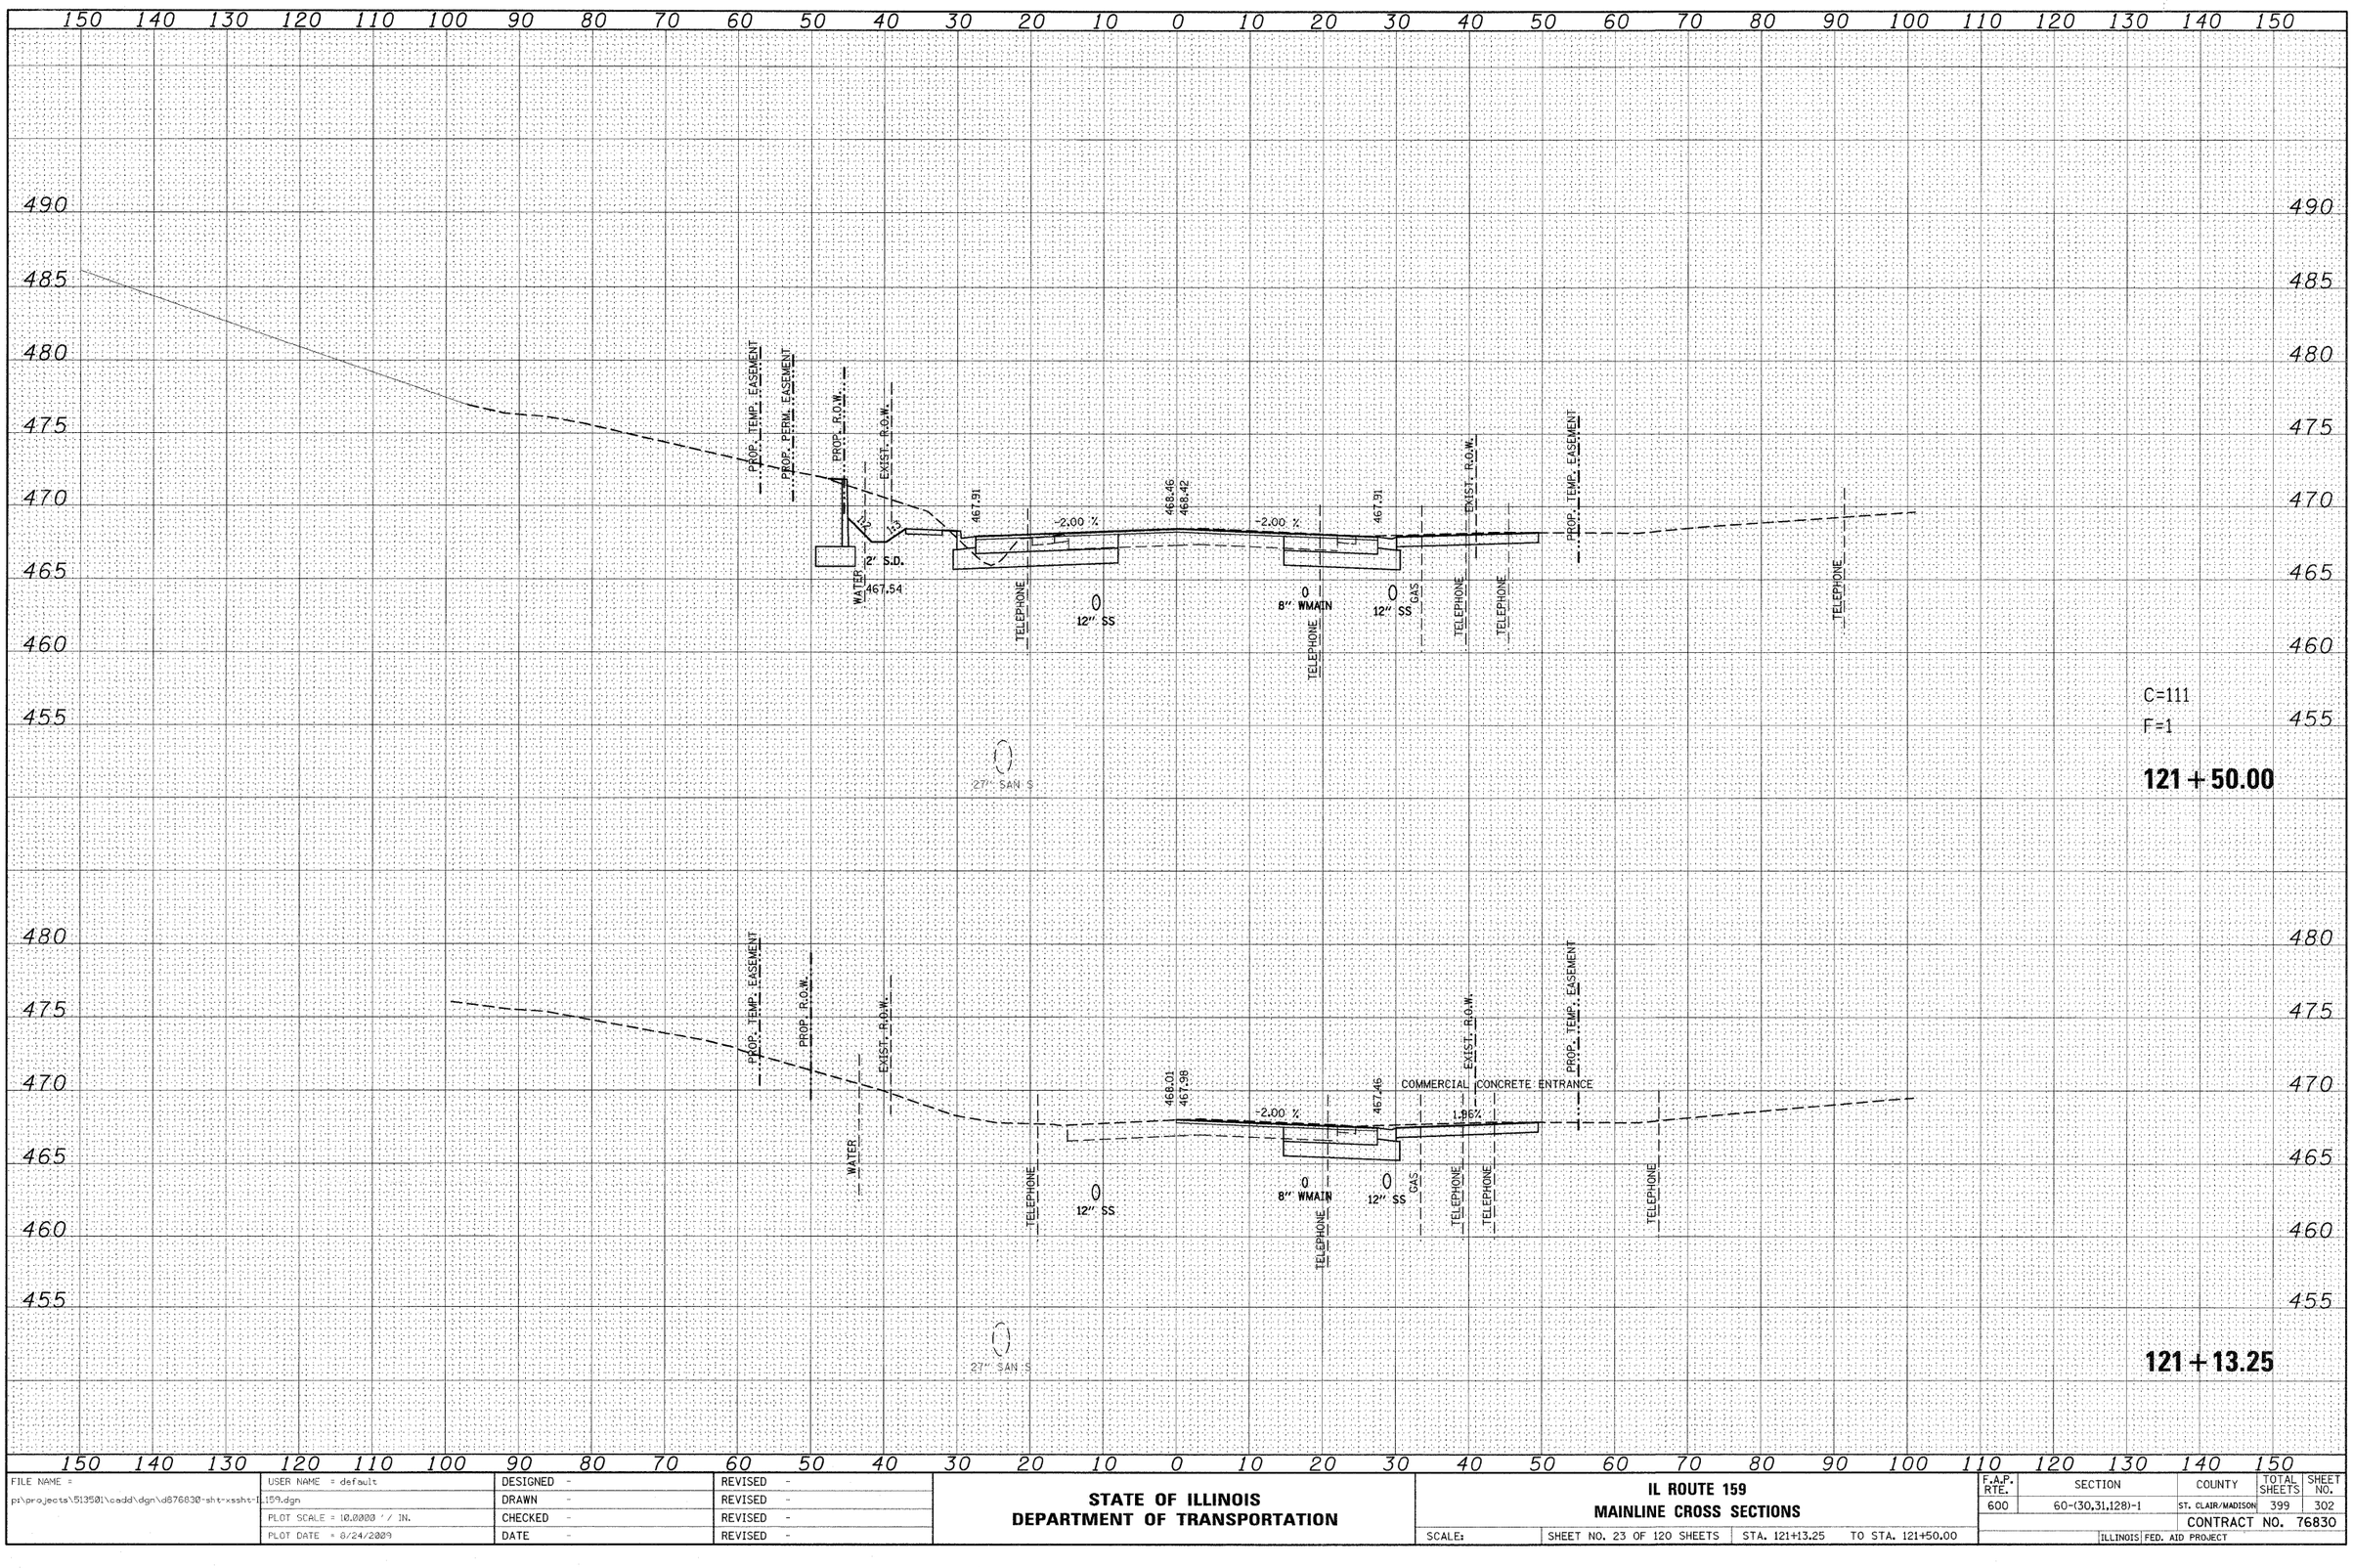

ORIGINAL SURVEY	SURVEYED	BY	DATE
	PLOTTED		
NOTE BOOK	TEMPLATE		
NO.	AREAS		
	AREAS CHECKED		


FILE NAME = pi\projects\513501\caddd\dgn\d876830-sht-xssht-IL159.dgn	USER NAME = default	DESIGNED -	REVISED -
		DRAWN -	REVISED -
	PLOT SCALE = 10.0000 ' / IN.	CHECKED -	REVISED -
	PLOT DATE = 8/24/2009	DATE -	REVISED -

STATE OF ILLINOIS
DEPARTMENT OF TRANSPORTATION

IL ROUTE 159
MAINLINE CROSS SECTIONS

SCALE: | SHEET NO. 23 OF 120 SHEETS | STA. 121+13.25 | TO STA. 121+50.00

F.A.P. RTE.	SECTION	COUNTY	TOTAL SHEETS	SHEET NO.
600	60-(30,31,128)-1	ST. CLAIR/MADISON	399	302
		CONTRACT NO. 76830		
		ILLINOIS	FED. AID PROJECT	

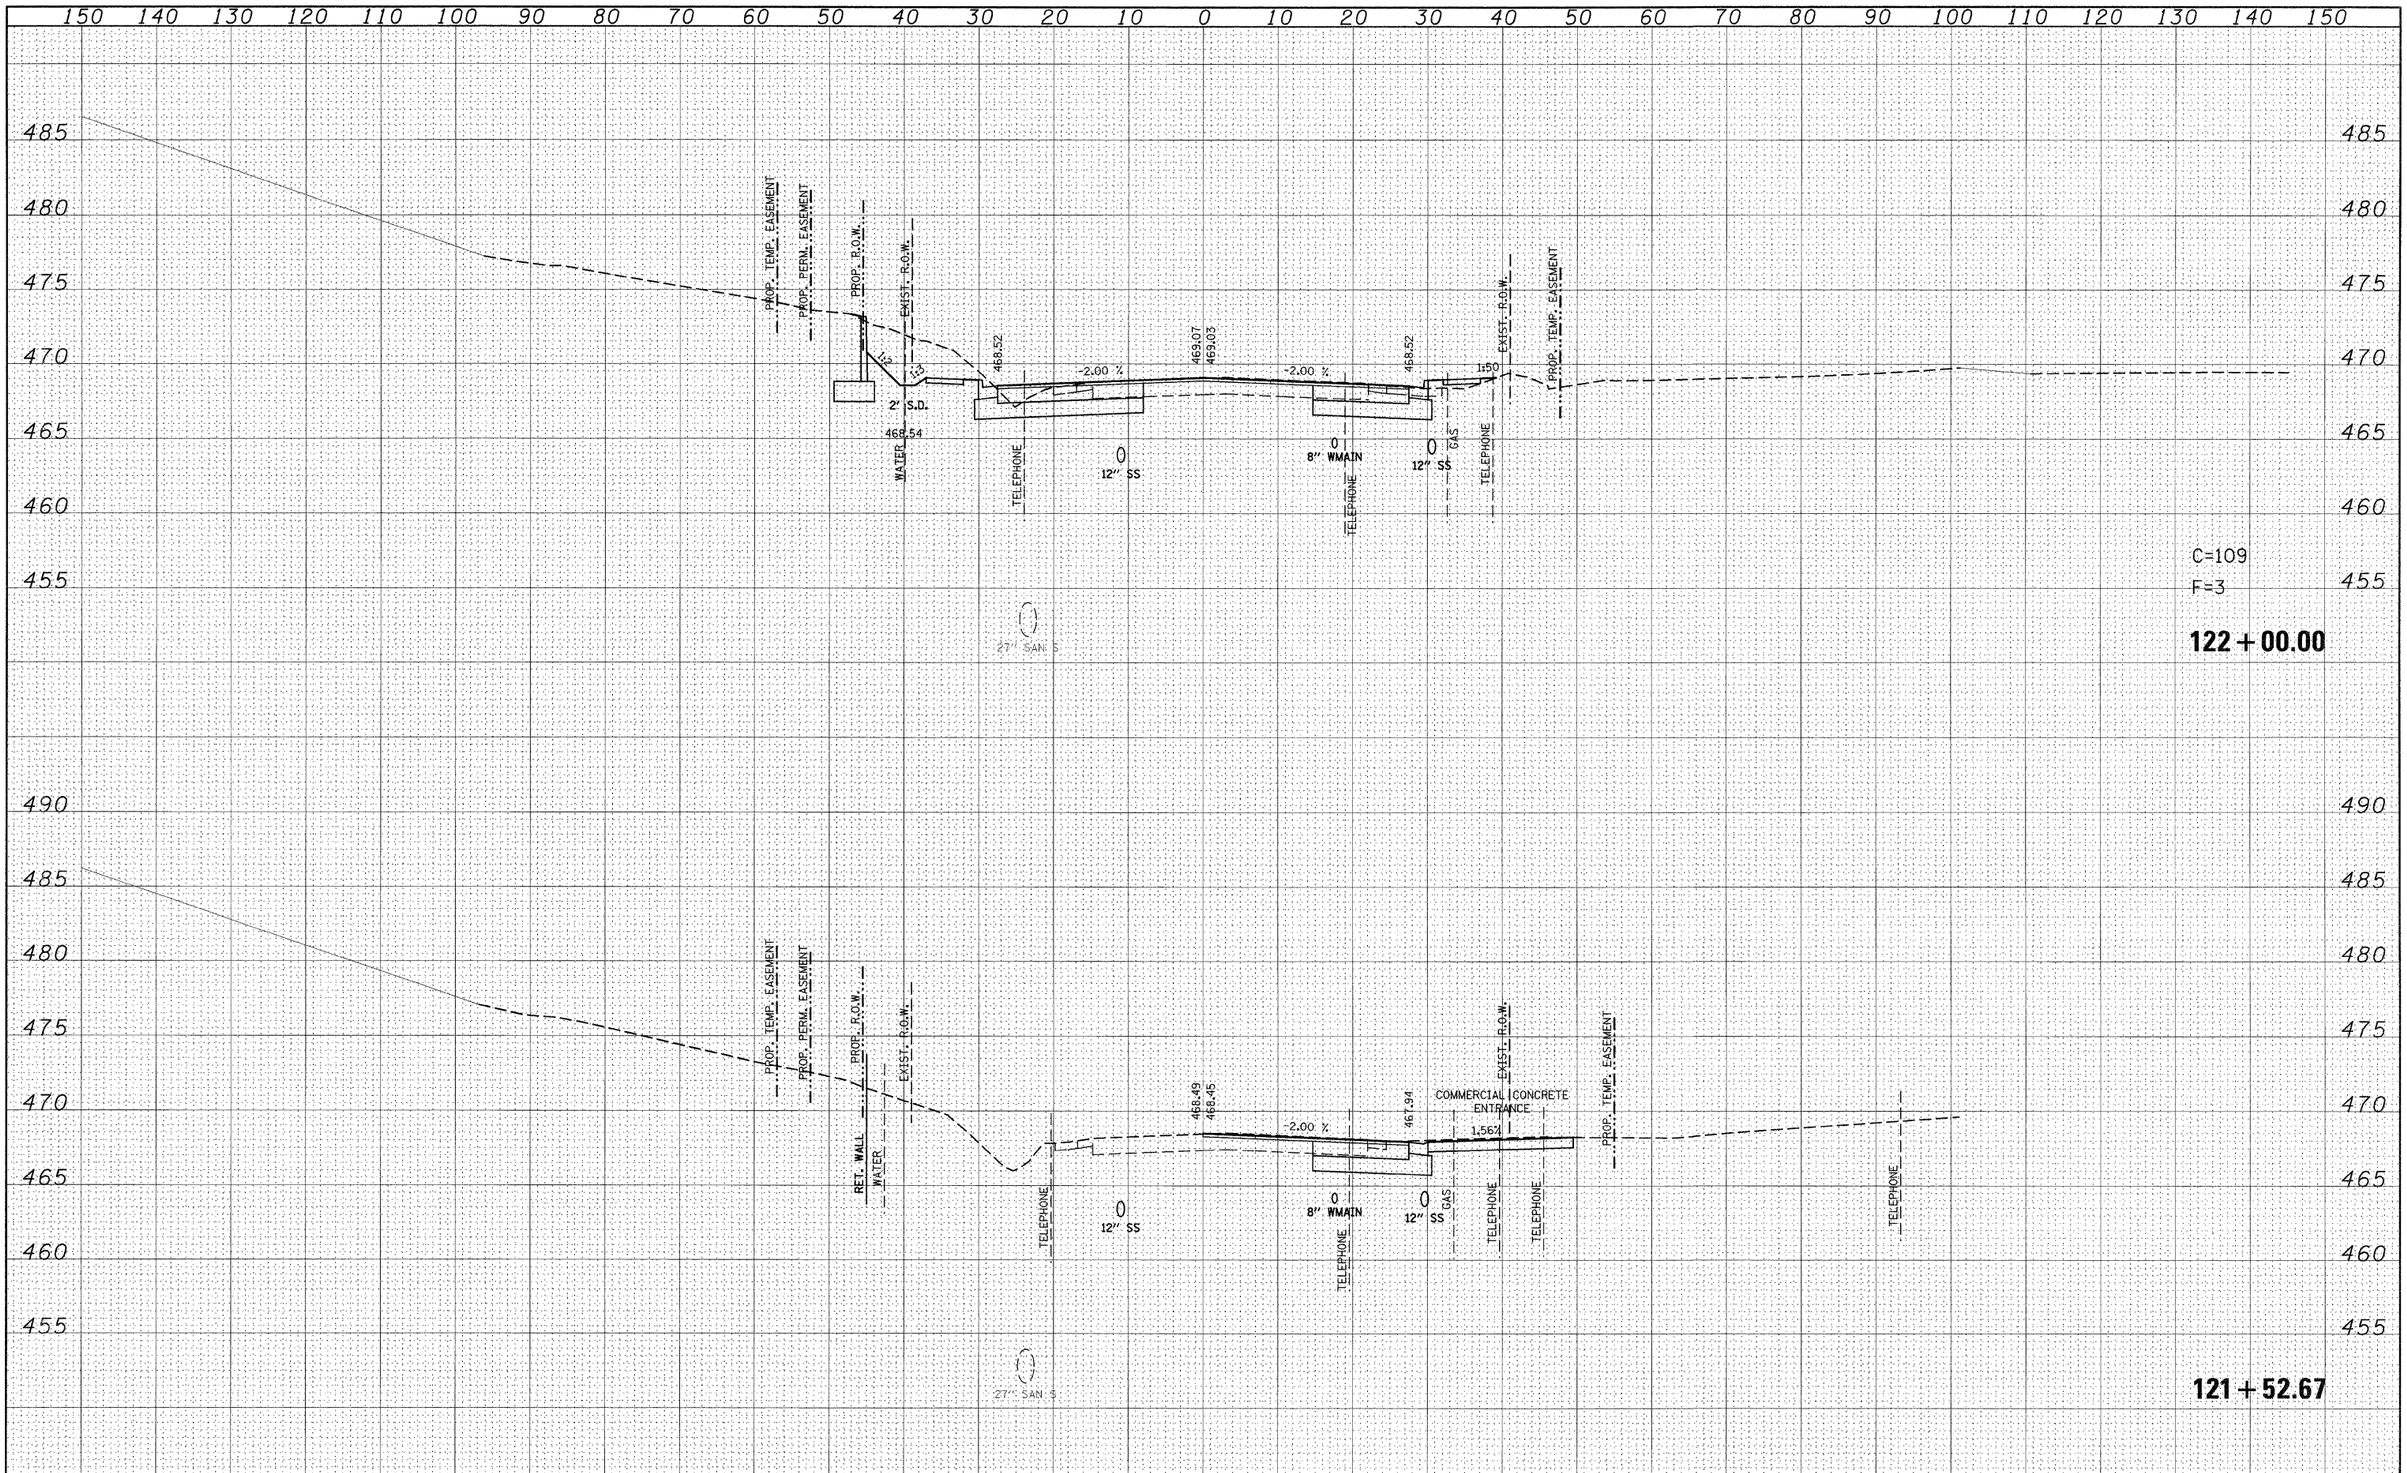

FINAL SURVEY		BY	DATE
NOTE BOOK	SURVEYED		
NO.	PLOTTED		
	TEMPLATE		
	AREAS		
	AREAS CHECKED		

ORIGINAL SURVEY		BY	DATE
NOTE BOOK	SURVEYED		
NO.	PLOTTED		
	TEMPLATE		
	AREAS		
	AREAS CHECKED		

FILE NAME =	USER NAME = default	DESIGNED -	REVISED -
pt\projects\513581\cadd\dgn\d876830-sht-xssht-IL159.dgn		DRAWN -	REVISED -
	PLOT SCALE = 10.0000 ' / IN.	CHECKED -	REVISED -
	PLOT DATE = 8/24/2009	DATE -	REVISED -

STATE OF ILLINOIS
DEPARTMENT OF TRANSPORTATION

IL ROUTE 159
MAINLINE CROSS SECTIONS

SCALE: | SHEET NO. 24 OF 120 SHEETS | STA. 121+52.67 | TO STA. 122+00.00

F.A.P. RTE.	SECTION	COUNTY	TOTAL SHEETS	SHEET NO.
600	60-(30,31,128)-1	ST. CLAIR/MADISON	399	303
		CONTRACT NO. 76830		
	ILLINOIS FED. AID PROJECT			

FINAL SURVEY		BY	DATE
	SURVEYED		
	PLOTTED		
NOTE BOOK	TEMPLATE		
	AREAS		
NO.	AREAS CHECKED		

ORIGINAL SURVEY		BY	DATE
	SURVEYED		
	PLOTTED		
NOTE BOOK	TEMPLATE		
	AREAS		
NO.	AREAS CHECKED		

150 140 130 120 110 100 90 80 70 60 50 40 30 20 10 0 10 20 30 40 50 60 70 80 90 100 110 120 130 140 150

495 490 485 480 475 470 465 460 455

EXIST. R.O.W.
CABLE T.V.
1:3
COMMERCIAL BITUMINOUS ENTRANCE
1:50
3.40%
1:2
TELEPHONE
EXIST. R.O.W.
1:50
469.13
-2.00 %
469.68
469.66
-2.00 %
469.13
1:50
1:3
EXIST. R.O.W.
PROP. R.O.W.
2' S.D.
468.71
TELEPHONE
12" SS
8" WMAIN
GAS
TELEPHONE
TELEPHONE
27" SAN S

C=265
F=1

122+50.00

FILE NAME =	USER NAME = default	DESIGNED -	REVISED -	**STATE OF ILLINOIS**	**IL ROUTE 159**
p:\projects\513501\gadd\dgn\d876830-sht-xssht-IL159.dgn		DRAWN -	REVISED -	**DEPARTMENT OF TRANSPORTATION**	**MAINLINE CROSS SECTIONS**
	PLOT SCALE = 10.0000 ' / IN.	CHECKED -	REVISED -		
	PLOT DATE = 6/24/2009	DATE -	REVISED -	SCALE:	SHEET NO. 25 OF 120 SHEETS STA. 122+50.00 TO STA. 122+50.00

F.A.P. RTE.	SECTION	COUNTY	TOTAL SHEETS	SHEET NO.
600	60-(30,31,128)-1	ST. CLAIR/MADISON	399	304
		CONTRACT NO. 76830		
	ILLINOIS	FED. AID PROJECT		

FINAL SURVEY	BY	DATE
SURVEYED		
PLOTTED		
NOTE BOOK	TEMPLATE	
NO.	AREAS	
	AREAS CHECKED	

ORIGINAL SURVEY	BY	DATE
SURVEYED		
PLOTTED		
NOTE BOOK	TEMPLATE	
NO.	AREAS	
	AREAS CHECKED	

150 140 130 120 110 100 90 80 70 60 50 40 30 20 10 0 10 20 30 40 50 60 70 80 90 100 110 120 130 140 150

495
490
485
480
475
470
465
460
455

GAS
CABLE T.V.
COMMERCIAL BITUMINOUS ENTRANCE
EXIST. R.O.W.
SEE ENTRANCE PROFILE
465.70
2.00 %
470.25
470.27
TELEPHONE
TELEPHONE
8" WMAIN
GAS
TELEPHONE
EXIST. R.O.W.
PROP. R.O.W.
TELEPHONE
27" SAN S

122+97.00

FILE NAME = pt\projects\51350l\cadd\dgn\d876830-sht-xssht-I_159.dgn	USER NAME = default	DESIGNED -	REVISED -
		DRAWN -	REVISED -
	PLOT SCALE = 10.0000 ' / IN.	CHECKED -	REVISED -
	PLOT DATE = 8/24/2009	DATE -	REVISED -

STATE OF ILLINOIS
DEPARTMENT OF TRANSPORTATION


IL ROUTE 159
MAINLINE CROSS SECTIONS

SCALE: | SHEET NO. 26 OF 120 SHEETS | STA. 122+97.00 | TO STA. 122+97.00

F.A.P. RTE.	SECTION	COUNTY	TOTAL SHEETS	SHEET NO.
600	60-(30,31,128)-1	ST. CLAIR/MADISON	399	305
		CONTRACT NO. 76830		
	ILLINOIS FED. AID PROJECT			

FINAL SURVEY	NOTE BOOK	NO.	BY	DATE
SURVEYED				
PLOTTED				
TEMPLATE				
AREAS				
AREAS CHECKED				

ORIGINAL SURVEY	NOTE BOOK	NO.	BY	DATE
SURVEYED				
PLOTTED				
TEMPLATE				
AREAS				
AREAS CHECKED				

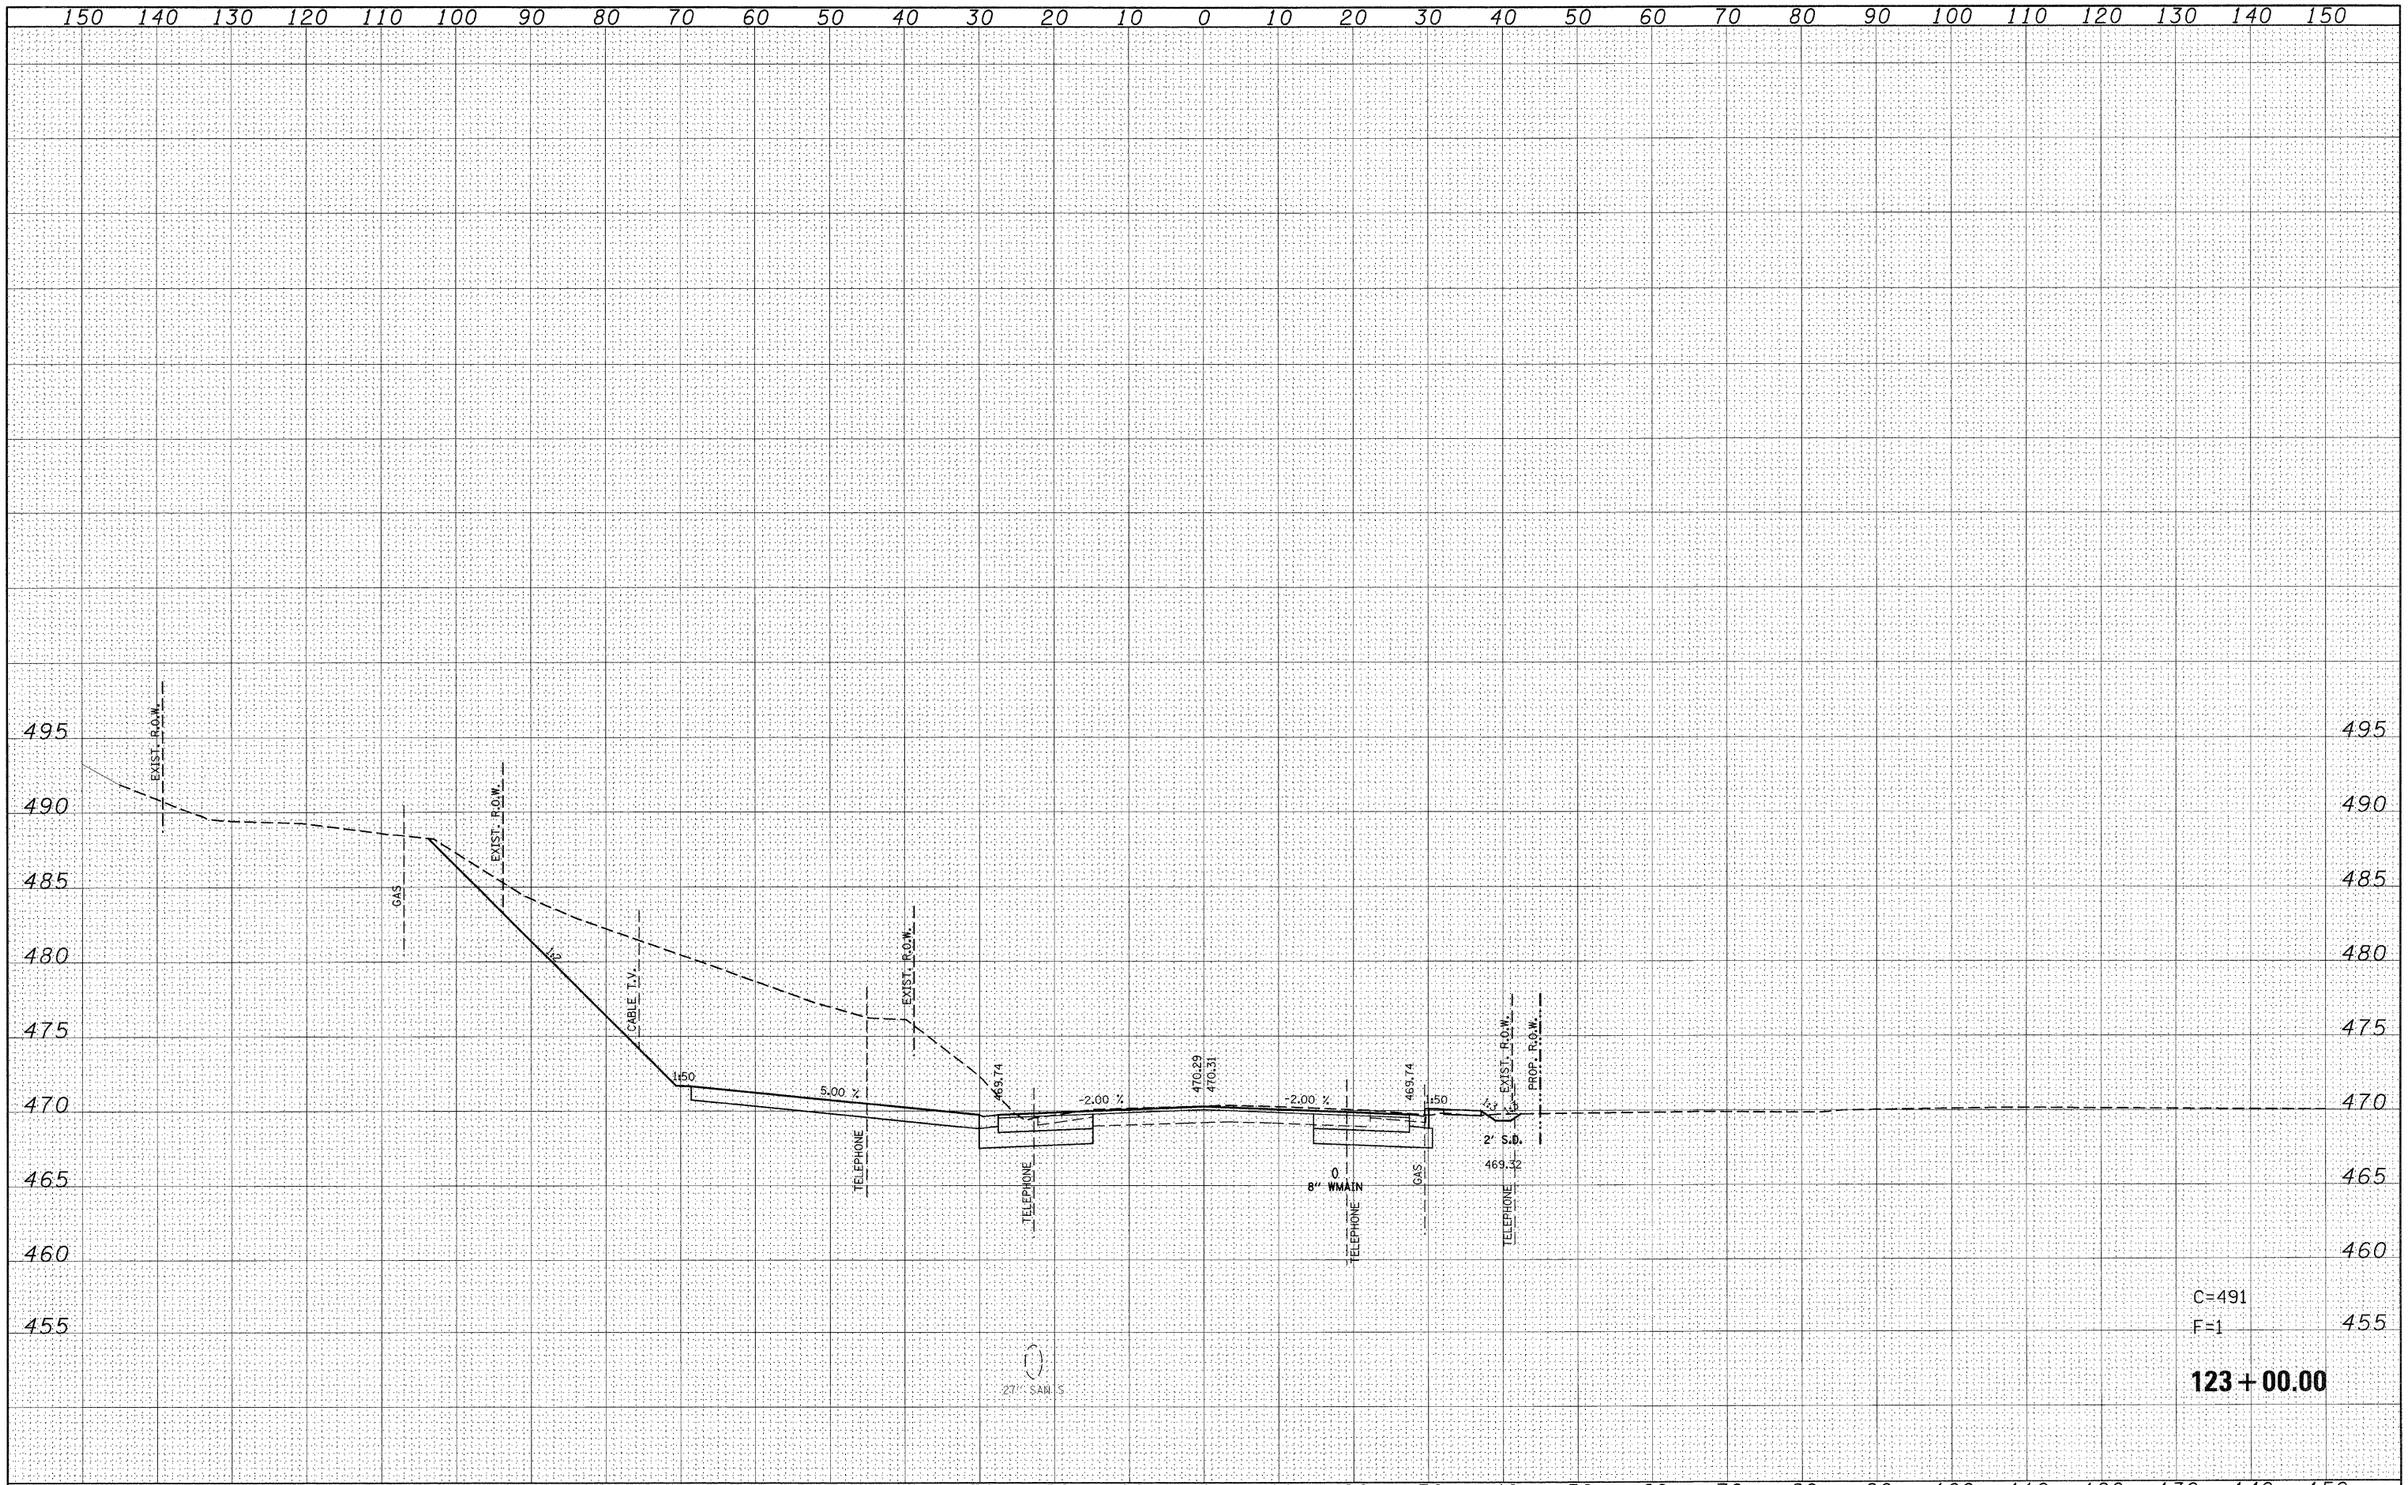

FILE NAME =	USER NAME = default	DESIGNED -	REVISED -
pt\projects\513501\cadd\dgn\d876830-sht-xssht-IL159.dgn		DRAWN -	REVISED -
	PLOT SCALE = 10.0000 ' / IN.	CHECKED -	REVISED -
	PLOT DATE = 8/24/2009	DATE -	REVISED -

STATE OF ILLINOIS
DEPARTMENT OF TRANSPORTATION

IL ROUTE 159
MAINLINE CROSS SECTIONS

SCALE: | SHEET NO. 27 OF 120 SHEETS | STA. 123+00.00 TO STA. 123+00.00

F.A.P. RTE.	SECTION	COUNTY	TOTAL SHEETS	SHEET NO.
600	60-(30,31,128)-1	ST. CLAIR/MADISON	399	306
		CONTRACT NO. 76830		
	ILLINOIS FED. AID PROJECT			

FINAL SURVEY	BY	DATE
SURVEYED		
PLOTTED		
NOTE BOOK	TEMPLATE	
NO.	AREAS	
	AREAS CHECKED	

ORIGINAL SURVEY	BY	DATE
SURVEYED		
PLOTTED		
NOTE BOOK	TEMPLATE	
NO.	AREAS	
	AREAS CHECKED	

150 140 130 120 110 100 90 80 70 60 50 40 30 20 10 0 10 20 30 40 50 60 70 80 90 100 110 120 130 140 150

495 490 485 480 475 470 465 460 455

EXIST. R.O.W.
WATER
GAS
EXIST. R.O.W.
CABLE T.V.
EXIST. R.O.W.
1:3
1:2
1:50
470.35
-2.00 %
470.90
470.95
-2.00 %
470.35
1:50
1:3
EXIST. R.O.W.
PROP. R.O.W.
2' S.D.
469.93
TELEPHONE
0
8" WMAIN
TELEPHONE
GAS

27" SAN. S

C=241
F=1

123+50.00

150 140 130 120 110 100 90 80 70 60 50 40 30 20 10 0 10 20 30 40 50 60 70 80 90 100 110 120 130 140 150

FILE NAME = p:\projects\513501\cadd\dgn\d876830-sht-xsht-IL159.dgn	USER NAME = default	DESIGNED -	REVISED -
		DRAWN -	REVISED -
	PLOT SCALE = 10.0000 ' / IN.	CHECKED -	REVISED -
	PLOT DATE = 8/24/2009	DATE -	REVISED -

STATE OF ILLINOIS
DEPARTMENT OF TRANSPORTATION


IL ROUTE 159
MAINLINE CROSS SECTIONS

SCALE: | SHEET NO. 28 OF 120 SHEETS | STA. 123+50.00 | TO STA. 123+50.00

F.A.P. RTE.	SECTION	COUNTY	TOTAL SHEETS	SHEET NO.
600	60-(30,31,128)-1	ST. CLAIR/MADISON	399	307
		CONTRACT NO. 76830		
	ILLINOIS	FED. AID PROJECT		

FINAL SURVEY		BY	DATE
NOTE BOOK	SURVEYED		
	PLOTTED		
NO.	TEMPLATE		
	AREAS		
	AREAS CHECKED		

ORIGINAL SURVEY		BY	DATE
NOTE BOOK	SURVEYED		
	PLOTTED		
NO.	TEMPLATE		
	AREAS		
	AREAS CHECKED		

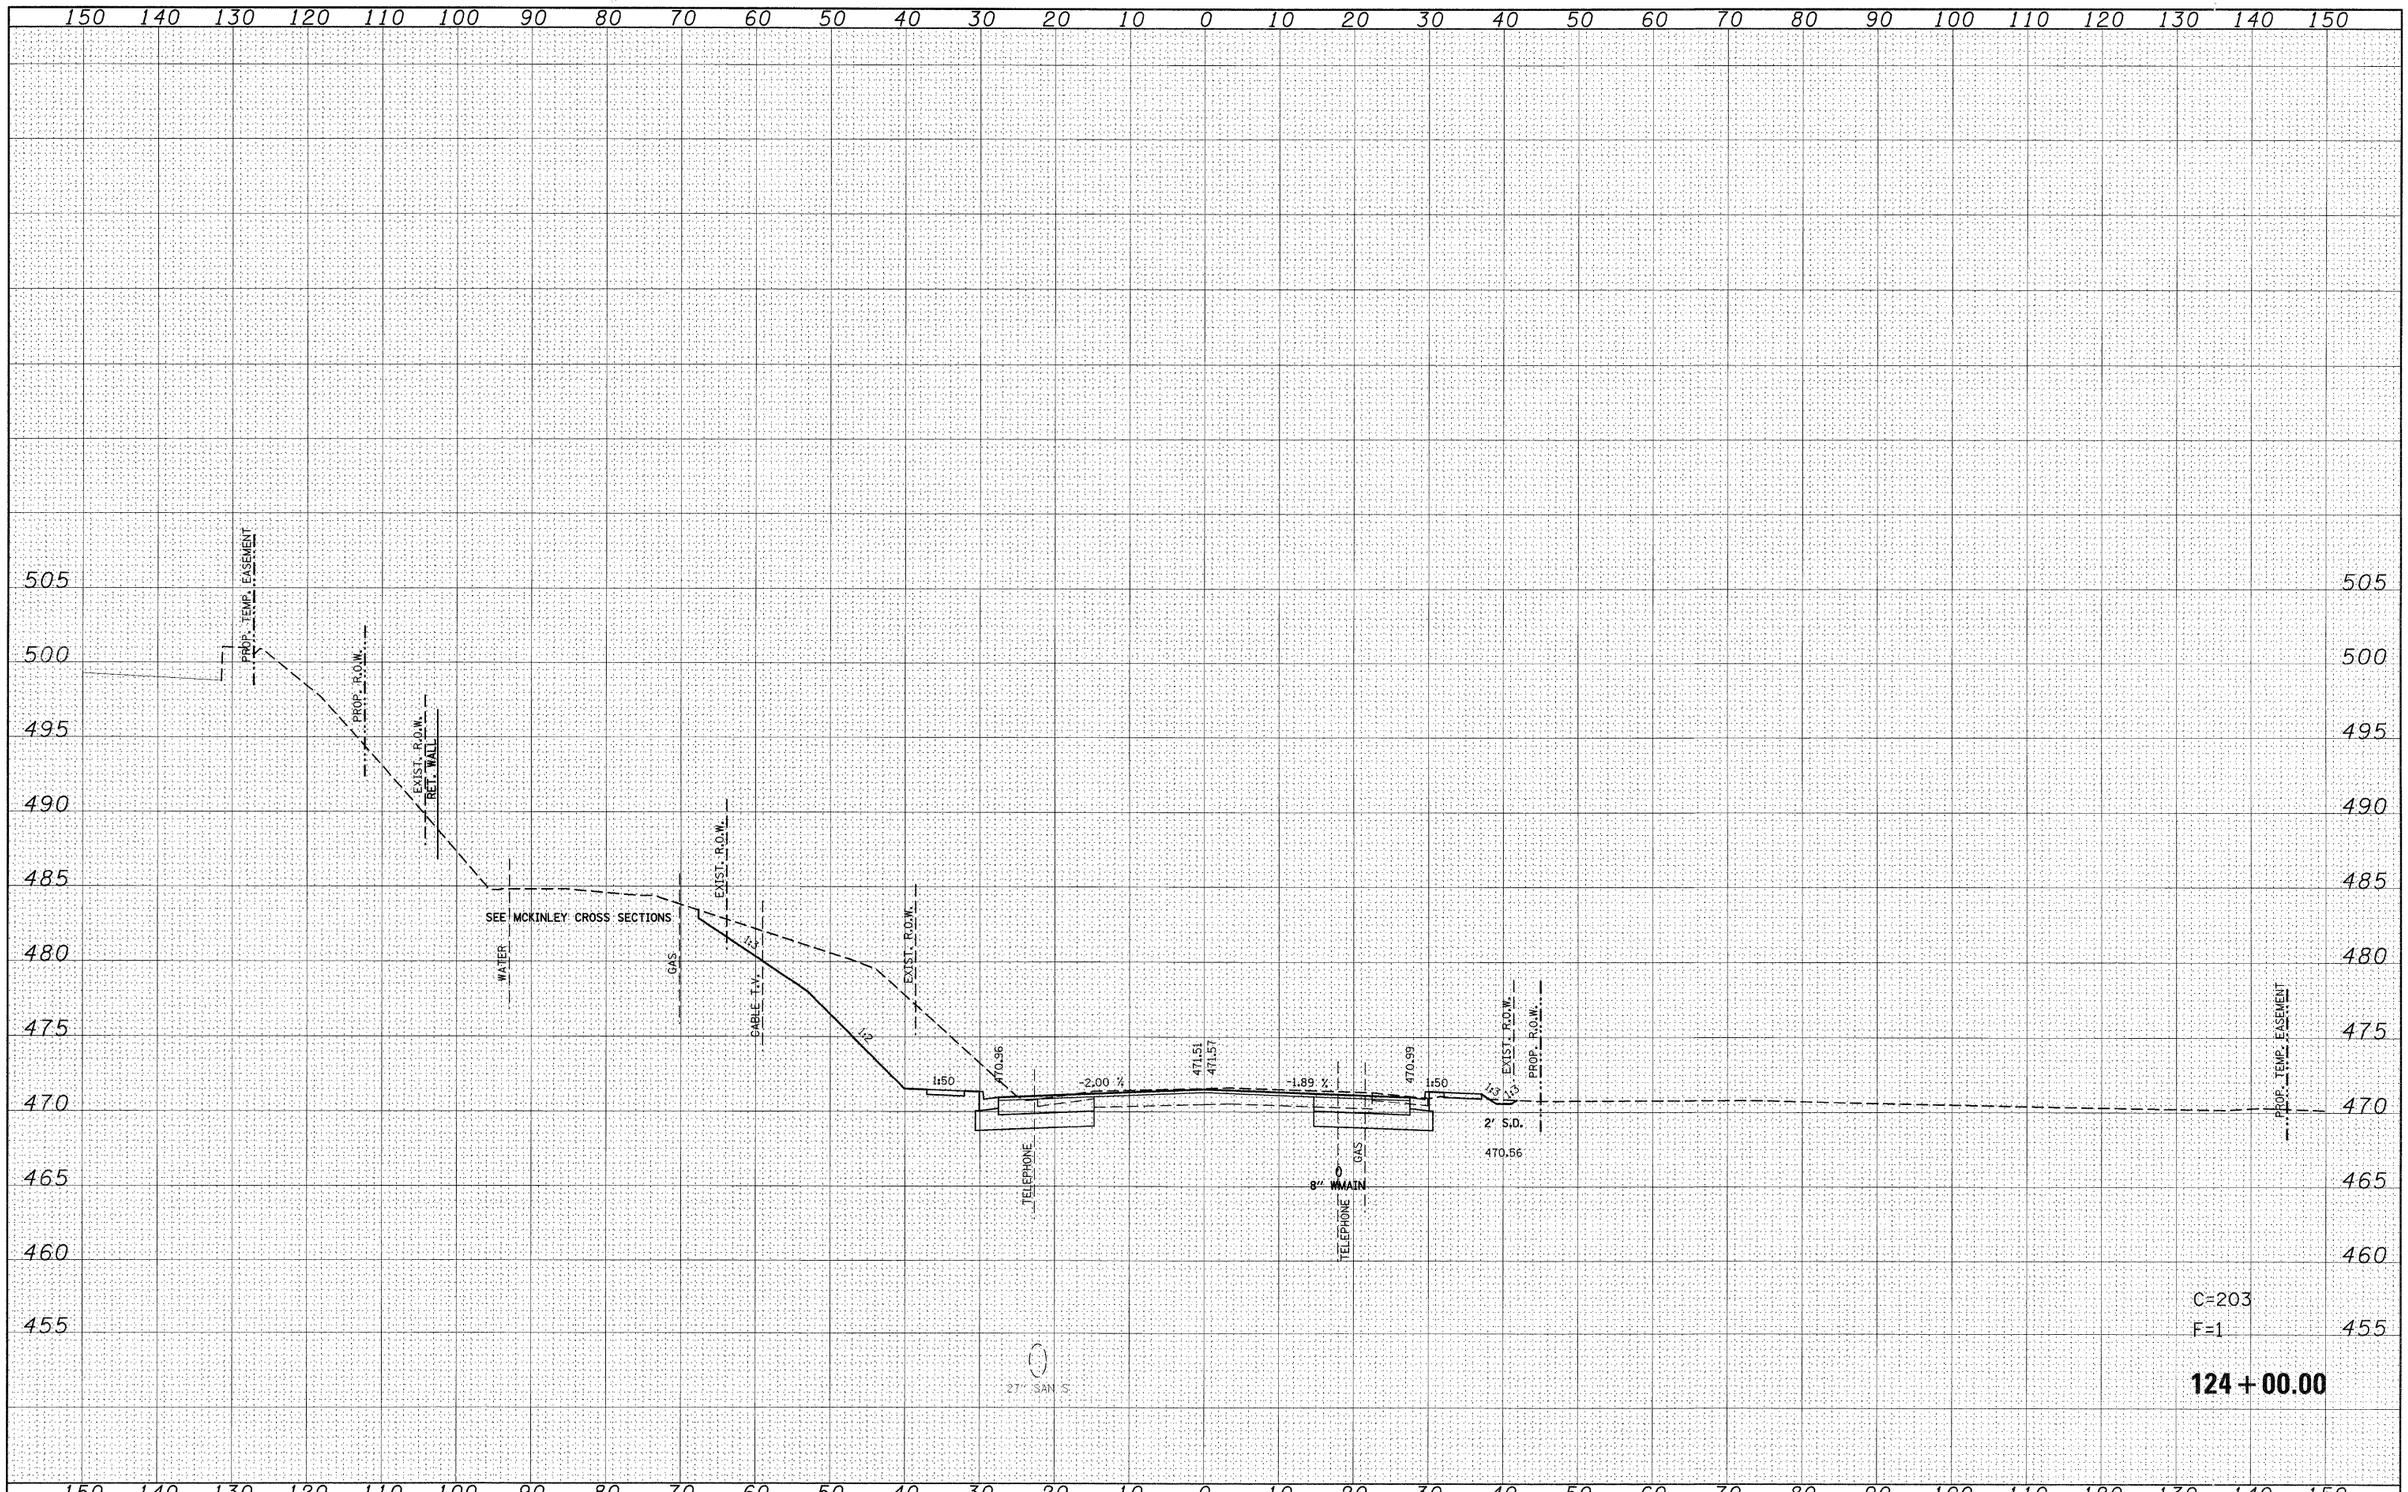

FILE NAME = p:\projects\513581\cadd\dgn\d876830-sht-xssht-IL159.dgn	USER NAME = default	DESIGNED -	REVISED -
		DRAWN -	REVISED -
	PLOT SCALE = 10.0000 ' / IN.	CHECKED -	REVISED -
	PLOT DATE = 8/24/2009	DATE -	REVISED -

STATE OF ILLINOIS
DEPARTMENT OF TRANSPORTATION

IL ROUTE 159
MAINLINE CROSS SECTIONS

SCALE: | SHEET NO. 29 OF 120 SHEETS | STA. 124+00.00 | TO STA. 124+00.00

F.A.P. RTE.	SECTION	COUNTY	TOTAL SHEETS	SHEET NO.
600	60-(30,31,128)-1	ST. CLAIR/MADISON	399	308
		CONTRACT NO. 76830		
	ILLINOIS FED. AID PROJECT			

FINAL SURVEY	NOTE BOOK	NO.
	SURVEYED	
	PLOTTED	
	TEMPLATE	
	AREAS	
	AREAS CHECKED	

BY	DATE

ORIGINAL SURVEY	NOTE BOOK	NO.
	SURVEYED	
	PLOTTED	
	TEMPLATE	
	AREAS	
	AREAS CHECKED	

BY	DATE

150 140 130 120 110 100 90 80 70 60 50 40 30 20 10 0 10 20 30 40 50 60 70 80 90 100 110 120 130 140 150

505
500
495
490
485
480
475
470
465
460
455

PROP. R.O.W.
EXIST. R.O.W.
SEE MCKINLEY CROSS SECTIONS
WATER
GAS
CABLE T.V.
WATER
1:4.87
1:50
471.56
-2.00 %
472.11
472.11
-0.52%
471.97
EXIST. R.O.W.
BUILDING FACE
471.52
EXIST. R.O.W.
PROP. R.O.W.
TELEPHONE
TELEPHONE
GAS
8" WMAIN
27" SAN S

C=276
F=0

124 + 50.00

FILE NAME =	USER NAME = default	DESIGNED -	REVISED -
p:\projects\513501\cadd\dgn\d876830-sht-xssht-IL159.dgn		DRAWN -	REVISED -
	PLOT SCALE = 10.0000 ' / IN.	CHECKED -	REVISED -
	PLOT DATE = 8/24/2009	DATE -	REVISED -


STATE OF ILLINOIS
DEPARTMENT OF TRANSPORTATION

IL ROUTE 159
MAINLINE CROSS SECTIONS

SCALE: | SHEET NO. 30 OF 120 SHEETS | STA. 124+50.00 | TO STA. 124+50.00

F.A.P. RTE.	SECTION	COUNTY	TOTAL SHEETS	SHEET NO.
600	60-(30,31,128)-1	ST. CLAIR/MADISON	399	309
		CONTRACT NO. 76830		
	ILLINOIS FED. AID PROJECT			

FINAL SURVEY	NOTE BOOK	NO.
SURVEYED		BY
PLOTTED		DATE
TEMPLATE		
AREAS		
AREAS CHECKED		

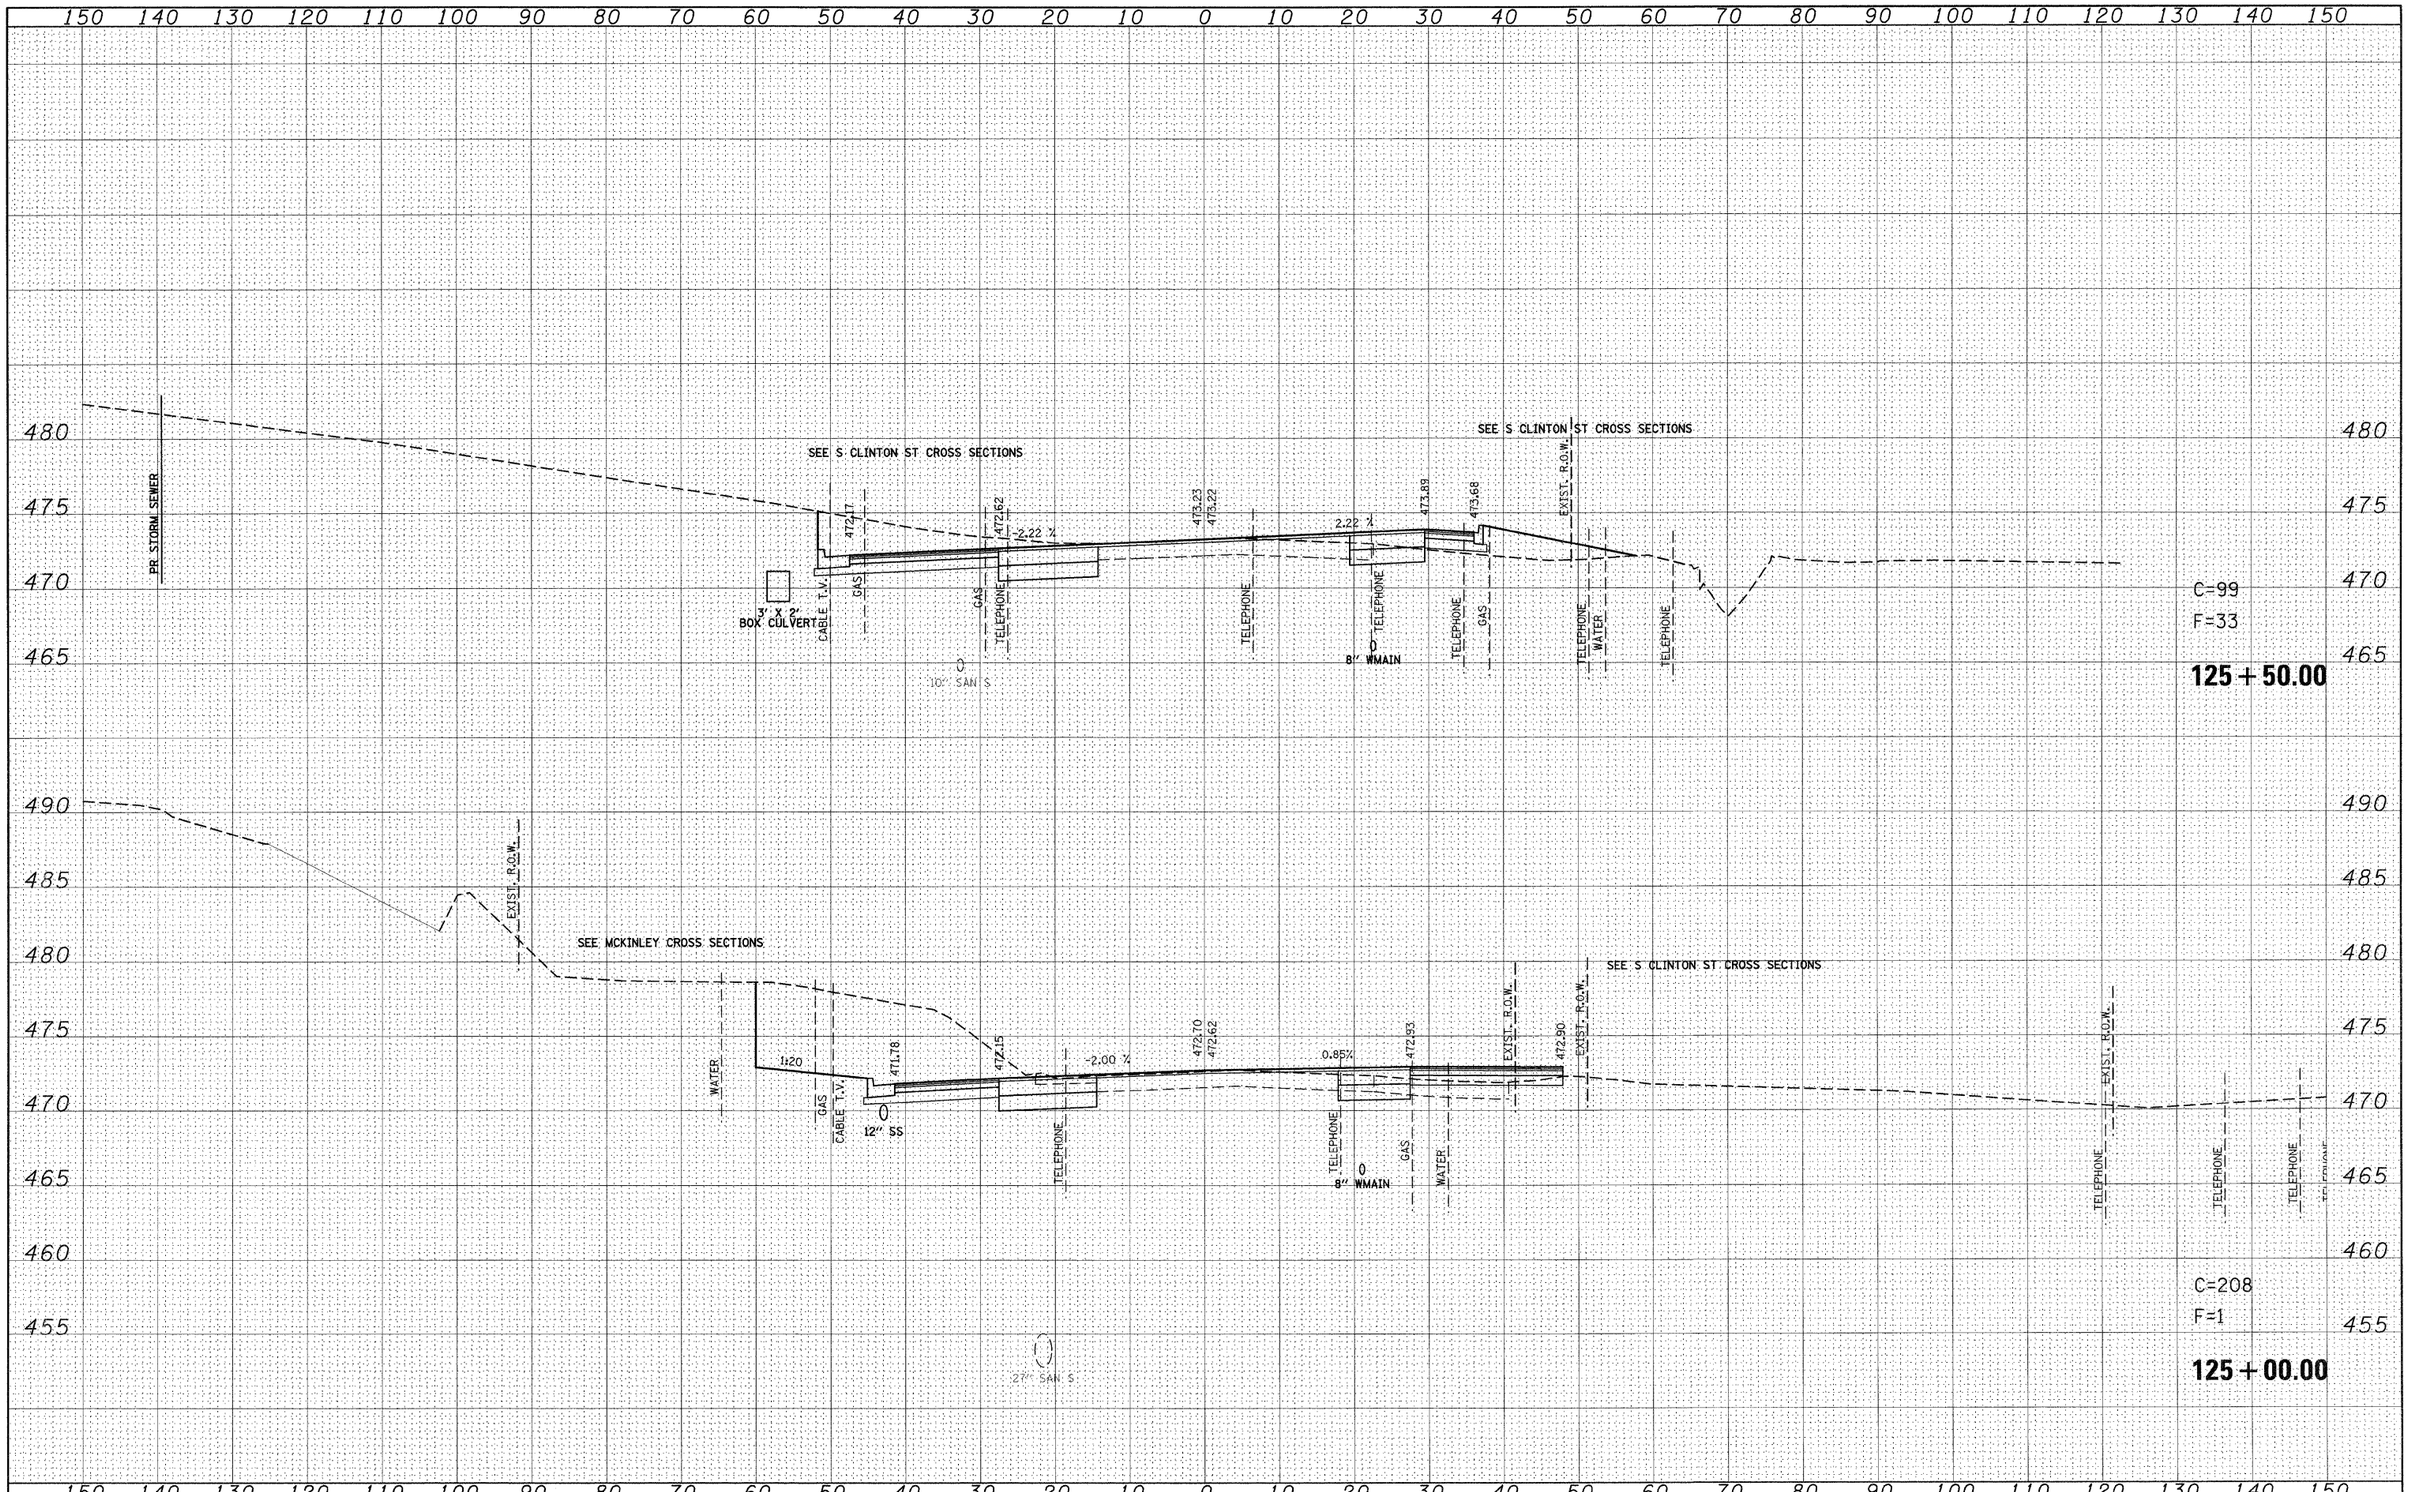

ORIGINAL SURVEY	NOTE BOOK	NO.
SURVEYED		BY
PLOTTED		DATE
TEMPLATE		
AREAS		
AREAS CHECKED		

FILE NAME = p:\projects\513501\cadd\dgn\d876830-sht-xssht-IL159.dgn	USER NAME = default	DESIGNED -	REVISED -
		DRAWN -	REVISED -
	PLOT SCALE = 10.0000 ' / IN.	CHECKED -	REVISED -
	PLOT DATE = 8/24/2009	DATE -	REVISED -

STATE OF ILLINOIS
DEPARTMENT OF TRANSPORTATION


IL ROUTE 159
MAINLINE CROSS SECTIONS

SCALE: | SHEET NO. 31 OF 120 SHEETS | STA. 125+00.00 TO STA. 125+50.00

F.A.P. RTE.	SECTION	COUNTY	TOTAL SHEETS	SHEET NO.
600	60-(30,31,128)-1	ST. CLAIR/MADISON	399	310
		CONTRACT NO. 76830		
	ILLINOIS FED. AID PROJECT			


FINAL SURVEY	NOTE BOOK	NO.	BY	DATE
	SURVEYED			
	PLOTTED			
	TEMPLATE			
	AREAS			
	AREAS CHECKED			

ORIGINAL SURVEY	NOTE BOOK	NO.	BY	DATE
	SURVEYED			
	PLOTTED			
	TEMPLATE			
	AREAS			
	AREAS CHECKED			

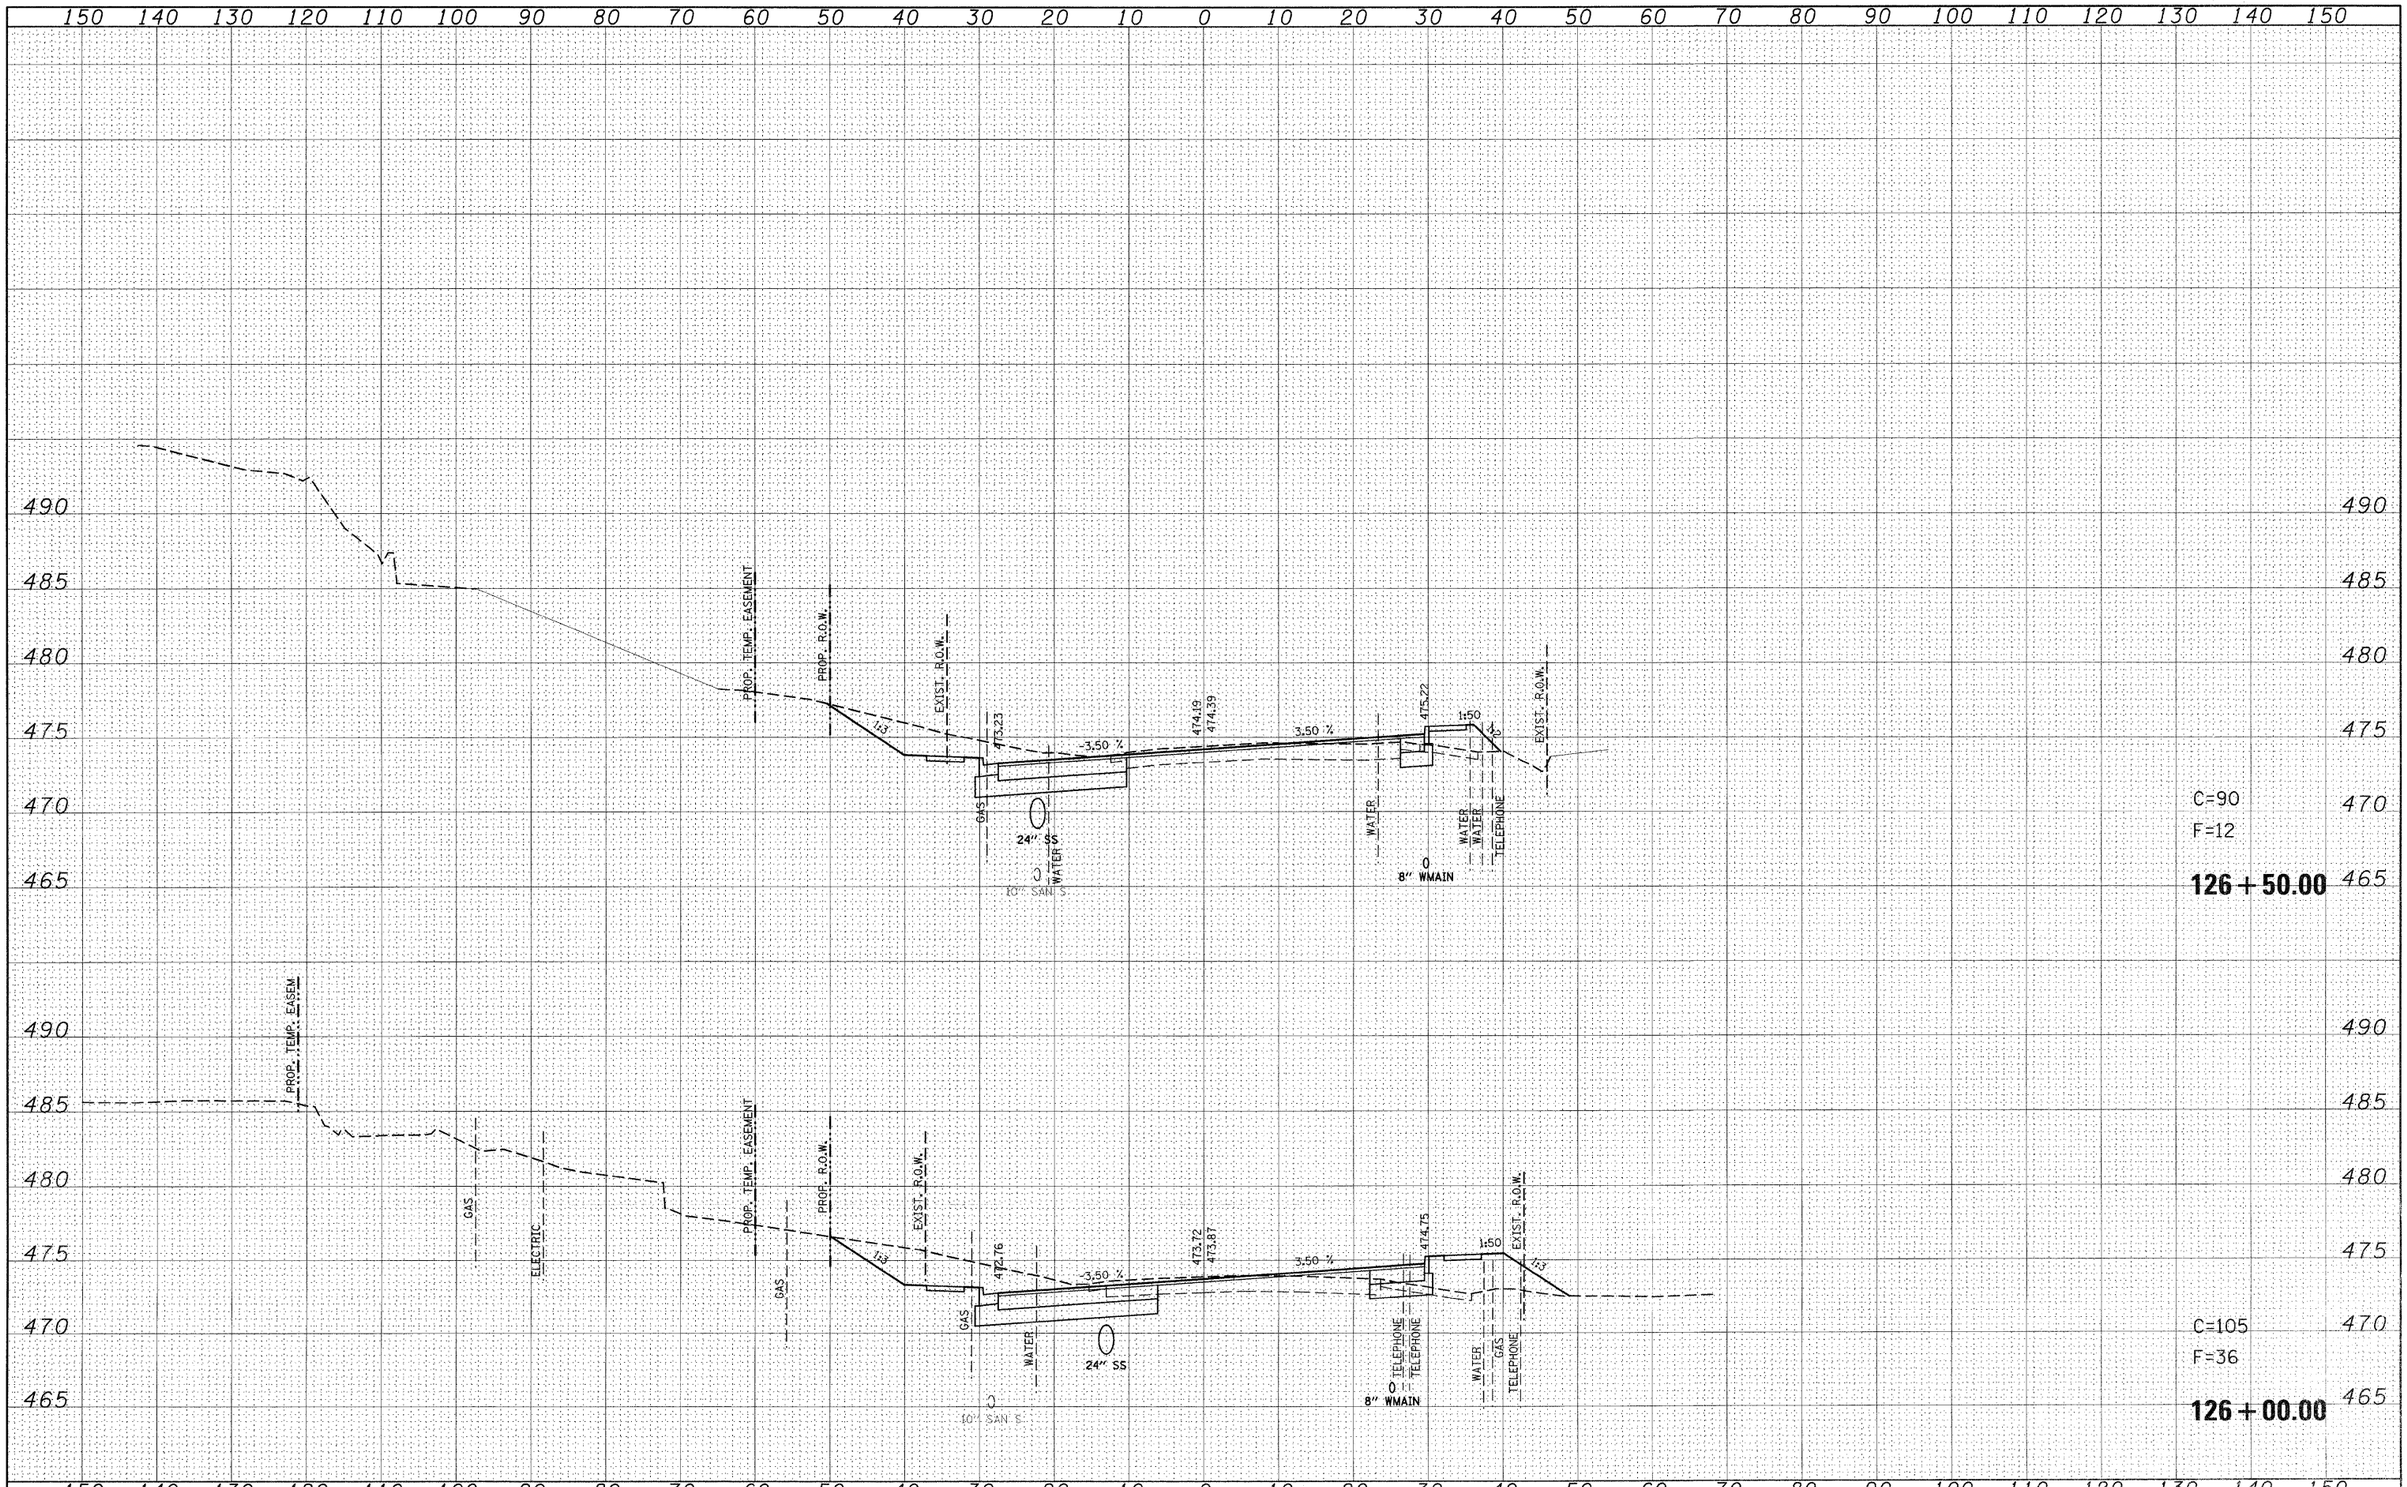

FILE NAME = pt\projects\513501\cadd\dgn\d876830-sht-xssht-IL159.dgn	USER NAME = default	DESIGNED -	REVISED -	STATE OF ILLINOIS DEPARTMENT OF TRANSPORTATION	IL ROUTE 159 MAINLINE CROSS SECTIONS	F.A.P. RTE.	SECTION	COUNTY	TOTAL SHEETS	SHEET NO.
		DRAWN -	REVISED -			600	60-(30,31,128)-1	ST. CLAIR/MADISON	399	311
	PLOT SCALE = 10.0000 ' / IN.	CHECKED -	REVISED -					CONTRACT NO. 76830		
	PLOT DATE = 6/24/2009	DATE -	REVISED -		SCALE:	SHEET NO. 32 OF 120 SHEETS	STA. 126+00.00 TO STA. 126+50.00	ILLINOIS FED. AID PROJECT		

FINAL SURVEY	SURVEYED	BY
	PLOTTED	
NOTE BOOK	TEMPLATE	
NO.	AREAS	DATE
	AREAS CHECKED	

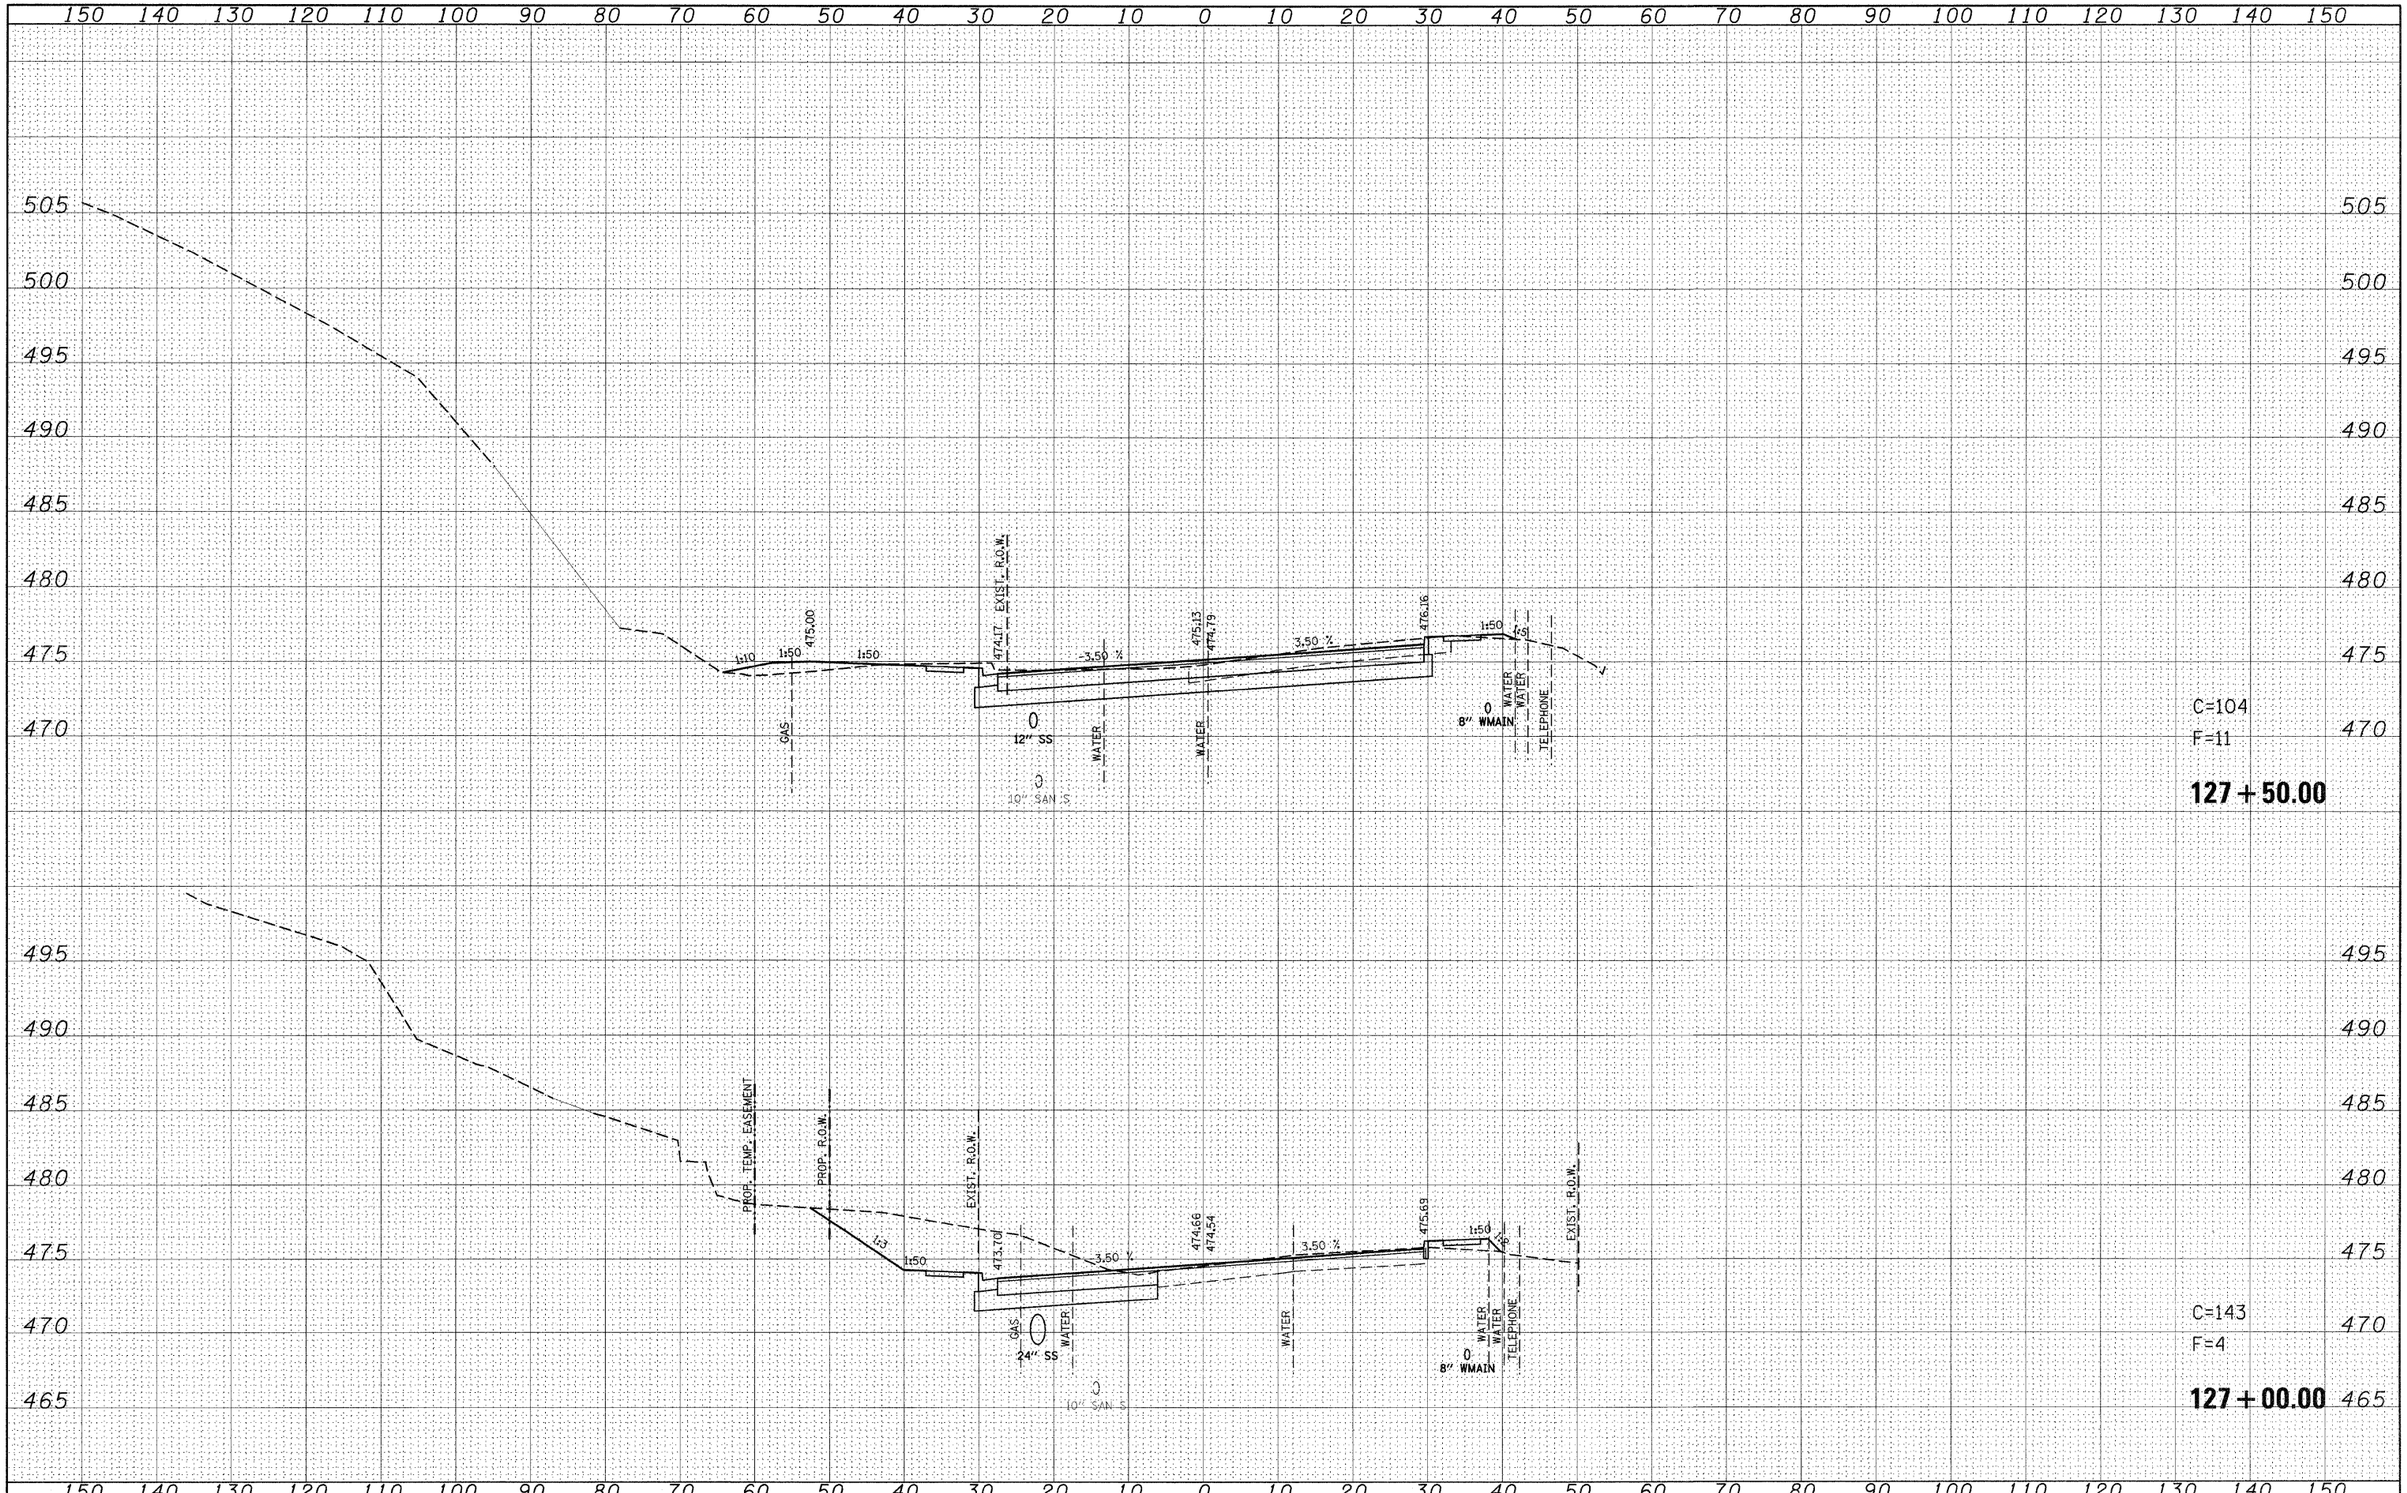

ORIGINAL SURVEY	SURVEYED	BY
	PLOTTED	
NOTE BOOK	TEMPLATE	
NO.	AREAS	DATE
	AREAS CHECKED	

FILE NAME =	USER NAME = default	DESIGNED -	REVISED -
pt\projects\513501\cadd\dgn\d876830-sht-xssht-IL159.dgn		DRAWN -	REVISED -
	PLOT SCALE = 10.0000 ' / IN.	CHECKED -	REVISED -
	PLOT DATE = 8/24/2009	DATE -	REVISED -


STATE OF ILLINOIS
DEPARTMENT OF TRANSPORTATION

IL ROUTE 159
MAINLINE CROSS SECTIONS

SCALE: | SHEET NO. 33 OF 120 SHEETS | STA. 127+00.00 | TO STA. 127+50.00

F.A.P. RTE.	SECTION	COUNTY	TOTAL SHEETS	SHEET NO.
600	60-(30,31,128)-1	ST. CLAIR/MADISON	399	312
		CONTRACT NO. 76830		
	ILLINOIS	FED. AID PROJECT		

FINAL SURVEY	BY	DATE
SURVEYED		
PLOTTED		
NOTE BOOK	TEMPLATE	
NO.	AREAS	
	AREAS CHECKED	

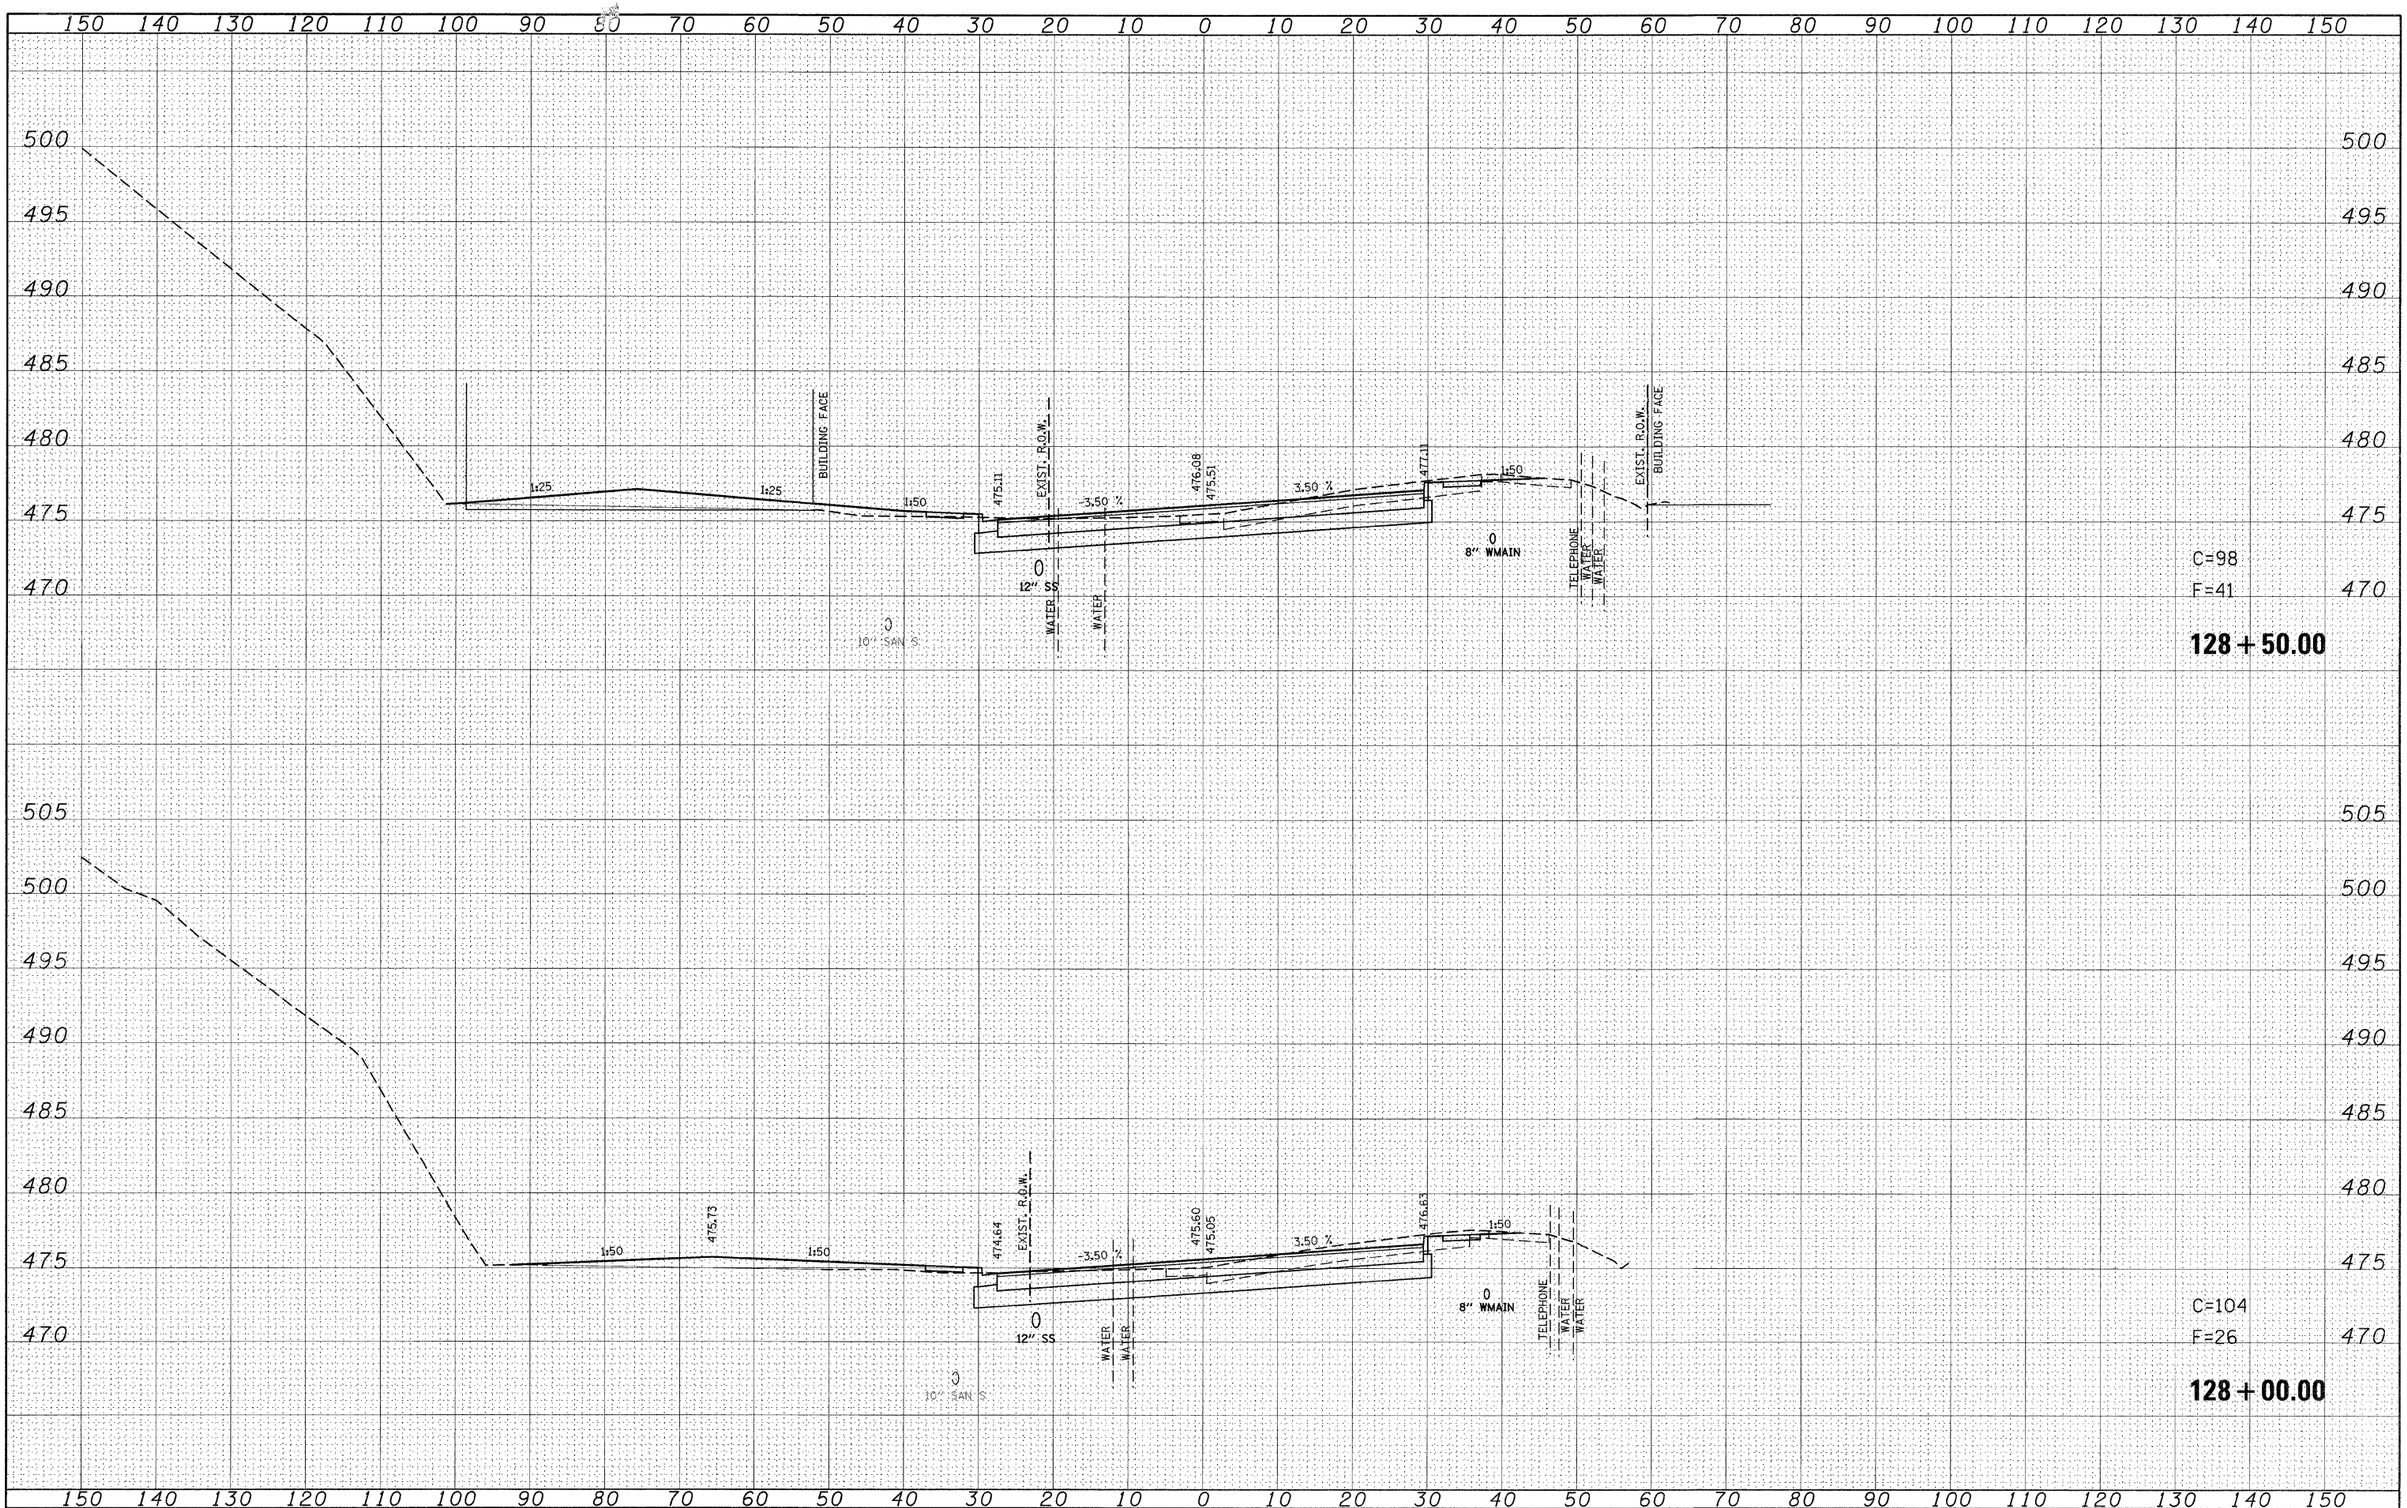

ORIGINAL SURVEY	BY	DATE
SURVEYED		
PLOTTED		
NOTE BOOK	TEMPLATE	
NO.	AREAS	
	AREAS CHECKED	


FILE NAME =	USER NAME = default	DESIGNED -	REVISED -
p:\projects\513501\caadd\dgn\d876830-sht-xsht-IL159.dgn		DRAWN -	REVISED -
	PLOT SCALE = 10.0000 ' / IN.	CHECKED -	REVISED -
	PLOT DATE = 8/24/2009	DATE -	REVISED -

STATE OF ILLINOIS
DEPARTMENT OF TRANSPORTATION

IL ROUTE 159
MAINLINE CROSS SECTIONS

SCALE: | SHEET NO. 34 OF 120 SHEETS | STA. 128+00.00 TO STA. 128+50.00

F.A.P. RTE.	SECTION	COUNTY	TOTAL SHEETS	SHEET NO.
600	60-(30,31,128)-1	ST. CLAIR/MADISON	399	313
		CONTRACT NO. 76830		
		ILLINOIS FED. AID PROJECT		

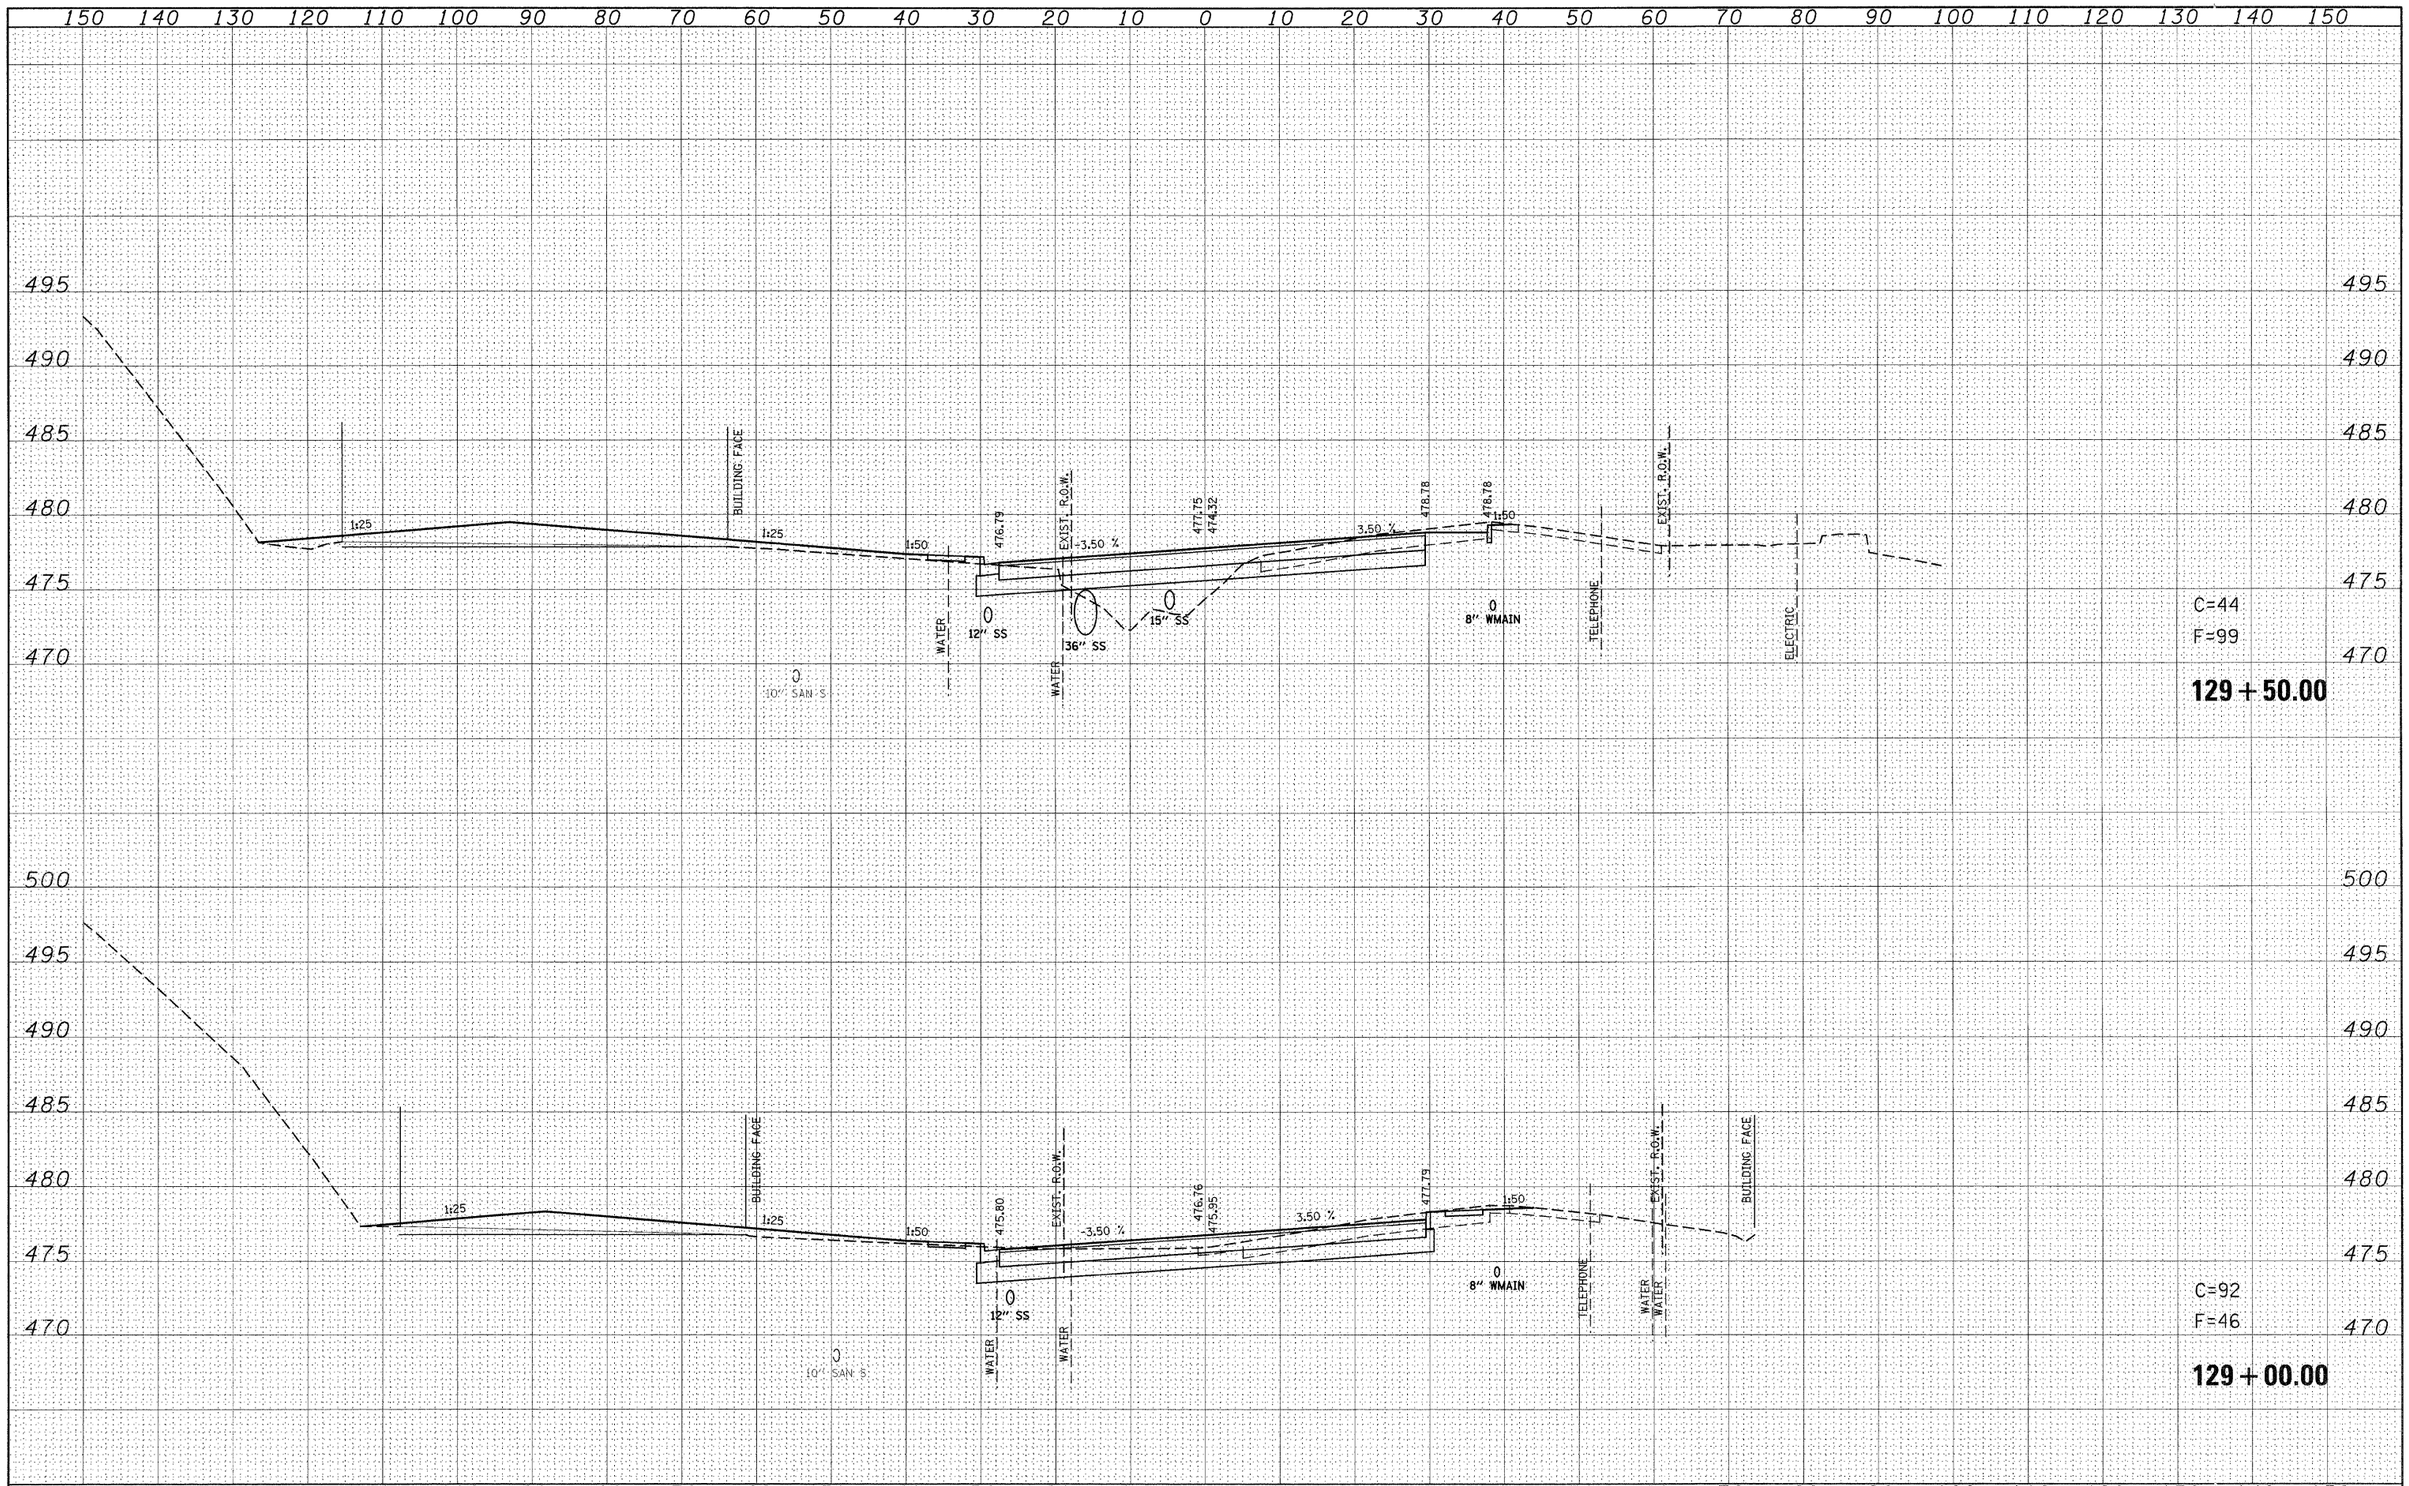

FILE NAME = pt\projects\513501\cadd\dgn\d876830-sht-xssht-1159.dgn	USER NAME = default	DESIGNED -	REVISED -
		DRAWN -	REVISED -
	PLOT SCALE = 10.0000 ' / IN.	CHECKED -	REVISED -
	PLOT DATE = 8/24/2009	DATE -	REVISED -

STATE OF ILLINOIS
DEPARTMENT OF TRANSPORTATION

IL ROUTE 159
MAINLINE CROSS SECTIONS

SCALE: | SHEET NO. 35 OF 120 SHEETS | STA. 129+00.00 | TO STA. 129+50.00

F.A.P. RTE.	SECTION	COUNTY	TOTAL SHEETS	SHEET NO.
600	60-(30,31,128)-1	ST. CLAIR/MADISON	399	314
		CONTRACT NO. 76830		
	ILLINOIS FED. AID PROJECT			

FINAL SURVEY — NOTE BOOK — NO. — SURVEYED — PLOTTED — TEMPLATE — AREAS — AREAS CHECKED — BY — DATE

ORIGINAL SURVEY — NOTE BOOK — NO. — SURVEYED — PLOTTED — TEMPLATE — AREAS — AREAS CHECKED — BY — DATE

FINAL SURVEY	NOTE BOOK	NO.
SURVEYED		
PLOTTED		
TOPO DATE		
AREAS		
AREAS CHECKED		

BY	DATE

ORIGINAL SURVEY	NOTE BOOK	NO.
SURVEYED		
PLOTTED		
TOPO DATE		
AREAS		
AREAS CHECKED		

BY	DATE

490
485
480
475
470

1:25
1:25
1:50
478.08
-3.50 %
EXIST. R.O.W.
479.04
477.79
3.50 %
480.07
479.33
EXIST. R.O.W.
PROP. TEMP. EASEMENT
BUILDING FACE
36" SS
WATER
10" SAN S
WATER
15" SS
8" WMAIN
ELECTRIC
TELEPHONE
C=69
F=153
130 + 00.00

1:25
1:25
1:50
477.56
-3.50 %
EXIST. R.O.W.
478.52
477.39
3.50 %
479.56
EXIST. R.O.W.
PROP. TEMP. EASEMENT
BUILDING FACE
RAILROAD AVE
SEE INTERSECTION DETAILS
36" SS
WATER
10" SAN S
WATER
15" SS
8" WMAIN
TELEPHONE
ELECTRIC
129 + 81.33

150 140 130 120 110 100 90 80 70 60 50 40 30 20 10 0 10 20 30 40 50 60 70 80 90 100 110 120 130 140 150

FILE NAME =	USER NAME = default	DESIGNED -	REVISED -
P:\Projects\513501\CADD\DGN\d876830-sht-xssht-L159%dgn		DRAWN -	REVISED -
	PLOT SCALE = 10.0000 ' / IN.	CHECKED -	REVISED -
	PLOT DATE = 8/25/2009	DATE -	REVISED -


STATE OF ILLINOIS
DEPARTMENT OF TRANSPORTATION

IL ROUTE 159
MAINLINE CROSS SECTIONS

SCALE: | SHEET NO. 36 OF 120 SHEETS | STA. 129+81.33 | TO STA. 130+00.00

F.A.P. RTE.	SECTION	COUNTY	TOTAL SHEETS	SHEET NO.
600	60-(30,31,128)-1	ST. CLAIR/MADISON	399	315
		CONTRACT NO. 76830		
	ILLINOIS FED. AID PROJECT			

FINAL SURVEY	NOTE BOOK	SURVEYED	PLOTTED	TEMPLATE	AREAS	AREAS CHECKED
NO.						
BY						
DATE						

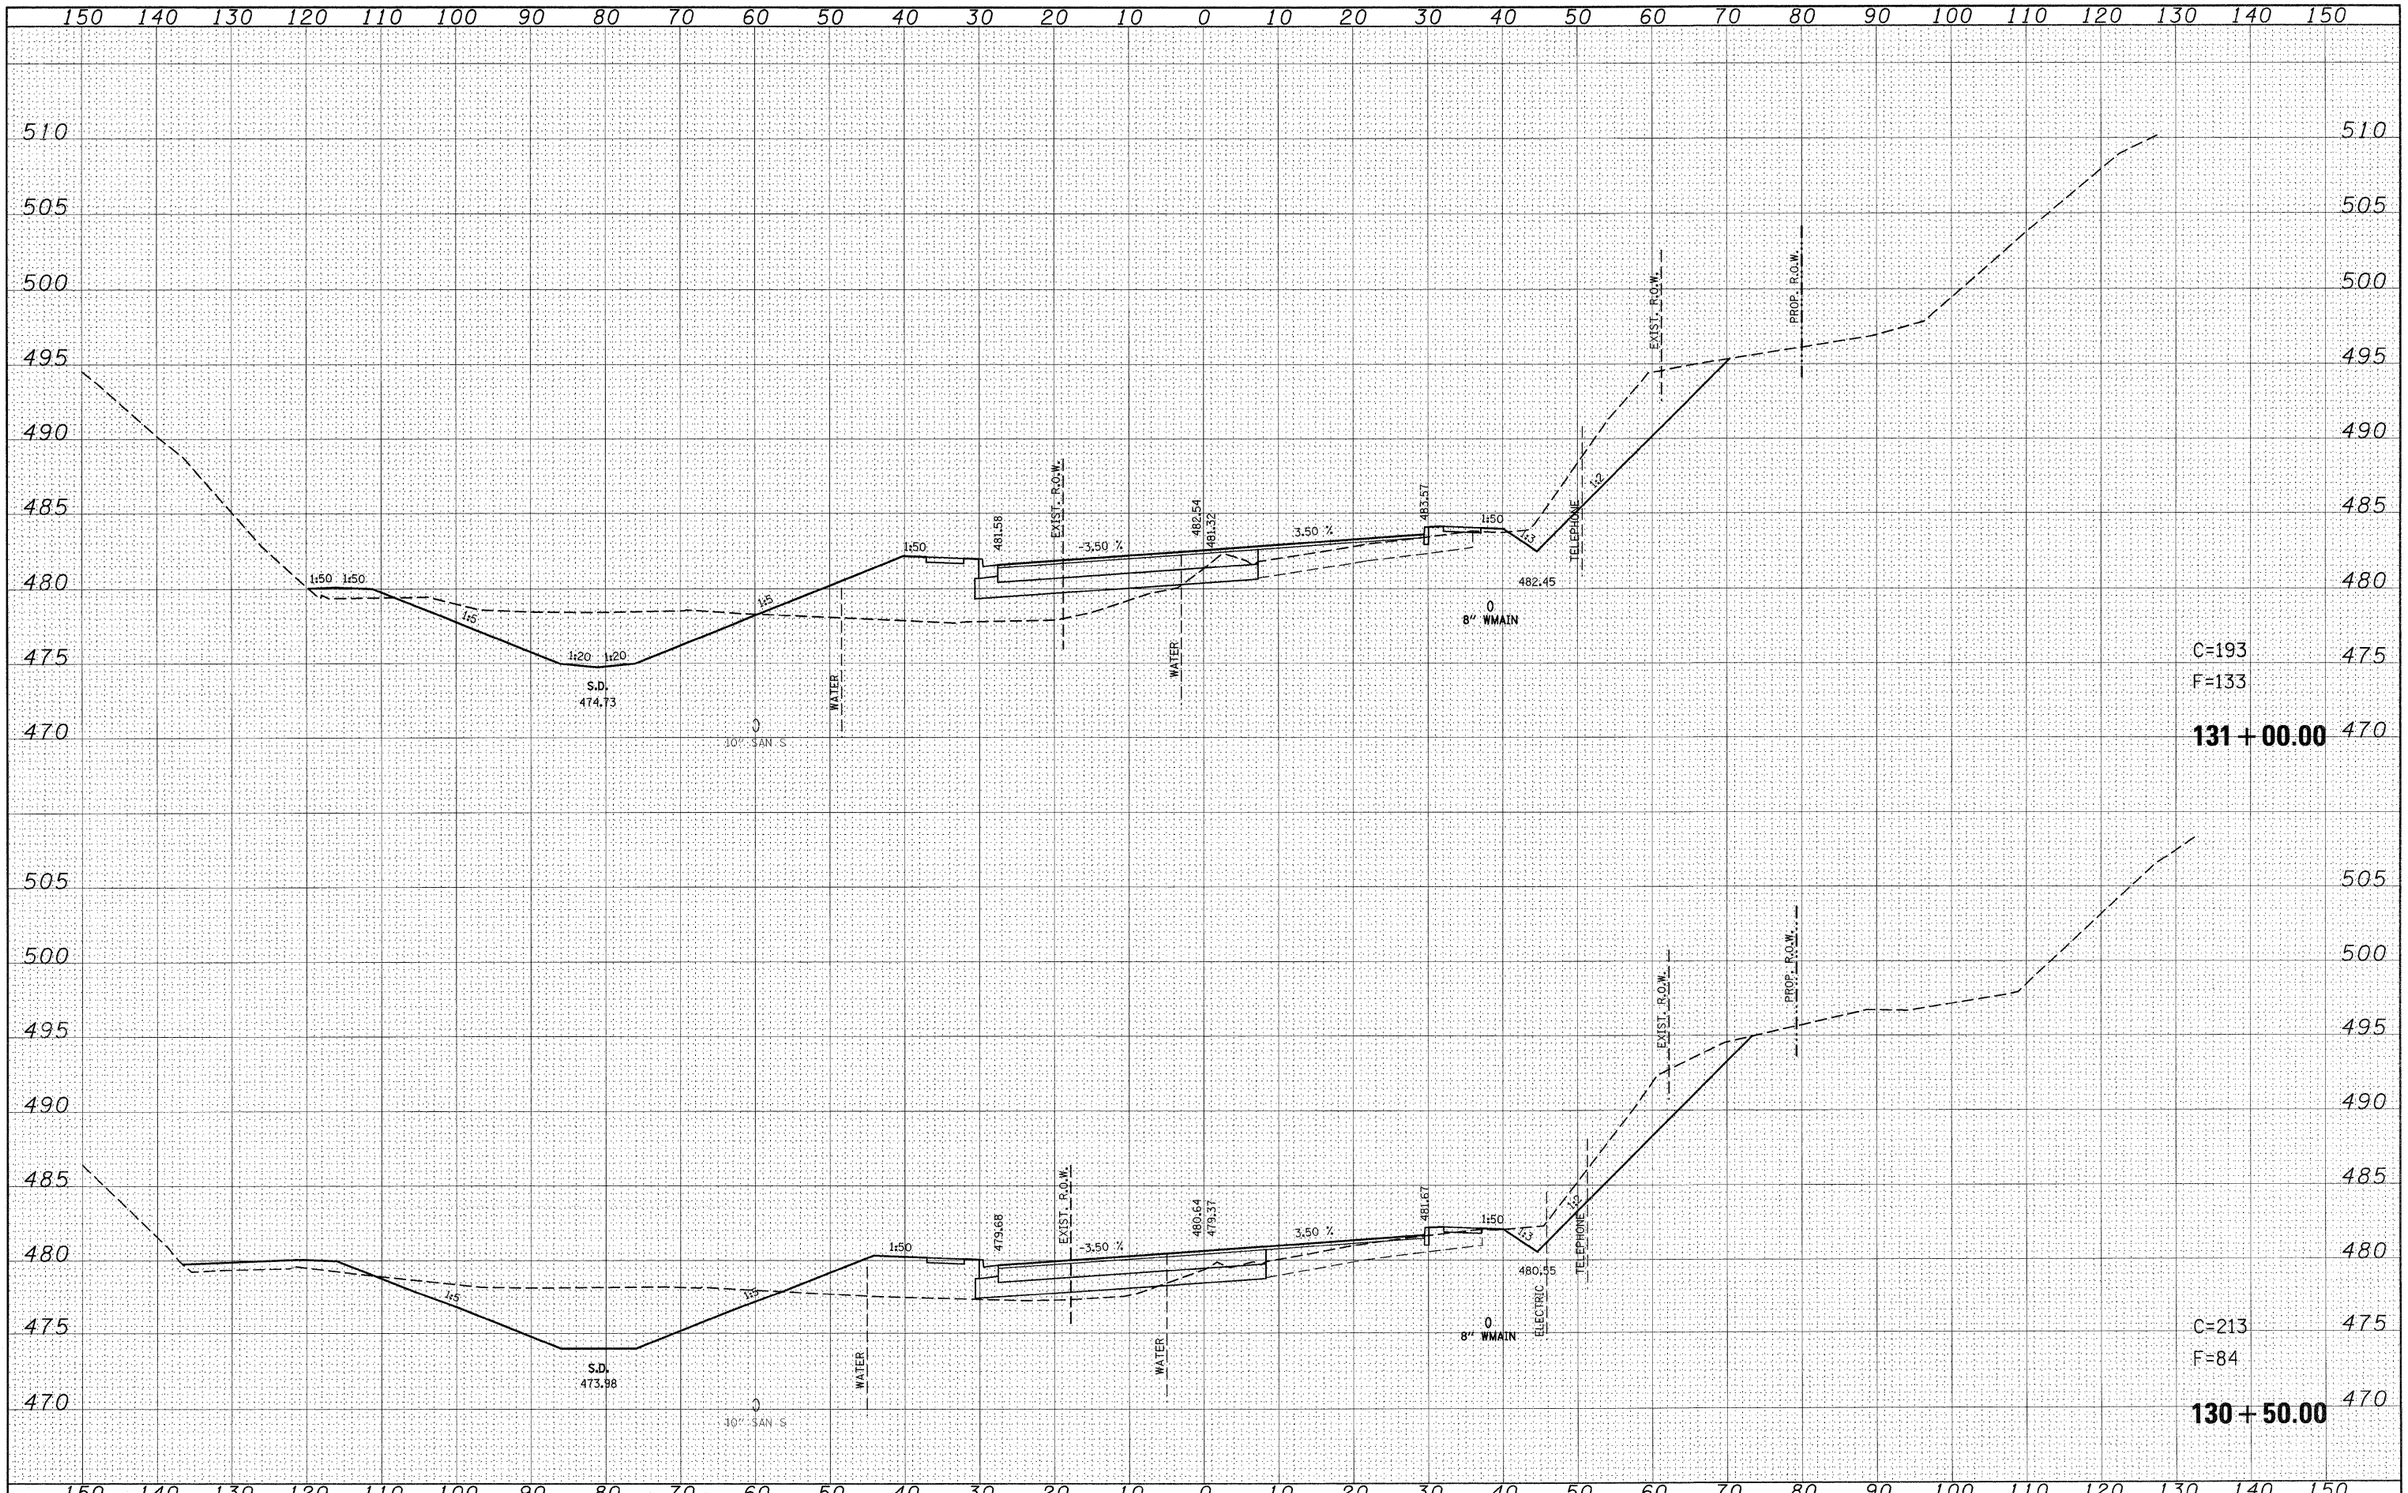

ORIGINAL SURVEY	NOTE BOOK	SURVEYED	PLOTTED	TEMPLATE	AREAS	AREAS CHECKED
NO.						
BY						
DATE						

FILE NAME = p:\projects\513501\cadd\dgn\d876830-sht-xssht-159.dgn	USER NAME = default	DESIGNED -	REVISED -
		DRAWN -	REVISED -
	PLOT SCALE = 10.0000 ' / IN.	CHECKED -	REVISED -
	PLOT DATE = 8/24/2009	DATE -	REVISED -

STATE OF ILLINOIS
DEPARTMENT OF TRANSPORTATION


IL ROUTE 159
MAINLINE CROSS SECTIONS

SCALE: | SHEET NO. 37 OF 120 SHEETS | STA. 130+50.00 TO STA. 131+00.00

F.A.P. RTE.	SECTION	COUNTY	TOTAL SHEETS	SHEET NO.
600	60-(30,31,128)-1	ST. CLAIR/MADISON	399	316
		CONTRACT NO. 76830		
		ILLINOIS FED. AID PROJECT		

FINAL SURVEY	NOTE BOOK	NO.	SURVEYED	PLOTTED	TEMPLATE	AREAS	AREAS CHECKED	BY	DATE

ORIGINAL SURVEY	NOTE BOOK	NO.	SURVEYED	PLOTTED	TEMPLATE	AREAS	AREAS CHECKED	BY	DATE

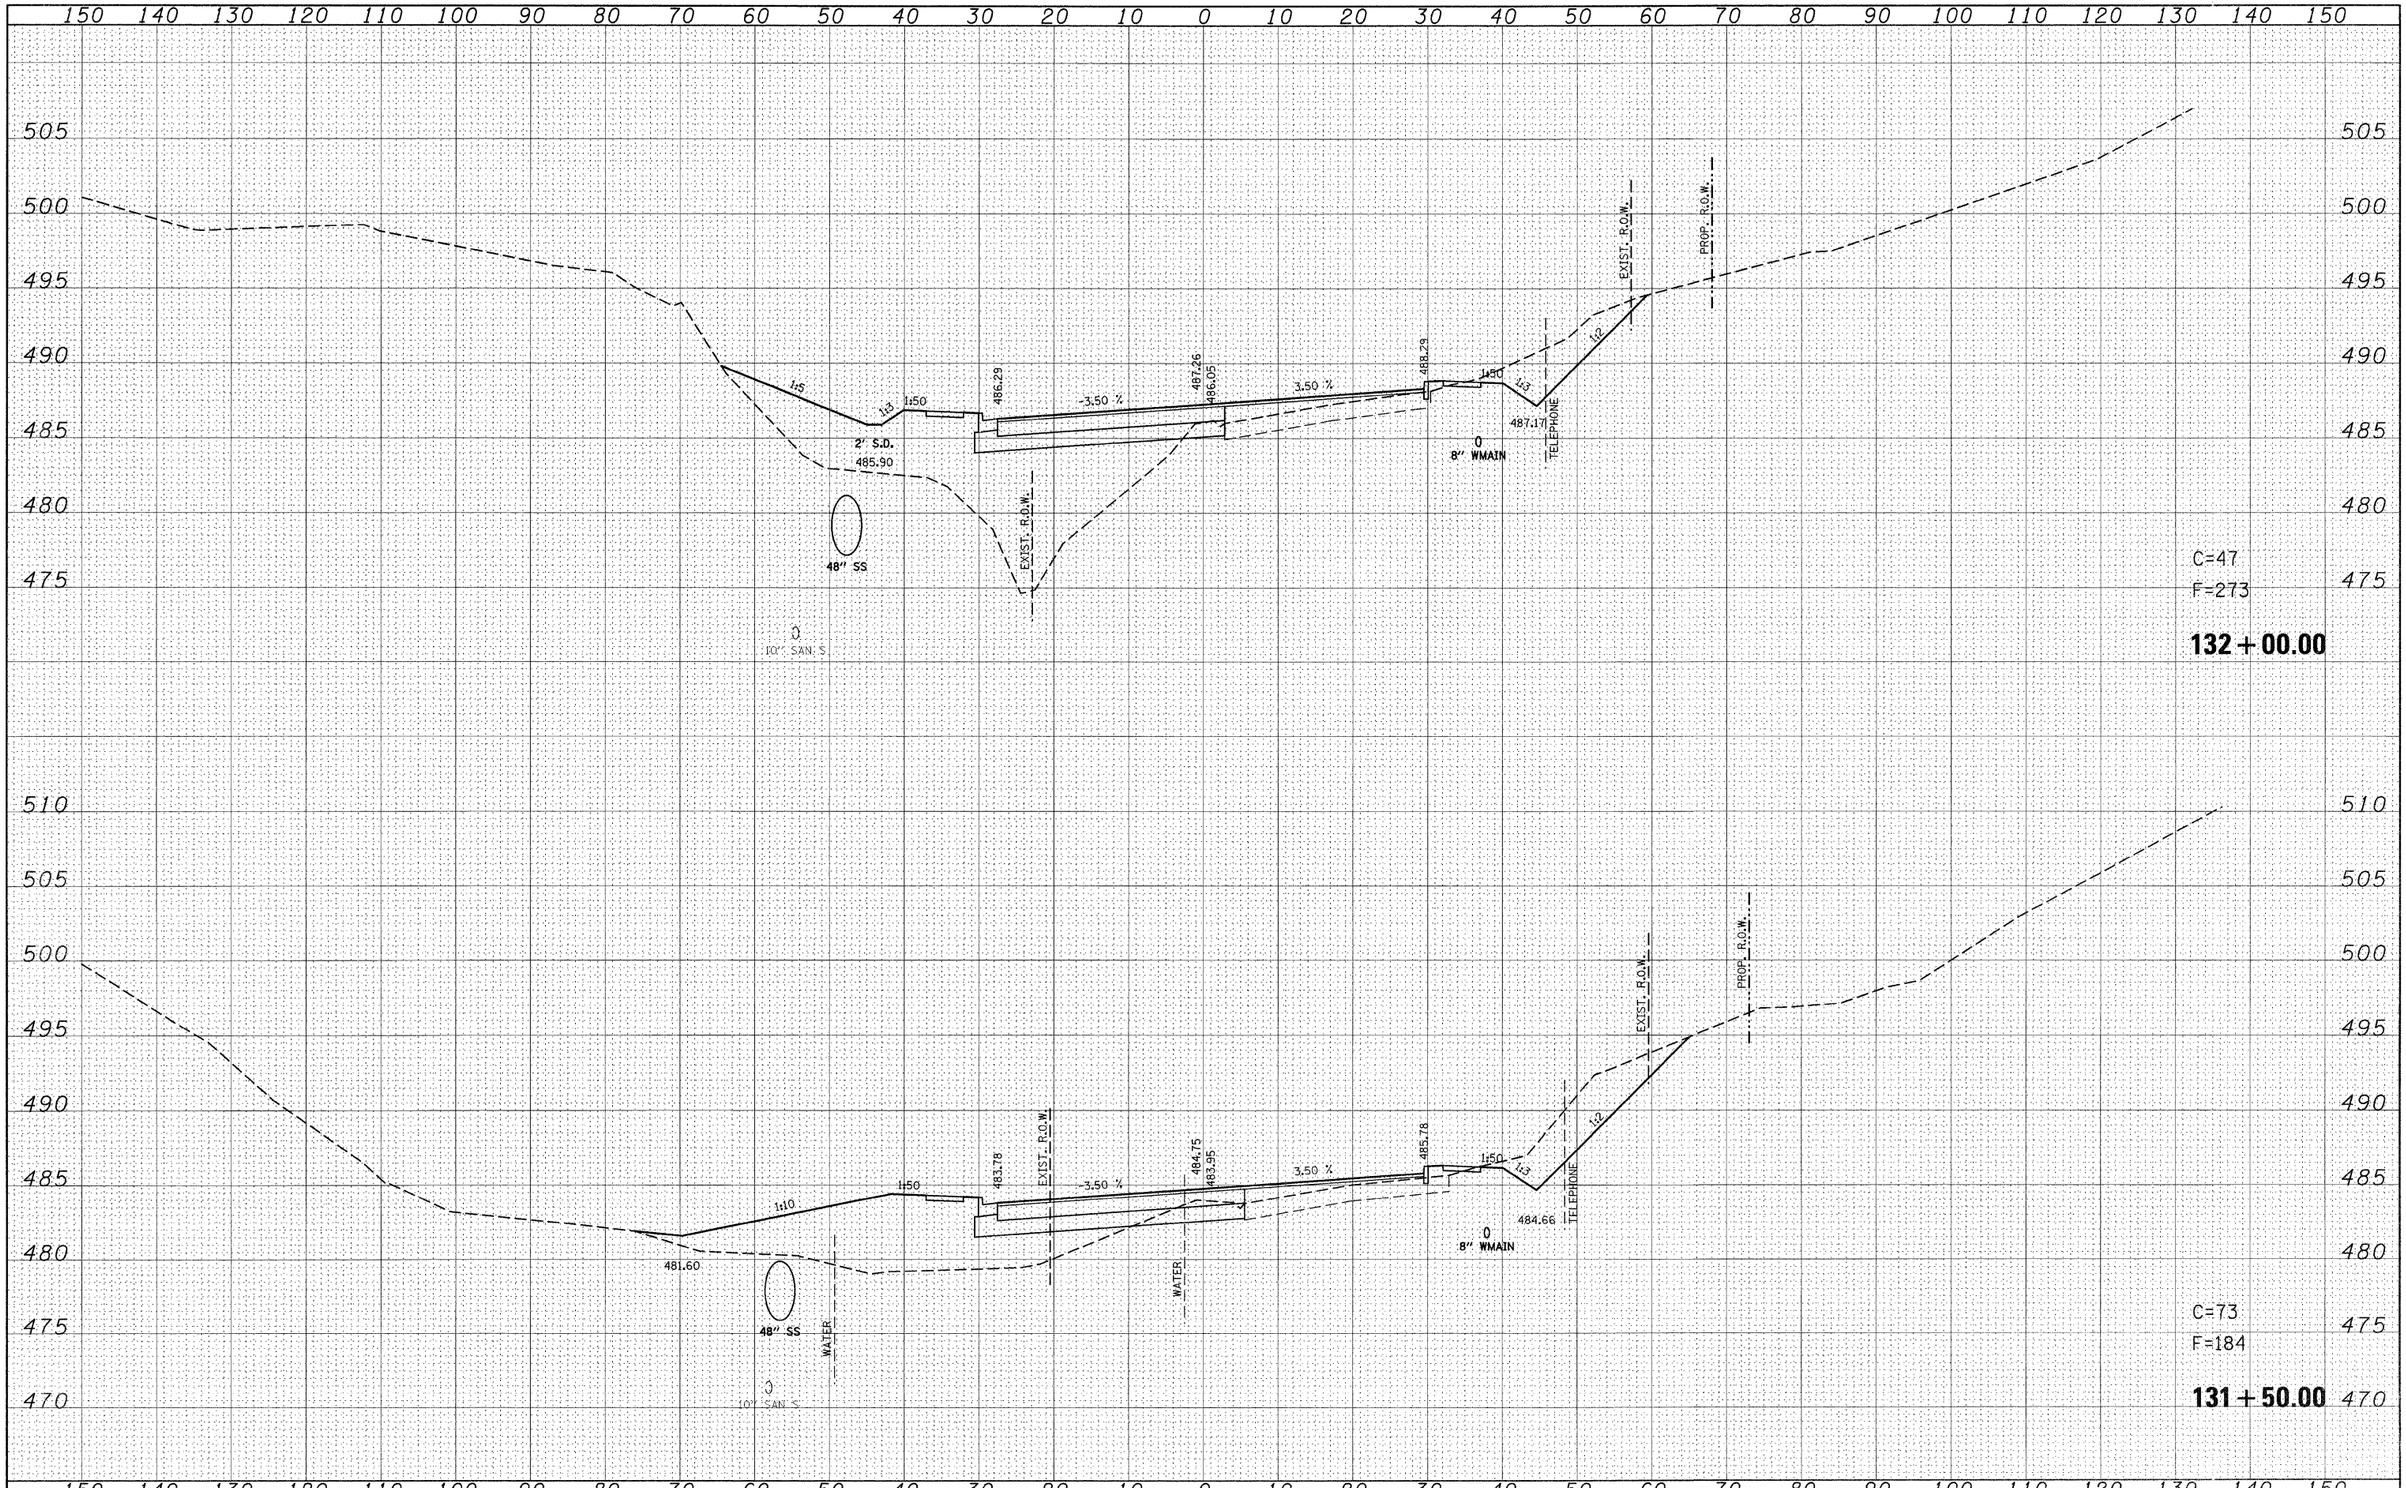

FILE NAME =	USER NAME = default	DESIGNED -	REVISED -
p:\projects\513501\caddd\dgn\c876830-sht-xssht-IL159.dgn		DRAWN -	REVISED -
	PLOT SCALE = 10.0000 ' / IN.	CHECKED -	REVISED -
	PLOT DATE = 8/24/2009	DATE -	REVISED -


STATE OF ILLINOIS
DEPARTMENT OF TRANSPORTATION

IL ROUTE 159
MAINLINE CROSS SECTIONS

SCALE: | SHEET NO. 38 OF 120 SHEETS | STA. 131+50.00 TO STA. 132+00.00

F.A.P. RTE.	SECTION	COUNTY	TOTAL SHEETS	SHEET NO.
600	60-(30,31,128)-1	ST. CLAIR/MADISON	399	317
		CONTRACT NO. 76830		
	ILLINOIS	FED. AID PROJECT		

FINAL SURVEY	NOTE BOOK	NO.
SURVEYED		BY
PLOTTED		DATE
TEMPLATE		
AREAS		
AREAS CHECKED		

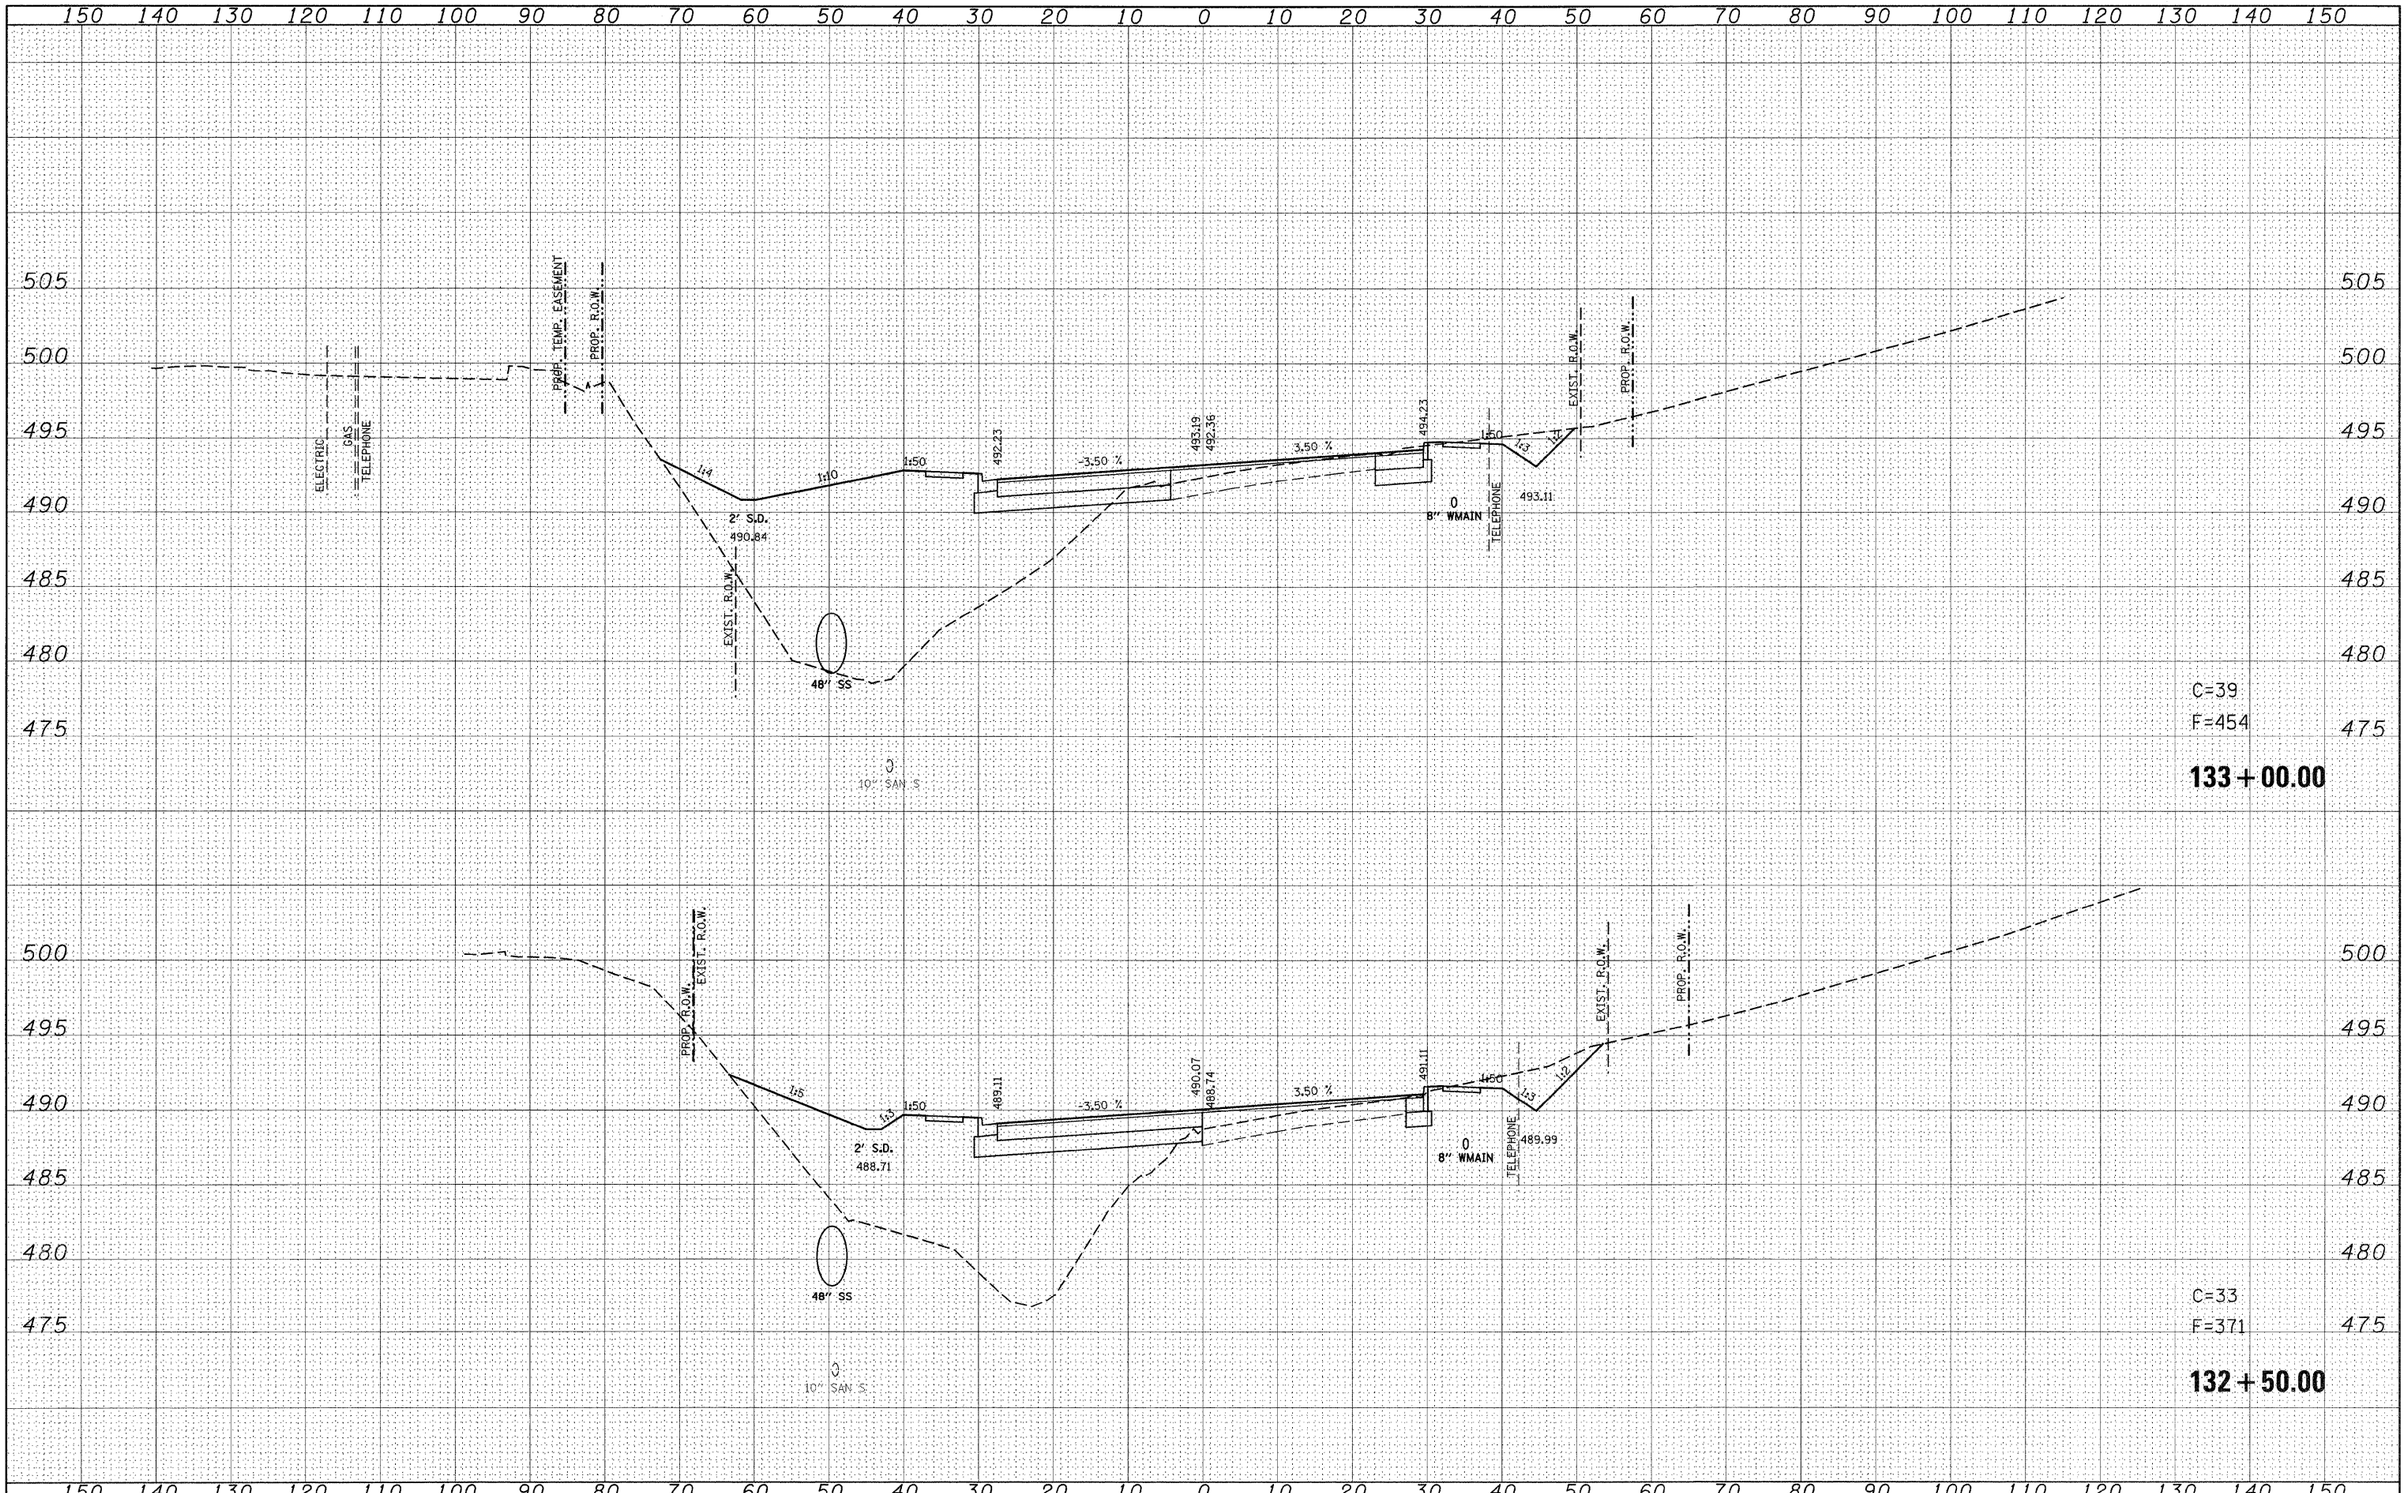

ORIGINAL SURVEY	NOTE BOOK	NO.
SURVEYED		BY
PLOTTED		DATE
TEMPLATE		
AREAS		
AREAS CHECKED		

FILE NAME = pt\projects\513501\cadd\dgn\d876830-sht-xsht-IL159.dgn	USER NAME = default	DESIGNED -	REVISED -
		DRAWN -	REVISED -
	PLOT SCALE = 10.0000 ' / IN.	CHECKED -	REVISED -
	PLOT DATE = 8/24/2009	DATE -	REVISED -

STATE OF ILLINOIS
DEPARTMENT OF TRANSPORTATION


IL ROUTE 159
MAINLINE CROSS SECTIONS

SCALE: | SHEET NO. 39 OF 120 SHEETS | STA. 132+50.00 TO STA. 133+00.00

F.A.P. RTE.	SECTION	COUNTY	TOTAL SHEETS	SHEET NO.
600	60-(30,31,128)-1	ST. CLAIR/MADISON	399	318
		CONTRACT NO. 76830		
		ILLINOIS FED. AID PROJECT		

FINAL SURVEY	SURVEYED	BY	DATE
NOTE BOOK	PLOTTED		
NO.	TEMPLATE		
	AREAS		
	AREAS CHECKED		

ORIGINAL SURVEY	SURVEYED	BY	DATE
NOTE BOOK	PLOTTED		
	TEMPLATE		
	AREAS		
	AREAS CHECKED		

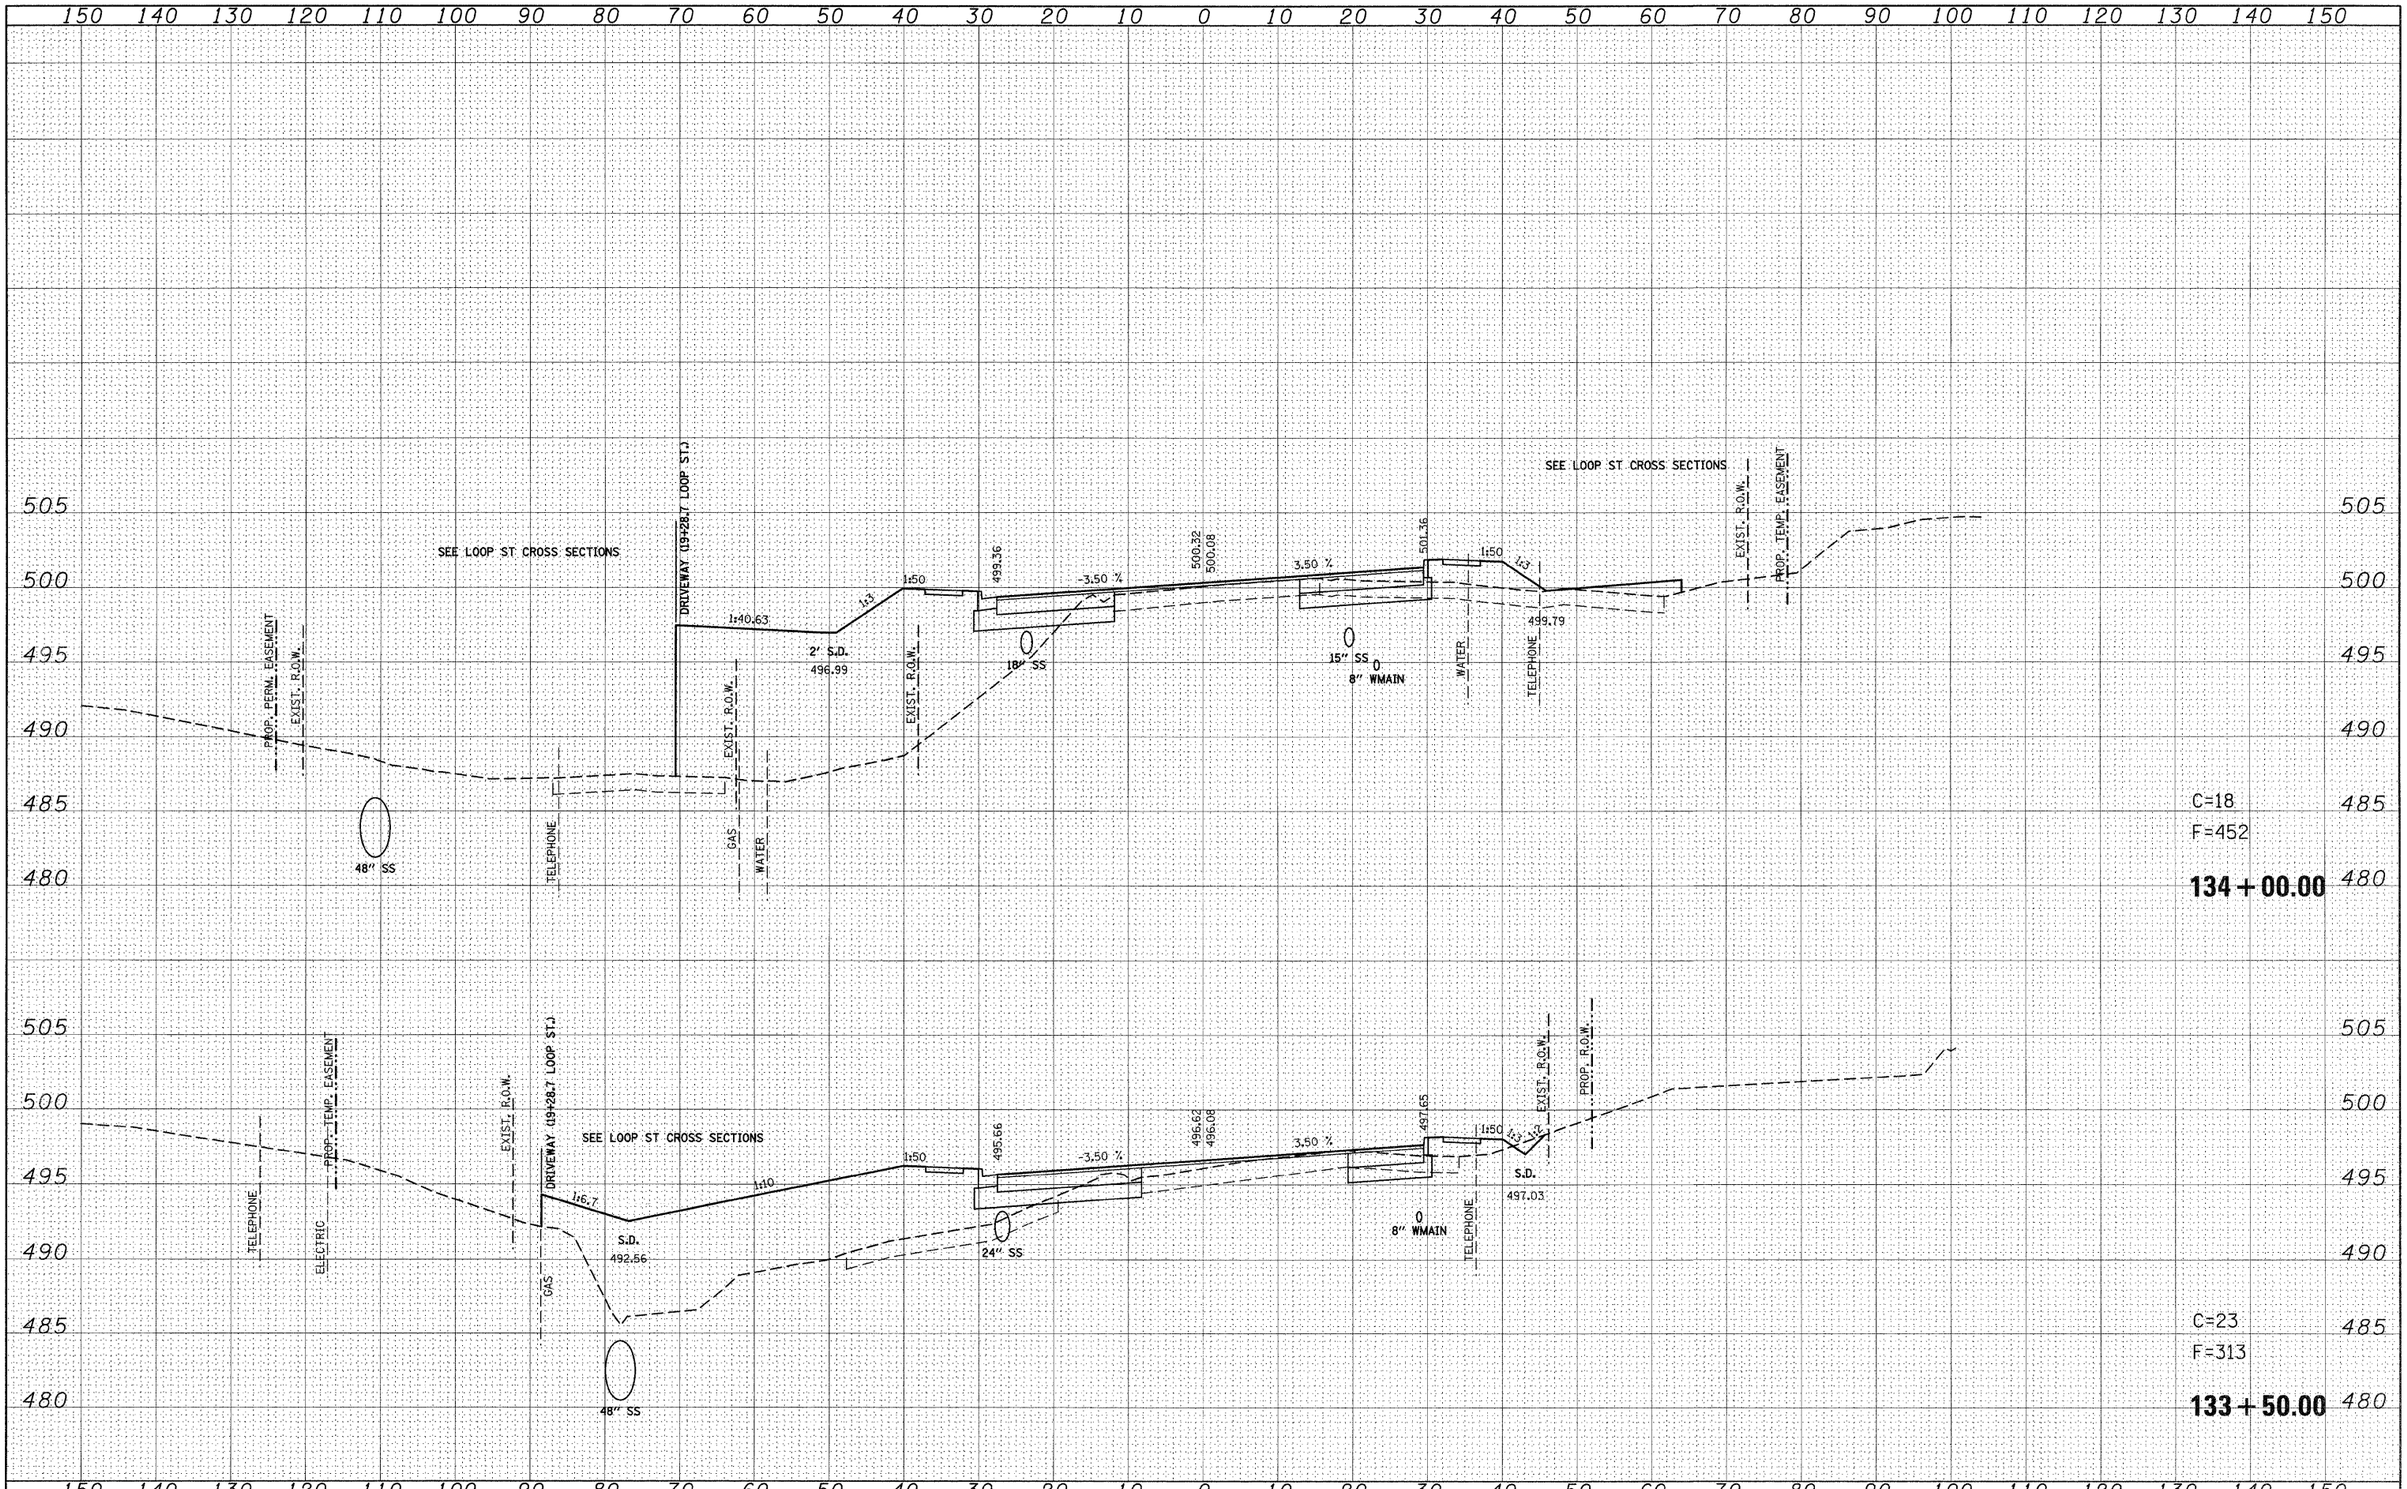


FILE NAME = pt\projects\513501\caddd\dgn\d876830-sht-xsht-1-159.dgn	USER NAME = default	DESIGNED -	REVISED -
		DRAWN -	REVISED -
	PLOT SCALE = 10.0000 ' / IN.	CHECKED -	REVISED -
	PLOT DATE = 8/24/2009	DATE -	REVISED -

STATE OF ILLINOIS
DEPARTMENT OF TRANSPORTATION

IL ROUTE 159
MAINLINE CROSS SECTIONS

SCALE: | SHEET NO. 40 OF 120 SHEETS | STA. 133+50.00 | TO STA. 134+00.00

F.A.P. RTE.	SECTION	COUNTY	TOTAL SHEETS	SHEET NO.
600	60-(30,31,128)-1	ST. CLAIR/MADISON	399	319
		CONTRACT NO. 76830		
		ILLINOIS FED. AID PROJECT		

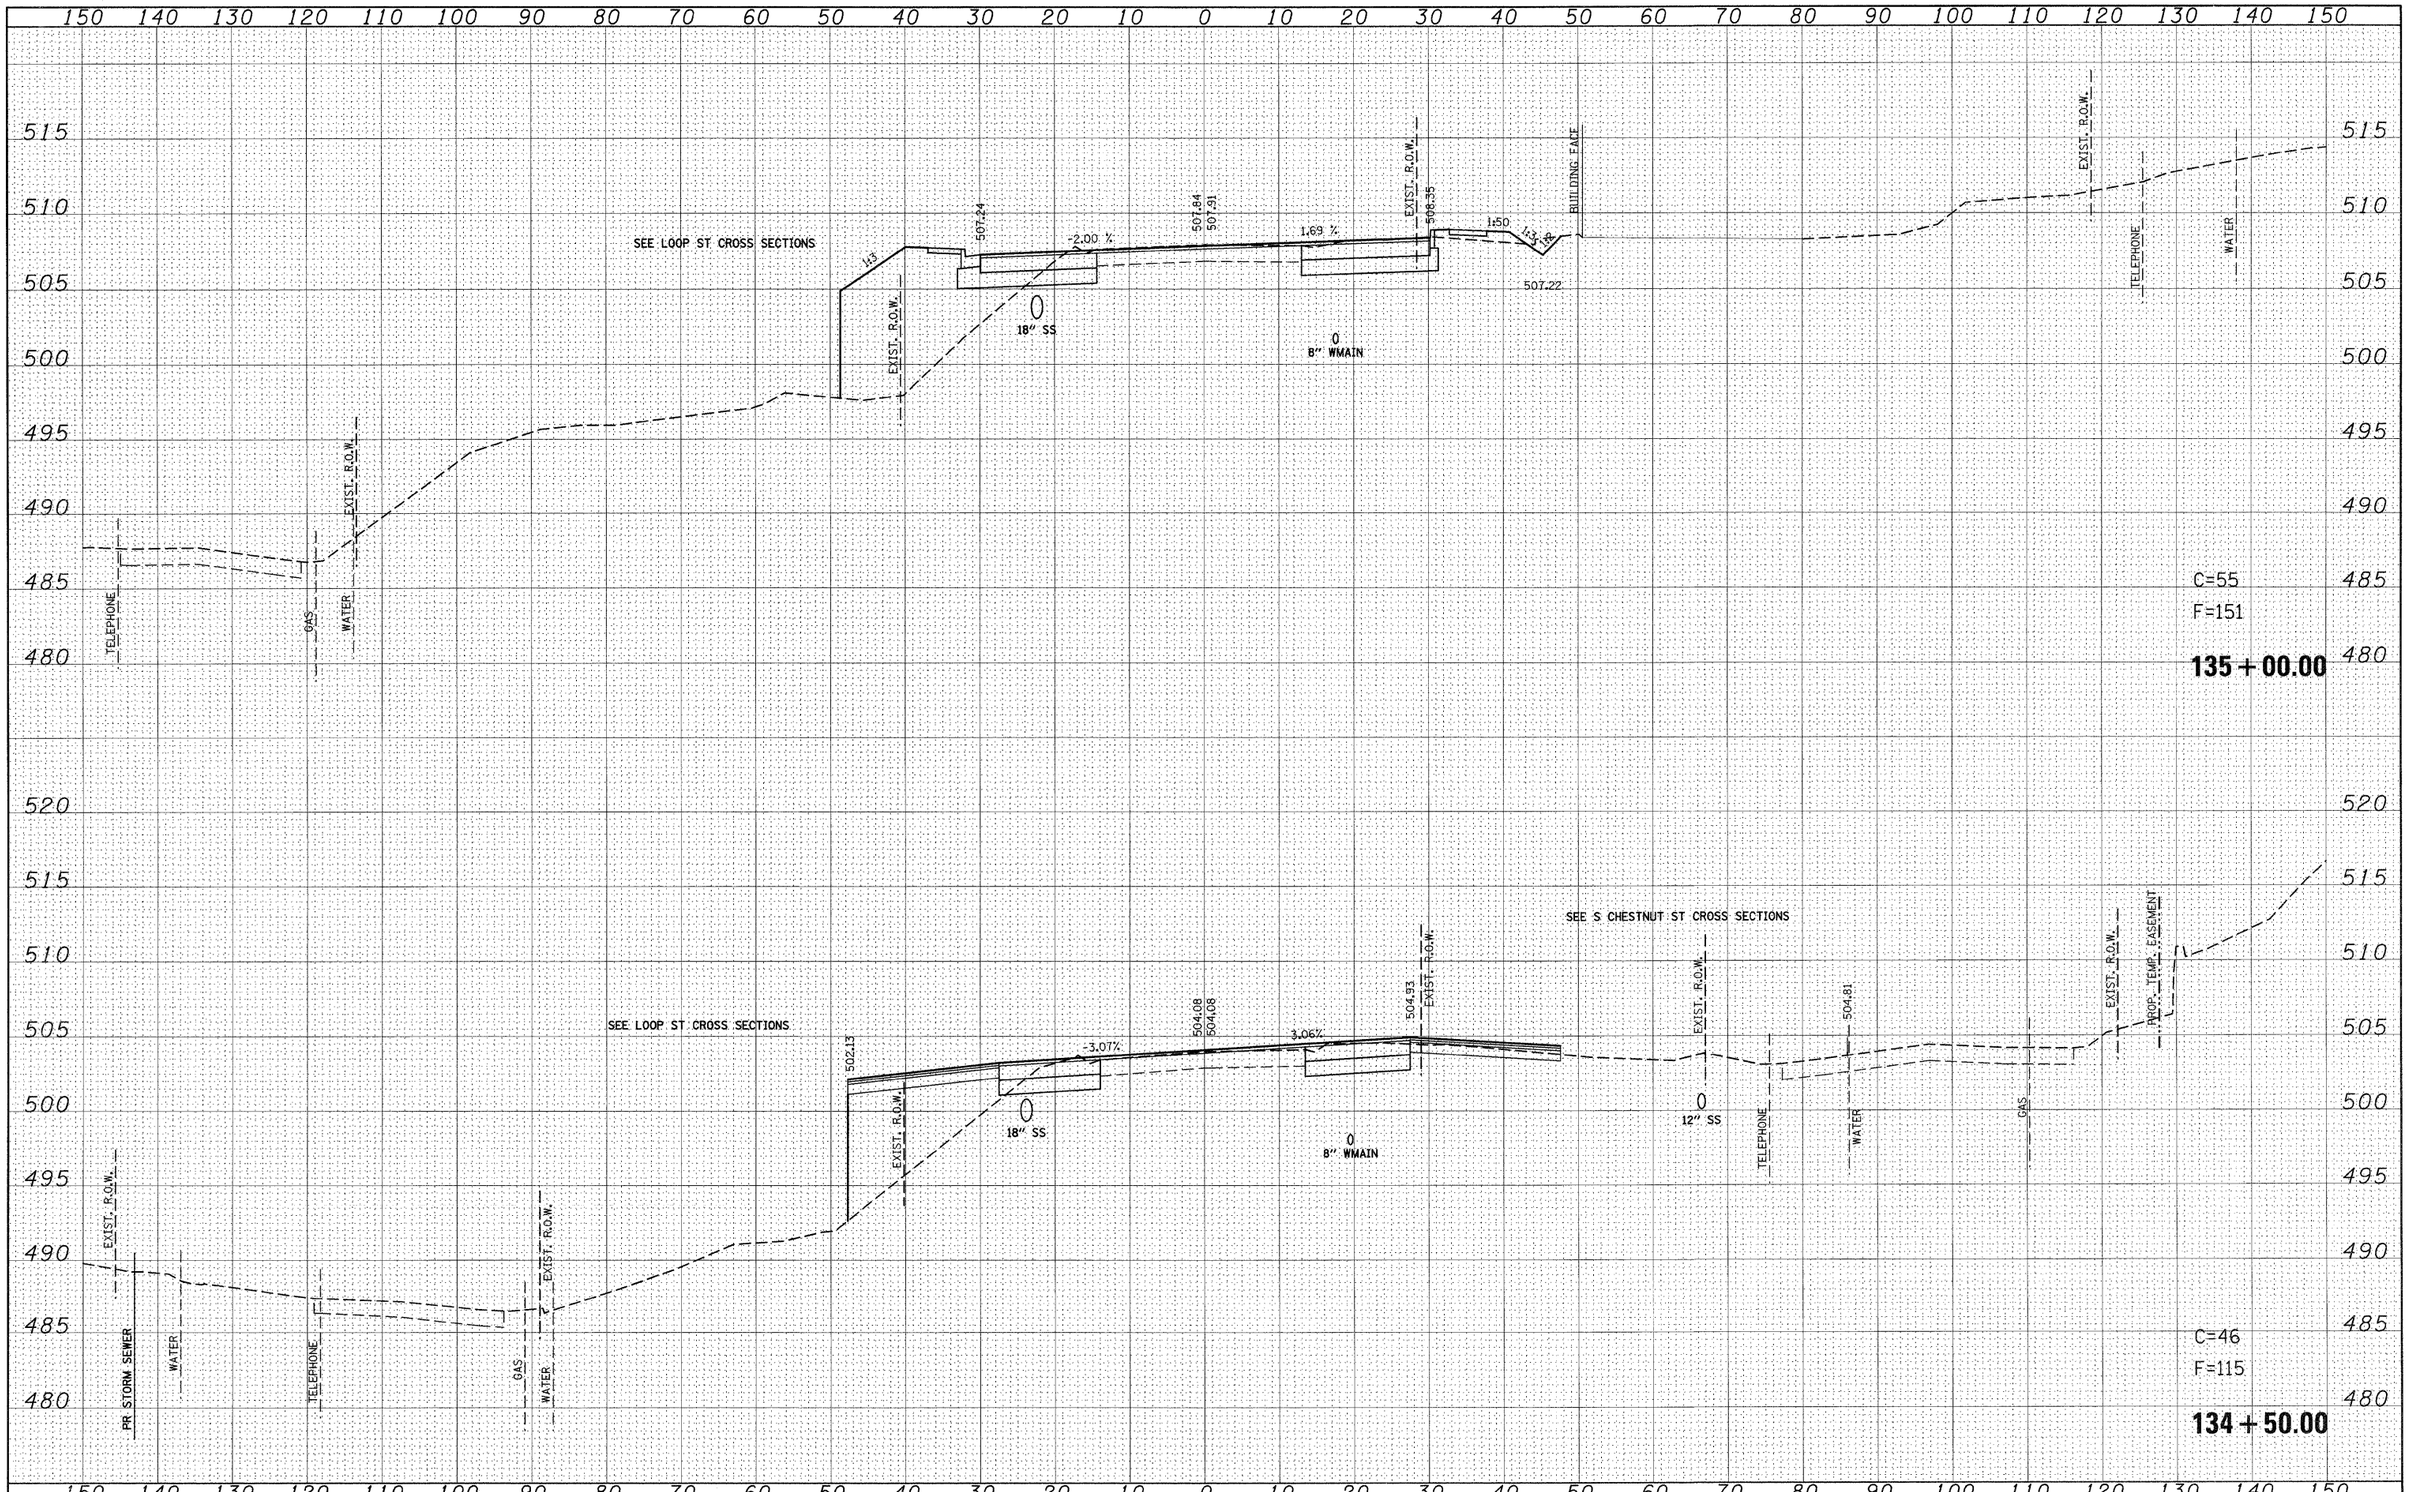

FINAL SURVEY — NOTE BOOK — NO. — SURVEYED — PLOTTED — TEMPLATE — AREAS — AREAS CHECKED — BY — DATE

ORIGINAL SURVEY — NOTE BOOK — NO. — SURVEYED — PLOTTED — TEMPLATE — AREAS — AREAS CHECKED — BY — DATE

FILE NAME = p:\projects\513501\caadd\dgn\d876830-sht-xssht-IL159.dgn	USER NAME = default	DESIGNED -	REVISED -
		DRAWN -	REVISED -
	PLOT SCALE = 10.0000 ' / IN.	CHECKED -	REVISED -
	PLOT DATE = 6/24/2009	DATE -	REVISED -

STATE OF ILLINOIS
DEPARTMENT OF TRANSPORTATION

IL ROUTE 159
MAINLINE CROSS SECTIONS


SCALE: | SHEET NO. 41 OF 120 SHEETS | STA. 134+50.00 | TO STA. 135+00.00

F.A.P. RTE.	SECTION	COUNTY	TOTAL SHEETS	SHEET NO.
600	60-(30,31,128)-1	ST. CLAIR/MADISON	399	320
		CONTRACT NO. 76830		
	ILLINOIS	FED. AID PROJECT		

FINAL SURVEY	BY	DATE
SURVEYED		
PLOTTED		
NOTE BOOK	TEMPLATE	
NO.	AREAS	
	AREAS CHECKED	

150 140 130 120 110 100 90 80 70 60 50 40 30 20 10 0 10 20 30 40 50 60 70 80 90 100 110 120 130 140 150

520 515 510 505 500 495 490 485 480

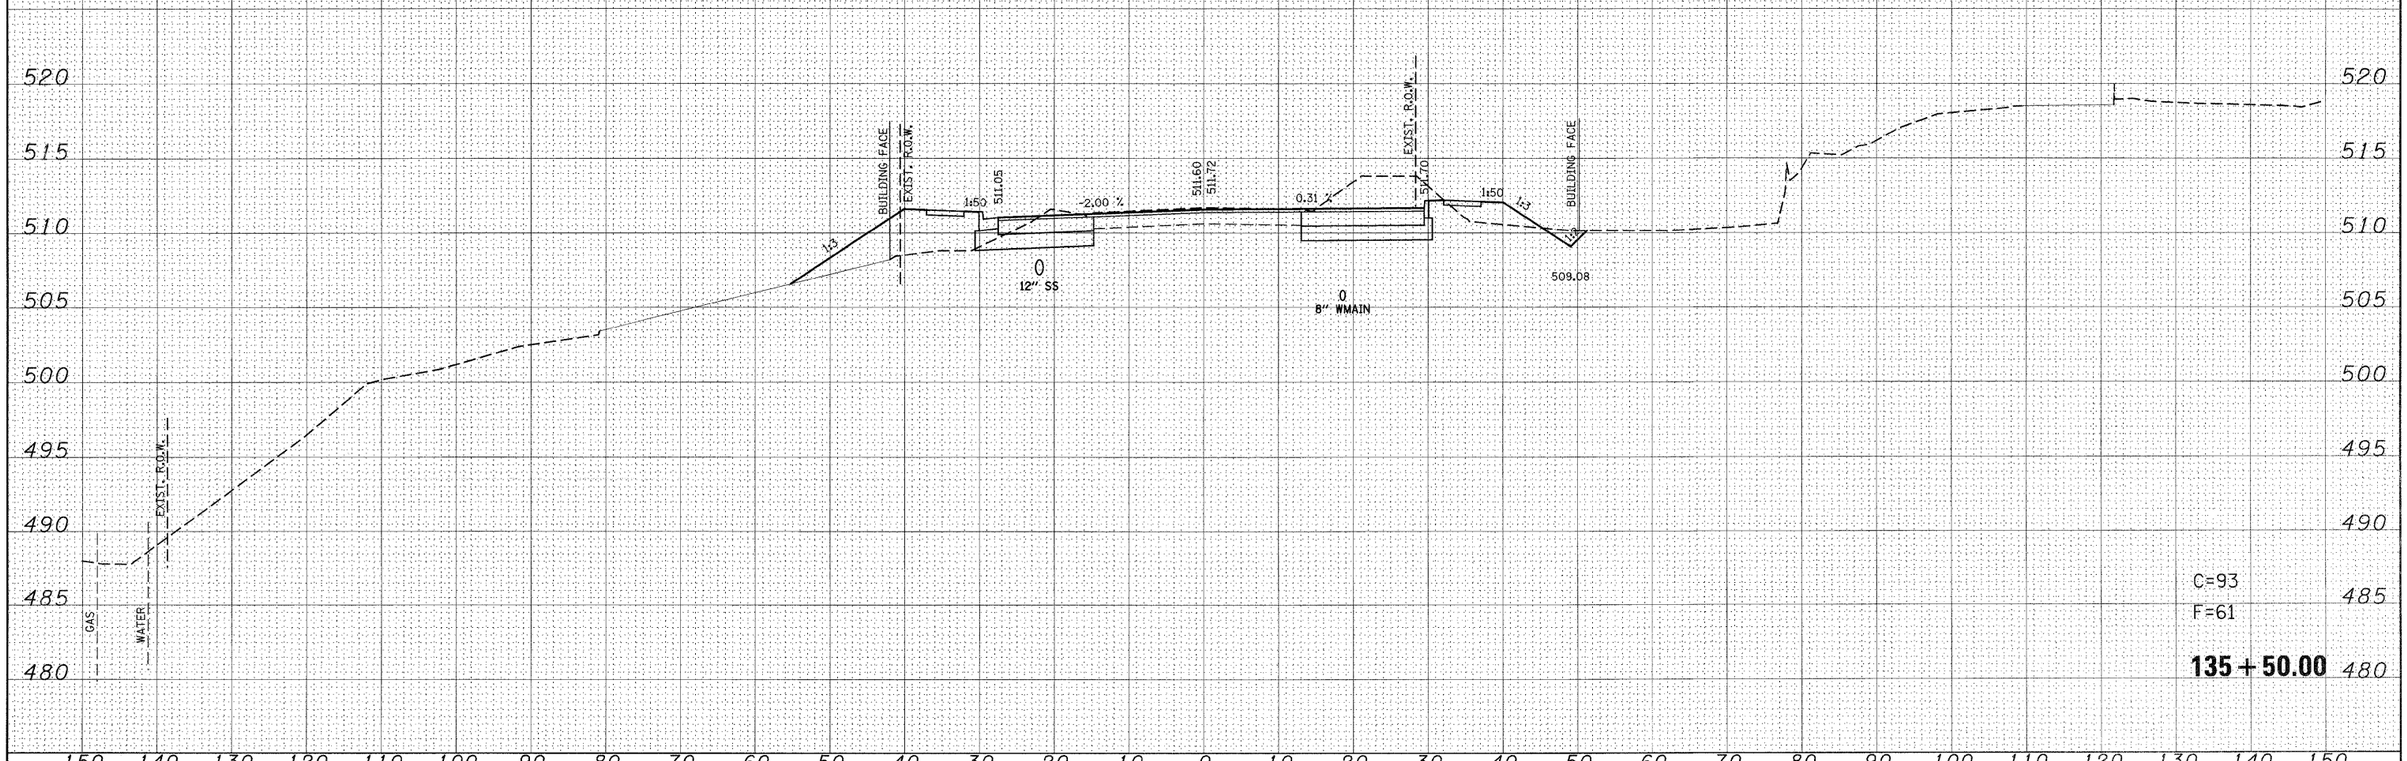

C=93
F=61

135+50.00

ORIGINAL SURVEY	BY	DATE
SURVEYED		
PLOTTED		
NOTE BOOK	TEMPLATE	
NO.	AREAS	
	AREAS CHECKED	


FILE NAME = p:\projects\513501\cadd\dgn\d876830-sht-xssht-IL159.dgn	USER NAME = default	DESIGNED -	REVISED -
		DRAWN -	REVISED -
	PLOT SCALE = 10.0000 ' / IN.	CHECKED -	REVISED -
	PLOT DATE = 8/24/2009	DATE -	REVISED -

STATE OF ILLINOIS
DEPARTMENT OF TRANSPORTATION

IL ROUTE 159
MAINLINE CROSS SECTIONS

SCALE: | SHEET NO. 42 OF 120 SHEETS | STA. 135+50.00 TO STA. 135+50.00

F.A.P. RTE.	SECTION	COUNTY	TOTAL SHEETS	SHEET NO.
600	60-(30,31,128)-1	ST. CLAIR/MADISON	399	321
		CONTRACT NO. 76830		
	ILLINOIS FED. AID PROJECT			

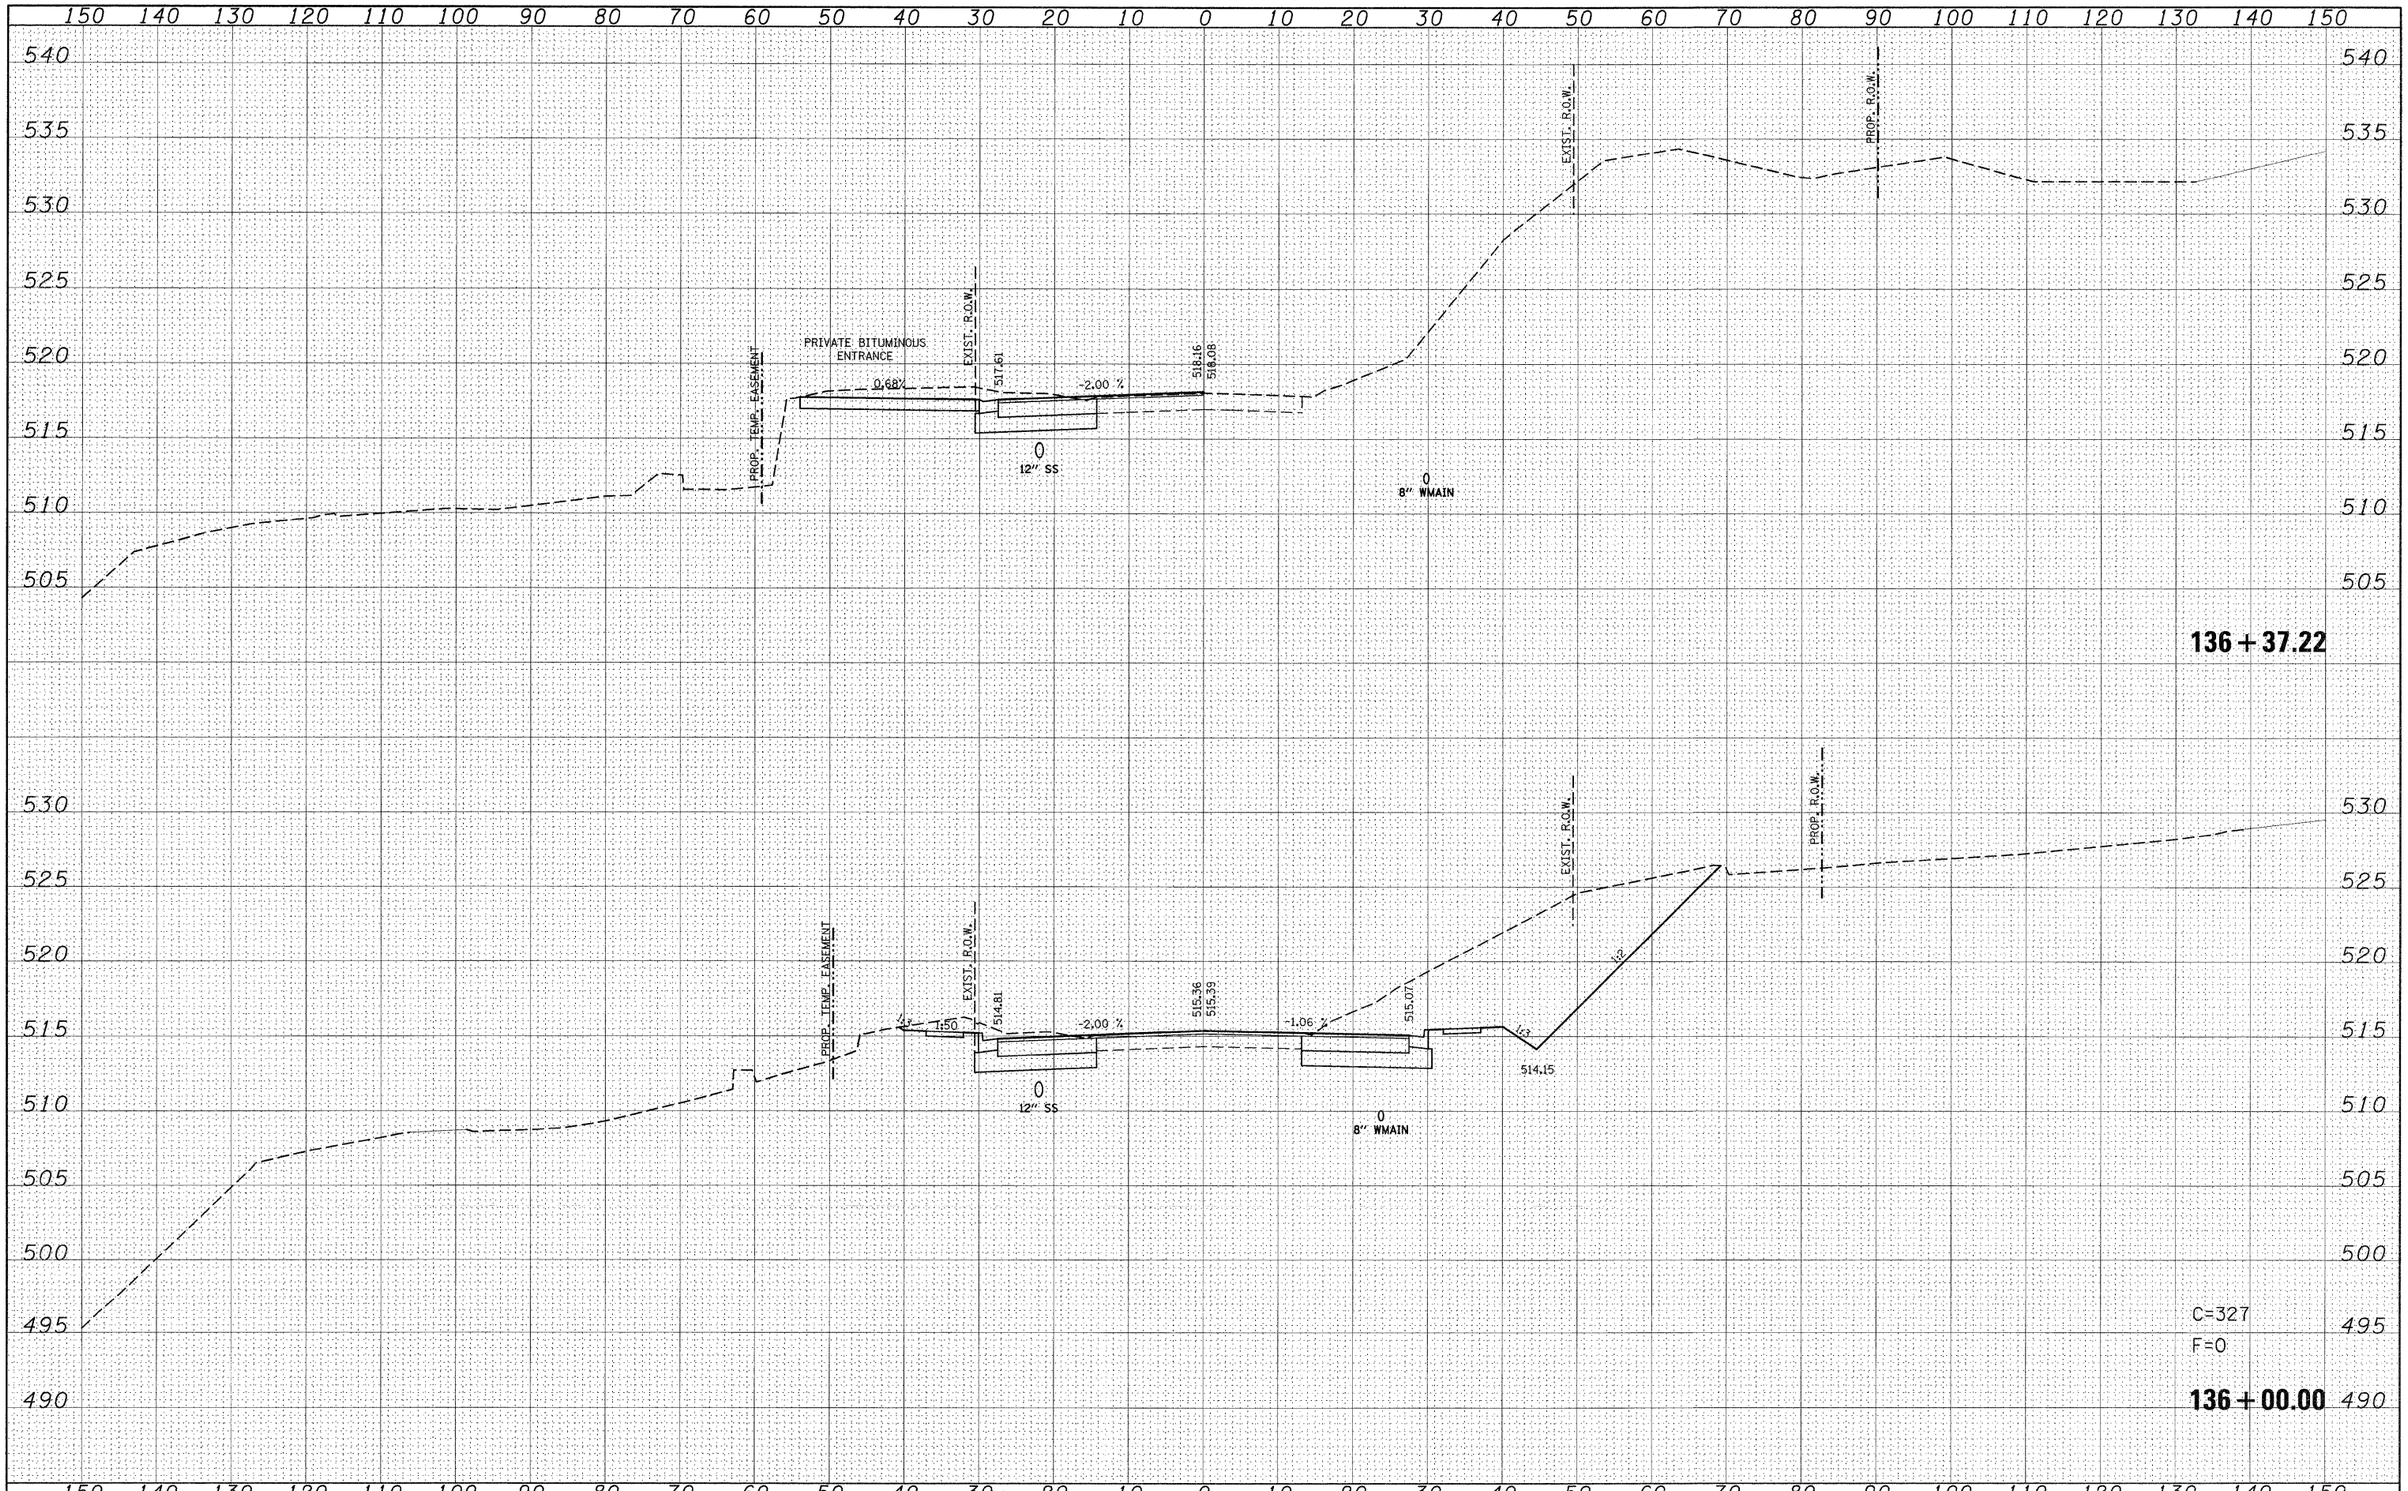

FINAL SURVEY	BY	DATE
SURVEYED		
PLOTTED		
NOTE BOOK	TEMPLATE	
NO.	AREAS	AREAS CHECKED

ORIGINAL SURVEY	BY	DATE
SURVEYED		
PLOTTED		
NOTE BOOK	TEMPLATE	
NO.	AREAS	AREAS CHECKED

FILE NAME = p:\projects\513501\cadd\dgn\d876830-sht-xssht-IL159.dgn	USER NAME = default	DESIGNED -	REVISED -
		DRAWN -	REVISED -
	PLOT SCALE = 10.0000 ' / IN.	CHECKED -	REVISED -
	PLOT DATE = 8/24/2009	DATE -	REVISED -


STATE OF ILLINOIS
DEPARTMENT OF TRANSPORTATION

IL ROUTE 159
MAINLINE CROSS SECTIONS

SCALE: | SHEET NO. 43 OF 120 SHEETS | STA. 136+00.00 | TO STA. 136+37.22

F.A.P. RTE.	SECTION	COUNTY	TOTAL SHEETS	SHEET NO.
600	60-(30,31,128)-1	ST. CLAIR/MADISON	399	322
		CONTRACT NO. 76830		
		ILLINOIS FED. AID PROJECT		

FINAL SURVEY	DATE
SURVEYED	BY
PLOTTED	
TEMPLATE	
NOTE BOOK	AREAS
NO.	AREAS CHECKED

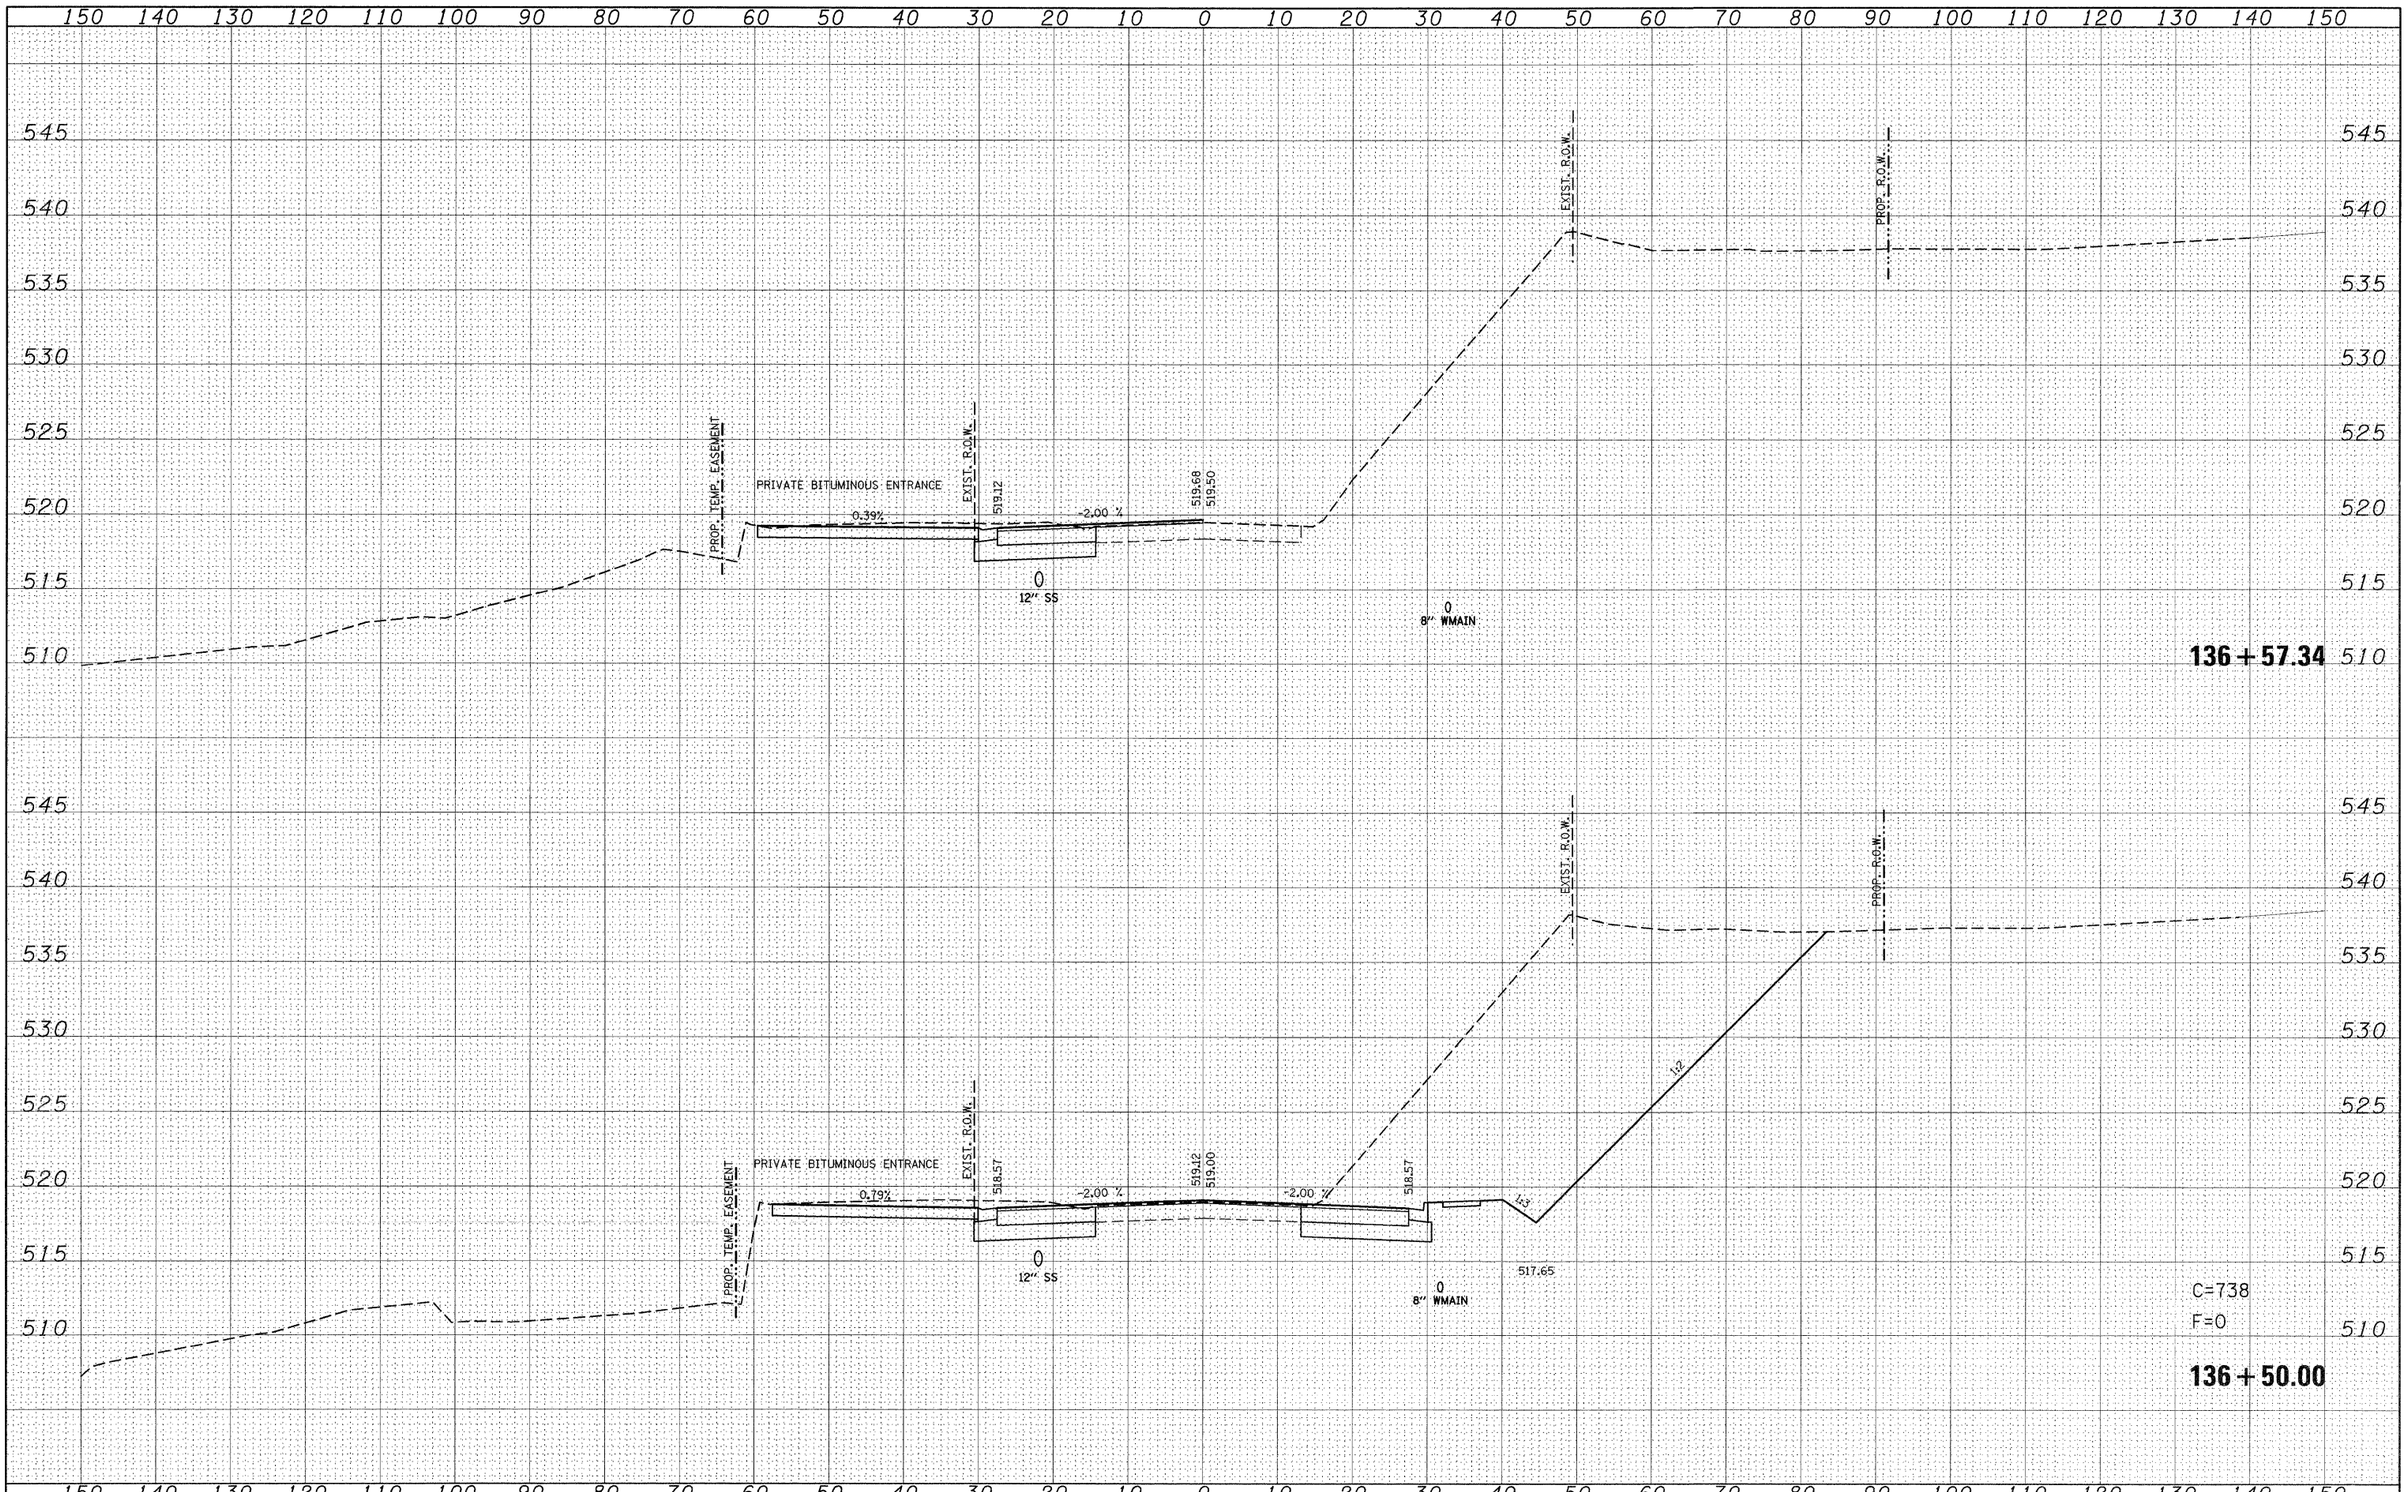

ORIGINAL SURVEY	DATE
SURVEYED	BY
PLOTTED	
TEMPLATE	
NOTE BOOK	AREAS
NO.	AREAS CHECKED


FILE NAME = pt\projects\513501\caadd\dgn\d876830-sht-xssht-1159.dgn	USER NAME = default	DESIGNED -	REVISED -
		DRAWN -	REVISED -
	PLOT SCALE = 10.0000 ' / IN.	CHECKED -	REVISED -
	PLOT DATE = 8/24/2009	DATE -	REVISED -

STATE OF ILLINOIS
DEPARTMENT OF TRANSPORTATION

IL ROUTE 159
MAINLINE CROSS SECTIONS

SCALE: | SHEET NO. 44 OF 120 SHEETS | STA. 136+50.00 | TO STA. 136+57.34

F.A.P. RTE.	SECTION	COUNTY	TOTAL SHEETS	SHEET NO.
600	60-(30,31,128)-1	ST. CLAIR/MADISON	399	323
		CONTRACT NO. 76830		
	ILLINOIS	FED. AID PROJECT		

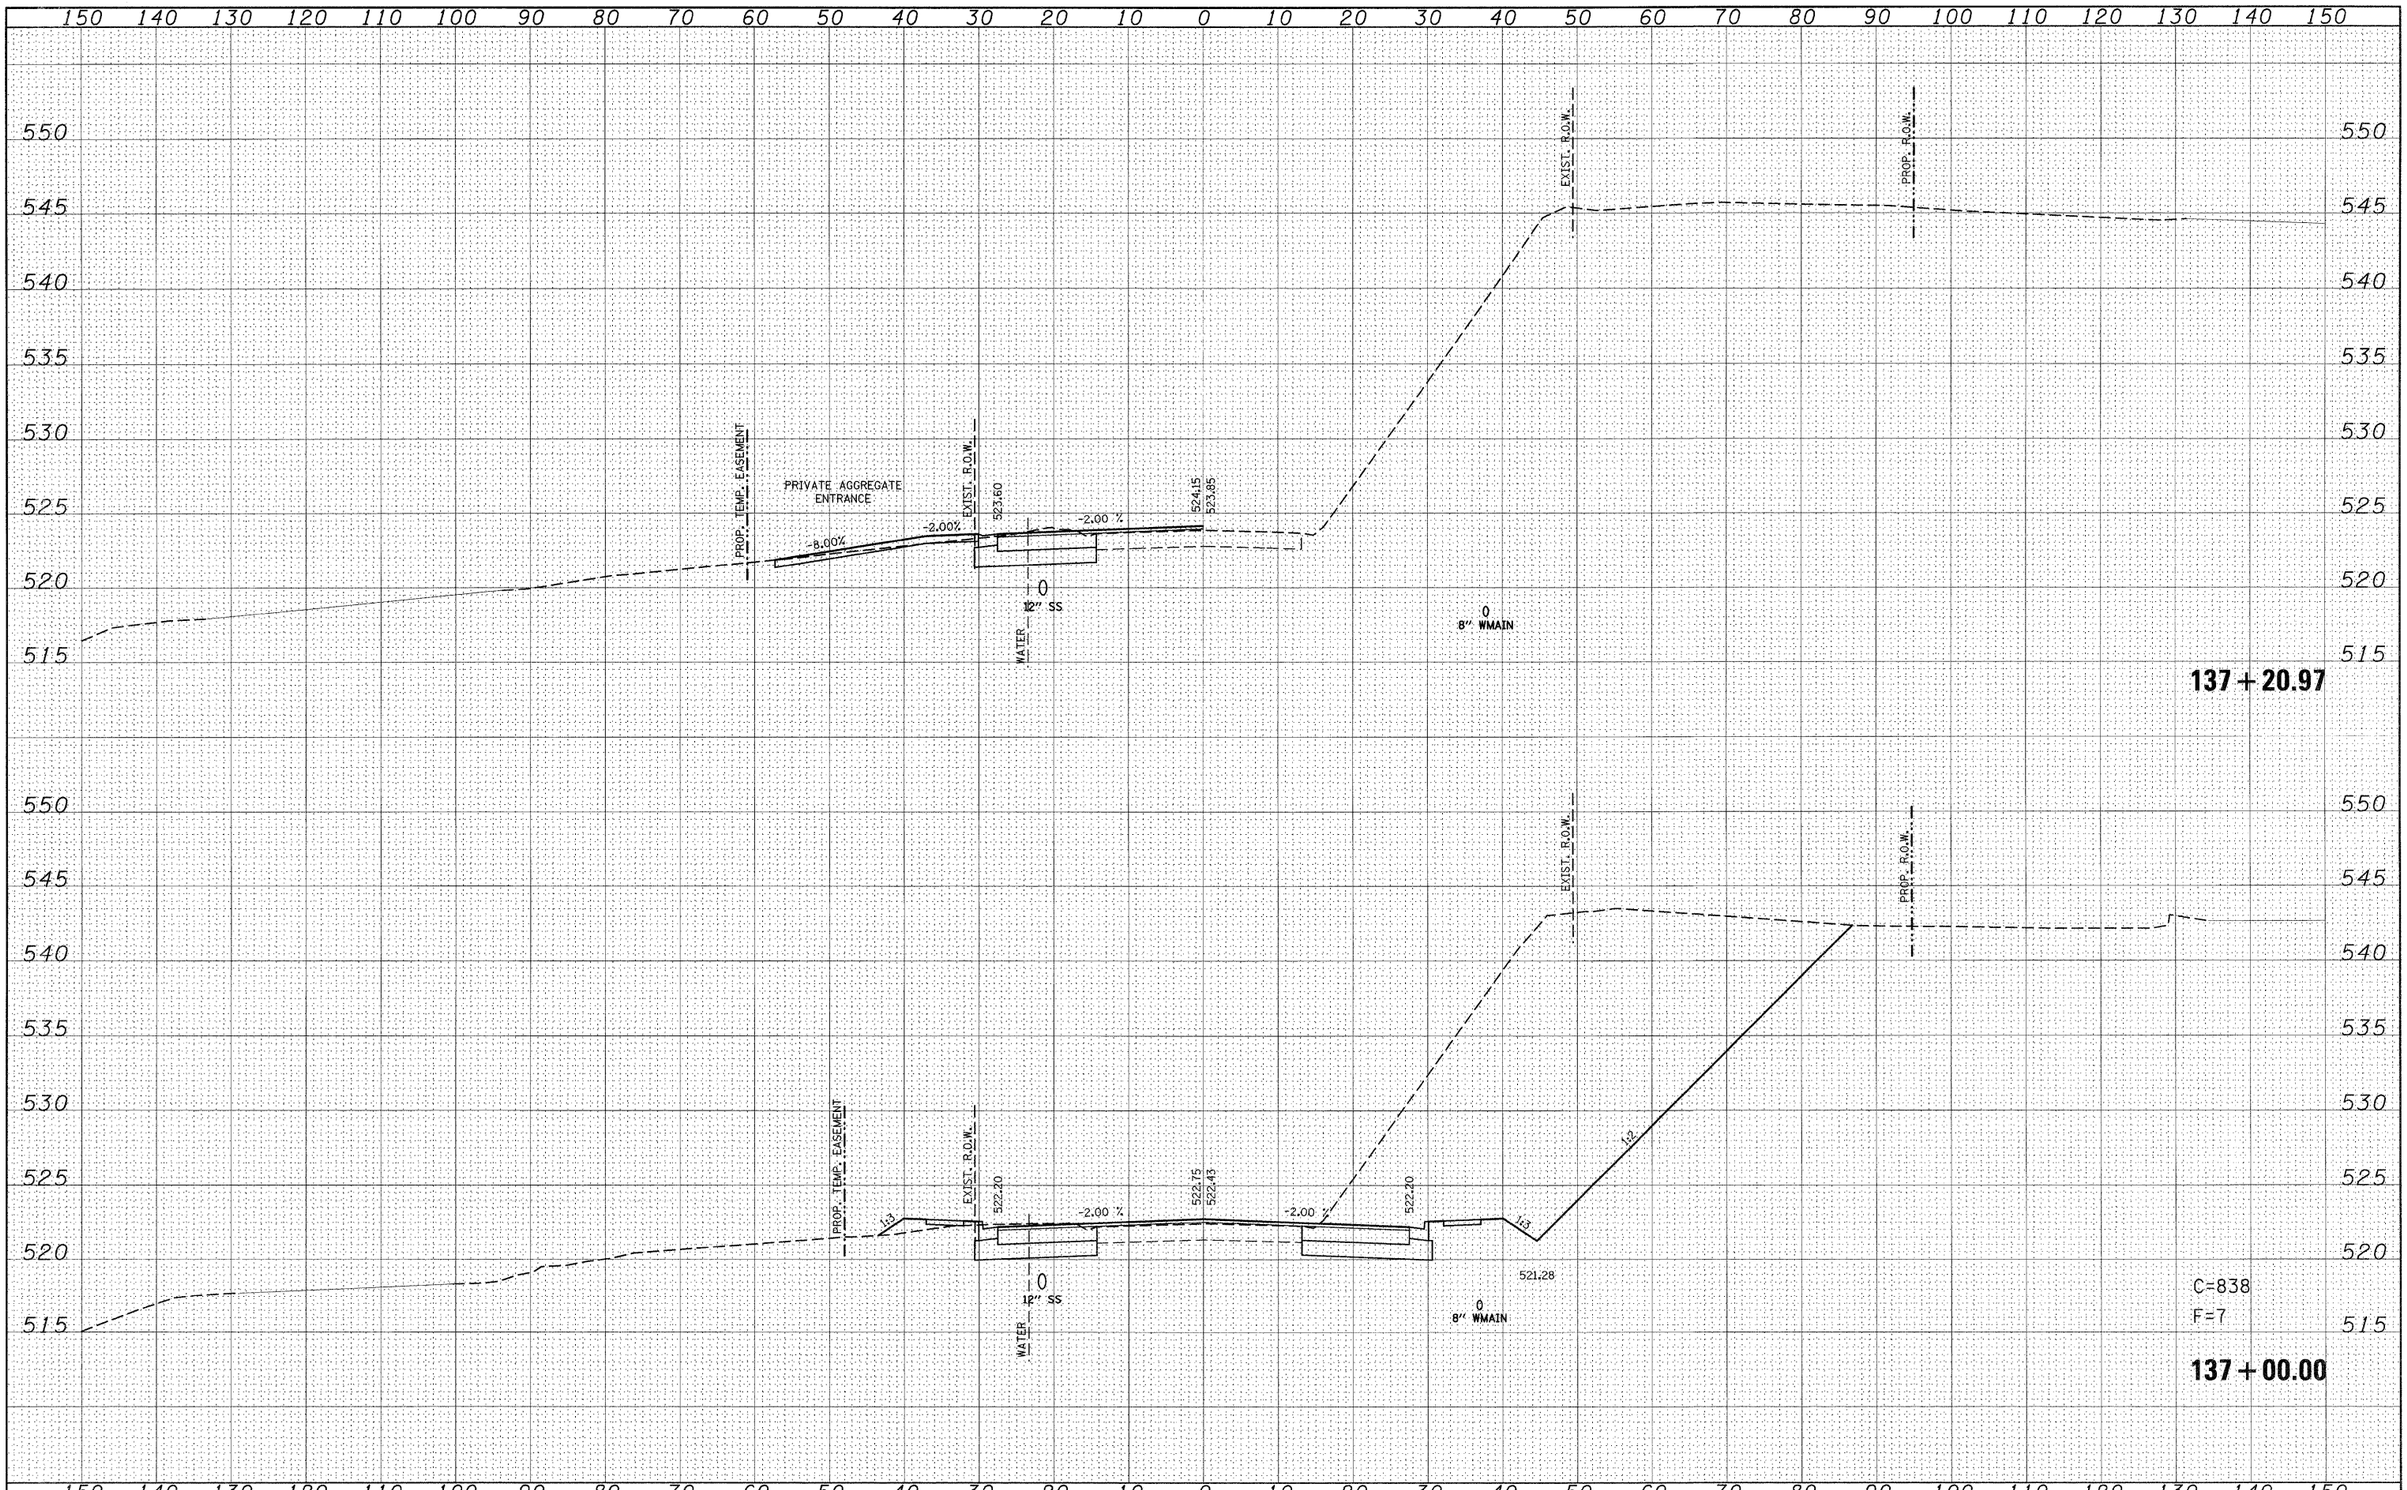

FINAL SURVEY		DATE	BY
SURVEYED			
PLOTTED			
NOTE BOOK	TEMPLATE		
NO.	AREAS		
	AREAS CHECKED		

ORIGINAL SURVEY		DATE	BY
SURVEYED			
PLOTTED			
NOTE BOOK	TEMPLATE		
NO.	AREAS		
	AREAS CHECKED		

FILE NAME = p:\projects\513501\cadd\dgn\d576830-sht-xssht-ill59.dgn	USER NAME = default	DESIGNED -	REVISED -
		DRAWN -	REVISED -
	PLOT SCALE = 10.0000 ' / IN.	CHECKED -	REVISED -
	PLOT DATE = 8/24/2009	DATE -	REVISED -

STATE OF ILLINOIS
DEPARTMENT OF TRANSPORTATION


IL ROUTE 159
MAINLINE CROSS SECTIONS

SCALE: | SHEET NO. 45 OF 120 SHEETS | STA. 137+00.00 | TO STA. 137+20.97

F.A.P. RTE.	SECTION	COUNTY	TOTAL SHEETS	SHEET NO.
600	60-(30,31,128)-1	ST. CLAIR/MADISON	399	324
		CONTRACT NO. 76830		
	ILLINOIS	FED. AID PROJECT		

FINAL SURVEY	BY	DATE
SURVEYED		
PLOTTED		
NOTE BOOK	TEMPLATE	
NO.	AREAS	
	AREAS CHECKED	

ORIGINAL SURVEY	BY	DATE
SURVEYED		
PLOTTED		
NOTE BOOK	TEMPLATE	
NO.	AREAS	
	AREAS CHECKED	

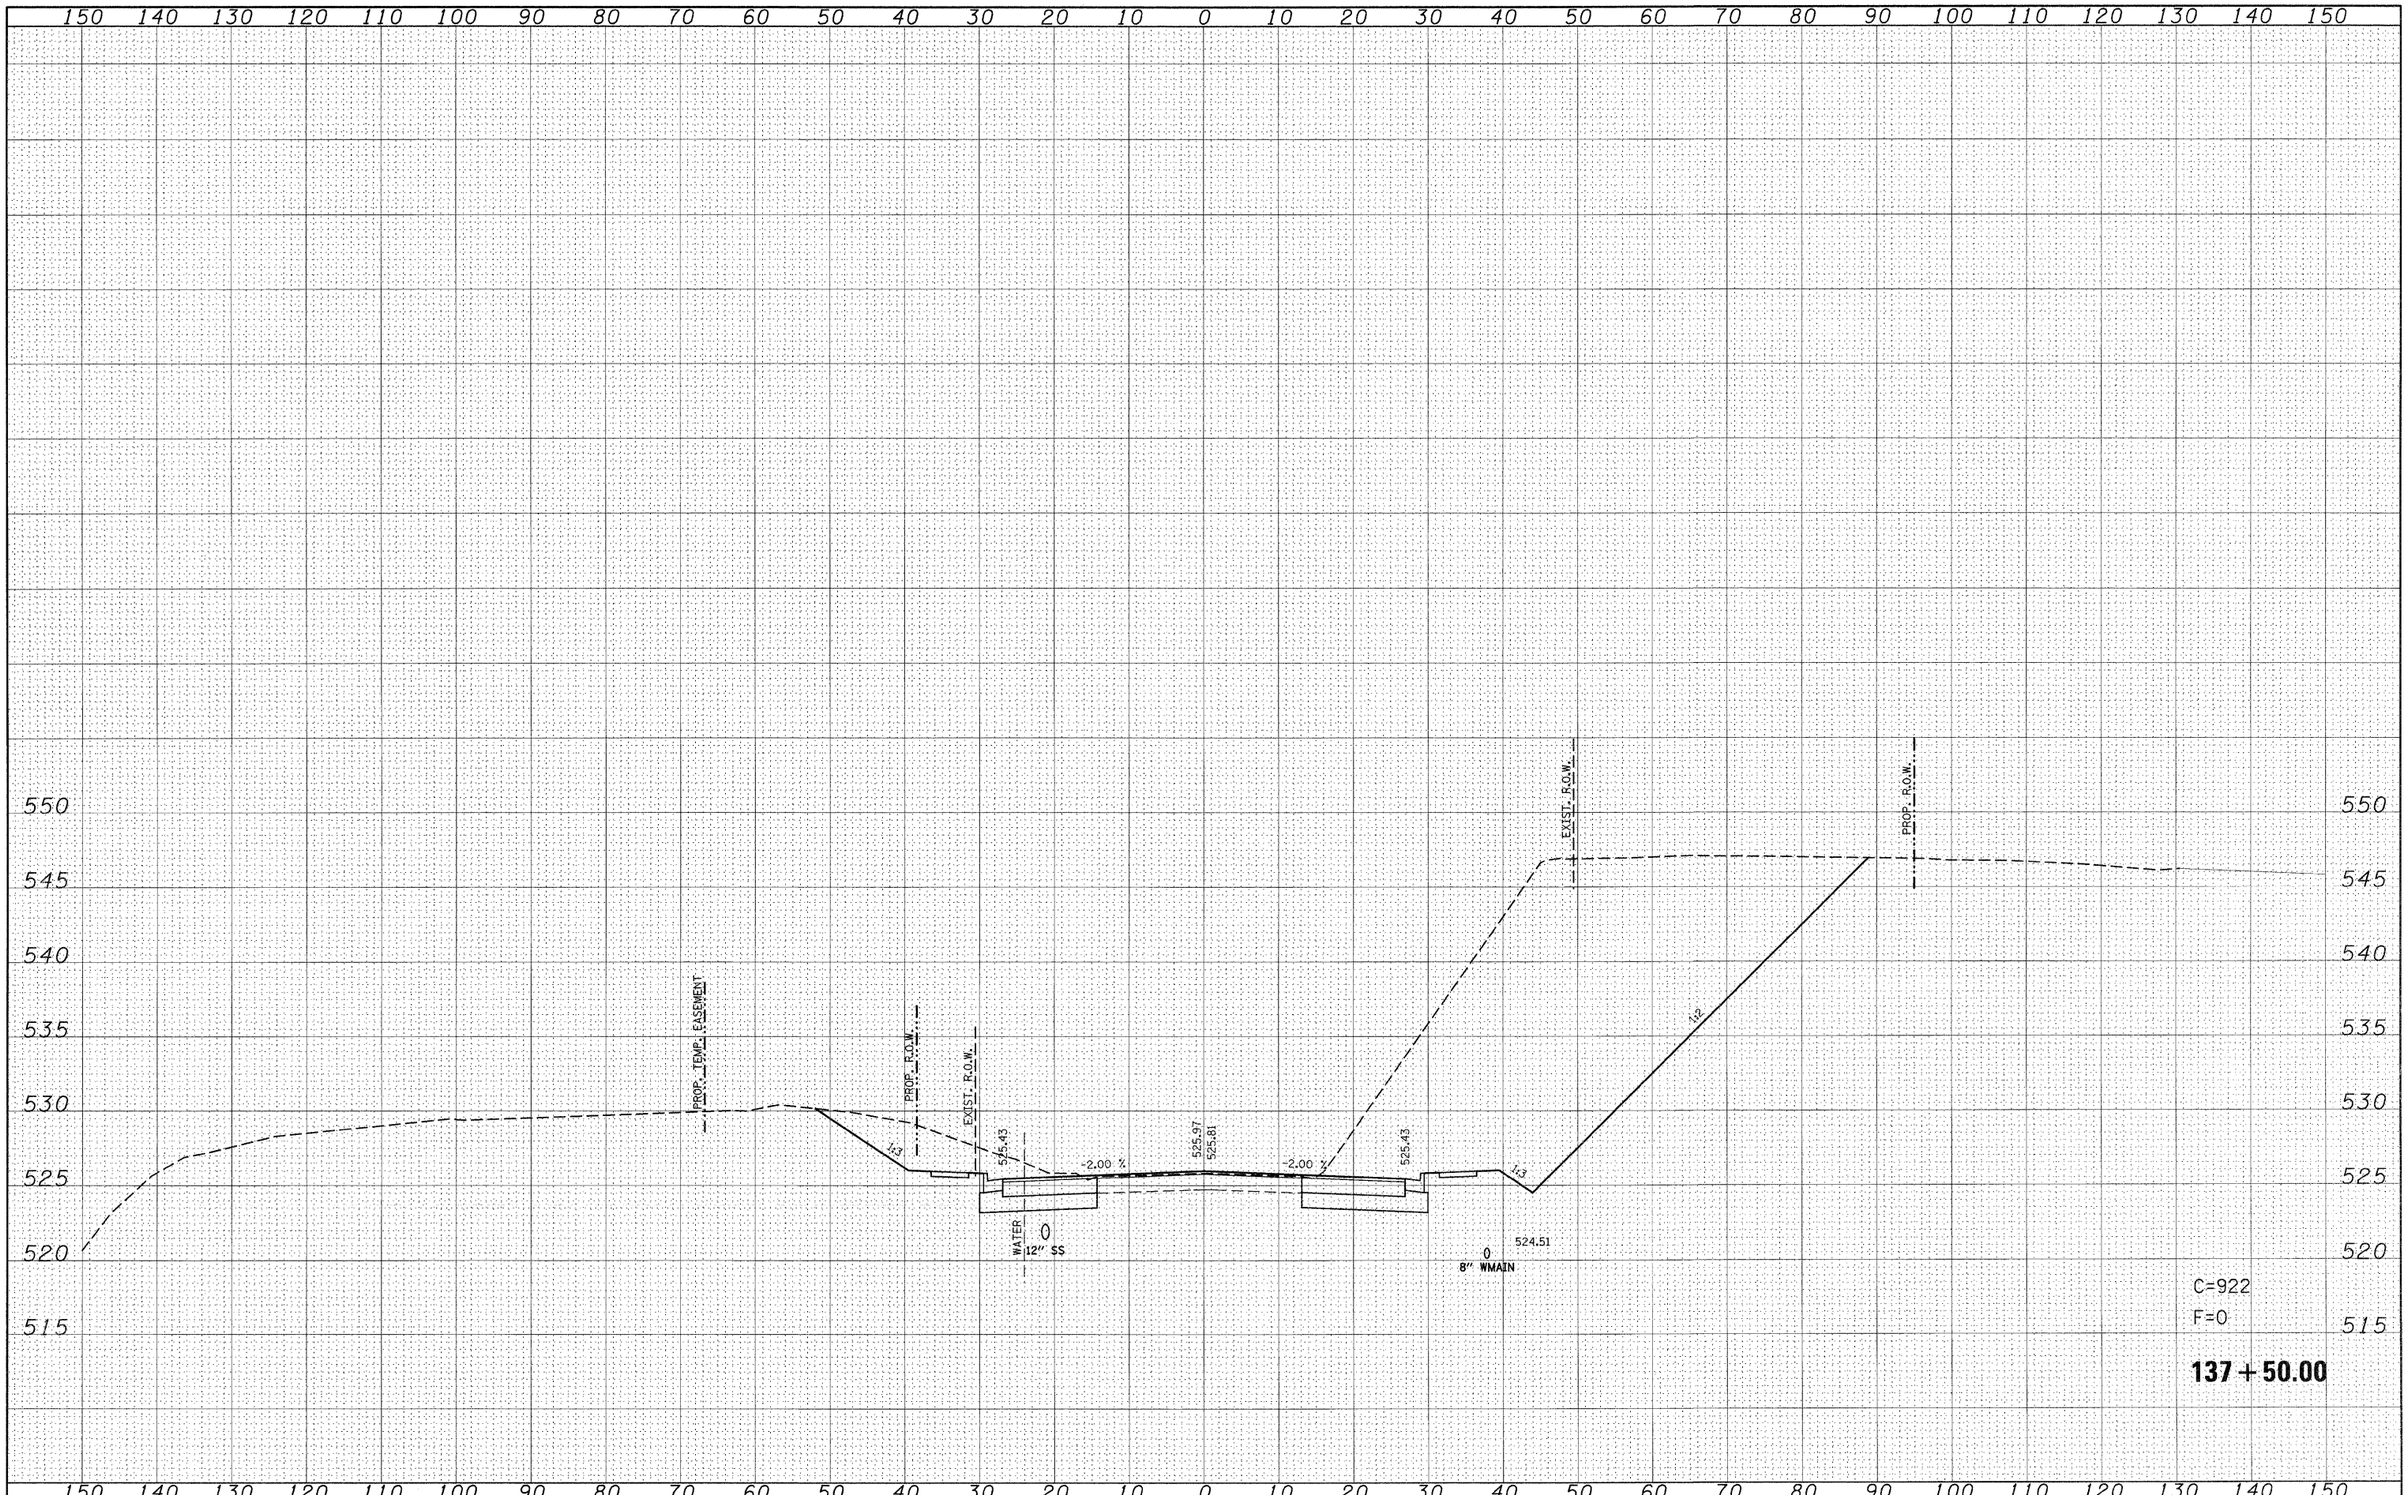

FILE NAME =	USER NAME = default	DESIGNED -	REVISED -
p:\projects\513501\cadd\dgn\d876830-sht-xssht-IL159.dgn		DRAWN -	REVISED -
	PLOT SCALE = 10.0000 ' / IN.	CHECKED -	REVISED -
	PLOT DATE = 8/24/2009	DATE -	REVISED -


STATE OF ILLINOIS
DEPARTMENT OF TRANSPORTATION

IL ROUTE 159
MAINLINE CROSS SECTIONS

SCALE: | SHEET NO. 46 OF 120 SHEETS | STA. 137+50.00 | TO STA. 137+50.00

F.A.P. RTE.	SECTION	COUNTY	TOTAL SHEETS	SHEET NO.
600	60-(30,31,128)-1	ST. CLAIR/MADISON	399	325
		CONTRACT NO. 76830		
	ILLINOIS	FED. AID PROJECT		

FINAL SURVEY	BY	DATE
SURVEYED		
PLOTTED		
NOTE BOOK	TEMPLATE	
NO.	AREAS	
	AREAS CHECKED	

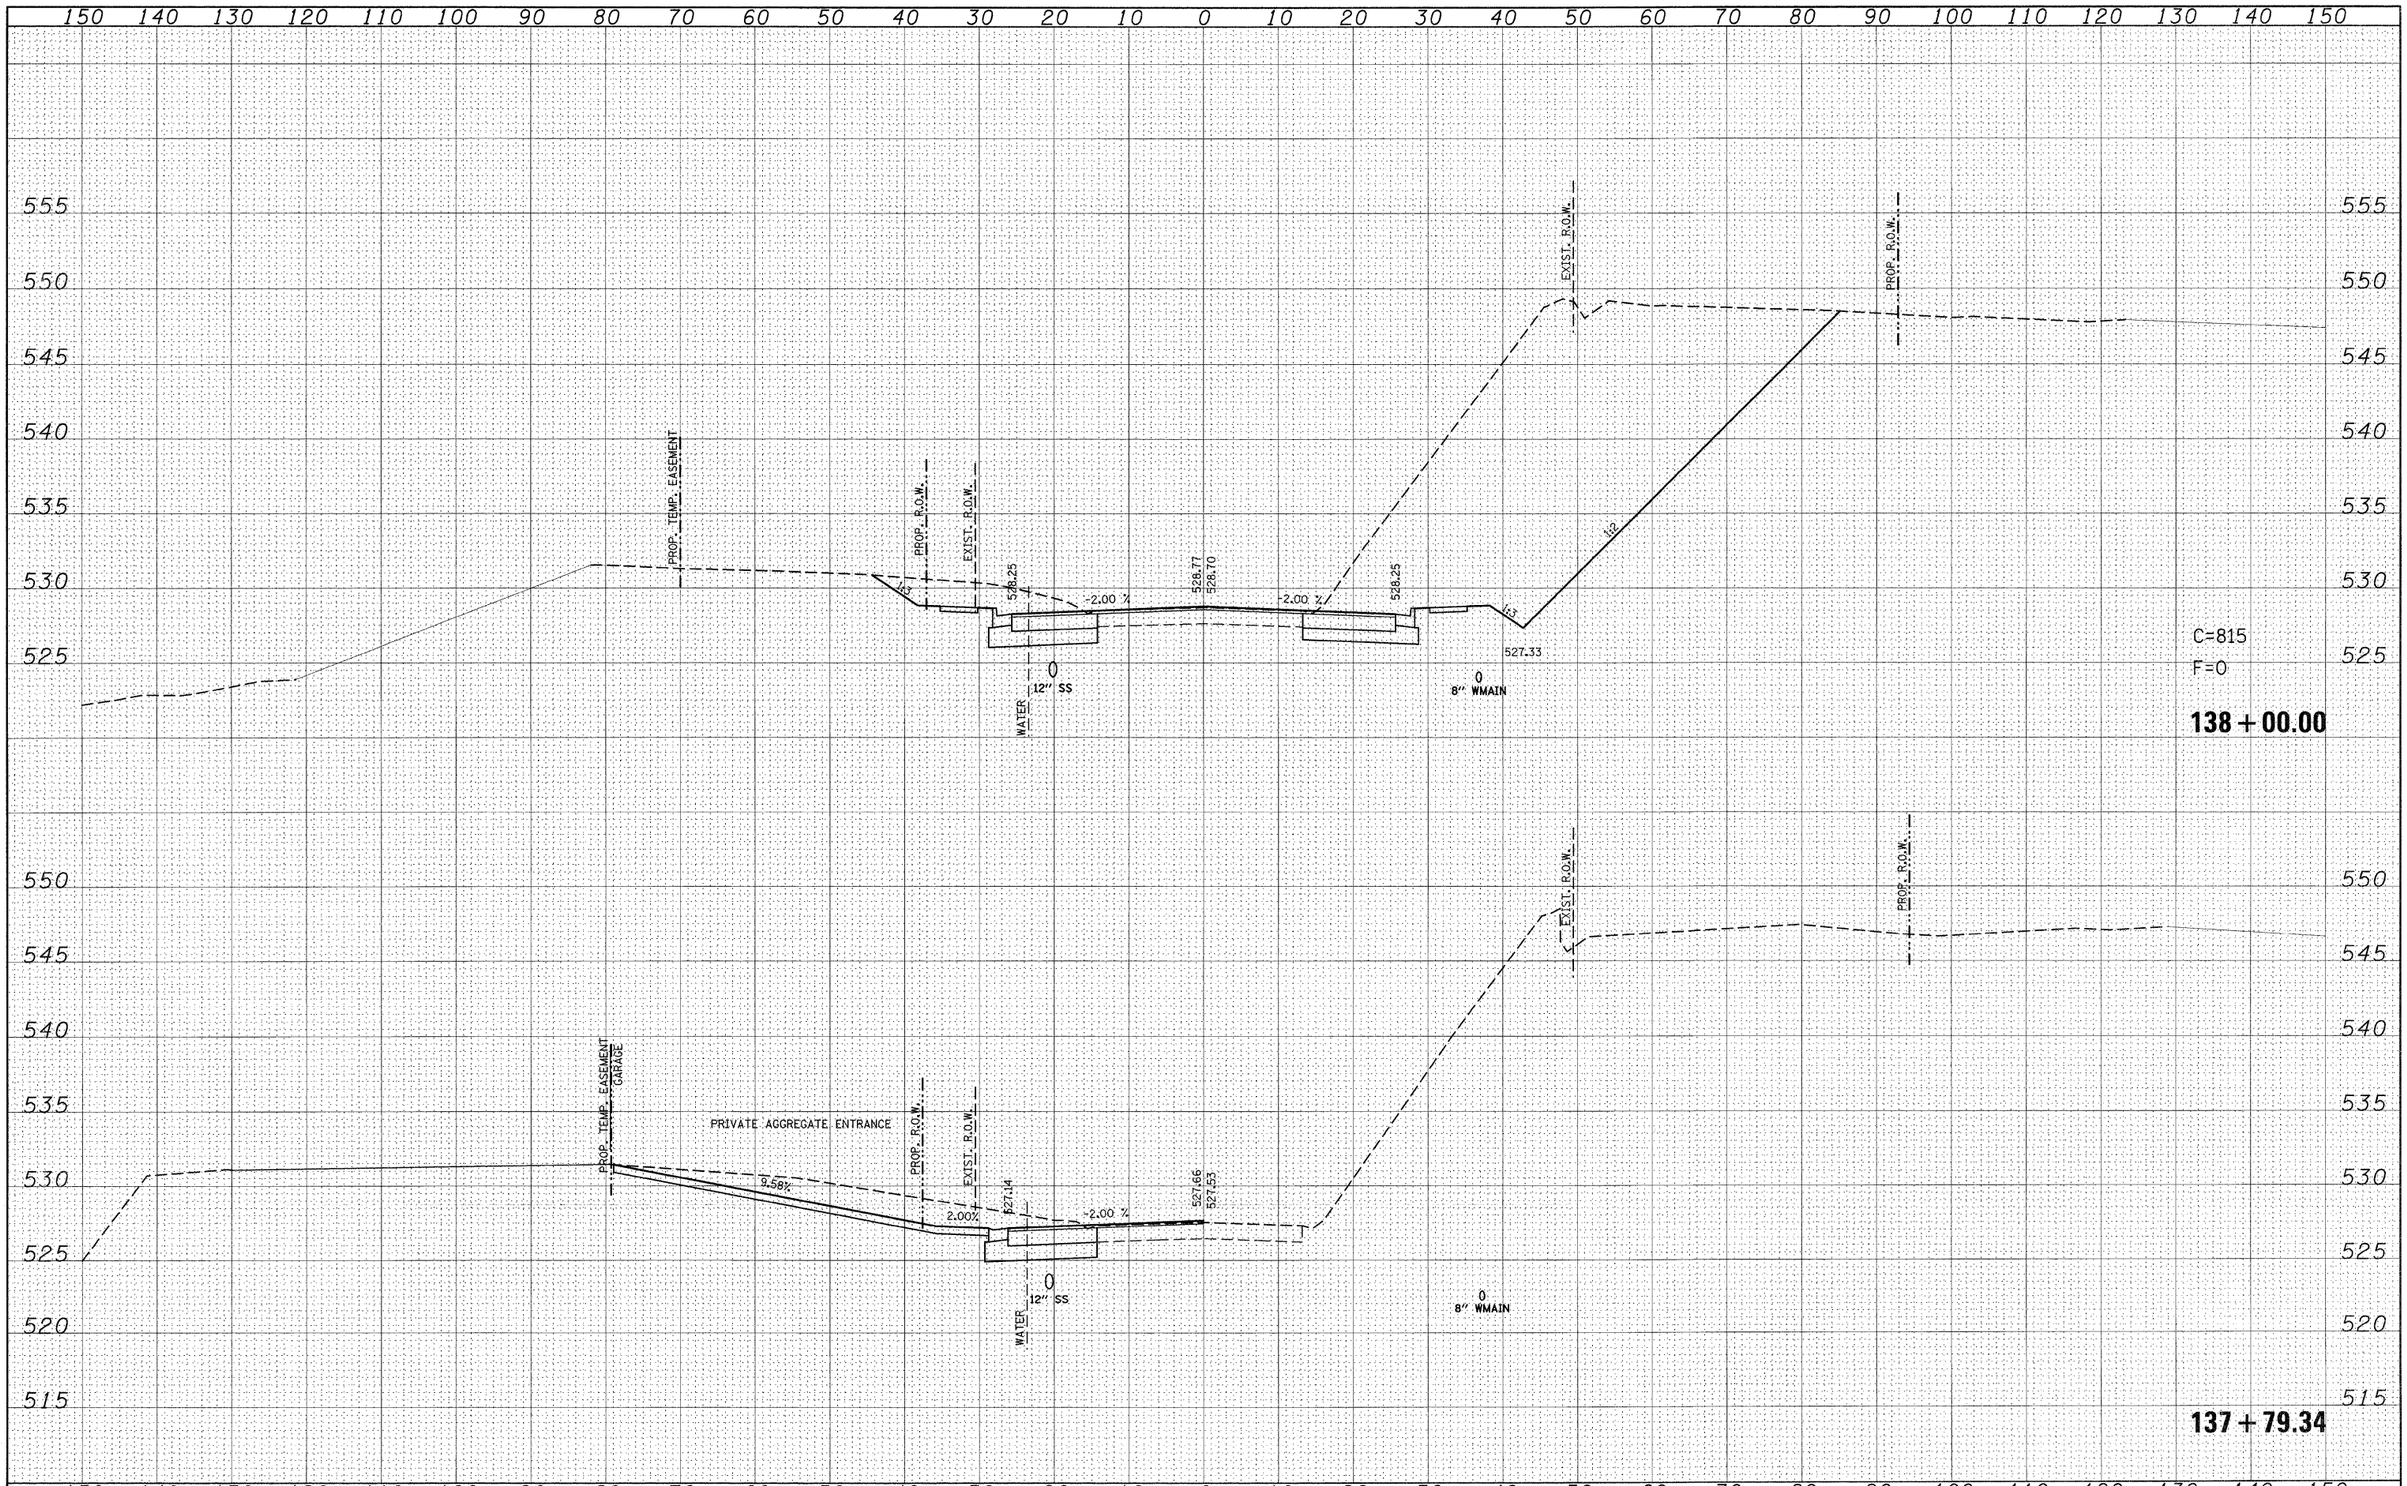

ORIGINAL SURVEY	BY	DATE
SURVEYED		
PLOTTED		
NOTE BOOK	TEMPLATE	
NO.	AREAS	
	AREAS CHECKED	


FILE NAME =	USER NAME = default	DESIGNED -	REVISED -
p:\projects\513501\oadd\dgn\d876830-sht-xssht-IL159.dgn		DRAWN -	REVISED -
	PLOT SCALE = 10.0000 ' / IN.	CHECKED -	REVISED -
	PLOT DATE = 8/24/2009	DATE -	REVISED -

STATE OF ILLINOIS
DEPARTMENT OF TRANSPORTATION

IL ROUTE 159
MAINLINE CROSS SECTIONS

SCALE: | SHEET NO. 47 OF 120 SHEETS | STA. 137+79.34 | TO STA. 138+00.00

F.A.P. RTE.	SECTION	COUNTY	TOTAL SHEETS	SHEET NO.
600	60-(30,31,128)-1	ST. CLAIR/MADISON	399	326
		CONTRACT NO. 76830		
		ILLINOIS	FED. AID PROJECT	

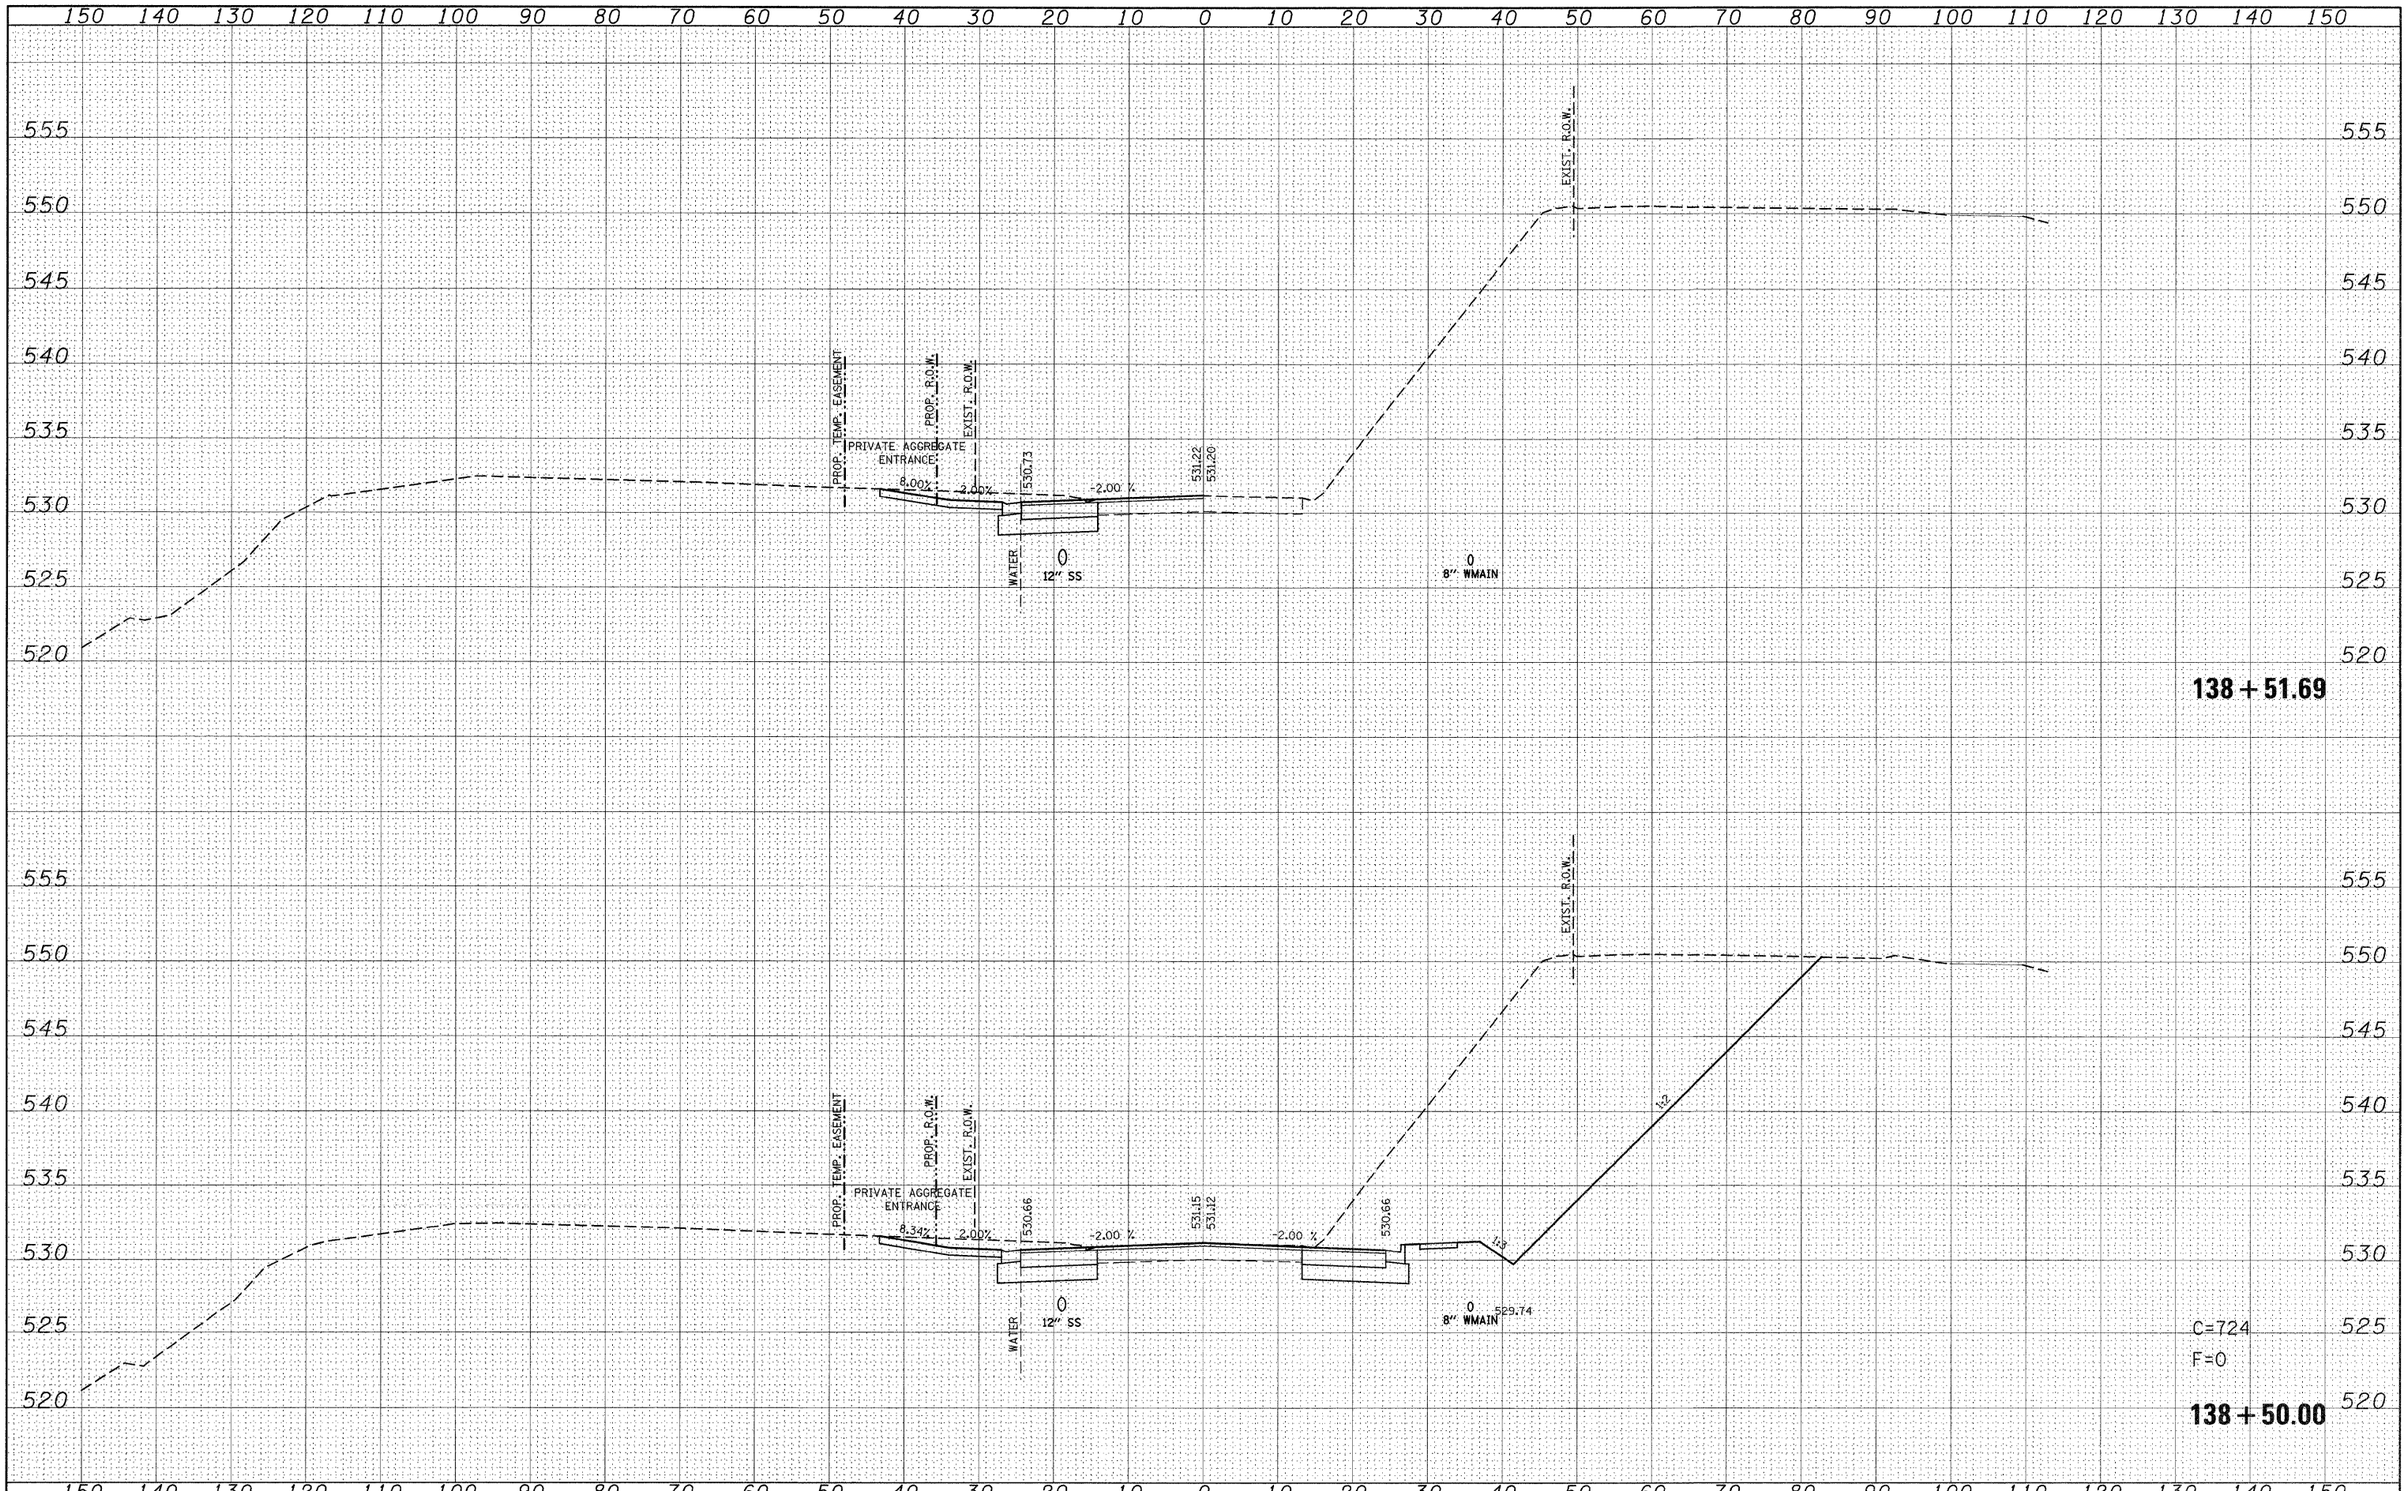

FILE NAME = pr\projects\513501\caadd\dgn\d876830-sht-xssht-IL159.dgn	USER NAME = default	DESIGNED -	REVISED -
		DRAWN -	REVISED -
	PLOT SCALE = 10.0000 ' / IN.	CHECKED -	REVISED -
	PLOT DATE = 8/24/2009	DATE -	REVISED -

STATE OF ILLINOIS
DEPARTMENT OF TRANSPORTATION


IL ROUTE 159
MAINLINE CROSS SECTIONS

SCALE: | SHEET NO. 48 OF 120 SHEETS | STA. 138+50.00 | TO STA. 138+51.69

F.A.P. RTE.	SECTION	COUNTY	TOTAL SHEETS	SHEET NO.
600	60-(30,31,128)-1	ST. CLAIR/MADISON	399	327
		CONTRACT NO. 76830		
	ILLINOIS	FED. AID PROJECT		

FINAL SURVEY — NOTE BOOK — NO. — SURVEYED — PLOTTED — TEMPLATE — AREAS — AREAS CHECKED — BY — DATE

ORIGINAL SURVEY — NOTE BOOK — NO. — SURVEYED — PLOTTED — TEMPLATE — AREAS — AREAS CHECKED — BY — DATE

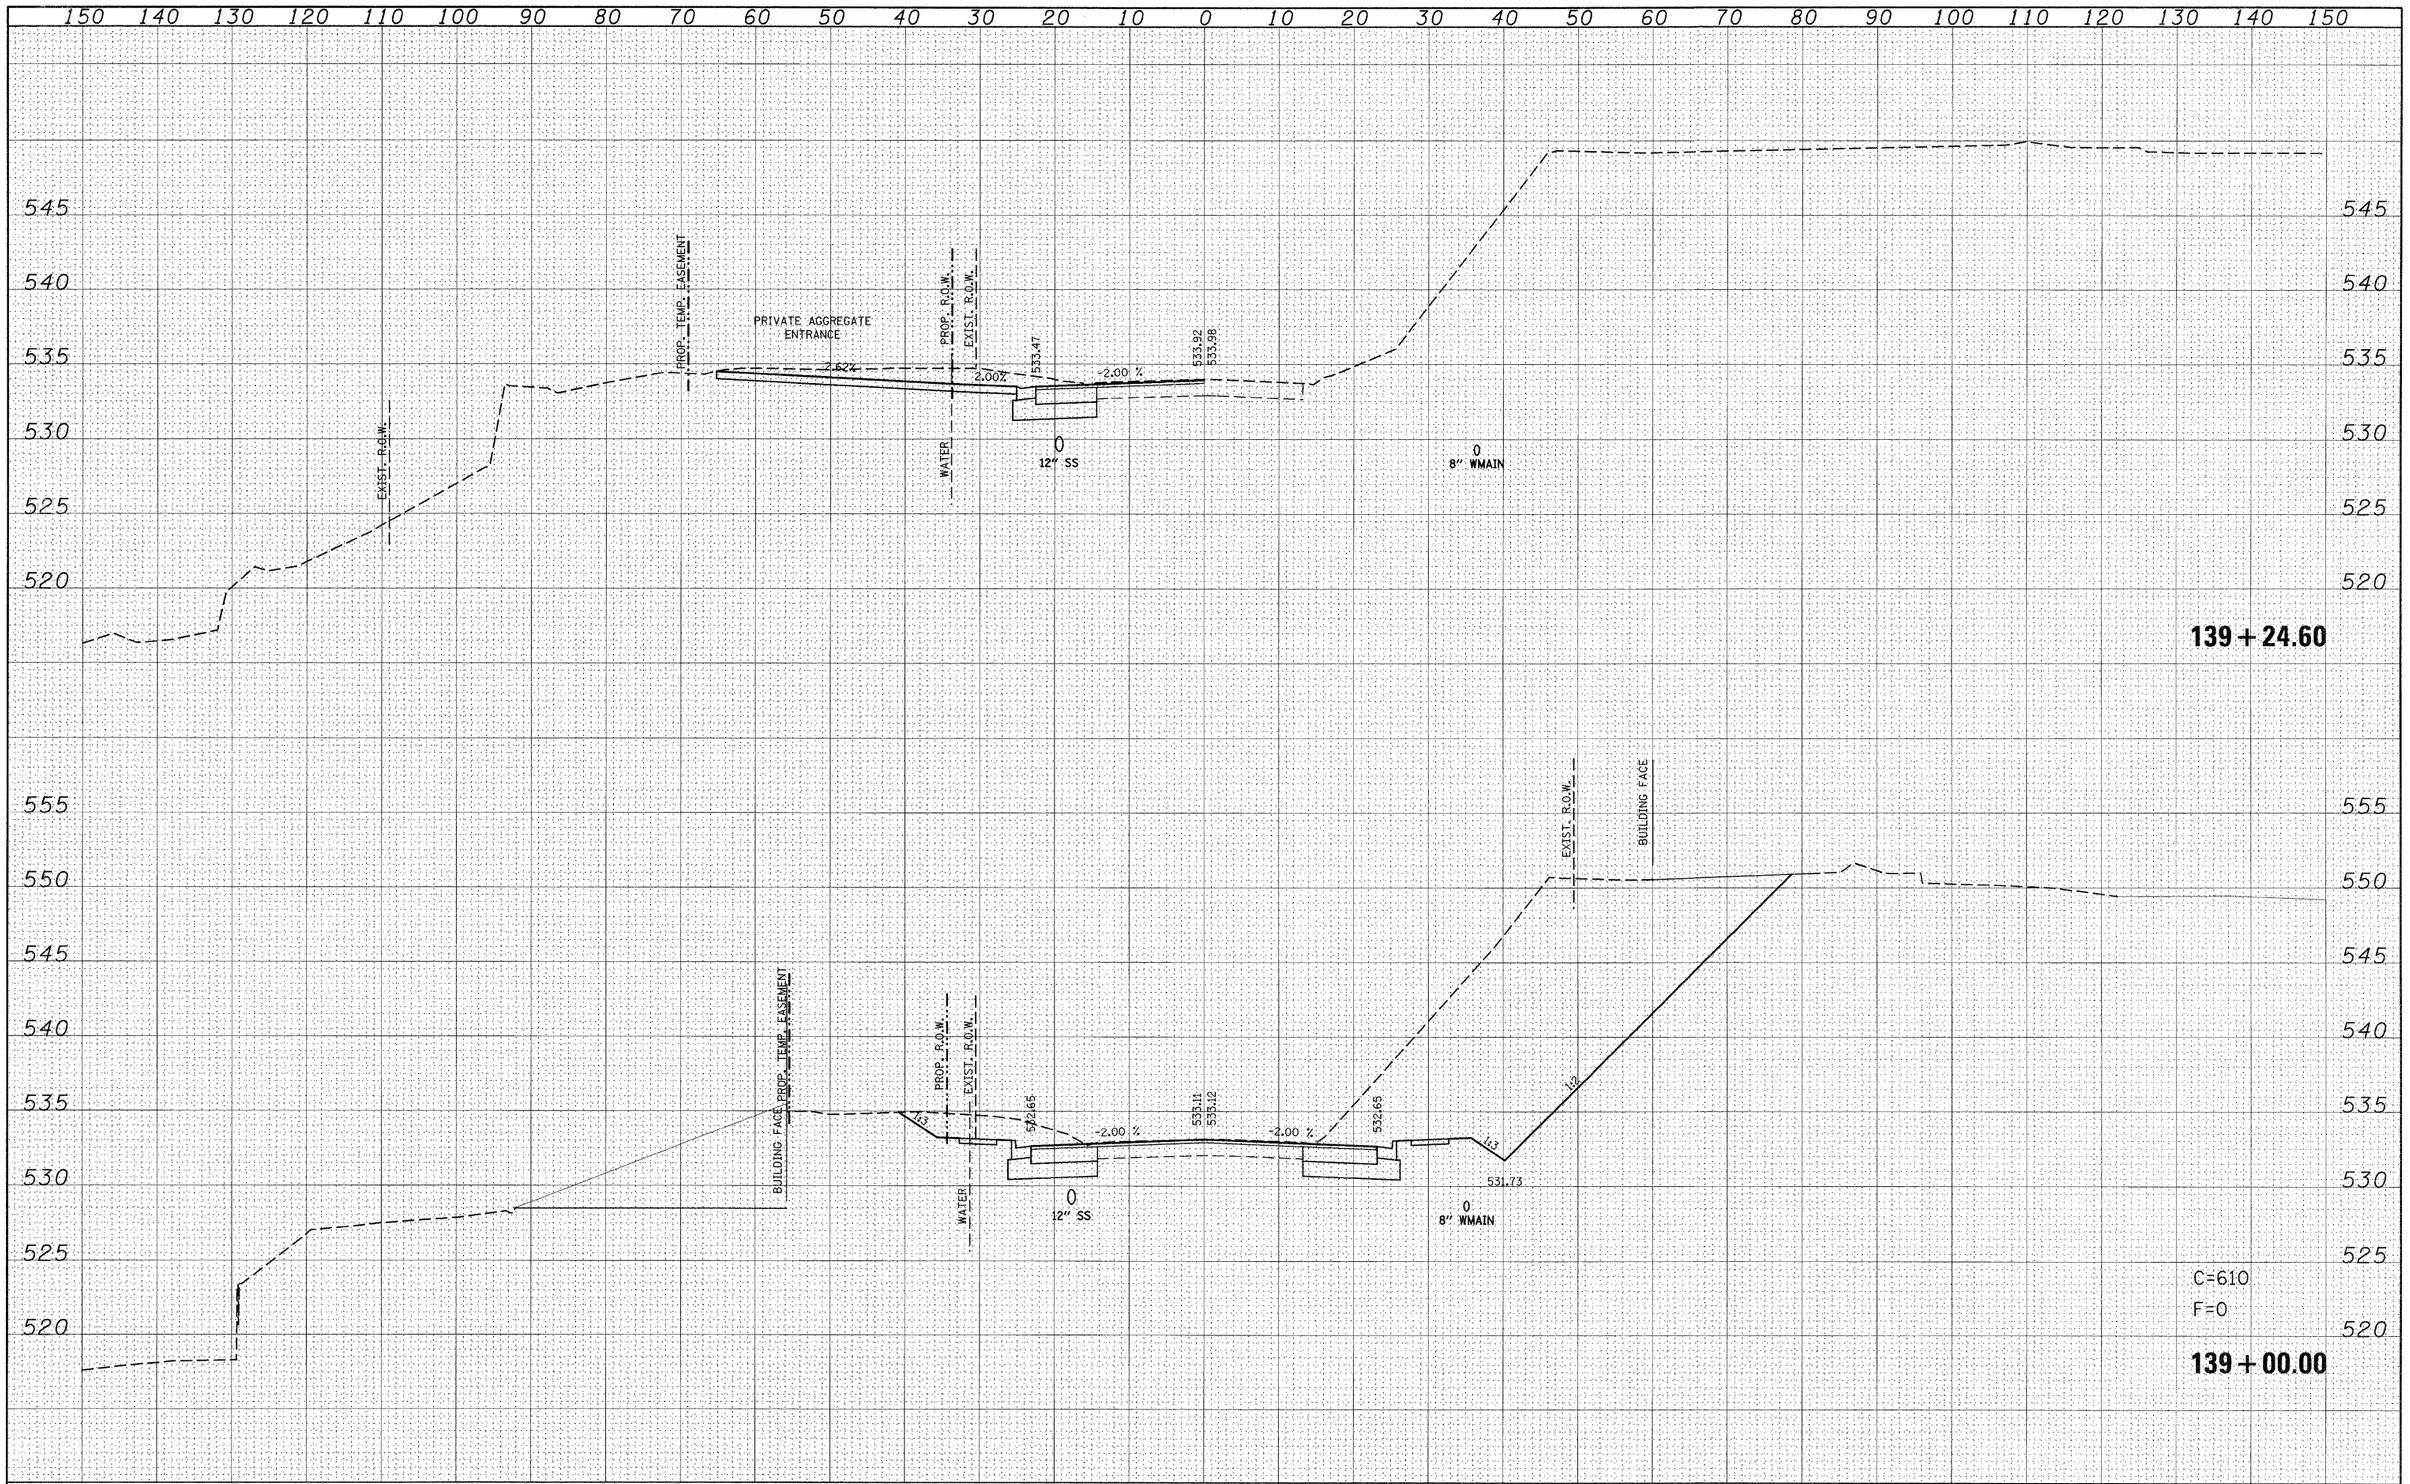

FINAL SURVEY	BY	DATE
SURVEYED		
PLOTTED		
NOTE BOOK	TEMPLATE	
NO.	AREAS	
	AREAS CHECKED	

ORIGINAL SURVEY	BY	DATE
SURVEYED		
PLOTTED		
NOTE BOOK	TEMPLATE	
NO.	AREAS	
	AREAS CHECKED	


FILE NAME =	USER NAME = default	DESIGNED -	REVISED -
pt\projects\513501\cadd\dgn\d876830-sht-xssht-IL159.dgn		DRAWN -	REVISED -
	PLOT SCALE = 10.0000 ' / IN.	CHECKED -	REVISED -
	PLOT DATE = 8/24/2009	DATE -	REVISED -

STATE OF ILLINOIS
DEPARTMENT OF TRANSPORTATION

IL ROUTE 159
MAINLINE CROSS SECTIONS

SCALE: | SHEET NO. 49 OF 120 SHEETS | STA. 139+00.00 | TO STA. 139+24.60

F.A.P. RTE.	SECTION	COUNTY	TOTAL SHEETS	SHEET NO.
600	60-(30,31,128)-1	ST. CLAIR/MADISON	399	328
		CONTRACT NO. 76830		
	ILLINOIS FED. AID PROJECT			

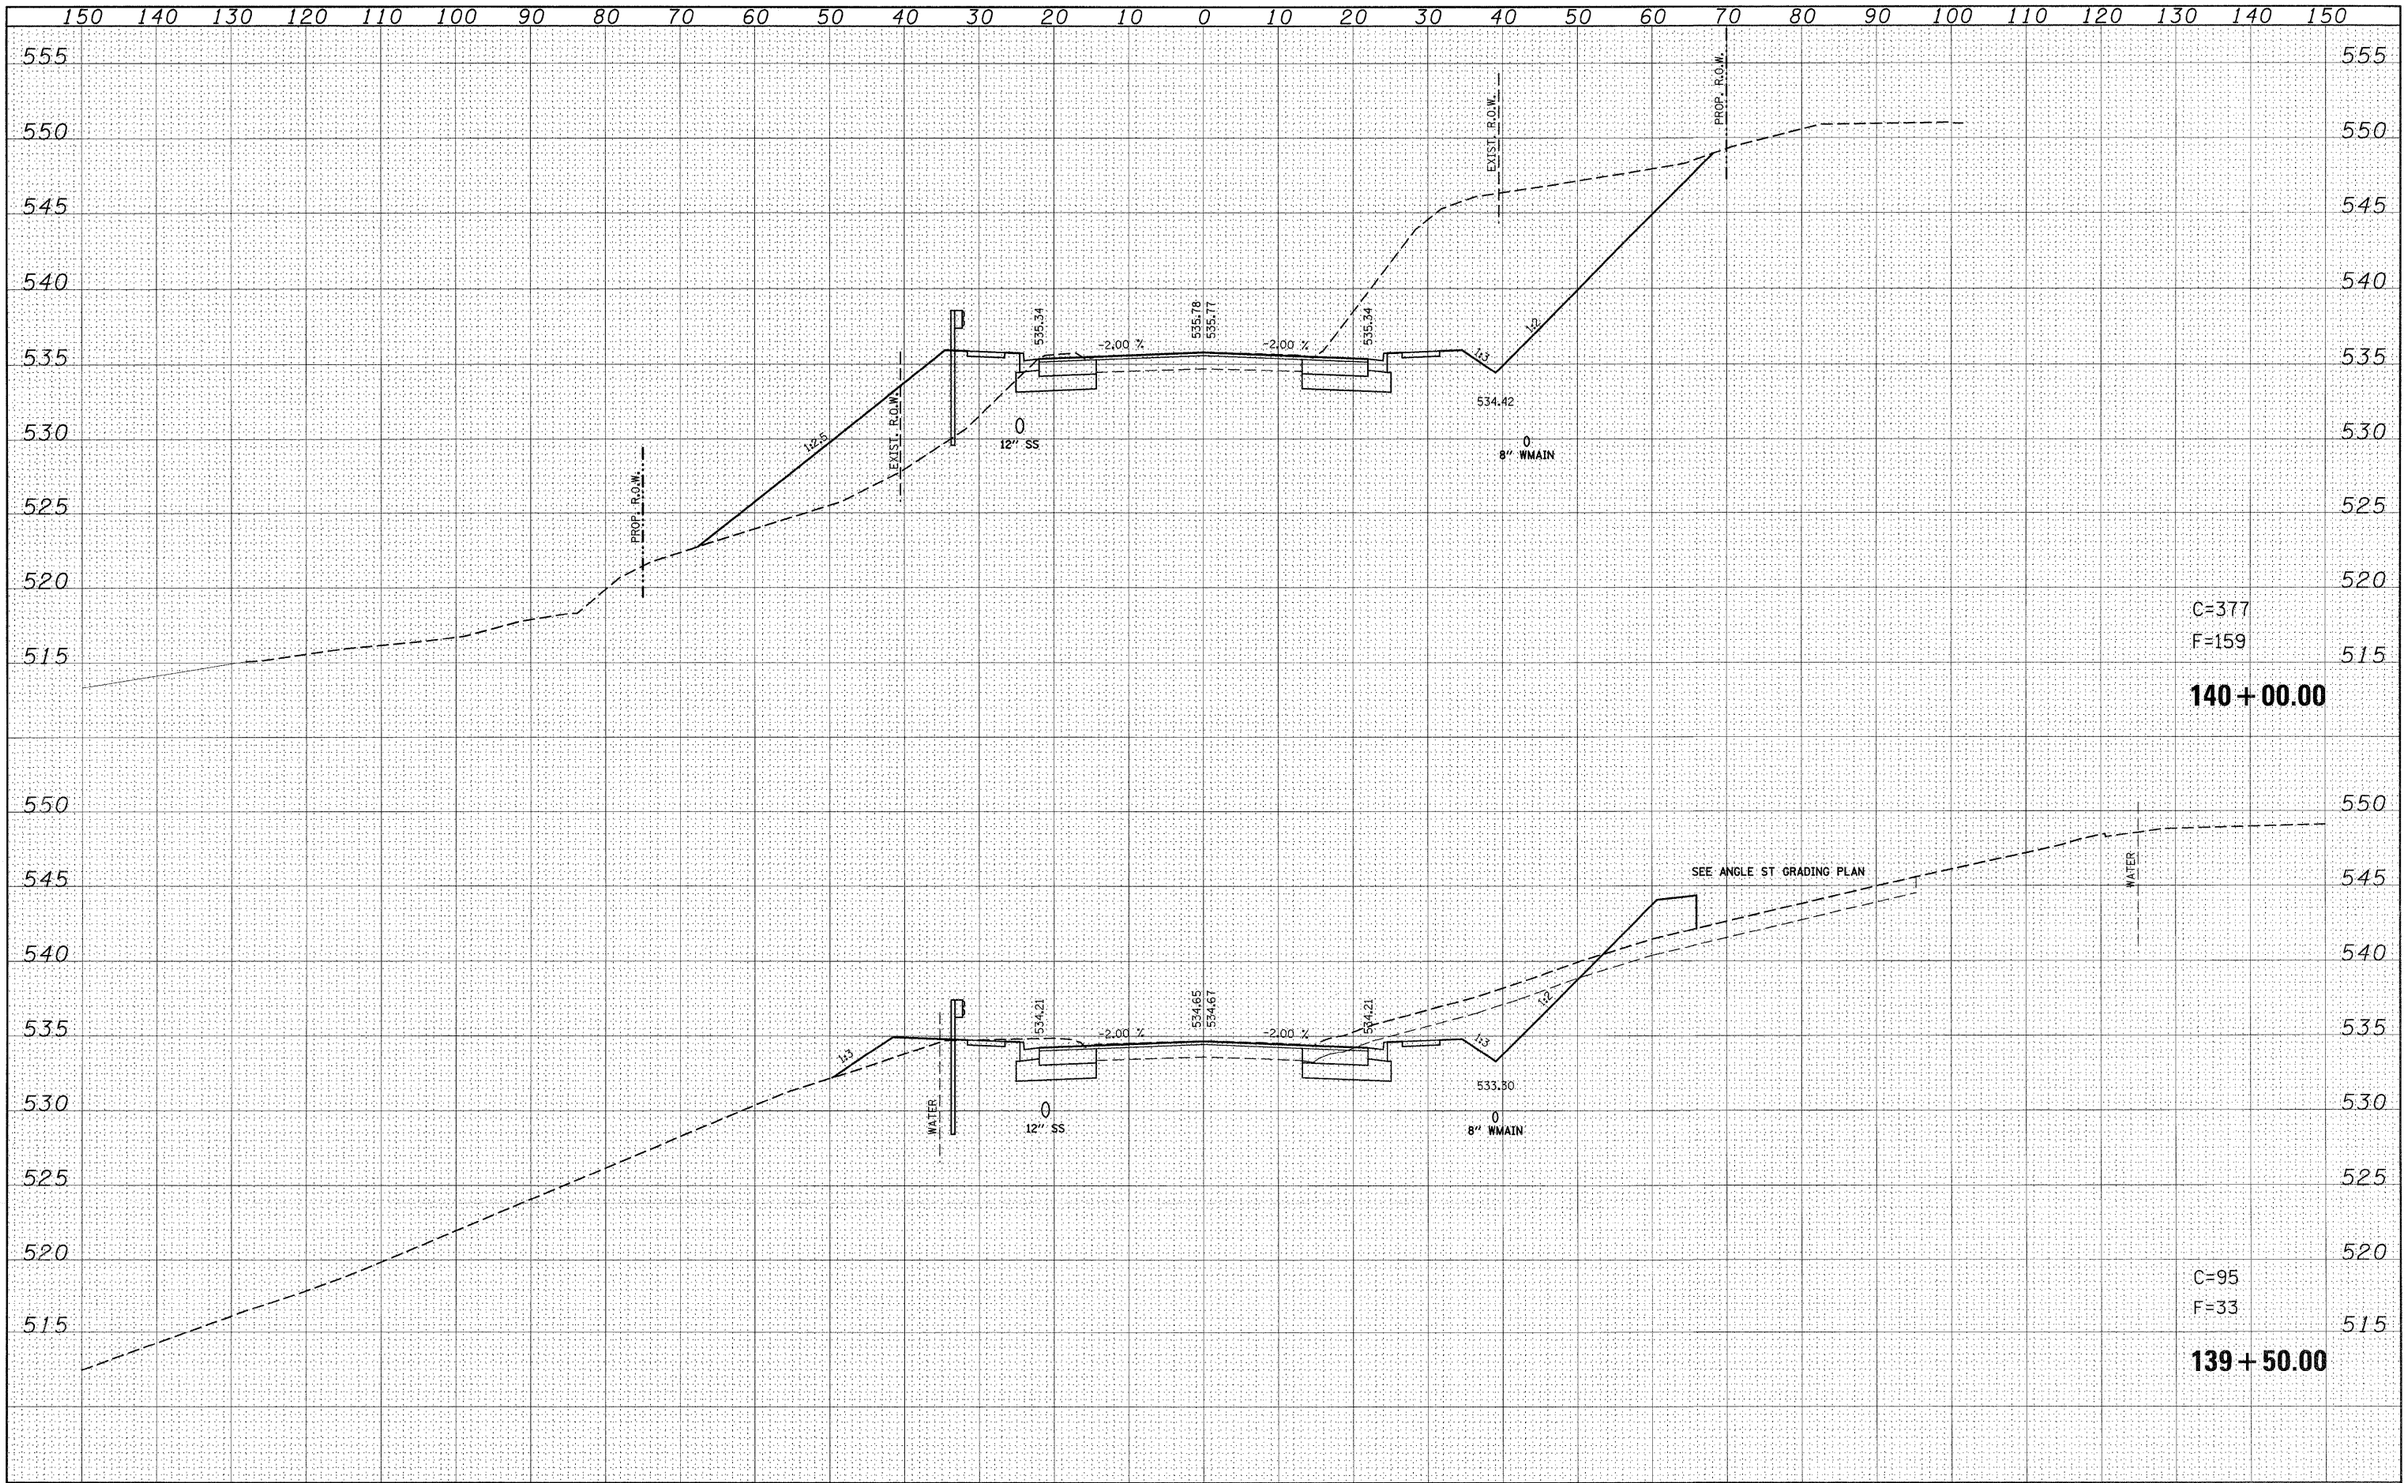


FILE NAME = p:\projects\513501\cadd\dgn\d876830-sht-xssht-I159.dgn	USER NAME = default	DESIGNED -	REVISED -	STATE OF ILLINOIS DEPARTMENT OF TRANSPORTATION	IL ROUTE 159 MAINLINE CROSS SECTIONS
	PLOT SCALE = 10.0000 ' / IN.	DRAWN -	REVISED -		SCALE: SHEET NO. 50 OF 120 SHEETS STA. 139+50.00 TO STA. 140+00.00
	PLOT DATE = 8/24/2009	CHECKED -	REVISED -		
		DATE -	REVISED -		

F.A.P. RTE.	SECTION	COUNTY	TOTAL SHEETS	SHEET NO.
600	60-(30,31,128)-1	ST. CLAIR/MADISON	399	329
		CONTRACT NO. 76830		
	ILLINOIS FED. AID PROJECT			

FINAL SURVEY — NOTE BOOK — NO. — SURVEYED — PLOTTED — TEMPLATE — AREAS — AREAS CHECKED — BY — DATE

ORIGINAL SURVEY — NOTE BOOK — NO. — SURVEYED — PLOTTED — TEMPLATE — AREAS — AREAS CHECKED — BY — DATE

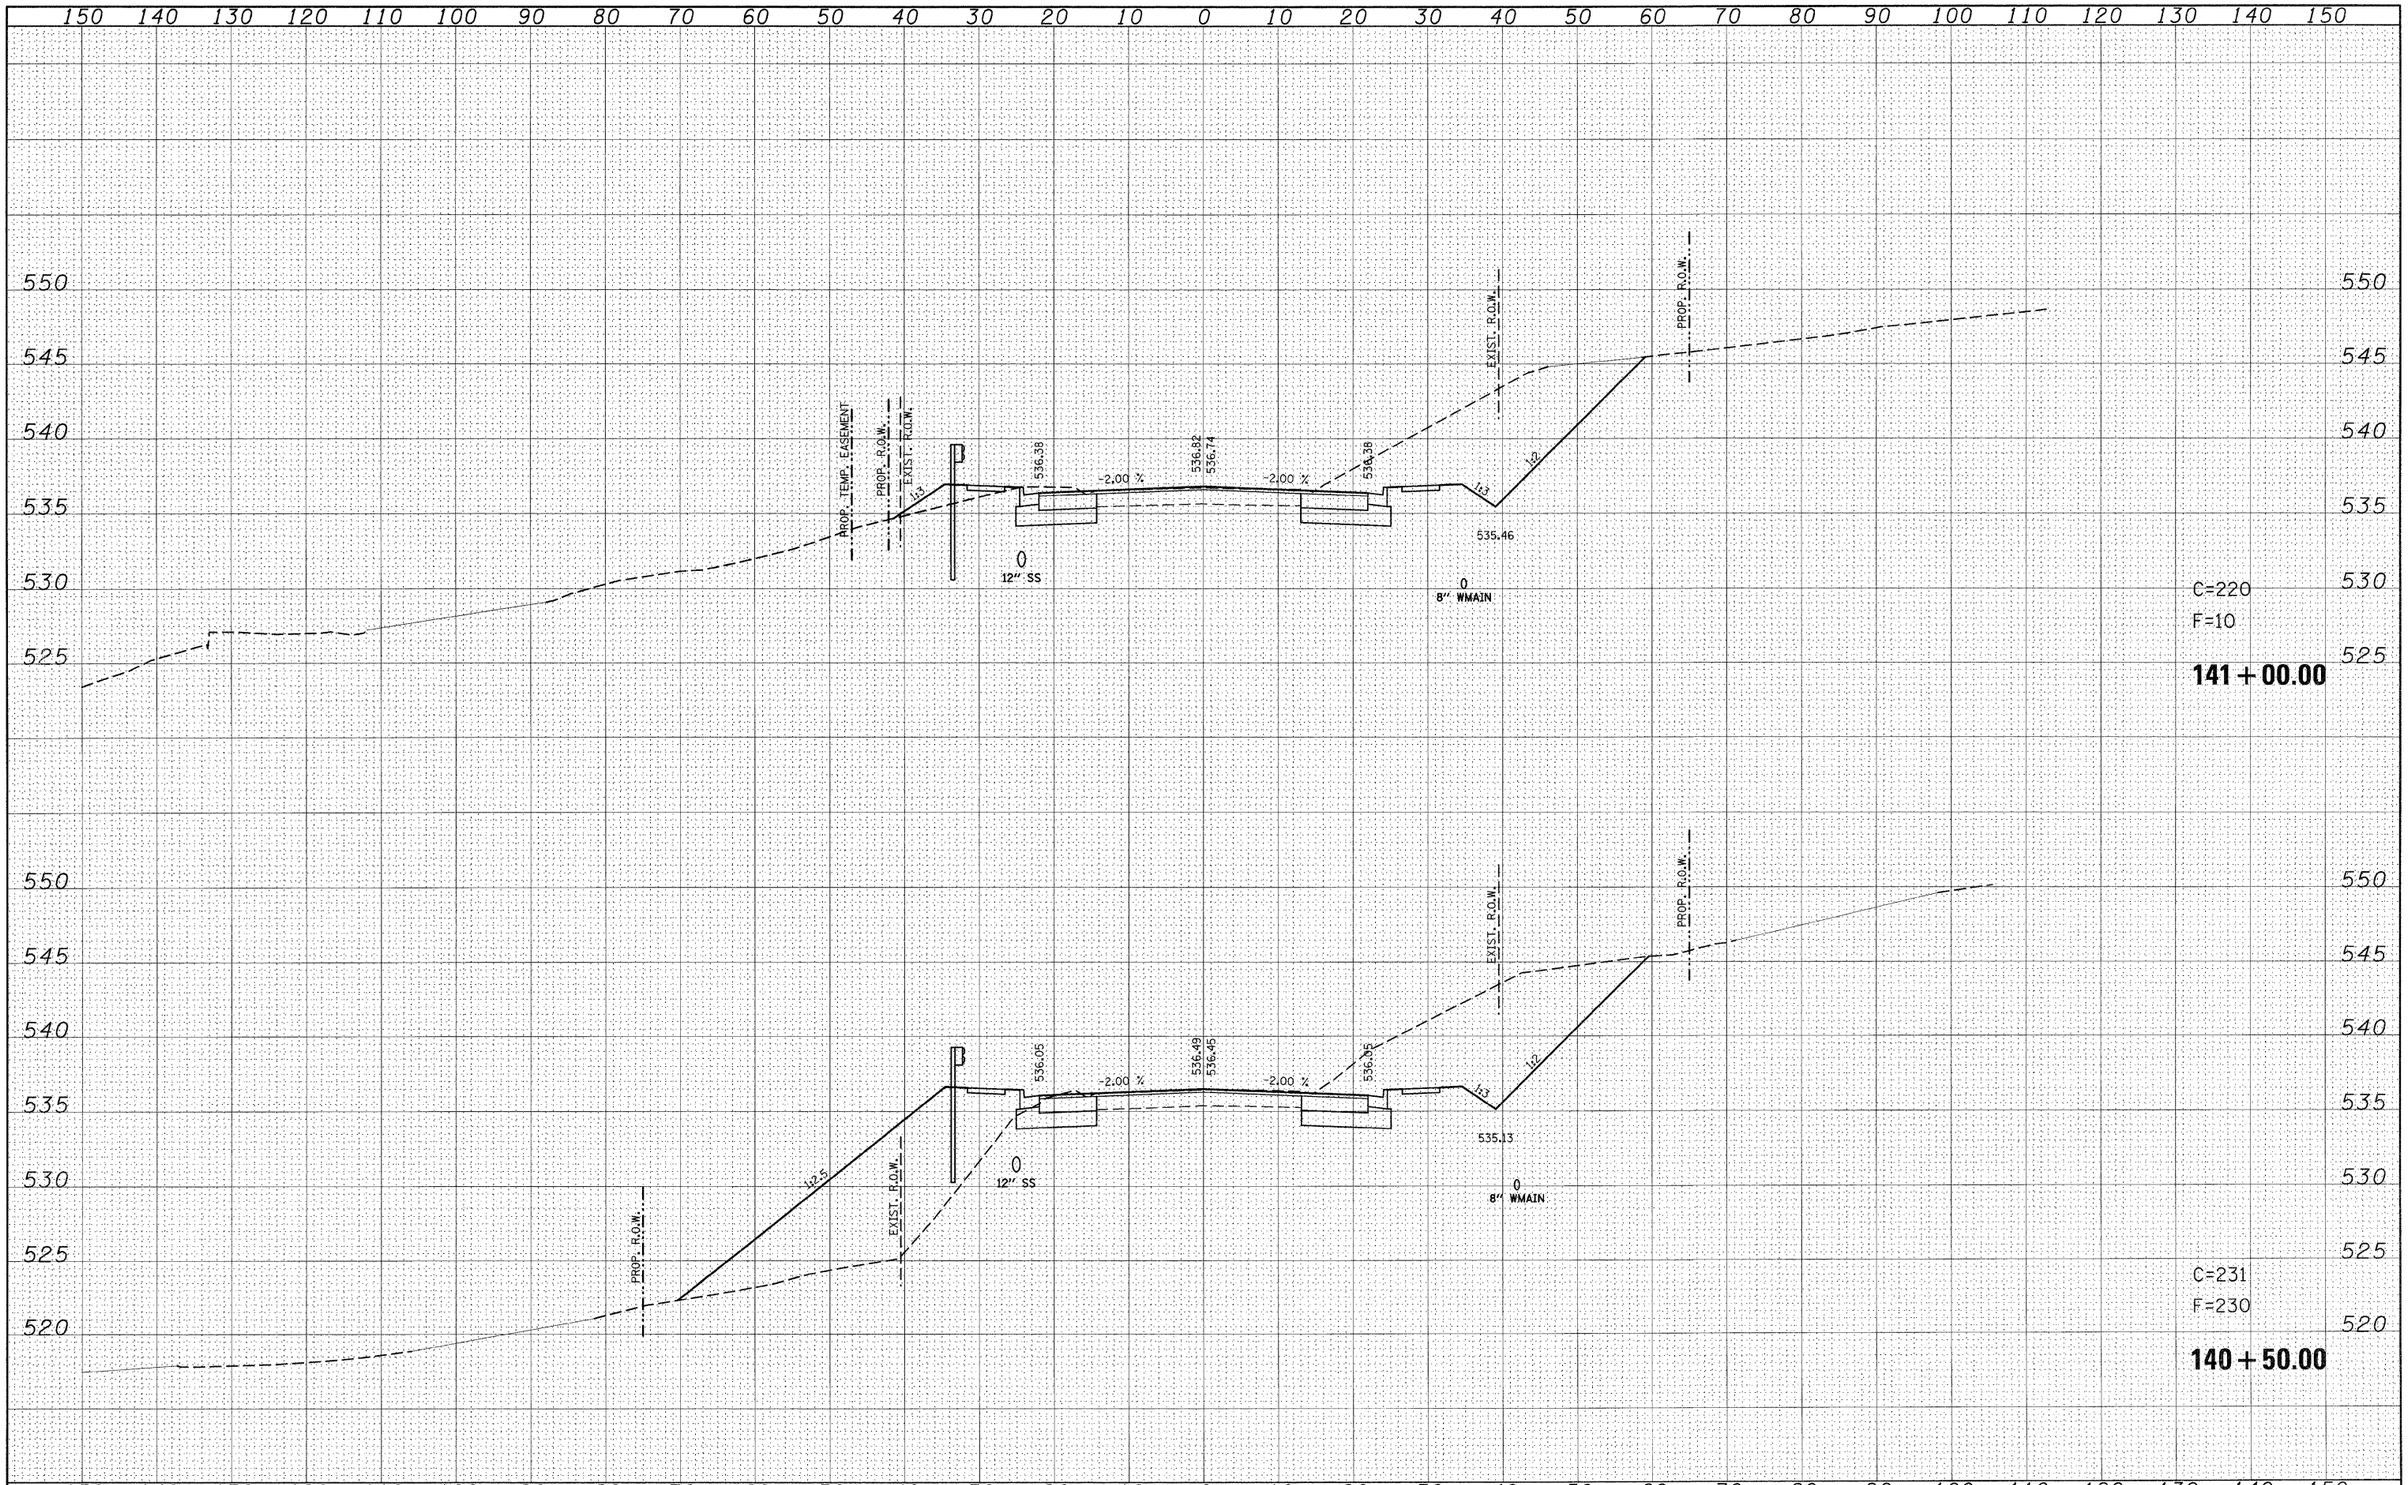

FINAL SURVEY — NOTE BOOK — NO. — SURVEYED — PLOTTED — TEMPLATE — AREAS — AREAS CHECKED — BY — DATE

ORIGINAL SURVEY — NOTE BOOK — NO. — SURVEYED — PLOTTED — TEMPLATE — AREAS — AREAS CHECKED — BY — DATE

FILE NAME = p:\projects\513501\cadd\dgn\d876830-sht-xssht-1159.dgn	USER NAME = default	DESIGNED -	REVISED -
		DRAWN -	REVISED -
	PLOT SCALE = 10.0000 ' / IN.	CHECKED -	REVISED -
	PLOT DATE = 8/24/2009	DATE -	REVISED -

STATE OF ILLINOIS
DEPARTMENT OF TRANSPORTATION

IL ROUTE 159
MAINLINE CROSS SECTIONS

SCALE: | SHEET NO. 51 OF 120 SHEETS | STA. 140+50.00 | TO STA. 141+00.00

F.A.P. RTE.	SECTION	COUNTY	TOTAL SHEETS	SHEET NO.
600	60-(30,31,128)-1	ST. CLAIR/MADISON	399	330
		CONTRACT NO. 76830		
		ILLINOIS FED. AID PROJECT		

FINAL SURVEY	NOTE BOOK	NO.	SURVEYED	PLOTTED	TEMPLATE	AREAS	AREAS CHECKED	BY	DATE

ORIGINAL SURVEY	NOTE BOOK	NO.	SURVEYED	PLOTTED	TEMPLATE	AREAS	AREAS CHECKED	BY	DATE

150 140 130 120 110 100 90 80 70 60 50 40 30 20 10 0 10 20 30 40 50 60 70 80 90 100 110 120 130 140 150

550 545 540 535 530 525

PROP. TEMP. EASEMENT
EXIST. R.O.W.
1:3
536.94
-2.00 %
537.38
536.98
-2.00 %
536.94
EXIST. R.O.W.
1:3
1:2
0
12" SS
0
8" WMAIN
536.02

C=291
F=21

142+00.00

555 550 545 540 535 530

PROP. TEMP. EASEMENT
EXIST. R.O.W.
1:3
536.63
-2.00 %
537.07
536.80
-2.00 %
536.63
EXIST. R.O.W.
PROP. R.O.W.
1:3
1:2
0
12" SS
0
8" WMAIN
535.71

C=320
F=10

141+50.00

150 140 130 120 110 100 90 80 70 60 50 40 30 20 10 0 10 20 30 40 50 60 70 80 90 100 110 120 130 140 150

FILE NAME =	USER NAME = default	DESIGNED -	REVISED -
p:\projects\513501\cadd\dgn\d876830-sht-xssht-IL159.dgn		DRAWN -	REVISED -
	PLOT SCALE = 10.0000 ' / IN.	CHECKED -	REVISED -
	PLOT DATE = 8/24/2009	DATE -	REVISED -

STATE OF ILLINOIS
DEPARTMENT OF TRANSPORTATION

IL ROUTE 159
MAINLINE CROSS SECTIONS

SCALE: | SHEET NO. 52 OF 120 SHEETS | STA. 141+50.00 | TO STA. 142+00.00

F.A.P. RTE.	SECTION	COUNTY	TOTAL SHEETS	SHEET NO.
600	60-(30,31,128)-1	ST. CLAIR/MADISON	399	331
		CONTRACT NO. 76830		
		ILLINOIS	FED. AID PROJECT	

FINAL SURVEY	NOTE BOOK	
	NO.	
SURVEYED		
PLOTTED		
TEMPLATE		
AREAS		
AREAS CHECKED		

BY	DATE

ORIGINAL SURVEY	NOTE BOOK	
	NO.	
SURVEYED		
PLOTTED		
TEMPLATE		
AREAS		
AREAS CHECKED		

BY	DATE

150 140 130 120 110 100 90 80 70 60 50 40 30 20 10 0 10 20 30 40 50 60 70 80 90 100 110 120 130 140 150

540 535 530 525 520 515

SEE NORTH LOOP ST CROSS SECTIONS

EXIST. R.O.W.

EXIST. R.O.W.

GAS

1:3

538.93

-2.00 %

539.37
538.76

-2.00 %

538.93

0
8" WMAIN

1:3

EXIST. R.O.W.

1:2

531.75

0
12" SS

24" SS

C=91
F=550

143+00.00

550 545 540 535 530 525 520 515

EXIST. R.O.W.

PROP. TEMP. EASEMENT

PROP. R.O.W.

EXIST. R.O.W.

1:3

537.68

-2.00 %

538.12
537.56

-2.00 %

537.68

EXIST. R.O.W.

1:3

1:2

PROP. R.O.W.

536.77

0
8" WMAIN

C=86
F=369

142+50.00

150 140 130 120 110 100 90 80 70 60 50 40 30 20 10 0 10 20 30 40 50 60 70 80 90 100 110 120 130 140 150

FILE NAME = p:\projects\51350!\cadd\dgn\d876830-sht-xsht-IL159.dgn	USER NAME = default	DESIGNED -	REVISED -
		DRAWN -	REVISED -
	PLOT SCALE = 10.0000 ' / IN.	CHECKED -	REVISED -
	PLOT DATE = 8/24/2009	DATE -	REVISED -

STATE OF ILLINOIS
DEPARTMENT OF TRANSPORTATION

IL ROUTE 159
MAINLINE CROSS SECTIONS

SCALE: | SHEET NO. 53 OF 120 SHEETS | STA. 142+50.00 | TO STA. 143+00.00

F.A.P. RTE.	SECTION	COUNTY	TOTAL SHEETS	SHEET NO.
600	60-(30,31,128)-1	ST. CLAIR/MADISON	399	332
		CONTRACT NO. 76830		
	ILLINOIS	FED. AID PROJECT		

FINAL SURVEY	BY	DATE
SURVEYED		
PLOTTED		
NOTE BOOK	TEMPLATE	
NO.	AREAS	
	AREAS CHECKED	

ORIGINAL SURVEY	BY	DATE
SURVEYED		
PLOTTED		
NOTE BOOK	TEMPLATE	
NO.	AREAS	
	AREAS CHECKED	

150 140 130 120 110 100 90 80 70 60 50 40 30 20 10 0 10 20 30 40 50 60 70 80 90 100 110 120 130 140 150

545 540 535 530 525 520

SEE NORTH LOOP ST CROSS SECTIONS

EXIST. R.O.W.

GAS

1:3

542.90 -2.00 % 543.34 543.27 -2.00 % 542.90

0 12" SS

0 8" WMAIN

EXIST. R.O.W.

1:3

PROP. R.O.W.

C=382
F=326

144+00.00

540.66 -2.00 % 541.10 540.73 -2.00 % 540.66

EXIST. R.O.W. EXIST. R.O.W.

1:3

0 8" WMAIN

0 12" SS

SEE NORTH LOOP ST CROSS SECTIONS

EXIST. R.O.W.

1:3

EXIST. R.O.W.

PROP. R.O.W.

PR STORM SEWER

C=79
F=609

143+50.00

FILE NAME = p:\projects\513501\cadd\dgn\d876830-sht-xssht-159.dgn	USER NAME = default	DESIGNED -	REVISED -
		DRAWN -	REVISED -
	PLOT SCALE = 10.0000 ' / IN.	CHECKED -	REVISED -
	PLOT DATE = 8/24/2009	DATE -	REVISED -

STATE OF ILLINOIS
DEPARTMENT OF TRANSPORTATION


IL ROUTE 159
MAINLINE CROSS SECTIONS

SCALE: | SHEET NO. 54 OF 120 SHEETS | STA. 143+50.00 | TO STA. 144+00.00

F.A.P. RTE.	SECTION	COUNTY	TOTAL SHEETS	SHEET NO.
600	60-(30,31,128)-1	ST. CLAIR/MADISON	399	333
		CONTRACT NO. 76830		
	ILLINOIS FED. AID PROJECT			

FINAL SURVEY	BY	DATE
SURVEYED		
PLOTTED		
NOTE BOOK	TEMPLATE	
NO.	AREAS	
	AREAS CHECKED	

ORIGINAL SURVEY	BY	DATE
SURVEYED		
PLOTTED		
NOTE BOOK	TEMPLATE	
NO.	AREAS	
	AREAS CHECKED	

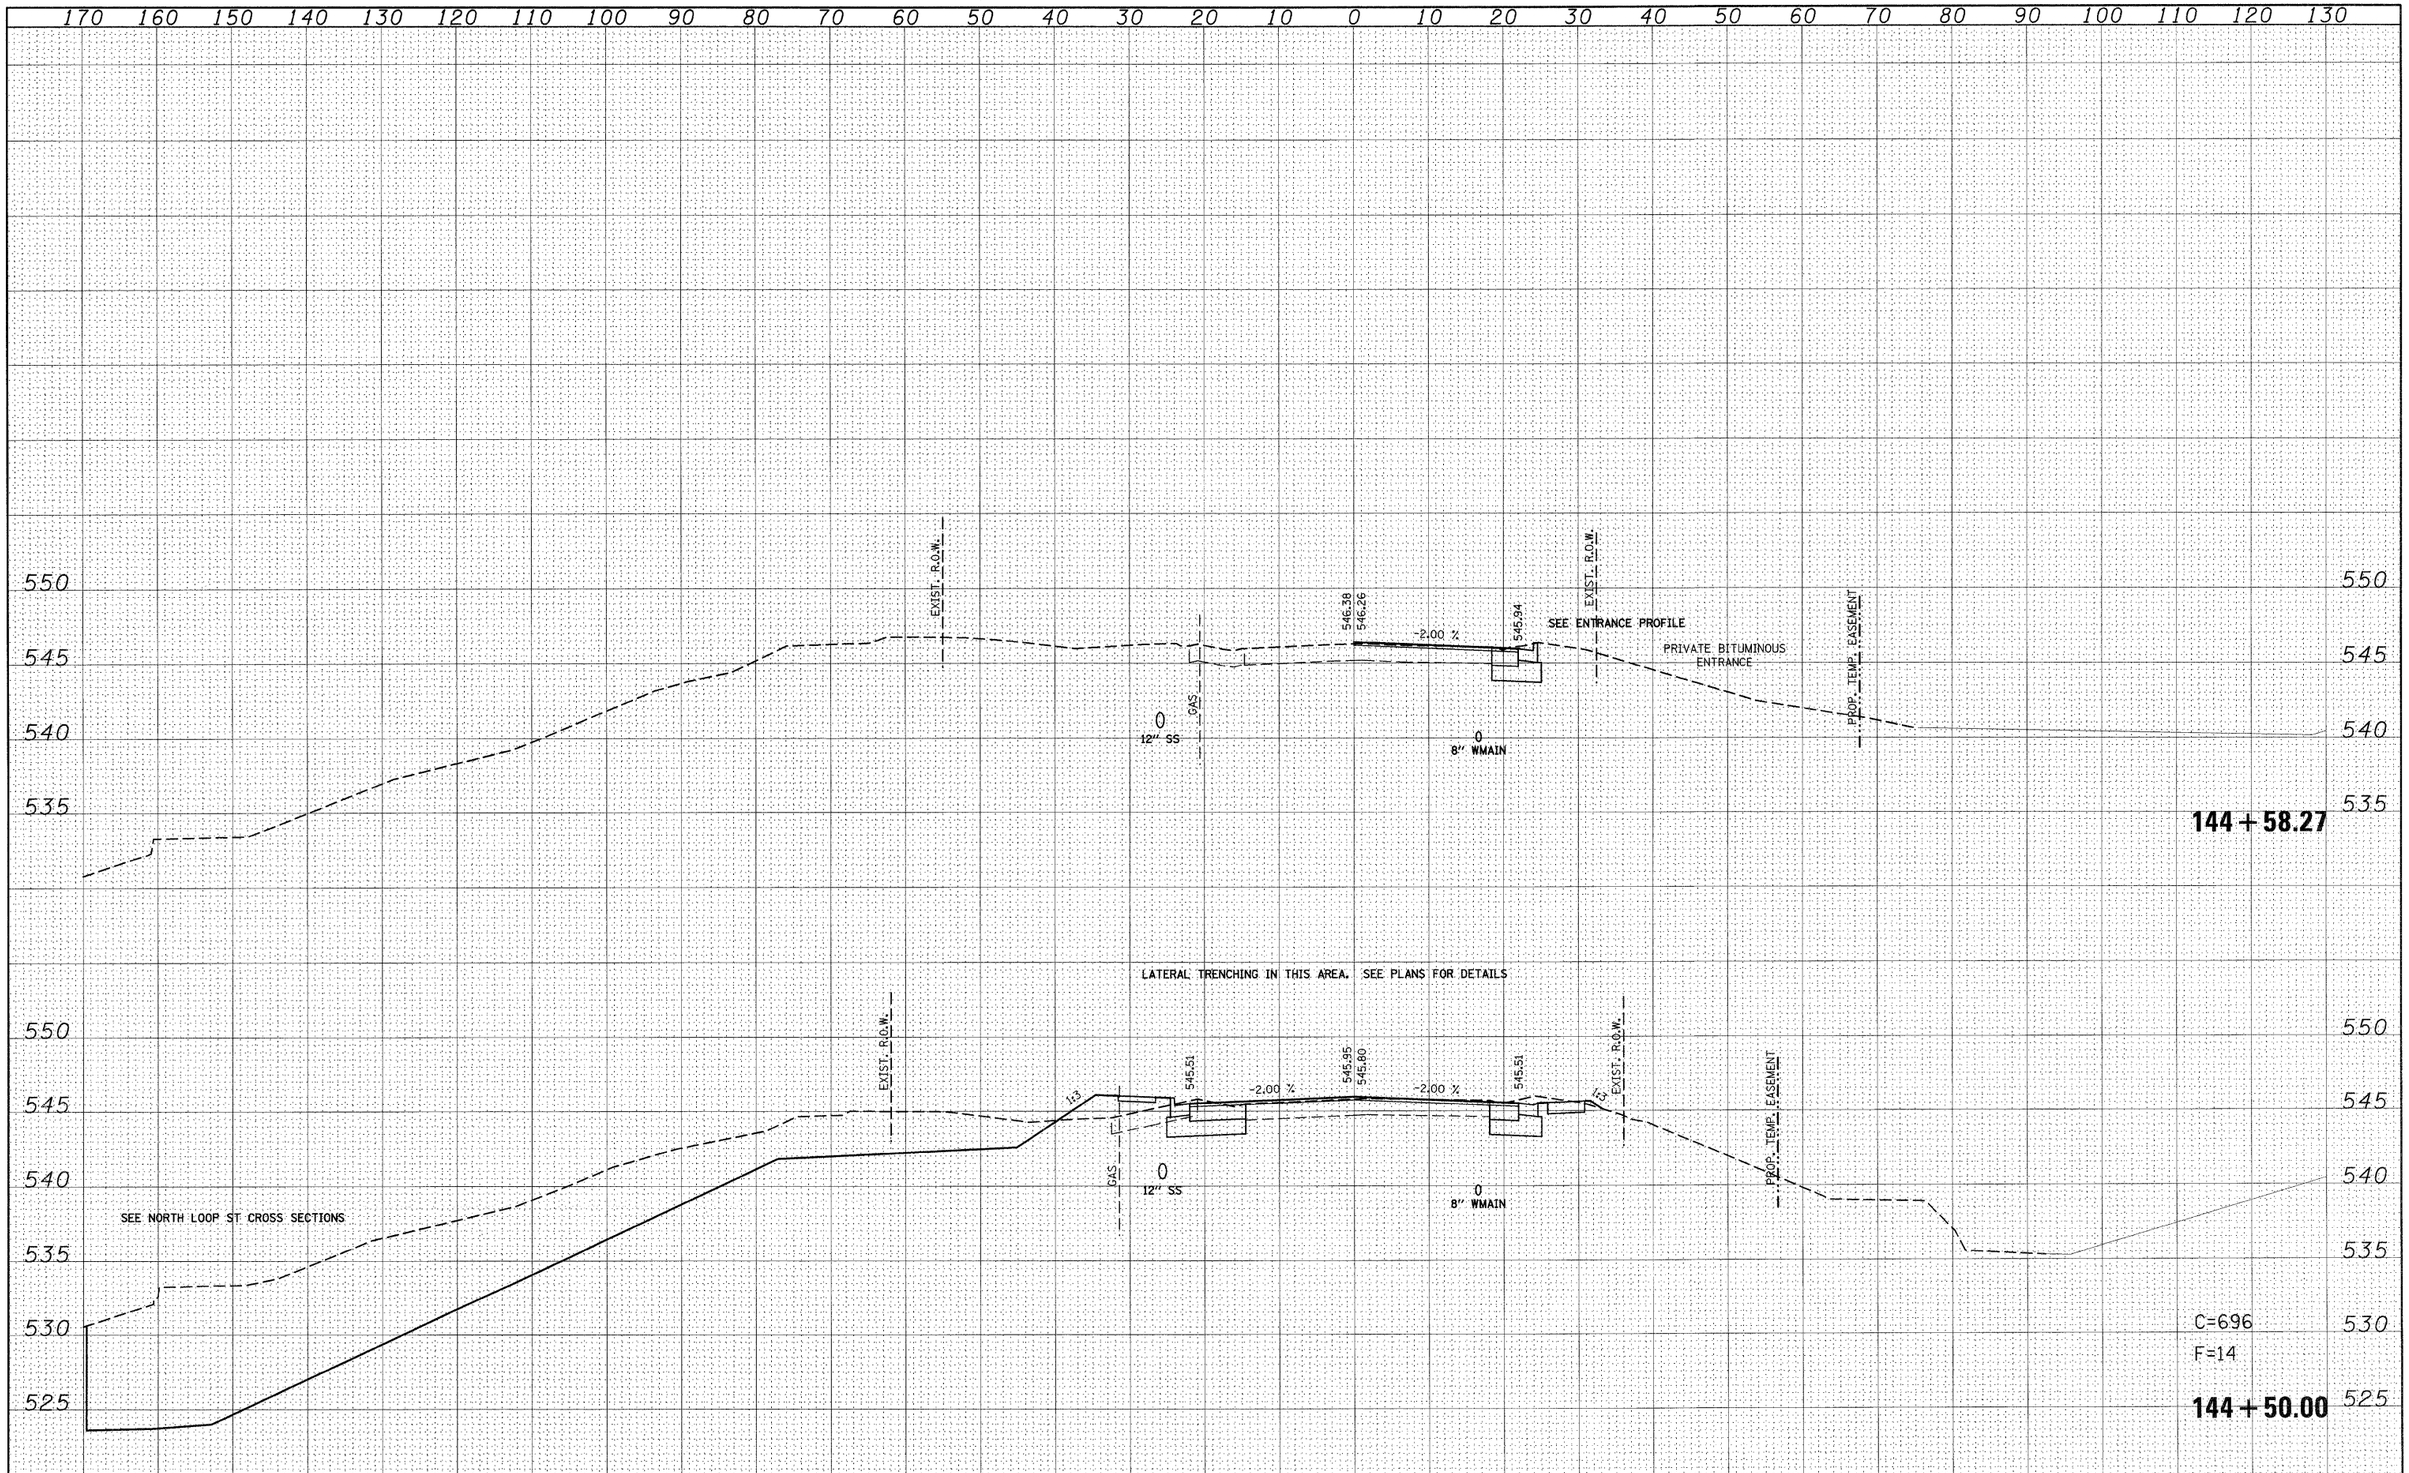

FILE NAME =	USER NAME = default	DESIGNED -	REVISED -
p:\projects\513501\cadd\dgn\d876830-sht-xssht-IL159.dgn		DRAWN -	REVISED -
	PLOT SCALE = 10.0000 ' / IN.	CHECKED -	REVISED -
	PLOT DATE = 8/24/2009	DATE -	REVISED -

STATE OF ILLINOIS
DEPARTMENT OF TRANSPORTATION

IL ROUTE 159
MAINLINE CROSS SECTIONS

SCALE: | SHEET NO. 55 OF 120 SHEETS | STA. 144+50.00 | TO STA. 144+58.27

F.A.P. RTE.	SECTION	COUNTY	TOTAL SHEETS	SHEET NO.
600	60-(30,31,128)-1	ST. CLAIR/MADISON	399	334
		CONTRACT NO. 76830		
		ILLINOIS FED. AID PROJECT		

FINAL SURVEY	NOTE BOOK	NO.
SURVEYED		BY
PLOTTED		
TEMPLATE		
AREAS		
AREAS CHECKED		DATE

ORIGINAL SURVEY	NOTE BOOK	NO.
SURVEYED		BY
PLOTTED		
TEMPLATE		
AREAS		
AREAS CHECKED		DATE

200 190 180 170 160 150 140 130 120 110 100 90 80 70 60 50 40 30 20 10 0 10 20 30 40 50 60 70 80 90 100

565 560 555 550 545 540

PROP. TEMP. EASEMENT
BUILDING FACE
PROP. TEMP. EASEMENT
PROP. PERM. EASEMENT
EXIST. R.O.W.
548.11
2.00 %
548.55
548.53
2.00 %
548.11
EXIST. R.O.W.
PROP. R.O.W.
PROP. TEMP. EASEMENT
BUILDING FACE
C=82
F=0
0
12" SS
WATER
8" SAN. S
0
8" WWAIN
GAS

145+00.00

200 190 180 170 160 150 140 130 120 110 100 90 80 70 60 50 40 30 20 10 0 10 20 30 40 50 60 70 80 90 100

FILE NAME = $FILEL$	USER NAME = $USER$	DESIGNED -	REVISED -
		DRAWN -	REVISED -
	PLOT SCALE = $SCALE$	CHECKED -	REVISED -
	PLOT DATE = $DATE$	DATE -	REVISED -


STATE OF ILLINOIS
DEPARTMENT OF TRANSPORTATION

IL ROUTE 159
MAINLINE CROSS SECTIONS

SCALE: | SHEET NO. 56 OF 120 SHEETS | STA. 145+00.00 TO STA. 145+00.00

F.A.P. RTE.	SECTION	COUNTY	TOTAL SHEETS	SHEET NO.
600	60-(30,31,128)-I	ST. CLAIR/MADISON	399	335
		CONTRACT NO. 76830		
	ILLINOIS FED. AID PROJECT			

FINAL SURVEY	BY	DATE
SURVEYED		
PLOTTED		
NOTE BOOK	TEMPLATE	
NO.	AREAS	
	AREAS CHECKED	

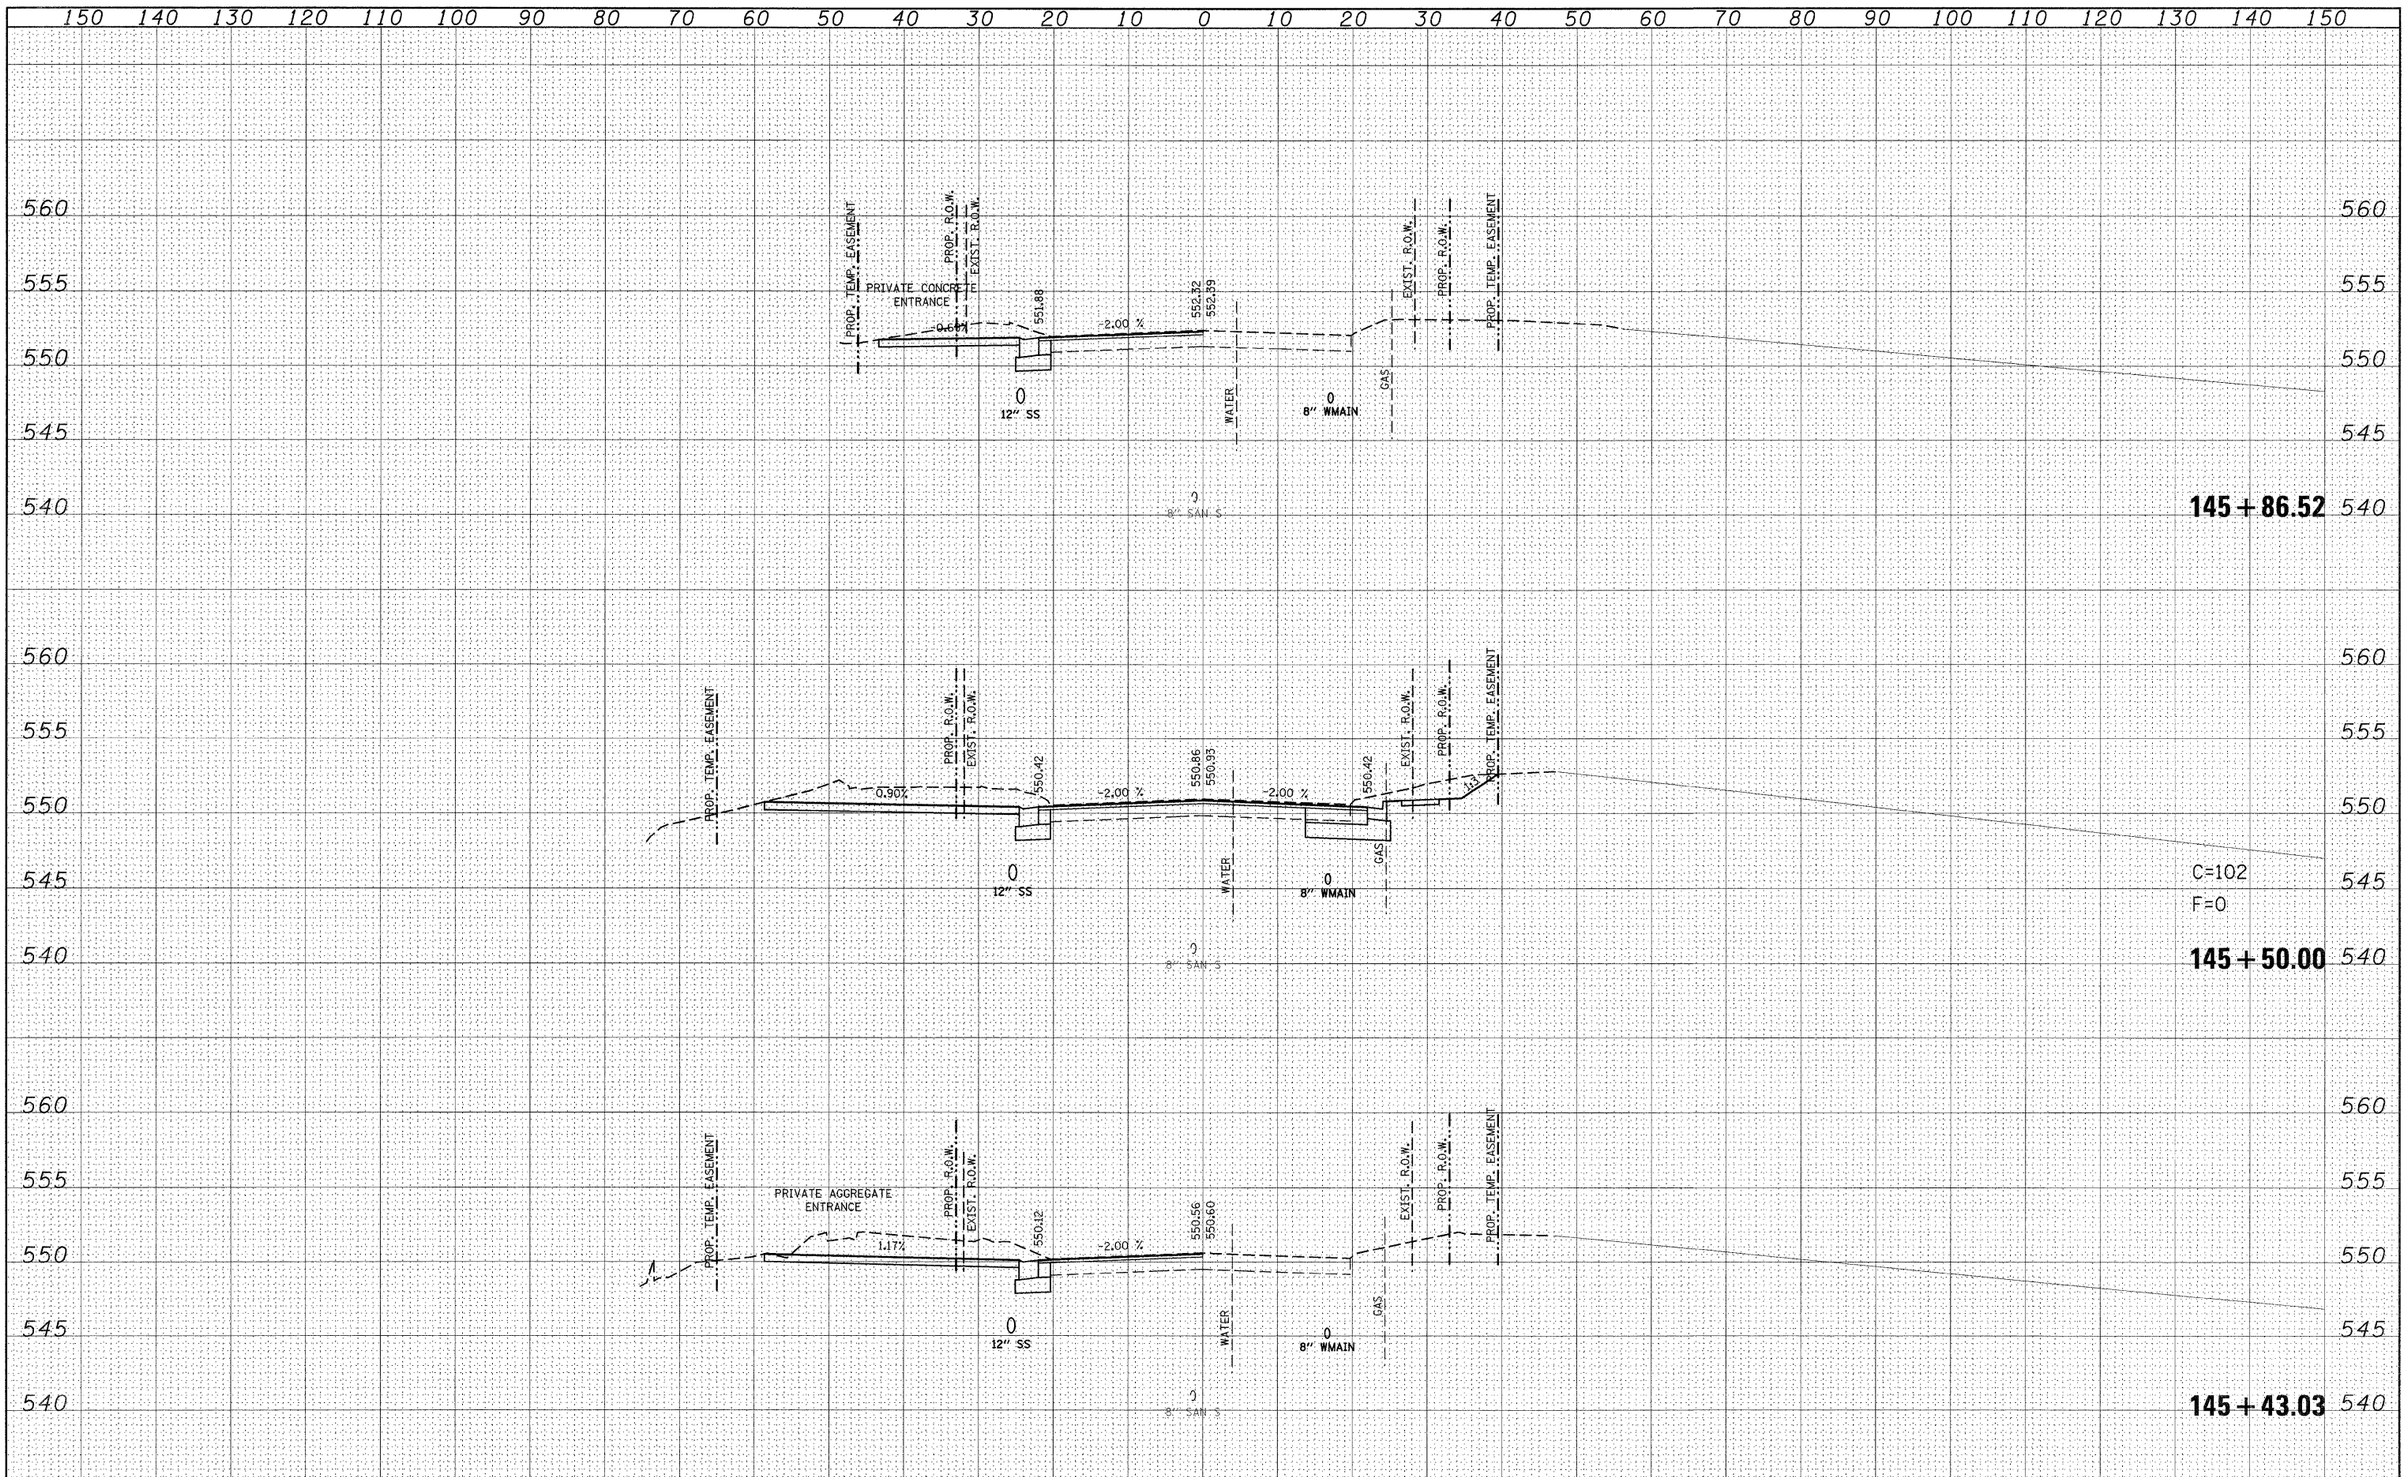

ORIGINAL SURVEY	BY	DATE
SURVEYED		
PLOTTED		
NOTE BOOK	TEMPLATE	
NO.	AREAS	
	AREAS CHECKED	

FILE NAME = p:\projects\513501\cadd\dgn\d876830-sht-xsht-1159.dgn	USER NAME = default	DESIGNED -	REVISED -
		DRAWN -	REVISED -
	PLOT SCALE = 10.0000 ' / IN.	CHECKED -	REVISED -
	PLOT DATE = 8/24/2009	DATE -	REVISED -

STATE OF ILLINOIS
DEPARTMENT OF TRANSPORTATION


IL ROUTE 159
MAINLINE CROSS SECTIONS

SCALE: | SHEET NO. 57 OF 120 SHEETS | STA. 145+43.03 | TO STA. 145+86.52

F.A.P. RTE.	SECTION	COUNTY	TOTAL SHEETS	SHEET NO.
600	60-(30,31,128)-1	ST. CLAIR/MADISON	399	336
		CONTRACT NO. 76830		
	ILLINOIS FED. AID PROJECT			

FINAL SURVEY	NOTE BOOK	NO.
SURVEYED	BY	
PLOTTED		
TEMPLATE		
AREAS		
AREAS CHECKED		DATE

ORIGINAL SURVEY	NOTE BOOK	NO.
SURVEYED	BY	
PLOTTED		
TEMPLATE		
AREAS		
AREAS CHECKED		DATE

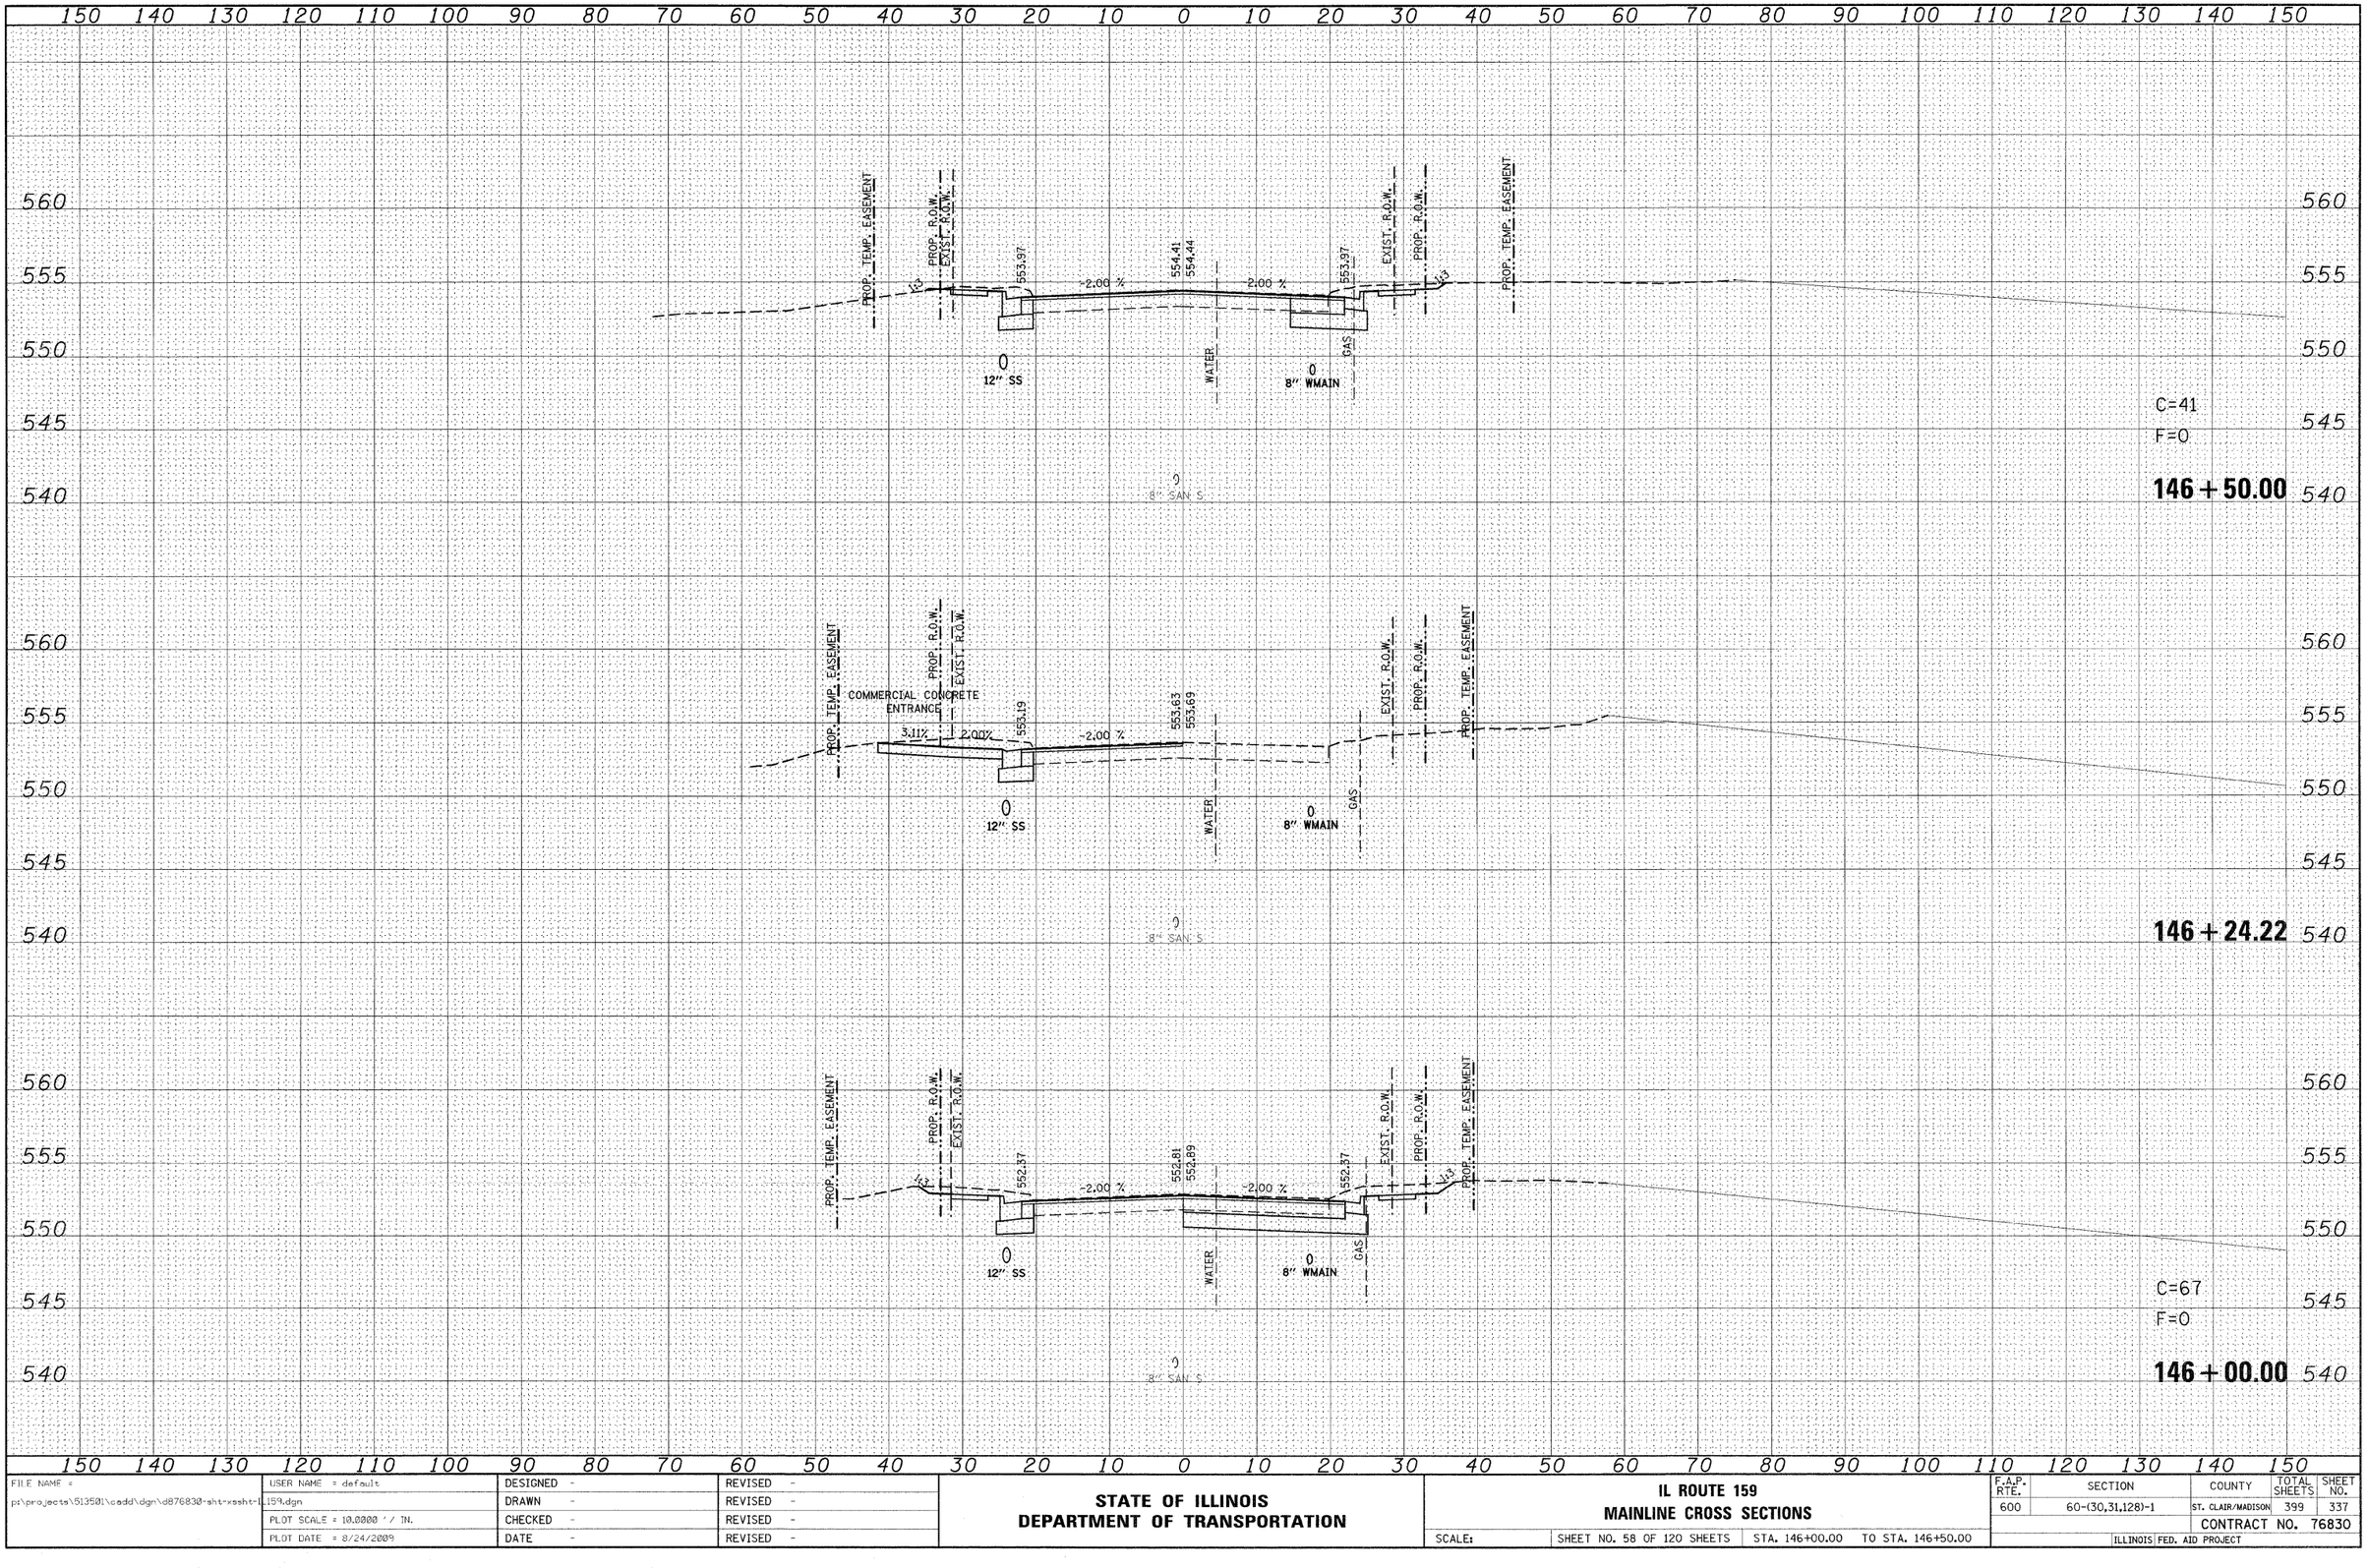

FILE NAME =	USER NAME = default	DESIGNED -	REVISED -
pt\projects\513501\cadd\dgn\d876830-sht-xssht-IL159.dgn		DRAWN -	REVISED -
	PLOT SCALE = 10.0000 ' / IN.	CHECKED -	REVISED -
	PLOT DATE = 8/24/2009	DATE -	REVISED -

STATE OF ILLINOIS
DEPARTMENT OF TRANSPORTATION


IL ROUTE 159
MAINLINE CROSS SECTIONS

SCALE: | SHEET NO. 58 OF 120 SHEETS | STA. 146+00.00 | TO STA. 146+50.00

F.A.P. RTE.	SECTION	COUNTY	TOTAL SHEETS	SHEET NO.
600	60-(30,31,128)-1	ST. CLAIR/MADISON	399	337
		CONTRACT NO. 76830		
	ILLINOIS FED. AID PROJECT			

FINAL SURVEY	BY	DATE
NOTE BOOK	SURVEYED	
NO.	PLOTTED	
	TEMPLATE	
	AREAS	
	AREAS CHECKED	

ORIGINAL SURVEY	BY	DATE
NOTE BOOK	SURVEYED	
NO.	PLOTTED	
	TEMPLATE	
	AREAS	
	AREAS CHECKED	

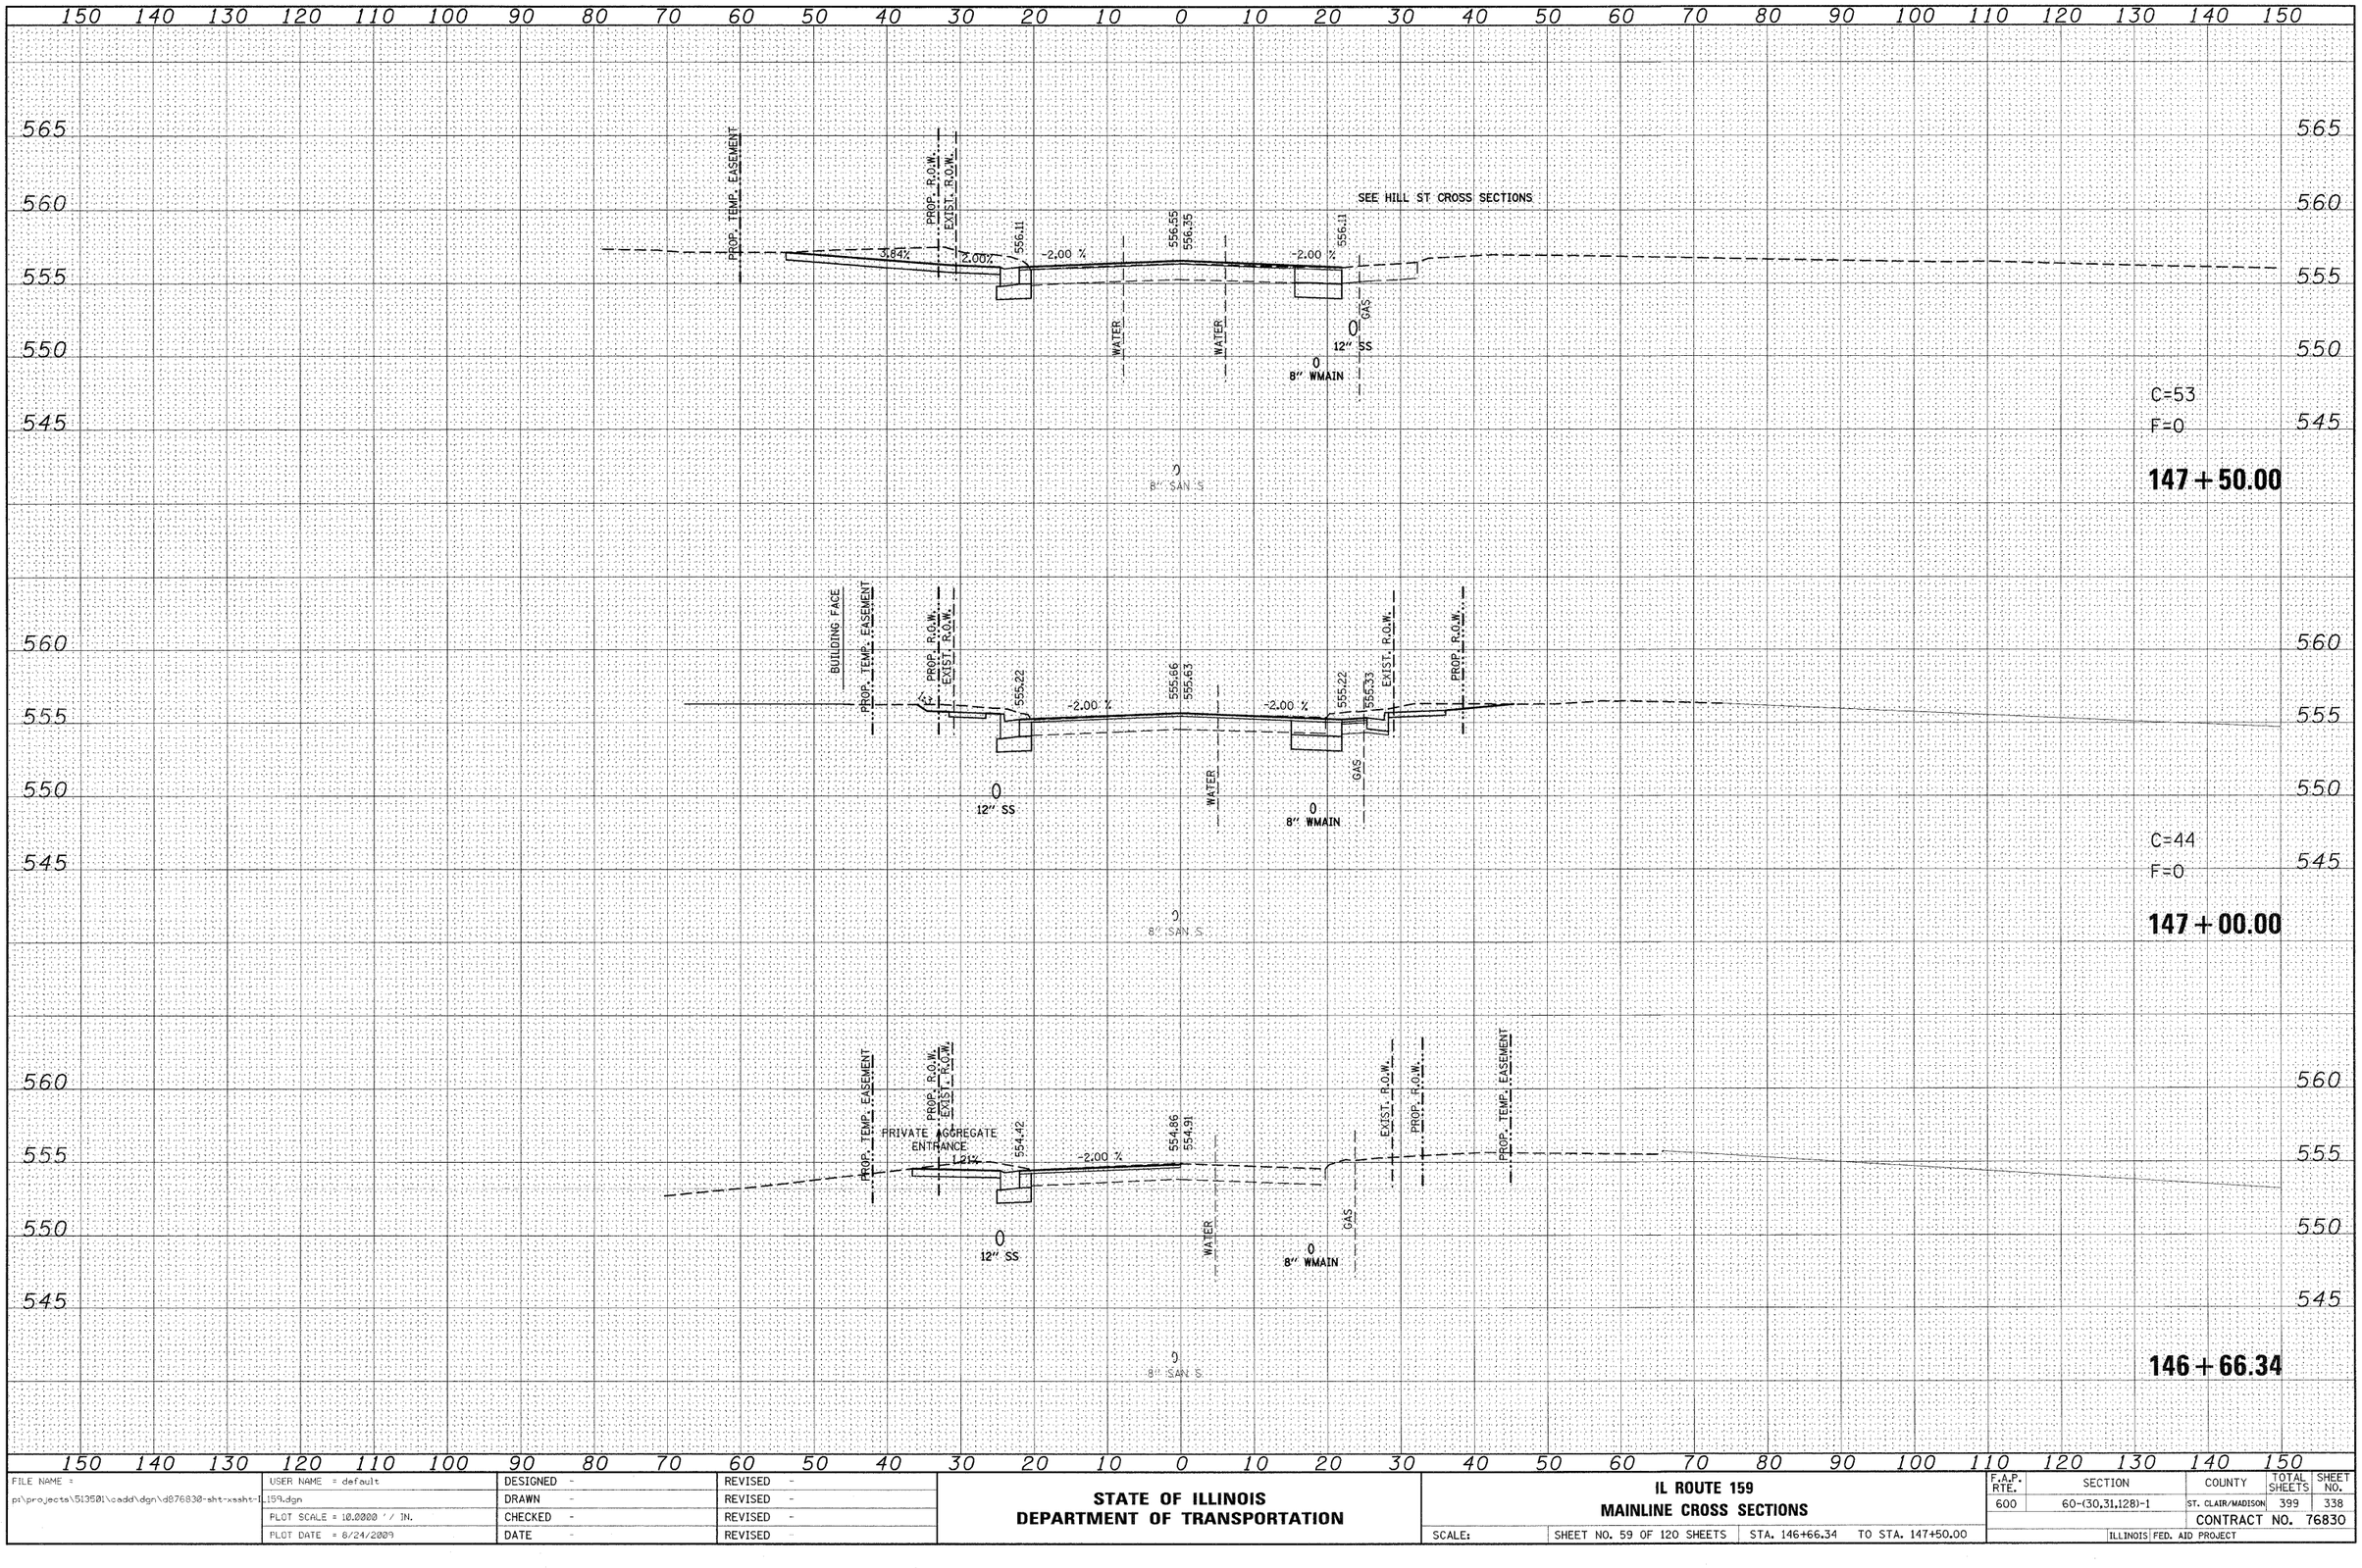

ORIGINAL SURVEY	BY	DATE
NOTE BOOK	SURVEYED	
NO.	PLOTTED	
	TEMPLATE	
	AREAS	
	AREAS CHECKED	


FILE NAME =	USER NAME = default	DESIGNED -	REVISED -
p:\projects\513501\cadd\dgn\d876830-sht-xssht-IL159.dgn		DRAWN -	REVISED -
	PLOT SCALE = 10.0000 ' / IN.	CHECKED -	REVISED -
	PLOT DATE = 6/24/2009	DATE -	REVISED -

STATE OF ILLINOIS
DEPARTMENT OF TRANSPORTATION

IL ROUTE 159
MAINLINE CROSS SECTIONS

SCALE: | SHEET NO. 59 OF 120 SHEETS | STA. 146+66.34 | TO STA. 147+50.00

F.A.P. RTE.	SECTION	COUNTY	TOTAL SHEETS	SHEET NO.
600	60-(30,31,128)-1	ST. CLAIR/MADISON	399	338
		CONTRACT NO. 76830		
	ILLINOIS	FED. AID PROJECT		

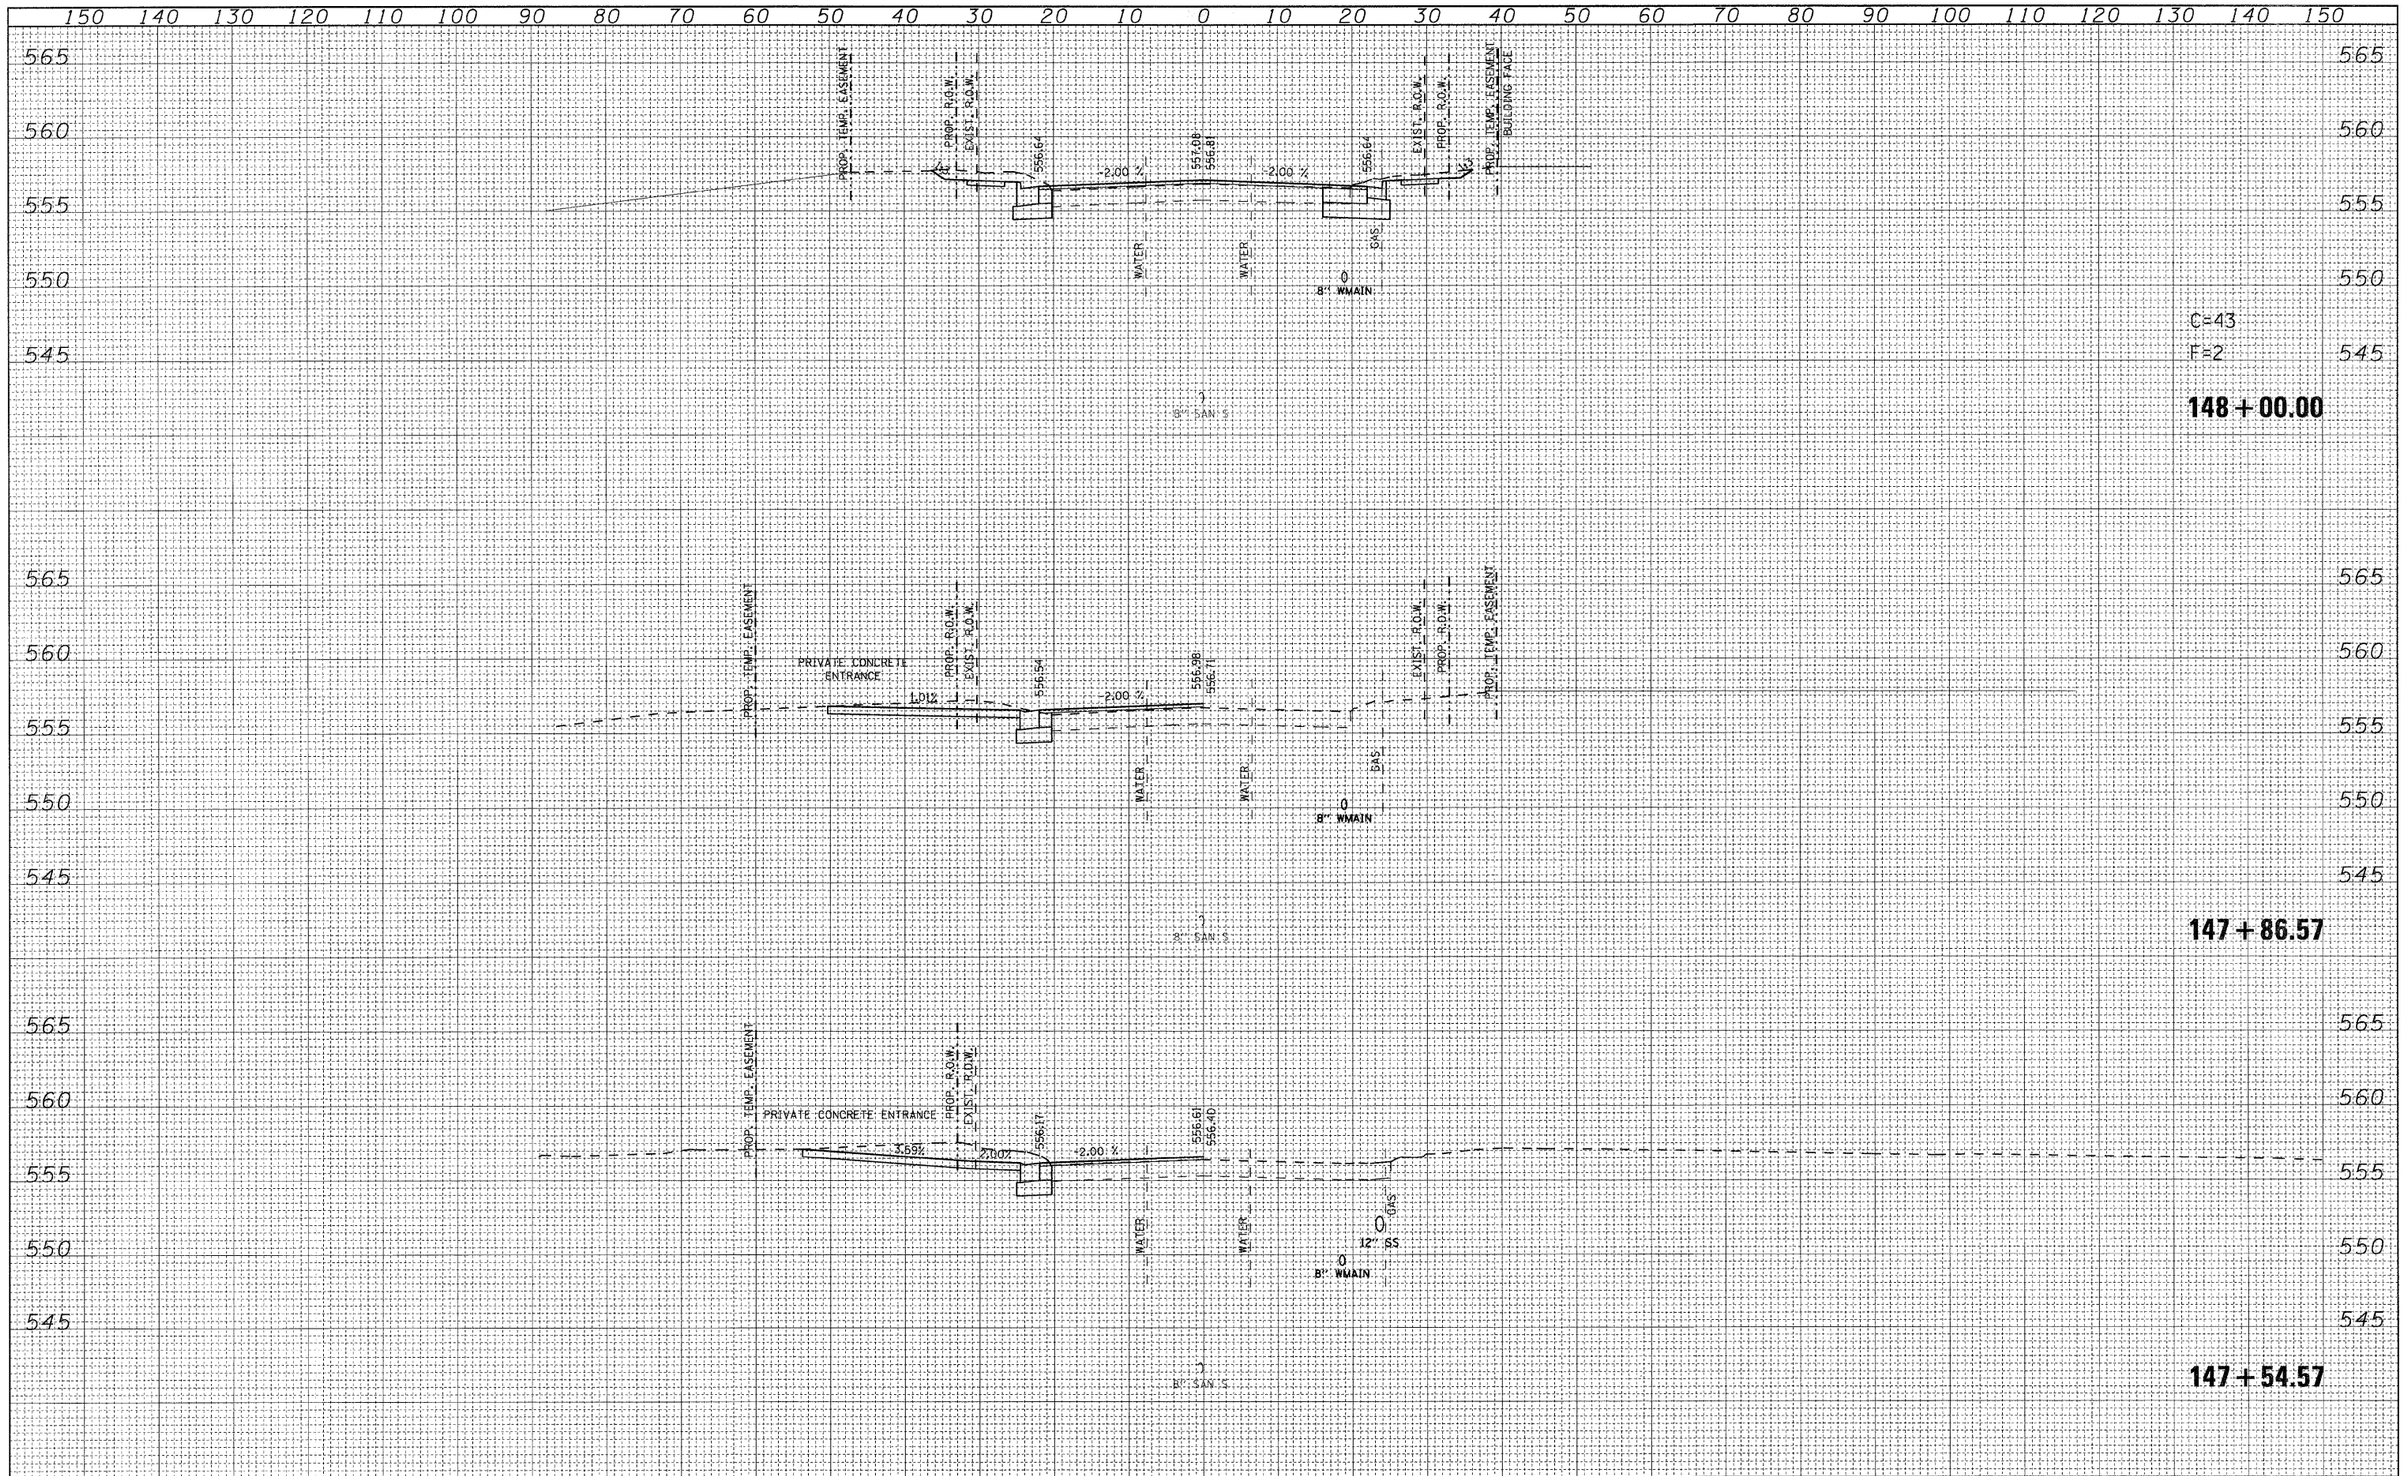

FINAL SURVEY — NOTE BOOK — NO.

	BY	DATE
SURVEYED		
PLOTTED		
TEMPLATE		
AREAS		
AREAS CHECKED		

ORIGINAL SURVEY — NOTE BOOK — NO.

	BY	DATE
SURVEYED		
PLOTTED		
TEMPLATE		
AREAS		
AREAS CHECKED		

FILE NAME = $FILEL$	USER NAME = $USER$	DESIGNED -	REVISED -
		DRAWN -	REVISED -
	PLOT SCALE = $SCALE$	CHECKED -	REVISED -
	PLOT DATE = $DATE$	DATE -	REVISED -


STATE OF ILLINOIS
DEPARTMENT OF TRANSPORTATION

IL ROUTE 159
MAINLINE CROSS SECTIONS

SCALE: | SHEET NO. 60 OF 120 SHEETS | STA. 147+54.57 TO STA. 148+00.00

F.A.P. RTE.	SECTION	COUNTY	TOTAL SHEETS	SHEET NO.
600	60-(30,31,128)-1	ST. CLAIR/MADISON	399	339
		CONTRACT NO. 76830		
	ILLINOIS FED. AID PROJECT			

FINAL SURVEY	SURVEYED	BY	
	PLOTTED		
NOTE BOOK	TEMPLATE		
NO.	AREAS		DATE
	AREAS CHECKED		

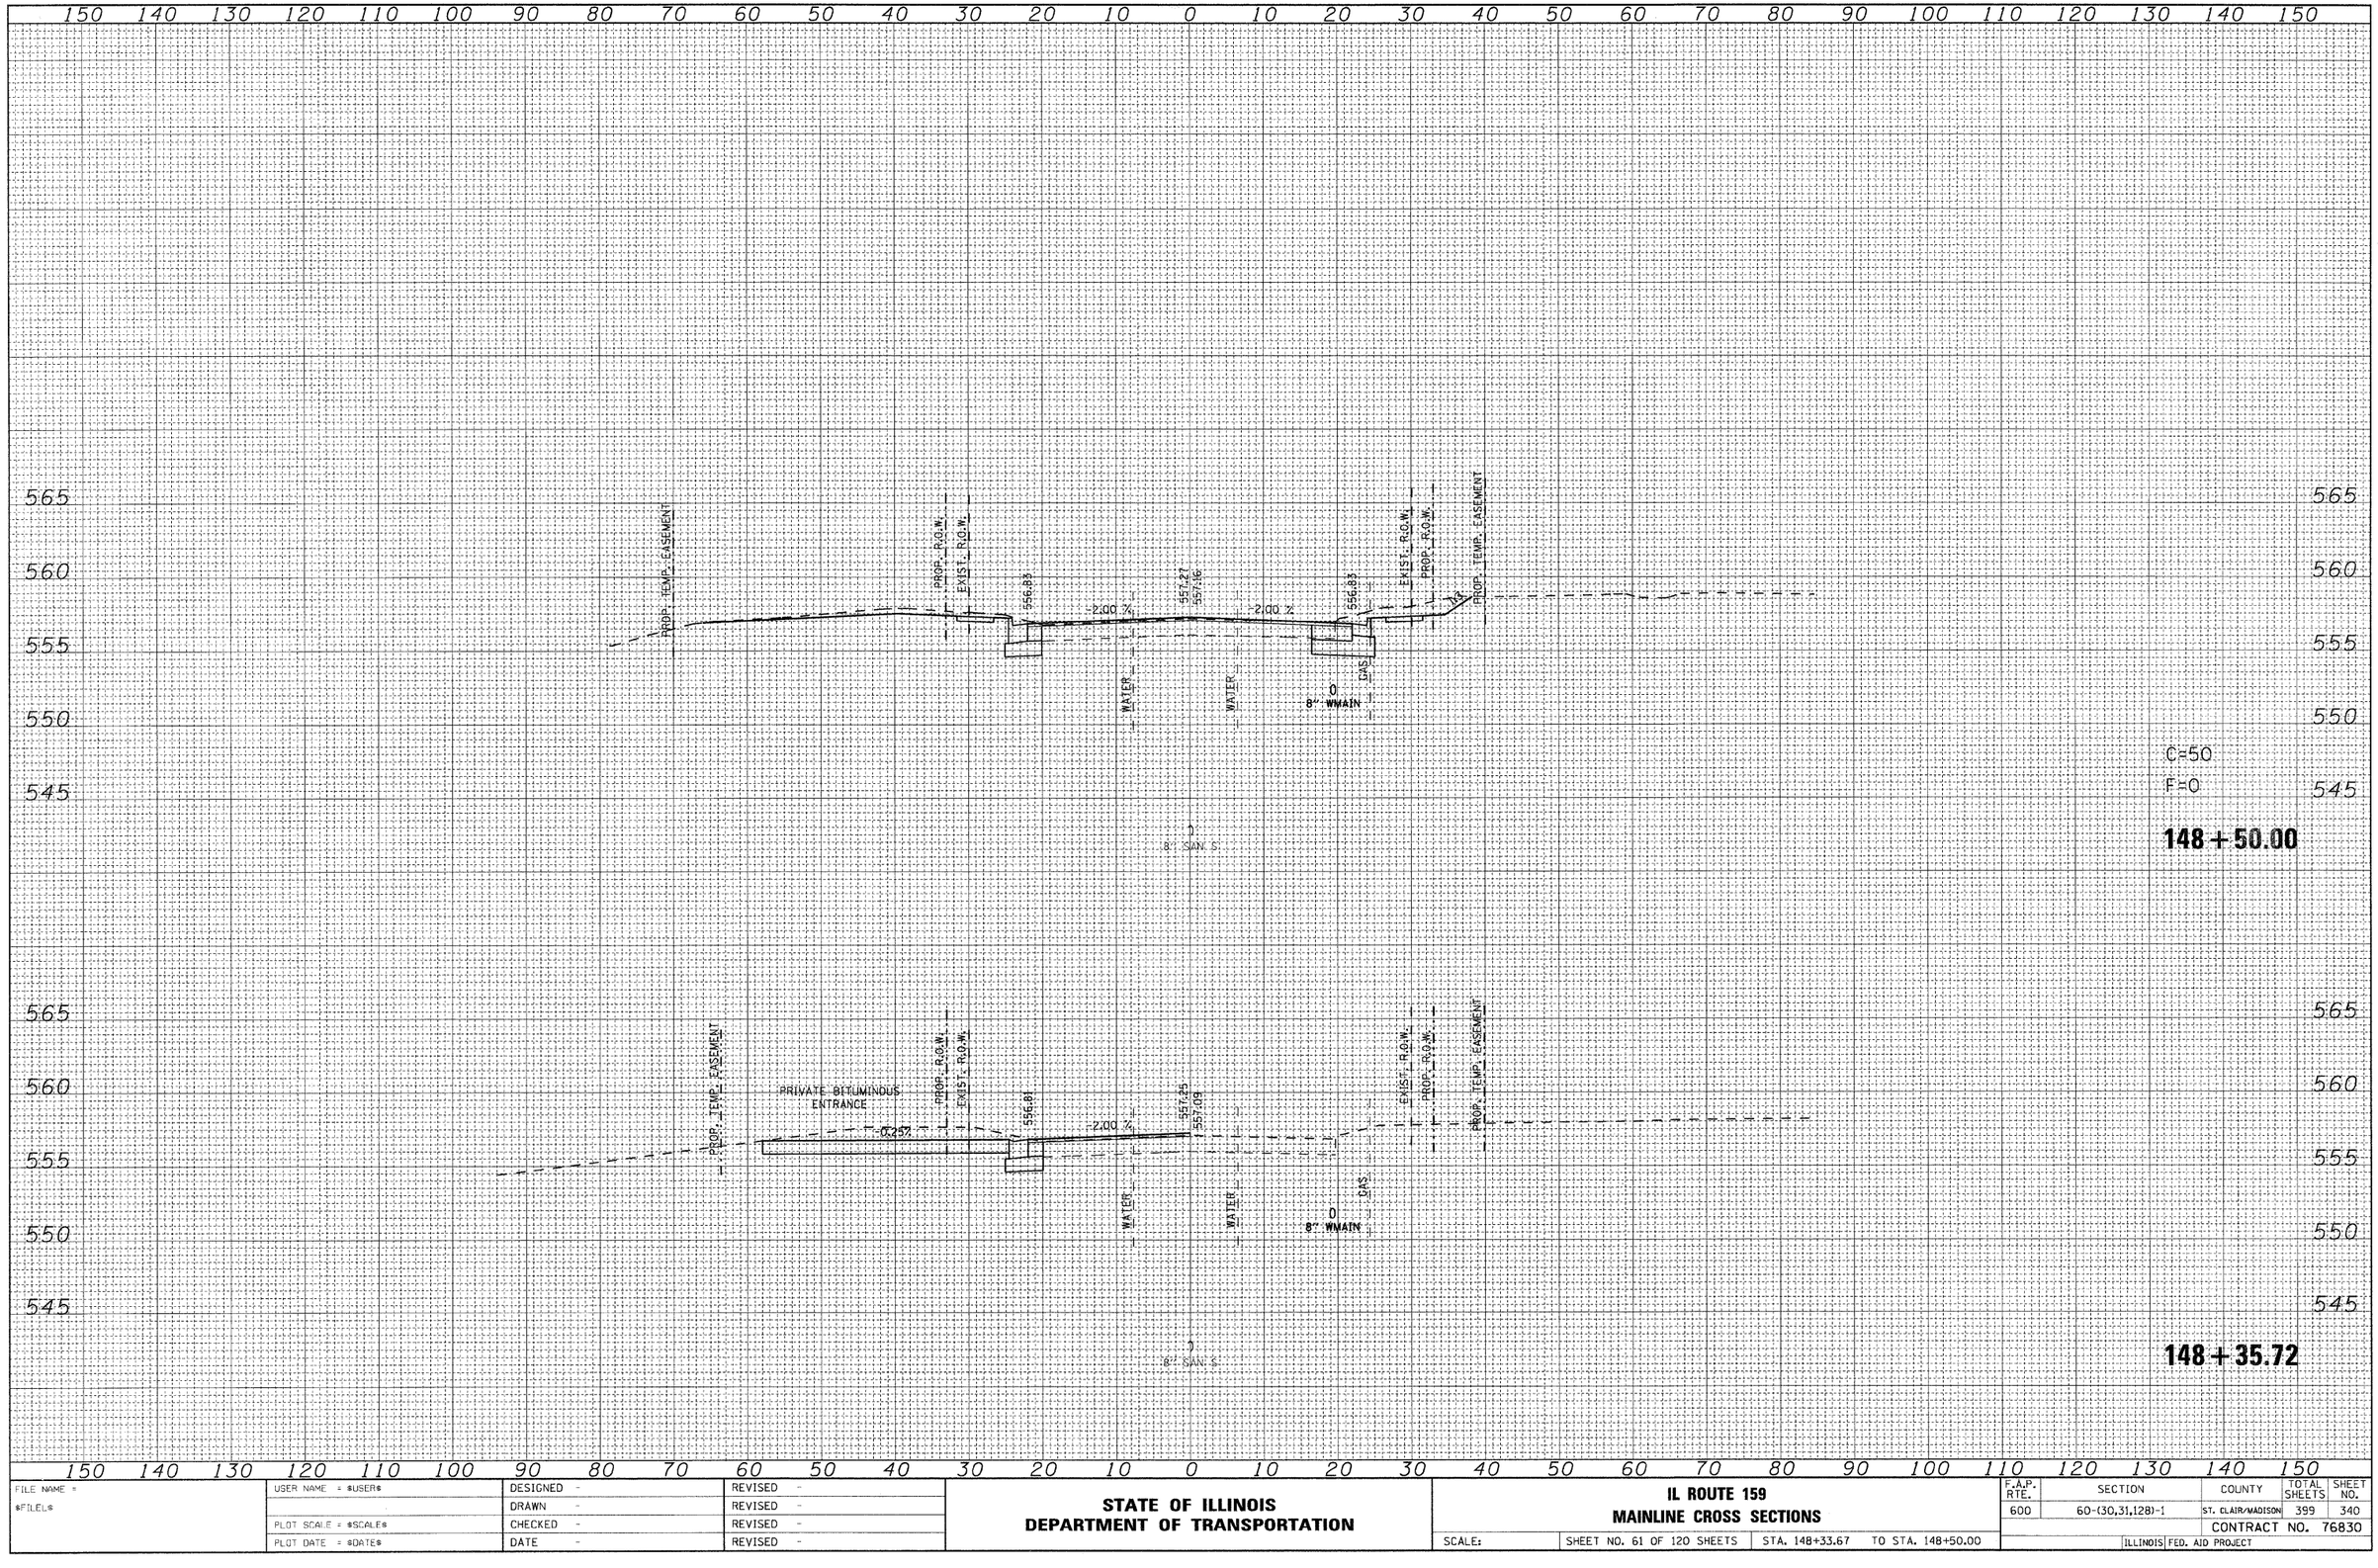

ORIGINAL SURVEY	SURVEYED	BY	
	PLOTTED		
NOTE BOOK	TEMPLATE		
NO.	AREAS		DATE
	AREAS CHECKED		

FILE NAME = $FILEL$	USER NAME = $USER$	DESIGNED -	REVISED -
		DRAWN -	REVISED -
	PLOT SCALE = $SCALE$	CHECKED -	REVISED -
	PLOT DATE = $DATE$	DATE -	REVISED -

STATE OF ILLINOIS
DEPARTMENT OF TRANSPORTATION


IL ROUTE 159
MAINLINE CROSS SECTIONS

SCALE: | SHEET NO. 61 OF 120 SHEETS | STA. 148+33.67 TO STA. 148+50.00

F.A.P. RTE.	SECTION	COUNTY	TOTAL SHEETS	SHEET NO.
600	60-(30,31,128)-1	ST. CLAIR/MADISON	399	340
		CONTRACT NO. 76830		
		ILLINOIS	FED. AID PROJECT	

FINAL SURVEY	SURVEYED	BY
NOTE BOOK	PLOTTED	DATE
NO.	TEMPLATE AREAS	
	AREAS CHECKED	

ORIGINAL SURVEY	SURVEYED	BY
NOTE BOOK	PLOTTED	DATE
NO.	TEMPLATE AREAS	
	AREAS CHECKED	

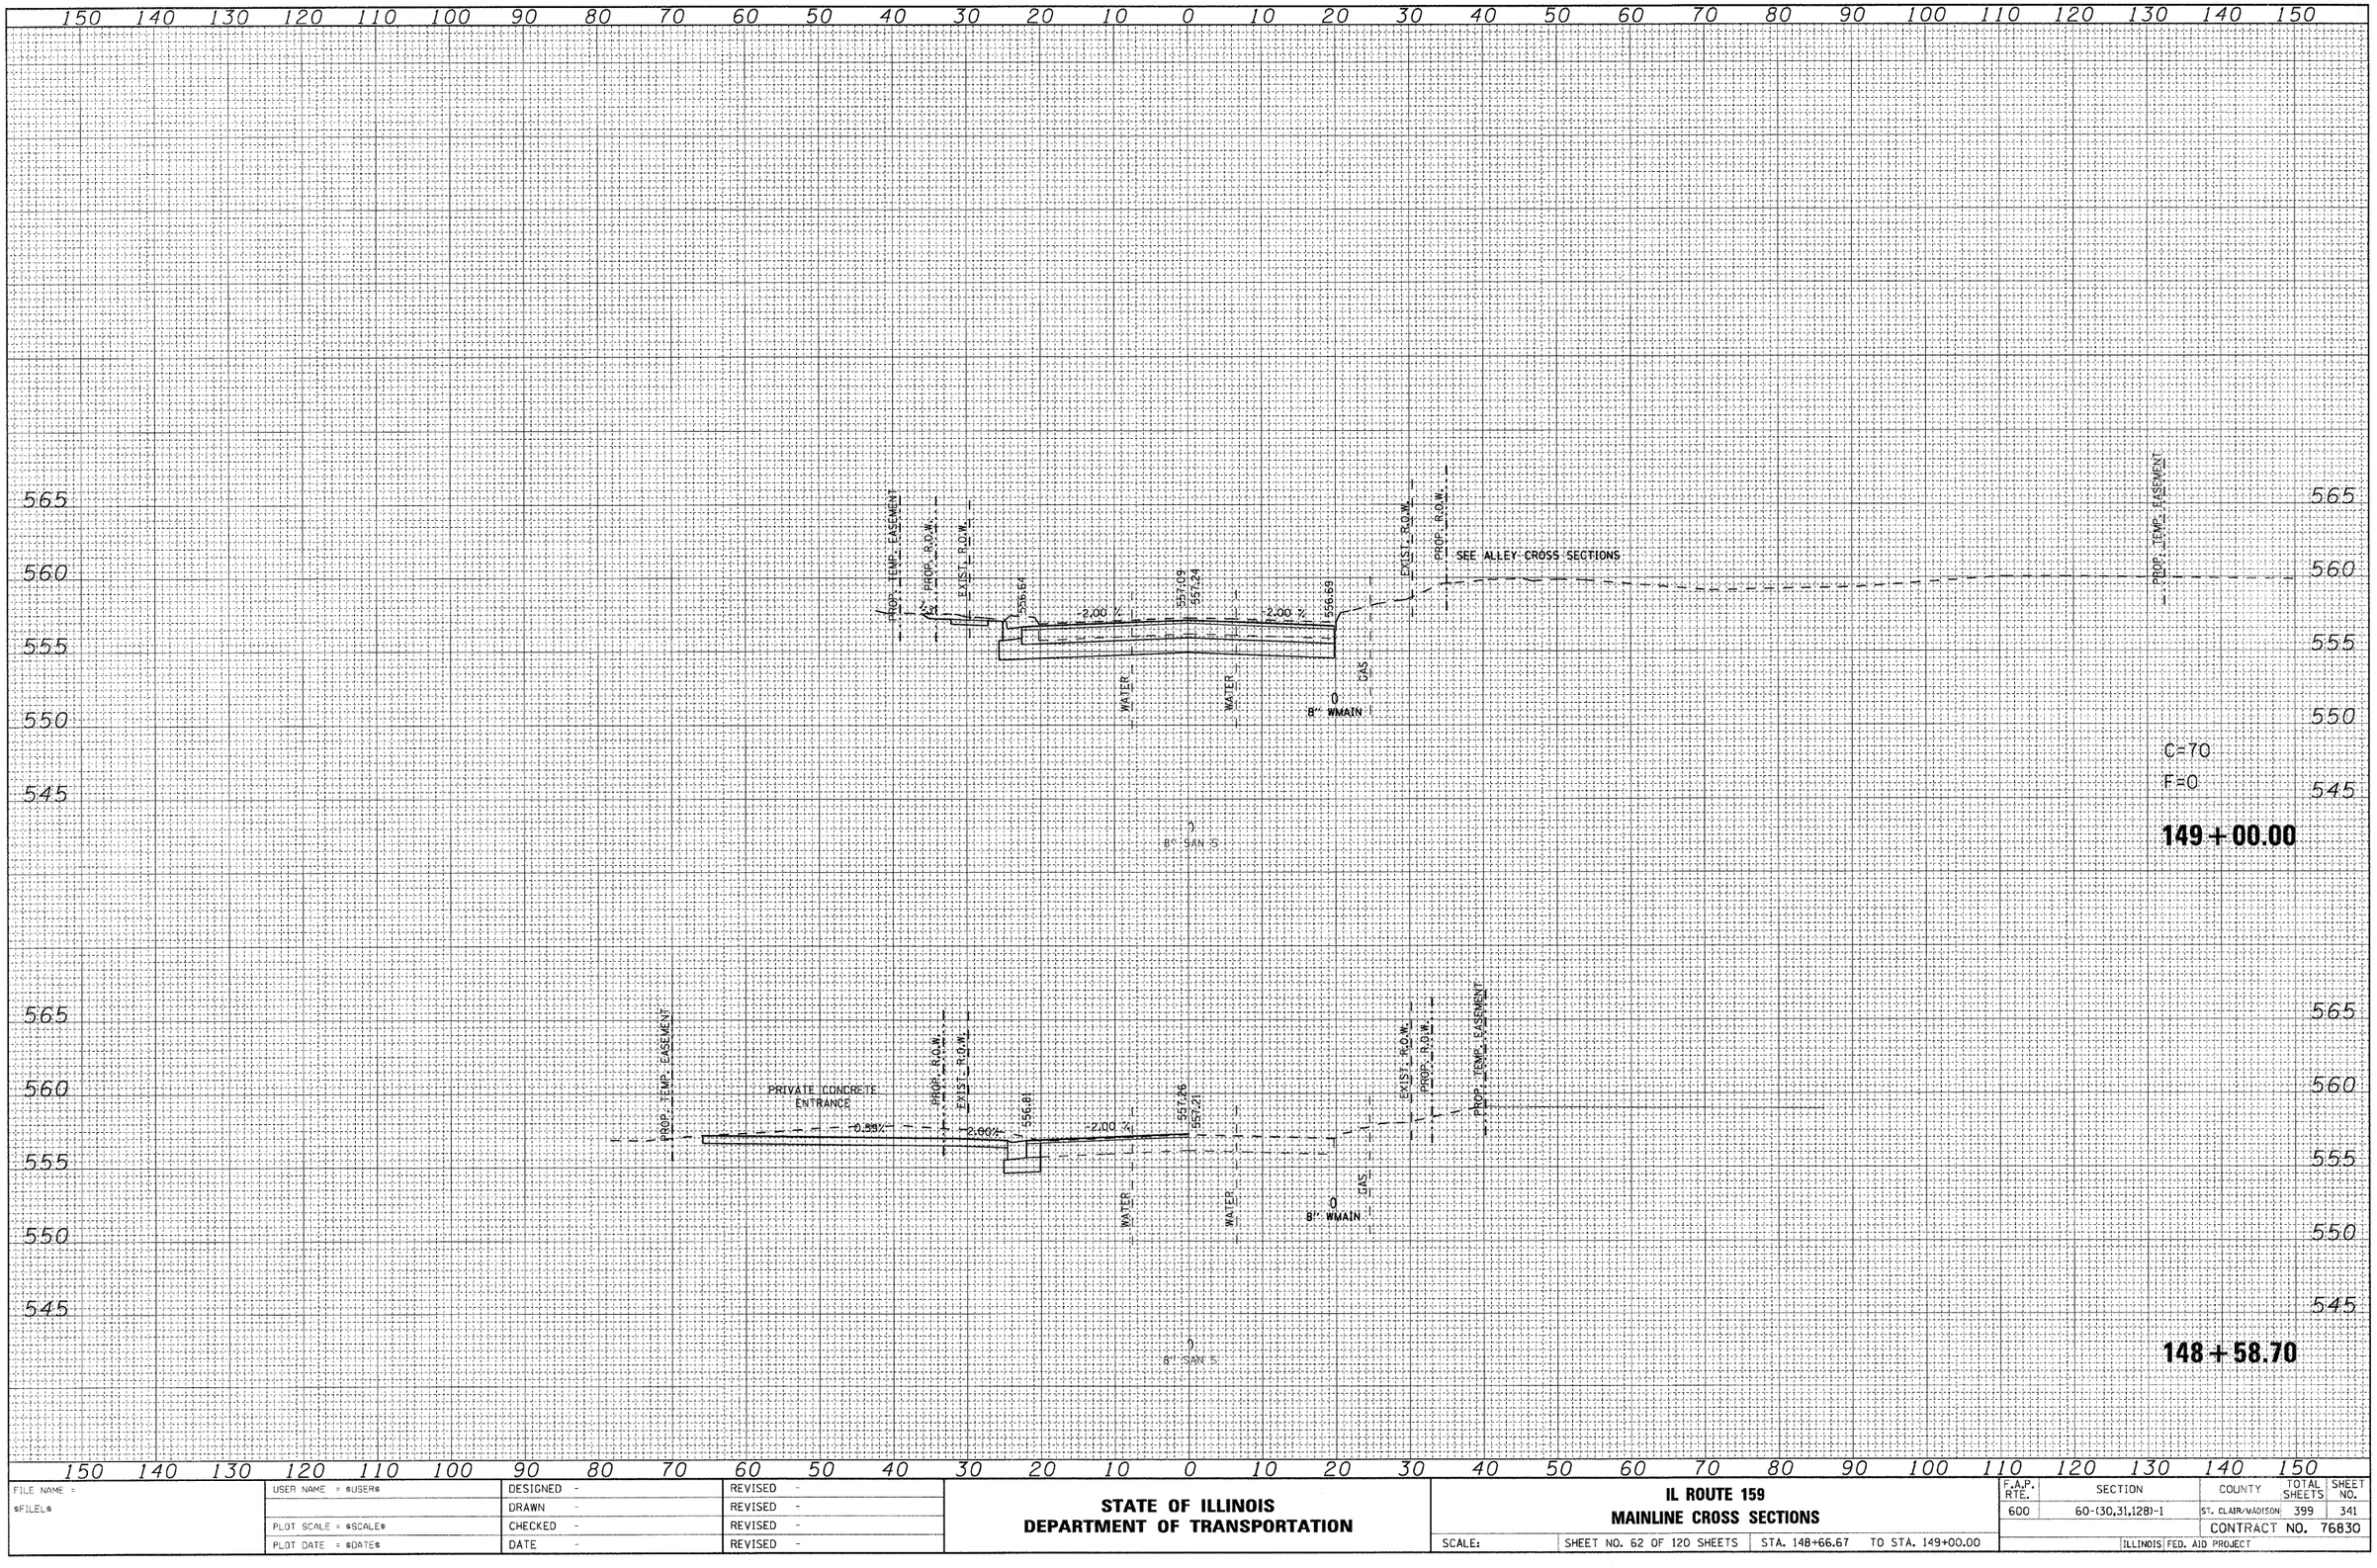

FILE NAME = $FILEL$	USER NAME = $USER$	DESIGNED -	REVISED -
		DRAWN -	REVISED -
	PLOT SCALE = $SCALE$	CHECKED -	REVISED -
	PLOT DATE = $DATE$	DATE -	REVISED -

STATE OF ILLINOIS
DEPARTMENT OF TRANSPORTATION

IL ROUTE 159
MAINLINE CROSS SECTIONS

SCALE: | SHEET NO. 62 OF 120 SHEETS | STA. 148+66.67 TO STA. 149+00.00

F.A.P. RTE.	SECTION	COUNTY	TOTAL SHEETS	SHEET NO.
600	60-(30,31,128)-1	ST. CLAIR/MADISON	399	341
		CONTRACT NO. 76830		
	ILLINOIS FED. AID PROJECT			

150 140 130 120 110 100 90 80 70 60 50 40 30 20 10 0 10 20 30 40 50 60 70 80 90 100 110 120 130 140 150

565 560 555 550 545

PROP. TEMP. EASEMENT
PROP. R.O.W.
EXIST. R.O.W.
556.09
-2.00 %
556.56
556.67
-2.00 %
556.12
EXIST. R.O.W.
PROP. R.O.W.
PROP. TEMP. EASEMENT
SEE ALLEY CROSS SECTIONS
12" SS
WATER
WATER
GAS
8" WMAIN
8" SAN S
C=49
F=0
149 + 50.00

LATERAL TRENCHING IN THIS AREA. SEE PLANS FOR DETAILS
PRIVATE AGGREGATE ENTRANCE
PROP. TEMP. EASEMENT
PROP. R.O.W.
EXIST. R.O.W.
-8.05%
-2.00%
556.17
-2.00 %
556.64
556.78
12" SS
WATER
WATER
GAS
8" WMAIN
8" SAN S
149 + 44.20

PRIVATE AGGREGATE ENTRANCE
PROP. TEMP. EASEMENT
PROP. R.O.W.
EXIST. R.O.W.
-4.67%
-2.00%
556.44
-2.00 %
556.90
557.01
WATER
WATER
GAS
8" WMAIN
12" SS
8" SAN S
149 + 22.20

150 140 130 120 110 100 90 80 70 60 50 40 30 20 10 0 10 20 30 40 50 60 70 80 90 100 110 120 130 140 150

FINAL SURVEY — NOTE BOOK — NO. — SURVEYED — PLOTTED — TEMPLATE — AREAS — AREAS CHECKED — BY — DATE

ORIGINAL SURVEY — NOTE BOOK — NO. — SURVEYED — PLOTTED — TEMPLATE — AREAS — AREAS CHECKED — BY — DATE

FILE NAME = p:\projects\513501\cadd\dgn\d876830-sht-xssht-IL159.dgn	USER NAME = default	DESIGNED -	REVISED -
		DRAWN -	REVISED -
	PLOT SCALE = 10.0000 ' / IN.	CHECKED -	REVISED -
	PLOT DATE = 8/24/2009	DATE -	REVISED -

STATE OF ILLINOIS
DEPARTMENT OF TRANSPORTATION

IL ROUTE 159
MAINLINE CROSS SECTIONS


SCALE: | SHEET NO. 63 OF 120 SHEETS | STA. 149+22.20 | TO STA. 149+50.00

F.A.P. RTE.	SECTION	COUNTY	TOTAL SHEETS	SHEET NO.
600	60-(30,31,128)-1	ST. CLAIR/MADISON	399	342
		CONTRACT NO. 76830		
		ILLINOIS FED. AID PROJECT		

FINAL SURVEY	NOTE BOOK	NO.
SURVEYED		BY
PLOTTED		
TEMPLATE		
AREAS		
AREAS CHECKED		DATE


150 140 130 120 110 100 90 80 70 60 50 40 30 20 10 0 10 20 30 40 50 60 70 80 90 100 110 120 130 140 150

565 560 555 550 545

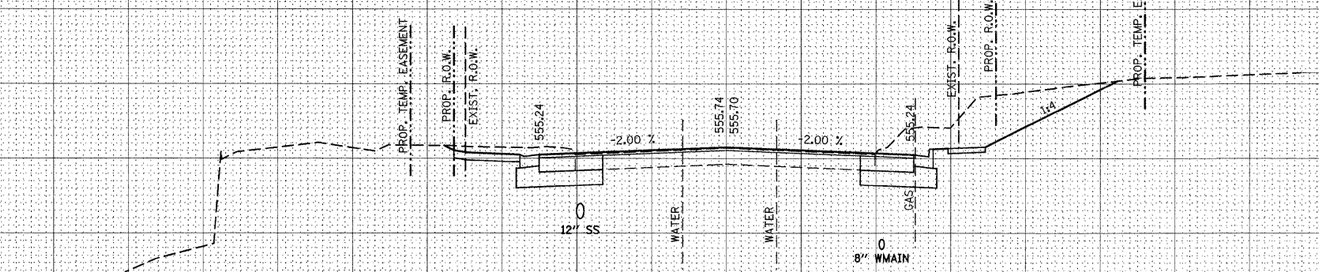

C=108
F=0

150 + 00.00

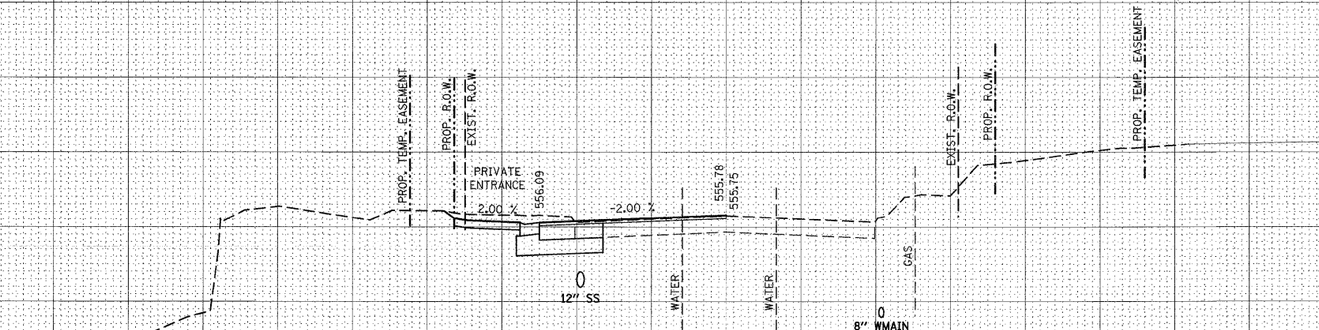

149 + 97.58

150 140 130 120 110 100 90 80 70 60 50 40 30 20 10 0 10 20 30 40 50 60 70 80 90 100 110 120 130 140 150

ORIGINAL SURVEY	NOTE BOOK	NO.
SURVEYED		BY
PLOTTED		
TEMPLATE		
AREAS		
AREAS CHECKED		DATE

FILE NAME = P:\Projects\513501\CADD\DGN\d876830-sht-xsht-IL159.dgn	USER NAME = default	DESIGNED -	REVISED -
		DRAWN -	REVISED -
	PLOT SCALE = 10.0000 ' / IN.	CHECKED -	REVISED -
	PLOT DATE = 6/24/2009	DATE -	REVISED -

STATE OF ILLINOIS
DEPARTMENT OF TRANSPORTATION

IL ROUTE 159
MAINLINE CROSS SECTIONS

SCALE: | SHEET NO. 64 OF 120 SHEETS | STA. 149+97.58 | TO STA. 150+00.00

F.A.P. RTE.	SECTION	COUNTY	TOTAL SHEETS	SHEET NO.
600	60-(30,31,128)-1	ST. CLAIR/MADISON	399	343
		CONTRACT NO. 76830		
	ILLINOIS	FED. AID PROJECT		

FINAL SURVEY	NOTE BOOK	SURVEYED	BY	DATE
		PLOTTED		
		TEMPLATE		
		AREAS		
NO.		AREAS CHECKED		

ORIGINAL SURVEY	NOTE BOOK	SURVEYED	BY	DATE
		PLOTTED		
		TEMPLATE		
		AREAS		
NO.		AREAS CHECKED		

150 140 130 120 110 100 90 80 70 60 50 40 30 20 10 0 10 20 30 40 50 60 70 80 90 100 110 120 130 140 150

565 560 555 550 545 540

COMMERCIAL BITUMINOUS ENTRANCE

20' VC

-16.00%

10' VC

PROP. R.O.W.

EXIST. R.O.W.

2.00%

554.64

-2.00 %

555.18

554.67

18" SS

WATER

8" SAN S

GAS

12" SS

8" WMAIN

EXIST. R.O.W.

PROP. R.O.W.

PROP. TEMP. EASEMENT

COMMERCIAL BITUMINOUS ENTRANCE

150 + 79.20

565 560 555 550 545

BUILDING FACE

PROP. TEMP. EASEMENT

PROP. R.O.W.

EXIST. R.O.W.

554.72

-2.00 %

555.25

554.97

-2.00 %

554.72

12" SS

WATER

WATER

8" SAN S

GAS

8" WMAIN

EXIST. R.O.W.

PROP. R.O.W.

1:4

PROP. TEMP. EASEMENT

C=90

F=8

150 + 50.00

150 140 130 120 110 100 90 80 70 60 50 40 30 20 10 0 10 20 30 40 50 60 70 80 90 100 110 120 130 140 150

FILE NAME = P:\Projects\513581\CADD\DGN\d876830-sht-xssht-I159.dgn	USER NAME = default	DESIGNED -	REVISED -
		DRAWN -	REVISED -
	PLOT SCALE = 10.0000 ' / IN.	CHECKED -	REVISED -
	PLOT DATE = 8/24/2009	DATE -	REVISED -


STATE OF ILLINOIS
DEPARTMENT OF TRANSPORTATION

IL ROUTE 159
MAINLINE CROSS SECTIONS

SCALE: | SHEET NO. 65 OF 120 SHEETS | STA. 150+50.00 | TO STA. 150+79.20

F.A.P. RTE.	SECTION	COUNTY	TOTAL SHEETS	SHEET NO.
600	60-(30,31,128)-1	ST. CLAIR/MADISON	399	344
		CONTRACT NO. 76830		
	ILLINOIS FED. AID PROJECT			

FINAL SURVEY	SURVEYED	BY	DATE
NOTE BOOK	PLOTTED		
NO.	TEMPLATE		
	AREAS		
	AREAS CHECKED		

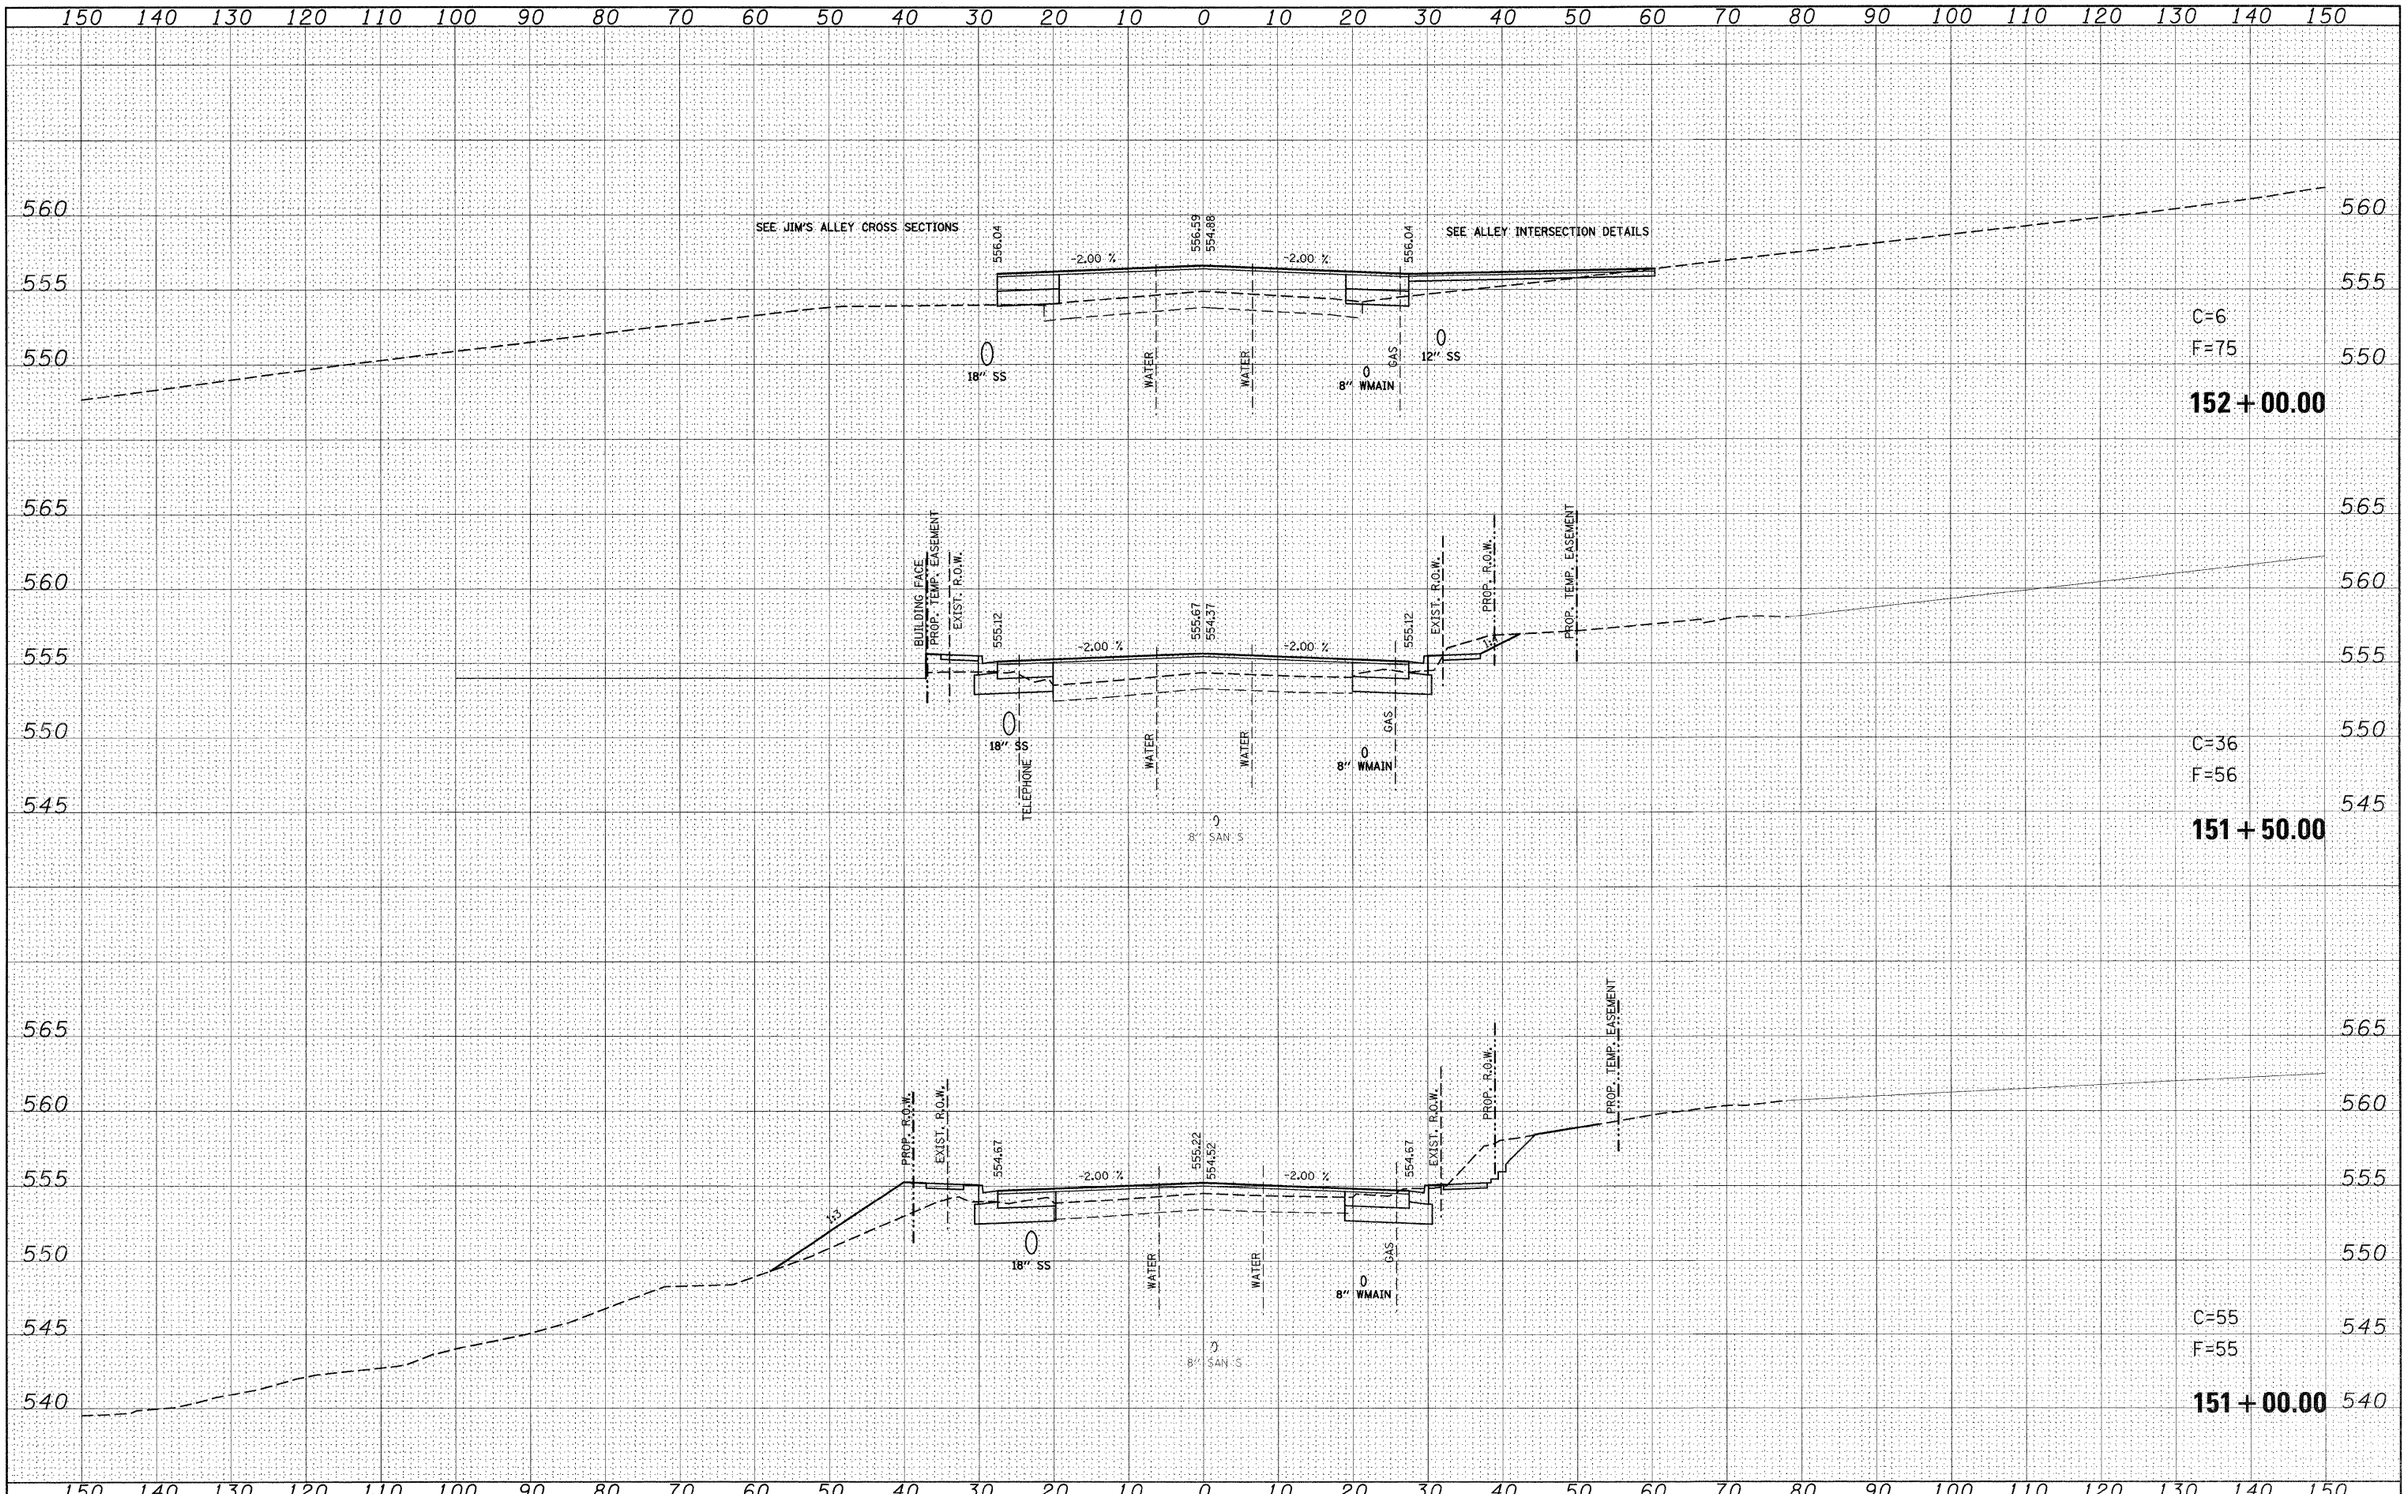

ORIGINAL SURVEY	SURVEYED	BY	DATE
NOTE BOOK	PLOTTED		
NO.	TEMPLATE		
	AREAS		
	AREAS CHECKED		

FILE NAME = p:\projects\513501\cadd\dgn\d876830-sht-xssht-IL159.dgn	USER NAME = default	DESIGNED -	REVISED -
		DRAWN -	REVISED -
	PLOT SCALE = 10.0000 ' / IN.	CHECKED -	REVISED -
	PLOT DATE = 8/24/2009	DATE -	REVISED -


STATE OF ILLINOIS
DEPARTMENT OF TRANSPORTATION

IL ROUTE 159
MAINLINE CROSS SECTIONS

SCALE: | SHEET NO. 66 OF 120 SHEETS | STA. 151+00.00 | TO STA. 152+00.00

F.A.P. RTE.	SECTION	COUNTY	TOTAL SHEETS	SHEET NO.
600	60-(30,31,128)-1	ST. CLAIR/MADISON	399	345
		CONTRACT NO. 76830		
	ILLINOIS	FED. AID PROJECT		

FINAL SURVEY	BY	DATE
SURVEYED		
PLOTTED		
NOTE BOOK	TEMPLATE	
NO.	AREAS	
	AREAS CHECKED	

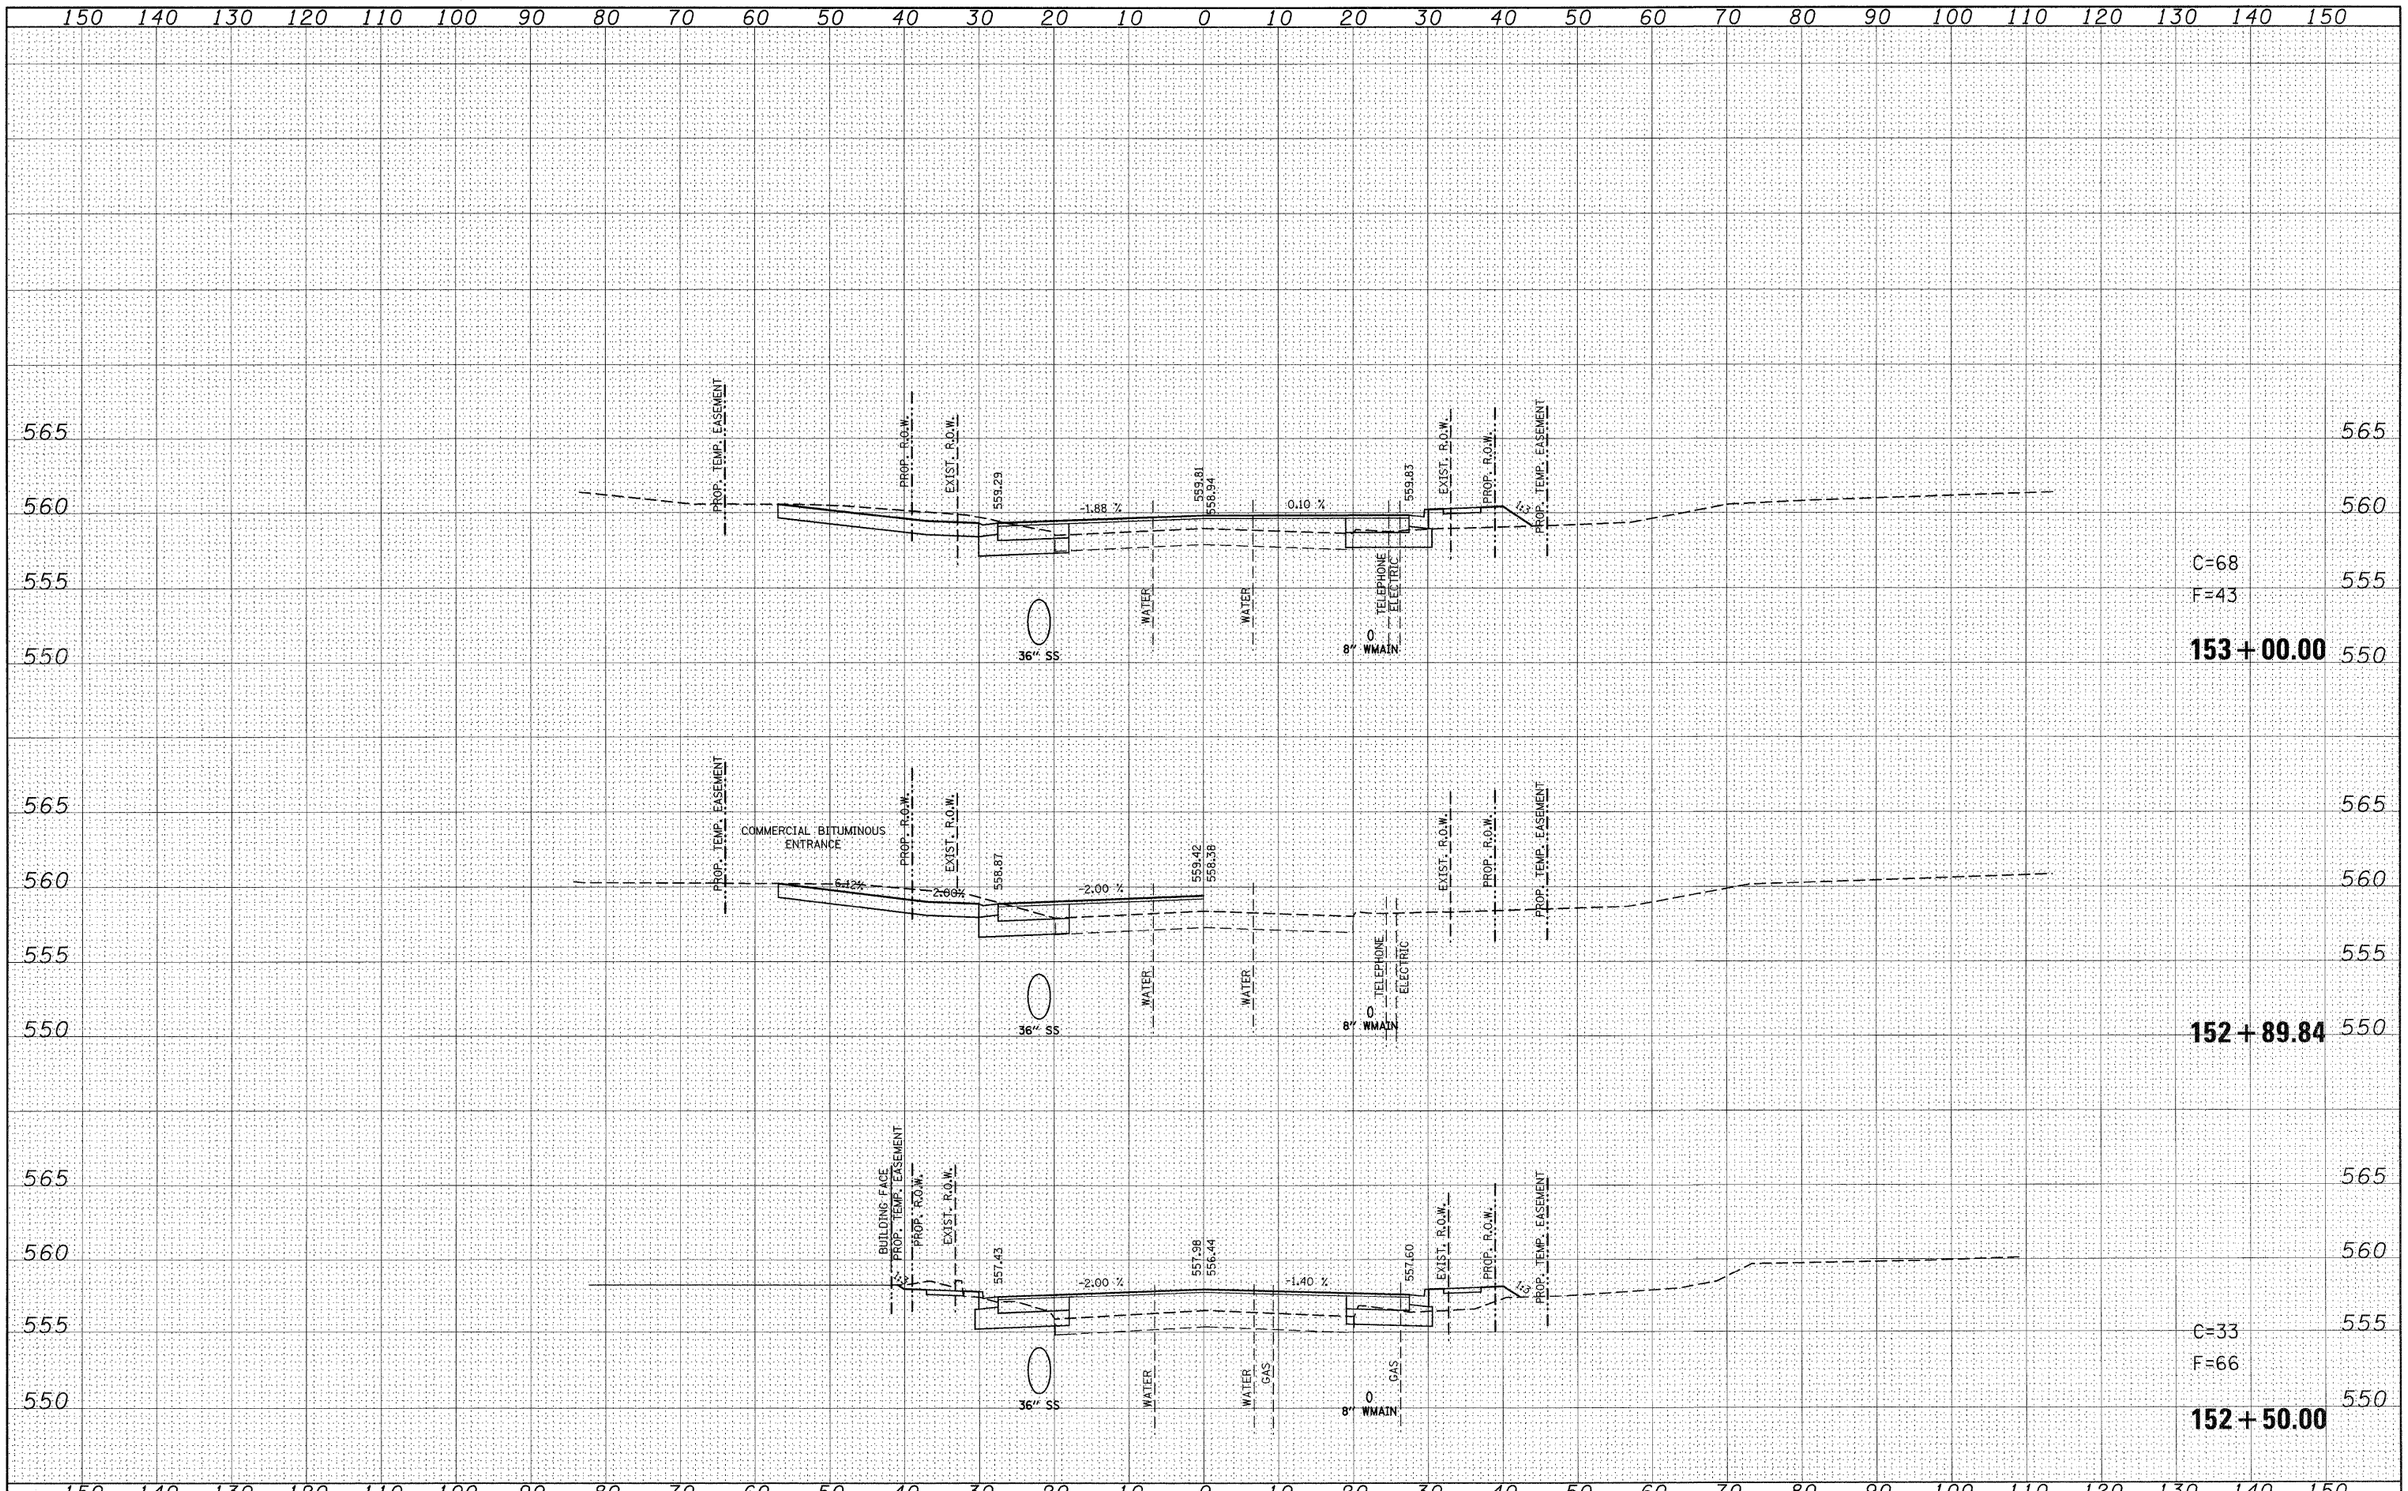


FILE NAME =	USER NAME = default	DESIGNED -	REVISED -
p:\projects\513501\cadd\dgn\d876830-sht-xssht-IL159.dgn		DRAWN -	REVISED -
	PLOT SCALE = 10.0000 ' / IN.	CHECKED -	REVISED -
	PLOT DATE = 8/24/2009	DATE -	REVISED -

STATE OF ILLINOIS
DEPARTMENT OF TRANSPORTATION

IL ROUTE 159
MAINLINE CROSS SECTIONS

SCALE: | SHEET NO. 67 OF 120 SHEETS | STA. 152+50.00 | TO STA. 153+00.00

F.A.P. RTE.	SECTION	COUNTY	TOTAL SHEETS	SHEET NO.
600	60-(30,31,128)-1	ST. CLAIR/MADISON	399	346
		CONTRACT NO. 76830		
		ILLINOIS FED. AID PROJECT		

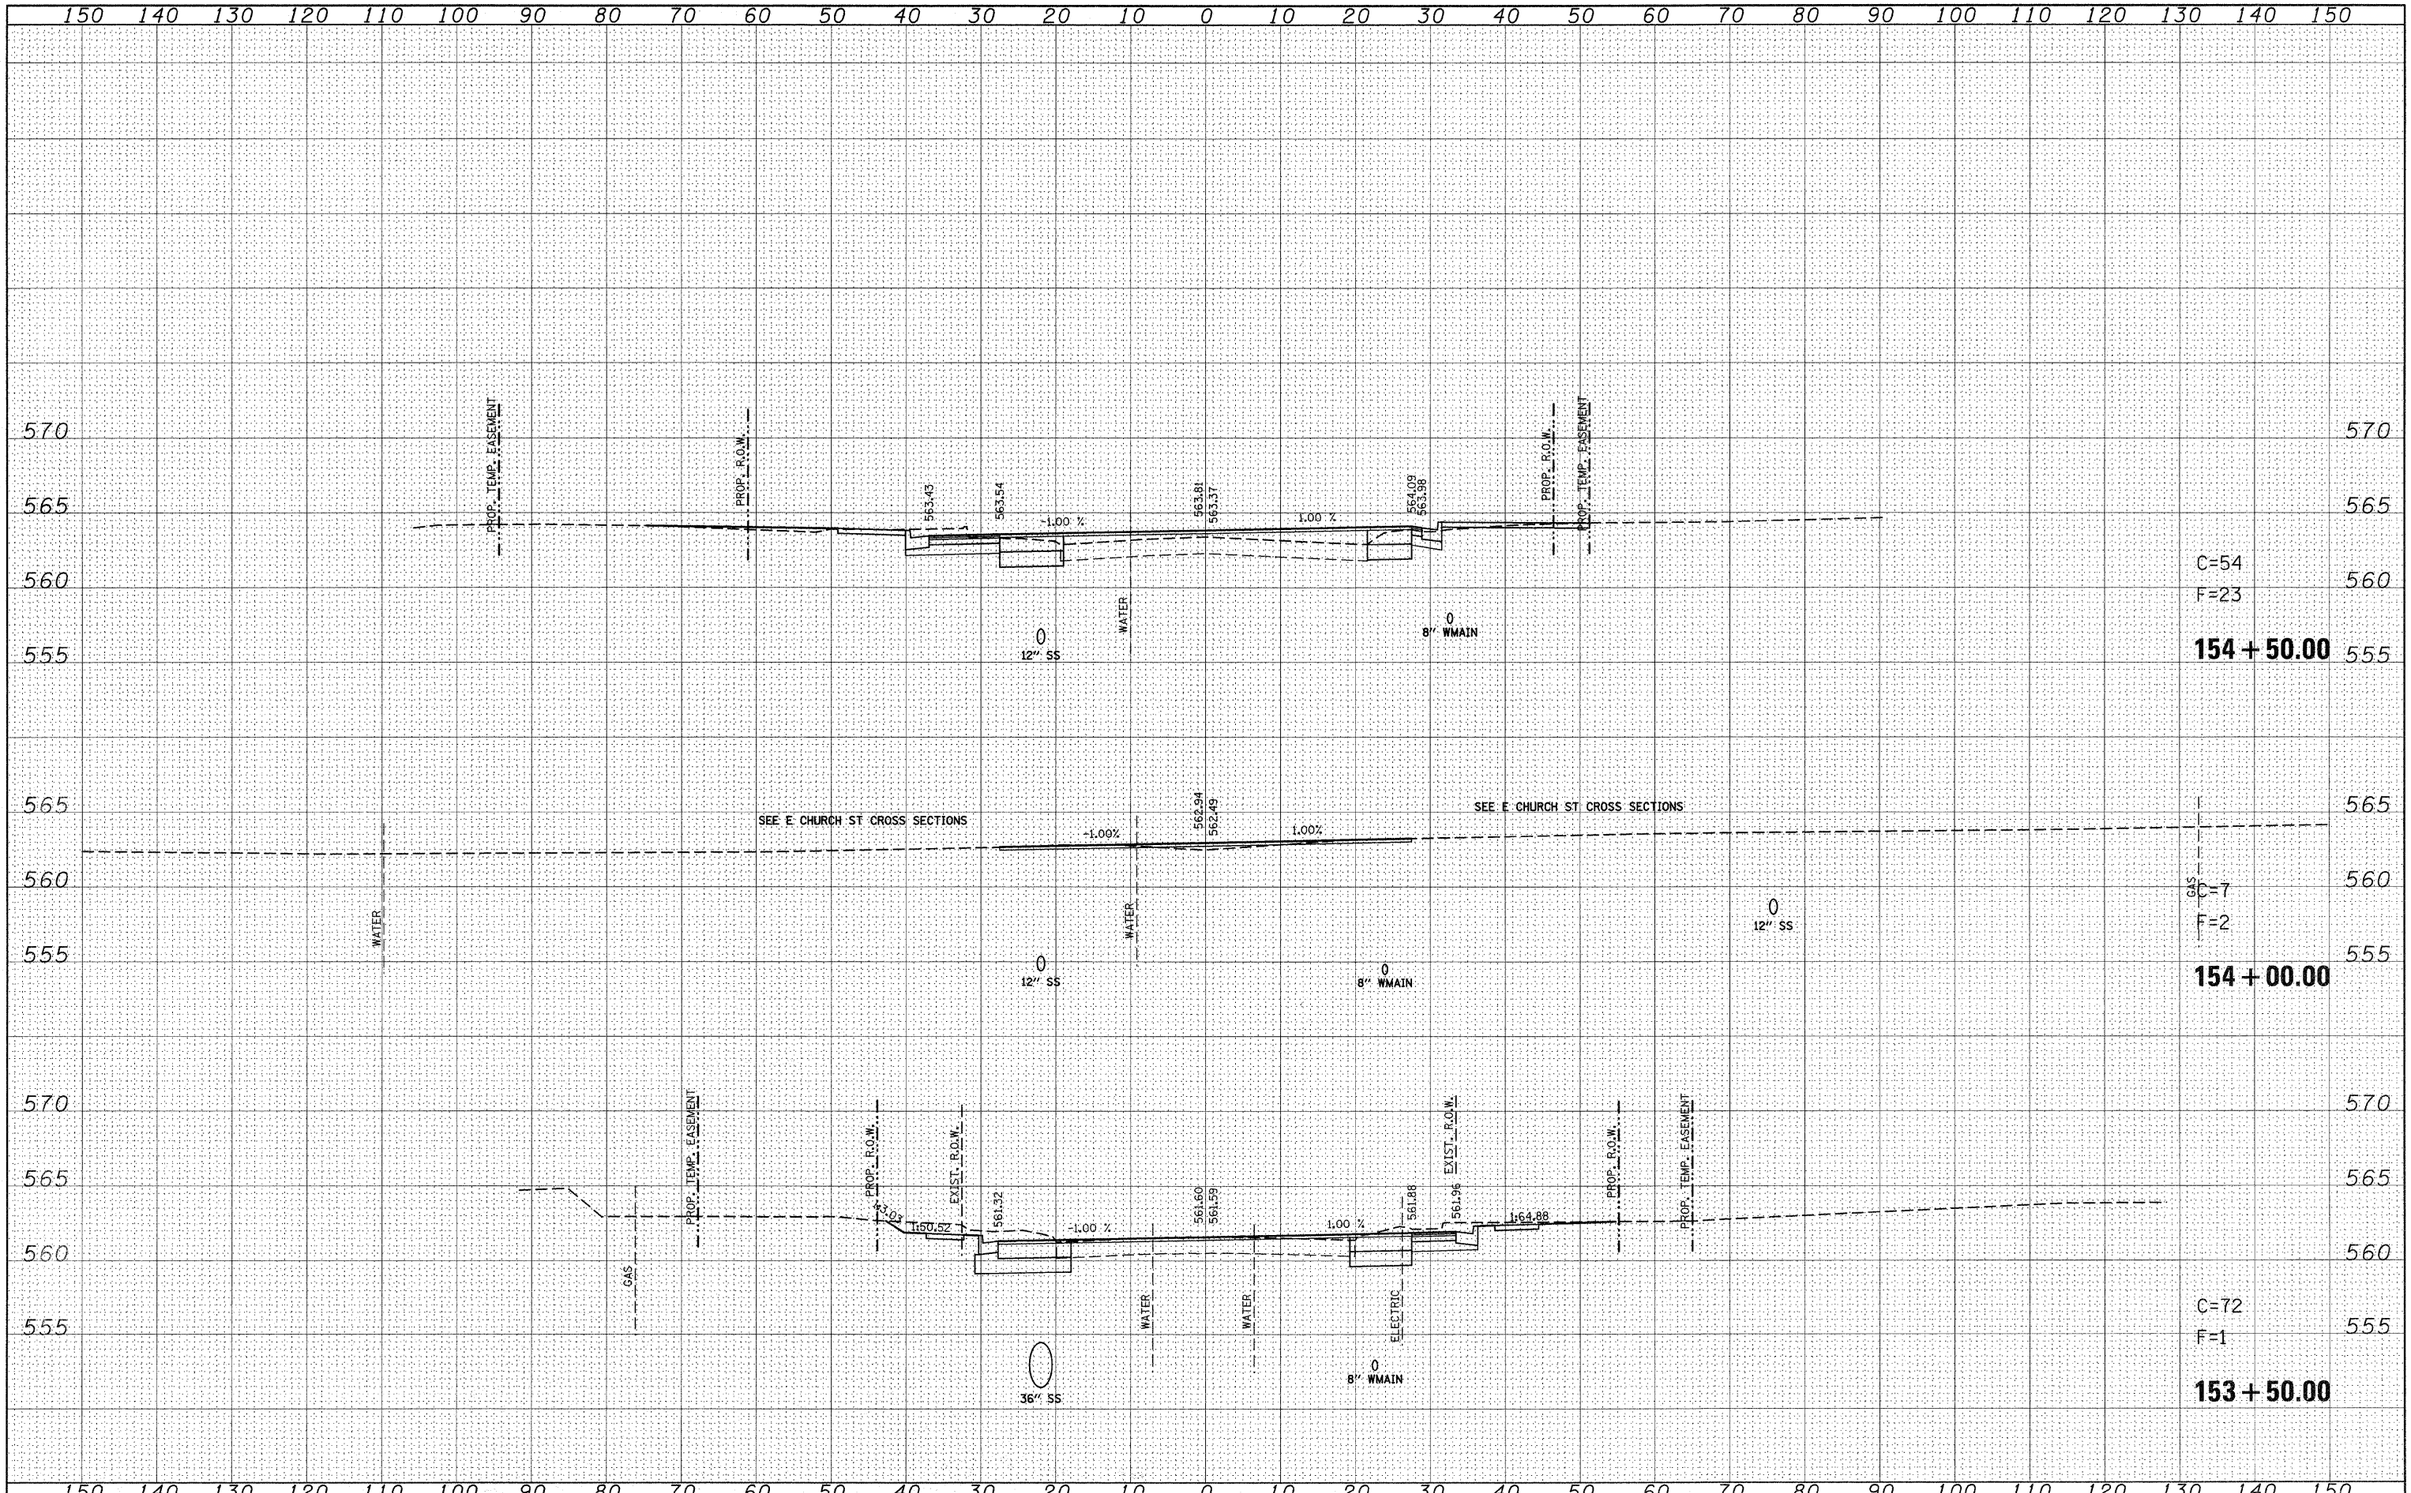

FINAL SURVEY	BY	DATE
SURVEYED		
PLOTTED		
TOPS RATE		
NOTE BOOK	AREAS	
NO.	AREAS CHECKED	

ORIGINAL SURVEY	BY	DATE
SURVEYED		
PLOTTED		
TOPS RATE		
NOTE BOOK	AREAS	
NO.	AREAS CHECKED	

FILE NAME = P:\Projects\513501\CADD\DGN\d876830-sht-xssht-IL159.dgn	USER NAME = default	DESIGNED -	REVISED -
		DRAWN -	REVISED -
	PLOT SCALE = 10.0000 ' / IN.	CHECKED -	REVISED -
	PLOT DATE = 12/17/2009	DATE -	REVISED -

STATE OF ILLINOIS
DEPARTMENT OF TRANSPORTATION

Rev.


IL ROUTE 159
MAINLINE CROSS SECTIONS

SCALE: | SHEET NO. 68 OF 120 SHEETS | STA. 153+50.00 | TO STA. 154+50.00

F.A.P. RTE.	SECTION	COUNTY	TOTAL SHEETS	SHEET NO.
600	60-(30,31,128)-1	ST. CLAIR/MADISON	399	347
		CONTRACT NO. 76830		
	ILLINOIS	FED. AID PROJECT		

FINAL SURVEY	BY	DATE
SURVEYED		
PLOTTED		
TRIANGULATE		
NOTE BOOK	AREAS	
NO.	AREAS CHECKED	

ORIGINAL SURVEY	BY	DATE
SURVEYED		
PLOTTED		
TRIANGULATE		
NOTE BOOK	AREAS	
NO.	AREAS CHECKED	

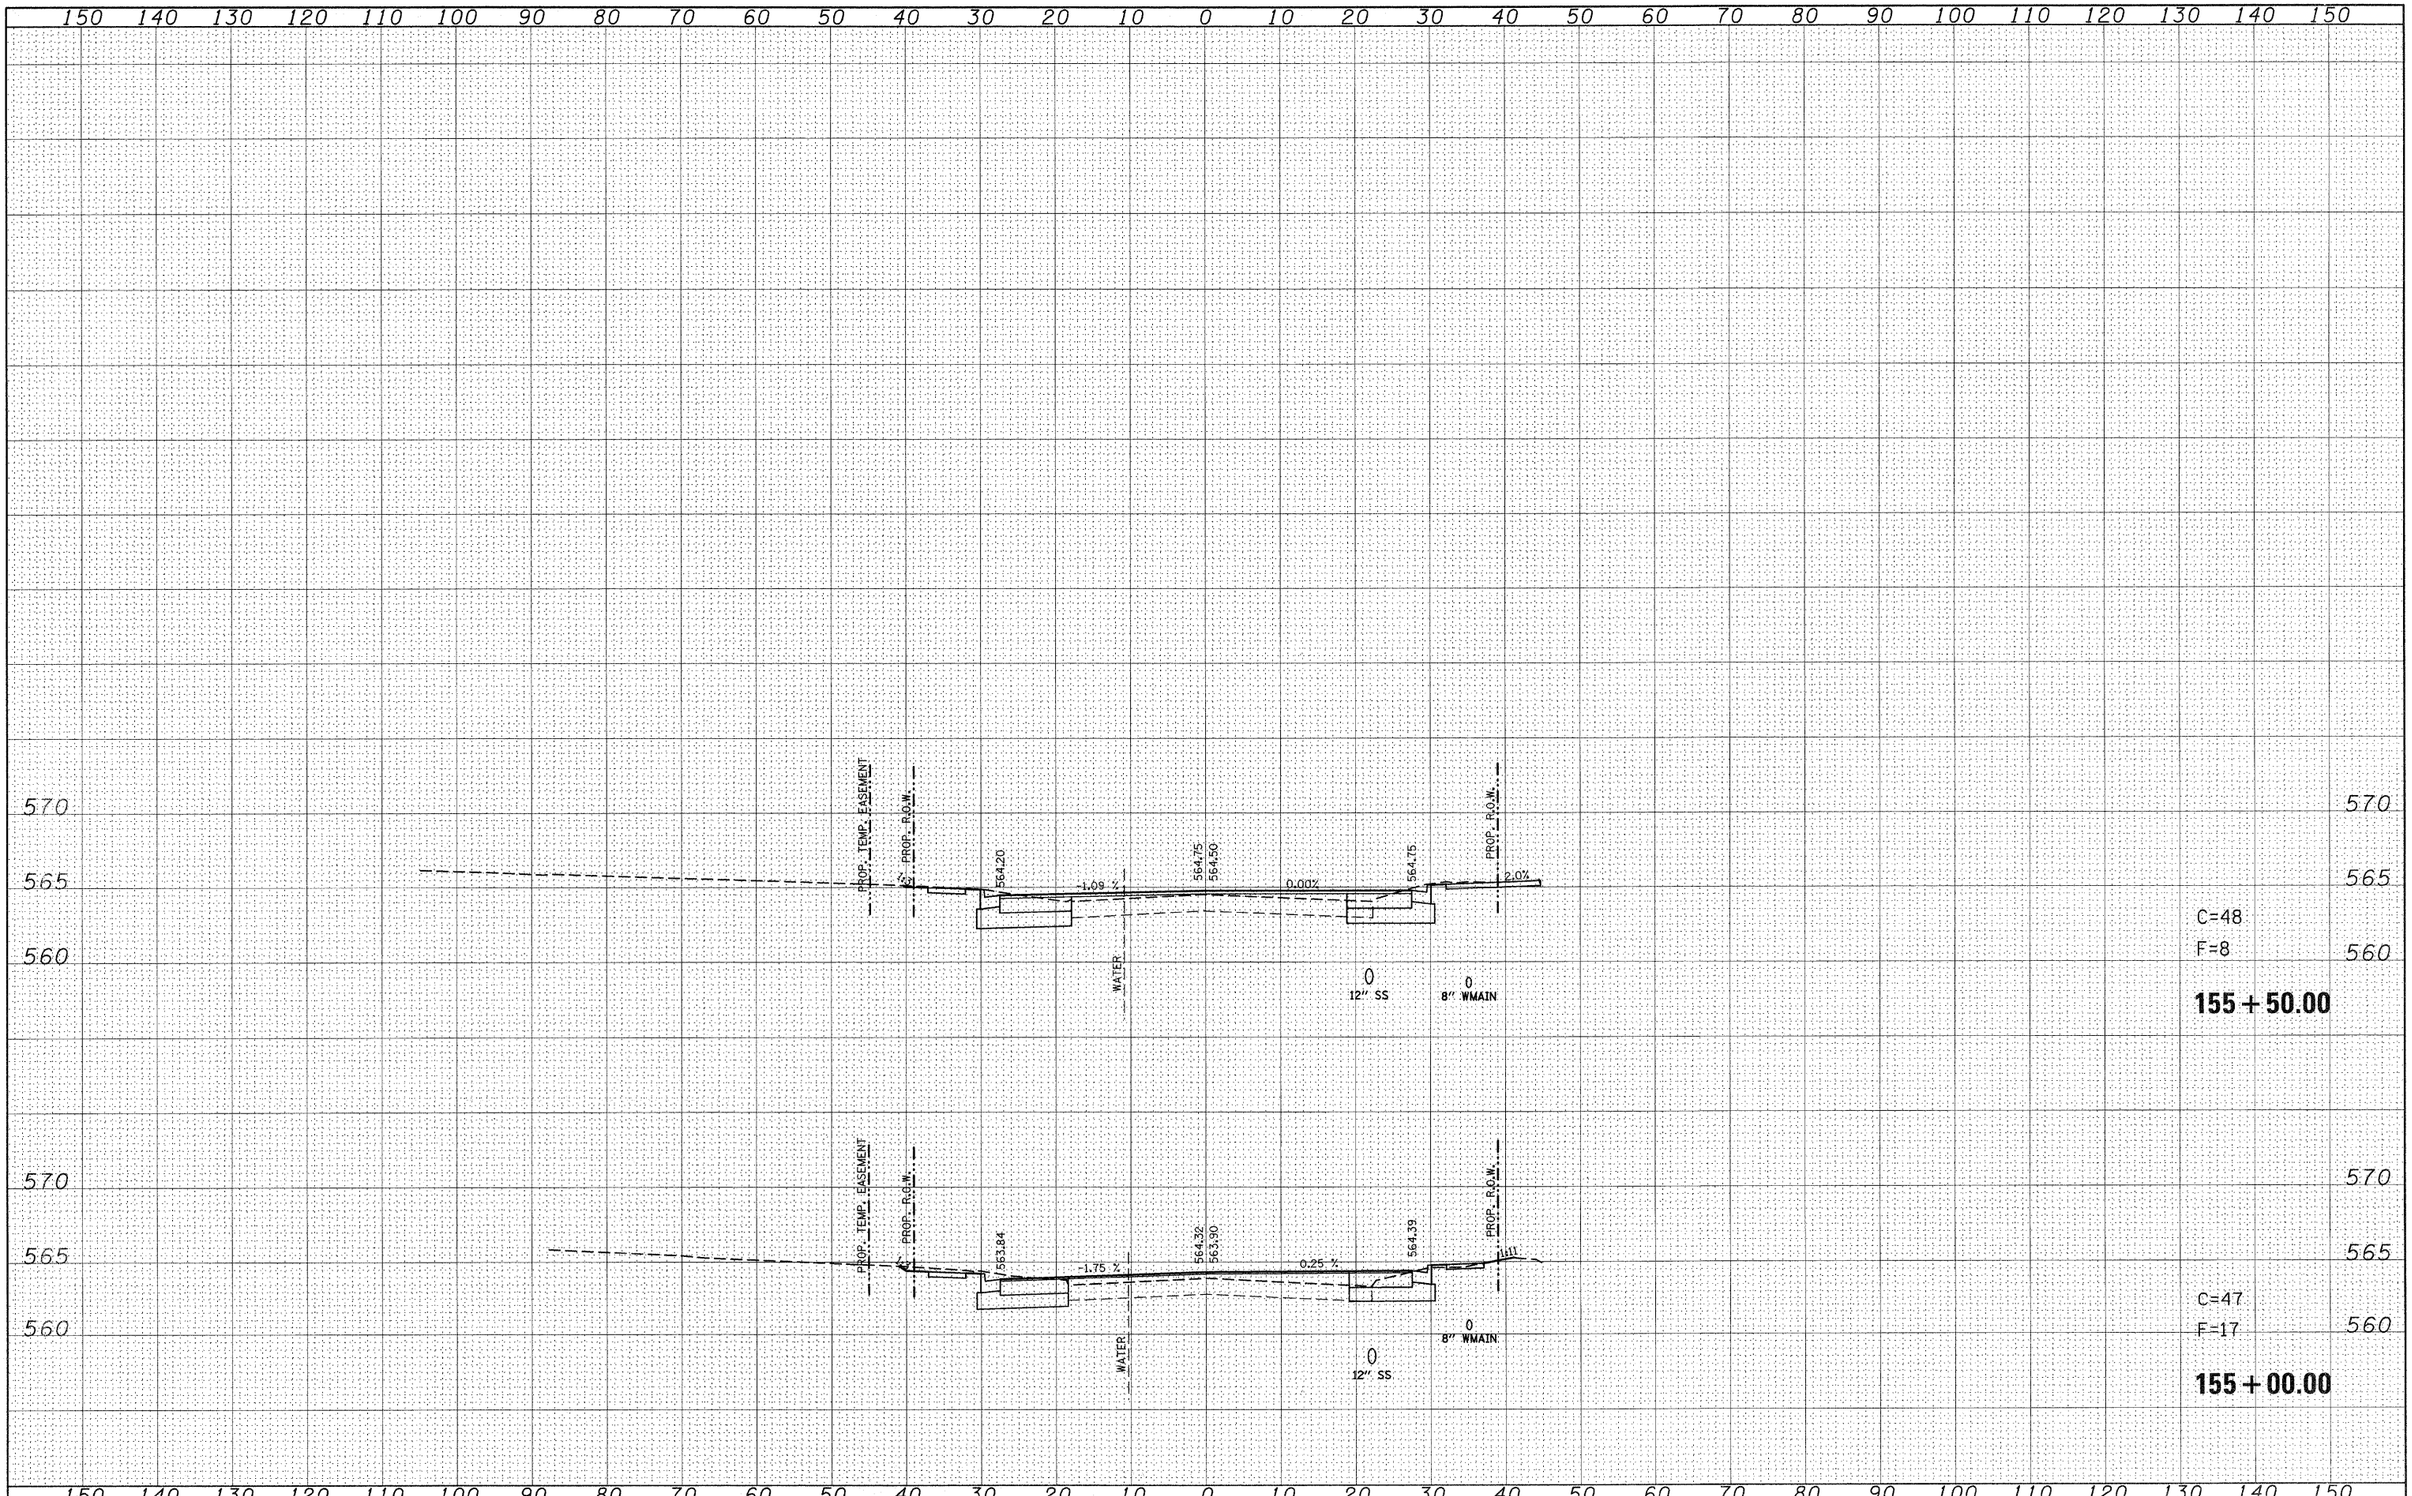

FILE NAME =	USER NAME = default	DESIGNED -	REVISED -
P:\Projects\613501\CADD\DGN\d876830-sht-xssht-IL159.dgn		DRAWN -	REVISED -
	PLOT SCALE = 10.0000 ' / IN.	CHECKED -	REVISED -
	PLOT DATE = 12/17/2009	DATE -	REVISED -

STATE OF ILLINOIS
DEPARTMENT OF TRANSPORTATION

Rev.

IL ROUTE 159
MAINLINE CROSS SECTIONS

SCALE: | SHEET NO. 69 OF 120 SHEETS | STA. 155+00.00 | TO STA. 156+00.00

F.A.P. RTE.	SECTION	COUNTY	TOTAL SHEETS	SHEET NO.
600	60-(30,31,128)-1	ST. CLAIR/MADISON	399	348
		CONTRACT NO. 76830		
	ILLINOIS	FED. AID PROJECT		

FINAL SURVEY	BY	DATE
SURVEYED		
PLOTTED		
TRACED		
NOTE BOOK		
AREAS		
NO. AREAS CHECKED		

ORIGINAL SURVEY	BY	DATE
SURVEYED		
PLOTTED		
TRACED		
NOTE BOOK		
AREAS		
NO. AREAS CHECKED		

150 140 130 120 110 100 90 80 70 60 50 40 30 20 10 0 10 20 30 40 50 60 70 80 90 100 110 120 130 140 150

570

565

560

END PROJECT
STA. 156+02.00
MEET EXISTING

564.94

564.94

564.94

SEE ALLEY CROSS SECTIONS

SEE ALLEY CROSS SECTIONS

ELECTRIC
TELEPHONE
WATER

WATER

WATER

ELECTRIC
TELEPHONE

GAS

C=0
F=0
156+02.00

C=6
F=0
156+00.00

570

565

560

150 140 130 120 110 100 90 80 70 60 50 40 30 20 10 0 10 20 30 40 50 60 70 80 90 100 110 120 130 140 150

FILE NAME = P:\Projects\513501\CADD\DGN\d876830-sht-xssht-1159.dgn	USER NAME = default	DESIGNED -	REVISED -
		DRAWN -	REVISED -
	PLOT SCALE = 10.0000 ' / IN.	CHECKED -	REVISED -
	PLOT DATE = 12/17/2009	DATE -	REVISED -

STATE OF ILLINOIS
DEPARTMENT OF TRANSPORTATION

Rev4

IL ROUTE 159
MAINLINE CROSS SECTIONS

SCALE: | SHEET NO. 70 OF 120 SHEETS | STA. 156+02.00 | TO STA. 157+00.00

F.A.P. RTE.	SECTION	COUNTY	TOTAL SHEETS	SHEET NO.
600	60-(30,31,128)-1	ST. CLAIR/MADISON	399	349
		CONTRACT NO. 76830		
	ILLINOIS	FED. AID PROJECT		

150 140 130 120 110 100 90 80 70 60 50 40 30 20 10 0 10 20 30 40 50 60 70 80 90 100 110 120 130 140 150

475
470
465
460

PROP. TEMP. EASEMENT
EXIST. R.O.W.
12"
H20
465.38
-2.00%
465.74
466.16
-2.00%
465.38
H20
12"
EXIST. R.O.W.
PROP. PERM. EASEMENT
PROP. TEMP. EASEMENT
ELECTRIC
ELECTRIC
TELEPHONE
CABLE T.V.
0
15" SS
TELEPHONE
ELECTRIC

C=17
F=0

0+75.00

PROP. TEMP. EASEMENT
PROP. R.O.W.
EXIST. R.O.W.
H20
464.95
-2.00%
465.33
465.61
-2.00%
464.95
H20
EXIST. R.O.W.
PROP. R.O.W.
PROP. TEMP. EASEMENT
PROP. TEMP. EASEMENT
WATER
TELEPHONE
ELECTRIC
CABLE T.V.
ELECTRIC
0
15" SS
0
6" WMAIN
WATER
TELEPHONE
CABLE T.V.

C=8
F=1

0+50.00

SEE IL 159 CROSS SECTIONS
464.38
-0.39 %
465.04
465.10
0.05 %
465.07
SEE IL 159 CROSS SECTIONS
0
18" SS
0
6" WMAIN

C=11
F=31

0+27.50

150 140 130 120 110 100 90 80 70 60 50 40 30 20 10 0 10 20 30 40 50 60 70 80 90 100 110 120 130 140 150

FINAL SURVEY
NOTE BOOK
NO.
SURVEYED
PLOTTED
TEMPLATE
AREAS
AREAS CHECKED
BY
DATE

ORIGINAL SURVEY
NOTE BOOK
NO.
SURVEYED
PLOTTED
TEMPLATE
AREAS
AREAS CHECKED
BY
DATE

FILE NAME = pt\projects\513501\cadd\dgn\d876830-sht-xssht-Idlewood.dgn	USER NAME = default	DESIGNED -	REVISED -
		DRAWN -	REVISED -
	PLOT SCALE = 10.2000 ' / IN.	CHECKED -	REVISED -
	PLOT DATE = 8/24/2009	DATE -	REVISED -

STATE OF ILLINOIS
DEPARTMENT OF TRANSPORTATION


IDLEWOOD DRIVE
SIDE ROAD CROSS SECTIONS

SCALE: | SHEET NO. 71 OF 120 SHEETS | STA. +27.50 | TO STA. +75.00

F.A.P. RTE.	SECTION	COUNTY	TOTAL SHEETS	SHEET NO.
600	60-(30,31,128)-1	ST. CLAIR/MADISON	399	350
		CONTRACT NO. 76830		
	ILLINOIS FED. AID PROJECT			

FINAL SURVEY	NOTE BOOK	NO.	SURVEYED	PLOTTED	TEMPLATE	AREAS	AREAS CHECKED	BY	DATE

ORIGINAL SURVEY	NOTE BOOK	NO.	SURVEYED	PLOTTED	TEMPLATE	AREAS	AREAS CHECKED	BY	DATE

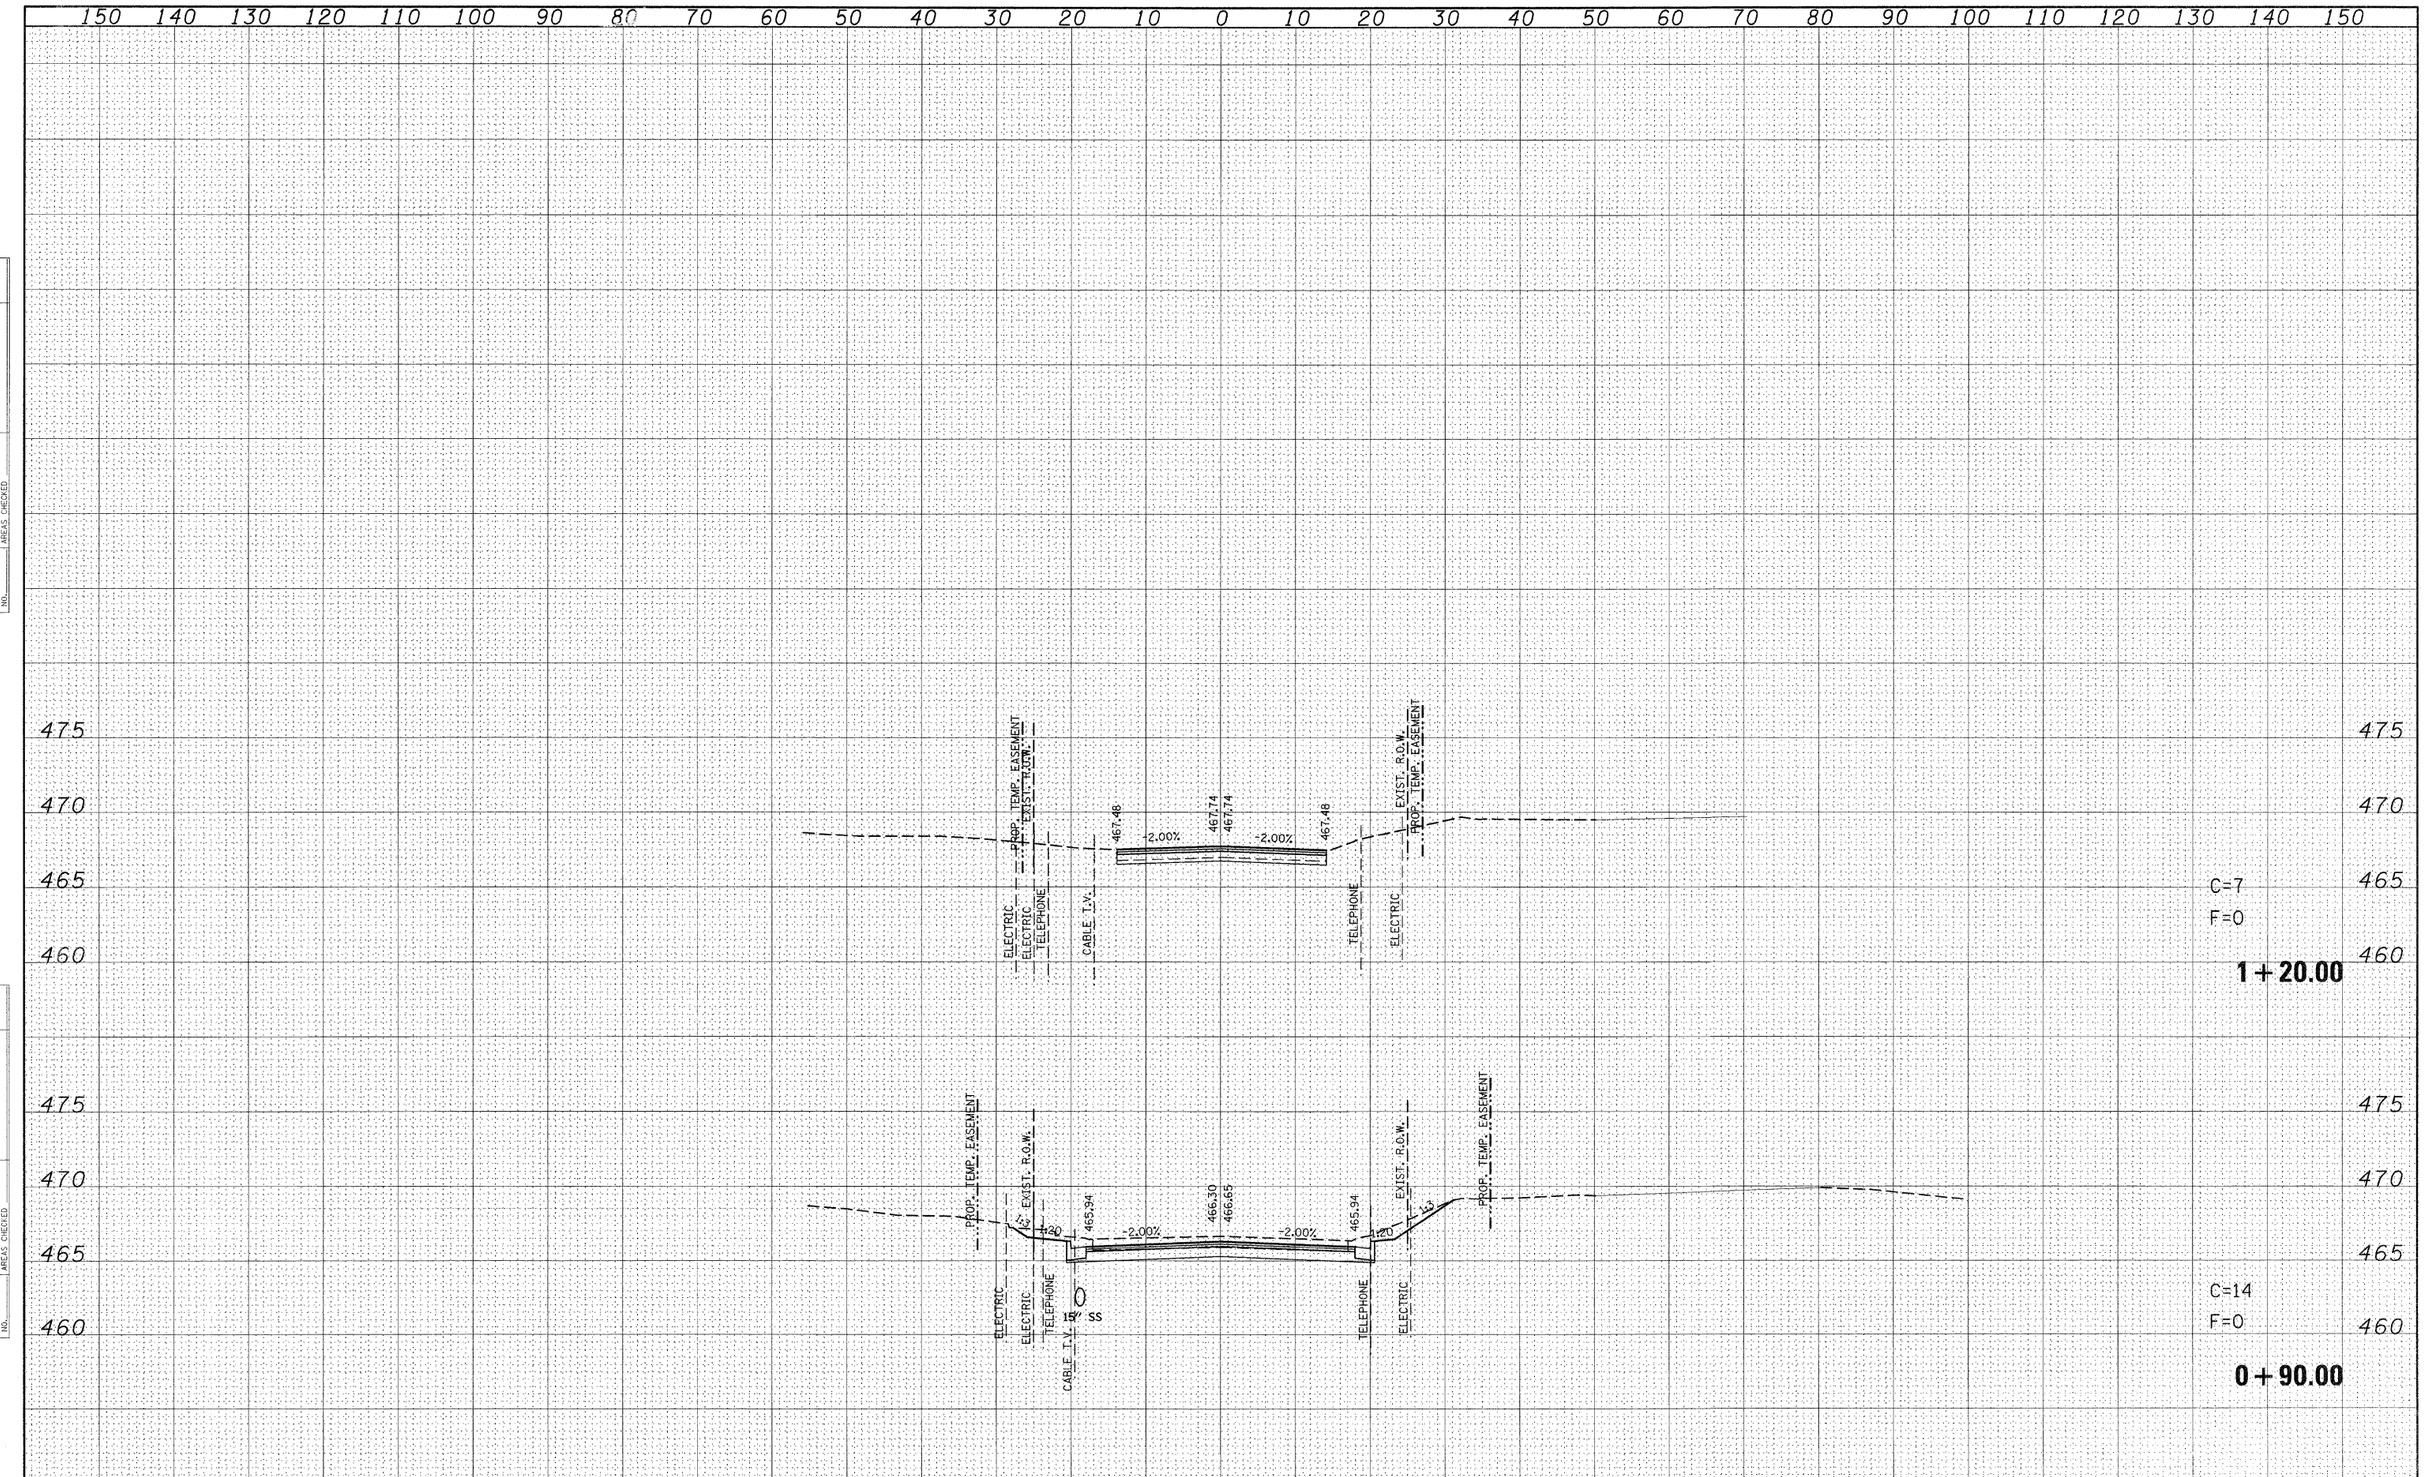

FILE NAME =	USER NAME = default	DESIGNED -	REVISED -
pr\projects\513501\cadd\dgn\d876830-sht-xssht-Idlewood.dgn		DRAWN -	REVISED -
	PLOT SCALE = 10.0000 ' / IN.	CHECKED -	REVISED -
	PLOT DATE = 8/24/2009	DATE -	REVISED -

STATE OF ILLINOIS
DEPARTMENT OF TRANSPORTATION


IDLEWOOD DRIVE
SIDE ROAD CROSS SECTIONS

SCALE: | SHEET NO. 72 OF 120 SHEETS | STA. +90.00 | TO STA. 1+20.00

F.A.P. RTE.	SECTION	COUNTY	TOTAL SHEETS	SHEET NO.
600	60-(30,31,128)-1	ST. CLAIR/MADISON	399	351
		CONTRACT NO. 76830		
	ILLINOIS FED. AID PROJECT			

FINAL SURVEY	BY	DATE
SURVEYED		
PLOTTED		
NOTE BOOK	TEMPLATE	
NO.	AREAS	
	AREAS CHECKED	

ORIGINAL SURVEY	BY	DATE
SURVEYED		
PLOTTED		
NOTE BOOK	TEMPLATE	
NO.	AREAS	
	AREAS CHECKED	

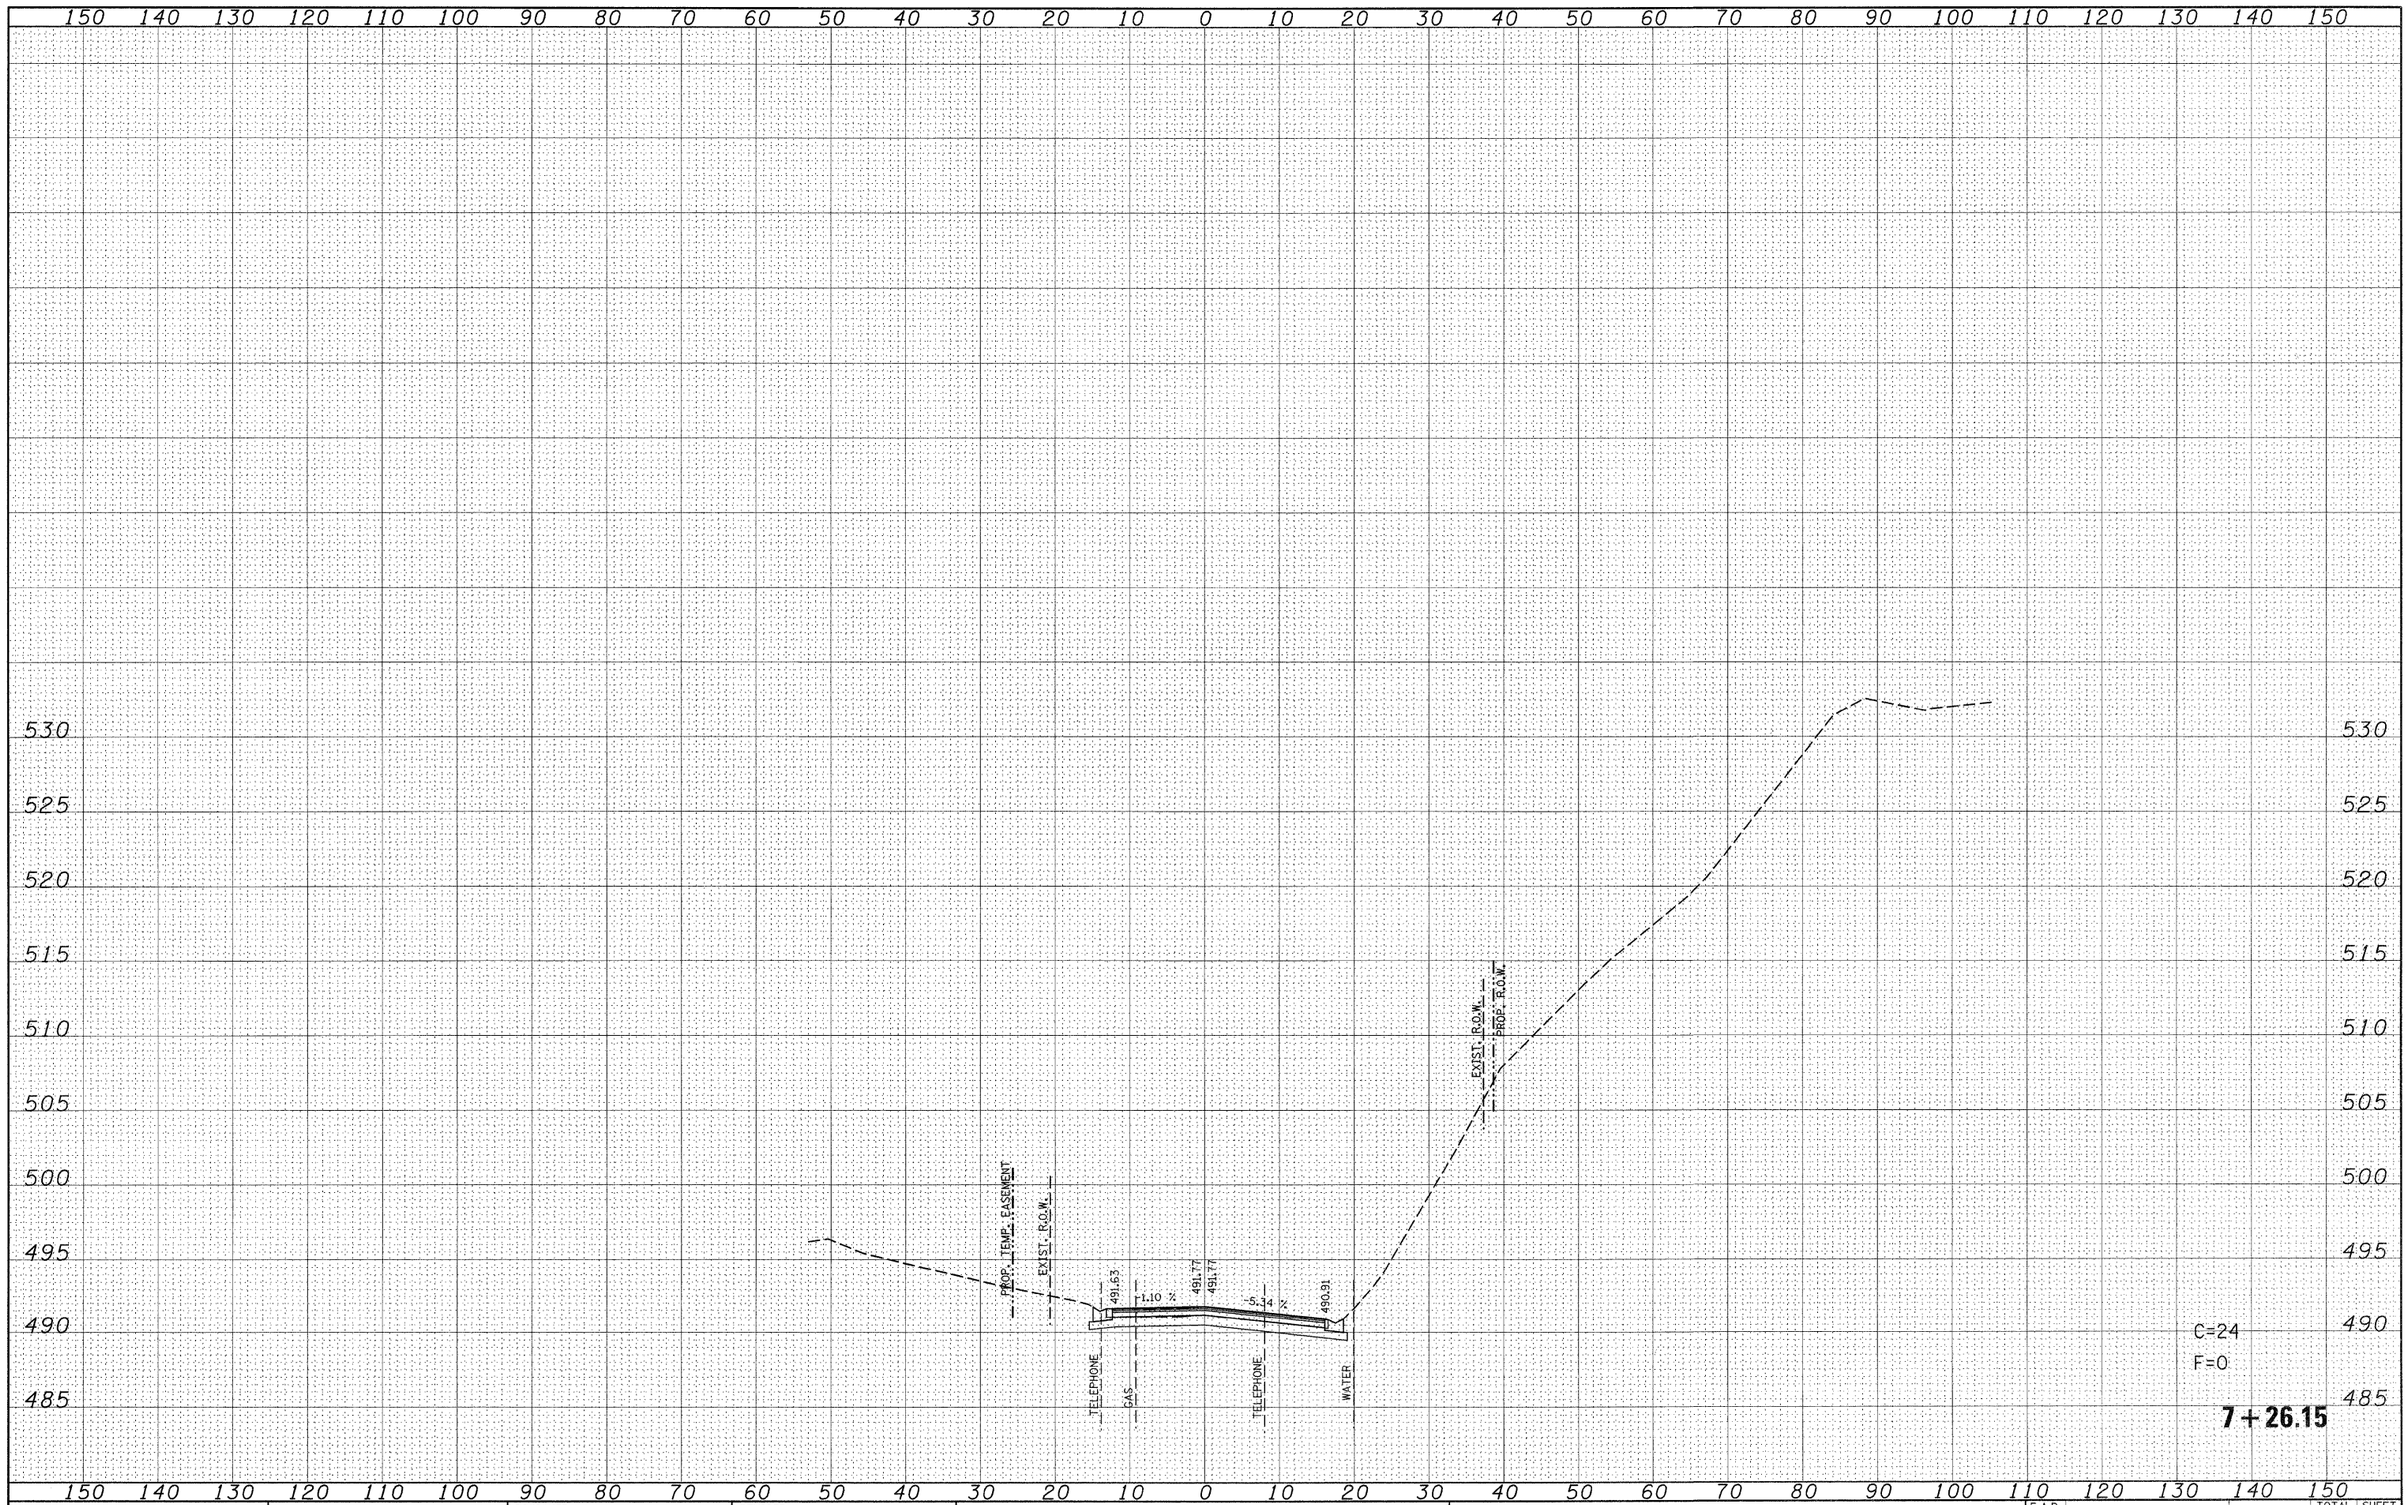

FILE NAME =	USER NAME = default	DESIGNED -	REVISED -
p:\projects\513501\cadd\dgn\d876838-sht-xssht-SClinton.dgn		DRAWN -	REVISED -
	PLOT SCALE = 10.0000 ' / IN.	CHECKED -	REVISED -
	PLOT DATE = 8/24/2009	DATE -	REVISED -

STATE OF ILLINOIS
DEPARTMENT OF TRANSPORTATION

SOUTH CLINTON ST
SIDE ROAD CROSS SECTIONS

SCALE: | SHEET NO. 73 OF 120 SHEETS | STA. 7+26.15 | TO STA. 7+26.15

F.A.P. RTE.	SECTION	COUNTY	TOTAL SHEETS	SHEET NO.
600	60-(30,31,128)-1	ST. CLAIR/MADISON	399	352
		CONTRACT NO. 76830		
		ILLINOIS FED. AID PROJECT		

FINAL SURVEY	NOTE BOOK	NO.
SURVEYED		
PLOTTED		
TEMPLATE		
AREAS		
AREAS CHECKED		

BY	DATE

ORIGINAL SURVEY	NOTE BOOK	NO.
SURVEYED		
PLOTTED		
TEMPLATE		
AREAS		
AREAS CHECKED		

BY	DATE

150 140 130 120 110 100 90 80 70 60 50 40 30 20 10 0 10 20 30 40 50 60 70 80 90 100 110 120 130 140 150

525 520 515 510 505 500 495 490 485 480

PROP. R.O.W.

EXIST. R.O.W.

CROSS SECTION CUT AT SKEW FROM ℄

PROP. TEMP. EASEMENT

EXIST. R.O.W.

COMMERCIAL CONCRETE ENTRANCE

5.88 % 489.50 -0.63 % 489.58 489.59 -4.94 % 488.86 1:20

TELEPHONE GAS PR SAN S 12" SS TELEPHONE WATER

C=22

F=1

7+51.70

FILE NAME = ps\projects\513501\cadd\dgn\d876830-sht-xssht-SClinton.dgn	USER NAME = default	DESIGNED -	REVISED -
		DRAWN -	REVISED -
	PLOT SCALE = 10.0000 ' / IN.	CHECKED -	REVISED -
	PLOT DATE = 8/24/2009	DATE -	REVISED -

STATE OF ILLINOIS
DEPARTMENT OF TRANSPORTATION


SOUTH CLINTON ST
SIDE ROAD CROSS SECTIONS

SCALE: | SHEET NO. 74 OF 120 SHEETS | STA. 7+51.70 | TO STA. 7+51.70

F.A.P. RTE.	SECTION	COUNTY	TOTAL SHEETS	SHEET NO.
600	60-(30,31,128)-1	ST. CLAIR/MADISON	399	353
		CONTRACT NO. 76830		
	ILLINOIS	FED. AID PROJECT		

FINAL SURVEY	BY	DATE
SURVEYED		
PLOTTED		
NOTE BOOK: TEMPLATE		
NO. AREAS CHECKED		

ORIGINAL SURVEY	BY	DATE
SURVEYED		
PLOTTED		
NOTE BOOK: TEMPLATE		
NO. AREAS CHECKED		

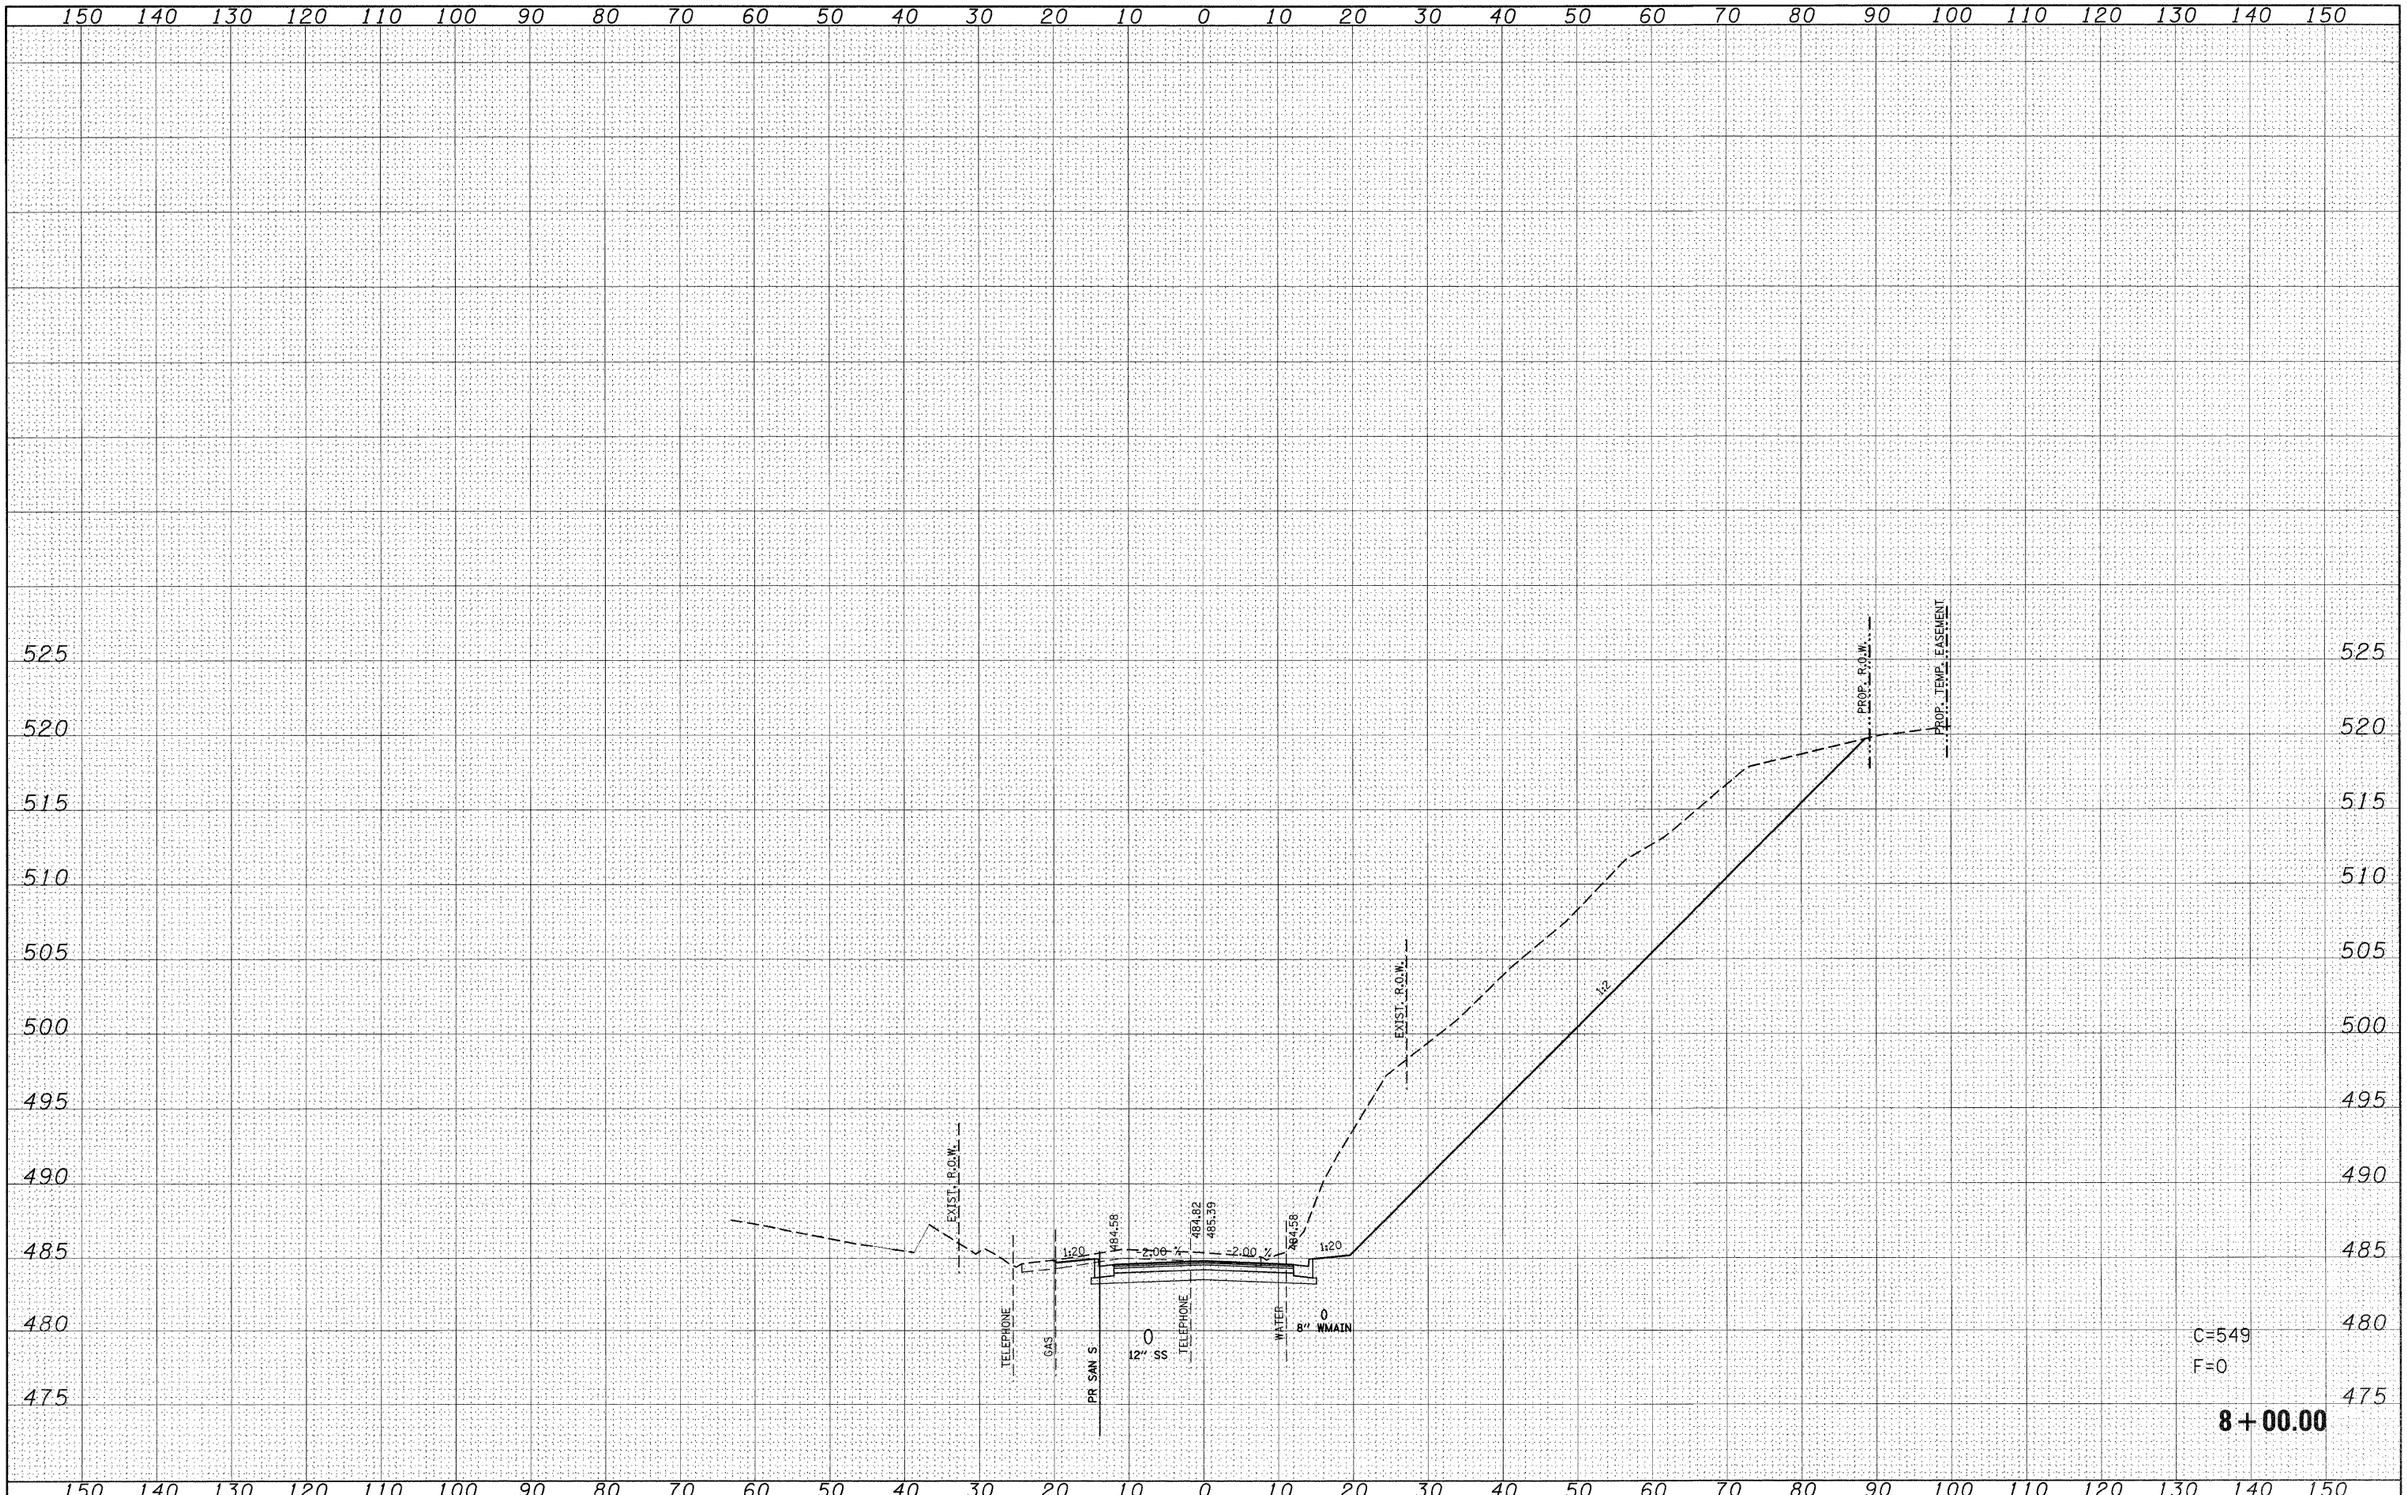

FILE NAME =	USER NAME = default	DESIGNED -	REVISED -
pt\projects\513501\cadd\dgn\d876830-sht-xssht-SClinton.dgn		DRAWN -	REVISED -
	PLOT SCALE = 10.0000 ' / IN.	CHECKED -	REVISED -
	PLOT DATE = 8/24/2009	DATE -	REVISED -

STATE OF ILLINOIS
DEPARTMENT OF TRANSPORTATION


SOUTH CLINTON ST
SIDE ROAD CROSS SECTIONS

SCALE: | SHEET NO. 75 OF 120 SHEETS | STA. 8+00.00 | TO STA. 8+00.00

F.A.P. RTE.	SECTION	COUNTY	TOTAL SHEETS	SHEET NO.
600	60-(30,31,128)-1	ST. CLAIR/MADISON	399	354
		CONTRACT NO. 76830		
		ILLINOIS FED. AID PROJECT		

FINAL SURVEY	SURVEYED	BY	DATE
	PLOTTED		
NOTE BOOK	TEMPLATE		
NO.	AREAS		
	AREAS CHECKED		

ORIGINAL SURVEY	SURVEYED	BY	DATE
	PLOTTED		
NOTE BOOK	TEMPLATE		
NO.	AREAS		
	AREAS CHECKED		

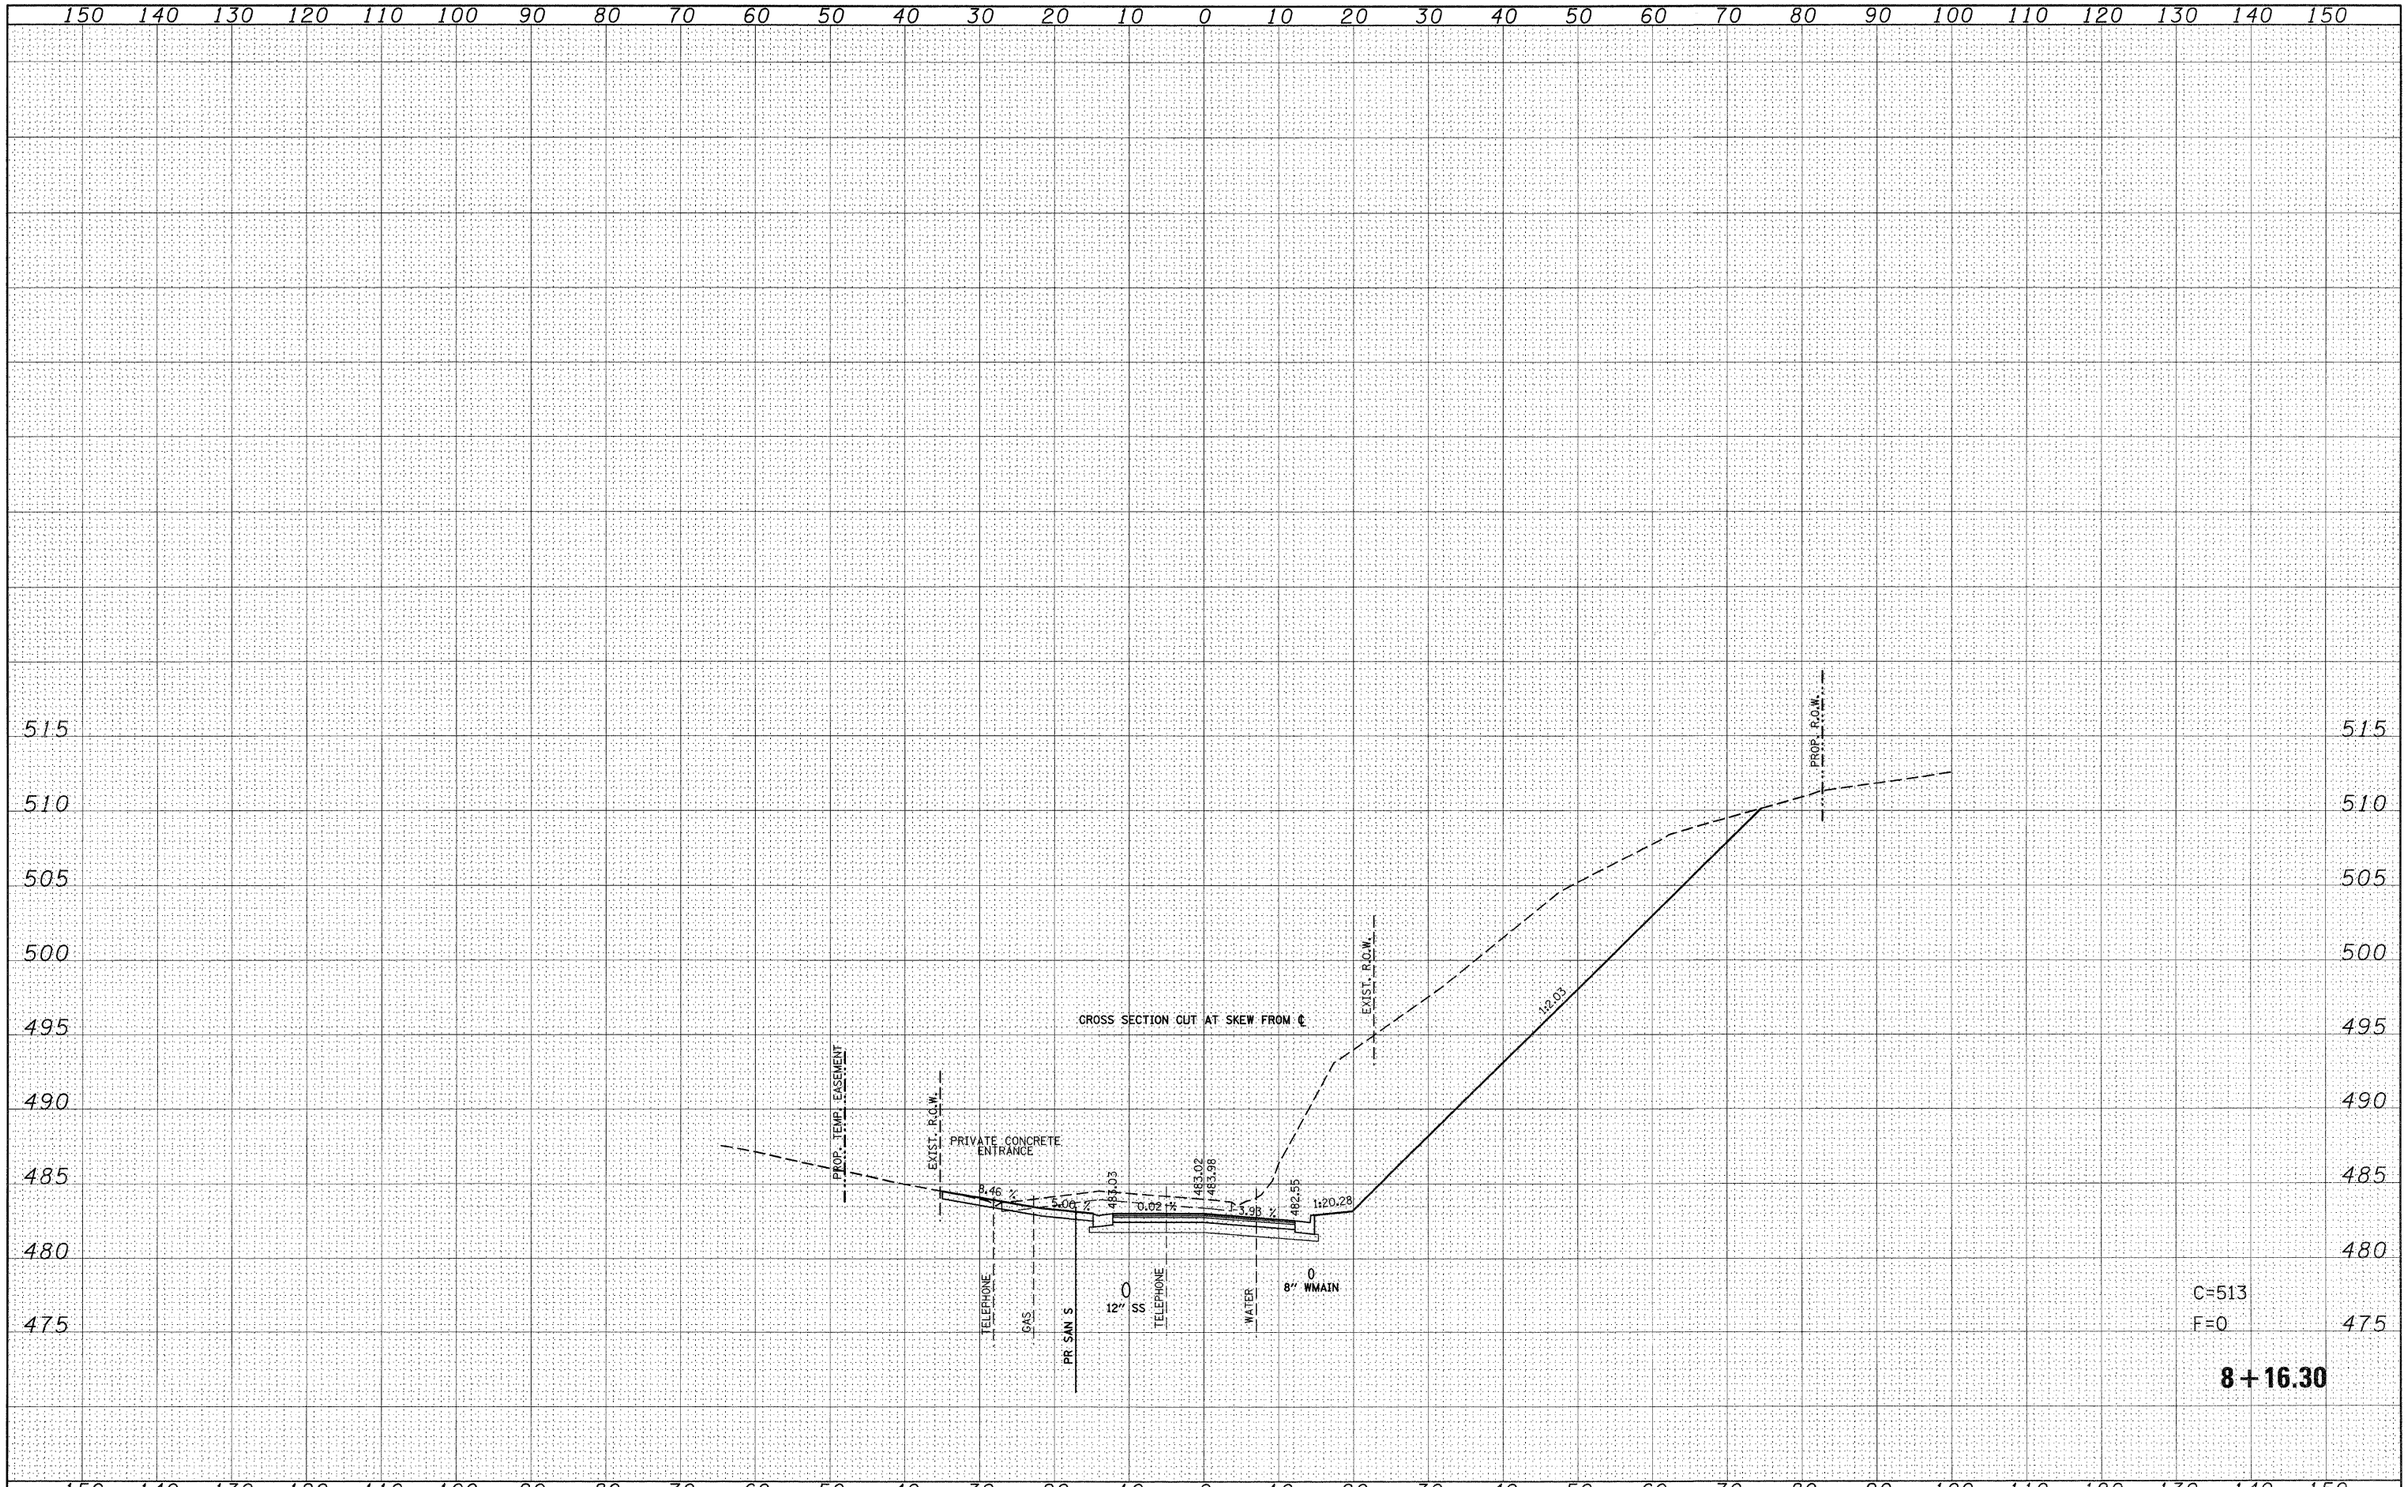

FILE NAME = p:\projects\513501\cadd\dgn\d876830-sht-xssht-SClinton.dgn	USER NAME = default	DESIGNED -	REVISED -
		DRAWN -	REVISED -
	PLOT SCALE = 10.0000 ' / IN.	CHECKED -	REVISED -
	PLOT DATE = 8/24/2009	DATE -	REVISED -


STATE OF ILLINOIS
DEPARTMENT OF TRANSPORTATION

SOUTH CLINTON ST
SIDE ROAD CROSS SECTIONS

SCALE: | SHEET NO. 76 OF 120 SHEETS | STA. 8+16.30 | TO STA. 8+16.30

F.A.P. RTE.	SECTION	COUNTY	TOTAL SHEETS	SHEET NO.
600	60-(30,31,128)-1	ST. CLAIR/MADISON	399	355
		CONTRACT NO. 76830		
	ILLINOIS FED. AID PROJECT			

FINAL SURVEY	SURVEYED	BY
	PLOTTED	DATE
NOTE BOOK	TEMPLATE	
NO.	AREAS	
	AREAS CHECKED	

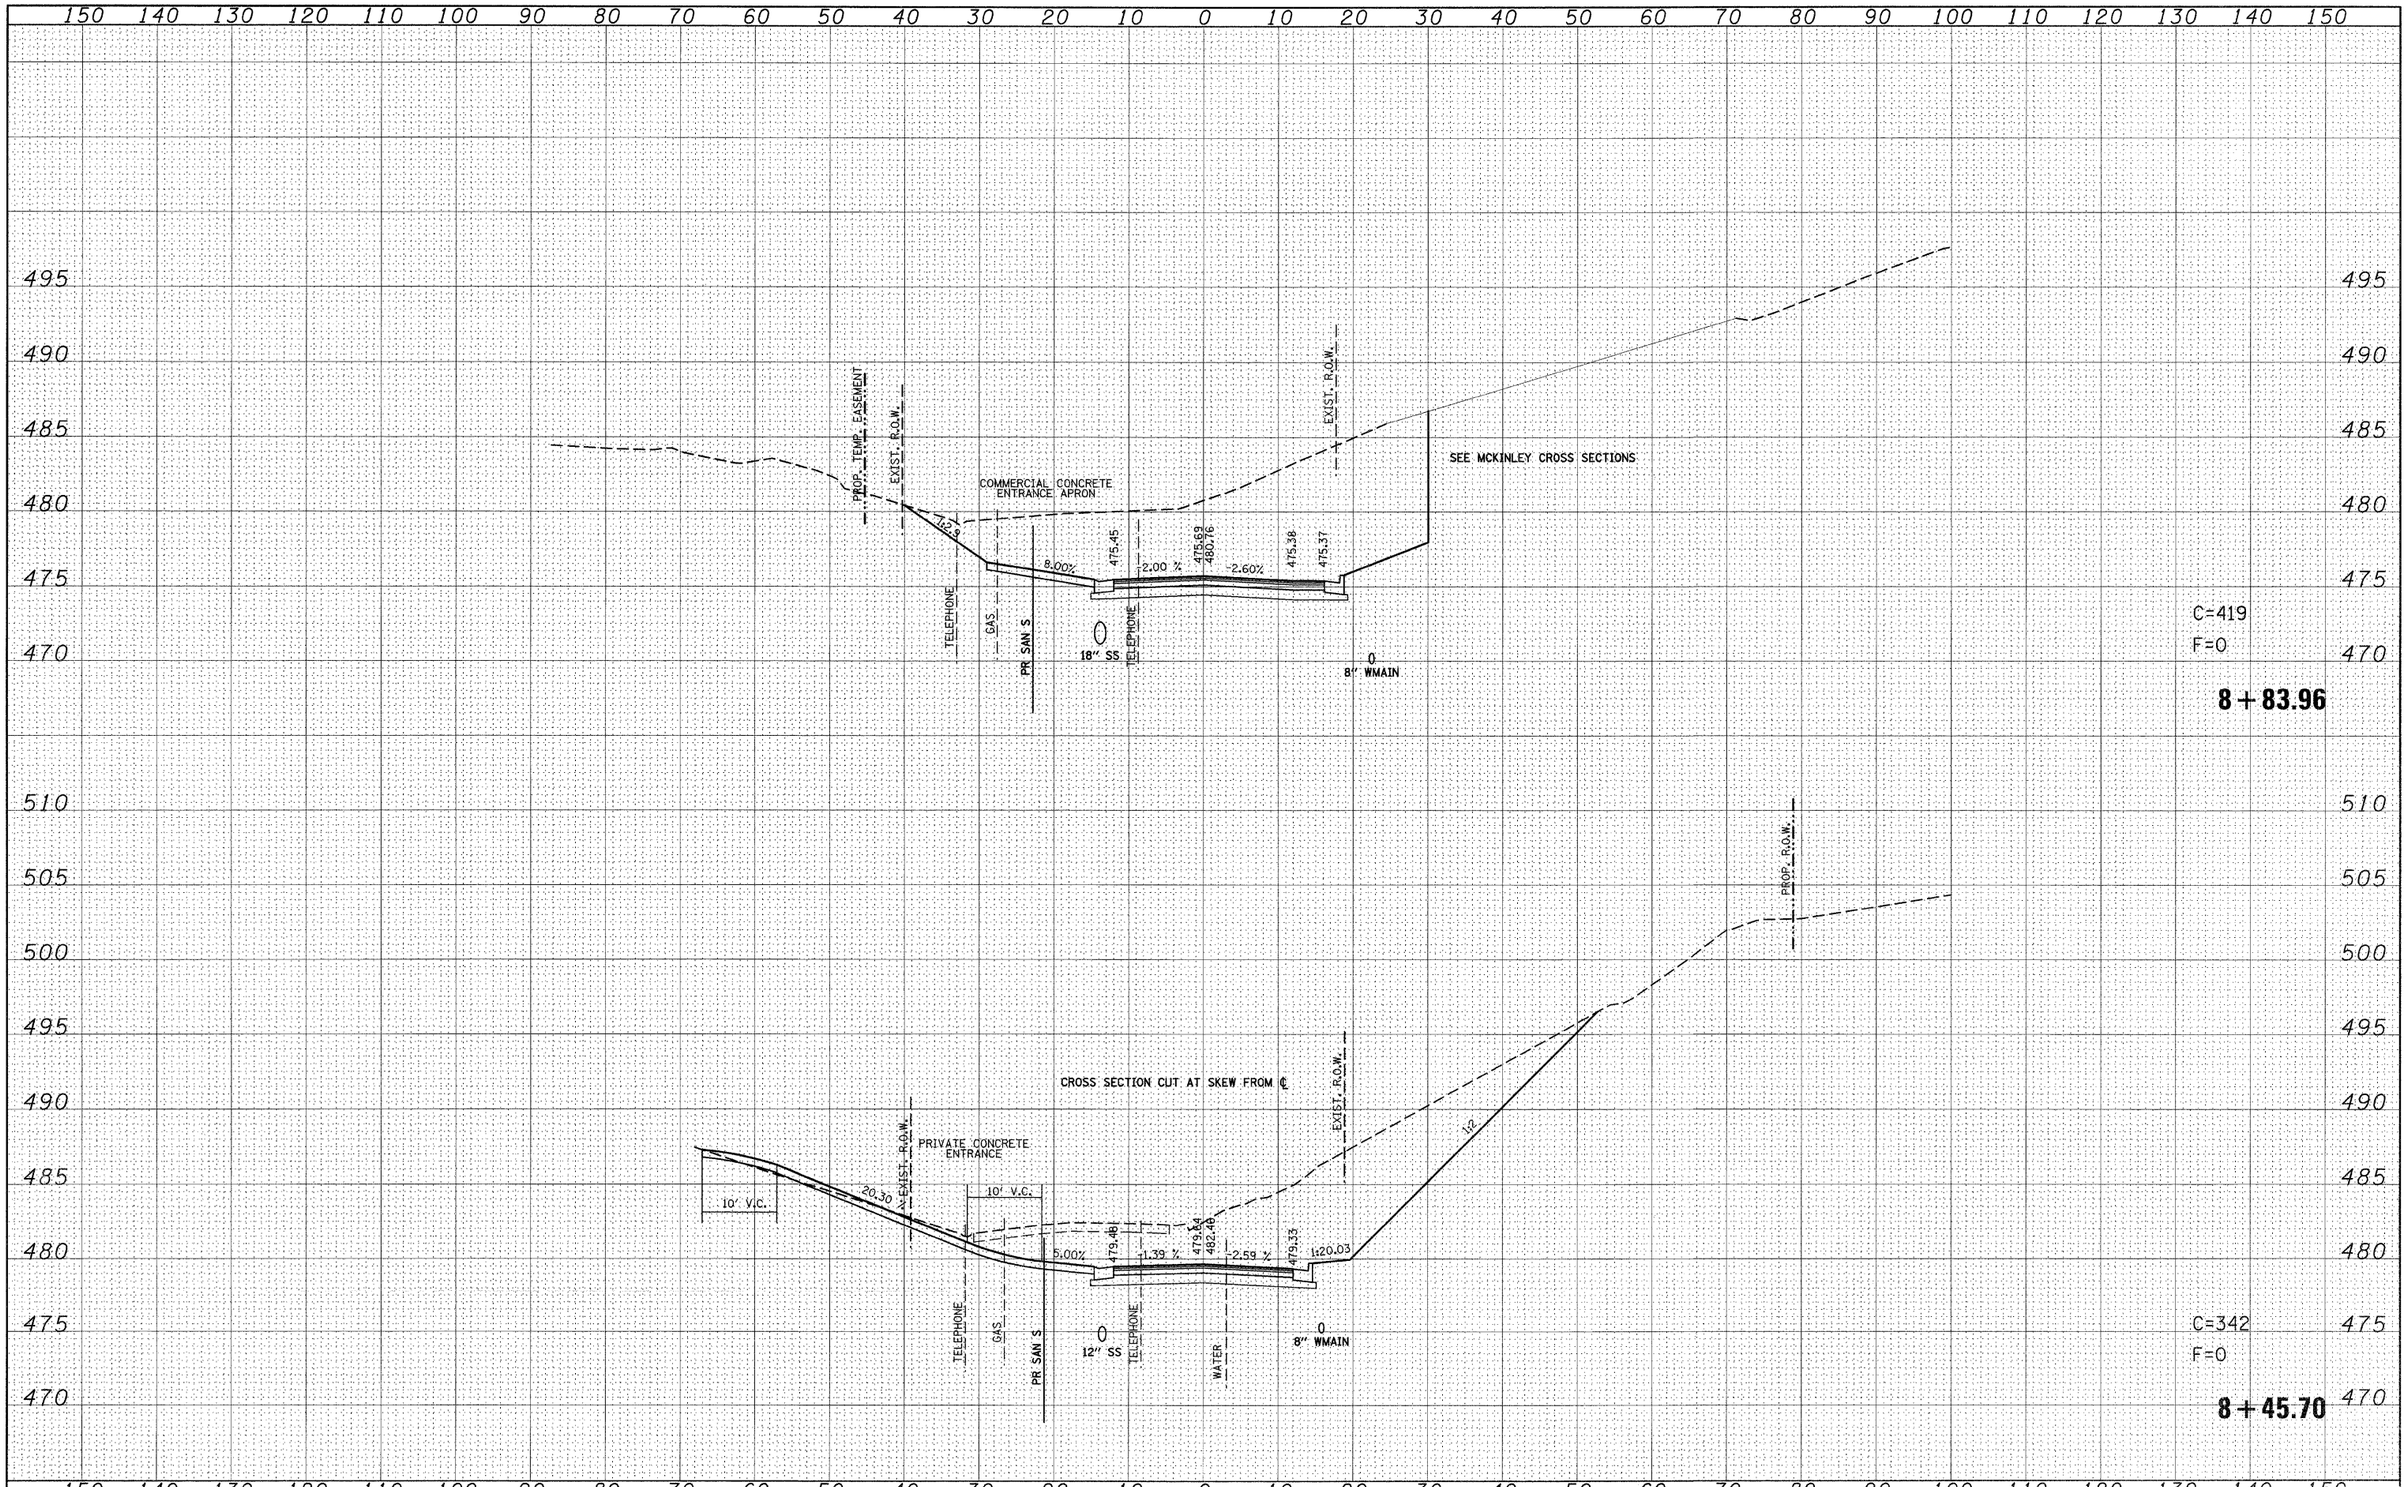

ORIGINAL SURVEY	SURVEYED	BY
	PLOTTED	DATE
NOTE BOOK	TEMPLATE	
NO.	AREAS	
	AREAS CHECKED	


FILE NAME = pr\projects\513501\cadd\dgn\d876830-sht-xssht-SClinton.dgn	USER NAME = default	DESIGNED -	REVISED -
		DRAWN -	REVISED -
	PLOT SCALE = 10.0000 ' / IN.	CHECKED -	REVISED -
	PLOT DATE = 8/24/2009	DATE -	REVISED -

STATE OF ILLINOIS
DEPARTMENT OF TRANSPORTATION

SOUTH CLINTON ST
SIDE ROAD CROSS SECTIONS

SCALE: | SHEET NO. 77 OF 120 SHEETS | STA. 8+45.70 | TO STA. 8+83.96

F.A.P. RTE.	SECTION	COUNTY	TOTAL SHEETS	SHEET NO.
600	60-(30,31,128)-1	ST. CLAIR/MADISON	399	356
		CONTRACT NO. 76830		
	ILLINOIS FED. AID PROJECT			

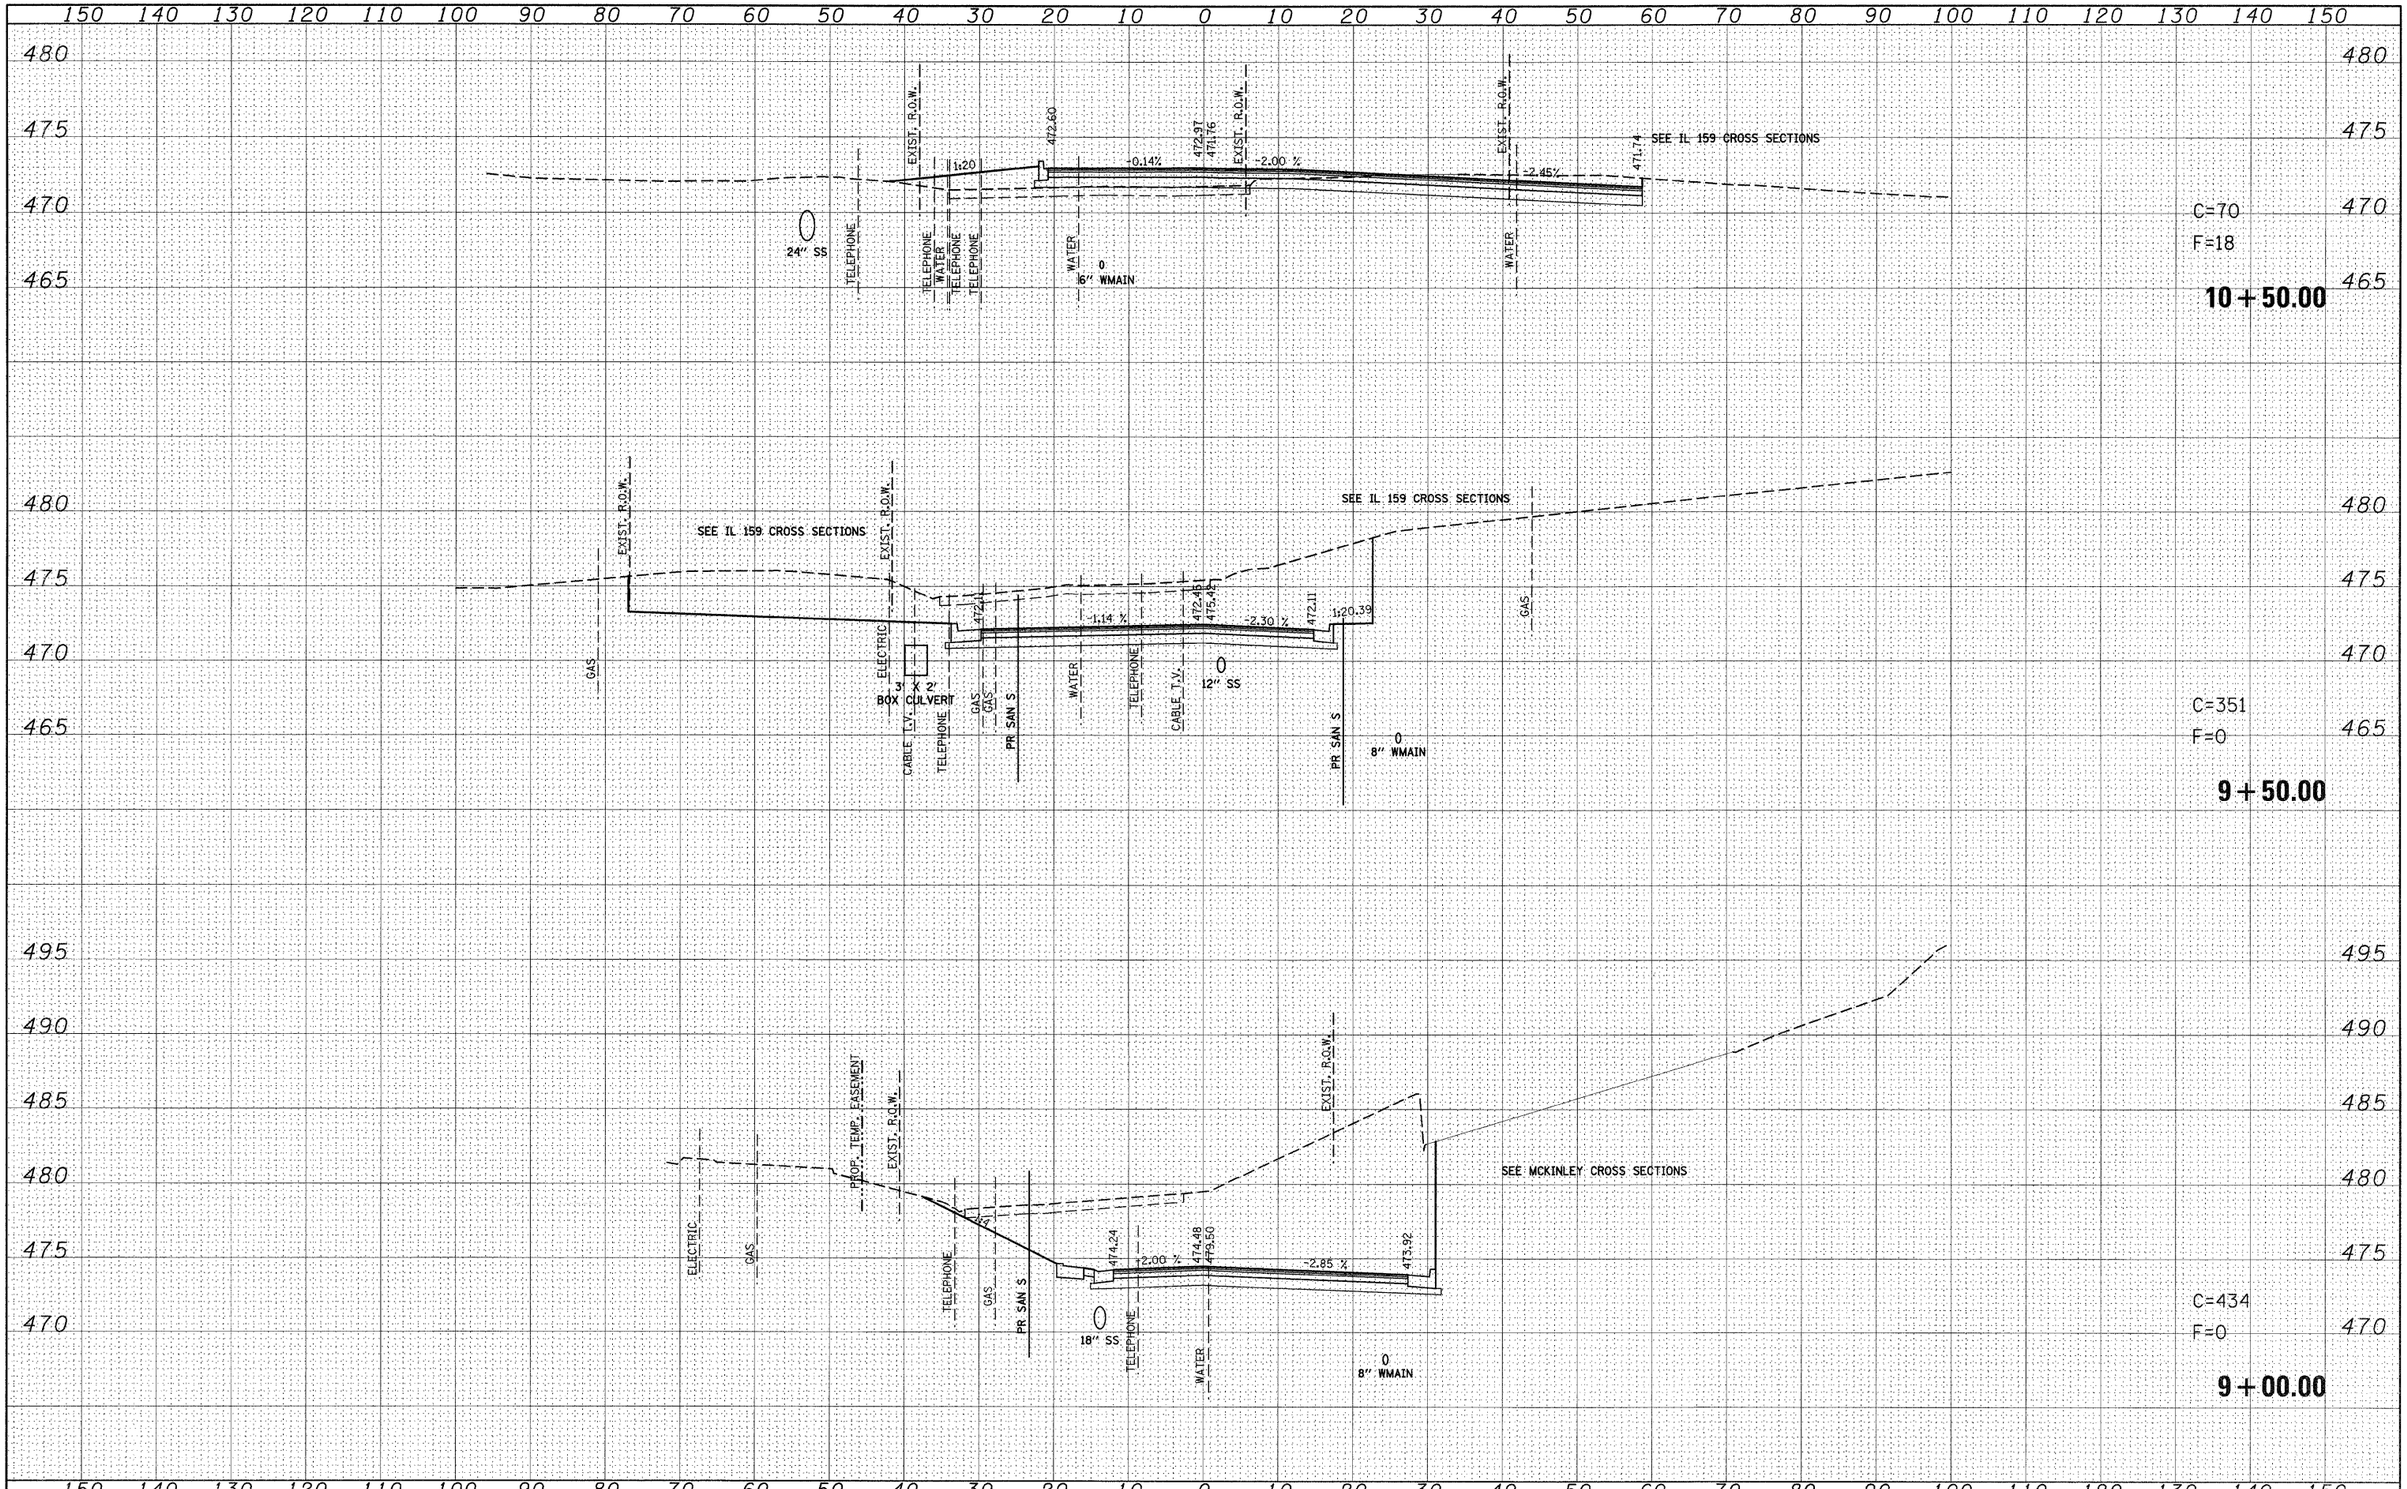

FINAL SURVEY — NOTE BOOK — NO. — SURVEYED — PLOTTED — TEMPLATE — AREAS — AREAS CHECKED — BY — DATE

ORIGINAL SURVEY — NOTE BOOK — NO. — SURVEYED — PLOTTED — TEMPLATE — AREAS — AREAS CHECKED — BY — DATE

FILE NAME = p:\projects\513501\cadd\dgn\d876830-sht-xssht-SClinton.dgn	USER NAME = default	DESIGNED -	REVISED -
		DRAWN -	REVISED -
	PLOT SCALE = 10.0000 ' / IN.	CHECKED -	REVISED -
	PLOT DATE = 8/24/2009	DATE -	REVISED -

STATE OF ILLINOIS
DEPARTMENT OF TRANSPORTATION

SOUTH CLINTON ST
SIDE ROAD CROSS SECTIONS

SCALE: | SHEET NO. 78 OF 120 SHEETS | STA. 9+00.00 | TO STA. 10+50.00

F.A.P. RTE.	SECTION	COUNTY	TOTAL SHEETS	SHEET NO.
600	60-(30,31,128)-1	ST. CLAIR/MADISON	399	357
		CONTRACT NO. 76830		
	ILLINOIS	FED. AID PROJECT		

150 140 130 120 110 100 90 80 70 60 50 40 30 20 10 0 10 20 30 40 50 60 70 80 90 100 110 120 130 140 150

475
470
465

CABLE T.V.
TELEPHONE
TELEPHONE
TELEPHONE
TELEPHONE
1:20
469.40
EXIST. R.O.W.
2.00 %
469.67
469.66
-2.00 %
469.39
EXIST. R.O.W.
PROP. TEMP. EASEMENT

C=21
F=4

12+00.00

COMMERCIAL CONCRETE ENTRANCE
SEE ENTRANCE PROFILE

CABLE T.V.
TELEPHONE
TELEPHONE
TELEPHONE
TELEPHONE
469.98
EXIST. R.O.W.
-2.00 %
470.13
470.01
-2.00 %
EXIST. R.O.W.

C=33
F=2

11+70.80

CABLE T.V.
WATER
TELEPHONE
TELEPHONE
TELEPHONE
TELEPHONE
1:20
EXIST. R.O.W.
470.34
-2.00 %
470.58
470.27
-2.00 %
470.34
EXIST. R.O.W.

C=10
F=17

11+50.00

CABLE T.V.
WATER
TELEPHONE
TELEPHONE
TELEPHONE
TELEPHONE
1:20
EXIST. R.O.W.
471.80
-2.00 %
472.04
471.14
-2.43 %
EXIST. R.O.W.
471.43
PROP. R.O.W.

C=19
F=15

11+00.00

150 140 130 120 110 100 90 80 70 60 50 40 30 20 10 0 10 20 30 40 50 60 70 80 90 100 110 120 130 140 150

FINAL SURVEY — NOTE BOOK — NO. — SURVEYED — PLOTTED — TEMPLATE — AREAS — AREAS CHECKED — BY — DATE

ORIGINAL SURVEY — NOTE BOOK — NO. — SURVEYED — PLOTTED — TEMPLATE — AREAS — AREAS CHECKED — BY — DATE

FILE NAME = p:\projects\513501\cadd\dgn\d876830-sht-xssht-SClinton.dgn	USER NAME = default	DESIGNED -	REVISED -
		DRAWN -	REVISED -
	PLOT SCALE = 10.0000 ' / IN.	CHECKED -	REVISED -
	PLOT DATE = 8/24/2009	DATE -	REVISED -

STATE OF ILLINOIS
DEPARTMENT OF TRANSPORTATION

SOUTH CLINTON ST
SIDE ROAD CROSS SECTIONS

SCALE: | SHEET NO. 79 OF 120 SHEETS | STA. 11+00.00 | TO STA. 12+00.00

F.A.P. RTE.	SECTION	COUNTY	TOTAL SHEETS	SHEET NO.
600	60-(30,31,128)-1	ST. CLAIR/MADISON	399	358
		CONTRACT NO. 76830		
		ILLINOIS FED. AID PROJECT		

FINAL SURVEY	BY	DATE
SURVEYED		
PLOTTED		
NOTE BOOK	TEMPLATE	
NO.	AREAS	
	AREAS CHECKED	

ORIGINAL SURVEY	BY	DATE
SURVEYED		
PLOTTED		
NOTE BOOK	TEMPLATE	
NO.	AREAS	
	AREAS CHECKED	

150 140 130 120 110 100 90 80 70 60 50 40 30 20 10 0 10 20 30 40 50 60 70 80 90 100 110 120 130 140 150

475
470
465

CABLE T.V.
TELEPHONE
TELEPHONE
PROP. TEMP. EASEMENT
TELEPHONE
TELEPHONE
468.91
-3.67 %
EXIST. R.O.W.
469.43
469.43
+1.74 %
469.16
EXIST. R.O.W.

C=20
F=0

12+26.66


FILE NAME =	USER NAME = default	DESIGNED -	REVISED -
p:\projects\513501\caadd\dgn\d876830-sht-xssht-SClinton.dgn		DRAWN -	REVISED -
	PLOT SCALE = 10.0000 ' / IN.	CHECKED -	REVISED -
	PLOT DATE = 8/24/2009	DATE -	REVISED -

STATE OF ILLINOIS
DEPARTMENT OF TRANSPORTATION

SOUTH CLINTON ST
SIDE ROAD CROSS SECTIONS

SCALE: | SHEET NO. 80 OF 120 SHEETS | STA. 12+26.66 | TO STA. 12+26.66

F.A.P. RTE.	SECTION	COUNTY	TOTAL SHEETS	SHEET NO.
600	60-(30,31,128)-1	ST. CLAIR/MADISON	399	359
		CONTRACT NO. 76830		
		ILLINOIS FED. AID PROJECT		

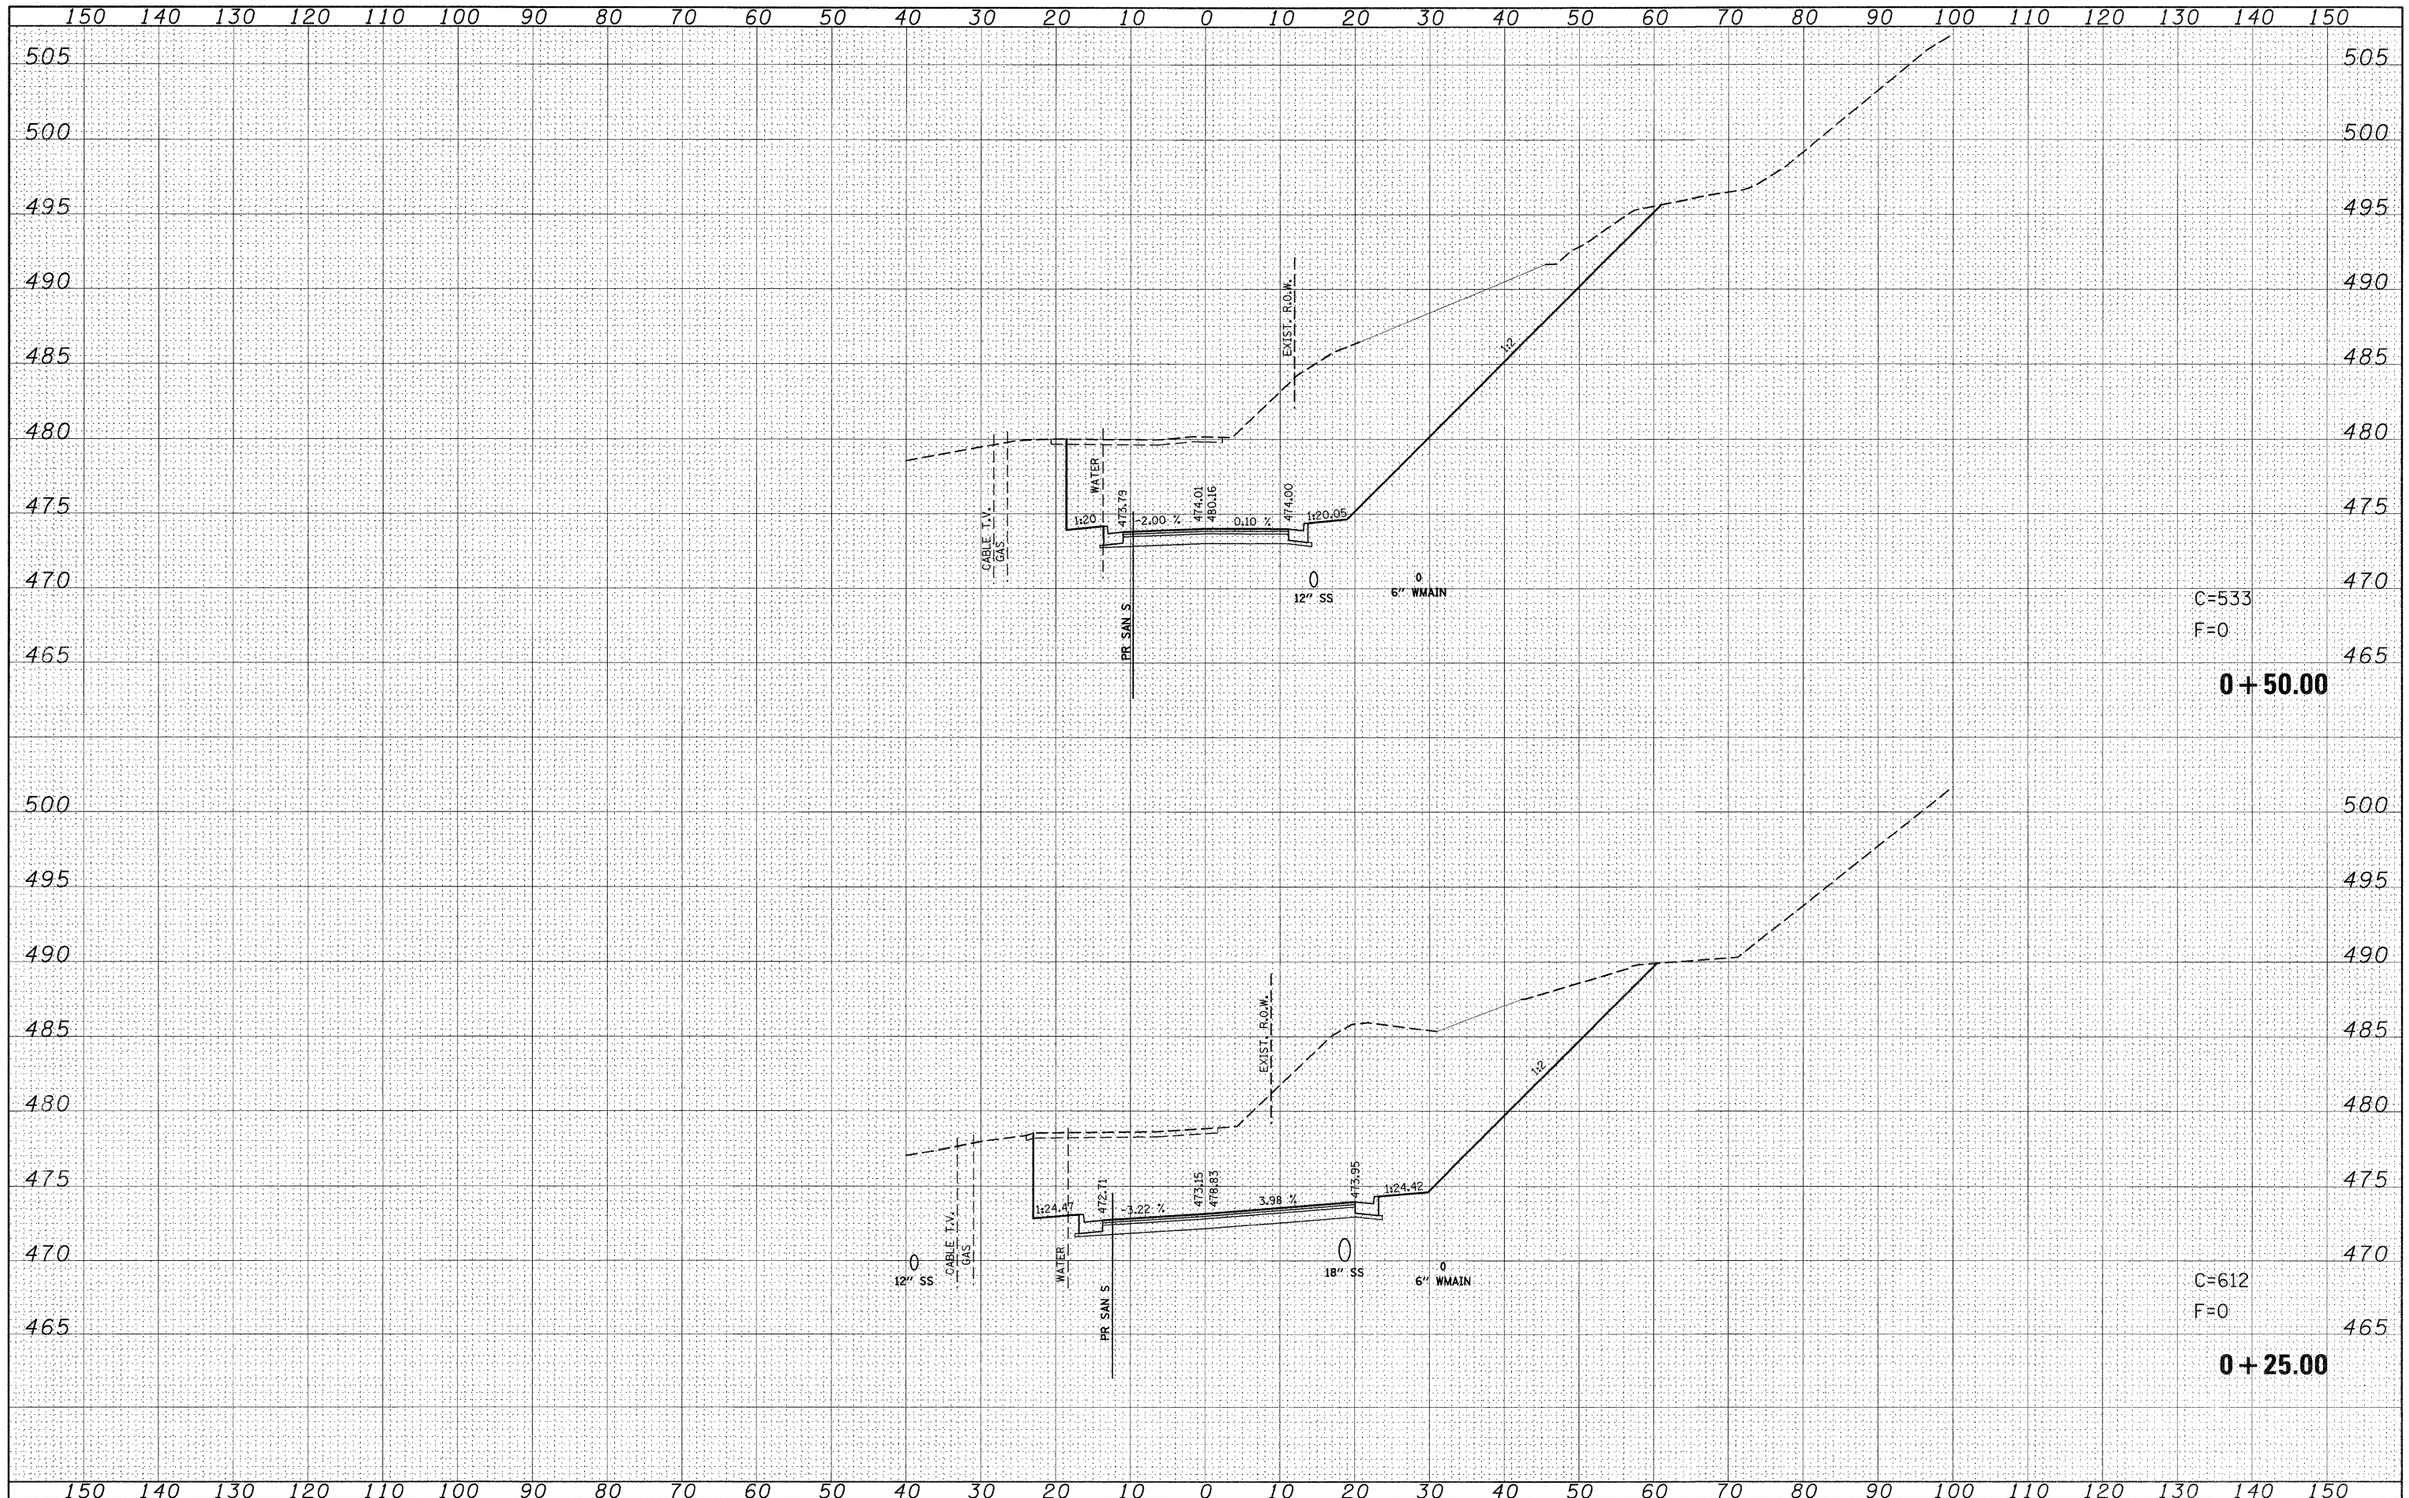

FINAL SURVEY — SURVEYED, PLOTTED, TEMPLATE, AREAS, AREAS CHECKED — NOTE BOOK — NO. — BY — DATE

ORIGINAL SURVEY — SURVEYED, PLOTTED, TEMPLATE, AREAS, AREAS CHECKED — NOTE BOOK — NO. — BY — DATE

FILE NAME = p:\projects\513501\cadd\dgn\d876830-sht-xssht-Mckinley.dgn	USER NAME = default	DESIGNED -	REVISED -
		DRAWN -	REVISED -
	PLOT SCALE = 10.0000 ' / IN.	CHECKED -	REVISED -
	PLOT DATE = 8/24/2009	DATE -	REVISED -

STATE OF ILLINOIS
DEPARTMENT OF TRANSPORTATION

MCKINLEY AVE
SIDE ROAD CROSS SECTIONS

SCALE: | SHEET NO. 81 OF 120 SHEETS | STA. +25.00 | TO STA. +50.00


F.A.P. RTE.	SECTION	COUNTY	TOTAL SHEETS	SHEET NO.
600	60-(30,31,128)-1	ST. CLAIR/MADISON	399	360
		CONTRACT NO. 76830		
	ILLINOIS	FED. AID PROJECT		

FINAL SURVEY	NOTE BOOK	NO.
SURVEYED		
PLOTTED		
TEMPLATE		
AREAS		
AREAS CHECKED		

BY	DATE

ORIGINAL SURVEY	NOTE BOOK	NO.
SURVEYED		
PLOTTED		
TEMP. ATE		
AREAS		
AREAS CHECKED		

BY	DATE

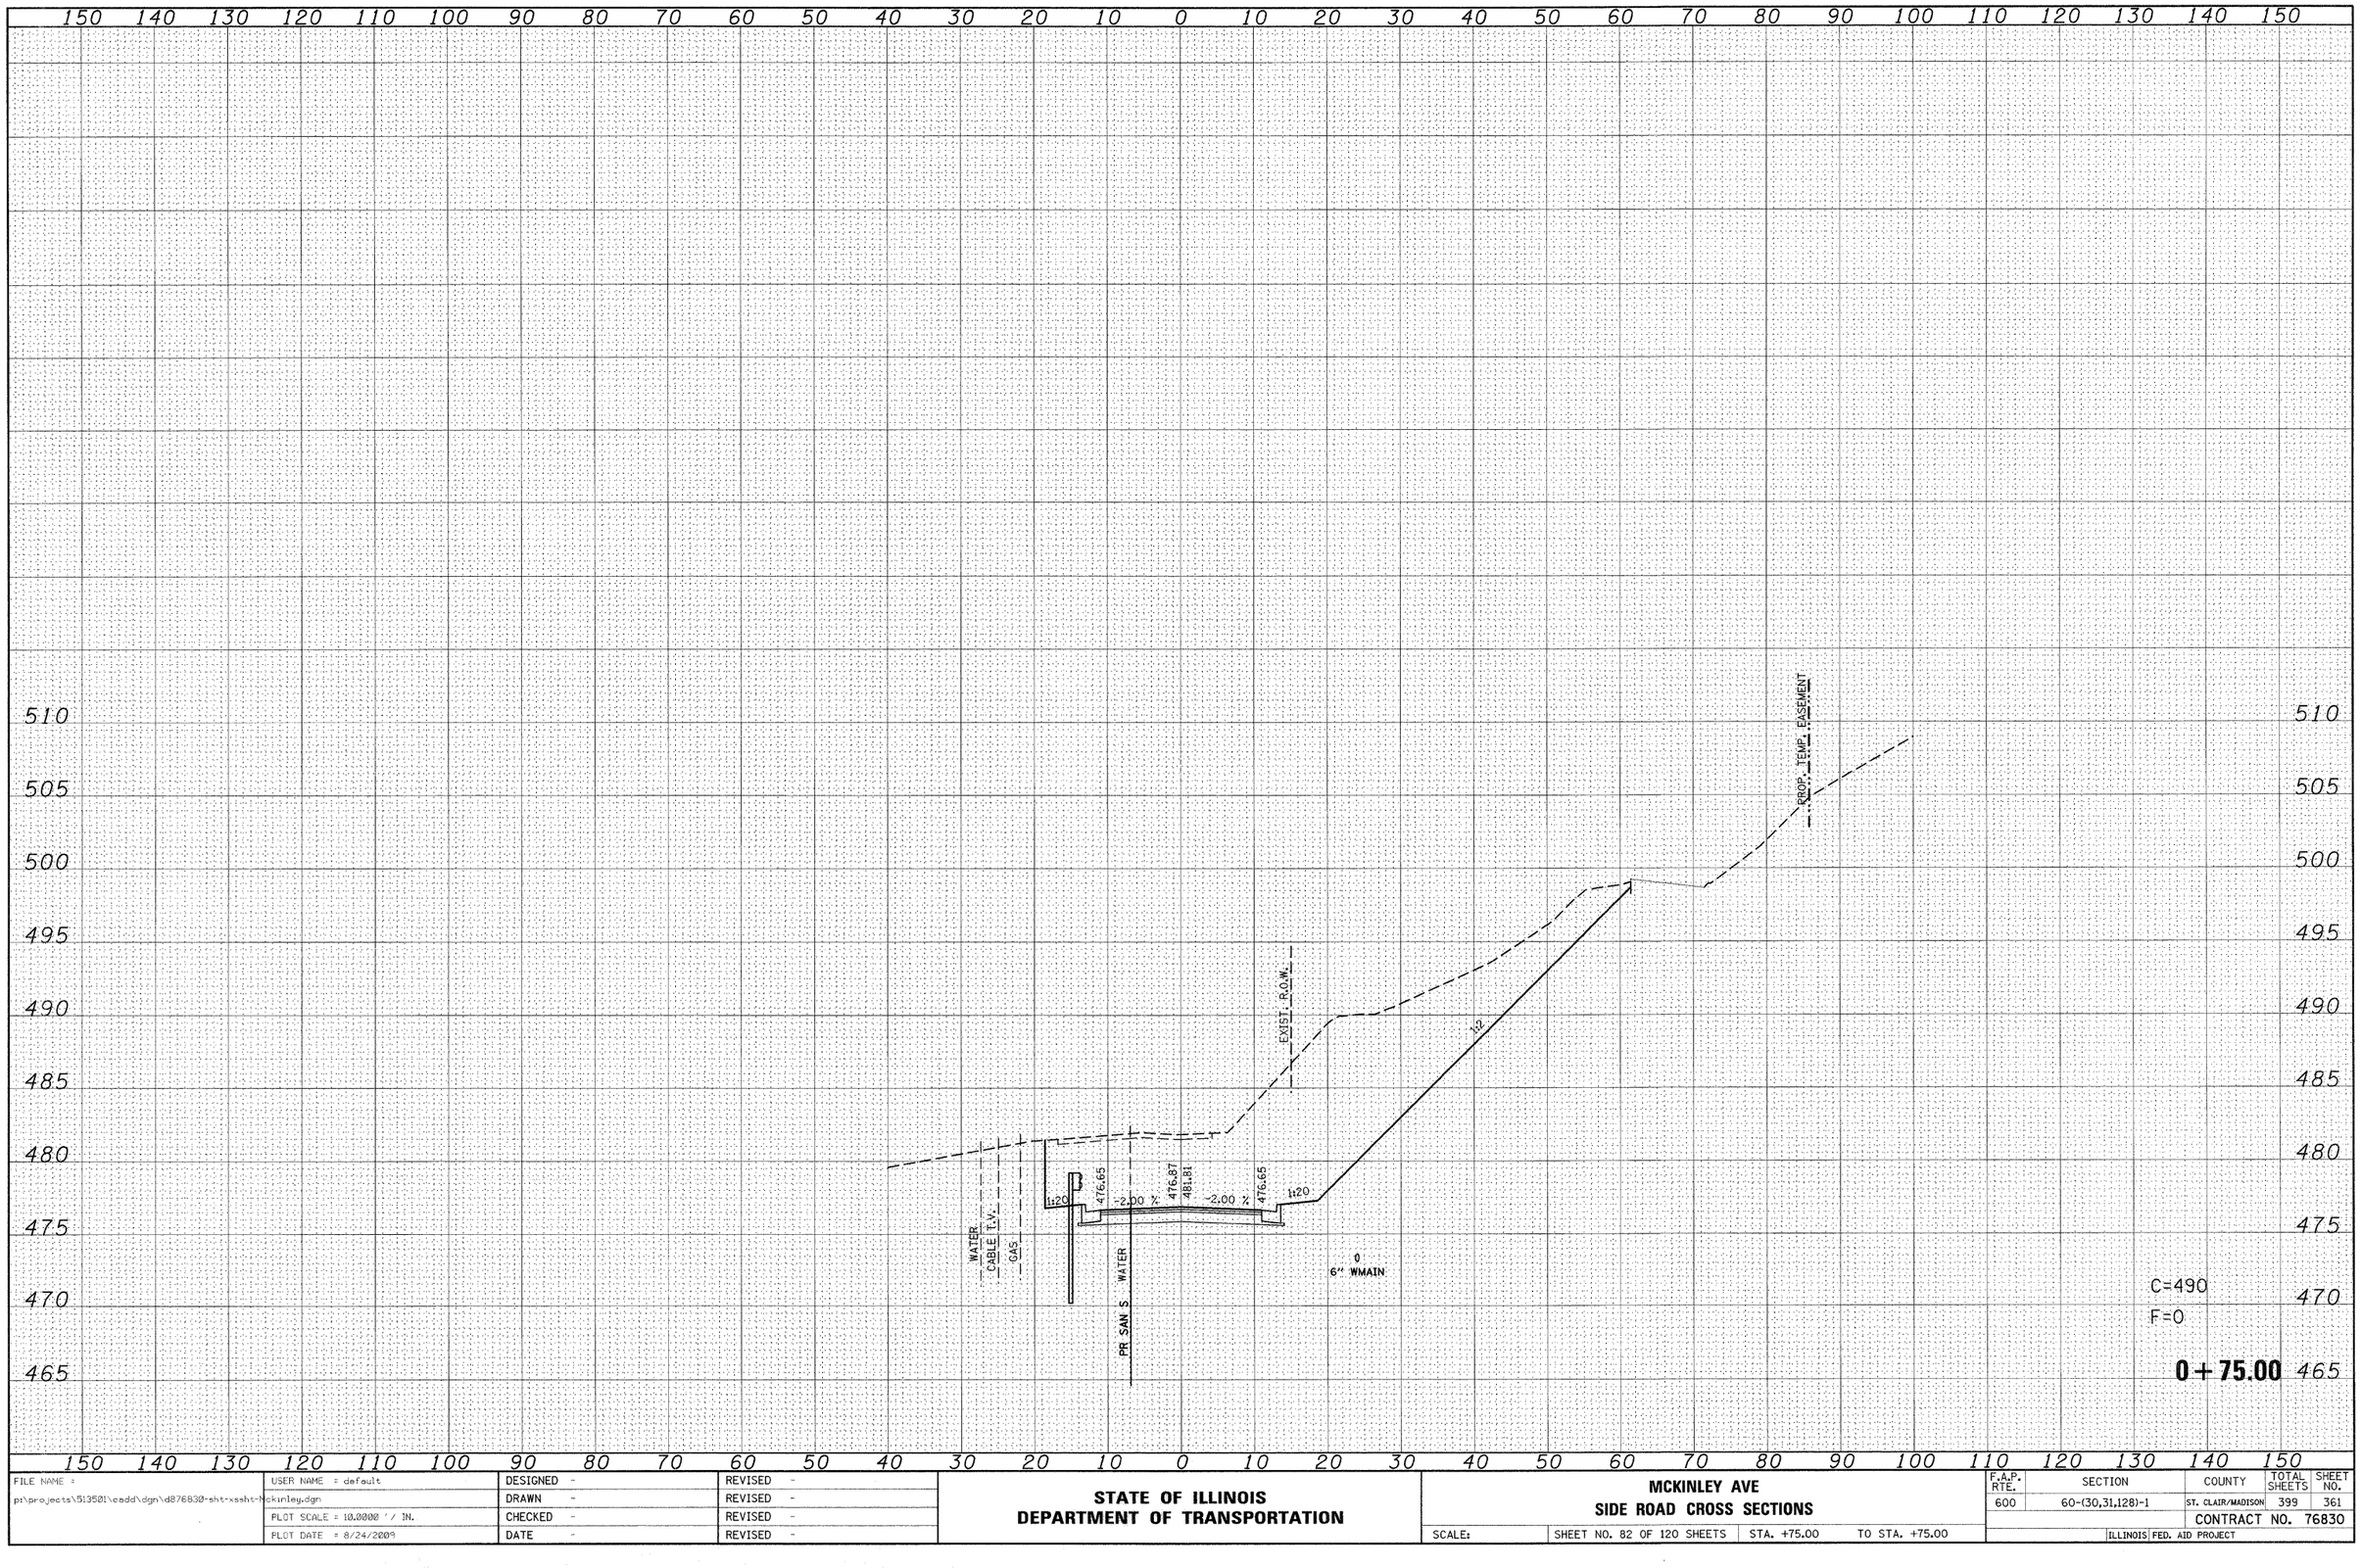

FILE NAME =	USER NAME = default	DESIGNED -	REVISED -
pr\projects\513501\cadd\dgn\d876830-sht-xssht-mckinley.dgn		DRAWN -	REVISED -
	PLOT SCALE = 10.0000 ' / IN.	CHECKED -	REVISED -
	PLOT DATE = 8/24/2009	DATE -	REVISED -

STATE OF ILLINOIS
DEPARTMENT OF TRANSPORTATION

MCKINLEY AVE
SIDE ROAD CROSS SECTIONS

SCALE: | SHEET NO. 82 OF 120 SHEETS | STA. +75.00 | TO STA. +75.00

F.A.P. RTE.	SECTION	COUNTY	TOTAL SHEETS	SHEET NO.
600	60-(30,31,128)-1	ST. CLAIR/MADISON	399	361
		CONTRACT NO. 76830		
		ILLINOIS FED. AID PROJECT		

FINAL SURVEY	BY	DATE
NOTE BOOK	SURVEYED	
NO.	PLOTTED	
	TEMPLATE	
	AREAS	
	AREAS CHECKED	

ORIGINAL SURVEY	BY	DATE
NOTE BOOK	SURVEYED	
NO.	PLOTTED	
	TEMPLATE	
	AREAS	
	AREAS CHECKED	




FILE NAME =	USER NAME = default	DESIGNED -	REVISED -
p:\projects\513501\cadd\dgn\d876830-sht-xssht-Mckinley.dgn		DRAWN -	REVISED -
	PLOT SCALE = 10.0000 ' / IN.	CHECKED -	REVISED -
	PLOT DATE = 8/24/2009	DATE -	REVISED -

STATE OF ILLINOIS
DEPARTMENT OF TRANSPORTATION

MCKINLEY AVE
SIDE ROAD CROSS SECTIONS

SCALE: | SHEET NO. 83 OF 120 SHEETS | STA. 1+00.00 | TO STA. 1+00.00

F.A.P. RTE.	SECTION	COUNTY	TOTAL SHEETS	SHEET NO.
600	60-(30,31,128)-1	ST. CLAIR/MADISON	399	362
		CONTRACT NO. 76830		
	ILLINOIS FED. AID PROJECT			

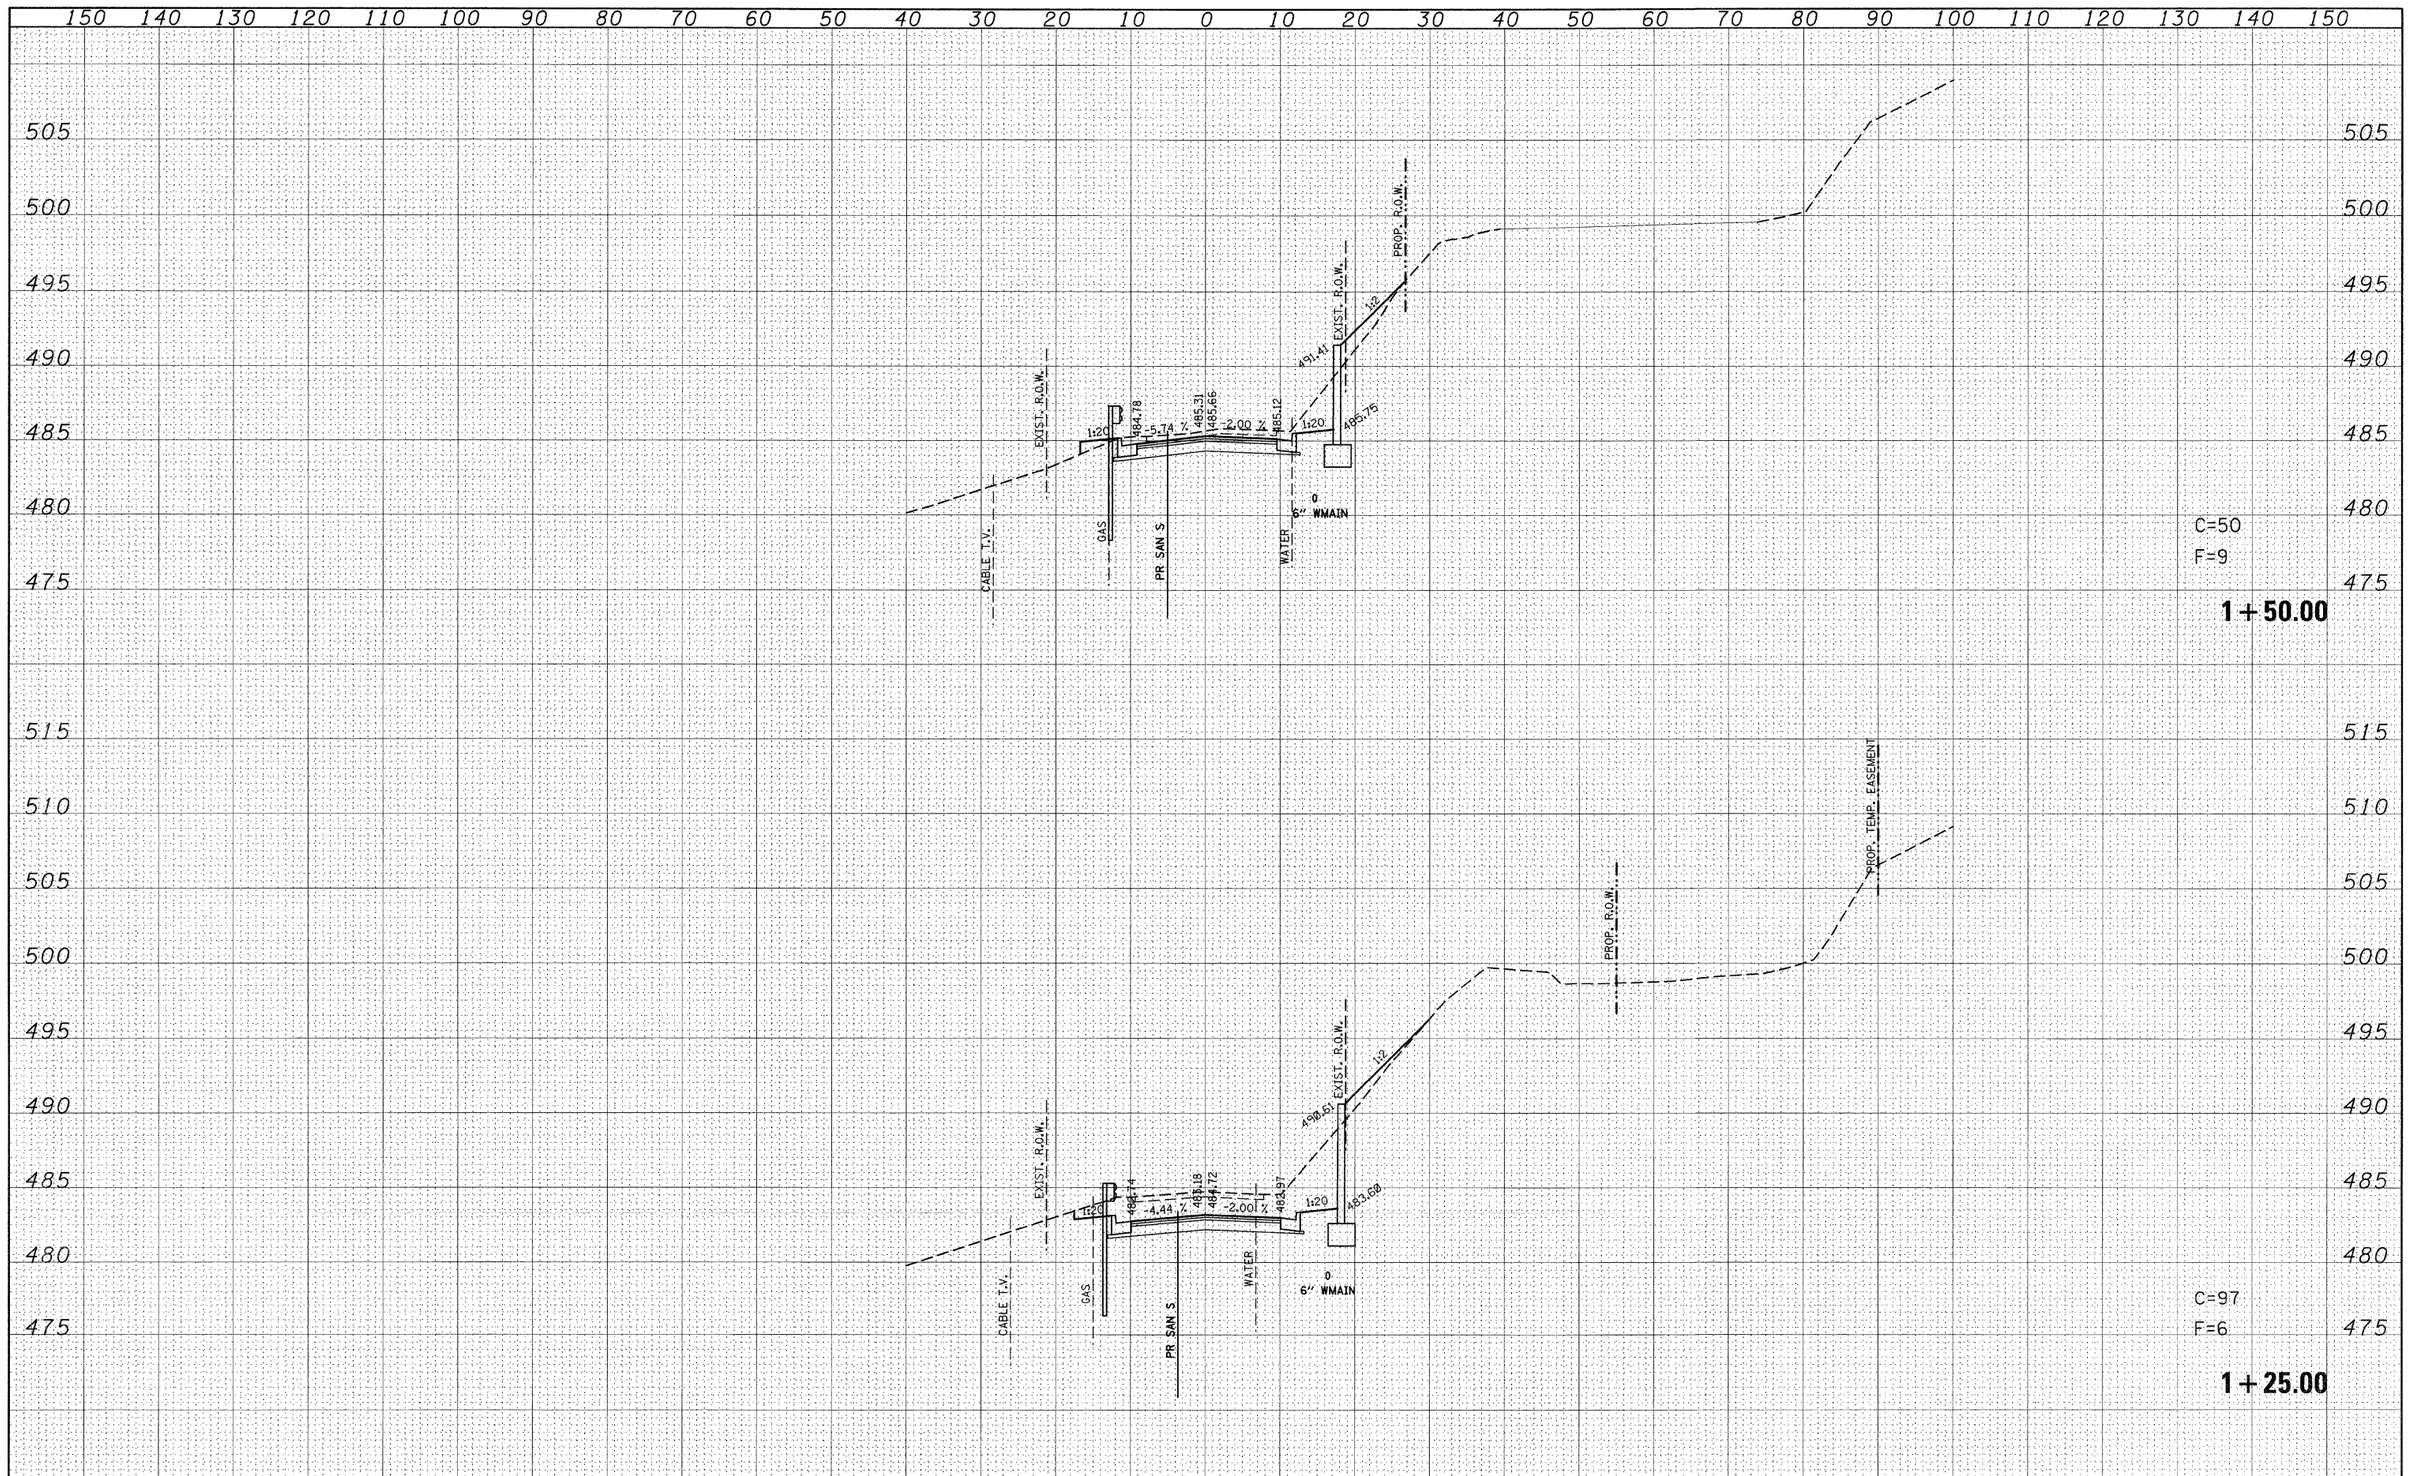

FINAL SURVEY — SURVEYED / PLOTTED / TEMPLATE / AREAS / AREAS CHECKED — NOTE BOOK — NO. — BY — DATE

ORIGINAL SURVEY — SURVEYED / PLOTTED / TEMPLATE / AREAS / AREAS CHECKED — NOTE BOOK — NO. — BY — DATE

FILE NAME = p:\projects\513501\cadd\dgn\d876830-sht-xssht-Mckinley.dgn	USER NAME = default	DESIGNED -	REVISED -
		DRAWN -	REVISED -
	PLOT SCALE = 10.0000 ' / IN.	CHECKED -	REVISED -
	PLOT DATE = 8/24/2009	DATE -	REVISED -

STATE OF ILLINOIS
DEPARTMENT OF TRANSPORTATION

MCKINLEY AVE
SIDE ROAD CROSS SECTIONS

SCALE: | SHEET NO. 84 OF 120 SHEETS | STA. 1+25.00 | TO STA. 1+50.00


F.A.P. RTE.	SECTION	COUNTY	TOTAL SHEETS	SHEET NO.
600	60-(30,31,128)-1	ST. CLAIR/MADISON	399	363
		CONTRACT NO. 76830		
	ILLINOIS	FED. AID PROJECT		

FINAL SURVEY	NOTE BOOK	NO.
	SURVEYED	
	PLOTTED	
	TEMPLATE	
	AREAS	
	AREAS CHECKED	

BY	DATE

ORIGINAL SURVEY	NOTE BOOK	NO.
	SURVEYED	
	PLOTTED	
	TEMPLATE	
	AREAS	
	AREAS CHECKED	

BY	DATE

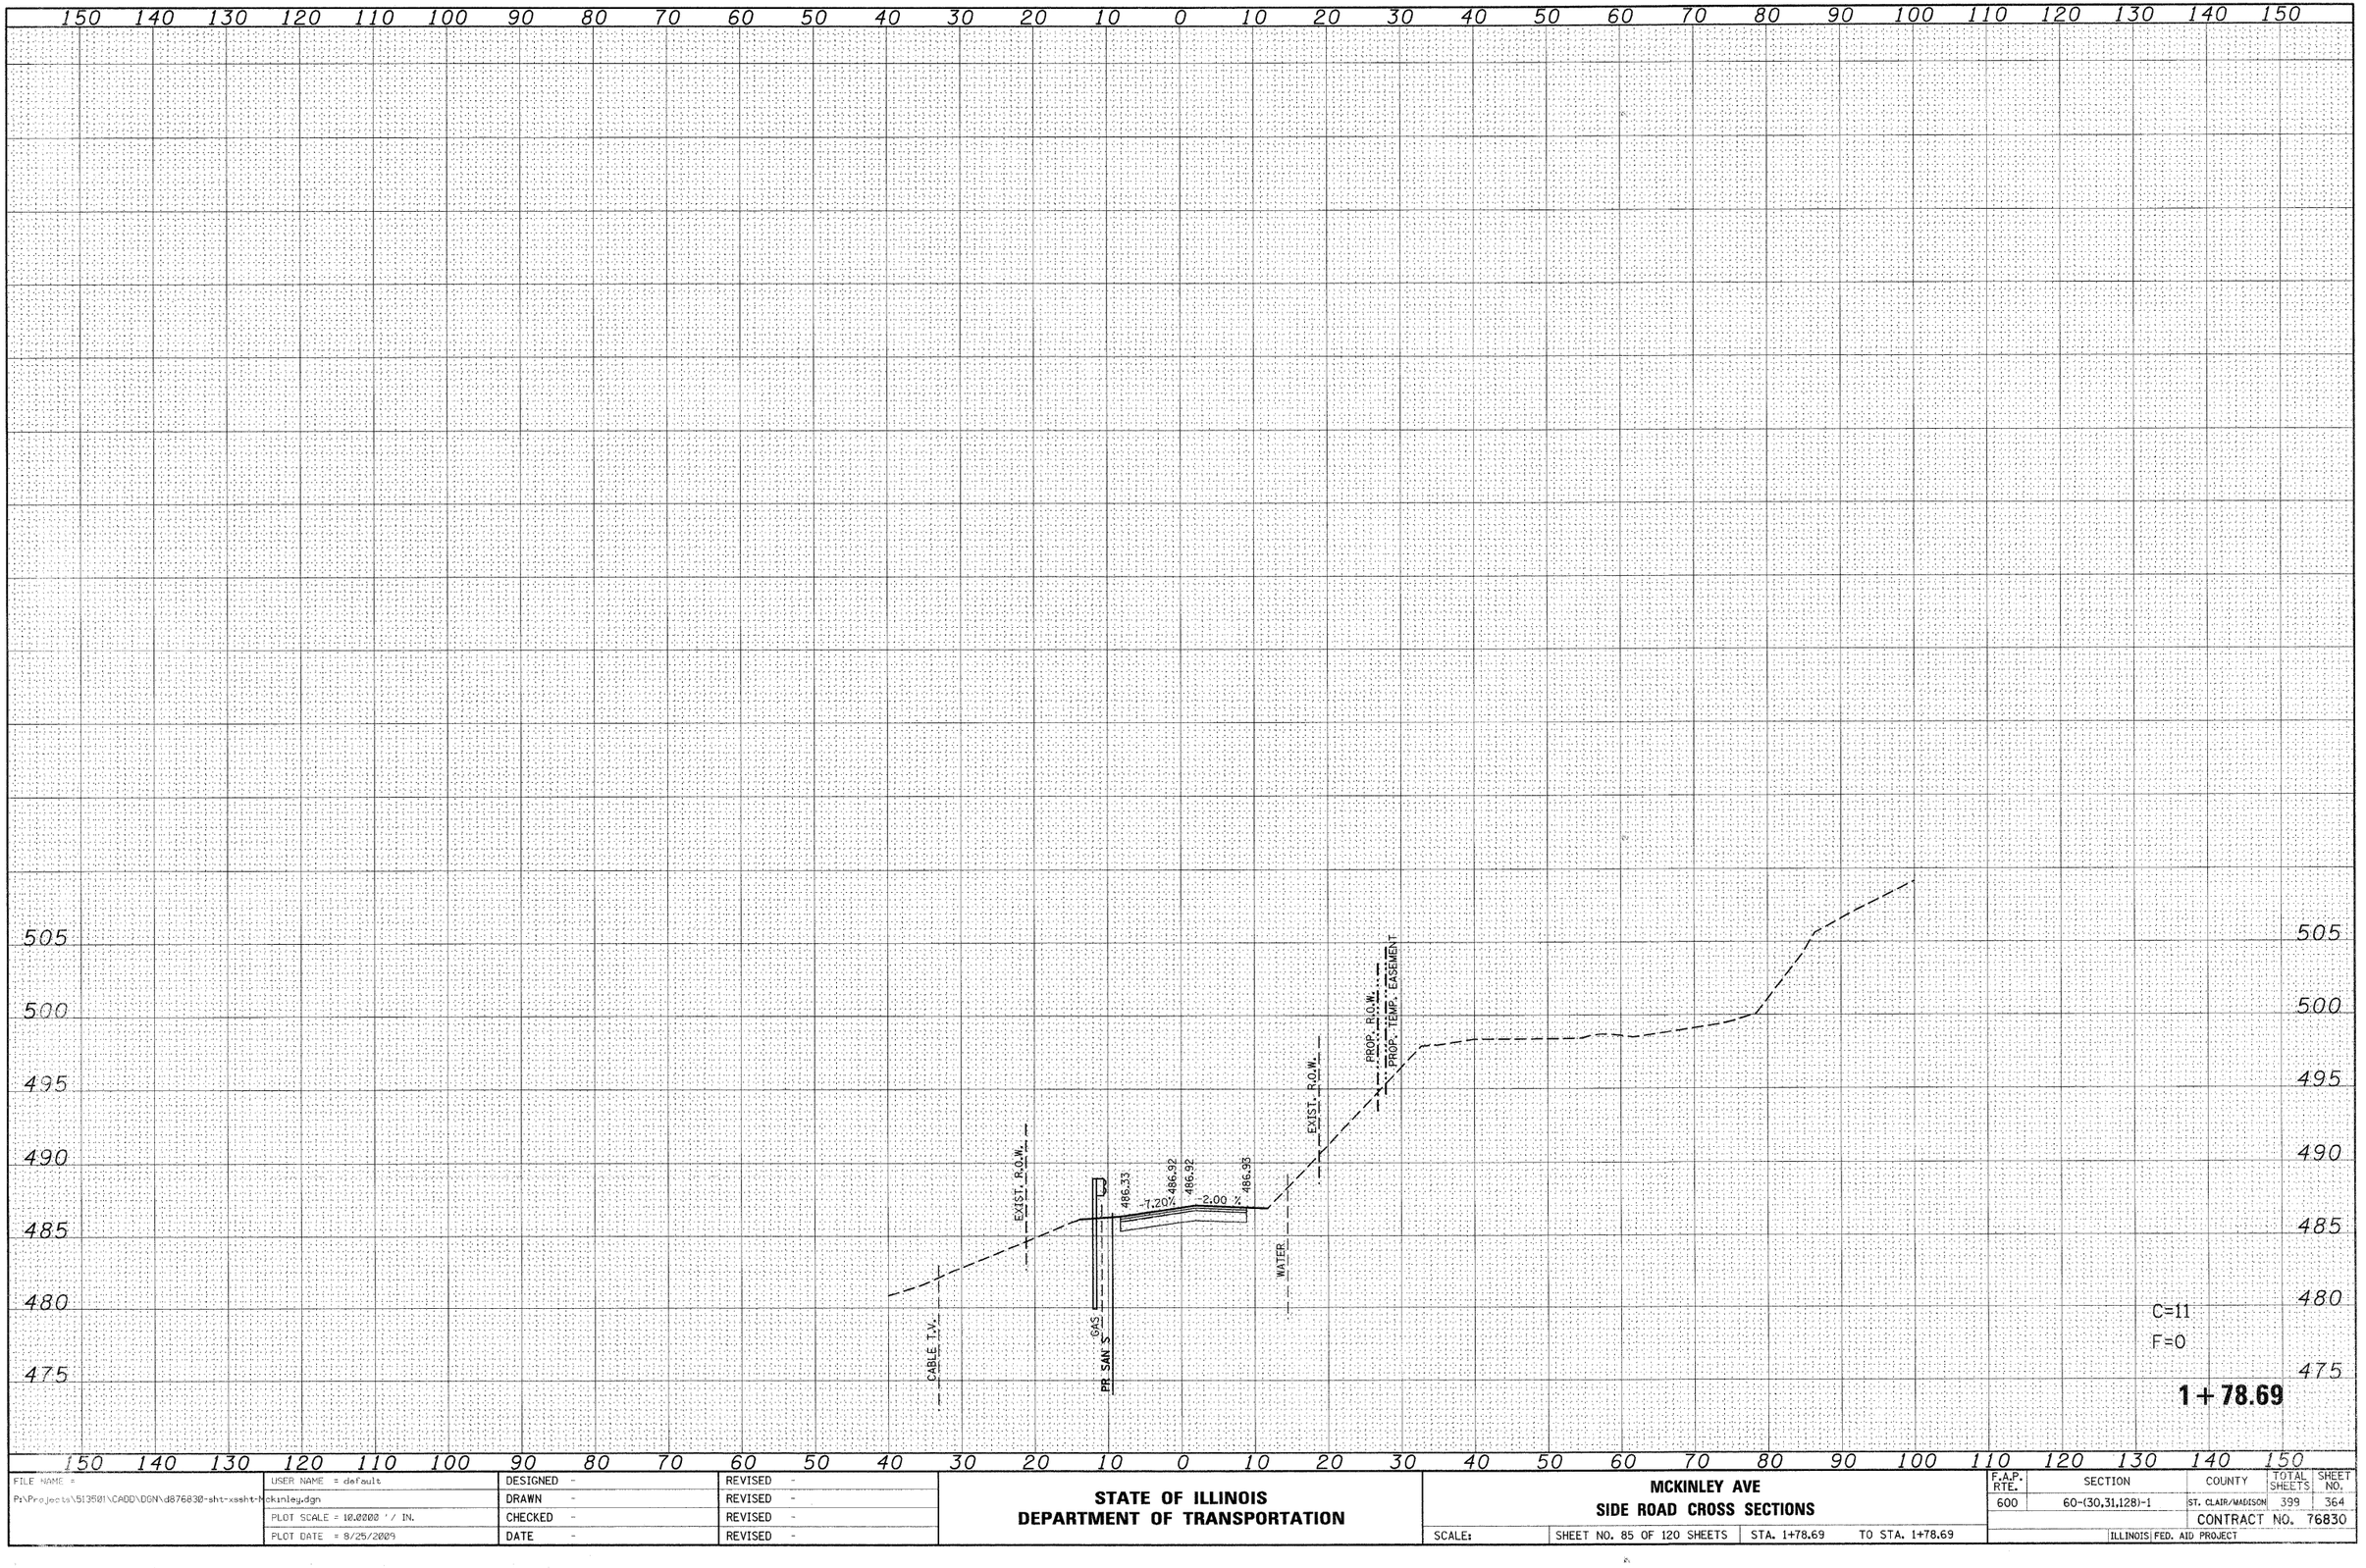

FILE NAME = P:\Projects\513501\CADD\DGN\d876830-sht-xssht-Mckinley.dgn	USER NAME = default	DESIGNED -	REVISED -
		DRAWN -	REVISED -
	PLOT SCALE = 10.0000 ' / IN.	CHECKED -	REVISED -
	PLOT DATE = 8/25/2009	DATE -	REVISED -

STATE OF ILLINOIS
DEPARTMENT OF TRANSPORTATION

MCKINLEY AVE
SIDE ROAD CROSS SECTIONS

SCALE: | SHEET NO. 85 OF 120 SHEETS | STA. 1+78.69 | TO STA. 1+78.69

F.A.P. RTE.	SECTION	COUNTY	TOTAL SHEETS	SHEET NO.
600	60-(30,31,128)-1	ST. CLAIR/MADISON	399	364
		CONTRACT NO. 76830		
	ILLINOIS FED. AID PROJECT			

FINAL SURVEY	NOTE BOOK	NO.
SURVEYED	BY	
PLOTTED		
TEMPLATE		
AREAS		
AREAS CHECKED		
	DATE	

150 140 130 120 110 100 90 80 70 60 50 40 30 20 10 0 10 20 30 40 50 60 70 80 90 100 110 120 130 140 150

515 510 505 500 495 490 485

EXIST. R.O.W.

PRIVATE CONCRETE ENTRANCE

EXIST. R.O.W.

492.56 492.54 492.45 492.30

1:20 -2.04 % 2.91 % -2.00 % -5.03 %

WATER GAS EX SAN SEWER TELEPHONE 0 12" SS TELEPHONE

C=17
F=0

16+69.60

ORIGINAL SURVEY	NOTE BOOK	NO.
SURVEYED	BY	
PLOTTED		
TEMPLATE		
AREAS		
AREAS CHECKED		
	DATE	

150 140 130 120 110 100 90 80 70 60 50 40 30 20 10 0 10 20 30 40 50 60 70 80 90 100 110 120 130 140 150

515 510 505 500 495 490 485

EXIST. R.O.W.

493.16 493.43 493.43 493.14

-2.40 % 2.87 %

WATER GAS EX SAN SEWER TELEPHONE TELEPHONE

EXIST. R.O.W.

C=11
F=0

16+50.00

FILE NAME =	USER NAME = default	DESIGNED -	REVISED -
pt\projects\513501\cadd\dgn\d876830-sht-xssht-Loop-Chestnut-Pl.dgn		DRAWN -	REVISED -
	PLOT SCALE = 10.0000 ' / IN.	CHECKED -	REVISED -
	PLOT DATE = 8/24/2009	DATE -	REVISED -


STATE OF ILLINOIS
DEPARTMENT OF TRANSPORTATION

LOOP ST /S CHESTNUT ST – PHASE 1
SIDE ROAD CROSS SECTIONS

SCALE: | SHEET NO. 86 OF 120 SHEETS | STA. 16+50.00 | TO STA. 16+69.60

F.A.P. RTE.	SECTION	COUNTY	TOTAL SHEETS	SHEET NO.
600	60-(30,31,128)-1	ST. CLAIR/MADISON	399	365
		CONTRACT NO. 76830		
		ILLINOIS FED. AID PROJECT		

FINAL SURVEY	NOTE BOOK	NO.	BY	DATE
SURVEYED				
PLOTTED				
TEMPLATE				
AREAS				
AREAS CHECKED				

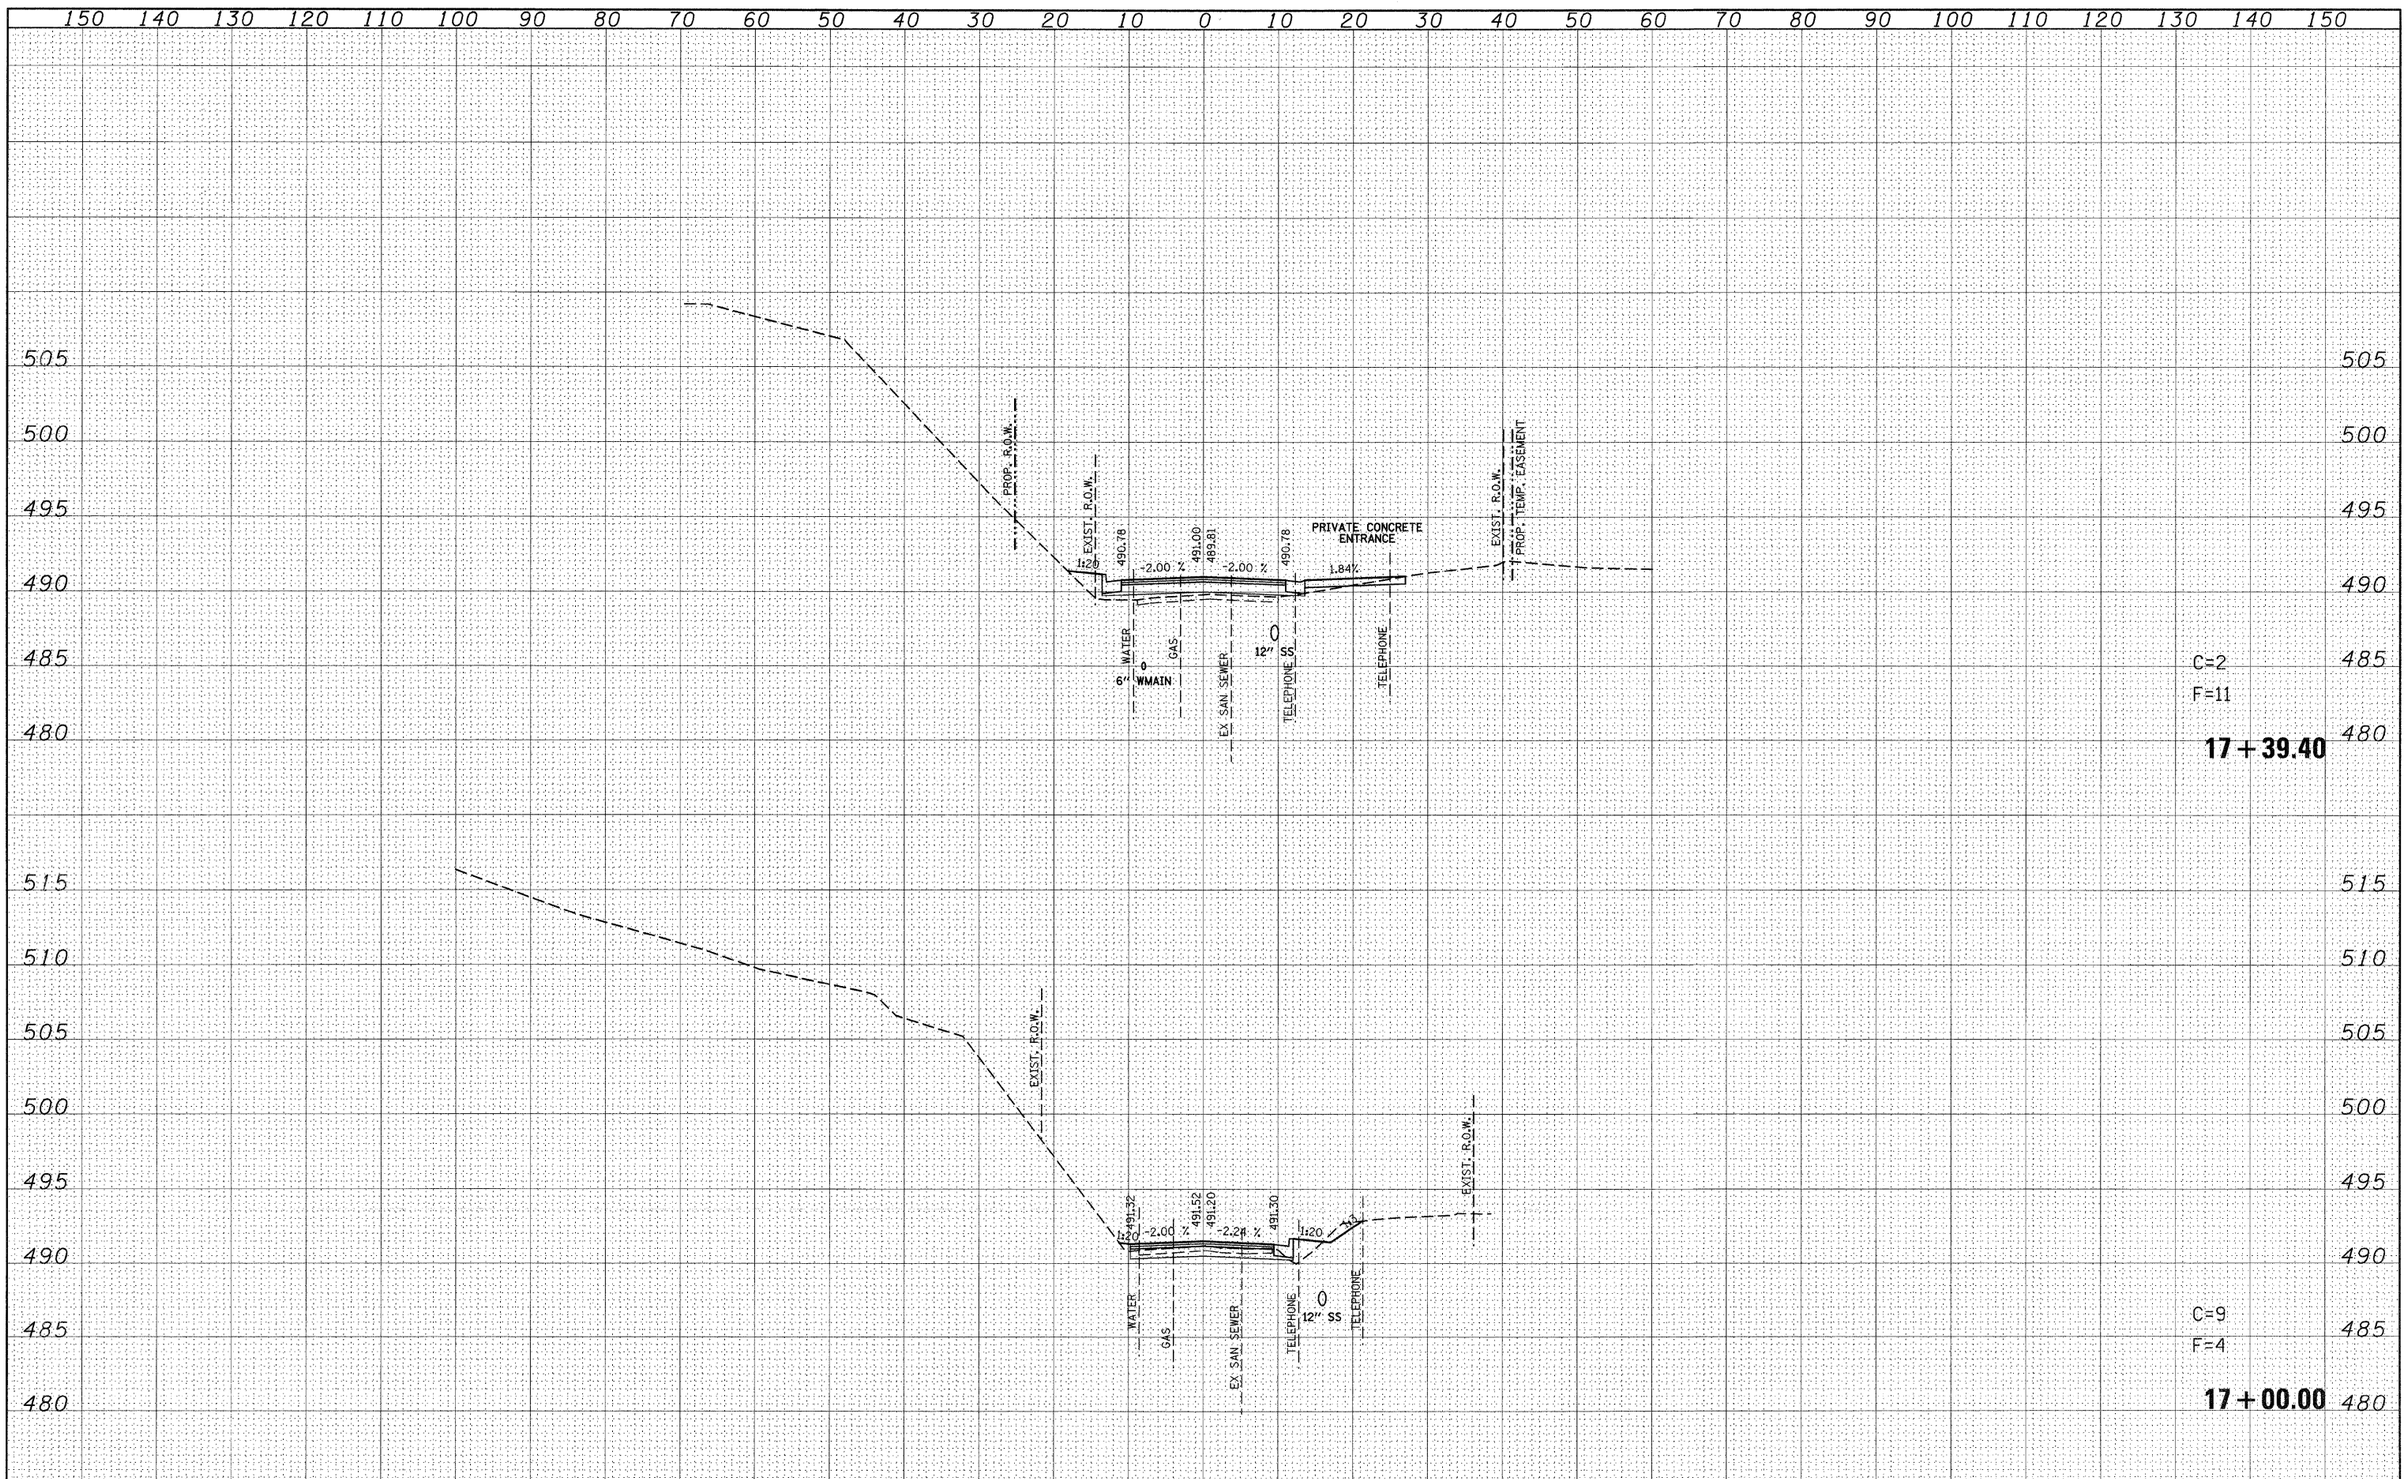

ORIGINAL SURVEY	NOTE BOOK	NO.	BY	DATE
SURVEYED				
PLOTTED				
TEMPLATE				
AREAS				
AREAS CHECKED				

FILE NAME = pt\projects\513501\cadd\dgn\d876830-sht-xssht-Loop-Chestnut-Pl.dgn	USER NAME = default	DESIGNED -	REVISED -
		DRAWN -	REVISED -
	PLOT SCALE = 10.0000 ' / IN.	CHECKED -	REVISED -
	PLOT DATE = 8/24/2009	DATE -	REVISED -

STATE OF ILLINOIS
DEPARTMENT OF TRANSPORTATION


LOOP ST /S CHESTNUT ST – PHASE 1
SIDE ROAD CROSS SECTIONS

SCALE: | SHEET NO. 87 OF 120 SHEETS | STA. 17+00.00 | TO STA. 17+39.40

F.A.P. RTE.	SECTION	COUNTY	TOTAL SHEETS	SHEET NO.
600	60-(30,31,128)-1	ST. CLAIR/MADISON	399	366
		CONTRACT NO. 76830		
	ILLINOIS	FED. AID PROJECT		

FINAL SURVEY	NOTE BOOK	NO.
SURVEYED		
PLOTTED		
TEMPLATE		
AREAS		
AREAS CHECKED		

BY	DATE

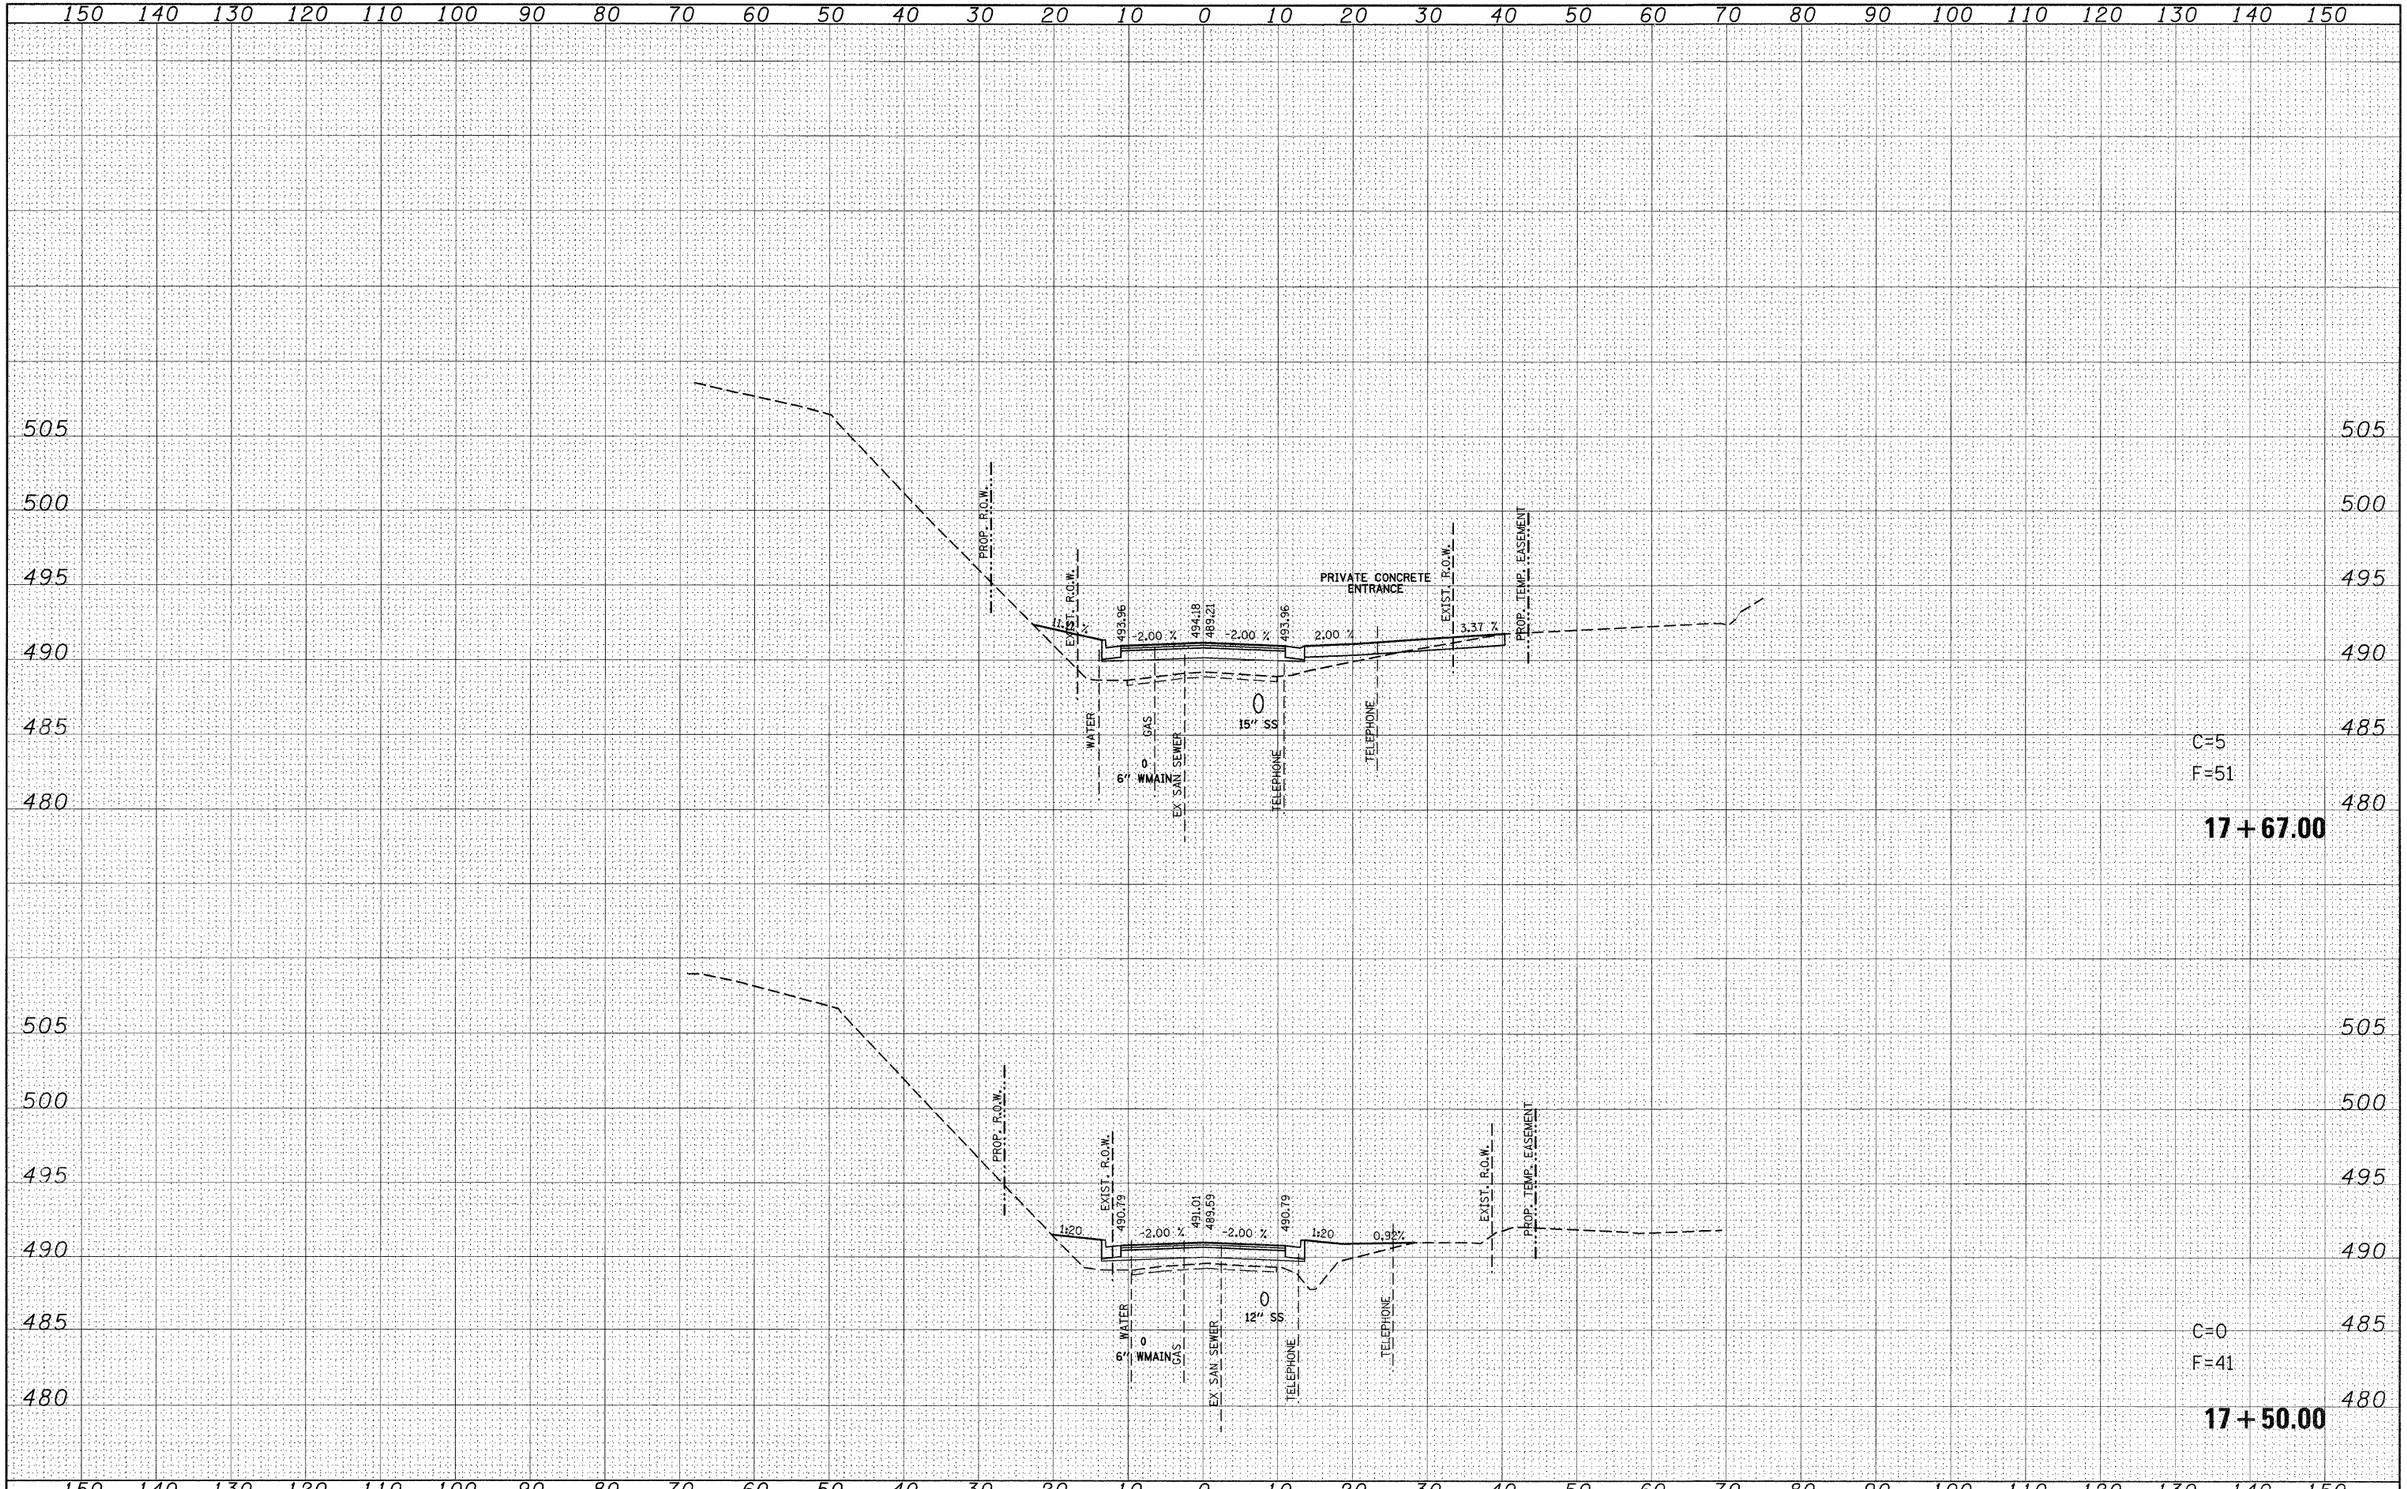

ORIGINAL SURVEY	NOTE BOOK	NO.
SURVEYED		
PLOTTED		
TEMPLATE		
AREAS		
AREAS CHECKED		

BY	DATE


FILE NAME = p:\projects\513501\caadd\dgn\d876830-sht-xssht-Loop-Chestnut-P1.dgn	USER NAME = default	DESIGNED -	REVISED -
		DRAWN -	REVISED -
	PLOT SCALE = 10.0000 ' / IN.	CHECKED -	REVISED -
	PLOT DATE = 8/24/2009	DATE -	REVISED -

STATE OF ILLINOIS
DEPARTMENT OF TRANSPORTATION

LOOP ST /S CHESTNUT ST – PHASE 1
SIDE ROAD CROSS SECTIONS

SCALE: | SHEET NO. 88 OF 120 SHEETS | STA. 17+50.00 | TO STA. 17+67.00

F.A.P. RTE.	SECTION	COUNTY	TOTAL SHEETS	SHEET NO.
600	60-(30,31,128)-1	ST. CLAIR/MADISON	399	367
		CONTRACT NO. 76830		
	ILLINOIS FED. AID PROJECT			

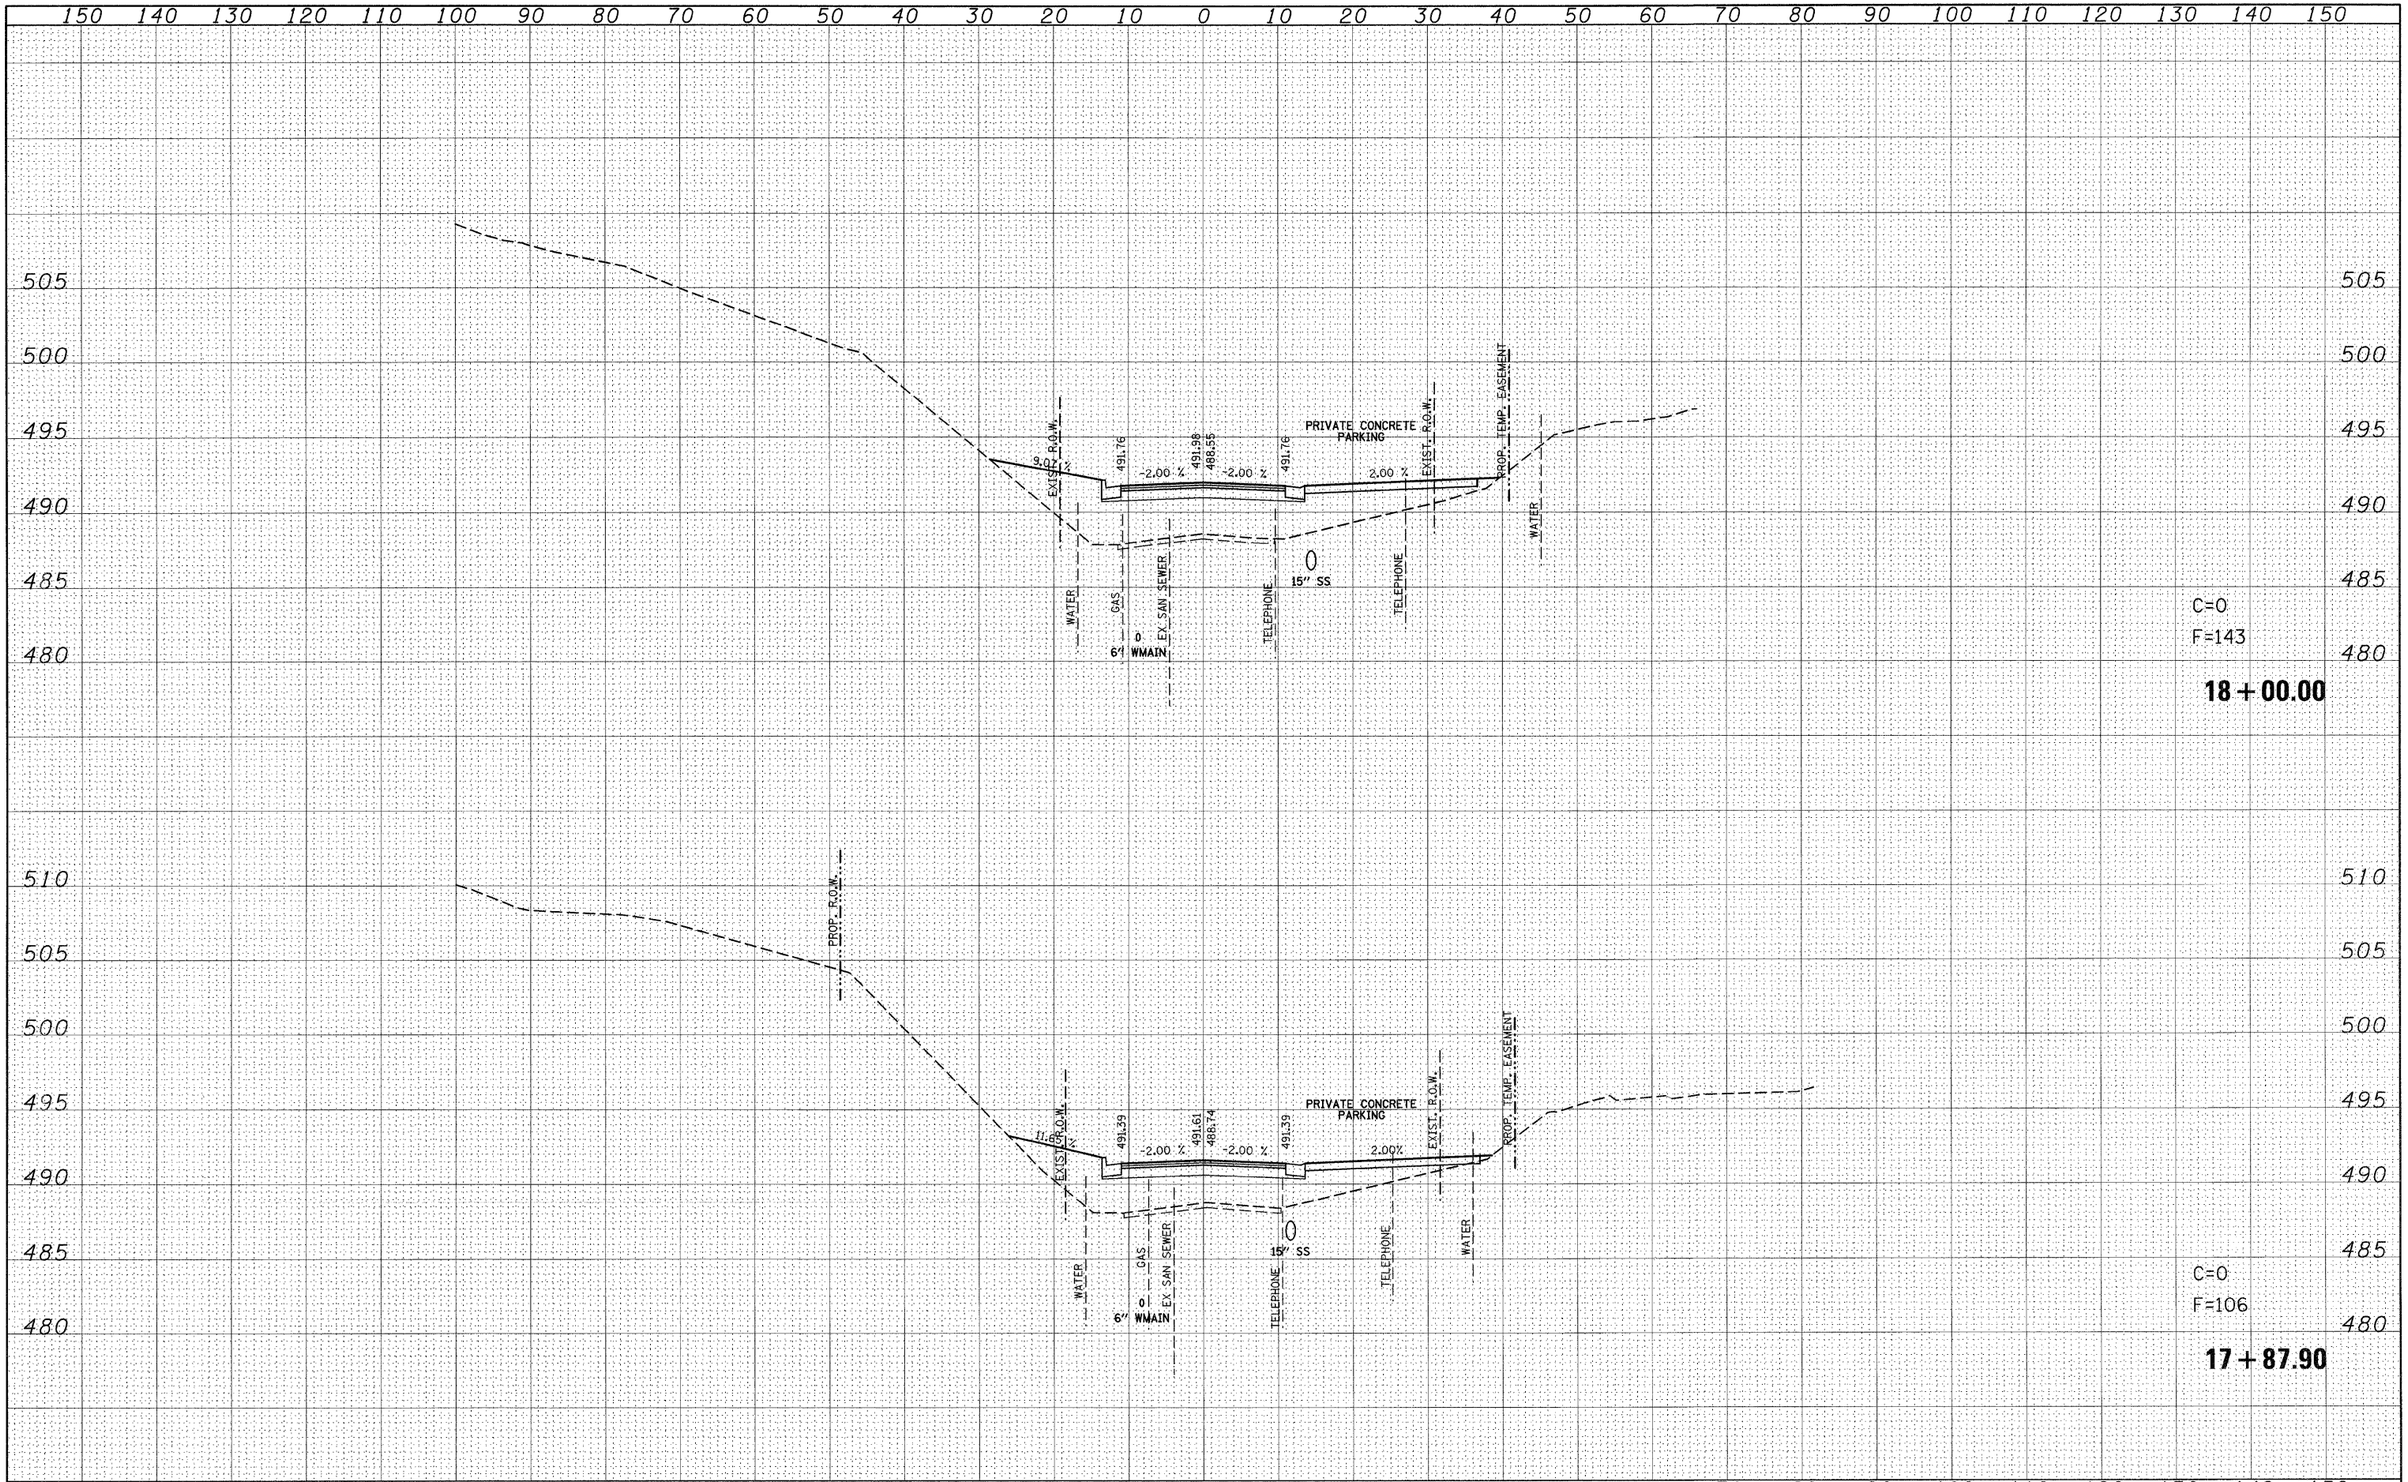

FINAL SURVEY	NOTE BOOK	NO.
SURVEYED		
PLOTTED		
TEMPLATE		
AREAS		
AREAS CHECKED		

BY	DATE

ORIGINAL SURVEY	NOTE BOOK	NO.
SURVEYED		
PLOTTED		
TEMPLATE		
AREAS		
AREAS CHECKED		

BY	DATE


FILE NAME =	USER NAME = default	DESIGNED -	REVISED -
pt\projects\513501\cadd\dgn\d876830-sht-xssht-Loop-Chestnut-P1.dgn		DRAWN -	REVISED -
	PLOT SCALE = 10.0000 ' / IN.	CHECKED -	REVISED -
	PLOT DATE = 8/24/2009	DATE -	REVISED -

STATE OF ILLINOIS
DEPARTMENT OF TRANSPORTATION

LOOP ST /S CHESTNUT ST – PHASE 1
SIDE ROAD CROSS SECTIONS

SCALE: | SHEET NO. 89 OF 120 SHEETS | STA. 17+87.90 | TO STA. 18+00.00

F.A.P. RTE.	SECTION	COUNTY	TOTAL SHEETS	SHEET NO.
600	60-(30,31,128)-1	ST. CLAIR/MADISON	399	368
		CONTRACT NO. 76830		
		ILLINOIS FED. AID PROJECT		

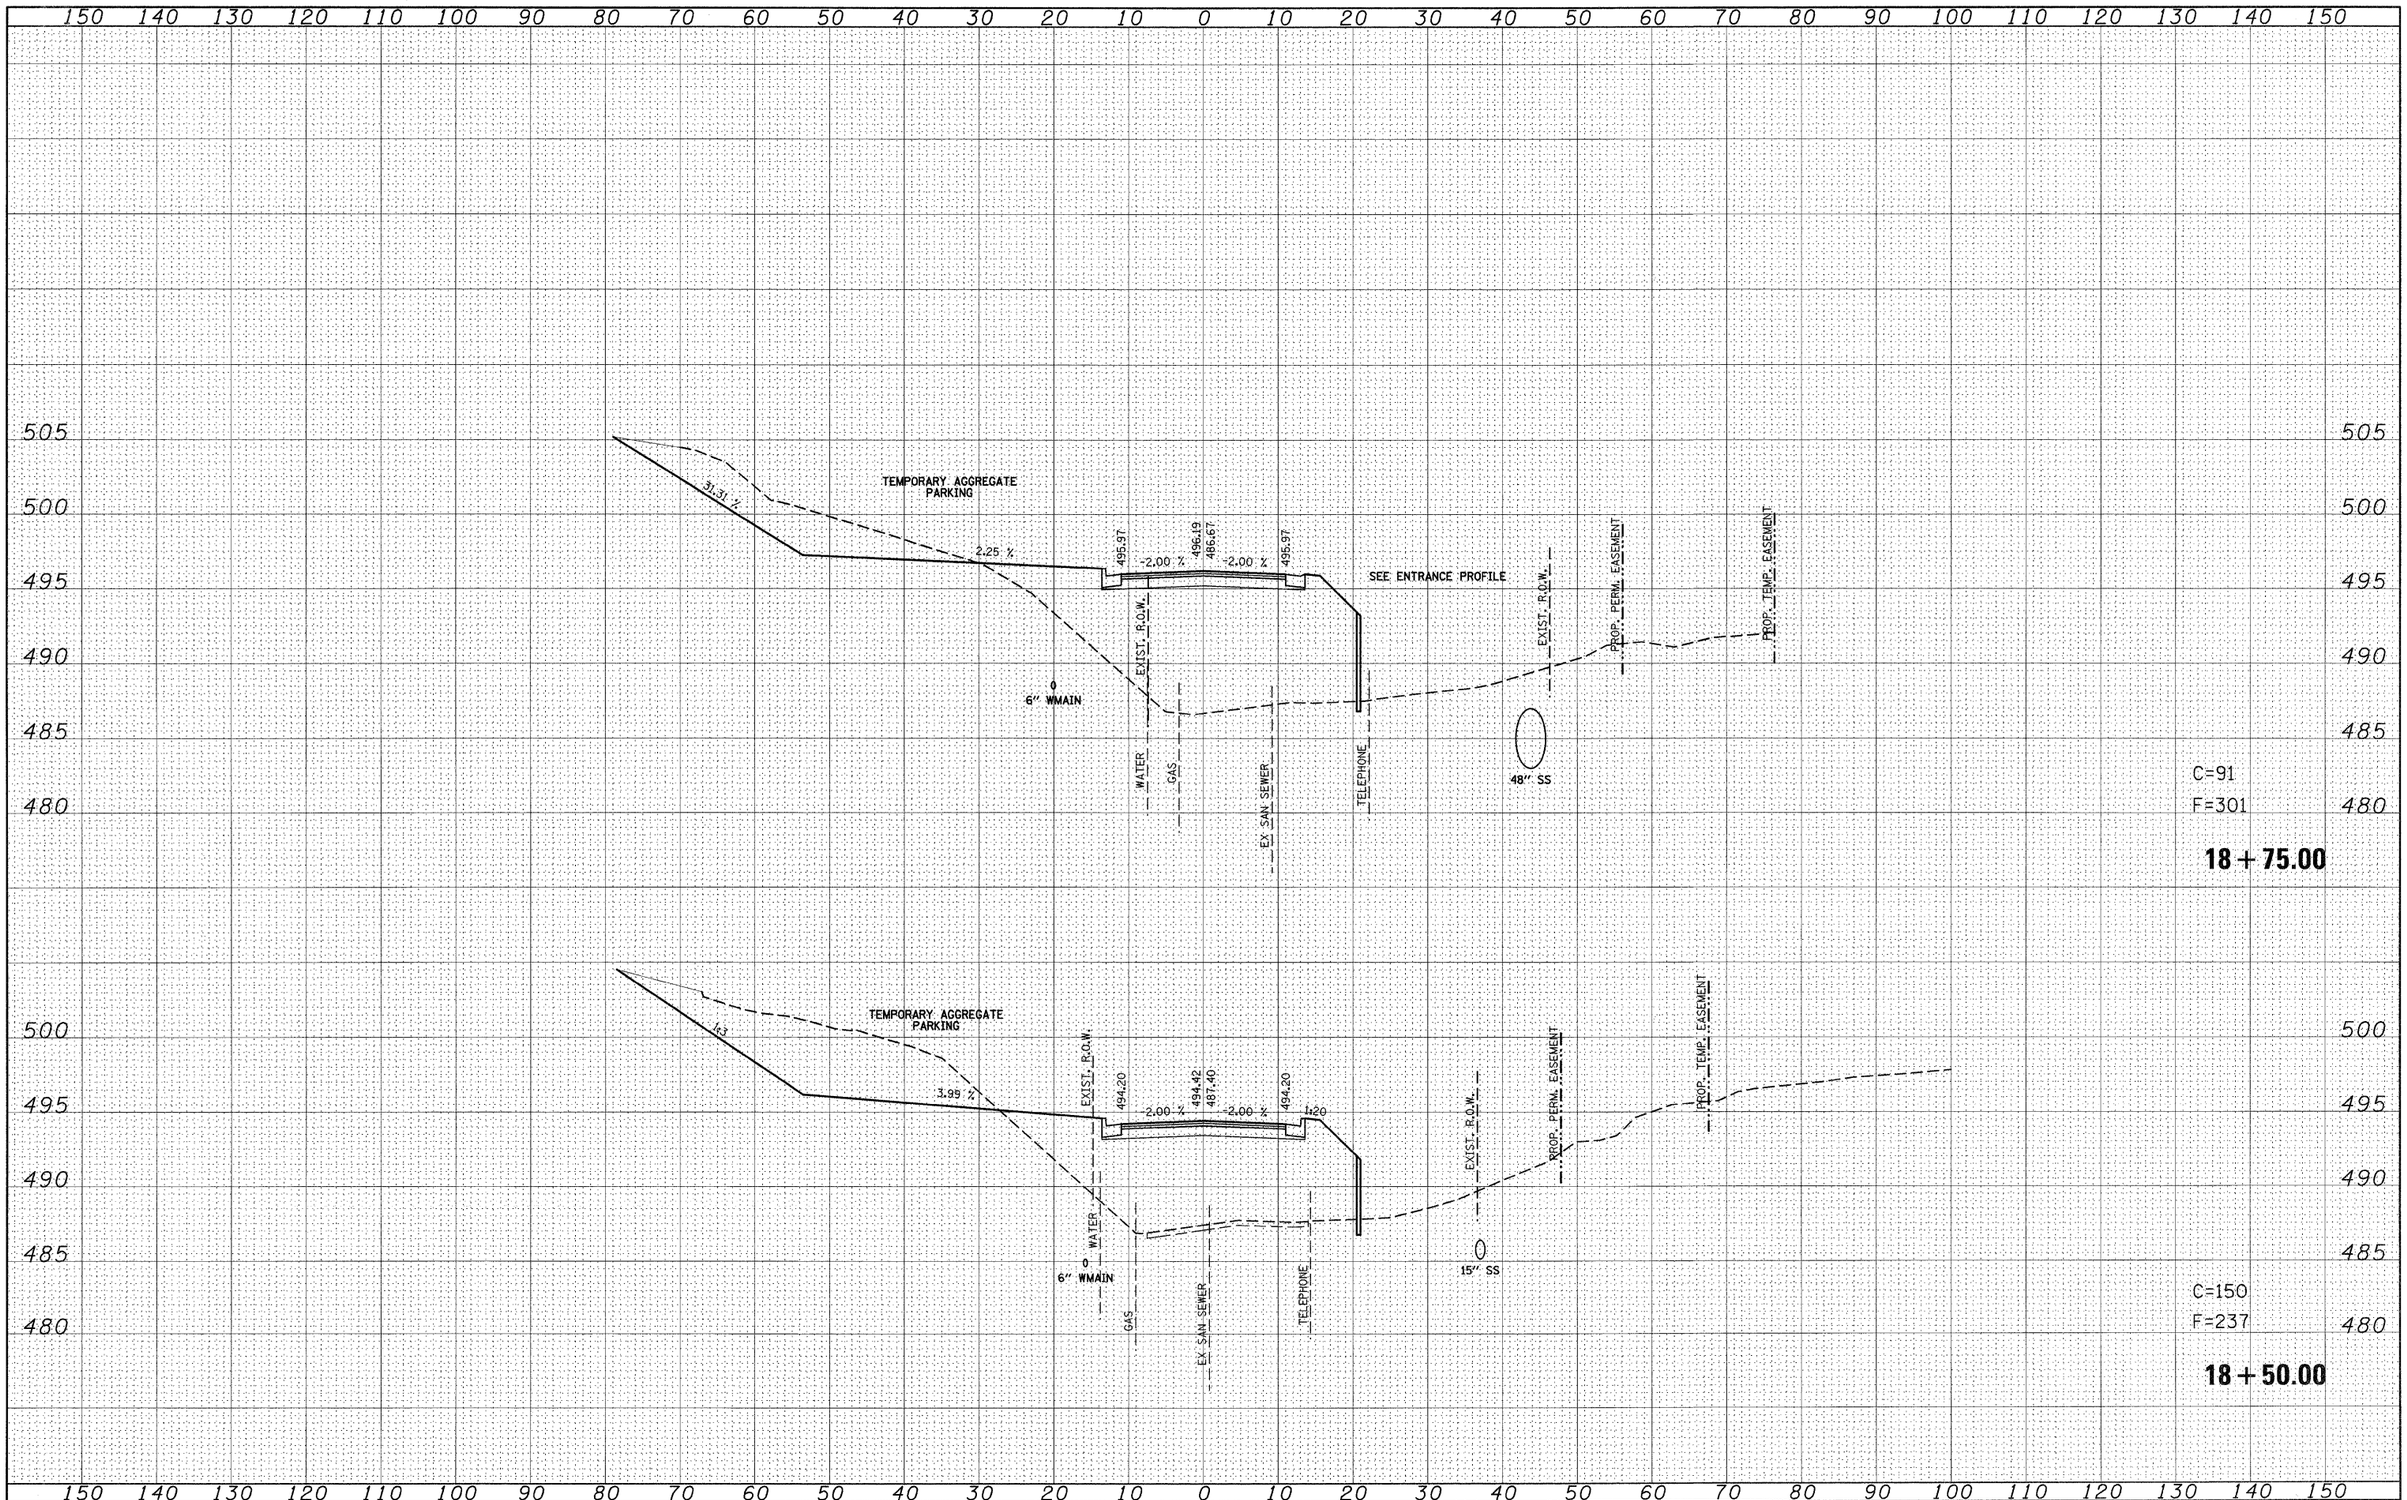

FINAL SURVEY	BY	DATE
SURVEYED		
PLOTTED		
NOTE BOOK	TEMPLATE	
NO.	AREAS	
	AREAS CHECKED	

ORIGINAL SURVEY	BY	DATE
SURVEYED		
PLOTTED		
NOTE BOOK	TEMPLATE	
NO.	AREAS	
	AREAS CHECKED	


FILE NAME = p:\projects\513501\caddd\dgn\d876830-sht-xssht-Loop-Chestnut-P1.dgn	USER NAME = default	DESIGNED -	REVISED -
		DRAWN -	REVISED -
	PLOT SCALE = 10.0000 ' / IN.	CHECKED -	REVISED -
	PLOT DATE = 8/24/2009	DATE -	REVISED -

STATE OF ILLINOIS
DEPARTMENT OF TRANSPORTATION

LOOP ST /S CHESTNUT ST – PHASE 1
SIDE ROAD CROSS SECTIONS

SCALE: | SHEET NO. 90 OF 120 SHEETS | STA. 18+50.00 | TO STA. 18+75.00

F.A.P. RTE.	SECTION	COUNTY	TOTAL SHEETS	SHEET NO.
600	60-(30,31,128)-1	ST. CLAIR/MADISON	399	369
		CONTRACT NO. 76830		
	ILLINOIS	FED. AID PROJECT		

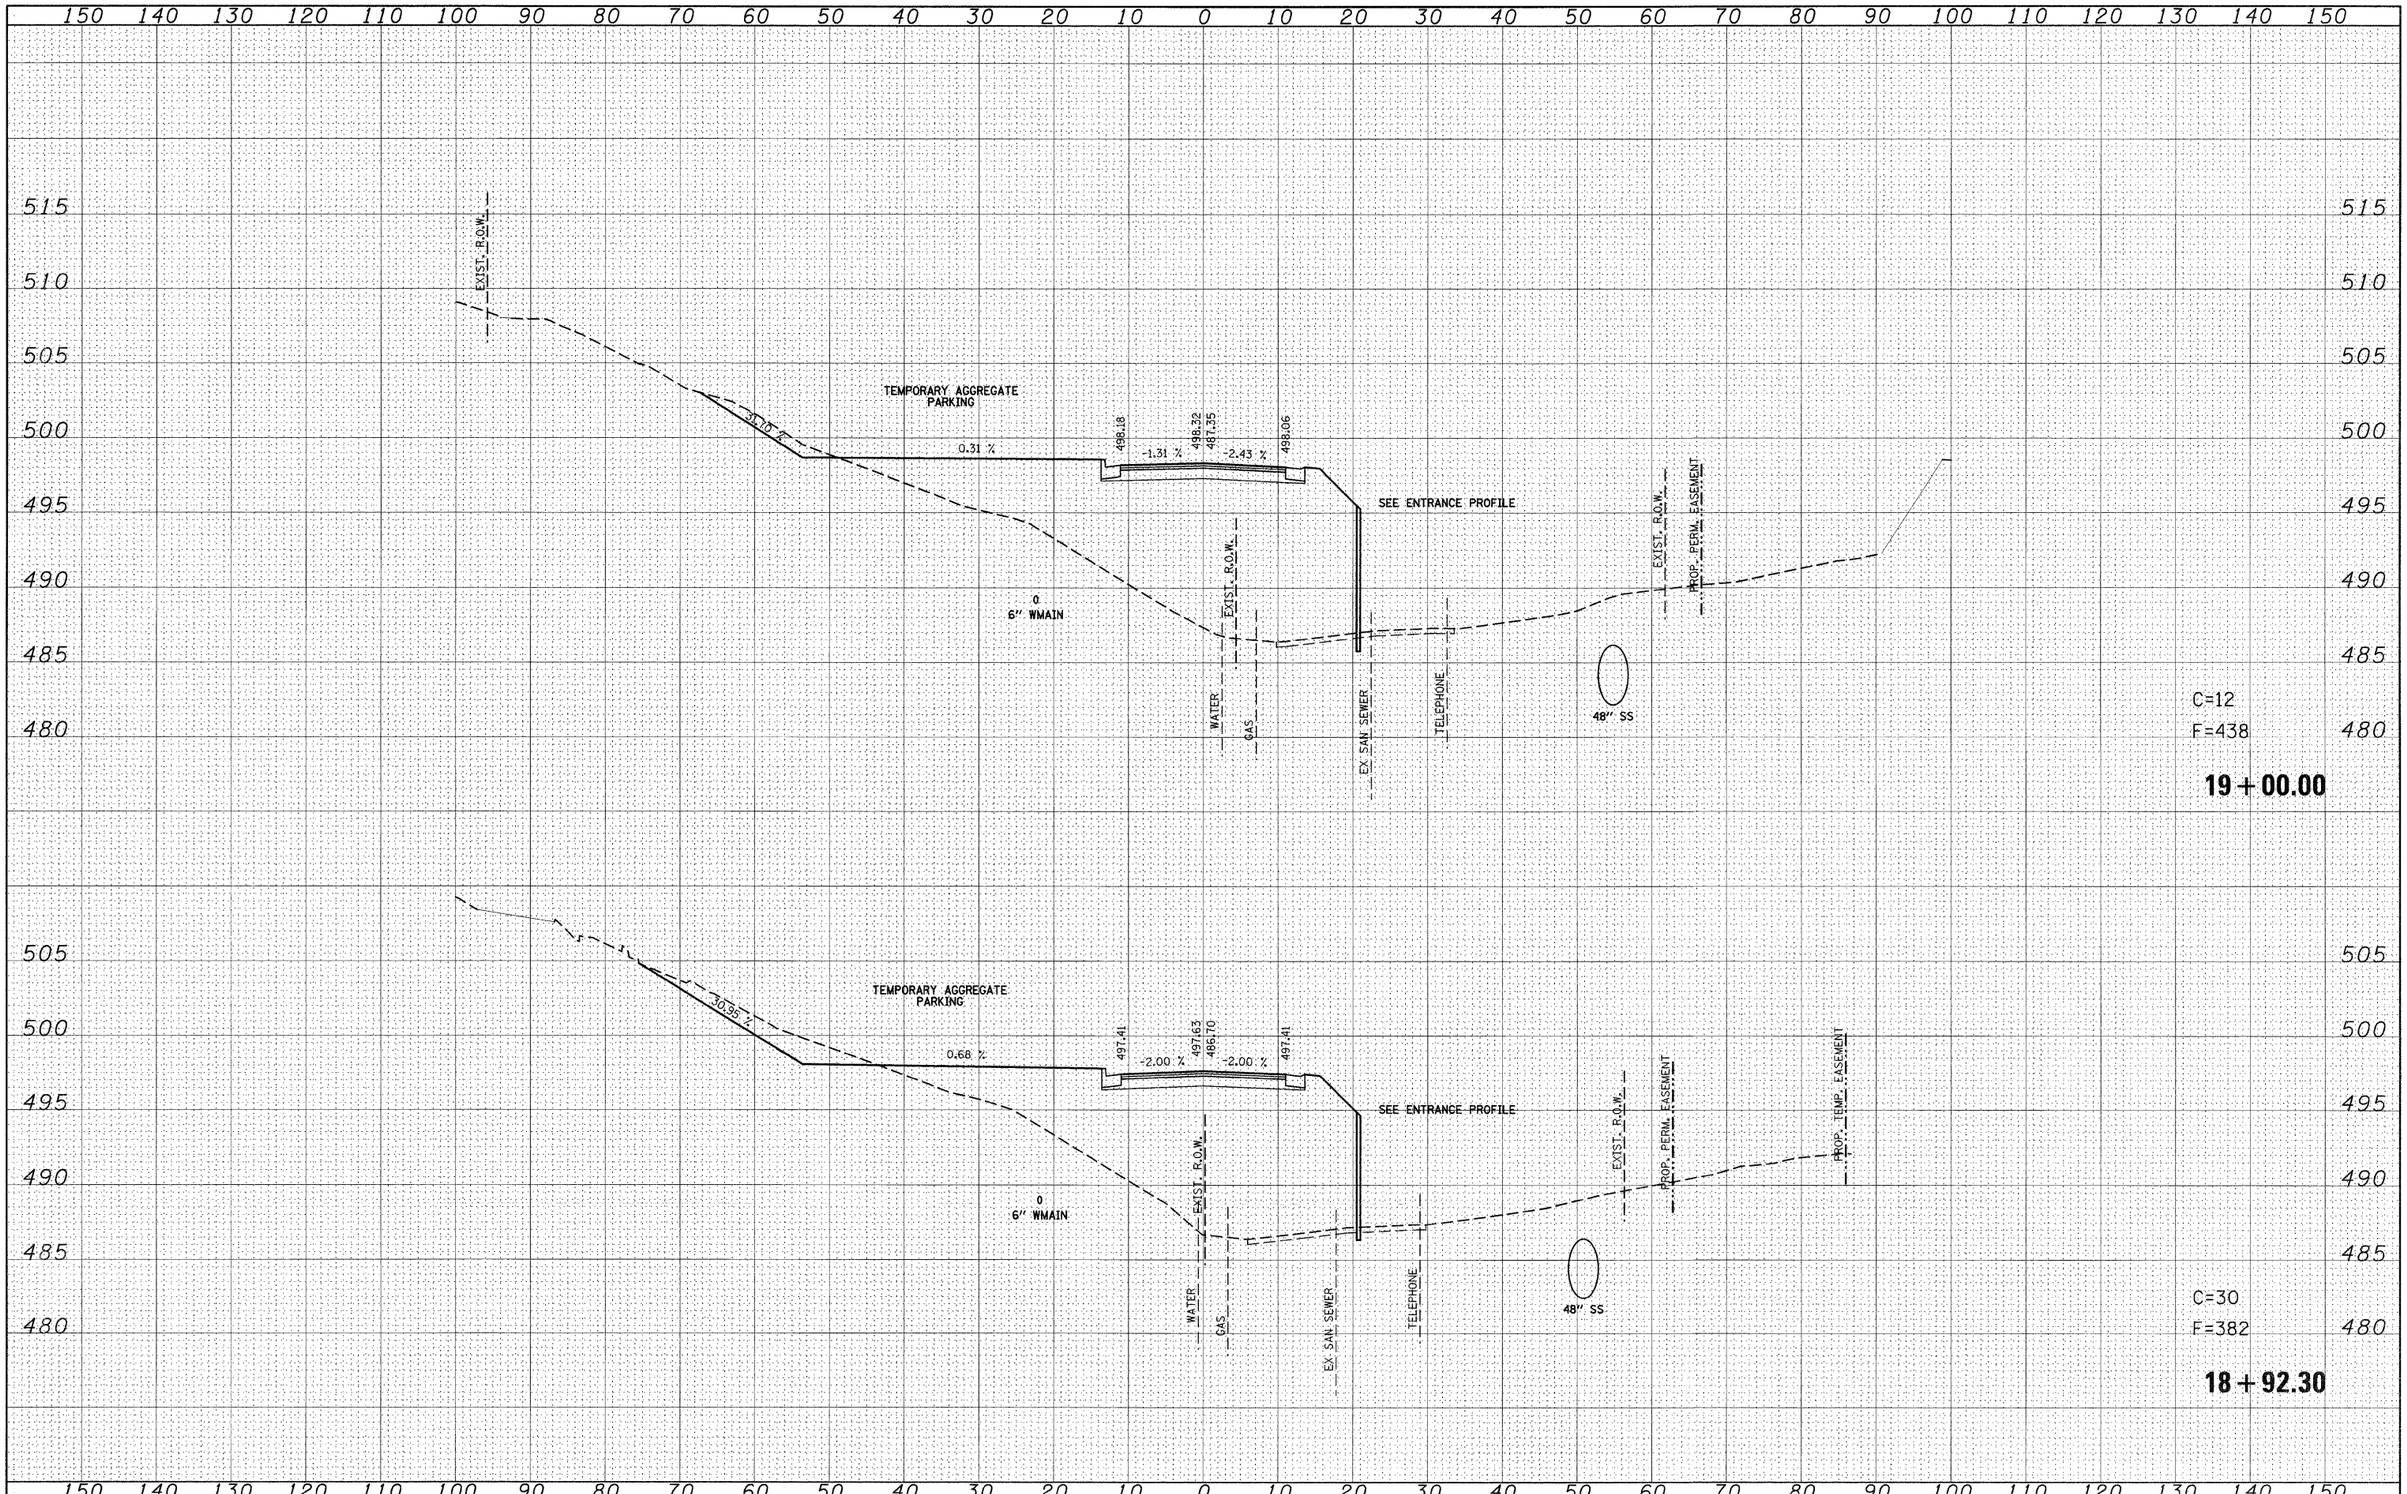

FINAL SURVEY NOTE BOOK NO.	SURVEYED	BY	DATE
	PLOTTED		
	TEMPLATE		
	AREAS		
	AREAS CHECKED		

ORIGINAL SURVEY NOTE BOOK NO.	SURVEYED	BY	DATE
	PLOTTED		
	TEMPLATE		
	AREAS		
	AREAS CHECKED		


FILE NAME =	USER NAME = default	DESIGNED -	REVISED -
p:\projects\513501\cadd\dgn\d876930-sht-xsht-Loop-Chestnut-Pl.dgn		DRAWN -	REVISED -
	PLOT SCALE = 10.0000 ' / IN.	CHECKED -	REVISED -
	PLOT DATE = 8/24/2009	DATE -	REVISED -

STATE OF ILLINOIS
DEPARTMENT OF TRANSPORTATION

LOOP ST /S CHESTNUT ST – PHASE 1
SIDE ROAD CROSS SECTIONS

SCALE: | SHEET NO. 91 OF 120 SHEETS | STA. 18+92.30 TO STA. 19+00.00

F.A.P. RTE.	SECTION	COUNTY	TOTAL SHEETS	SHEET NO.
600	60-(30,31,128)-1	ST. CLAIR/MADISON	399	370
		CONTRACT NO. 76830		
		ILLINOIS FED. AID PROJECT		

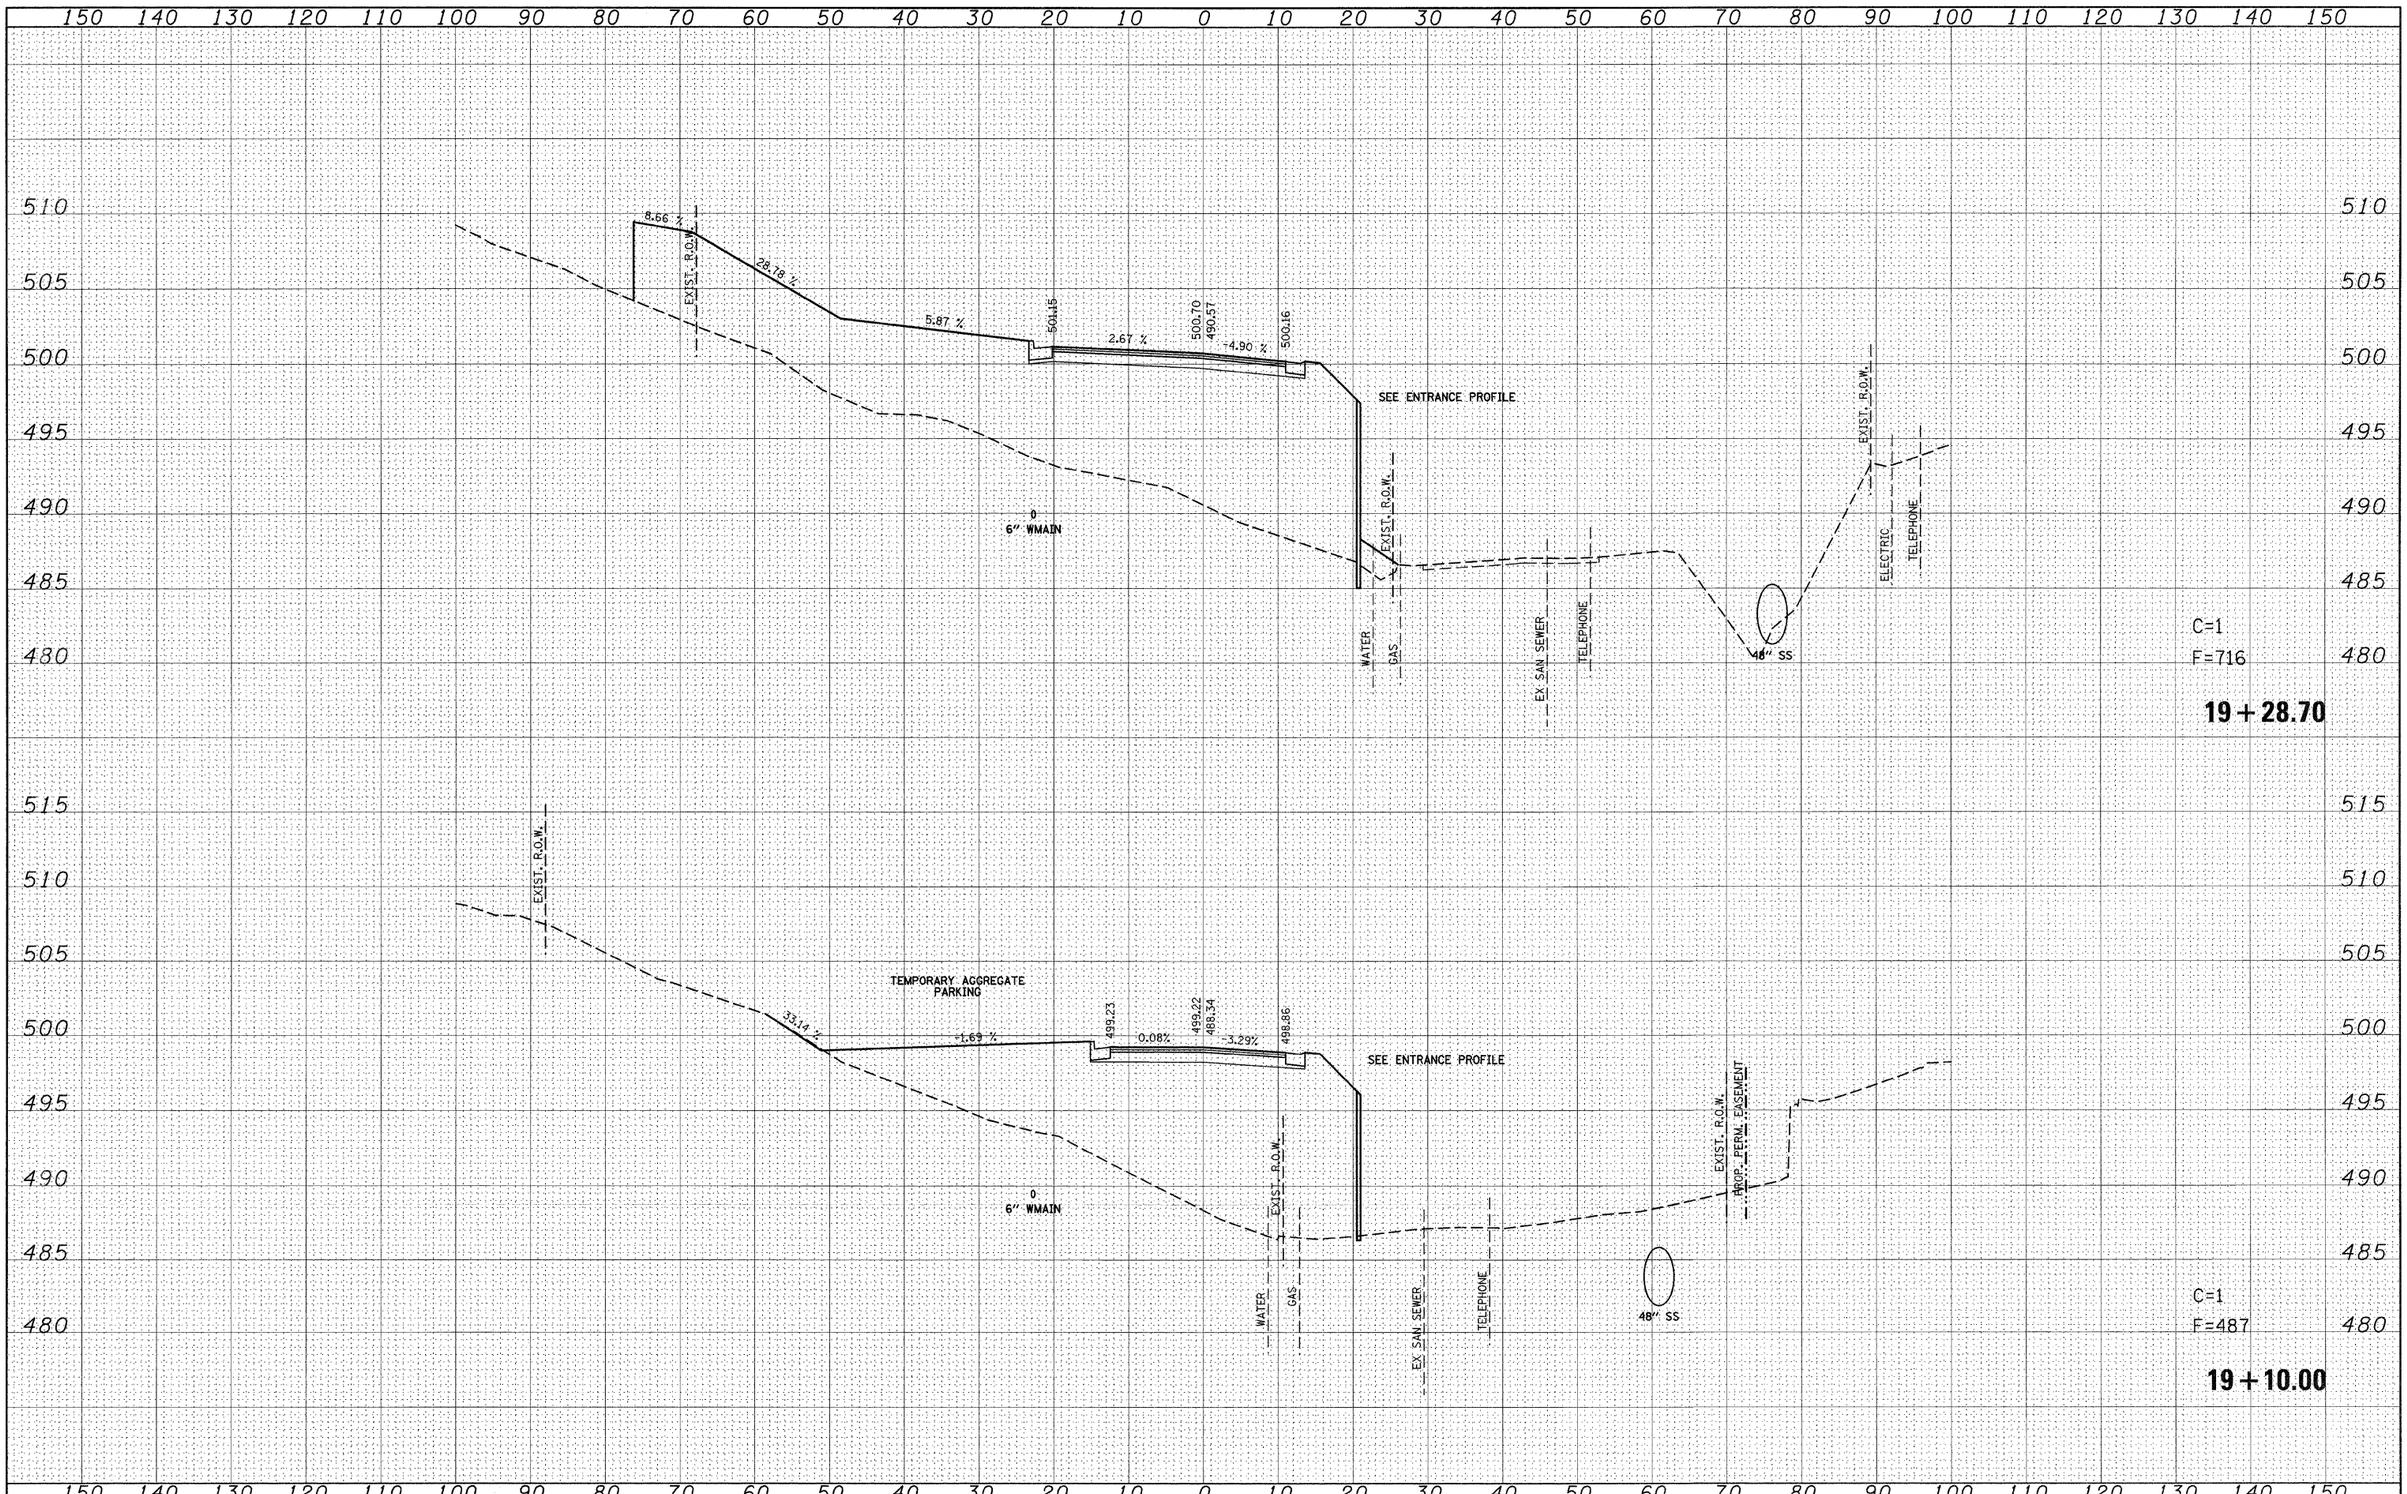

FINAL SURVEY	DATE
NOTE BOOK	BY
NO.	SURVEYED
	PLOTTED
	TEMPLATE
	AREAS
	AREAS CHECKED

ORIGINAL SURVEY	DATE
NOTE BOOK	BY
NO.	SURVEYED
	PLOTTED
	TEMPLATE
	AREAS
	AREAS CHECKED

FILE NAME = pt\projects\513501\cadd\dgn\d876830-sht-xsht-Loop-Chestnut-P1.dgn	USER NAME = default	DESIGNED -	REVISED -
		DRAWN -	REVISED -
	PLOT SCALE = 10.0000 ' / IN.	CHECKED -	REVISED -
	PLOT DATE = 8/24/2009	DATE	REVISED -


STATE OF ILLINOIS
DEPARTMENT OF TRANSPORTATION

LOOP ST /S CHESTNUT ST – PHASE 1
SIDE ROAD CROSS SECTIONS

SCALE: | SHEET NO. 92 OF 120 SHEETS | STA. 19+10.00 | TO STA. 19+28.70

F.A.P. RTE.	SECTION	COUNTY	TOTAL SHEETS	SHEET NO.
600	60-(30,31,128)-1	ST. CLAIR/MADISON	399	371
		CONTRACT NO. 76830		
	ILLINOIS FED. AID PROJECT			

FINAL SURVEY	NOTE BOOK	NO.
SURVEYED	BY	
PLOTTED		
TEMPLATE		
AREAS		
AREAS CHECKED		
	DATE	

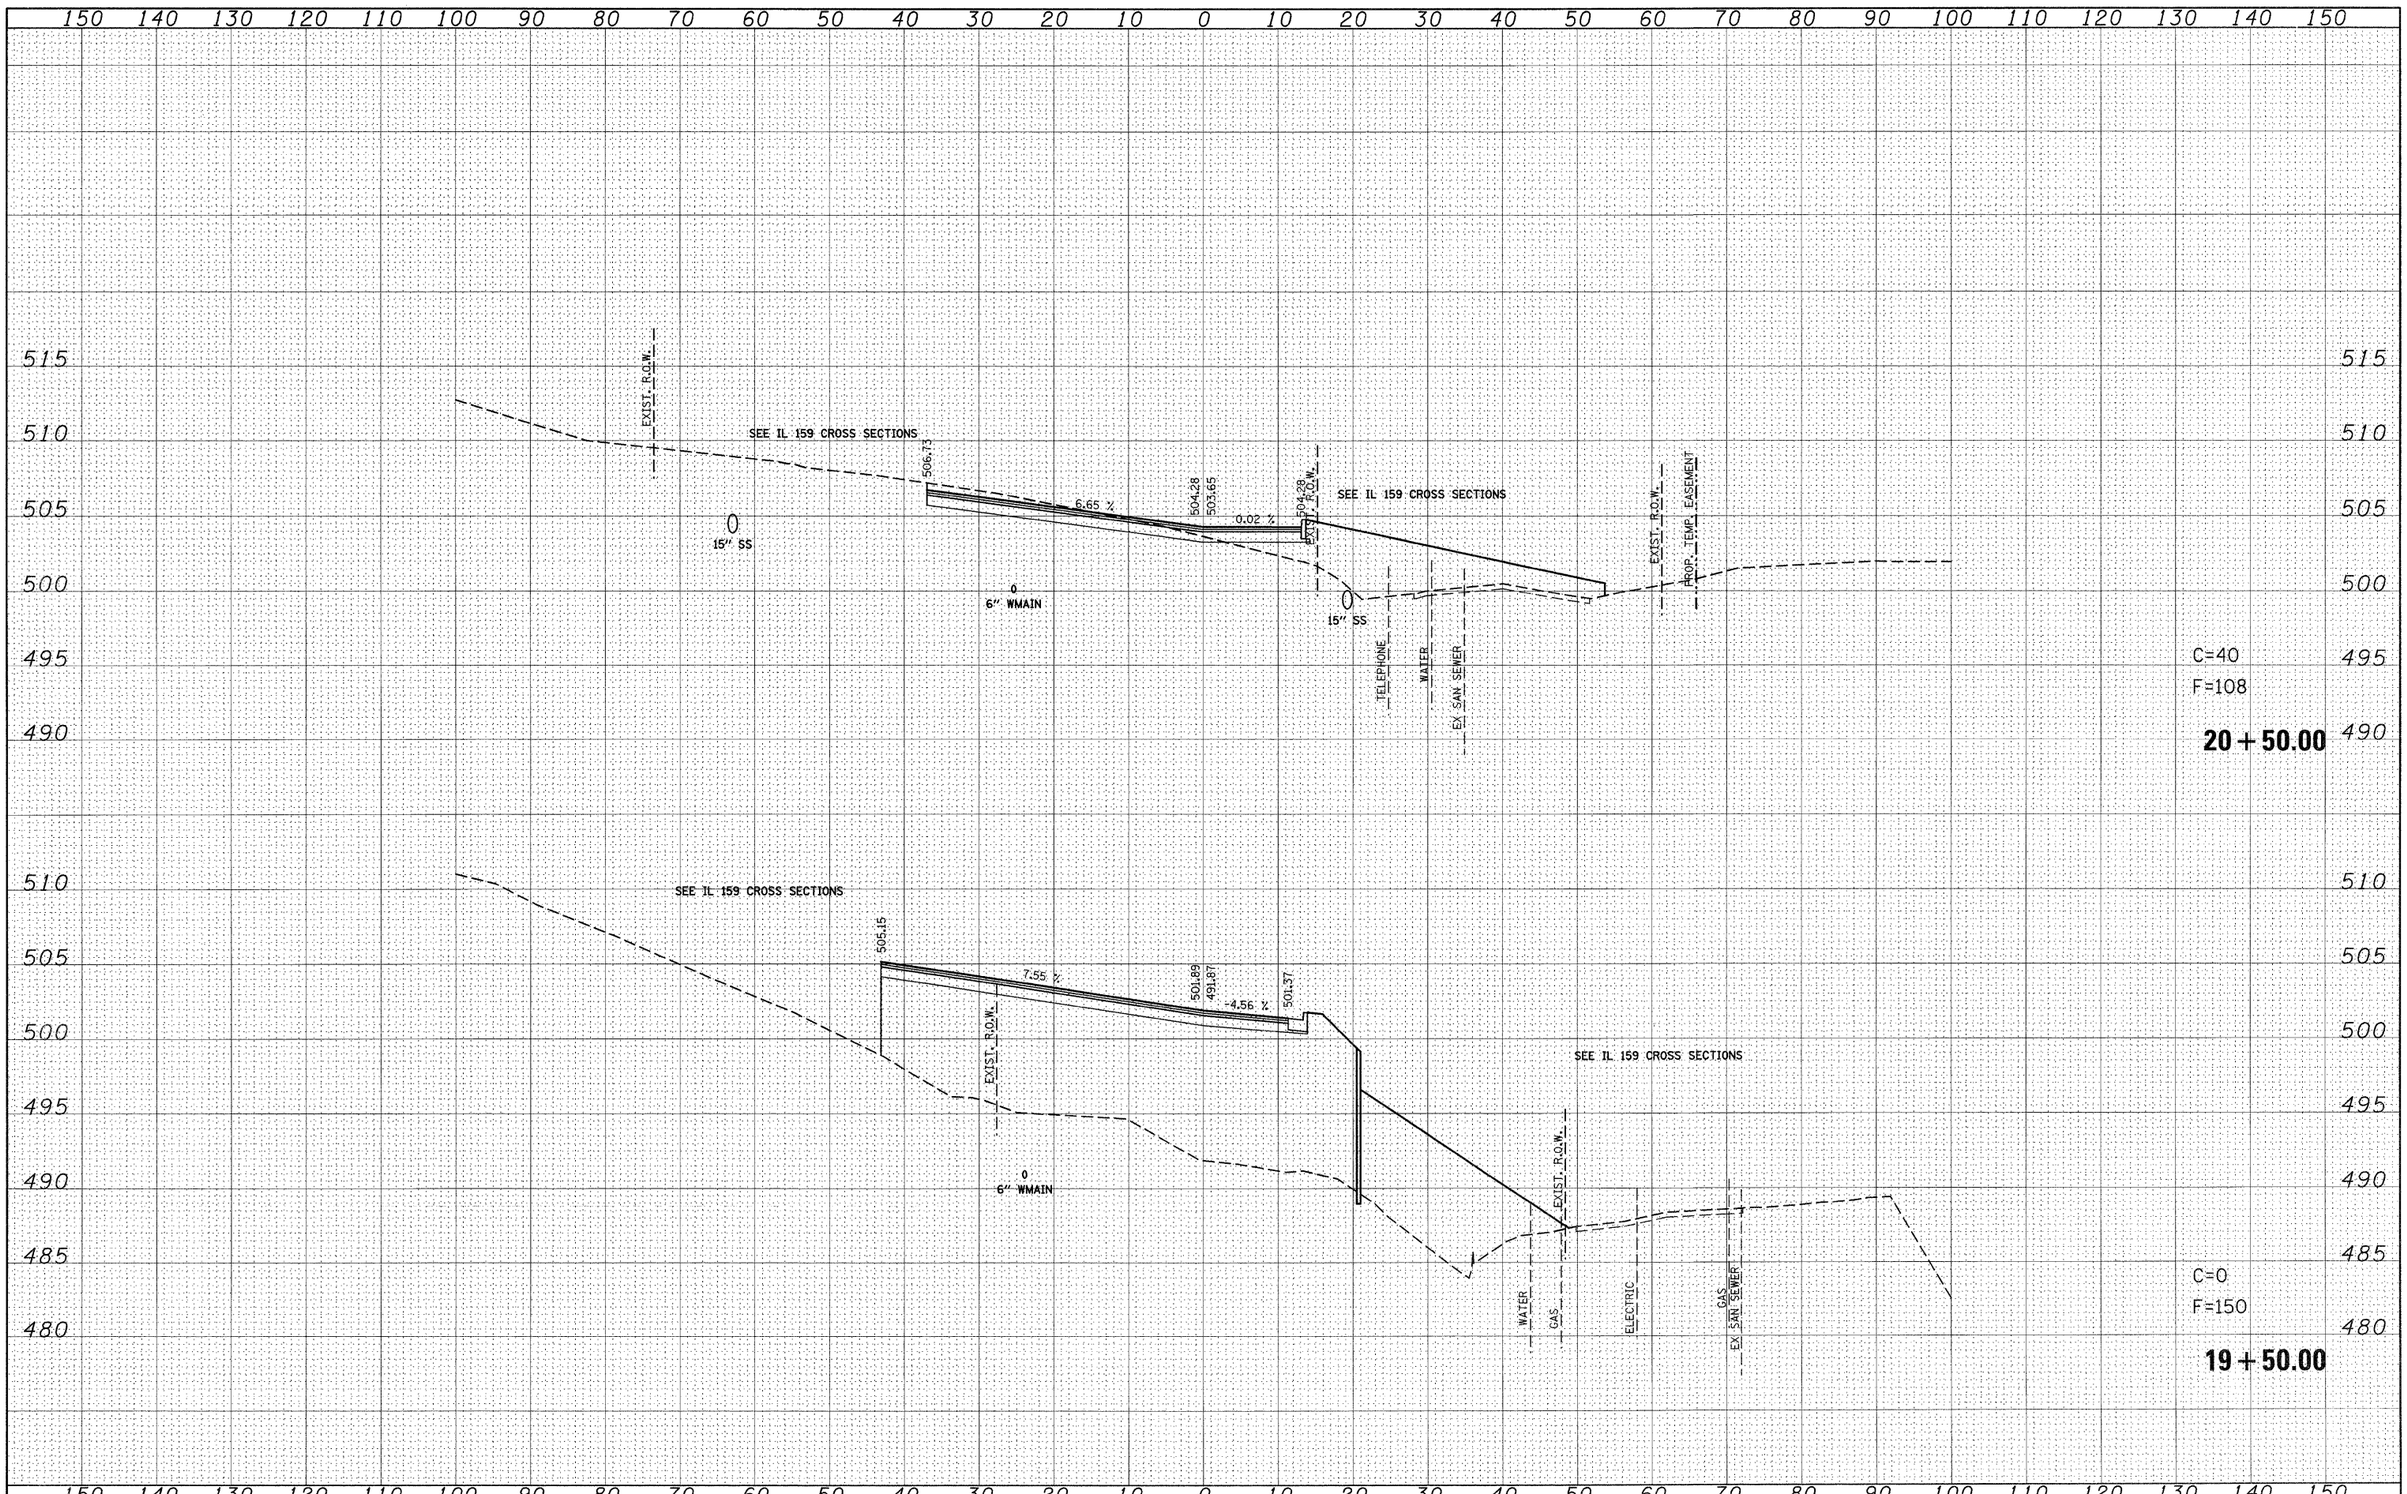

ORIGINAL SURVEY	NOTE BOOK	NO.
SURVEYED	BY	
PLOTTED		
TEMPLATE		
AREAS		
AREAS CHECKED		
	DATE	

FILE NAME = p:\projects\513501\cadd\dgn\d876830-sht-xssht-Loop-Chestnut-Pl.dgn	USER NAME = default	DESIGNED -	REVISED -
		DRAWN -	REVISED -
	PLOT SCALE = 10.0000 ' / IN.	CHECKED -	REVISED -
	PLOT DATE = 8/24/2029	DATE -	REVISED -

STATE OF ILLINOIS
DEPARTMENT OF TRANSPORTATION

LOOP ST /S CHESTNUT ST – PHASE 1
SIDE ROAD CROSS SECTIONS

SCALE: | SHEET NO. 93 OF 120 SHEETS | STA. 19+50.00 | TO STA. 20+50.00

F.A.P. RTE.	SECTION	COUNTY	TOTAL SHEETS	SHEET NO.
600	60-(30,31,128)-1	ST. CLAIR/MADISON	399	372
		CONTRACT NO. 76830		
		ILLINOIS FED. AID PROJECT		



FINAL SURVEY	BY	DATE
SURVEYED		
PLOTTED		
NOTE BOOK	TEMPLATE	
NO.	AREAS	
	AREAS CHECKED	

ORIGINAL SURVEY	BY	DATE
SURVEYED		
PLOTTED		
NOTE BOOK	TEMPLATE	
NO.	AREAS	
	AREAS CHECKED	

FILE NAME = p:\projects\513501\cadd\dgn\d876830-sht-xssht-Loop-Chestnut-P1.dgn	USER NAME = default	DESIGNED -	REVISED -
		DRAWN -	REVISED -
	PLOT SCALE = 10.0000 ' / IN.	CHECKED -	REVISED -
	PLOT DATE = 8/24/2009	DATE -	REVISED -

STATE OF ILLINOIS
DEPARTMENT OF TRANSPORTATION

LOOP ST /S CHESTNUT ST – PHASE 1
SIDE ROAD CROSS SECTIONS

SCALE: | SHEET NO. 94 OF 120 SHEETS | STA. 20+71.78 | TO STA. 21+32.30

F.A.P. RTE.	SECTION	COUNTY	TOTAL SHEETS	SHEET NO.
600	60-(30,31,128)-1	ST. CLAIR/MADISON	399	373
		CONTRACT NO. 76830		
	ILLINOIS FED. AID PROJECT			

FINAL SURVEY		BY	DATE
NOTE BOOK	SURVEYED		
NO.	PLOTTED		
	TEMPLATE		
	AREAS		
	AREAS CHECKED		

150 140 130 120 110 100 90 80 70 60 50 40 30 20 10 0 10 20 30 40 50 60 70 80 90 100 110 120 130 140 150

525
520
515
510



21+90.00

C=28
F=7

21+50.00

ORIGINAL SURVEY		BY	DATE
NOTE BOOK	SURVEYED		
NO.	PLOTTED		
	TEMPLATE		
	AREAS		
	AREAS CHECKED		

150 140 130 120 110 100 90 80 70 60 50 40 30 20 10 0 10 20 30 40 50 60 70 80 90 100 110 120 130 140 150

FILE NAME =	USER NAME = default	DESIGNED -	REVISED -
p:\projects\513501\cadd\dgn\d876830-sht-xssht-Loop-Chestnut-P1.dgn		DRAWN -	REVISED -
	PLOT SCALE = 10.0000 ' / IN.	CHECKED -	REVISED -
	PLOT DATE = 8/24/2009	DATE -	REVISED -

STATE OF ILLINOIS
DEPARTMENT OF TRANSPORTATION

LOOP ST /S CHESTNUT ST – PHASE 1
SIDE ROAD CROSS SECTIONS

SCALE: | SHEET NO. 95 OF 120 SHEETS | STA. 21+50.00 | TO STA. 21+90.00

F.A.P. RTE.	SECTION	COUNTY	TOTAL SHEETS	SHEET NO.
600	60-(30,31,128)-1	ST. CLAIR/MADISON	399	374
		CONTRACT NO. 76830		
		ILLINOIS FED. AID PROJECT		

FINAL SURVEY	NOTE BOOK	NO.	BY	DATE
SURVEYED				
PLOTTED				
TEMPLATE				
AREAS				
AREAS CHECKED				

150 140 130 120 110 100 90 80 70 60 50 40 30 20 10 0 10 20 30 40 50 60 70 80 90 100 110 120 130 140 150

505 500 495 490 485 480

1:6
EXIST. R.O.W.
WATER
GAS
0
6" WMAIN
EX. SAN. SEWER
491.98
TELEPHONE
0
15" SS
TELEPHONE
EXIST. R.O.W.
PROP. TEMP. EASEMENT
WATER

C=0
F=11

18+00.00

ORIGINAL SURVEY	NOTE BOOK	NO.	BY	DATE
SURVEYED				
PLOTTED				
TEMPLATE				
AREAS				
AREAS CHECKED				

510 505 500 495 490 485 480

PROP. R.O.W.
1:6
EXIST. R.O.W.
WATER
GAS
0
6" WMAIN
EX. SAN. SEWER
491.61
TELEPHONE
0
15" SS
TELEPHONE
EXIST. R.O.W.
WATER
PROP. TEMP. EASEMENT

C=0
F=5

17+87.90

150 140 130 120 110 100 90 80 70 60 50 40 30 20 10 0 10 20 30 40 50 60 70 80 90 100 110 120 130 140 150

FILE NAME = pt\projects\513501\cadd\dgn\d876830-sht-xssht-Loop-Chestnut-P2.dgn	USER NAME = default	DESIGNED -	REVISED -
		DRAWN -	REVISED -
	PLOT SCALE = 10.0000 ' / IN.	CHECKED -	REVISED -
	PLOT DATE = 8/24/2009	DATE -	REVISED -

STATE OF ILLINOIS
DEPARTMENT OF TRANSPORTATION

LOOP ST /S CHESTNUT ST – PHASE 2
SIDE ROAD CROSS SECTIONS

SCALE: | SHEET NO. 96 OF 120 SHEETS | STA. 17+87.90 | TO STA. 18+00.00

F.A.P. RTE.	SECTION	COUNTY	TOTAL SHEETS	SHEET NO.
600	60-(30,31,128)-1	ST. CLAIR/MADISON	399	375
		CONTRACT NO. 76830		
	ILLINOIS	FED. AID PROJECT		

FINAL SURVEY	BY	DATE
SURVEYED		
PLOTTED		
NOTE BOOK	TEMPLATE	
NO.	AREAS	
	AREAS CHECKED	

ORIGINAL SURVEY	BY	DATE
SURVEYED		
PLOTTED		
NOTE BOOK	TEMPLATE	
NO.	AREAS	
	AREAS CHECKED	

150 140 130 120 110 100 90 80 70 60 50 40 30 20 10 0 10 20 30 40 50 60 70 80 90 100 110 120 130 140 150

505 500 495 490 485 480

1:20 EXIST. R.O.W. 496.19 SEE ENTRANCE PROFILE EXIST. R.O.W. PROP. PERM. EASEMENT PROP. TEMP. EASEMENT

0 6" WMAIN WATER GAS EX SAN SEWER TELEPHONE

C=1
F=201

18 + 75.00

1:9 EXIST. R.O.W. 494.42 1:20 1:3 EXIST. R.O.W. PROP. PERM. EASEMENT PROP. TEMP. EASEMENT

0 6" WMAIN WATER GAS EX SAN SEWER TELEPHONE 0 15" SS

C=0
F=121

18 + 50.00

FILE NAME = p:\projects\513501\cadd\dgn\d876830-sht-xssht-Loop-Chestnut-P2.dgn	USER NAME = default	DESIGNED -	REVISED -
		DRAWN -	REVISED -
	PLOT SCALE = 10.0000 ' / IN.	CHECKED -	REVISED -
	PLOT DATE = 9/24/2009	DATE -	REVISED -

STATE OF ILLINOIS
DEPARTMENT OF TRANSPORTATION

LOOP ST /S CHESTNUT ST – PHASE 2
SIDE ROAD CROSS SECTIONS

SCALE: | SHEET NO. 97 OF 120 SHEETS | STA. 18+50.00 | TO STA. 18+75.00

F.A.P. RTE.	SECTION	COUNTY	TOTAL SHEETS	SHEET NO.
600	60-(30,31,128)-1	ST. CLAIR/MADISON	399	376
		CONTRACT NO. 76830		
	ILLINOIS FED. AID PROJECT			

FINAL SURVEY	SURVEYED	BY	DATE
	PLOTTED		
NOTE BOOK	TEMPLATE		
NO.	AREAS		
	AREAS CHECKED		

ORIGINAL SURVEY	SURVEYED	BY	DATE
	PLOTTED		
NOTE BOOK	TEMPLATE		
NO.	AREAS		
	AREAS CHECKED		

150 140 130 120 110 100 90 80 70 60 50 40 30 20 10 0 10 20 30 40 50 60 70 80 90 100 110 120 130 140 150

515 510 505 500 495 490 485 480

EXIST. R.O.W.

1:20

498.32

EXIST. R.O.W.

0
6" WMAIN

WATER

GAS

EX SAN SEWER

TELEPHONE

48" SS

EXIST. R.O.W.

PROP. PERM. EASEMENT

C=0

F=435

19+00.00

1:20

497.63

EXIST. R.O.W.

SEE ENTRANCE PROFILE

0
6" WMAIN

WATER

GAS

EX SAN SEWER

TELEPHONE

48" SS

EXIST. R.O.W.

PROP. PERM. EASEMENT

PROP. TEMP. EASEMENT

C=1

F=315

18+92.30


FILE NAME =	USER NAME = default	DESIGNED -	REVISED -
p:\projects\513901\cadd\dgn\d876830-sht-xssht-Loop-Chestnut-P2.dgn		DRAWN -	REVISED -
	PLOT SCALE = 10.0000 ' / IN.	CHECKED -	REVISED -
	PLOT DATE = 8/24/2009	DATE -	REVISED -

STATE OF ILLINOIS
DEPARTMENT OF TRANSPORTATION

LOOP ST /S CHESTNUT ST – PHASE 2
SIDE ROAD CROSS SECTIONS

SCALE: | SHEET NO. 98 OF 120 SHEETS | STA. 18+92.30 | TO STA. 19+00.00

F.A.P. RTE.	SECTION	COUNTY	TOTAL SHEETS	SHEET NO.
600	60-(30,31,128)-1	ST. CLAIR/MADISON	399	377
		CONTRACT NO. 76830		
	ILLINOIS FED. AID PROJECT			

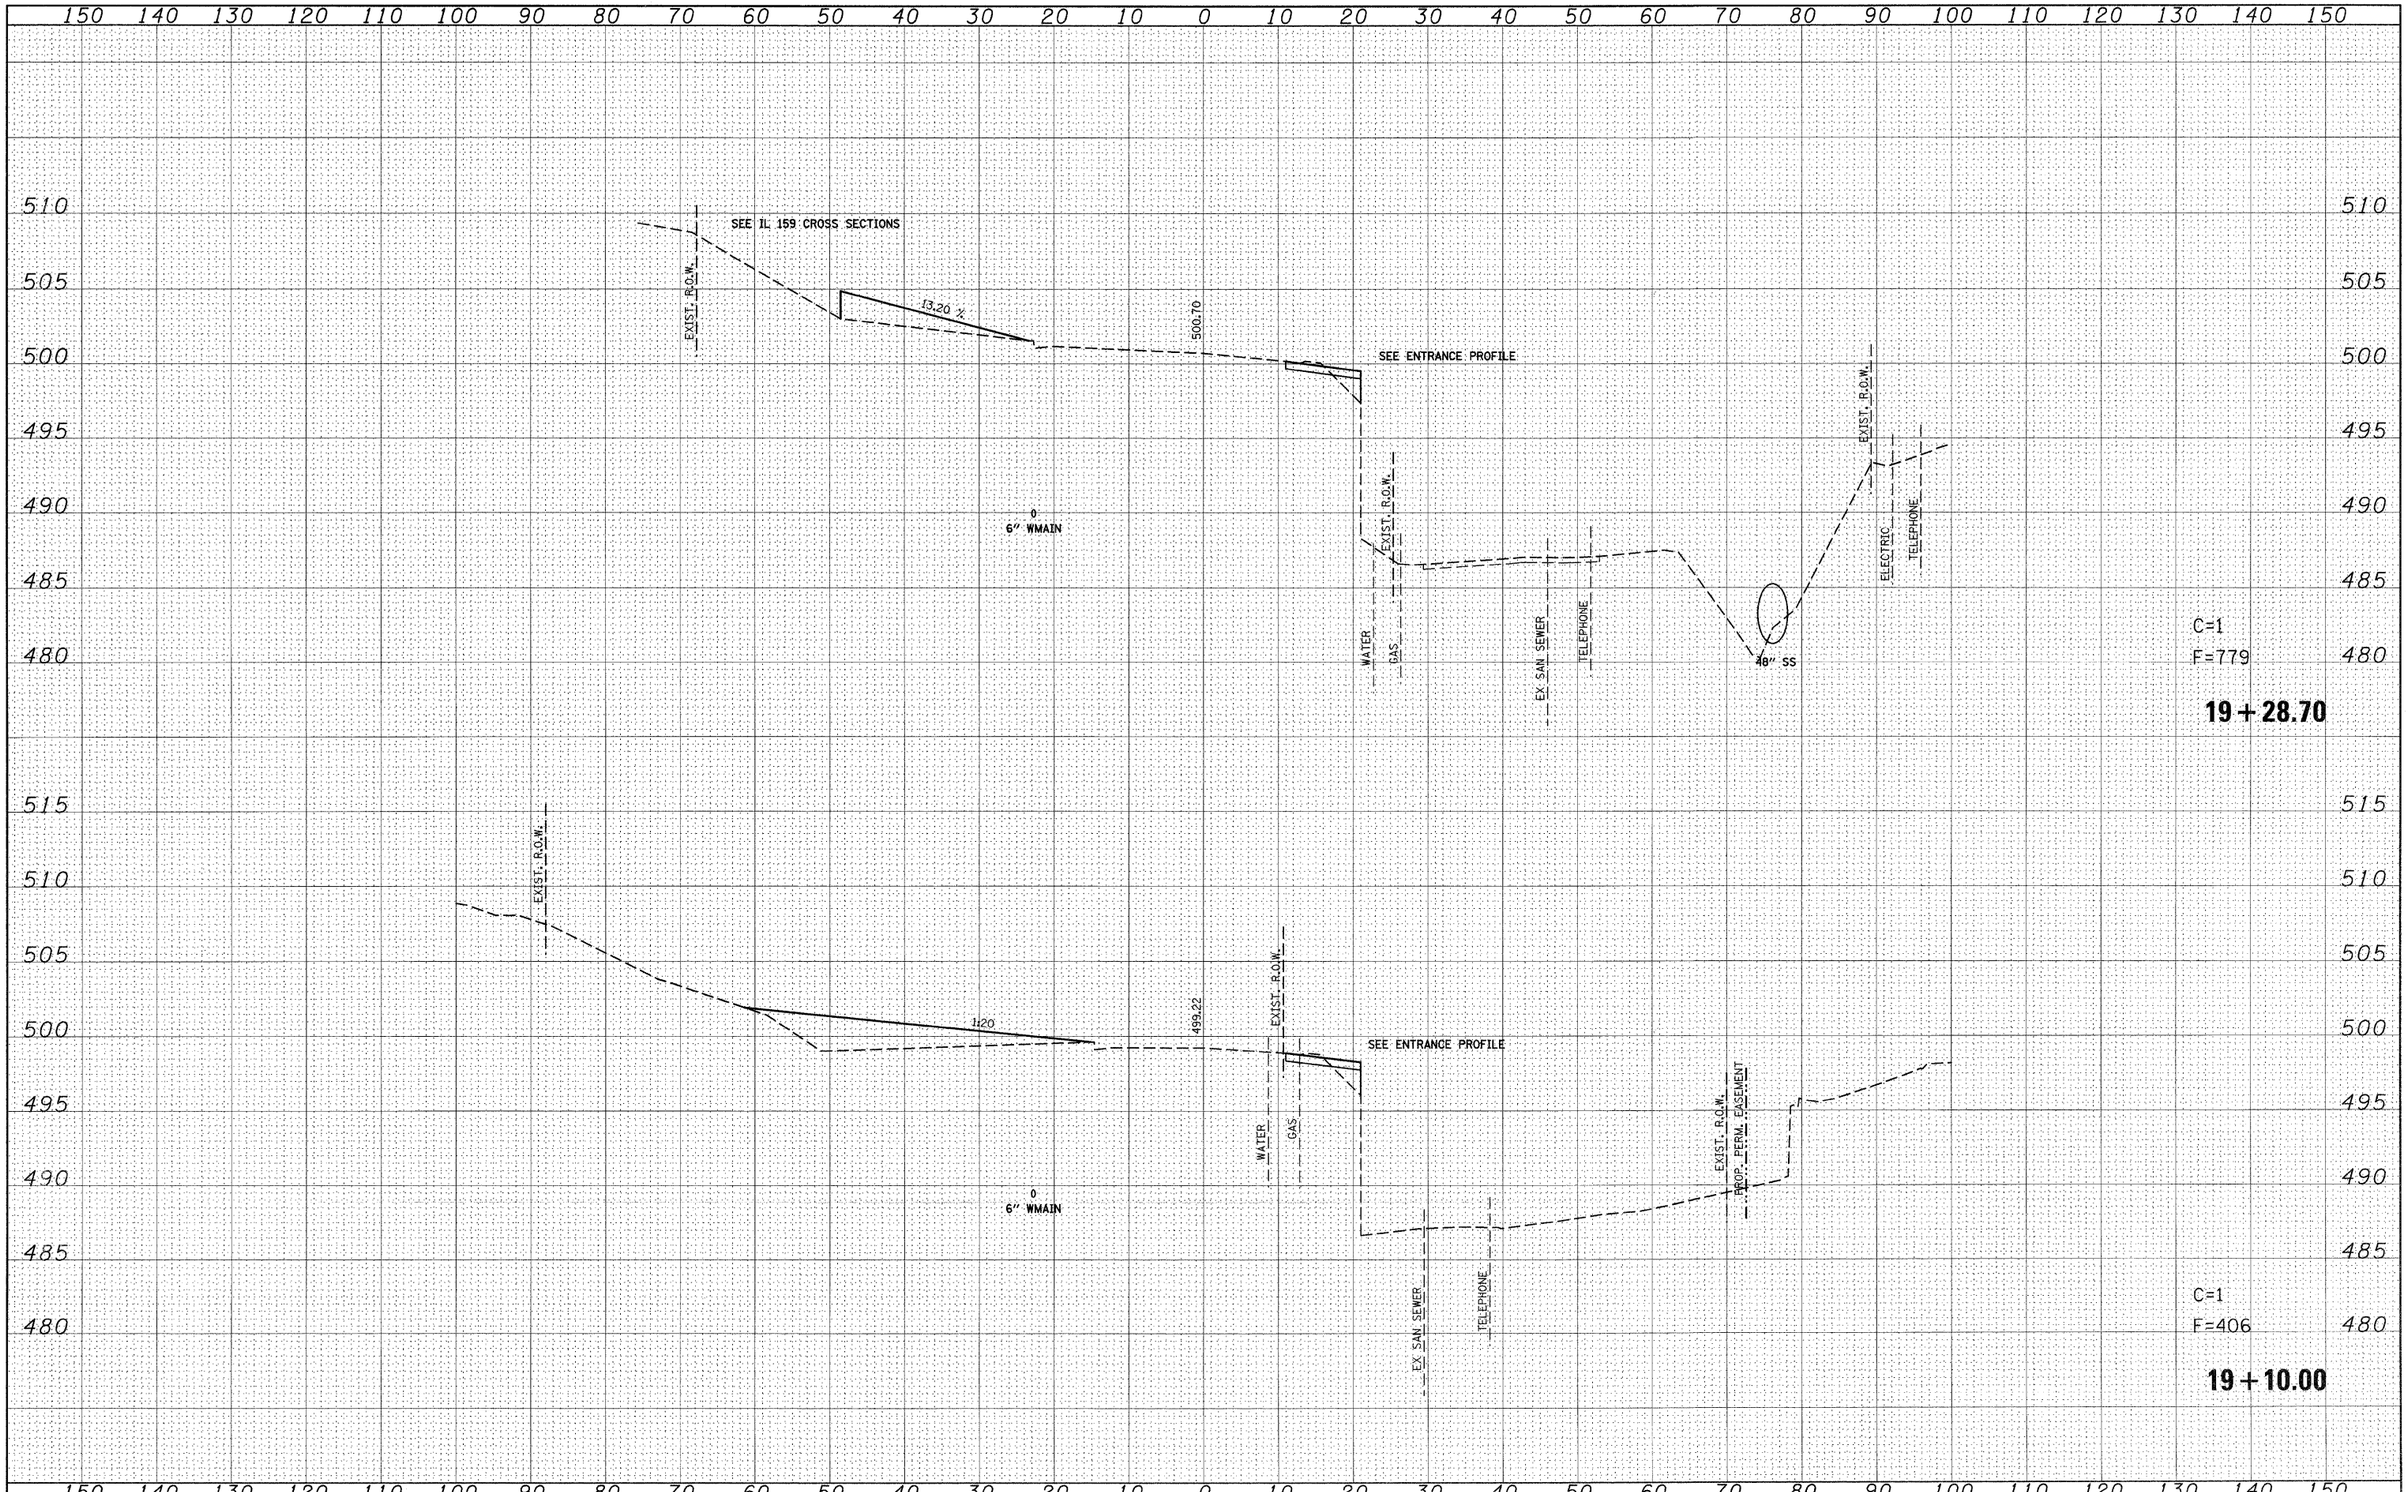

FINAL SURVEY	BY	DATE
SURVEYED		
PLOTTED		
NOTE BOOK	TEMPLATE	
NO.	AREAS	
	AREAS CHECKED	

ORIGINAL SURVEY	BY	DATE
SURVEYED		
PLOTTED		
NOTE BOOK	TEMPLATE	
NO.	AREAS	
	AREAS CHECKED	

FILE NAME =	USER NAME = default	DESIGNED -	REVISED -
p:\projects\513501\cadd\dgn\d876830-sht-xssht-Loop-Chestnut-P2.dgn		DRAWN -	REVISED -
	PLOT SCALE = 10.0000 ' / IN.	CHECKED -	REVISED -
	PLOT DATE = 8/24/2009	DATE -	REVISED -


STATE OF ILLINOIS
DEPARTMENT OF TRANSPORTATION

LOOP ST /S CHESTNUT ST – PHASE 2
SIDE ROAD CROSS SECTIONS

SCALE: | SHEET NO. 99 OF 120 SHEETS | STA. 19+10.00 | TO STA. 19+28.70

F.A.P. RTE.	SECTION	COUNTY	TOTAL SHEETS	SHEET NO.
600	60-(30,31,128)-1	ST. CLAIR/MADISON	399	378
		CONTRACT NO. 76830		
		ILLINOIS FED. AID PROJECT		

FINAL SURVEY	SURVEYED	BY	DATE
	PLOTTED		
NOTE BOOK	TEMPLATE		
NO.	AREAS		
	AREAS CHECKED		

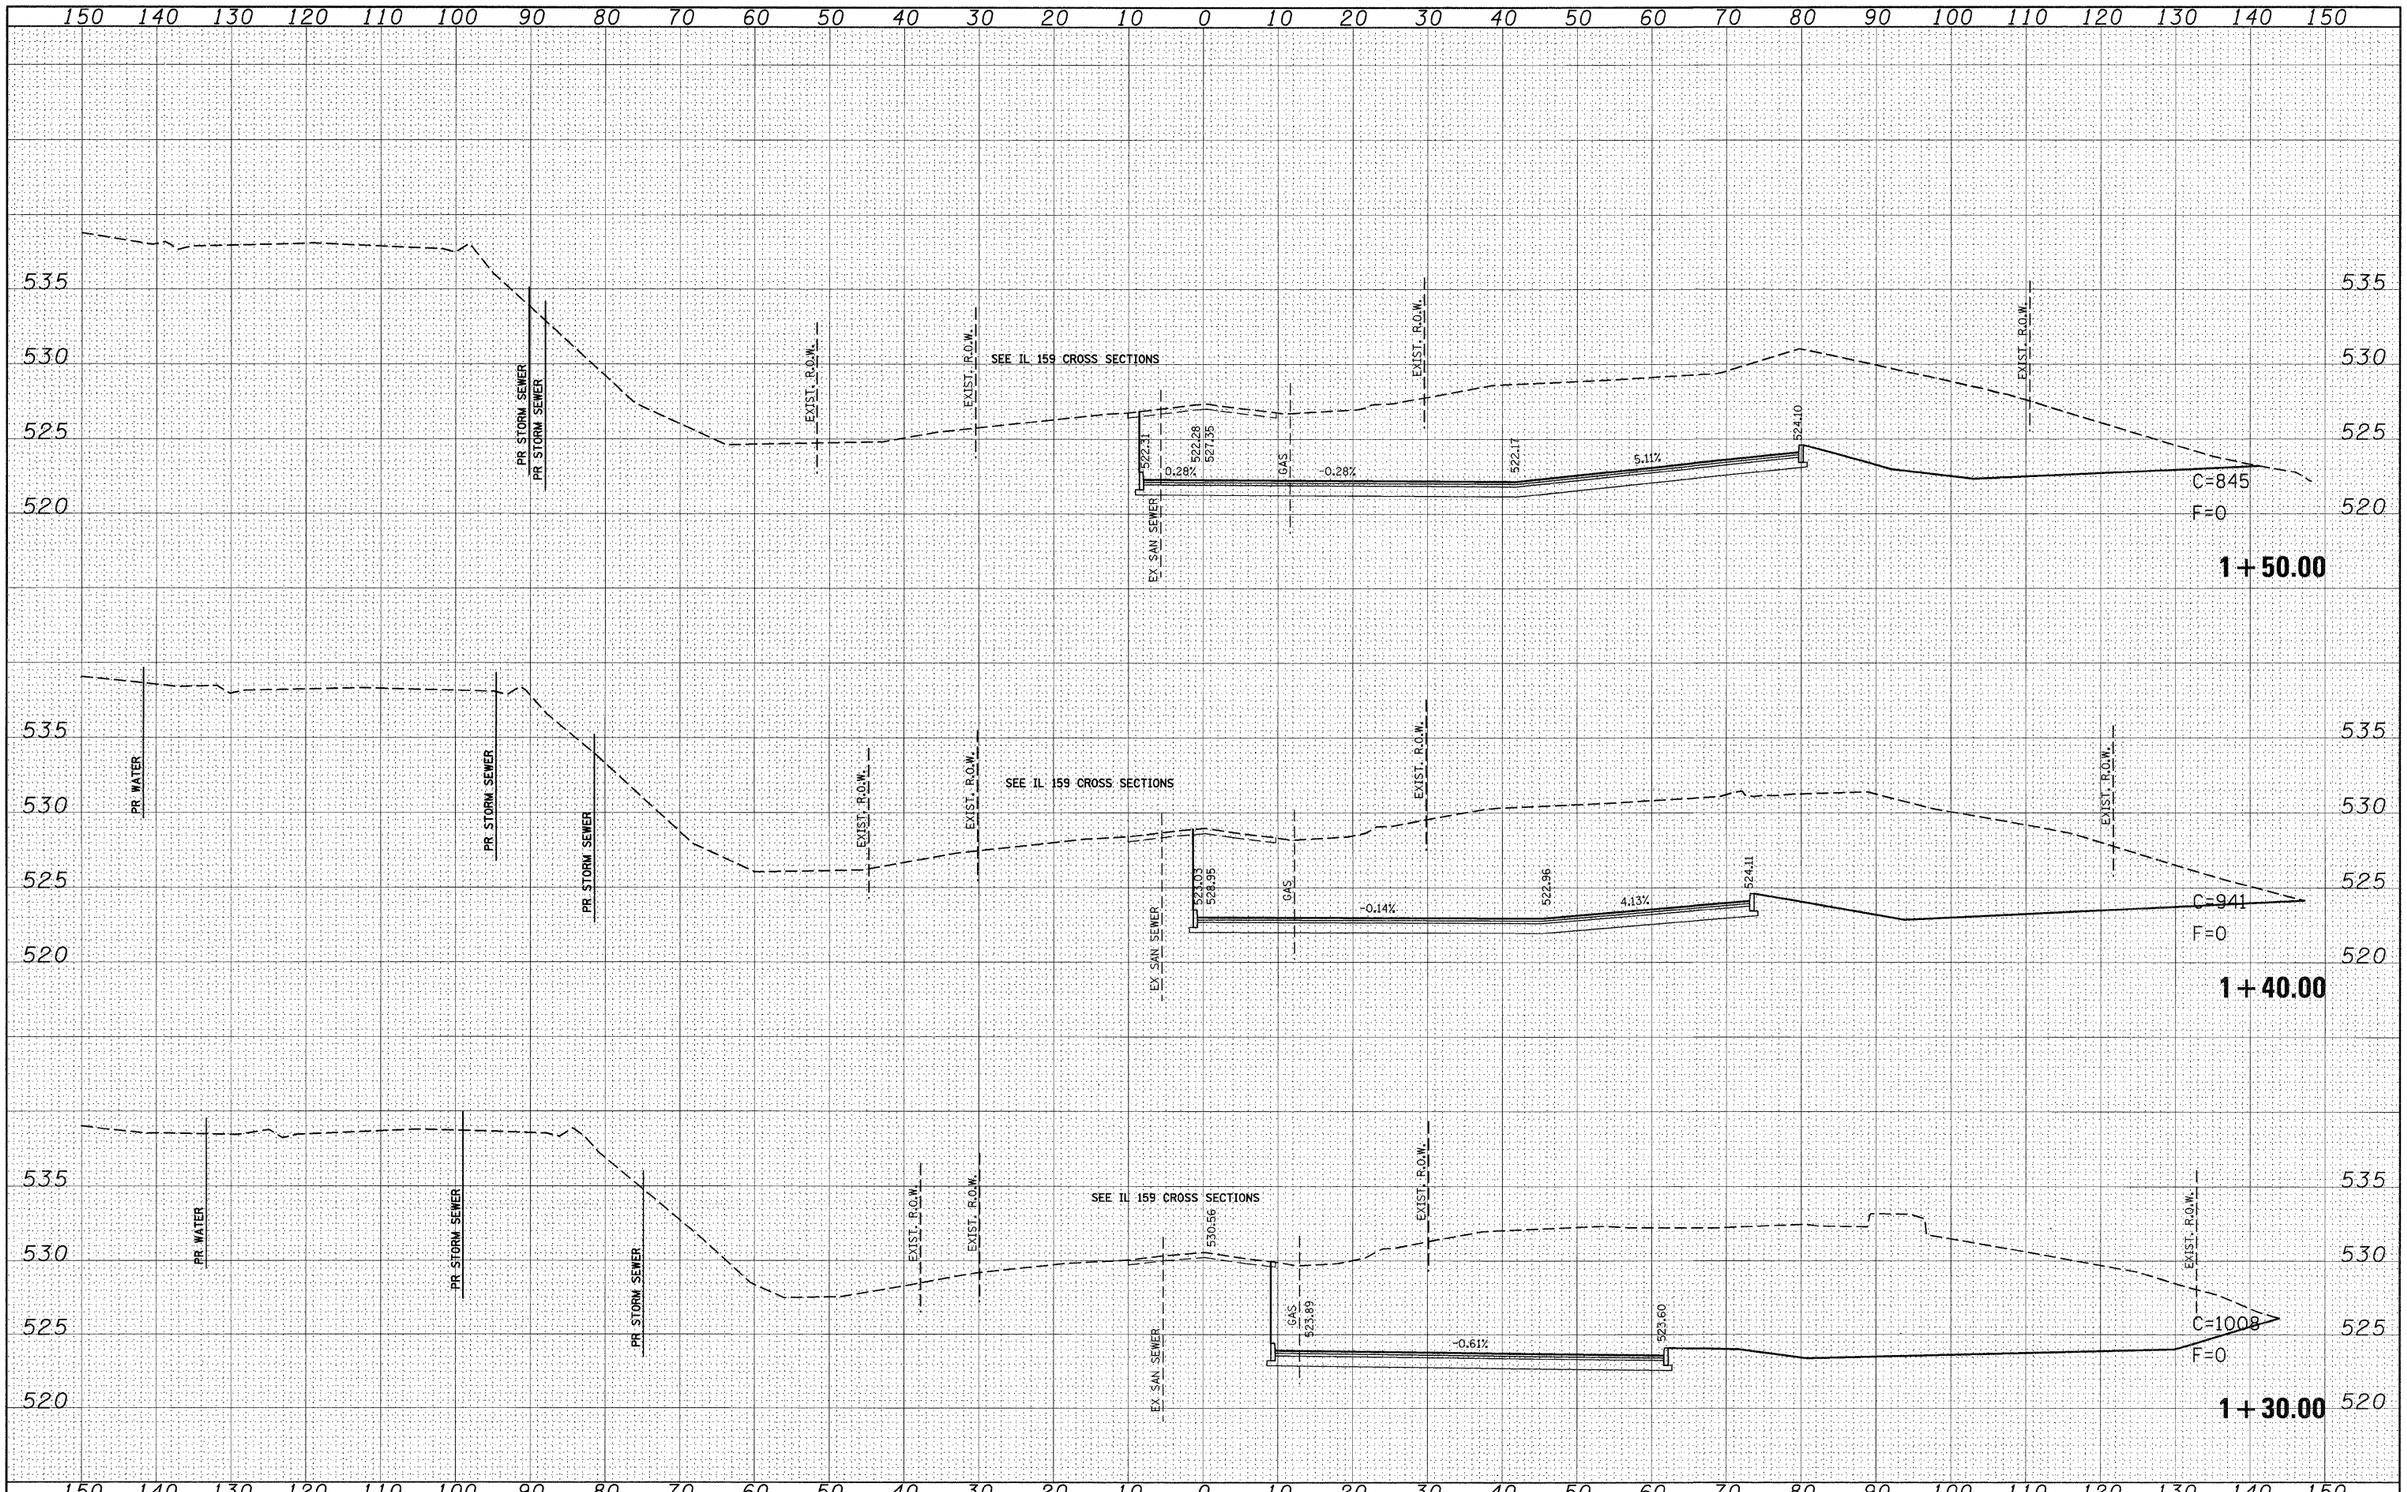

ORIGINAL SURVEY	SURVEYED	BY	DATE
	PLOTTED		
NOTE BOOK	TEMPLATE		
NO.	AREAS		
	AREAS CHECKED		

FILE NAME =	USER NAME = default	DESIGNED -	REVISED -
p:\projects\513981\cadd\dgn\d876830-sht-xsht-NLoop.dgn		DRAWN -	REVISED -
	PLOT SCALE = 10.0000 ' / IN.	CHECKED -	REVISED -
	PLOT DATE = 8/24/2009	DATE -	REVISED -

STATE OF ILLINOIS
DEPARTMENT OF TRANSPORTATION


NORTH LOOP ST
SIDE ROAD CROSS SECTIONS

SCALE: | SHEET NO. 100 OF 120 SHEETS | STA. 1+30.00 | TO STA. 1+50.00

F.A.P. RTE.	SECTION	COUNTY	TOTAL SHEETS	SHEET NO.
600	60-(30,31,128)-1	ST. CLAIR/MADISON	399	379
		CONTRACT NO. 76830		
	ILLINOIS	FED. AID PROJECT		

FINAL SURVEY	BY	DATE
SURVEYED		
PLOTTED		
NOTE BOOK	TEMPLATE	
NO.	AREAS	
	AREAS CHECKED	

ORIGINAL SURVEY	BY	DATE
SURVEYED		
PLOTTED		
NOTE BOOK	TEMPLATE	
NO.	AREAS	
	AREAS CHECKED	

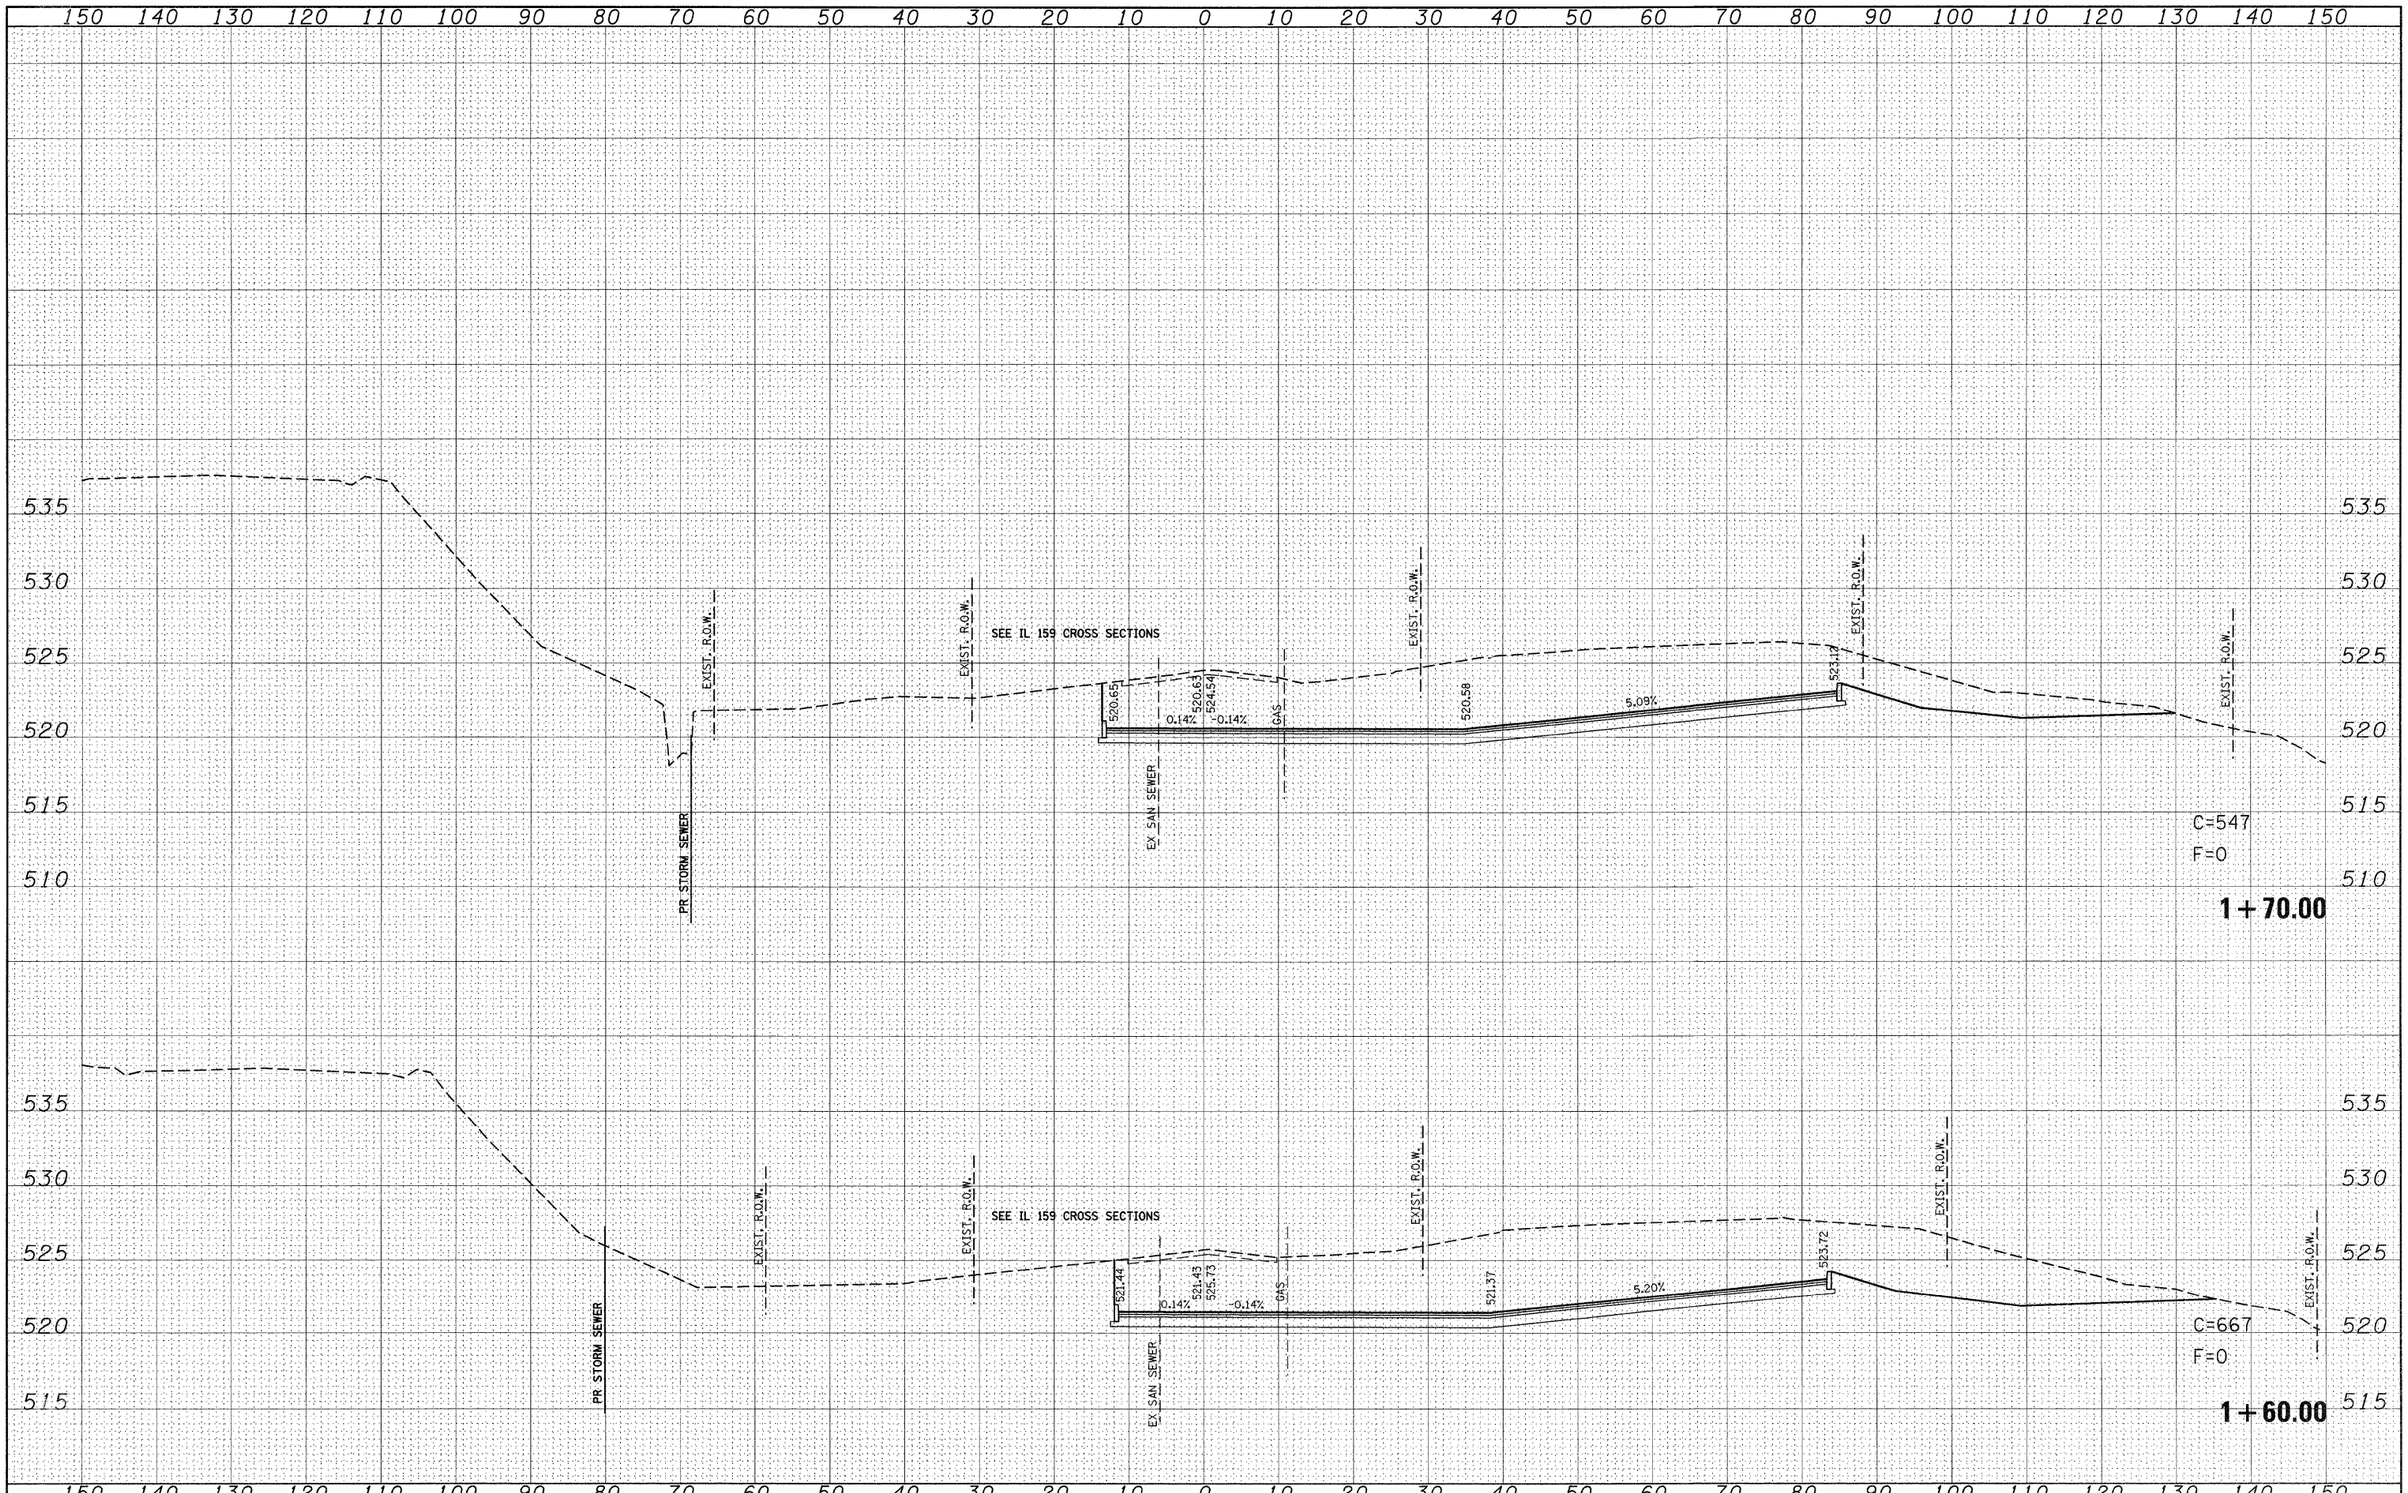

FILE NAME =	USER NAME = default	DESIGNED -	REVISED -
pw\projects\513501\cadd\dgn\d876830-sht-xssht-NLoop.dgn		DRAWN -	REVISED -
	PLOT SCALE = 10.0000 ' / IN.	CHECKED -	REVISED -
	PLOT DATE = 8/24/2009	DATE -	REVISED -

STATE OF ILLINOIS
DEPARTMENT OF TRANSPORTATION


NORTH LOOP ST
SIDE ROAD CROSS SECTIONS

SCALE: | SHEET NO. 101 OF 120 SHEETS | STA. 1+60.00 | TO STA. 1+70.00

F.A.P. RTE.	SECTION	COUNTY	TOTAL SHEETS	SHEET NO.
600	60-(30,31,128)-1	ST. CLAIR/MADISON	399	380
		CONTRACT NO. 76830		
		ILLINOIS FED. AID PROJECT		

FINAL SURVEY	NOTE BOOK	SURVEYED	BY
	NO.	PLOTTED	DATE
		TEMPLATE	
		AREAS	
		AREAS CHECKED	

ORIGINAL SURVEY	NOTE BOOK	SURVEYED	BY
	NO.	PLOTTED	DATE
		TEMPLATE	
		AREAS	
		AREAS CHECKED	

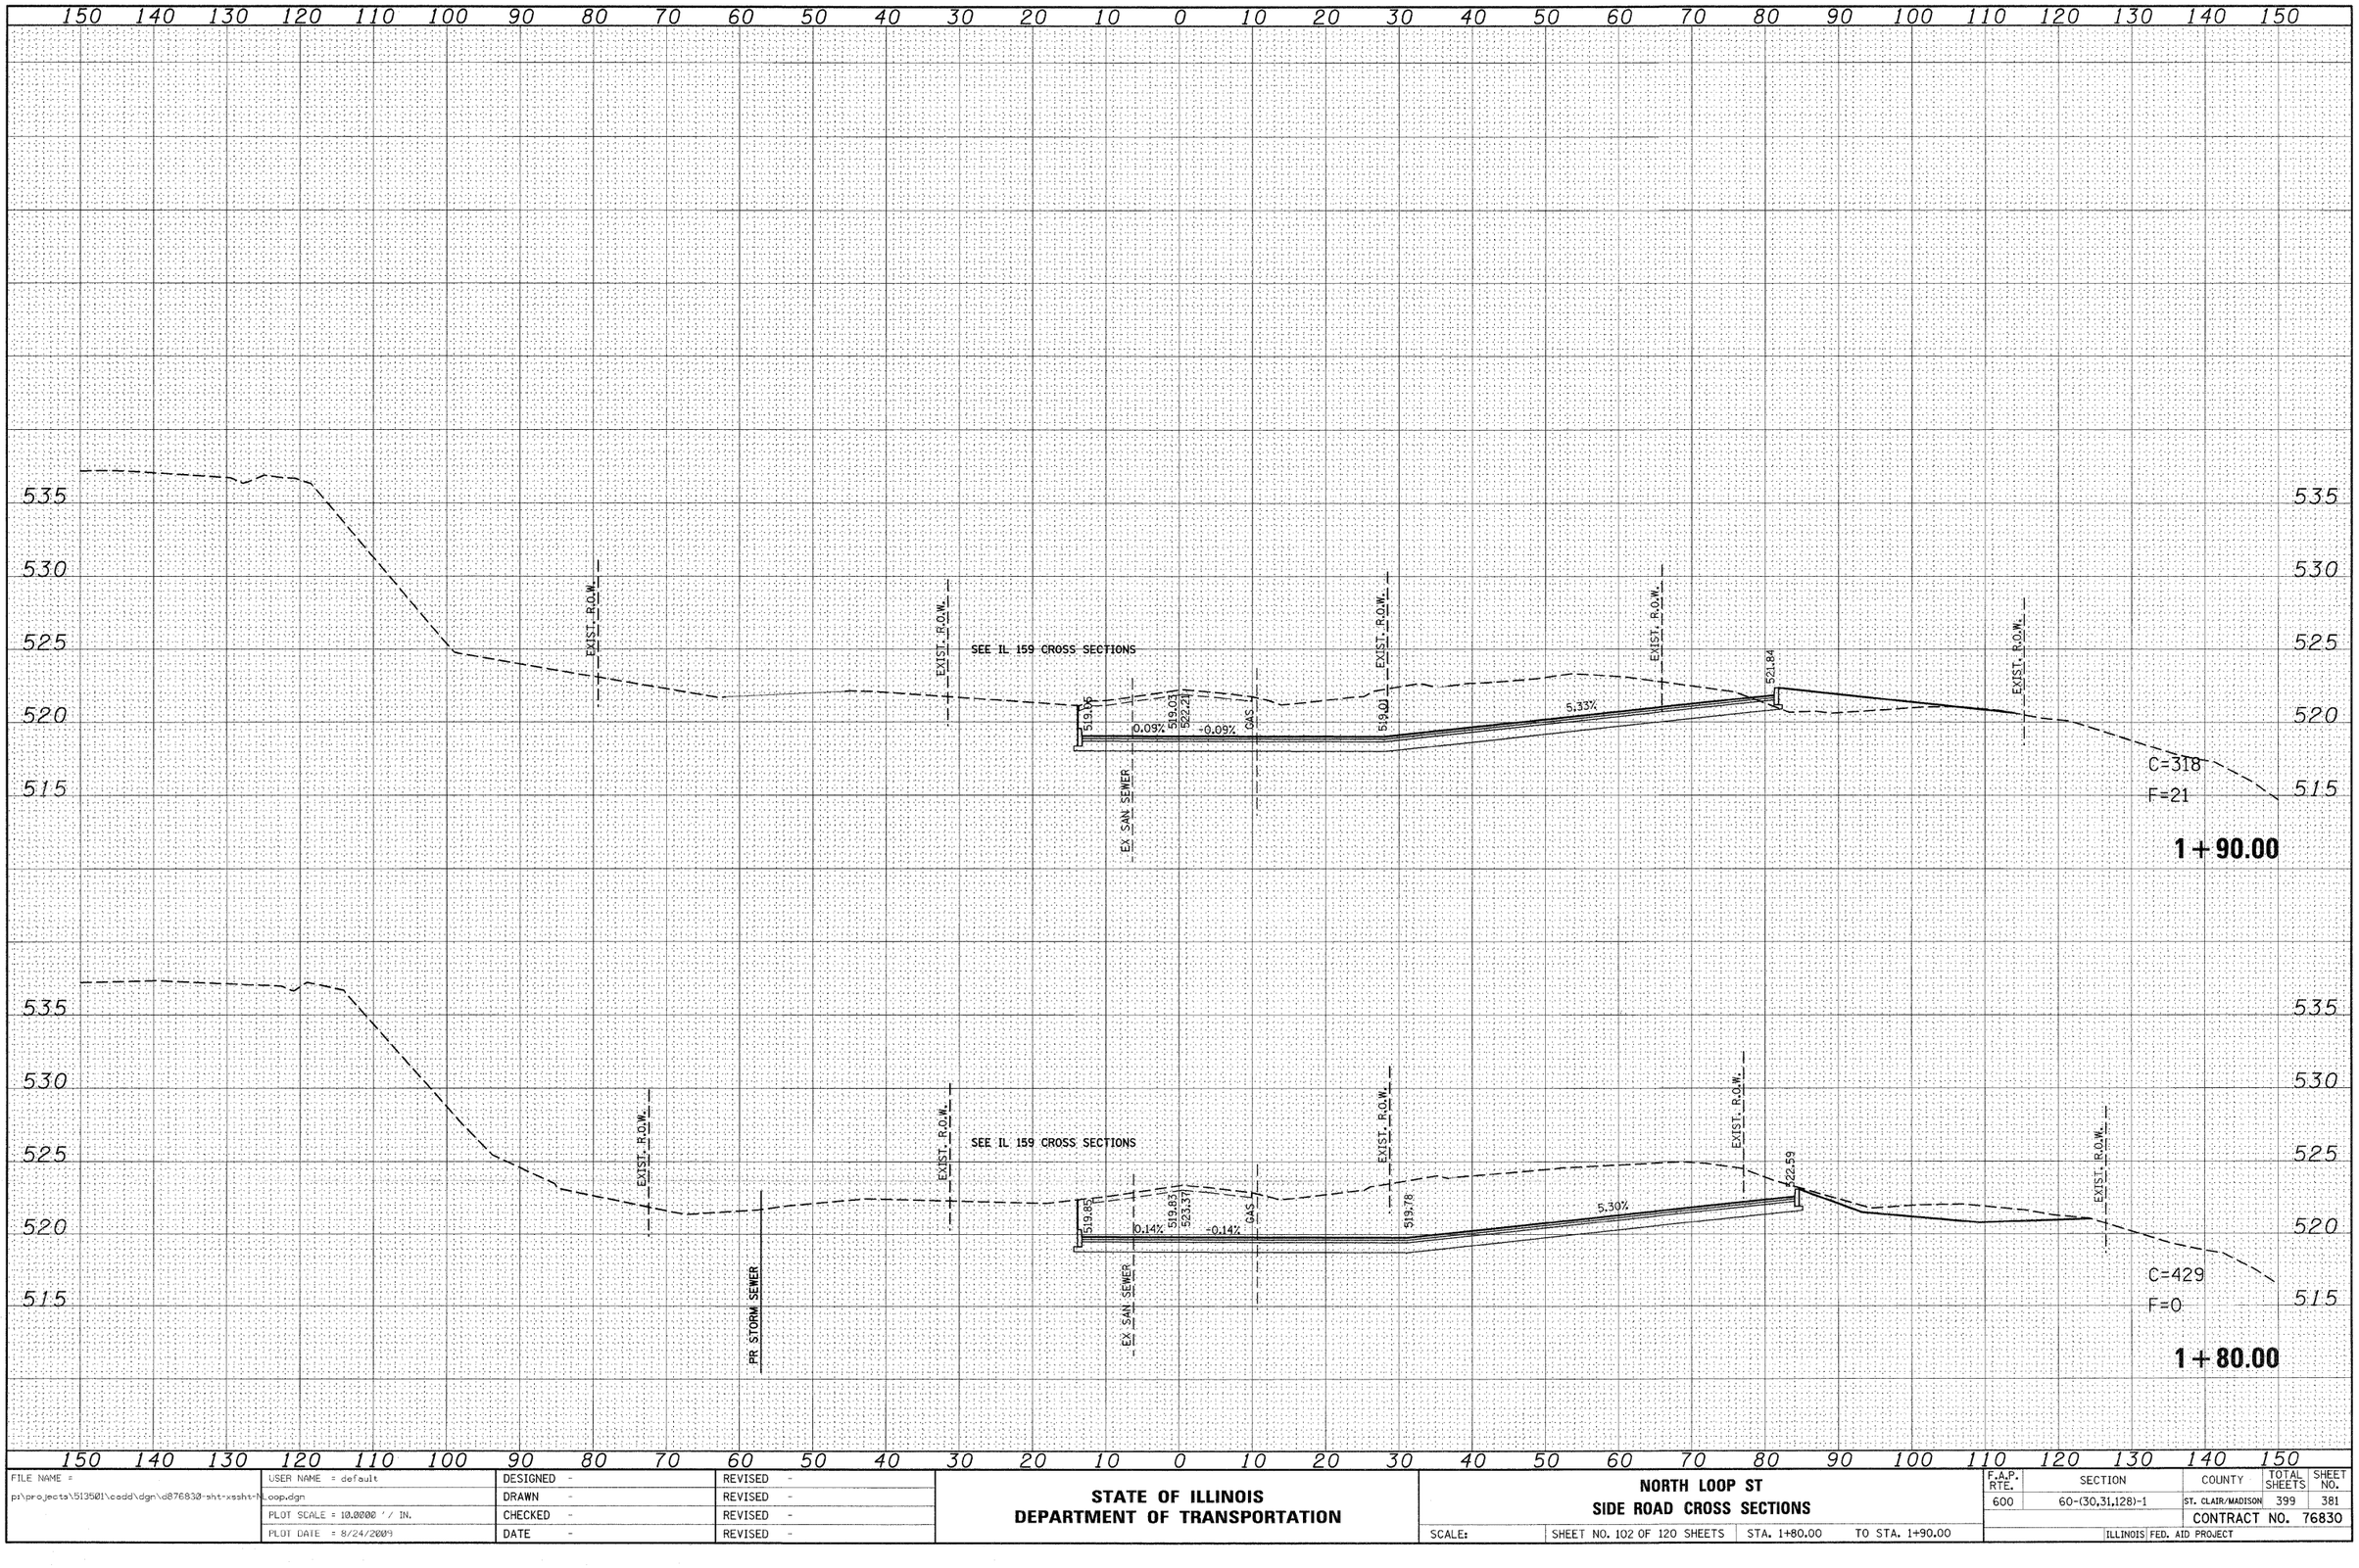

FILE NAME =	USER NAME = default	DESIGNED -	REVISED -
p:\projects\513501\cadd\dgn\d876830-sht-xssht-N_Loop.dgn		DRAWN -	REVISED -
	PLOT SCALE = 10.0000 ' / IN.	CHECKED -	REVISED -
	PLOT DATE = 8/24/2009	DATE -	REVISED -

STATE OF ILLINOIS
DEPARTMENT OF TRANSPORTATION

NORTH LOOP ST
SIDE ROAD CROSS SECTIONS

SCALE: | SHEET NO. 102 OF 120 SHEETS | STA. 1+80.00 | TO STA. 1+90.00

F.A.P. RTE.	SECTION	COUNTY	TOTAL SHEETS	SHEET NO.
600	60-(30,31,128)-1	ST. CLAIR/MADISON	399	381
		CONTRACT NO. 76830		
	ILLINOIS FED. AID PROJECT			

FINAL SURVEY	BY	DATE
SURVEYED		
PLOTTED		
NOTE BOOK	TEMPLATE	
NO.	AREAS	
	AREAS CHECKED	

ORIGINAL SURVEY	BY	DATE
SURVEYED		
PLOTTED		
NOTE BOOK	TEMPLATE	
NO.	AREAS	
	AREAS CHECKED	

150 140 130 120 110 100 90 80 70 60 50 40 30 20 10 0 10 20 30 40 50 60 70 80 90 100 110 120 130 140 150

535 530 525 520 515 510

EXIST. R.O.W.

PROP. R.O.W.

EXIST. R.O.W.

PRIVATE ENTRANCE
SEE ENTRANCE PROFILE

SECTION CUT ⊕ ℄ OF DRIVEWAY

EX. SAN SEWER

517.34
0.14%
517.40
519.88
-0.14%
C/L

EXIST. R.O.W.

517.40
5.13%

EXIST. R.O.W.

519.76

EXIST. R.O.W.

C=217
F=16

2+10.00

EXIST. R.O.W.

EXIST. R.O.W.

SEE IL 159 CROSS SECTIONS

EX. SAN SEWER

518.06
0.14%
518.23
521.04
-0.14%
C/L

EXIST. R.O.W.

518.19
5.56%

EXIST. R.O.W.

521.06

EXIST. R.O.W.

C=231
F=21

2+00.00

150 140 130 120 110 100 90 80 70 60 50 40 30 20 10 0 10 20 30 40 50 60 70 80 90 100 110 120 130 140 150

FILE NAME = p:\projects\513501\cadd\dgn\d876830-sht-xssht-NLoop.dgn	USER NAME = default	DESIGNED -	REVISED -
		DRAWN -	REVISED -
	PLOT SCALE = 10.0000 ' / IN.	CHECKED -	REVISED -
	PLOT DATE = 8/24/2009	DATE -	REVISED -


STATE OF ILLINOIS
DEPARTMENT OF TRANSPORTATION

NORTH LOOP ST
SIDE ROAD CROSS SECTIONS

SCALE: | SHEET NO. 103 OF 120 SHEETS | STA. 2+00.00 | TO STA. 2+10.00

F.A.P. RTE.	SECTION	COUNTY	TOTAL SHEETS	SHEET NO.
600	60-(30,31,128)-1	ST. CLAIR/MADISON	399	382
		CONTRACT NO. 76830		
	ILLINOIS	FED. AID PROJECT		

FINAL SURVEY	BY	DATE
SURVEYED		
PLOTTED		
TRANSMITTAL		
NOTE BOOK	AREAS	
NO.	AREAS CHECKED	

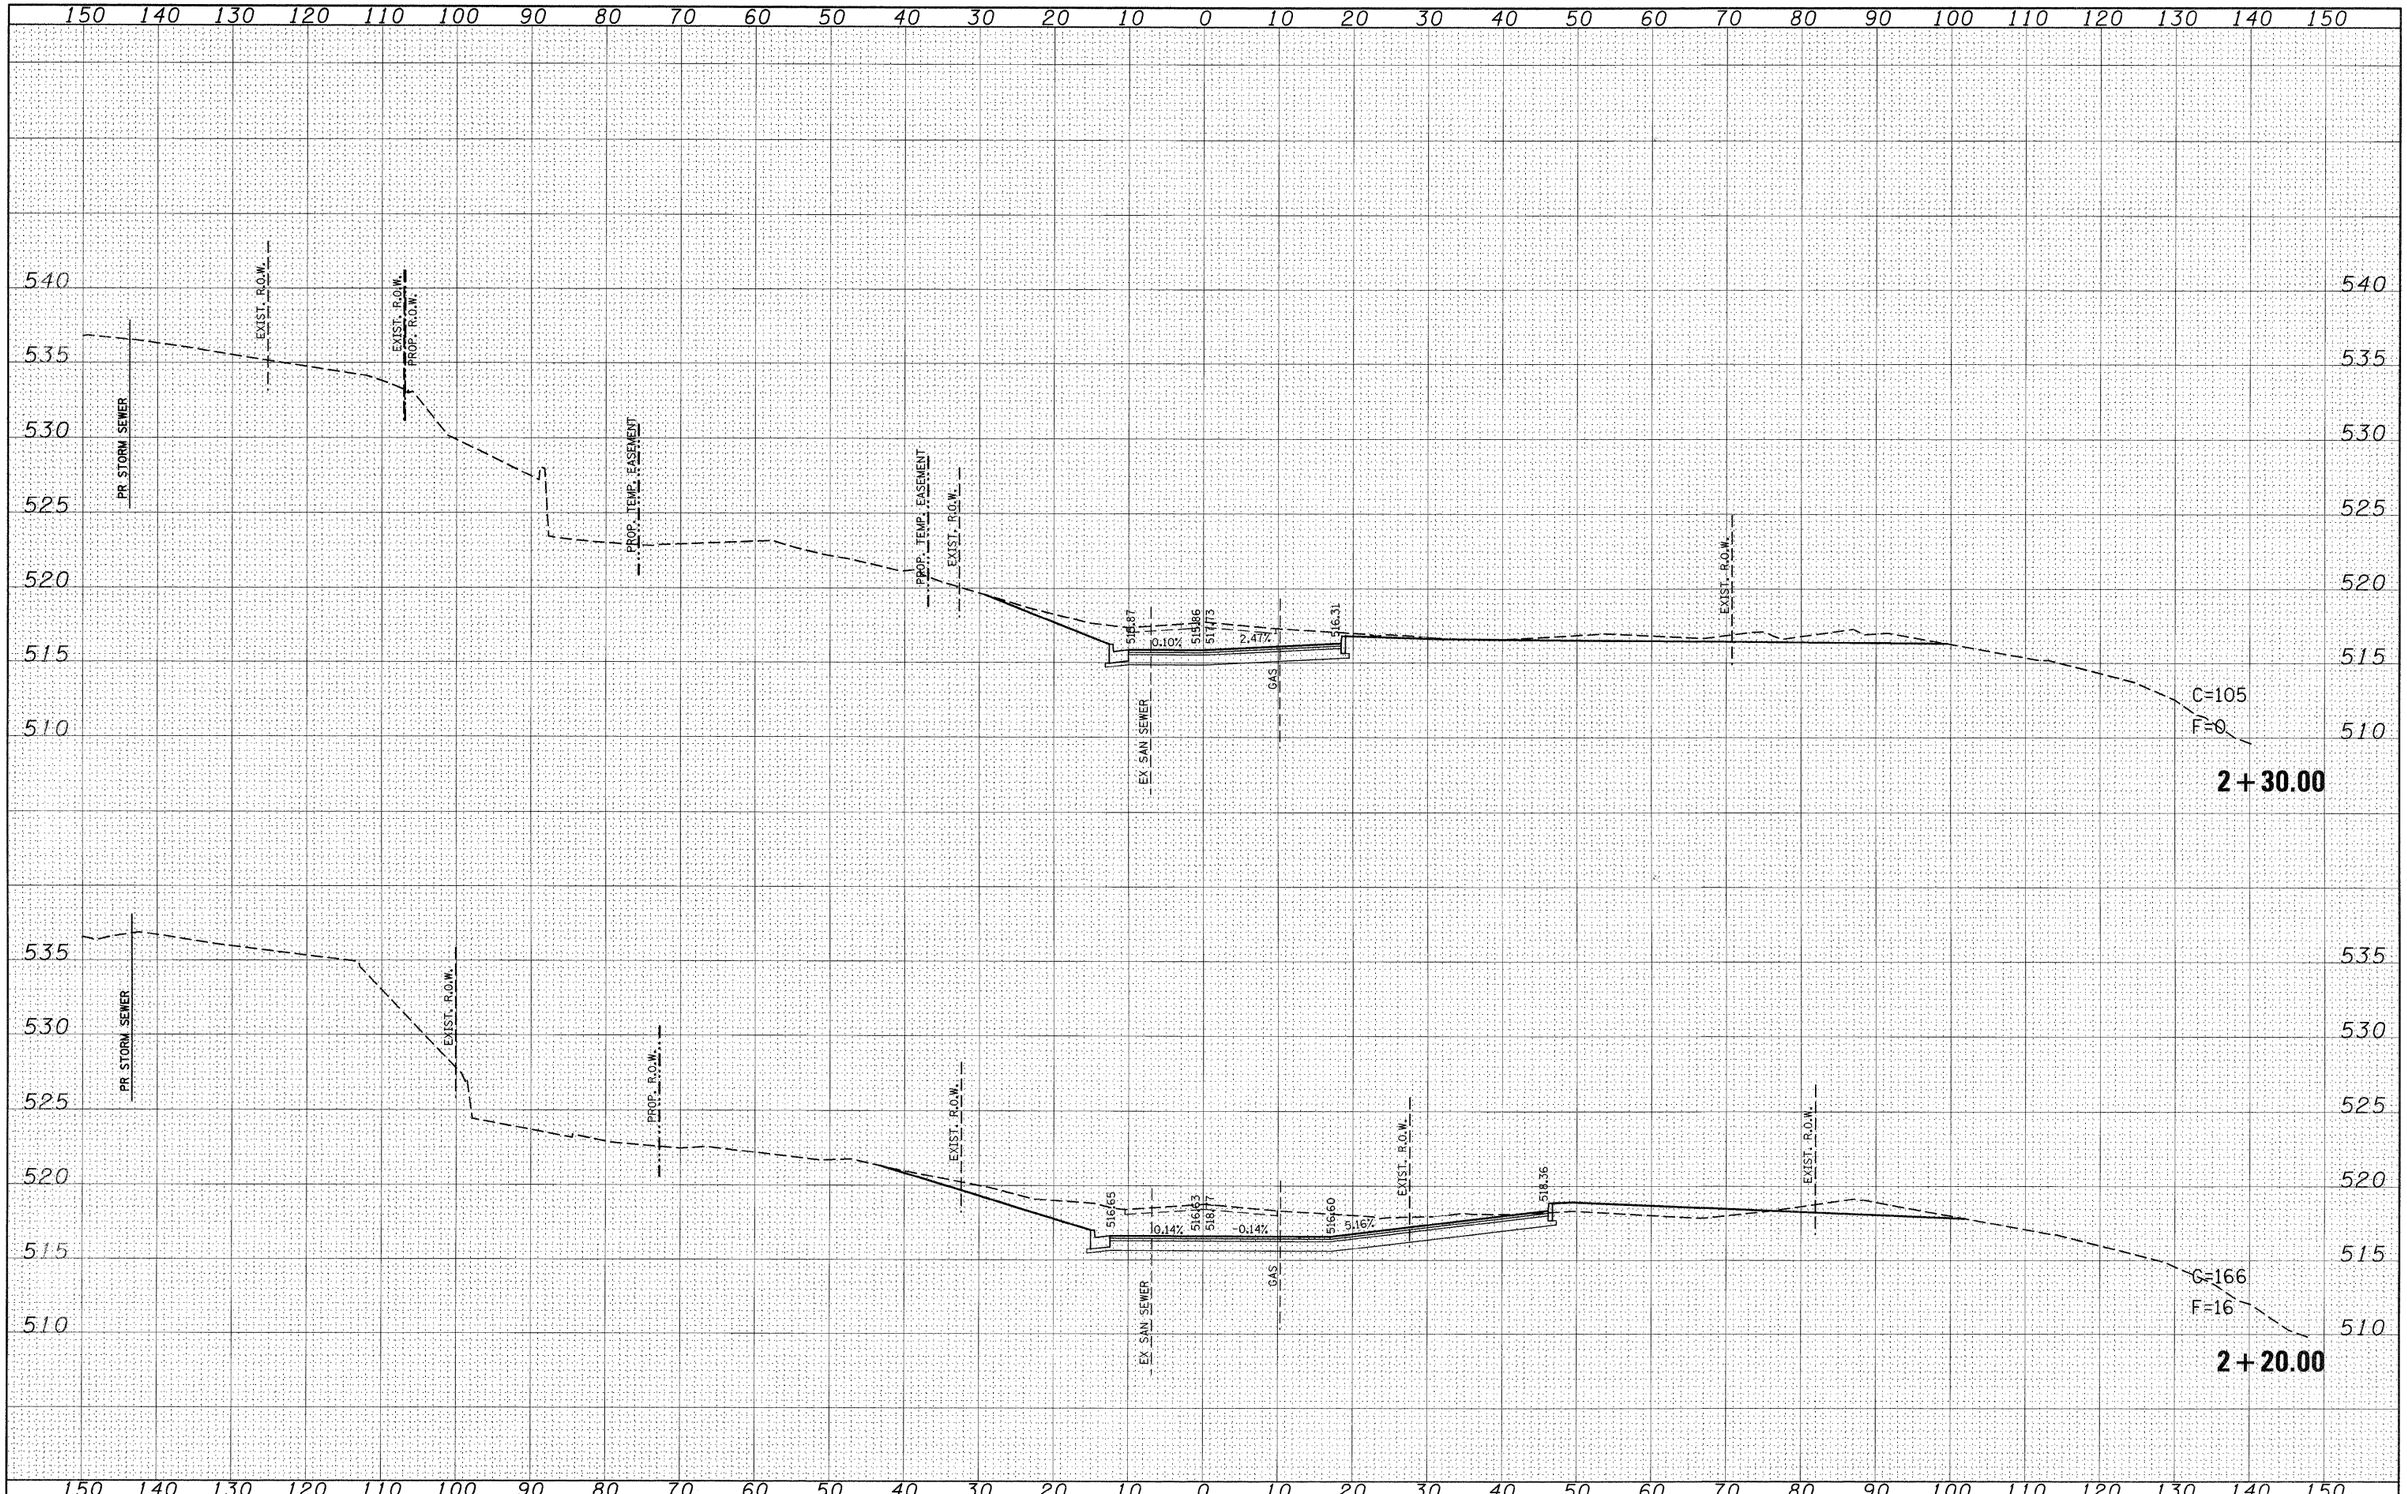

ORIGINAL SURVEY	BY	DATE
SURVEYED		
PLOTTED		
TRANSMITTAL		
NOTE BOOK	AREAS	
NO.	AREAS CHECKED	

FILE NAME = P:\Projects\513501\CADD\DGN\d876830-sht-xssht-N_loop.dgn	USER NAME = default	DESIGNED -	REVISED -
		DRAWN -	REVISED -
	PLOT SCALE = 10.0000 ' / IN.	CHECKED -	REVISED -
	PLOT DATE = 9/25/2009	DATE -	REVISED -


STATE OF ILLINOIS
DEPARTMENT OF TRANSPORTATION

NORTH LOOP ST
SIDE ROAD CROSS SECTIONS

SCALE: | SHEET NO. 104 OF 120 SHEETS | STA. 2+20.00 | TO STA. 2+30.00

F.A.P. RTE.	SECTION	COUNTY	TOTAL SHEETS	SHEET NO.
600	60-(30,31,128)-1	ST. CLAIR/MADISON	399	383
		CONTRACT NO. 76830		
	ILLINOIS FED. AID PROJECT			

FINAL SURVEY	BY	DATE
SURVEYED		
PLOTTED		
NOTE BOOK	TEMPLATE	
NO.	AREAS	
	AREAS CHECKED	

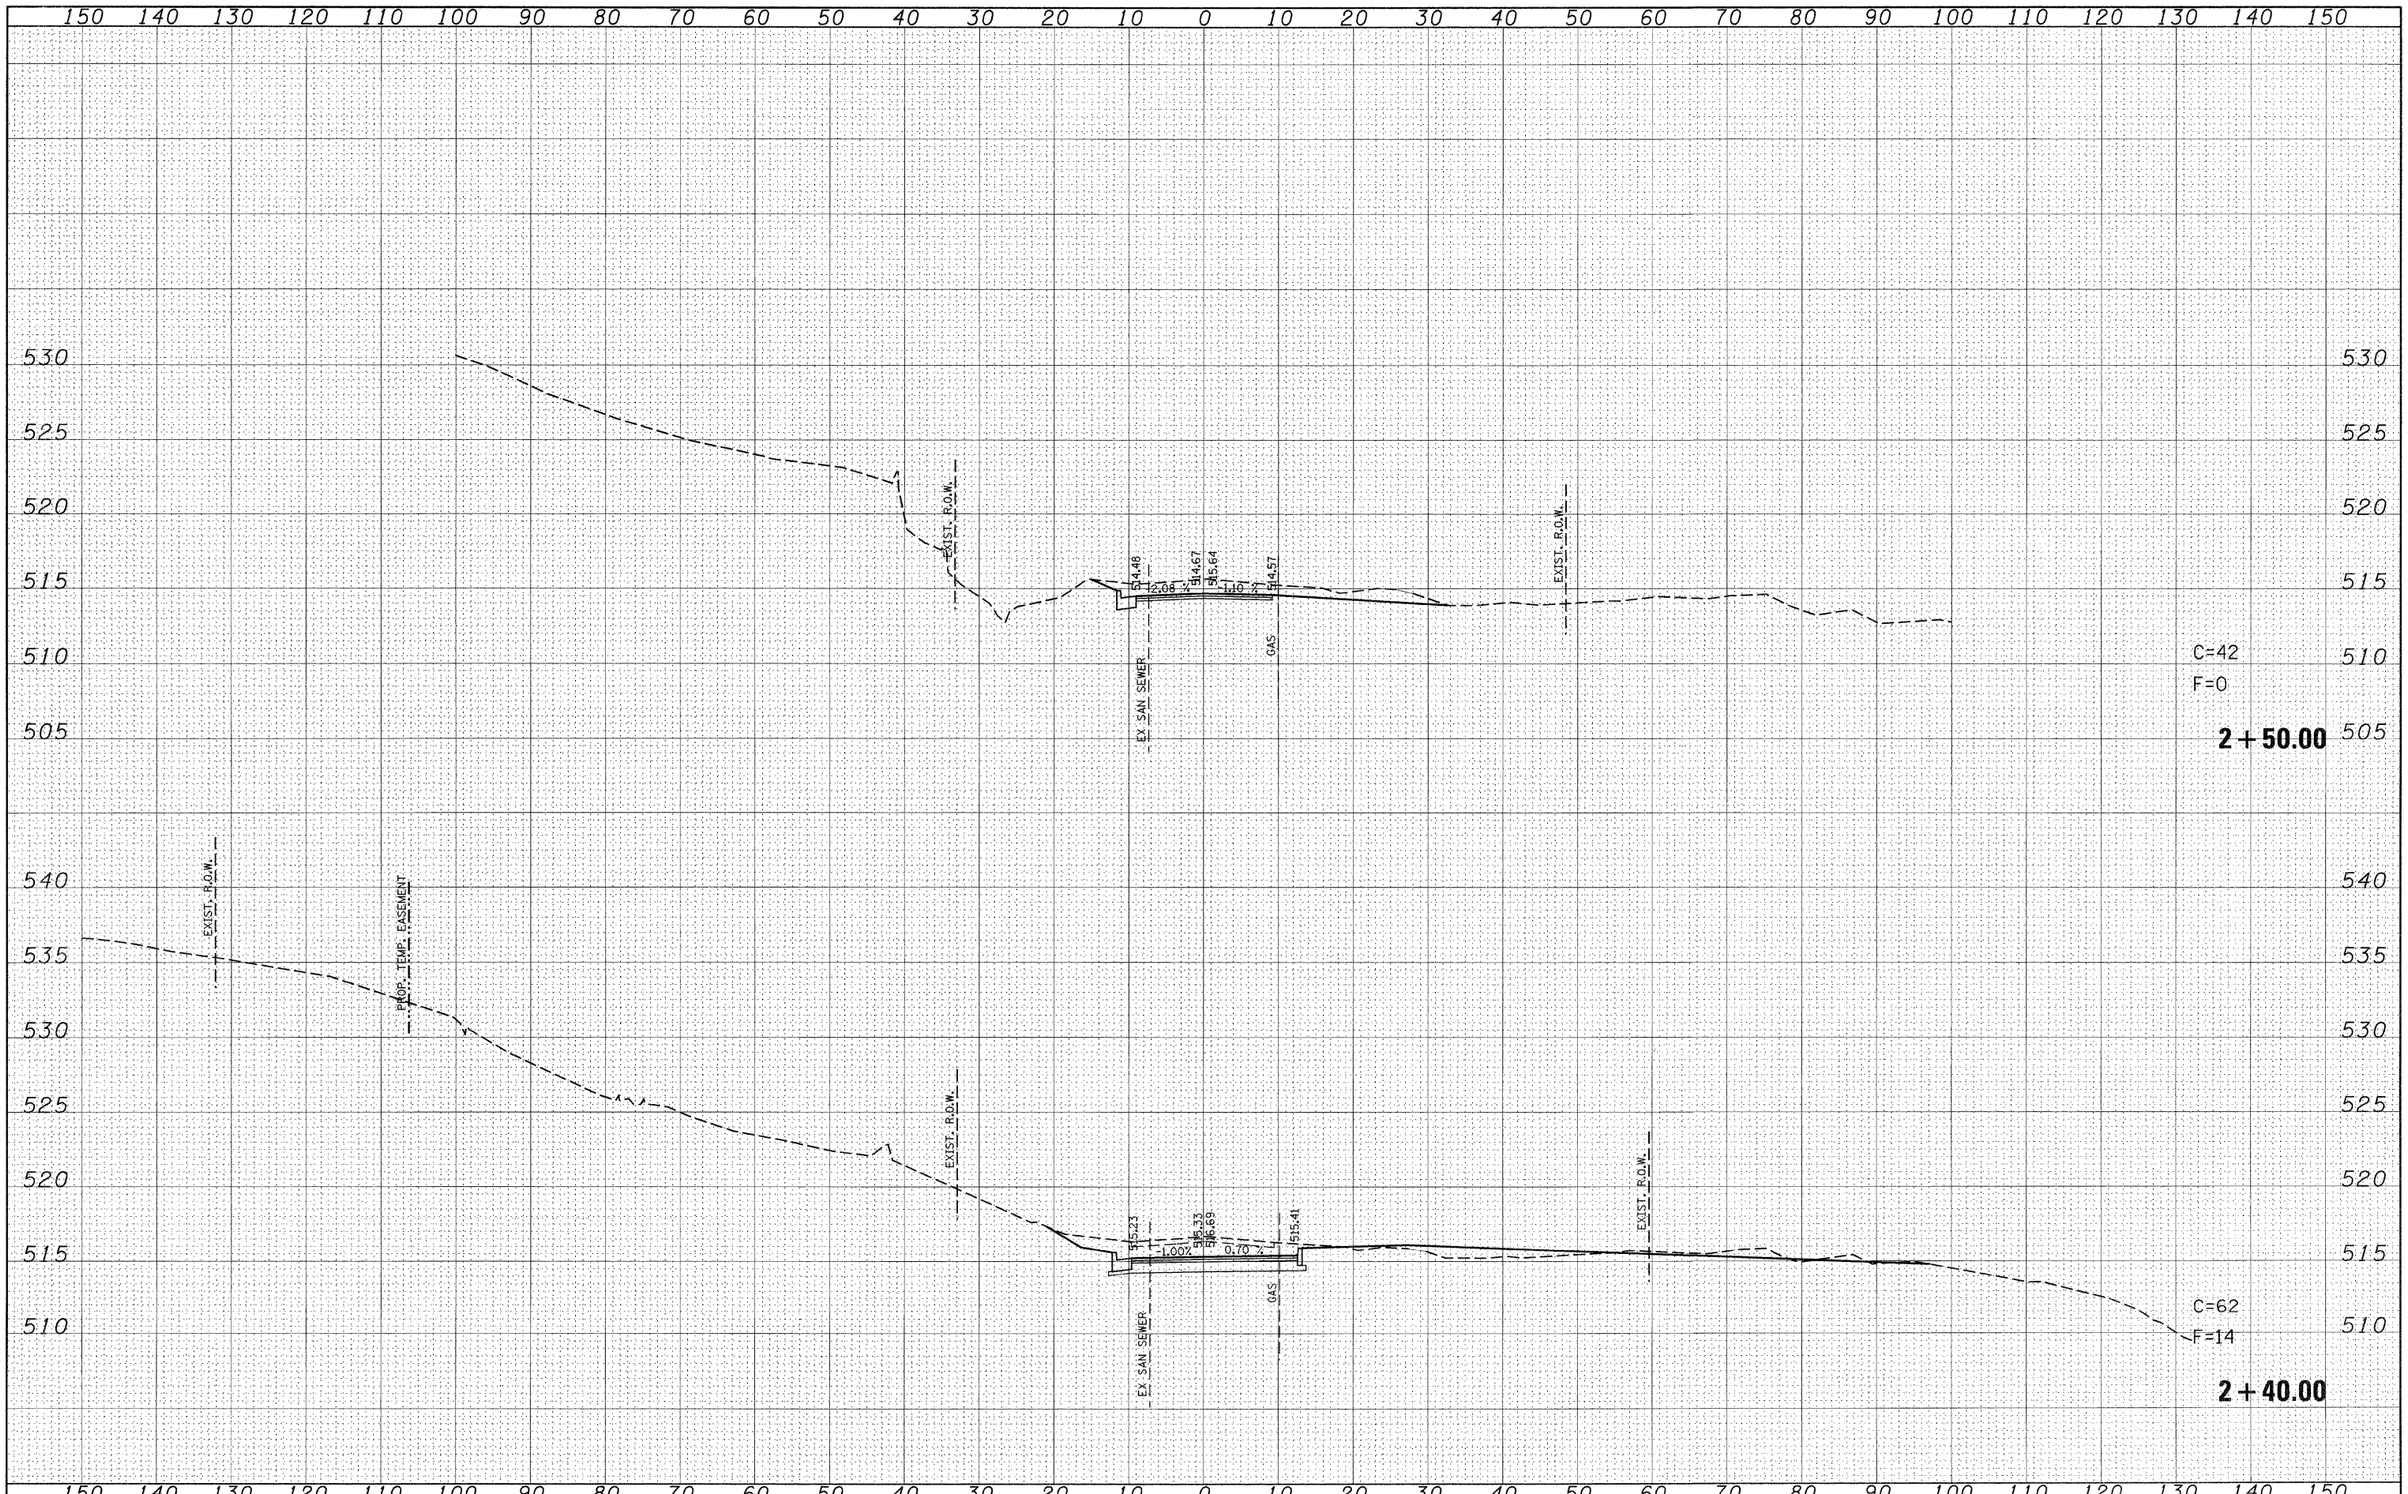

ORIGINAL SURVEY	BY	DATE
SURVEYED		
PLOTTED		
NOTE BOOK	TEMPLATE	
NO.	AREAS	
	AREAS CHECKED	

FILE NAME = p:\projects\513501\cadd\dgn\d876830-sht-xssht-Loop.dgn	USER NAME = default	DESIGNED -	REVISED -
		DRAWN -	REVISED -
	PLOT SCALE = 10.0000 ' / IN.	CHECKED -	REVISED -
	PLOT DATE = 8/24/2009	DATE -	REVISED -

STATE OF ILLINOIS
DEPARTMENT OF TRANSPORTATION

NORTH LOOP ST
SIDE ROAD CROSS SECTIONS

SCALE: | SHEET NO. 105 OF 120 SHEETS | STA. 2+40.00 | TO STA. 2+50.00

F.A.P. RTE.	SECTION	COUNTY	TOTAL SHEETS	SHEET NO.
600	60-(30,31,128)-1	ST. CLAIR/MADISON	399	384
		CONTRACT NO. 76830		
	ILLINOIS FED. AID PROJECT			

FINAL SURVEY		BY	DATE
NOTE BOOK	SURVEYED		
NO.	PLOTTED		
	TEMPLATE		
	AREAS		
	AREAS CHECKED		

ORIGINAL SURVEY		BY	DATE
NOTE BOOK	SURVEYED		
NO.	PLOTTED		
	TEMPLATE		
	AREAS		
	AREAS CHECKED		

150 140 130 120 110 100 90 80 70 60 50 40 30 20 10 0 10 20 30 40 50 60 70 80 90 100 110 120 130 140 150

525 520 515 510 505

EXIST. R.O.W.

513.21 -4.26 % 513.56 513.56 -4.68 % 513.20

EX SAN SEWER

GAS

2+70.00

530 525 520 515 510 505

EXIST. R.O.W.

513.79 3.41 % 514.07 514.60 2.90 % 513.81

EX SAN SEWER

GAS

EXIST. R.O.W.

C=31

F=0

2+60.00

150 140 130 120 110 100 90 80 70 60 50 40 30 20 10 0 10 20 30 40 50 60 70 80 90 100 110 120 130 140 150

FILE NAME = p:\projects\513501\cadd\dgn\d876830-sht-xssht-Loop.dgn	USER NAME = default	DESIGNED -	REVISED -
		DRAWN -	REVISED -
	PLOT SCALE = 10.0000 ' / IN.	CHECKED -	REVISED -
	PLOT DATE = 8/24/2009	DATE -	REVISED -


STATE OF ILLINOIS
DEPARTMENT OF TRANSPORTATION

NORTH LOOP ST
SIDE ROAD CROSS SECTIONS

SCALE: | SHEET NO. 106 OF 120 SHEETS | STA. 2+60.00 | TO STA. 2+70.00

F.A.P. RTE.	SECTION	COUNTY	TOTAL SHEETS	SHEET NO.
600	60-(30,31,128)-1	ST. CLAIR/MADISON	399	385
		CONTRACT NO. 76830		
	ILLINOIS FED. AID PROJECT			

FINAL SURVEY	BY	DATE
SURVEYED		
PLOTTED		
NOTE BOOK	TEMPLATE	
NO.	AREAS	
	AREAS CHECKED	

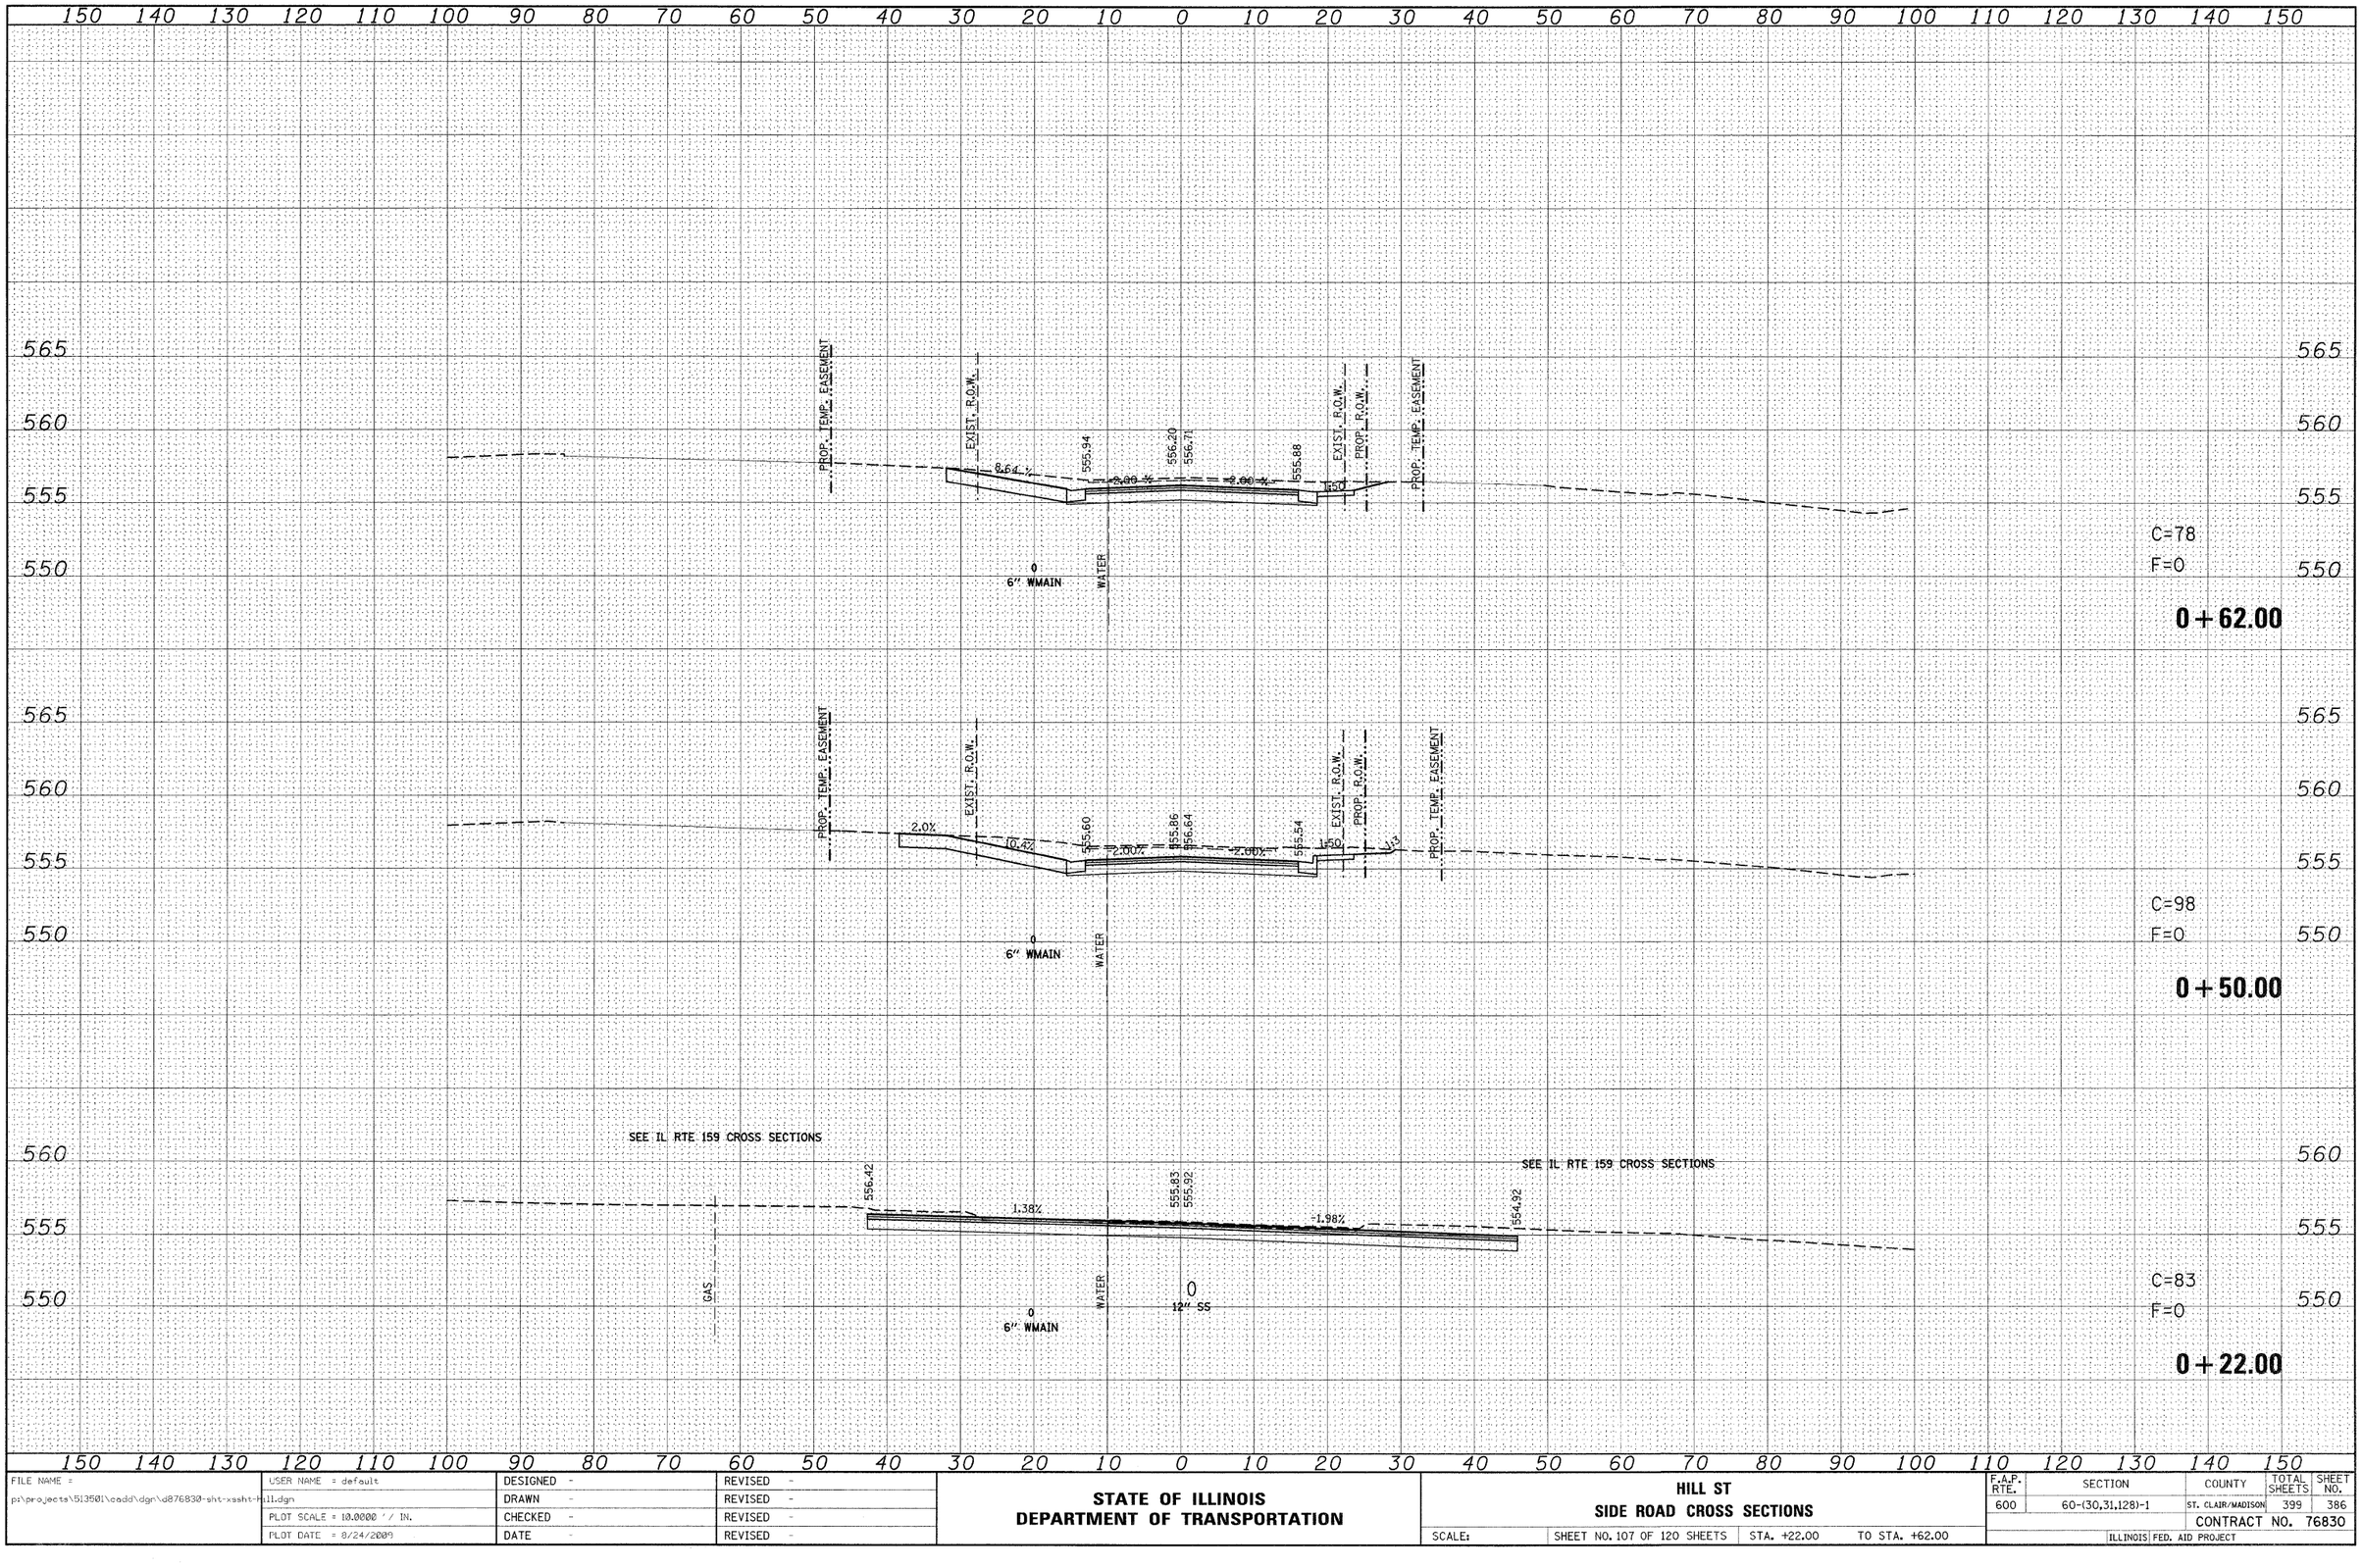

ORIGINAL SURVEY	BY	DATE
SURVEYED		
PLOTTED		
NOTE BOOK	TEMPLATE	
NO.	AREAS	
	AREAS CHECKED	

FILE NAME =	USER NAME = default	DESIGNED -	REVISED -
p:\projects\51350l\cadd\dgn\d876830-sht-xssht-Hill.dgn		DRAWN -	REVISED -
	PLOT SCALE = 10.0000 ' / IN.	CHECKED -	REVISED -
	PLOT DATE = 8/24/2009	DATE -	REVISED -

STATE OF ILLINOIS
DEPARTMENT OF TRANSPORTATION

HILL ST
SIDE ROAD CROSS SECTIONS

SCALE: | SHEET NO. 107 OF 120 SHEETS | STA. +22.00 | TO STA. +62.00

F.A.P. RTE.	SECTION	COUNTY	TOTAL SHEETS	SHEET NO.
600	60-(30,31,128)-1	ST. CLAIR/MADISON	399	386
		CONTRACT NO. 76830		
		ILLINOIS FED. AID PROJECT		

FINAL SURVEY		BY	DATE
NOTE BOOK	SURVEYED		
NO.	PLOTTED		
	TEMPLATE		
	AREAS		
	AREAS CHECKED		

ORIGINAL SURVEY		BY	DATE
NOTE BOOK	SURVEYED		
NO.	PLOTTED		
	TEMPLATE		
	AREAS		
	AREAS CHECKED		

150 140 130 120 110 100 90 80 70 60 50 40 30 20 10 0 10 20 30 40 50 60 70 80 90 100 110 120 130 140 150

565
560
555
550

PROP. TEMP. EASEMENT
EXIST. R.O.W.
ELECTRIC
WATER
4.87%
556.38
-2.00%
556.57
556.57
-2.00%
556.30
-1.77%
1.50
EXIST. R.O.W.
PROP. R.O.W.
BUILDING FACE

C=38
F=0

0+87.00


FILE NAME = pt\projects\513501\cadd\dgn\d876830-sht-xssht-hill.dgn	USER NAME = default	DESIGNED -	REVISED -
		DRAWN -	REVISED -
	PLOT SCALE = 10.0000 ' / IN.	CHECKED -	REVISED -
	PLOT DATE = 8/24/2009	DATE -	REVISED -

STATE OF ILLINOIS
DEPARTMENT OF TRANSPORTATION

HILL ST
SIDE ROAD CROSS SECTIONS

SCALE: | SHEET NO. 108 OF 120 SHEETS | STA. +87.00 | TO STA. +87.00

F.A.P. RTE.	SECTION	COUNTY	TOTAL SHEETS	SHEET NO.
600	60-(30,31,128)-1	ST. CLAIR/MADISON	399	387
		CONTRACT NO. 76830		
	ILLINOIS	FED. AID PROJECT		

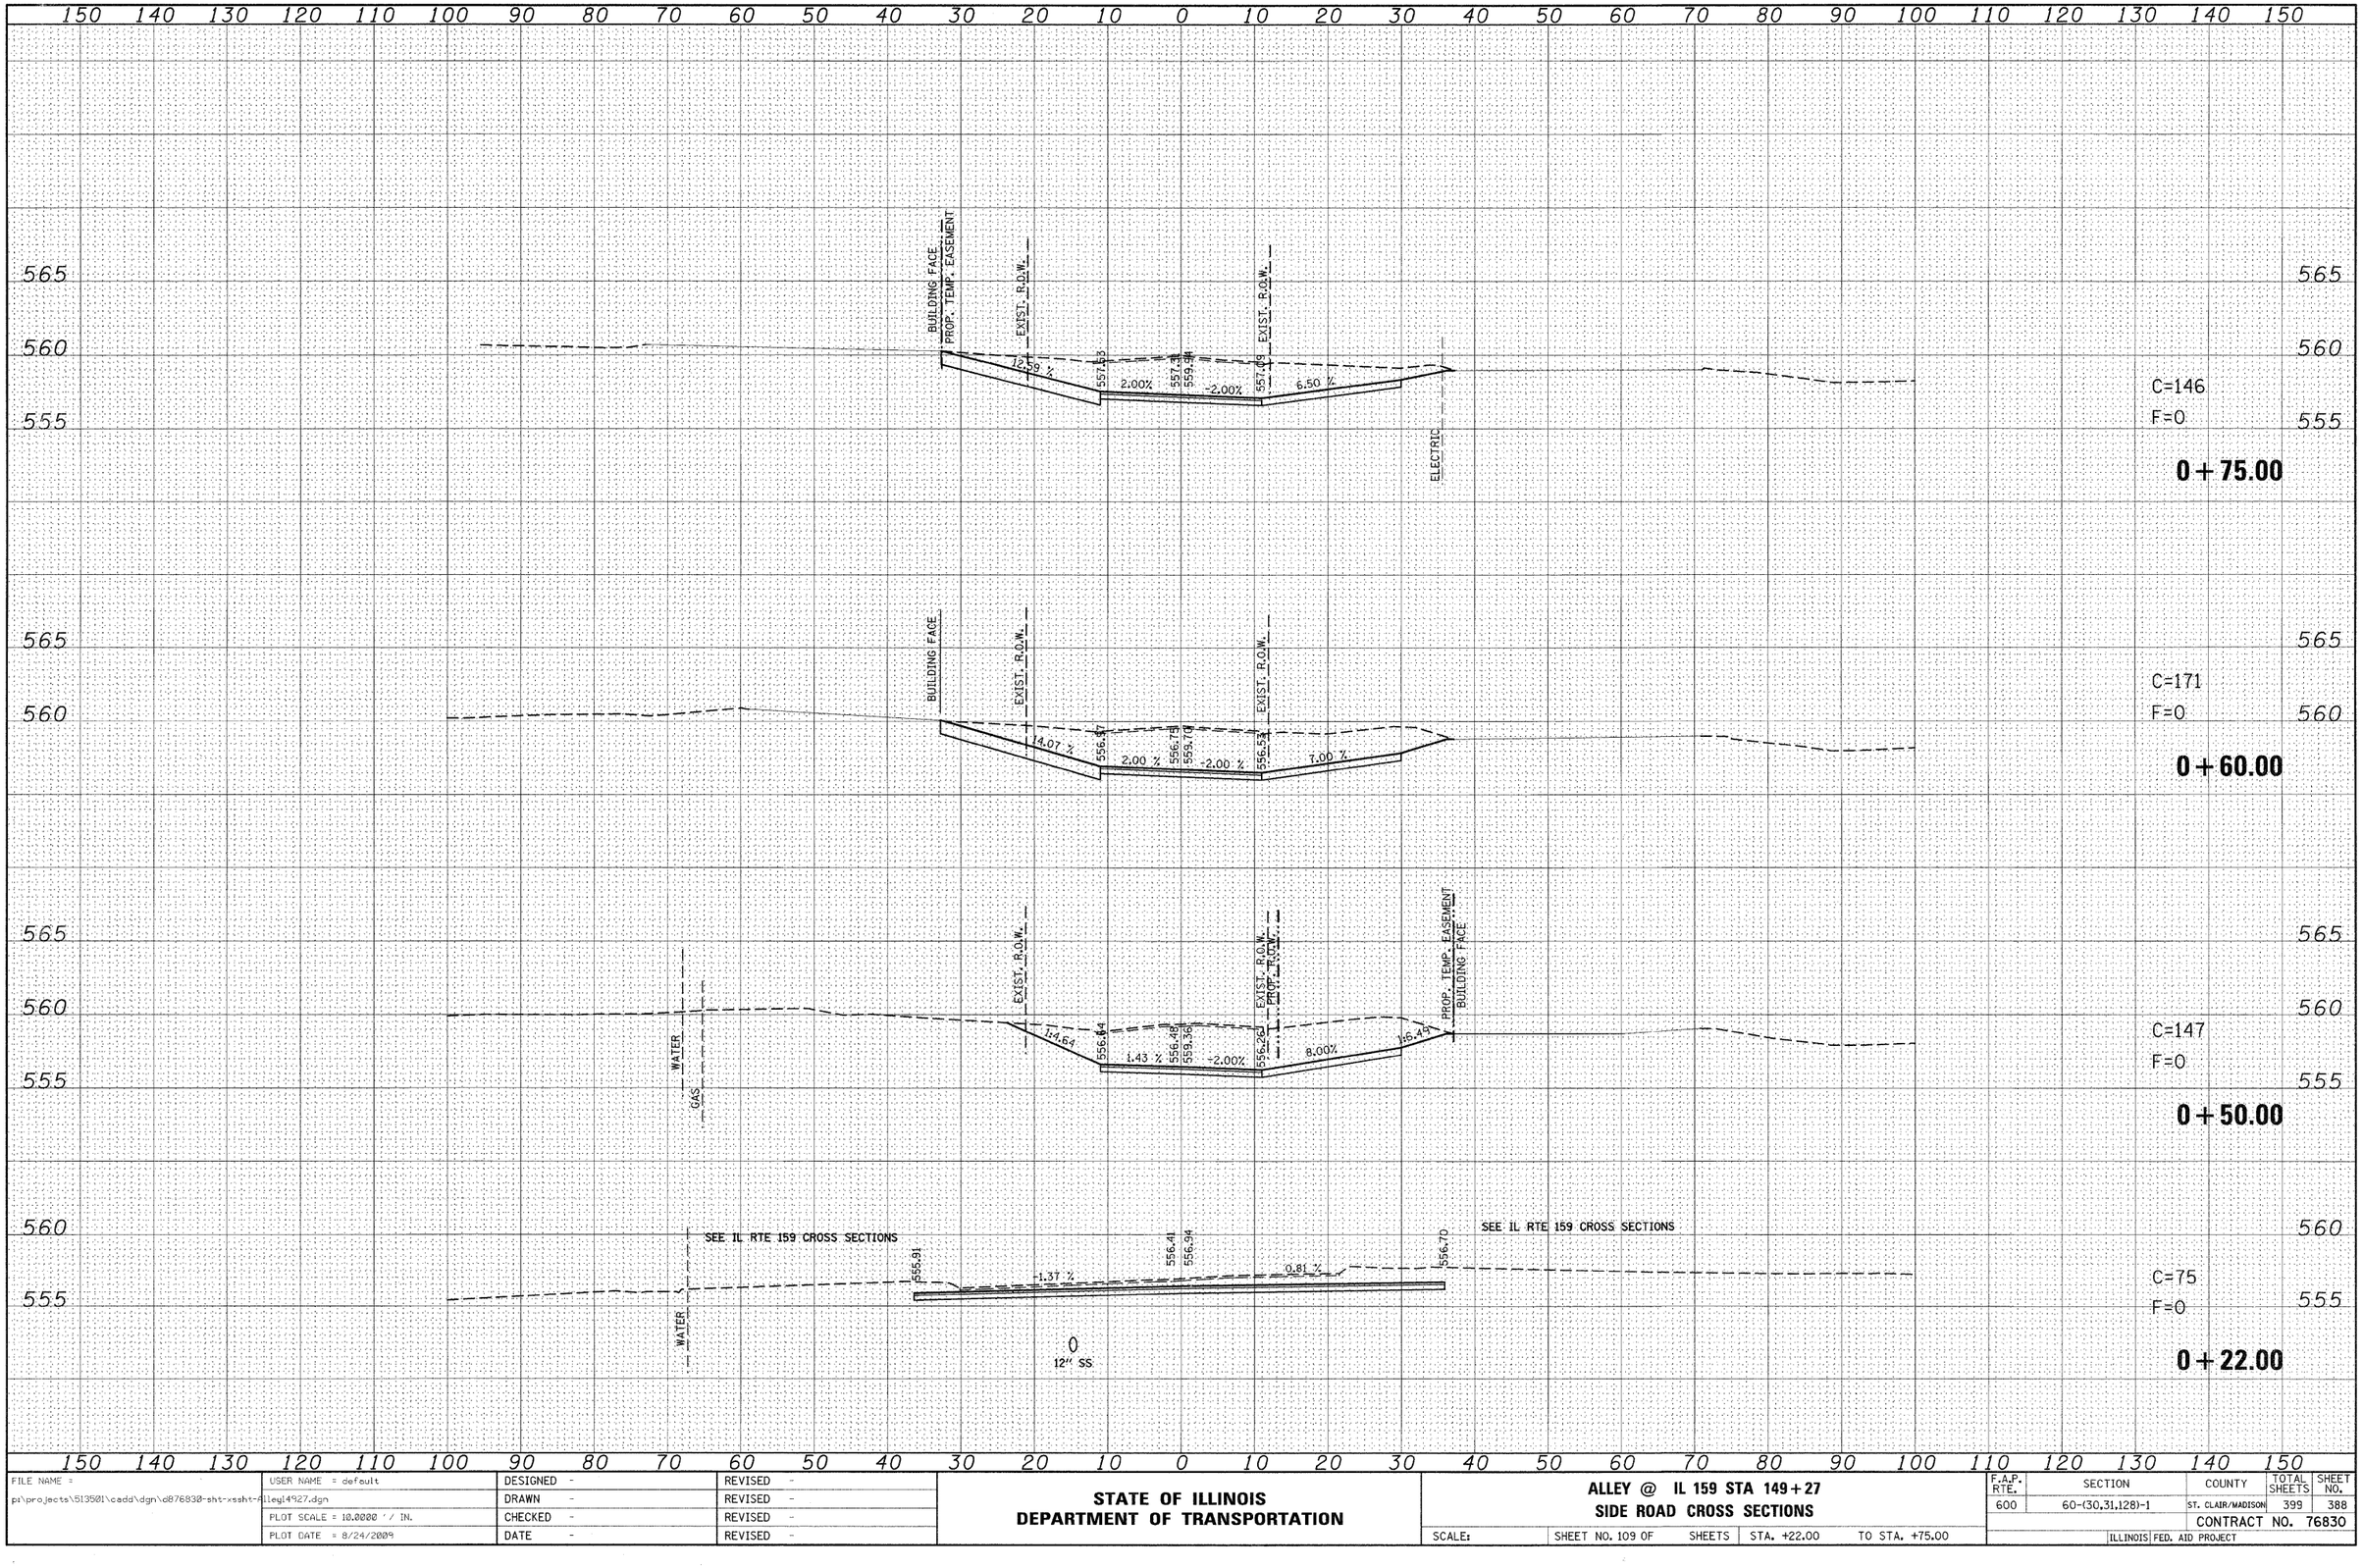

FINAL SURVEY	SURVEYED	BY	DATE
NOTE BOOK	PLOTTED		
NO.	TEMPLATE		
	AREAS		
	AREAS CHECKED		

ORIGINAL SURVEY	SURVEYED	BY	DATE
NOTE BOOK	PLOTTED		
NO.	TEMPLATE		
	AREAS		
	AREAS CHECKED		

FILE NAME =	USER NAME = default	DESIGNED -	REVISED -
p:\projects\513501\cadd\dgn\d876830-sht-xssht-Alley14927.dgn		DRAWN -	REVISED -
	PLOT SCALE = 10.0000 ' / IN.	CHECKED -	REVISED -
	PLOT DATE = 8/24/2009	DATE -	REVISED -


STATE OF ILLINOIS
DEPARTMENT OF TRANSPORTATION

ALLEY @ IL 159 STA 149+27
SIDE ROAD CROSS SECTIONS

SCALE: | SHEET NO. 109 OF SHEETS | STA. +22.00 | TO STA. +75.00

F.A.P. RTE.	SECTION	COUNTY	TOTAL SHEETS	SHEET NO.
600	60-(30,31,128)-1	ST. CLAIR/MADISON	399	388
		CONTRACT NO. 76830		
	ILLINOIS FED. AID PROJECT			

FINAL SURVEY	BY	DATE
SURVEYED		
PLOTTED		
NOTE BOOK	TEMPLATE	
NO.	AREAS	
	AREAS CHECKED	

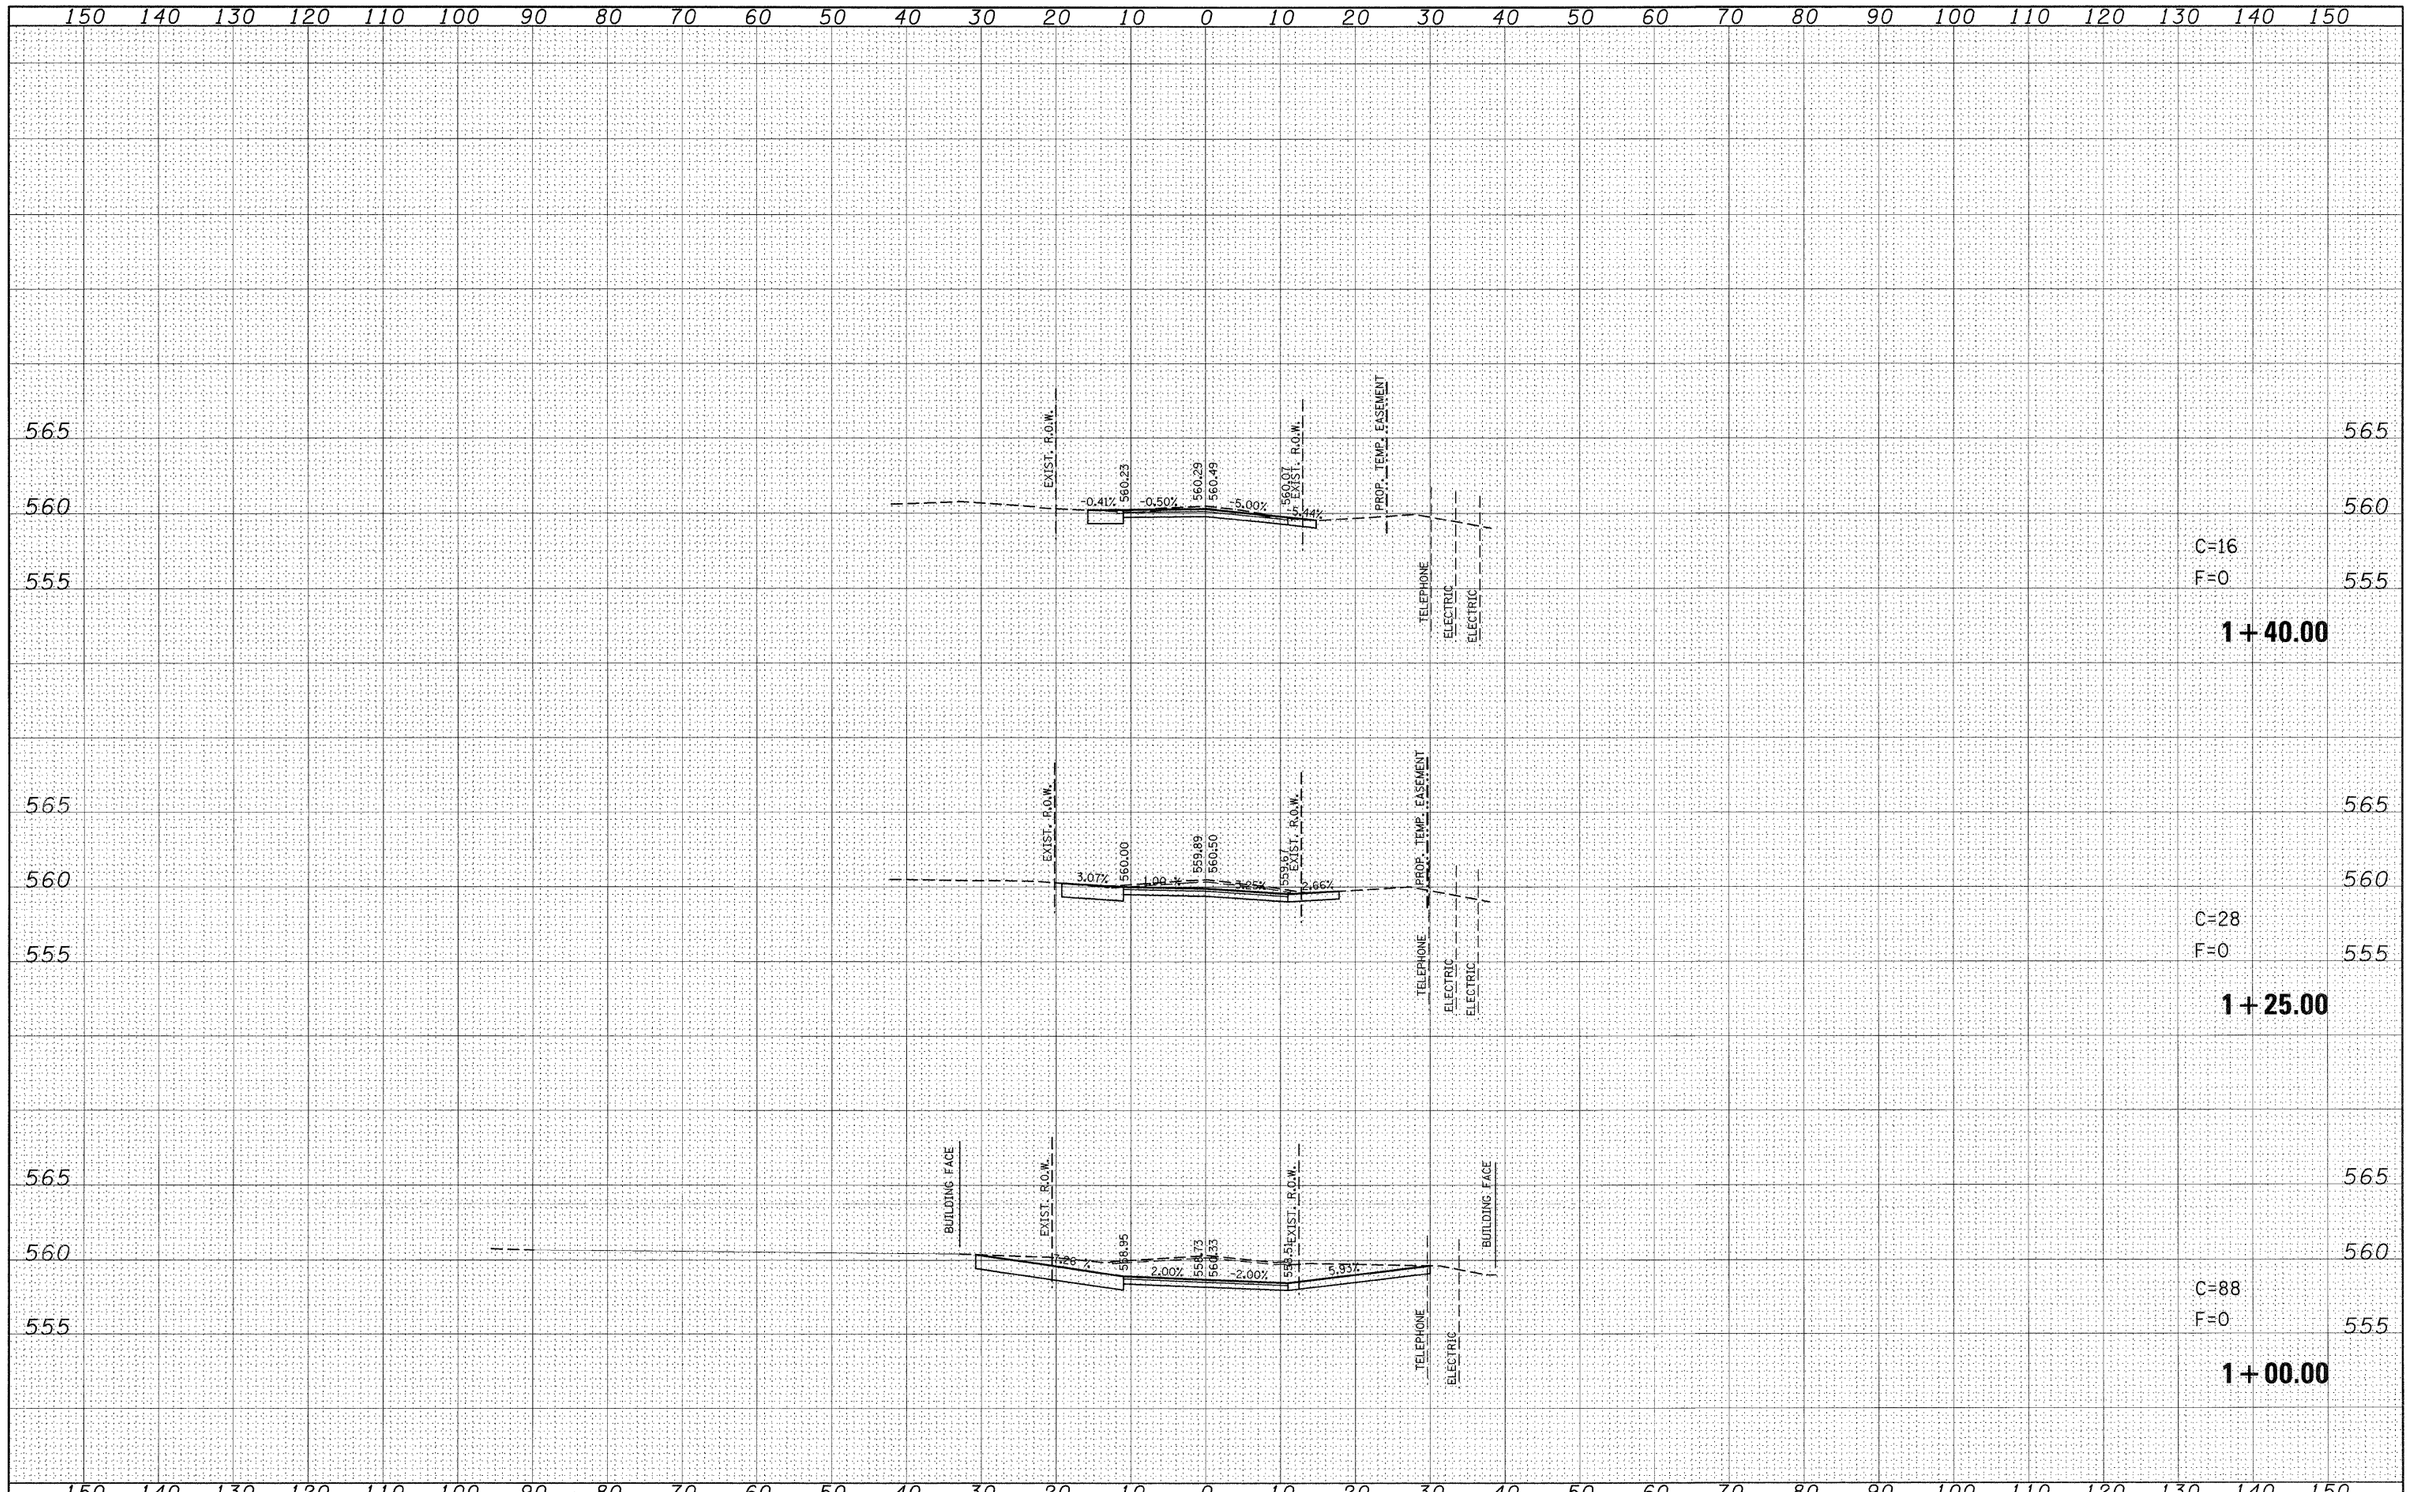

ORIGINAL SURVEY	BY	DATE
SURVEYED		
PLOTTED		
NOTE BOOK	TEMPLATE	
NO.	AREAS	
	AREAS CHECKED	

FILE NAME =	USER NAME = default	DESIGNED -	REVISED -
p:\projects\513501\caadd\dgn\d876830-sht-xssht-Alley14927.dgn		DRAWN -	REVISED -
	PLOT SCALE = 10.2000 ' / IN.	CHECKED -	REVISED -
	PLOT DATE = 8/24/2009	DATE -	REVISED -

STATE OF ILLINOIS
DEPARTMENT OF TRANSPORTATION

ALLEY @ IL 159 STA 149+27
SIDE ROAD CROSS SECTIONS

SCALE: | SHEET NO. 110 OF SHEETS | STA. 1+00.00 | TO STA. 1+40.00

F.A.P. RTE.	SECTION	COUNTY	TOTAL SHEETS	SHEET NO.
600	60-(30,31,128)-1	ST. CLAIR/MADISON	399	389
		CONTRACT NO. 76830		
		ILLINOIS	FED. AID PROJECT	

FINAL SURVEY		BY	DATE
NOTE BOOK	SURVEYED		
NO.	PLOTTED		
	TEMPLATE		
	AREAS		
	AREAS CHECKED		

ORIGINAL SURVEY		BY	DATE
NOTE BOOK	SURVEYED		
NO.	PLOTTED		
	TEMPLATE		
	AREAS		
	AREAS CHECKED		

150 140 130 120 110 100 90 80 70 60 50 40 30 20 10 0 10 20 30 40 50 60 70 80 90 100 110 120 130 140 150

565

560

555

EXIST. R.O.W.

560.21

-2.48

560.48

560.47

-8.39%

559.56

EXIST. R.O.W.

PROP. TEMP. EASEMENT

TELEPHONE

ELECTRIC

BUILDING FACE

C=8

F=0

1+60.00

FILE NAME = p:\projects\513501\cadd\dgn\d876830-sht-xssht-Alley14927.dgn	USER NAME = default	DESIGNED -	REVISED -
		DRAWN -	REVISED -
	PLOT SCALE = 10.0000 ' / IN.	CHECKED -	REVISED -
	PLOT DATE = 8/24/2009	DATE -	REVISED -

STATE OF ILLINOIS
DEPARTMENT OF TRANSPORTATION

ALLEY @ IL 159 STA 149+27
SIDE ROAD CROSS SECTIONS

SCALE: | SHEET NO. 111 OF SHEETS | STA. 1+60.00 | TO STA. 1+60.00

F.A.P. RTE.	SECTION	COUNTY	TOTAL SHEETS	SHEET NO.
600	60-(30,31,128)-1	ST. CLAIR/MADISON	399	390
		CONTRACT NO. 76830		
	ILLINOIS	FED. AID PROJECT		

FINAL SURVEY	NOTE BOOK	NO.
SURVEYED		BY
PLOTTED		
TEMPLATE		
AREAS		
AREAS CHECKED		DATE

ORIGINAL SURVEY	NOTE BOOK	NO.
SURVEYED		BY
PLOTTED		
TEMPLATE		
AREAS		
AREAS CHECKED		DATE

150 140 130 120 110 100 90 80 70 60 50 40 30 20 10 0 10 20 30 40 50 60 70 80 90 100 110 120 130 140 150

560 555 550 545 565

TELEPHONE
PROP. TEMP. EASEMENT
BUILDING FACE
-8.60%
EXIST. R.O.W.
552.70
4.00 %
553.14
552.53
1.00 %
553.25
1.41%
EXIST. R.O.W.
550.96
EX SS

C=18
F=5

0+75.00

PROP. TEMP. EASEMENT
TELEPHONE
BUILDING FACE
-9.91%
EXIST. R.O.W.
554.50
-3.79%
554.92
553.91
1.00%
555.04
1.20
EXIST. R.O.W.
BUILDING FACE
552.45
BEGIN SWALE AT STA 0+50
EX SS
PROP. TEMP. EASEMENT
WATER

C=0
F=27

0+50.00

SEE IL RTE 159 CROSS SECTIONS
SEE IL RTE 159 CROSS SECTIONS
555.45
-2.06 %
556.09
554.02
2.73 %
557.21
TELEPHONE
WATER
18" SS
EX SS
12" SS
15" SS
X SS
GAS
12" SS
TELEPHONE
WATER

C=0
F=80

0+27.50


FILE NAME = p:\projects\513501\cadd\dgn\d876830-sht-xssht-jimsalley.dgn	USER NAME = default	DESIGNED -	REVISED -
		DRAWN -	REVISED -
	PLOT SCALE = 10.0000 ' / IN.	CHECKED -	REVISED -
	PLOT DATE = 6/24/2009	DATE -	REVISED -

STATE OF ILLINOIS
DEPARTMENT OF TRANSPORTATION

JIM'S ALLEY
SIDE ROAD CROSS SECTIONS

SCALE: | SHEET NO. 112 OF 120 SHEETS | STA. +27.50 | TO STA. +75.00

F.A.P. RTE.	SECTION	COUNTY	TOTAL SHEETS	SHEET NO.
600	60-(30,31,128)-1	ST. CLAIR/MADISON	399	391
		CONTRACT NO. 76830		
		ILLINOIS FED. AID PROJECT		

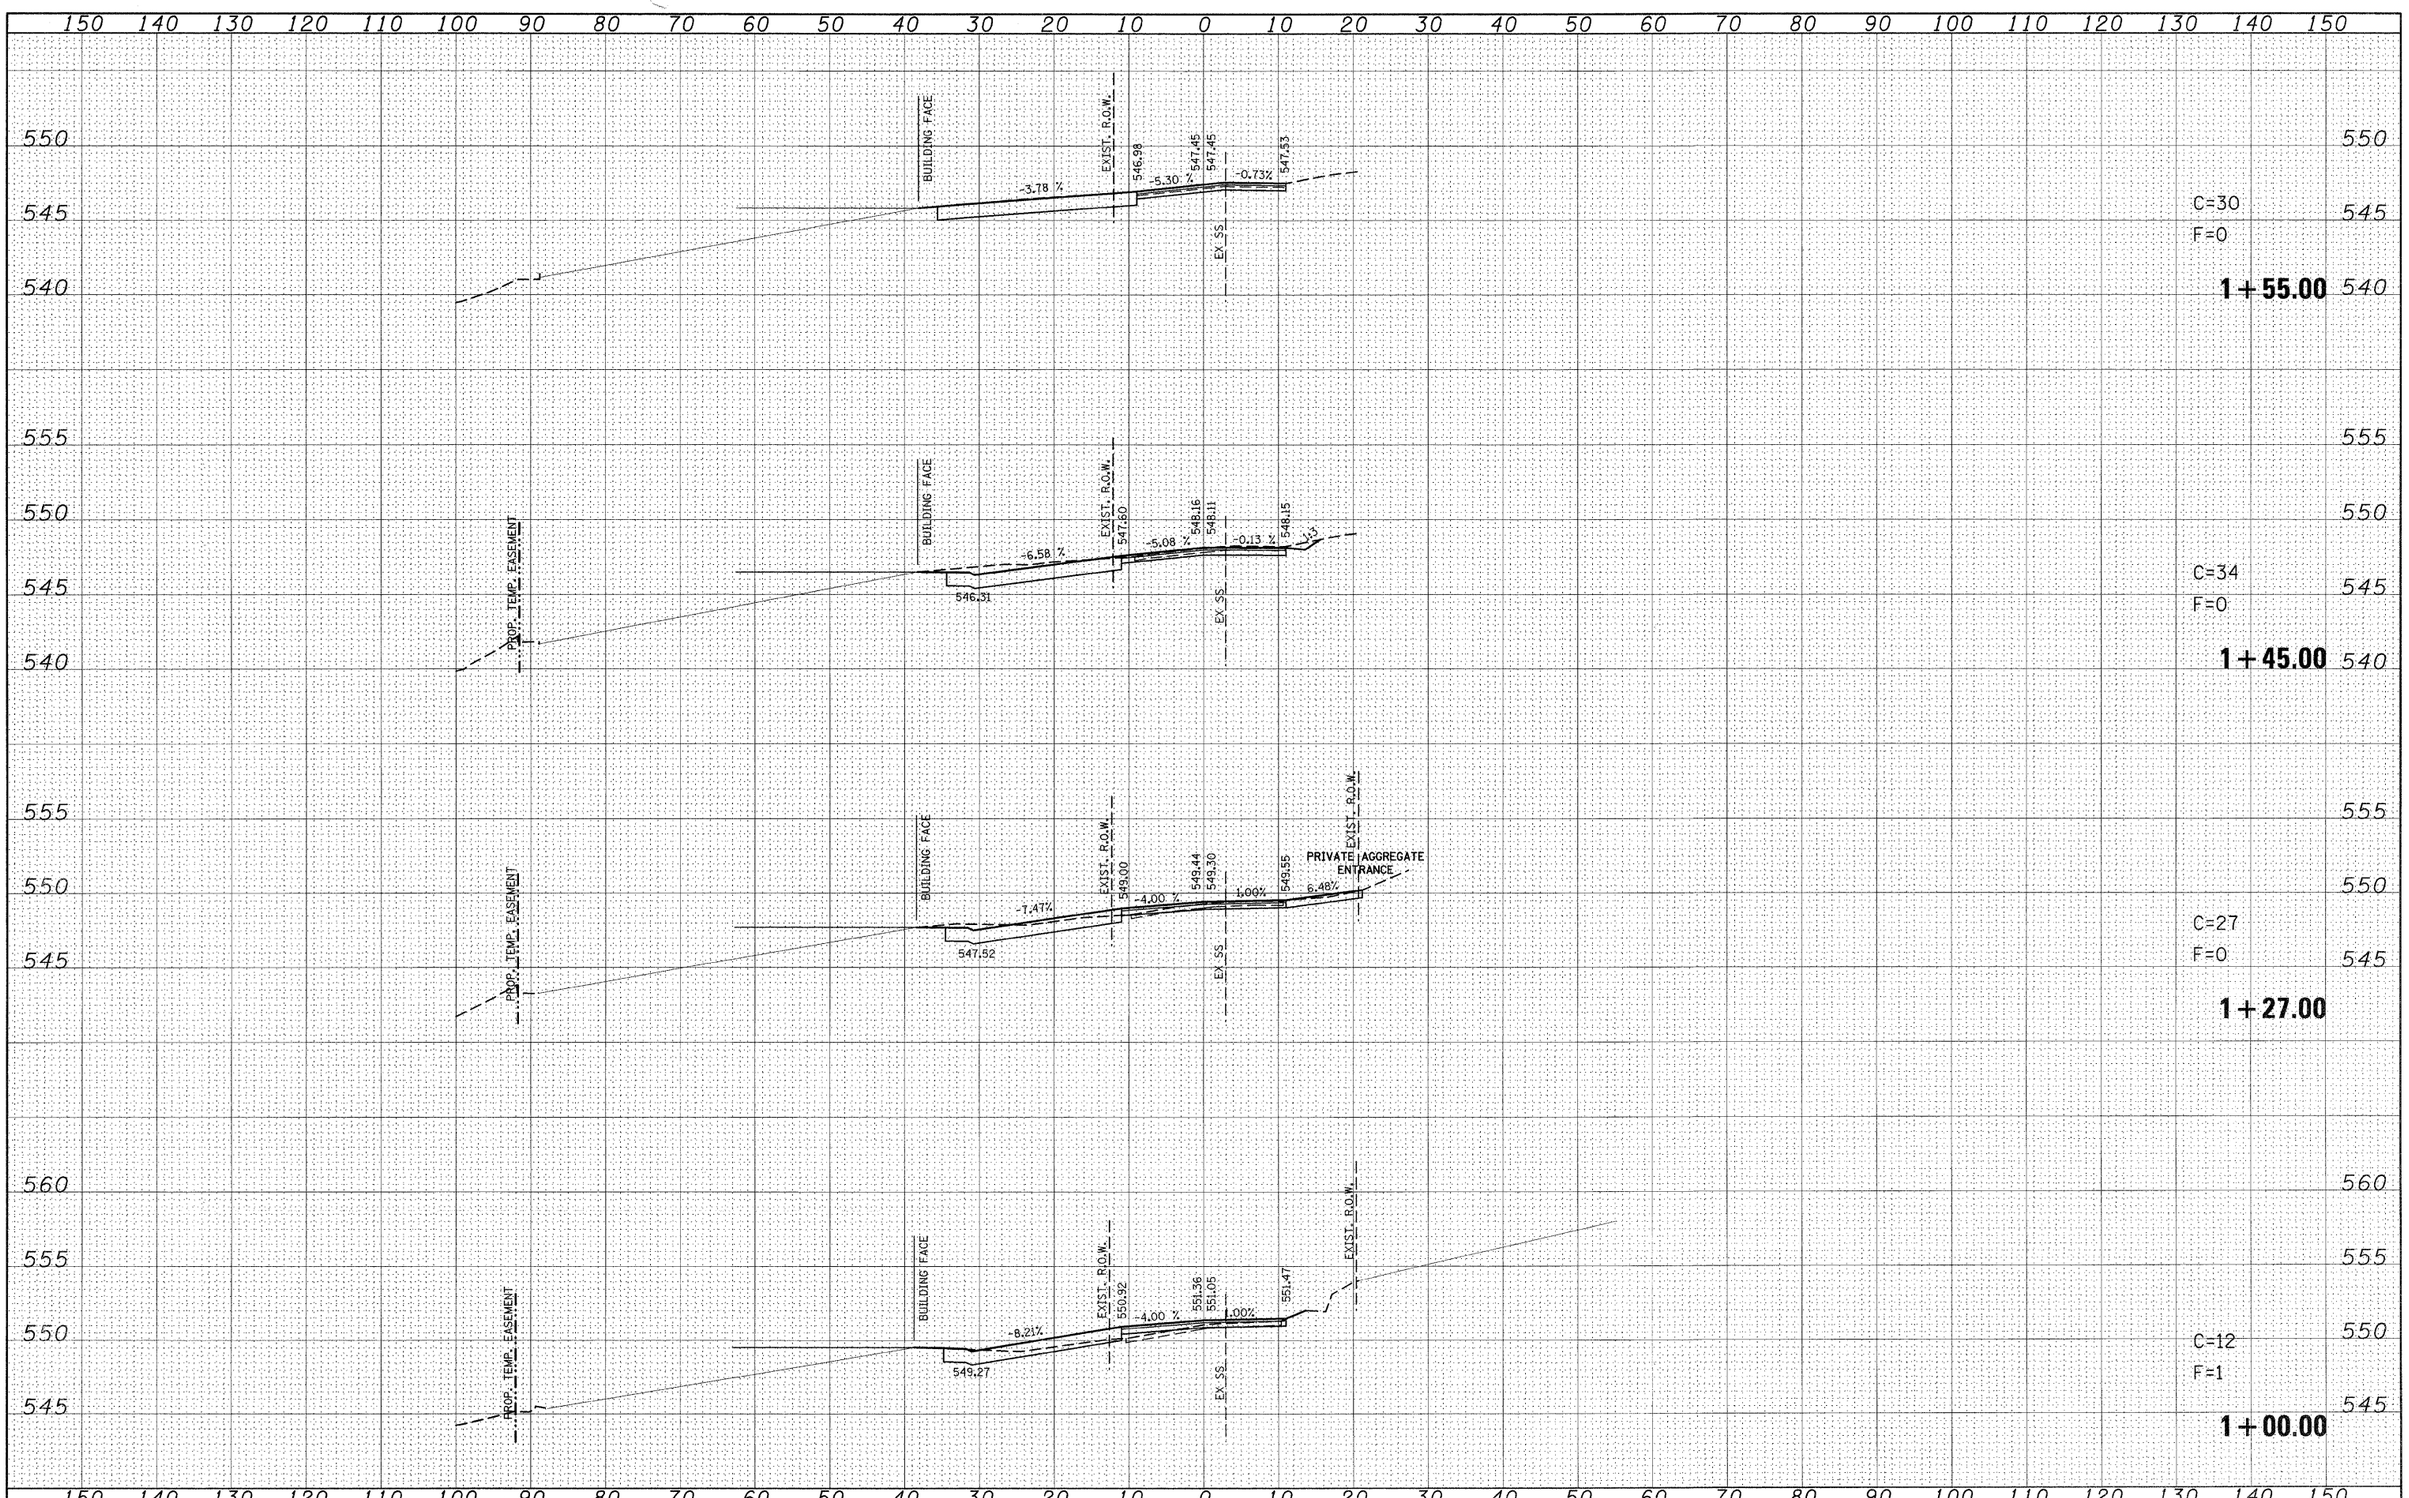


FILE NAME = p:\projects\513501\cadd\dgn\d876830-sht-xssht-jimsalley.dgn	USER NAME = default	DESIGNED -	REVISED -	STATE OF ILLINOIS DEPARTMENT OF TRANSPORTATION	JIM'S ALLEY SIDE ROAD CROSS SECTIONS		
	PLOT SCALE = 10.0000 ' / IN.	DRAWN -	REVISED -		SCALE:	SHEET NO. 113 OF 120 SHEETS	STA. 1+00.00 TO STA. 1+55.00
	PLOT DATE = 8/24/2009	CHECKED -	REVISED -				
		DATE -	REVISED -				

F.A.P. RTE.	SECTION	COUNTY	TOTAL SHEETS	SHEET NO.
600	60-(30,31,128)-1	ST. CLAIR/MADISON	399	392
		CONTRACT NO. 76830		
	ILLINOIS FED. AID PROJECT			

FINAL SURVEY — NOTE BOOK — NO. — SURVEYED — PLOTTED — TEMPLATE — AREAS — AREAS CHECKED — BY — DATE

ORIGINAL SURVEY — NOTE BOOK — NO. — SURVEYED — PLOTTED — TEMPLATE — AREAS — AREAS CHECKED — BY — DATE

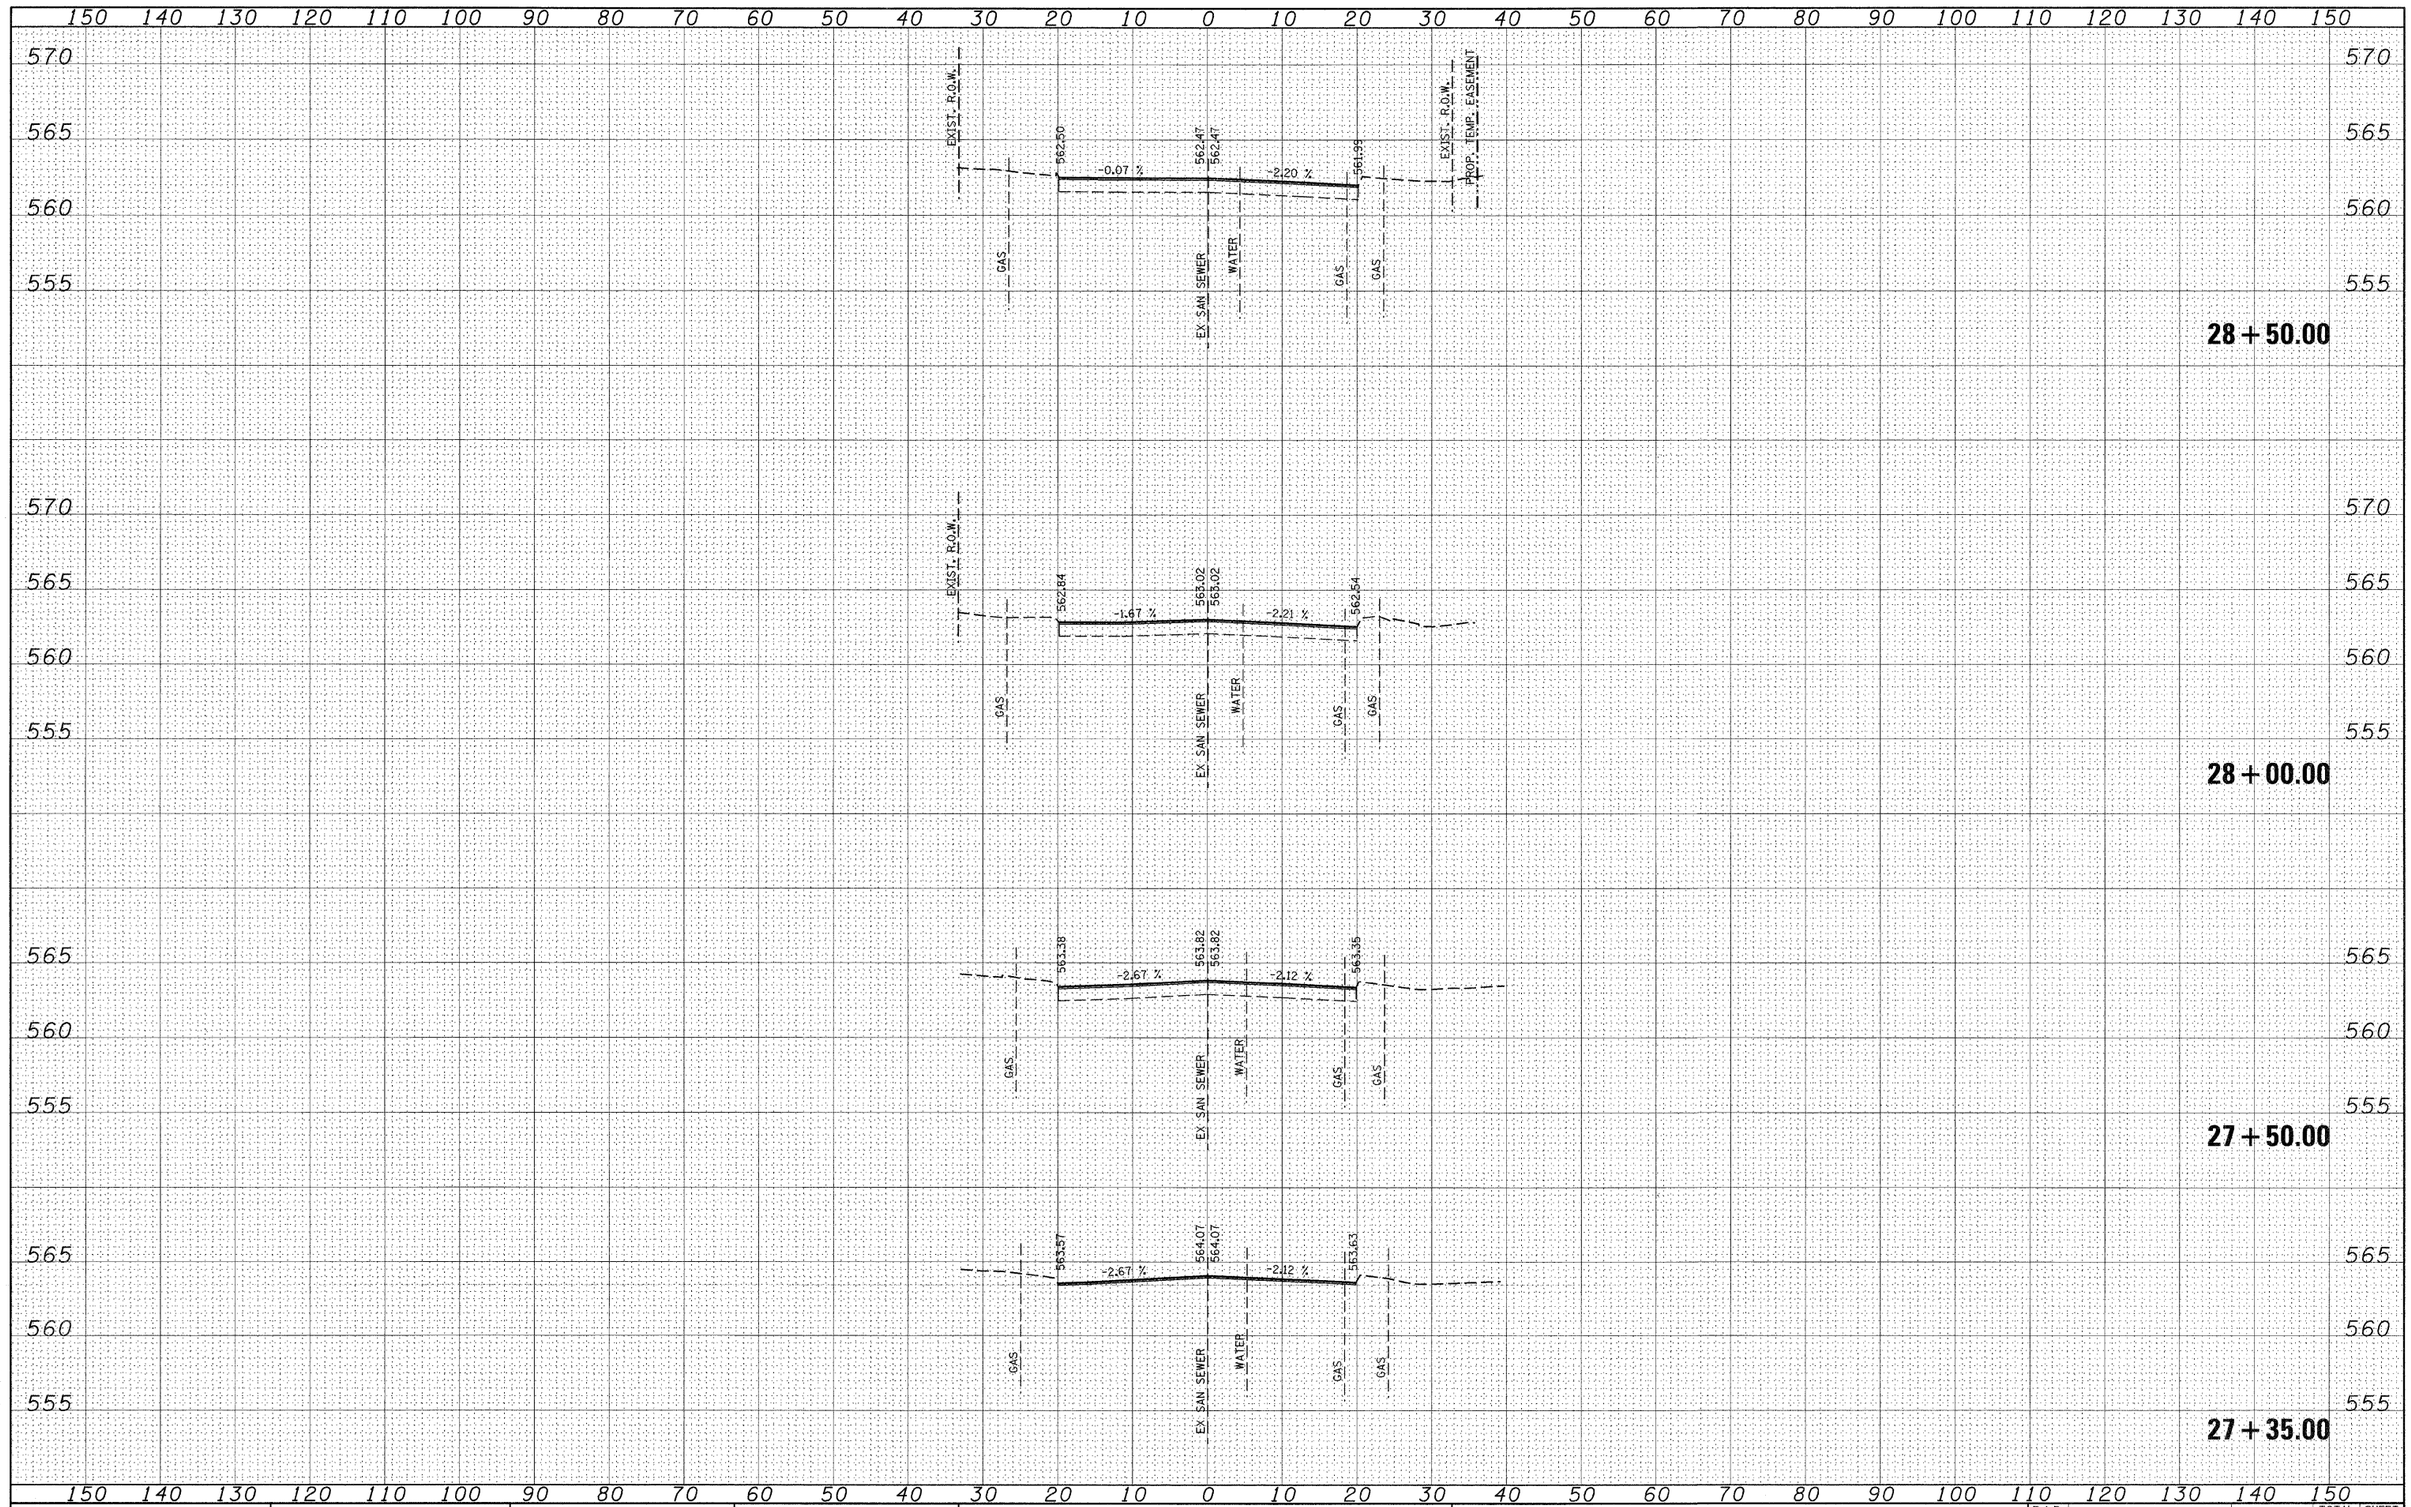

FINAL SURVEY		BY	DATE
	SURVEYED		
	PLOTTED		
NOTE BOOK	TEMPLATE		
	AREAS		
NO.	AREAS CHECKED		

ORIGINAL SURVEY		BY	DATE
	SURVEYED		
	PLOTTED		
NOTE BOOK	TEMPLATE		
	AREAS		
NO.	AREAS CHECKED		

FILE NAME =	USER NAME = default	DESIGNED -	REVISED -
p:\projects\513501\cadd\dgn\d876830-sht-xssht-Church.dgn		DRAWN -	REVISED -
	PLOT SCALE = 10.0000 ' / IN.	CHECKED -	REVISED -
	PLOT DATE = 8/24/2009	DATE -	REVISED -

STATE OF ILLINOIS
DEPARTMENT OF TRANSPORTATION

E. CHURCH ST
SIDE ROAD CROSS SECTIONS

SCALE: | SHEET NO. 114 OF 120 SHEETS | STA. 27+35.00 | TO STA. 28+50.00

F.A.P. RTE.	SECTION	COUNTY	TOTAL SHEETS	SHEET NO.
600	60-(30,31,128)-1	ST. CLAIR/MADISON	399	393
		CONTRACT NO. 76830		
	ILLINOIS	FED. AID PROJECT		

150 140 130 120 110 100 90 80 70 60 50 40 30 20 10 0 10 20 30 40 50 60 70 80 90 100 110 120 130 140 150

575 570 565 560 555

PROP. TEMP. EASEMENT
PROP. R.O.W.
EXIST. R.O.W.
COMMERCIAL CONCRETE ENTRANCE
8.00%
2.00%
562.79
2.00 %
562.36
562.37
-2.00 %
562.00
2.00 %
2.74 %
EXIST. R.O.W.
PROP. TEMP. EASEMENT
GAS
EX SAN SEWER
WATER
18" SS
GAS
GAS

C=48
F=0

29+16.20

570 565 560 555

PROP. TEMP. EASEMENT
PROP. R.O.W.
EXIST. R.O.W.
1:50.05
562.74
2.00 %
562.34
562.34
-2.00 %
561.97
2.00 %
6.90 %
EXIST. R.O.W.
GAS
EX SAN SEWER
WATER
15" SS
GAS
GAS

C=27
F=1

29+03.90

570 565 560 555

PROP. TEMP. EASEMENT
PROP. R.O.W.
EXIST. R.O.W.
1:50.04
562.73
2.00 %
562.83
562.83
2.00 %
561.97
2.00 %
8.18 %
EXIST. R.O.W.
GAS
EX SAN SEWER
WATER
15" SS
GAS
GAS

C=27
F=1

29+00.00

150 140 130 120 110 100 90 80 70 60 50 40 30 20 10 0 10 20 30 40 50 60 70 80 90 100 110 120 130 140 150

FINAL SURVEY	
NOTE BOOK	
NO.	
SURVEYED	
PLOTTED	
TEMPLATE	
AREAS	
AREAS CHECKED	
BY	
DATE	

ORIGINAL SURVEY	
NOTE BOOK	
NO.	
SURVEYED	
PLOTTED	
TEMPLATE	
AREAS	
AREAS CHECKED	
BY	
DATE	

FILE NAME = p:\projects\513501\caddd\dgn\d876830-sht-xssht-Church.dgn	USER NAME = default	DESIGNED -	REVISED -
		DRAWN -	REVISED -
	PLOT SCALE = 10.0000 ' / IN.	CHECKED -	REVISED -
	PLOT DATE = 8/24/2009	DATE -	REVISED -

STATE OF ILLINOIS
DEPARTMENT OF TRANSPORTATION

E. CHURCH ST
SIDE ROAD CROSS SECTIONS

SCALE: | SHEET NO. 115 OF 120 SHEETS | STA. 29+00.00 | TO STA. 29+16.20

F.A.P. RTE.	SECTION	COUNTY	TOTAL SHEETS	SHEET NO.
600	60-(30,31,128)-1	ST. CLAIR/MADISON	399	394
		CONTRACT NO. 76830		
	ILLINOIS FED. AID PROJECT			

FINAL SURVEY	NOTE BOOK	NO.
SURVEYED		
PLOTTED		
TEMPLATE		
AREAS		
AREAS CHECKED		

BY	DATE

ORIGINAL SURVEY	NOTE BOOK	NO.
SURVEYED		
PLOTTED		
TEMPLATE		
AREAS		
AREAS CHECKED		

BY	DATE

150 140 130 120 110 100 90 80 70 60 50 40 30 20 10 0 10 20 30 40 50 60 70 80 90 100 110 120 130 140 150

565 560 555

564.14 1.68 % 563.28 563.29 -2.95 % 560.99

GAS EX SAN SEWER WATER GAS

0 6" WMAIN 0 15" SS

C=101
F=0

30 + 27.50

565 560 555

563.82 1.41 % 562.72 562.72 -2.63 % 561.38

PR STORM SEWER GAS EX SAN SEWER WATER WATER

0 6" WMAIN 0 18" SS

C=110
F=0

29 + 72.50

570 565 560 555

PROP. TEMP. EASEMENT PROP. R.O.W. EXIST. R.O.W. 1:73.40 563.29 562.53 562.49 2.00 % -2.00 % 562.33 1:50 EXIST. R.O.W. PROP. R.O.W. PROP. TEMP. EASEMENT

GAS EX SAN SEWER WATER WATER PROP. TEMP. EASEMENT WATER

0 6" WMAIN 0 18" SS

C=33
F=1

29 + 50.00

150 140 130 120 110 100 90 80 70 60 50 40 30 20 10 0 10 20 30 40 50 60 70 80 90 100 110 120 130 140 150

FILE NAME = P:\Projects\513501\CADD\DGN\d076830-sht-xssht-Church.dgn	USER NAME = default	DESIGNED -	REVISED -
		DRAWN -	REVISED -
	PLOT SCALE = 10.0000 ' / IN.	CHECKED -	REVISED -
	PLOT DATE = 8/25/2009	DATE -	REVISED -

STATE OF ILLINOIS
DEPARTMENT OF TRANSPORTATION

E. CHURCH ST
SIDE ROAD CROSS SECTIONS

SCALE: | SHEET NO. 116 OF 120 SHEETS | STA. 29+50.00 | TO STA. 30+27.50

F.A.P. RTE.	SECTION	COUNTY	TOTAL SHEETS	SHEET NO.
600	60-(30,31,128)-1	ST. CLAIR/MADISON	399	395
		CONTRACT NO. 76830		
	ILLINOIS FED. AID PROJECT			

150 140 130 120 110 100 90 80 70 60 50 40 30 20 10 0 10 20 30 40 50 60 70 80 90 100 110 120 130 140 150

570
565
560
555

PROP. TEMP. EASEMENT
EXIST. R.O.W.
1:50
563.39
-2.00 %
563.75
564.18
-2.00 %
563.39
1:50
EXIST. R.O.W.
PROP. TEMP. EASEMENT
GAS
EX. SAN SEWER
WATER
GAS

C=48
F=0
31 + 50.00

EXIST. R.O.W.
COMMERCIAL CONCRETE ENTRANCE
563.26
563.84
-2.00 %
562.89
-2.00 %
8.00 %
EXIST. R.O.W.
PROP. TEMP. EASEMENT
GAS
EX. SAN SEWER
WATER
GAS

31 + 12.00

PROP. TEMP. EASEMENT
EXIST. R.O.W.
1:50
562.93
-1.21 %
563.15
563.78
-2.00 %
562.76
1:50.21
EXIST. R.O.W.
PROP. TEMP. EASEMENT
GAS
EX. SAN SEWER
WATER
GAS

C=64
F=0
31 + 00.00

PROP. TEMP. EASEMENT
PROP. R.O.W.
EXIST. R.O.W.
1:50
1:30
563.23
-1.03 %
563.10
563.52
-2.00 %
562.79
EXIST. R.O.W.
PROP. R.O.W.
PROP. TEMP. EASEMENT
GAS
EX. SAN SEWER
WATER
GAS
0
15" SS
0
6" WMAIN

C=70
F=1
30 + 50.00

150 140 130 120 110 100 90 80 70 60 50 40 30 20 10 0 10 20 30 40 50 60 70 80 90 100 110 120 130 140 150

FINAL SURVEY

NO.	NOTE BOOK	BY	DATE
	SURVEYED		
	PLOTTED		
	TEMPLATE		
	AREAS		
	AREAS CHECKED		

ORIGINAL SURVEY

NO.	NOTE BOOK	BY	DATE
	SURVEYED		
	PLOTTED		
	TEMPLATE		
	AREAS		
	AREAS CHECKED		


FILE NAME = P:\Projects\51350I\CADD\DGN\d876830-sht-xssht-Church.dgn	USER NAME = default	DESIGNED -	REVISED -
		DRAWN -	REVISED -
	PLOT SCALE = 10.0000 ' / IN.	CHECKED -	REVISED -
	PLOT DATE = 4/30/2010	DATE -	REVISED -

STATE OF ILLINOIS
DEPARTMENT OF TRANSPORTATION

E. CHURCH ST
SIDE ROAD CROSS SECTIONS

SCALE: | SHEET NO. 117 OF 120 SHEETS | STA. 30+50.00 | TO STA. 31+50.00

F.A.P. RTE.	SECTION	COUNTY	TOTAL SHEETS	SHEET NO.
600	60-(30,31,128)-1	ST. CLAIR/MADISON	399	396
		CONTRACT NO. 76830		
	ILLINOIS FED. AID PROJECT			

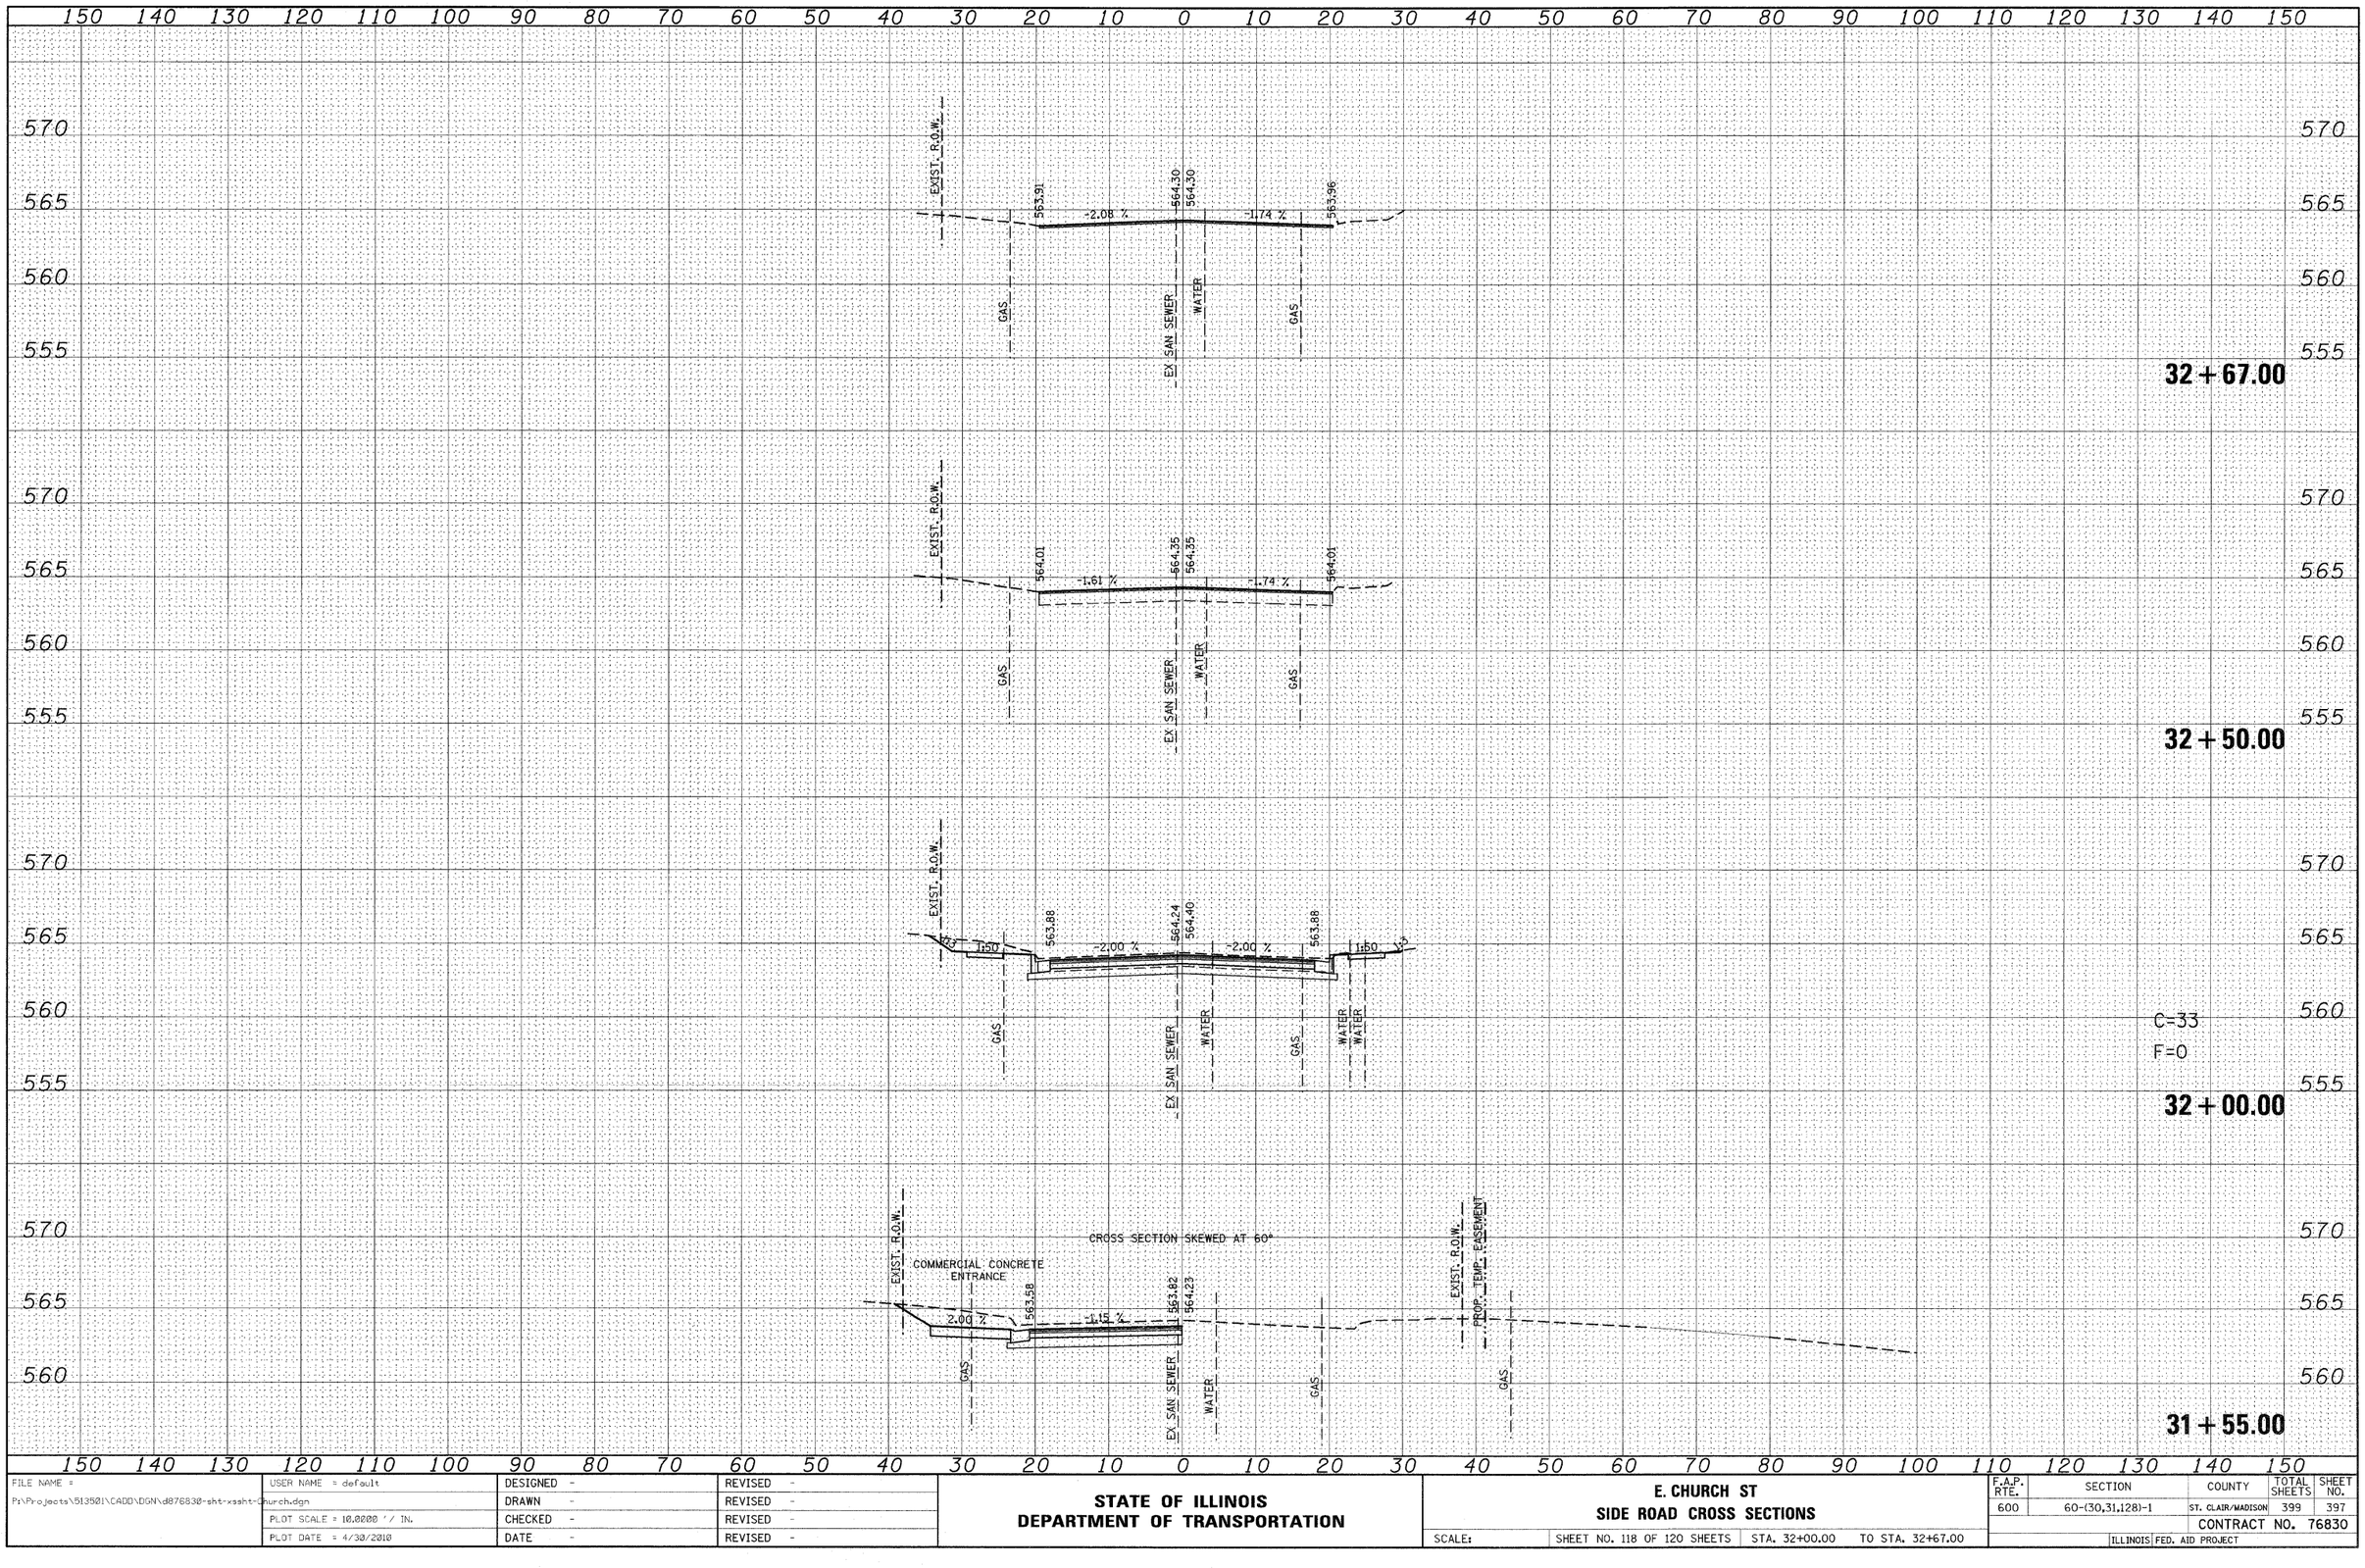

FINAL SURVEY — NOTE BOOK — NO.
SURVEYED — PLOTTED — TRANSMITTED — AREAS — AREAS CHECKED
BY — DATE

ORIGINAL SURVEY — NOTE BOOK — NO.
SURVEYED — PLOTTED — TRANSMITTED — AREAS — AREAS CHECKED
BY — DATE


FILE NAME = P:\Projects\513501\CADD\DGN\d876830-sht-xssht-Church.dgn	USER NAME = default	DESIGNED -	REVISED -
		DRAWN -	REVISED -
	PLOT SCALE = 10.0000 ' / IN.	CHECKED -	REVISED -
	PLOT DATE = 4/30/2010	DATE -	REVISED -

STATE OF ILLINOIS
DEPARTMENT OF TRANSPORTATION

E. CHURCH ST
SIDE ROAD CROSS SECTIONS

SCALE: | SHEET NO. 118 OF 120 SHEETS | STA. 32+00.00 | TO STA. 32+67.00

F.A.P. RTE.	SECTION	COUNTY	TOTAL SHEETS	SHEET NO.
600	60-(30,31,128)-1	ST. CLAIR/MADISON	399	397
		CONTRACT NO. 76830		
	ILLINOIS FED. AID PROJECT			

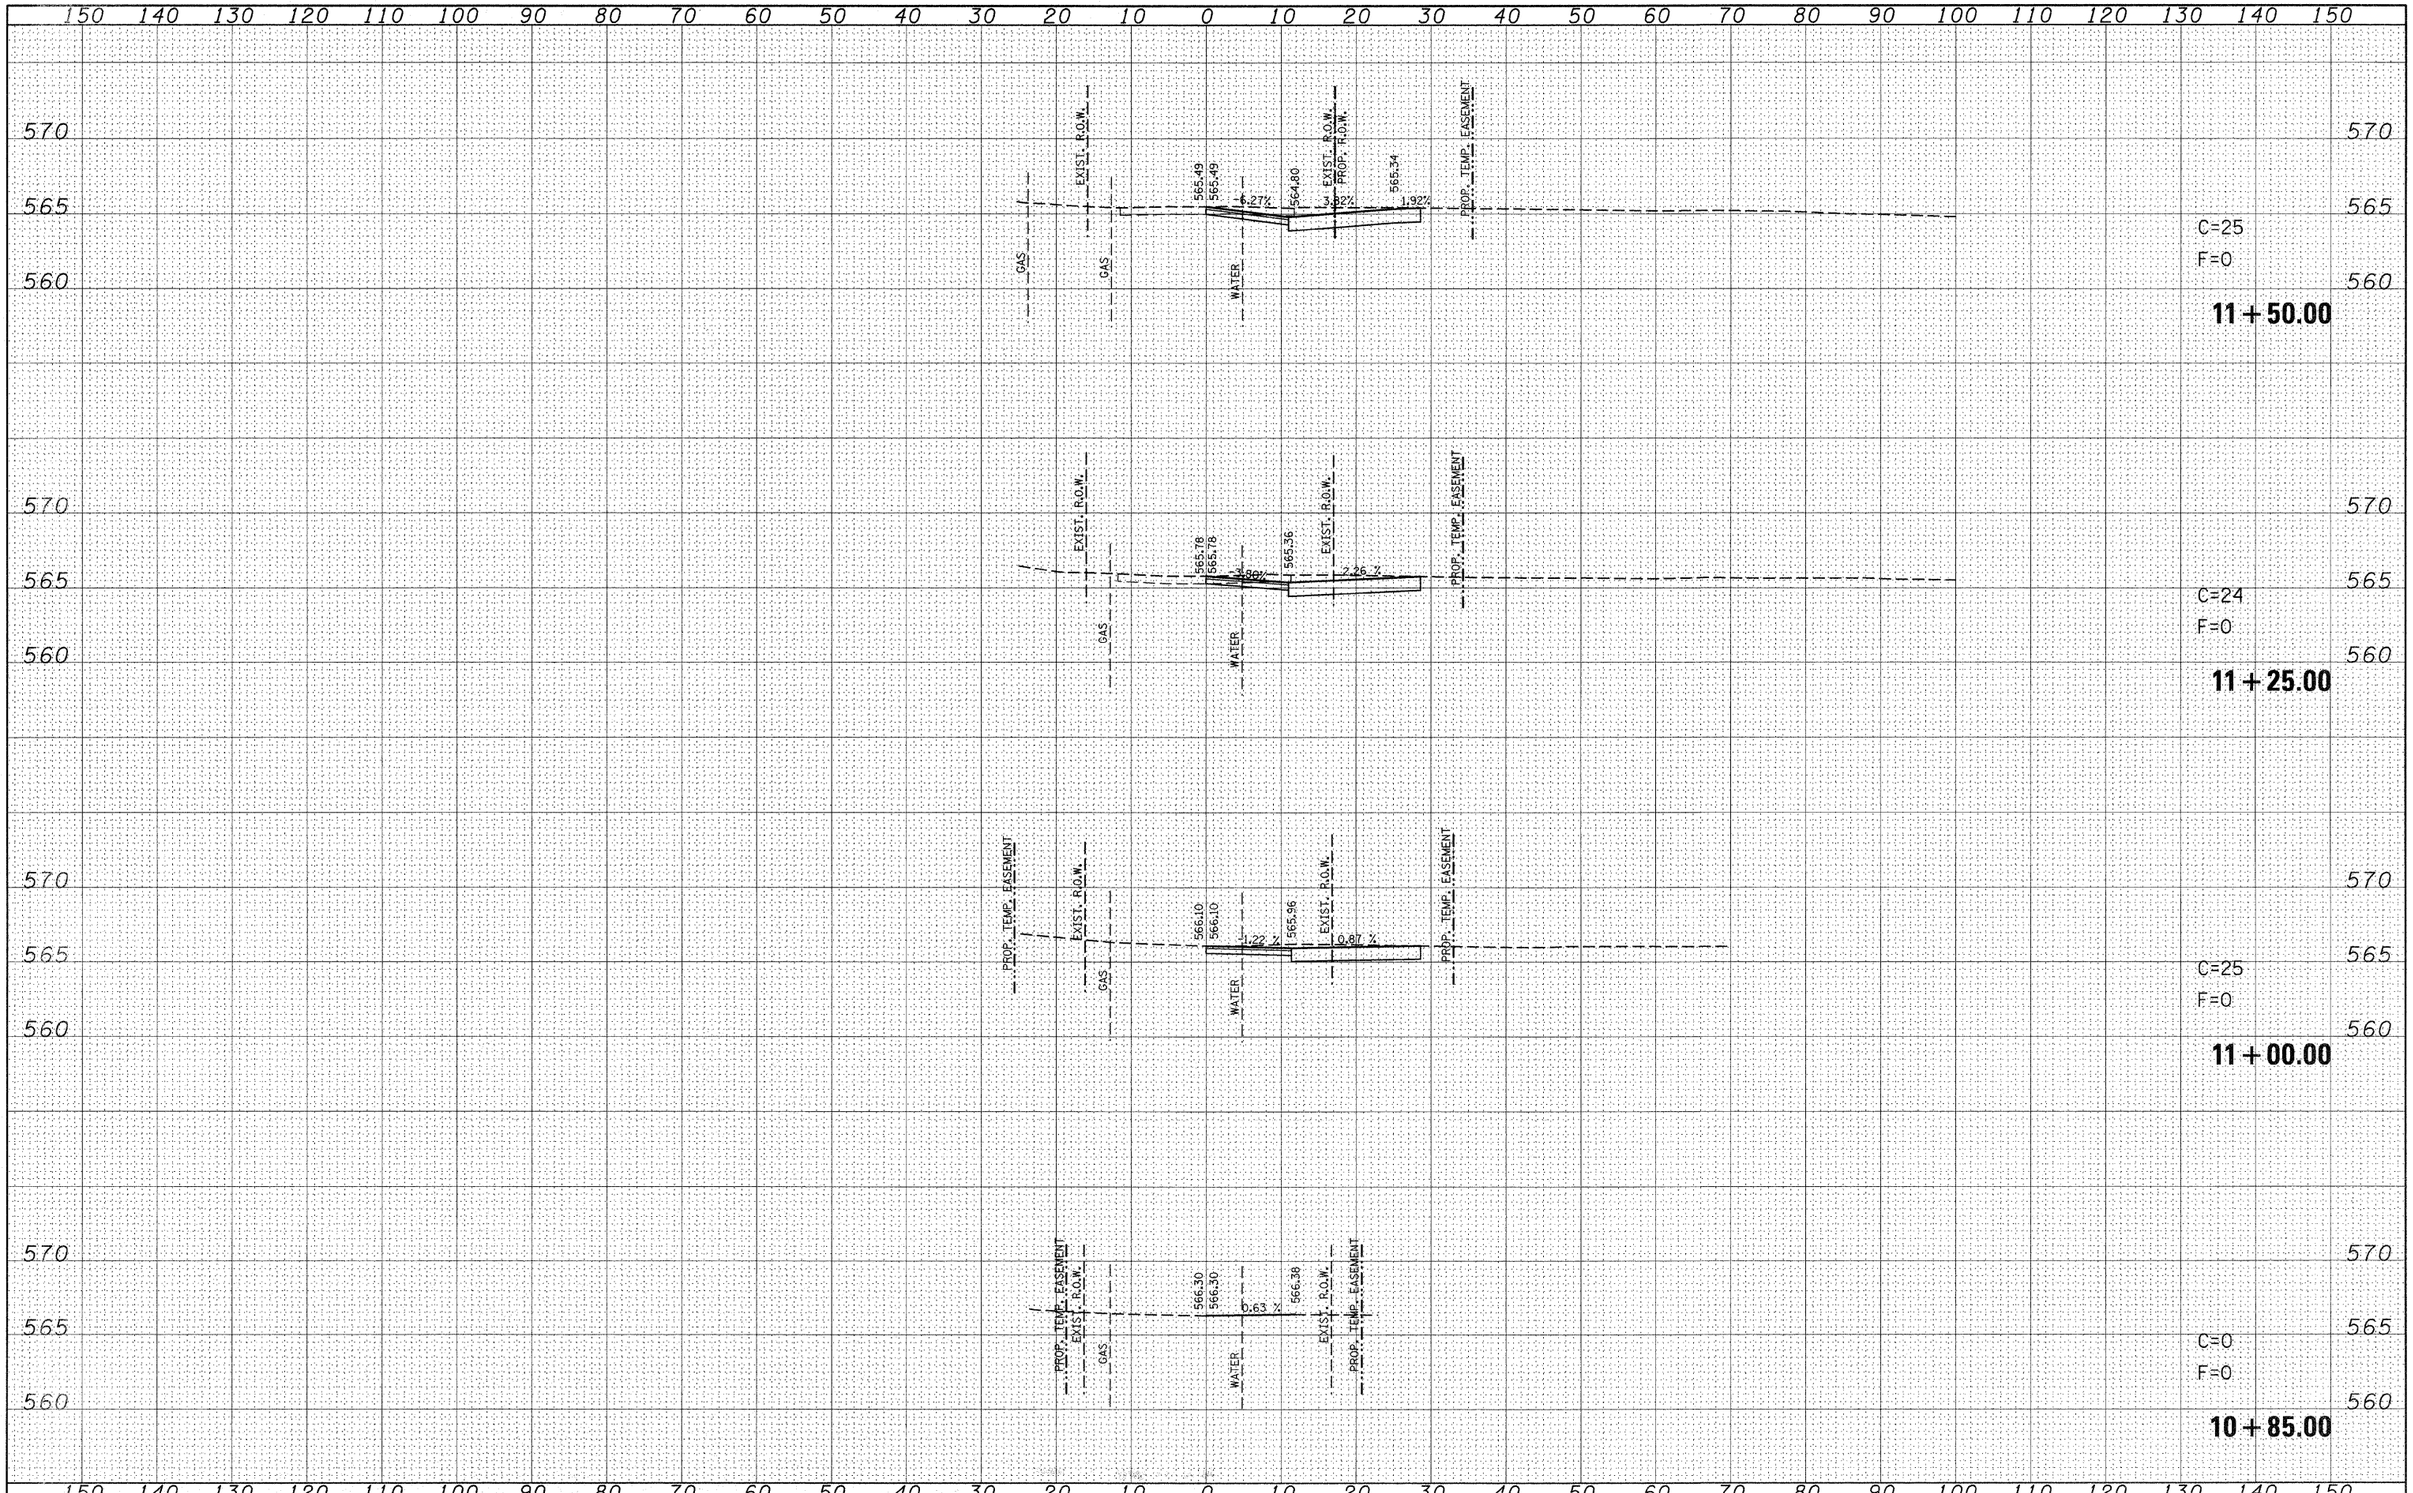

FINAL SURVEY	BY	DATE
SURVEYED		
PLOTTED		
TOPSOIL DATE		
NOTE BOOK		
AREAS		
NO.	AREAS CHECKED	

ORIGINAL SURVEY	BY	DATE
SURVEYED		
PLOTTED		
TOPSOIL DATE		
NOTE BOOK		
AREAS		
NO.	AREAS CHECKED	

FILE NAME = P:\Projects\51350I\CADD\DGN\d876830-sht-xssht-Alley15602.dgn	USER NAME = default	DESIGNED -
		DRAWN -
	PLOT SCALE = 10.0000 ' / IN.	CHECKED -
	PLOT DATE = 12/17/2009	DATE -

REVISED -	REVISED -	REVISED -

STATE OF ILLINOIS
DEPARTMENT OF TRANSPORTATION

Rev.

ALLEY @ IL 159 STA 156+02
SIDE ROAD CROSS SECTIONS

SCALE: | SHEET NO. 119 OF 120 SHEETS | STA. 11+20.00 | TO STA. 11+72.50

F.A.P. RTE.	SECTION	COUNTY	TOTAL SHEETS	SHEET NO.
600	60-(30,31,128)-1	ST. CLAIR/MADISON	399	398
		CONTRACT NO. 76830		
		ILLINOIS FED. AID PROJECT		

150 140 130 120 110 100 90 80 70 60 50 40 30 20 10 0 10 20 30 40 50 60 70 80 90 100 110 120 130 140 150

570
565
560

EXIST. R.O.W.
GAS
WATER
565.32
2.23 %
565.59
EXIST. R.O.W.

C=0
F=0

12+75.00

570
565
560

PROP. R.O.W.
EXIST. R.O.W.
GAS
WATER
565.15
565.15
-3.18%
564.80
565.21
EXIST. R.O.W.

C=4
F=0

12+50.00

565
560

GAS
WATER
564.93
564.81
0
12" SS

C=15
F=0

12+27.50

565
560

SEE IL RTE 159 CROSS SECTIONS

GAS
WATER
564.95
564.95
564.53
0
12" SS

C=20
F=0

11+72.50

150 140 130 120 110 100 90 80 70 60 50 40 30 20 10 0 10 20 30 40 50 60 70 80 90 100 110 120 130 140 150

FINAL SURVEY — NOTE BOOK — NO.
SURVEYED — PLOTTED — TRACED — AREAS — AREAS CHECKED — BY — DATE

ORIGINAL SURVEY — NOTE BOOK — NO.
SURVEYED — PLOTTED — TRACED — AREAS — AREAS CHECKED — BY — DATE

FILE NAME = P:\Projects\512501\CADD\DGN\d876830-sht-xssht-Alley15602.dgn	USER NAME = default	DESIGNED -	REVISED -
		DRAWN -	REVISED -
	PLOT SCALE = 10.0000 ' / IN.	CHECKED -	REVISED -
	PLOT DATE = 12/17/2009	DATE -	REVISED -

STATE OF ILLINOIS
DEPARTMENT OF TRANSPORTATION

Rev.

ALLEY @ IL 159 STA 156+02
SIDE ROAD CROSS SECTIONS

SCALE: | SHEET NO. 120 OF 120 SHEETS | STA. 12+27.50 | TO STA. 12+75.00

F.A.P. RTE.	SECTION	COUNTY	TOTAL SHEETS	SHEET NO.
600	60-(30,31,128)-1	ST. CLAIR/MADISON	399	399
		CONTRACT NO. 76830		
	ILLINOIS	FED. AID PROJECT		