MEDIAN MARKING DETAIL AT BEGINING OF PROJECT

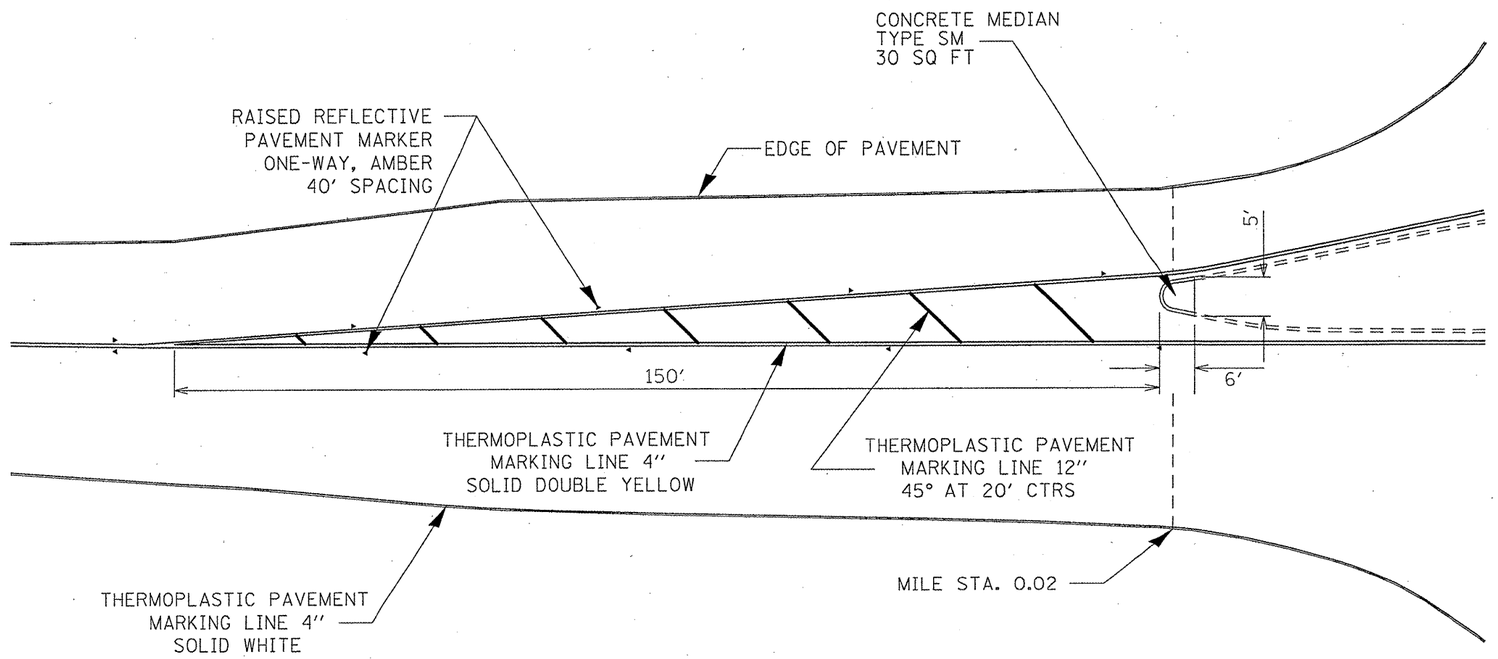

NOTE:
SEE PAVEMENT MARKING DETAIL "A"
SHEET 13 FOR TYPICAL MEDIAN
STRIPING.

NOT TO SCALE

FILE NAME = $FILEL$	USER NAME = $USER$	DESIGNED - ___	REVISED - ___	STATE OF ILLINOIS DEPARTMENT OF TRANSPORTATION	PAVEMENT MARKING DETAIL AT BEGINNING OF PROJECT	F.A.U. RTE.	SECTION	COUNTY	TOTAL SHEETS	SHEET NO.
		DRAWN - ___	REVISED - ___			9108	104RS-4	MADISON	15	14
	PLOT SCALE = $SCALE$	CHECKED - ___	REVISED - ___					CONTRACT NO. 76D80		
	PLOT DATE = $DATE$	DATE - _____	REVISED - ___		SCALE: _____ SHEET NO. __ OF ___ SHEETS STA. _____ TO STA. _____	FED. ROAD DIST. NO. _	ILLINOIS	FED. AID PROJECT		