CONTRACT NO. 78060

F.A.P. RTE.	SECTION	COUNTY	TOTAL SHEETS	SHEET NO.
312	101-2(RS-1,N-1)	ALEXANDER	189	58
STA.		TO STA.		
FED. ROAD DIST. NO.		ILLINOIS	FED. AID PROJECT	

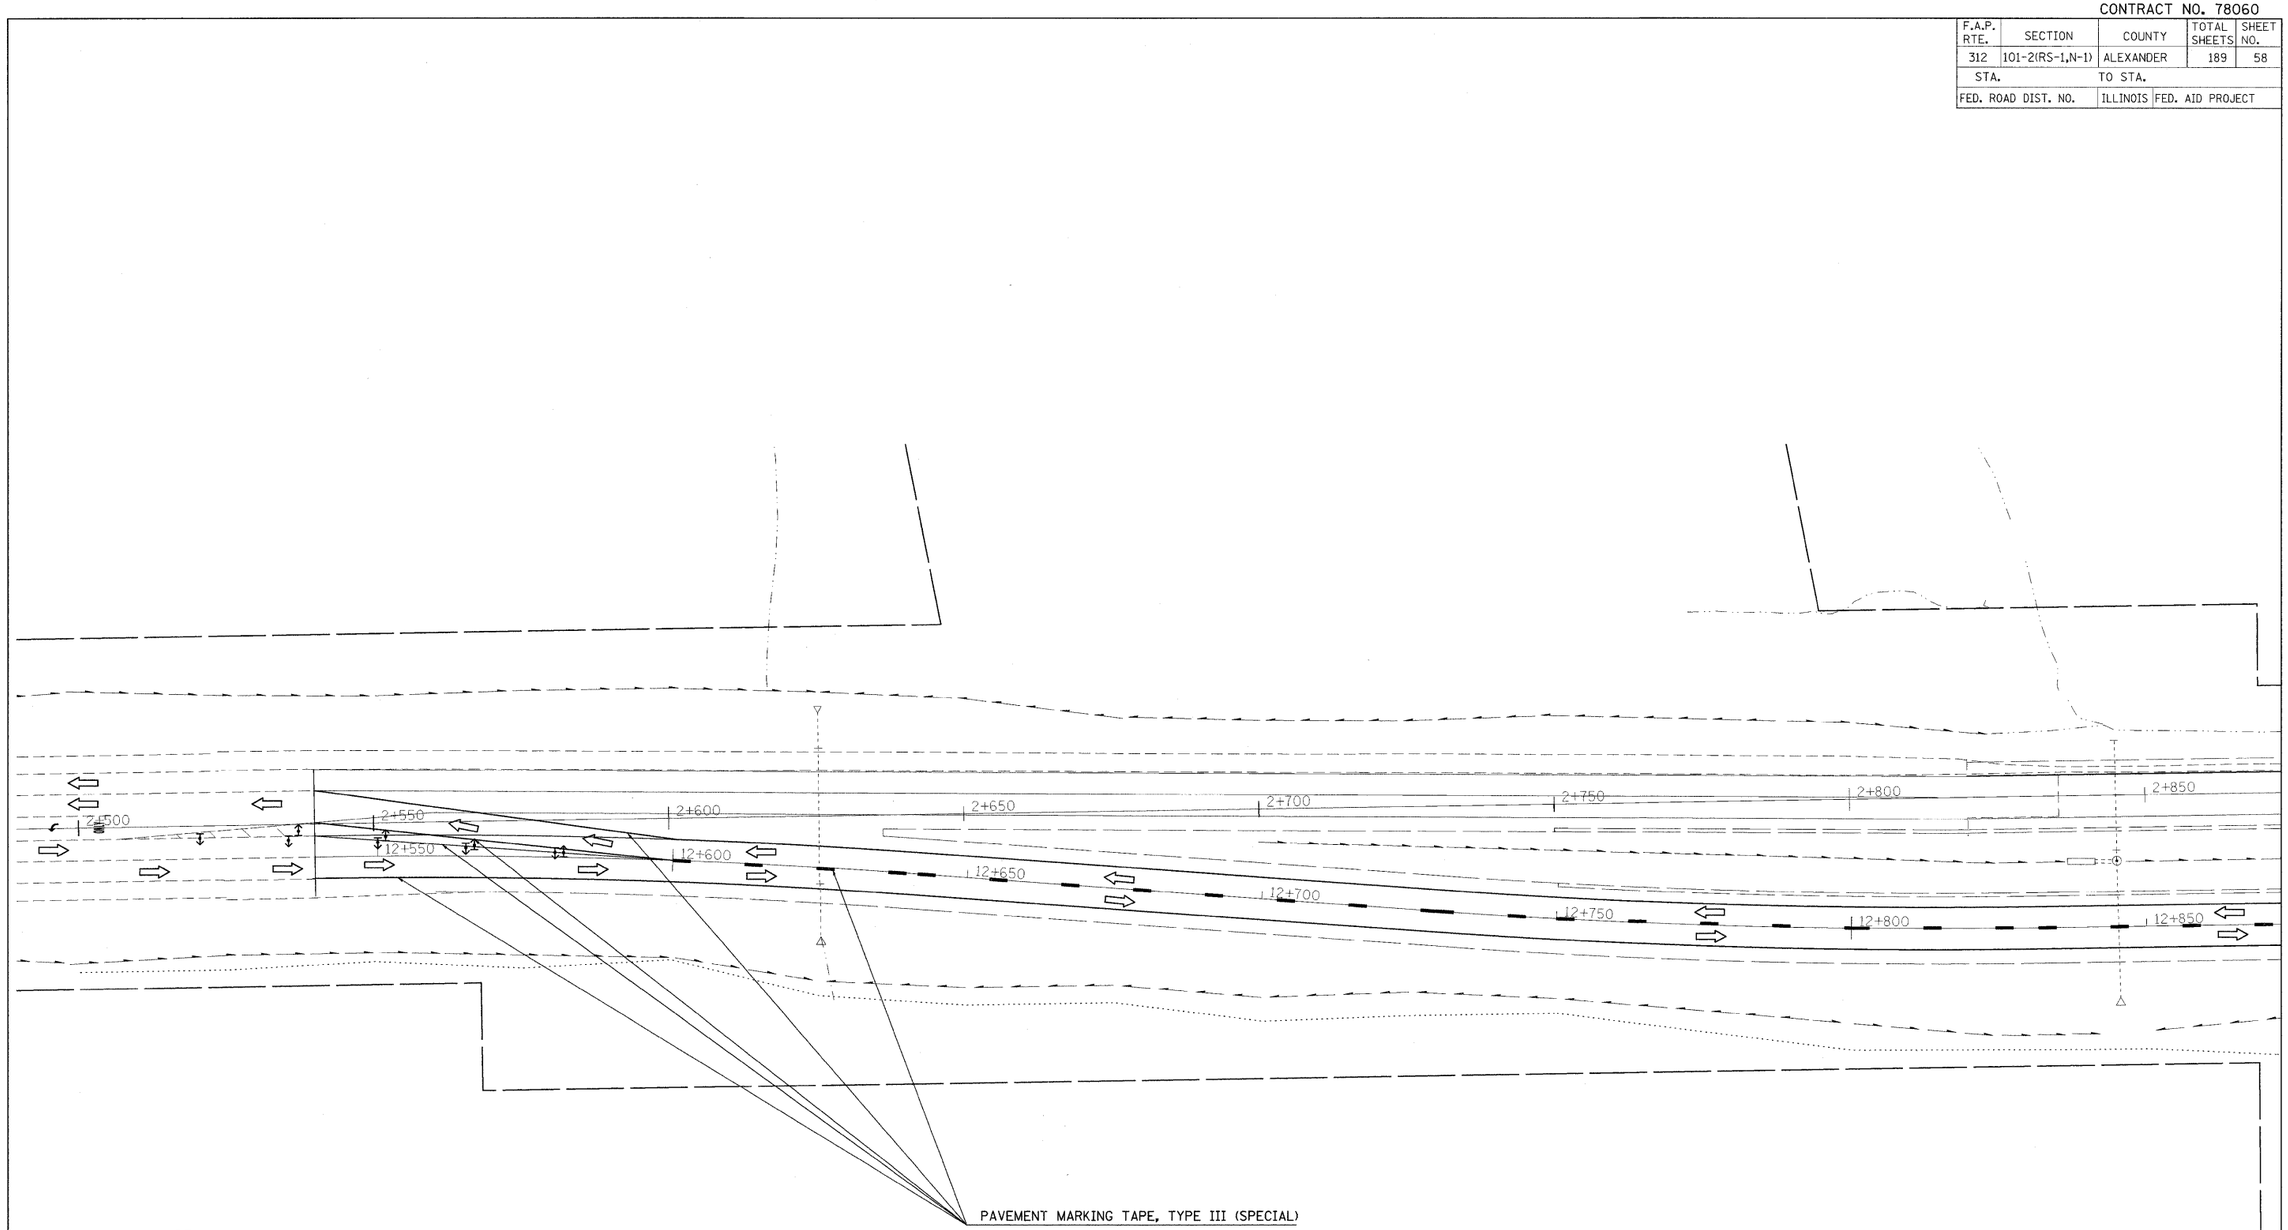

N

9

DIRECTION INDICATOR BARRICADE WITH STEADY BURN MONODIRECTIONAL LIGHT

NOTE: ANY EXTRA BARRICADES, SIGNS, OR TRAFFIC CONTROL REQUIRED BY THE ENGINEER OR PLANS WILL BE INCLUDED IN THE COST OF THE TRAFFIC CONTROL AND PROTECTION, (SPECIAL). NO EXTRA COMPENSATION WILL BE GIVEN.

REVISIONS	
NAME	DATE

ILLINOIS DEPARTMENT OF TRANSPORTATION

STAGE 3

STA 2+500 TO STA 2+850

DRAWN BY JCK

DATE

CHECKED BY

PLOT DATE = 3/4/2010
FILE NAME = c:\pw_work\PWIDOT\KRANZJC\dms43640\md02599c2-sched.dgn
PLOT SCALE = 2.7000 ' / IN.
USER NAME = kranzjc