


FINAL SURVEY	SURVEYED	BY	DATE
NOTE BOOK	PLOTTED		
	TEMPLATE		
	AREAS		
	AREAS CHECKED		

ORIGINAL SURVEY	SURVEYED _____ PLOTTED _____ TEMPLATE _____ AREAS _____ AREAS CHECKED _____	BY _____	DATE _____
NOTE BOOK			

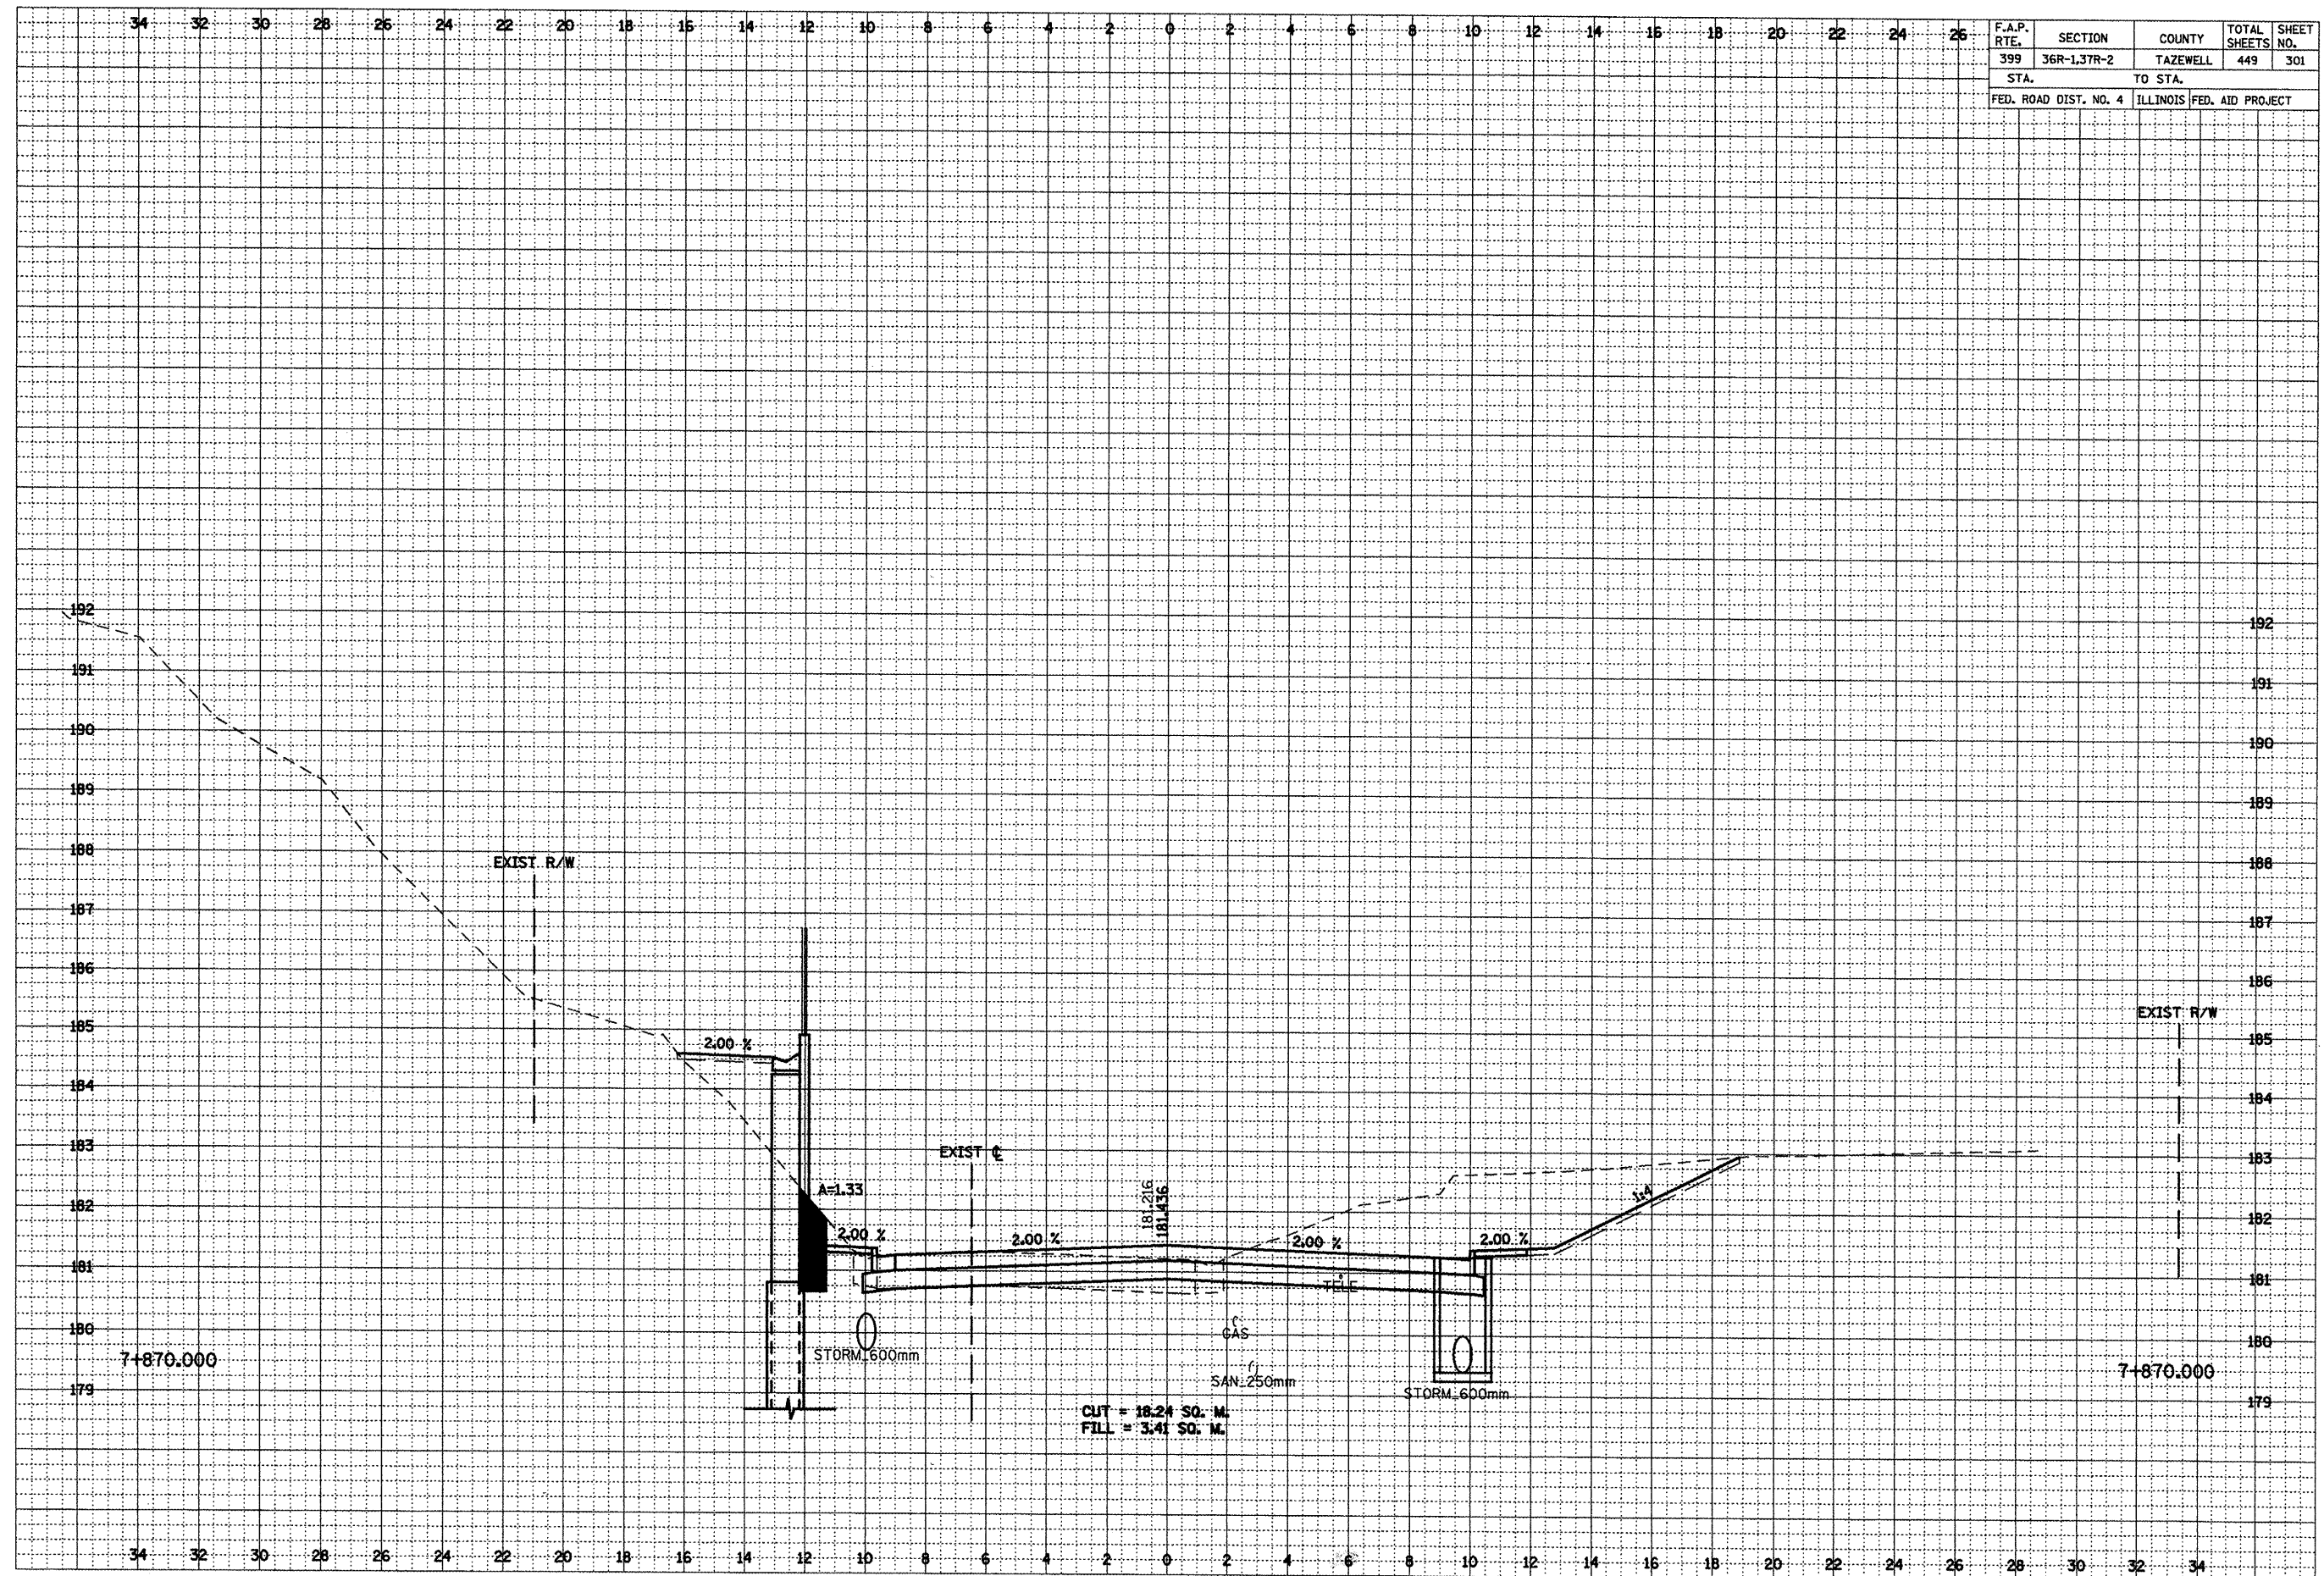


***LOCATION OF EXISTING UTILITIES ARE APPROXIMATE.

FINAL SURVEY NOTE BOOK NO.	SURVEYED DATE	BY	DATE				
				REVIEWED DATE	BY		
						CHECKED DATE	BY

ORIGINAL SURVEY NOTE BOOK NO.	SURVEYED DATE	BY	DATE				
				REVIEWED DATE	BY		
						CHECKED DATE	BY

F.A.P. RTE.	SECTION	COUNTY	TOTAL SHEETS	SHEET NO.
399	36R-1,37R-2	TAZEWELL	449	302
STA.		TO STA.		
FED. ROAD DIST. NO. 4		ILLINOIS FED. AID PROJECT		

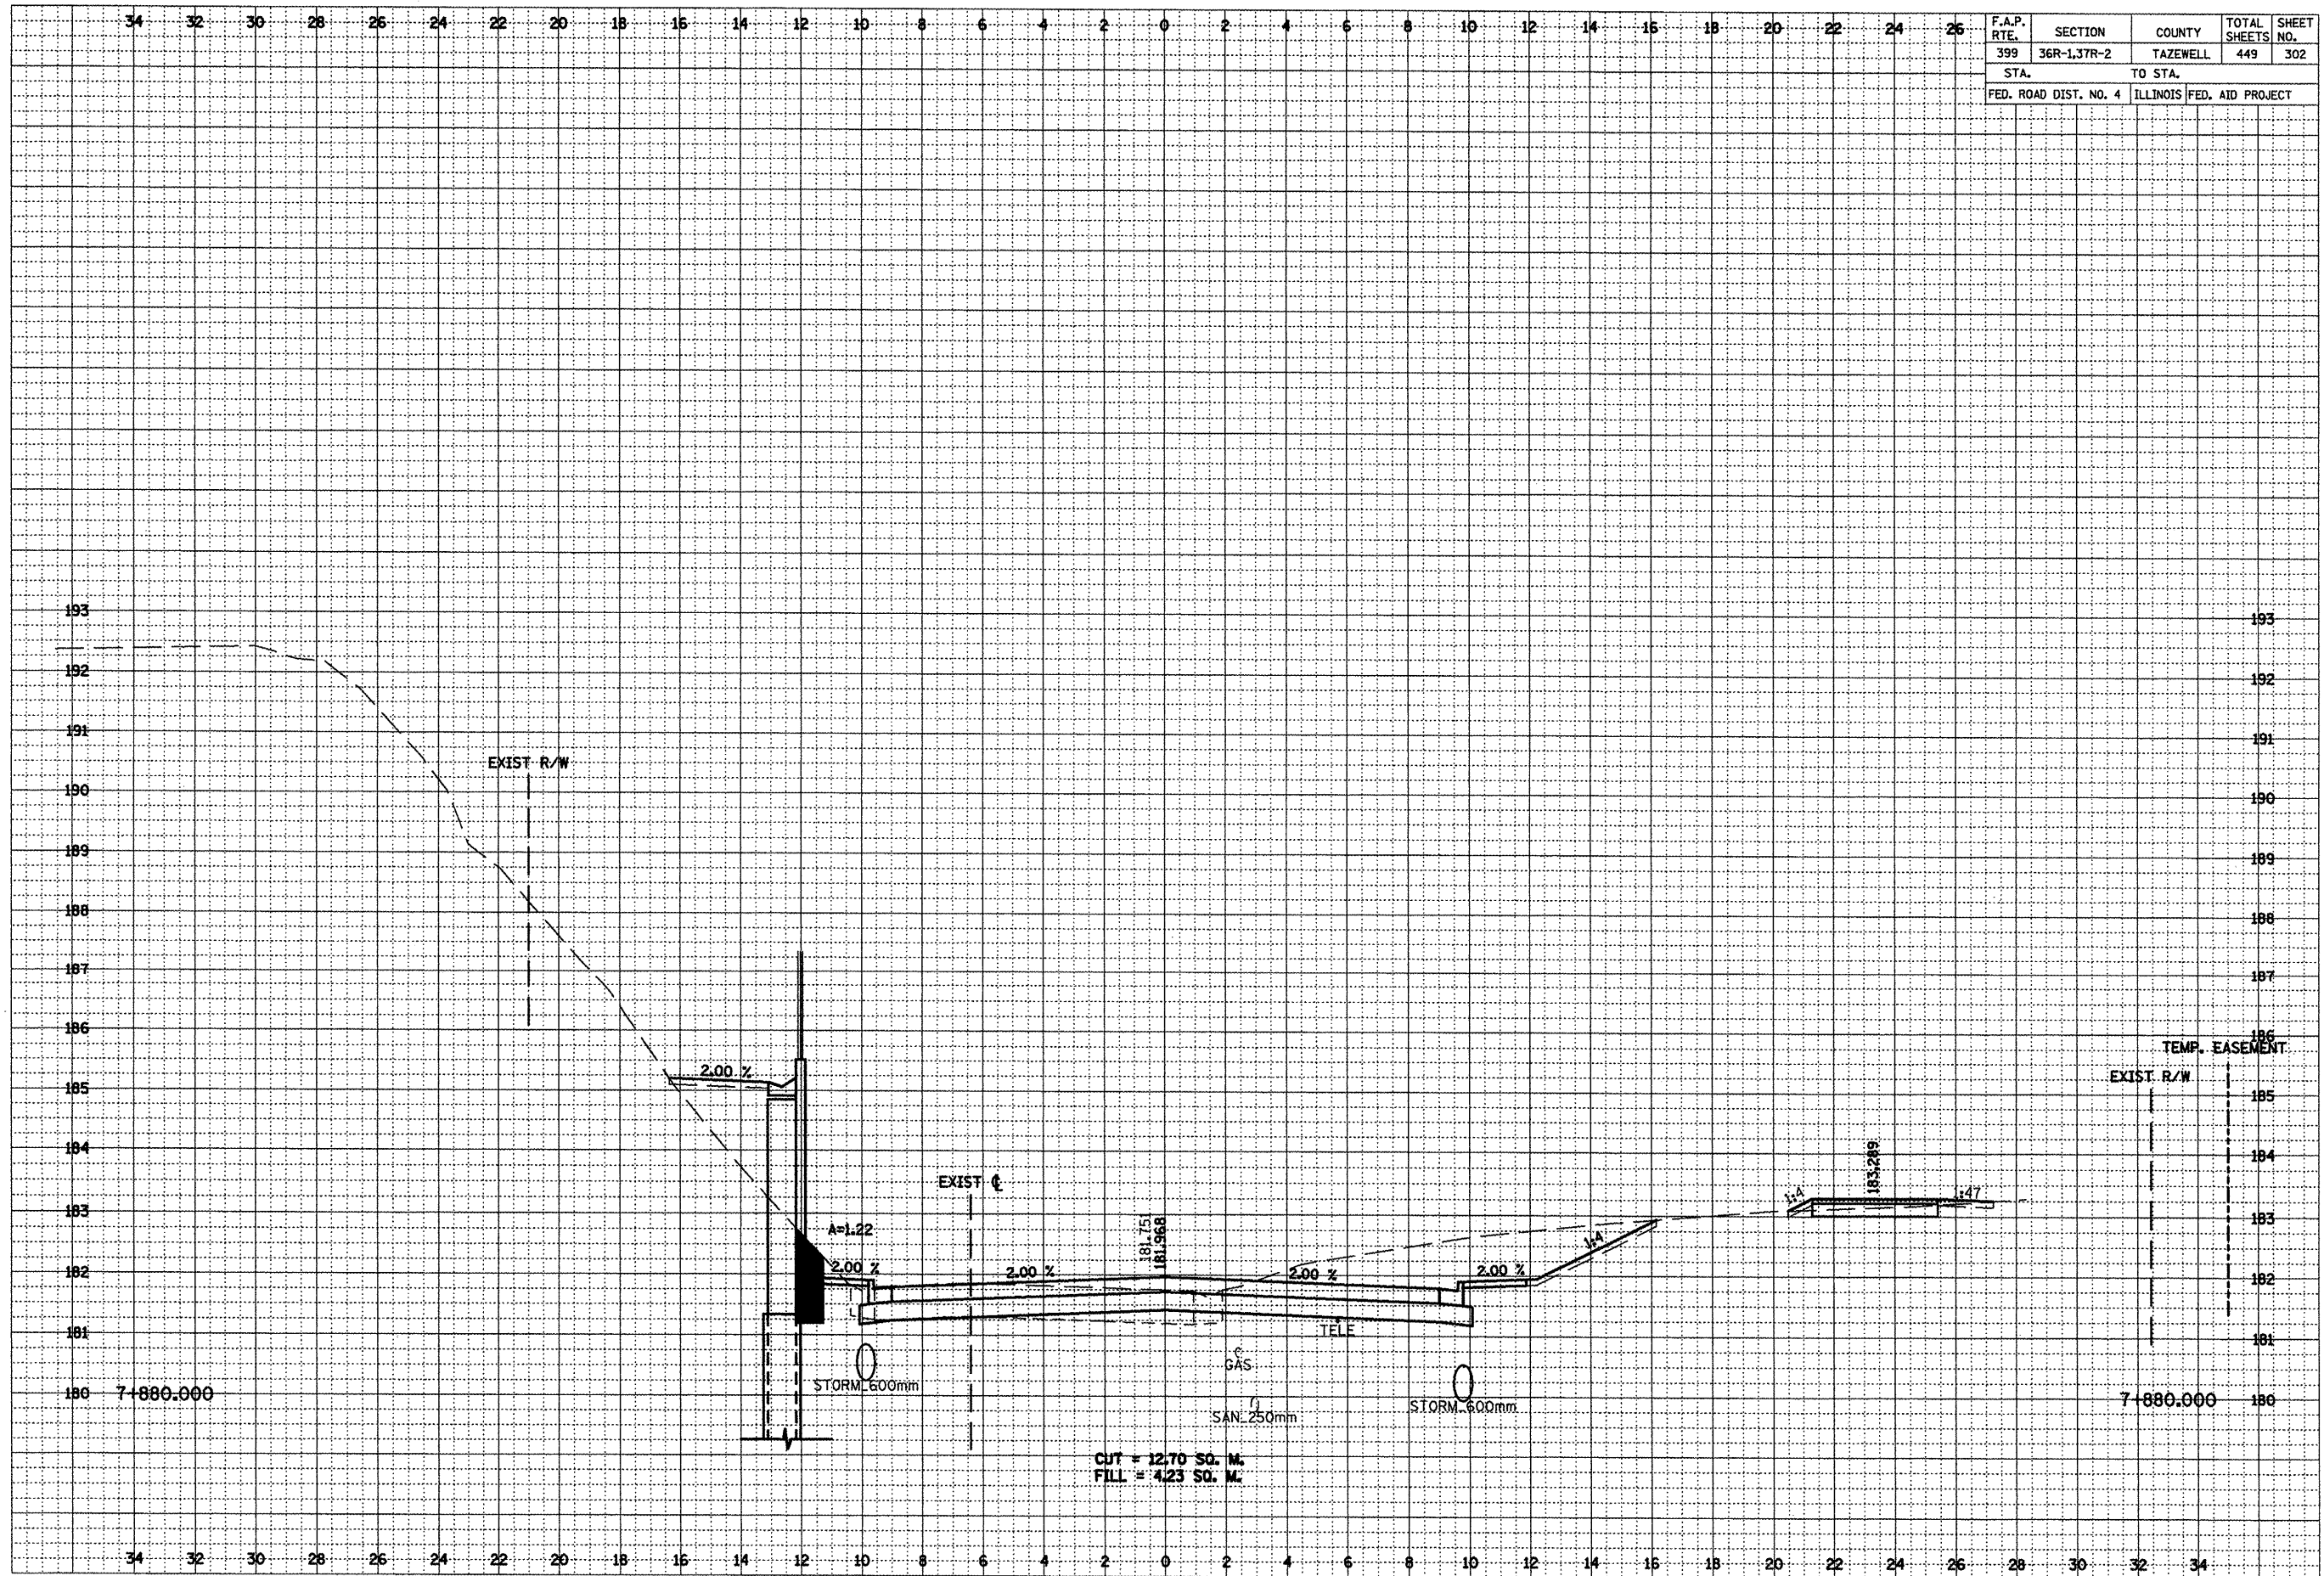


***LOCATION OF EXISTING UTILITIES ARE APPROXIMATE.

FINAL SURVEY NOTE BOOK NO.	SURVEYED BY	DATE

ORIGINAL SURVEY NOTE BOOK NO.	SURVEYED BY	DATE

F.A.P. RTE.	SECTION	COUNTY	TOTAL SHEETS	SHEET NO.
399	36R-1,37R-2	TAZEWELL	449	303
STA.		TO STA.		
FED. ROAD DIST. NO. 4		ILLINOIS FED. AID PROJECT		

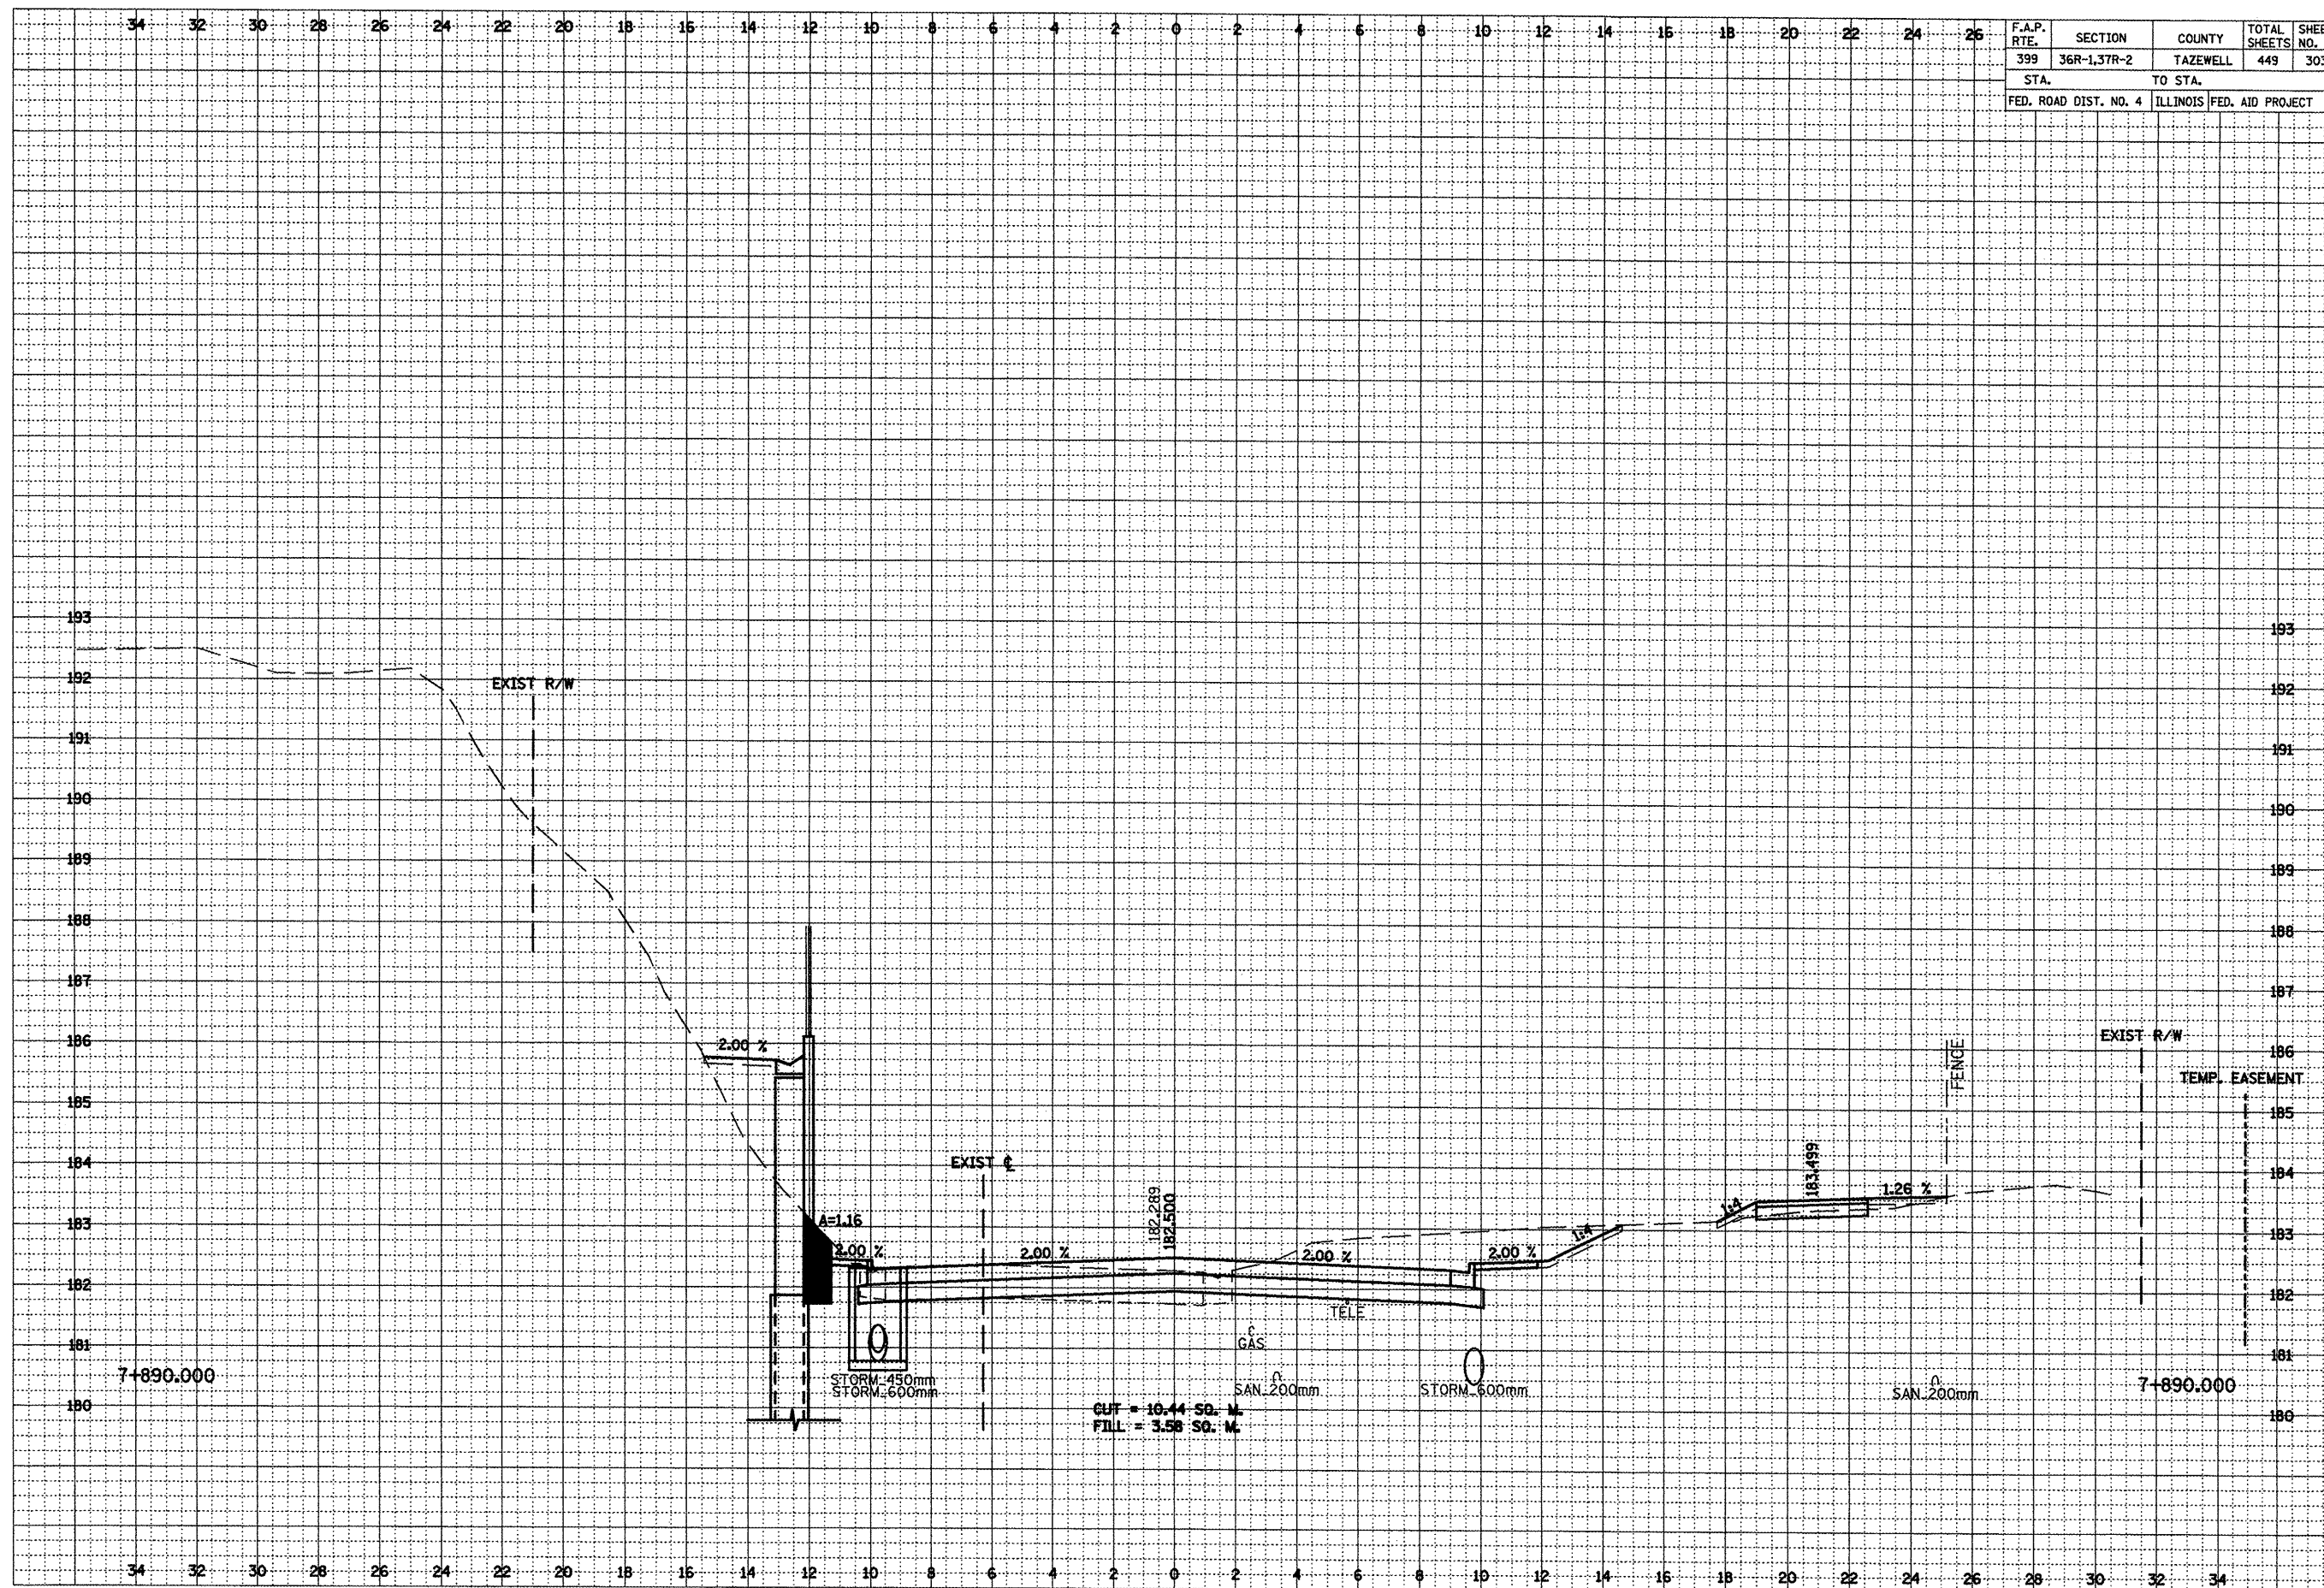


***LOCATION OF EXISTING UTILITIES ARE APPROXIMATE.

FINAL SURVEY NOTE BOOK NO.	SURVEYED PLOTTED REPLATE AREAS CHECKED	DATE
		BY

ORIGINAL SURVEY NOTE BOOK NO.	SURVEYED PLOTTED REPLATE AREAS CHECKED	DATE
		BY

F.A.P. RTE.	SECTION	COUNTY	TOTAL SHEETS	SHEET NO.
399	36R-1,37R-2	TAZEWELL	449	304
STA.		TO STA.		
FED. ROAD DIST. NO. 4		ILLINOIS FED. AID PROJECT		

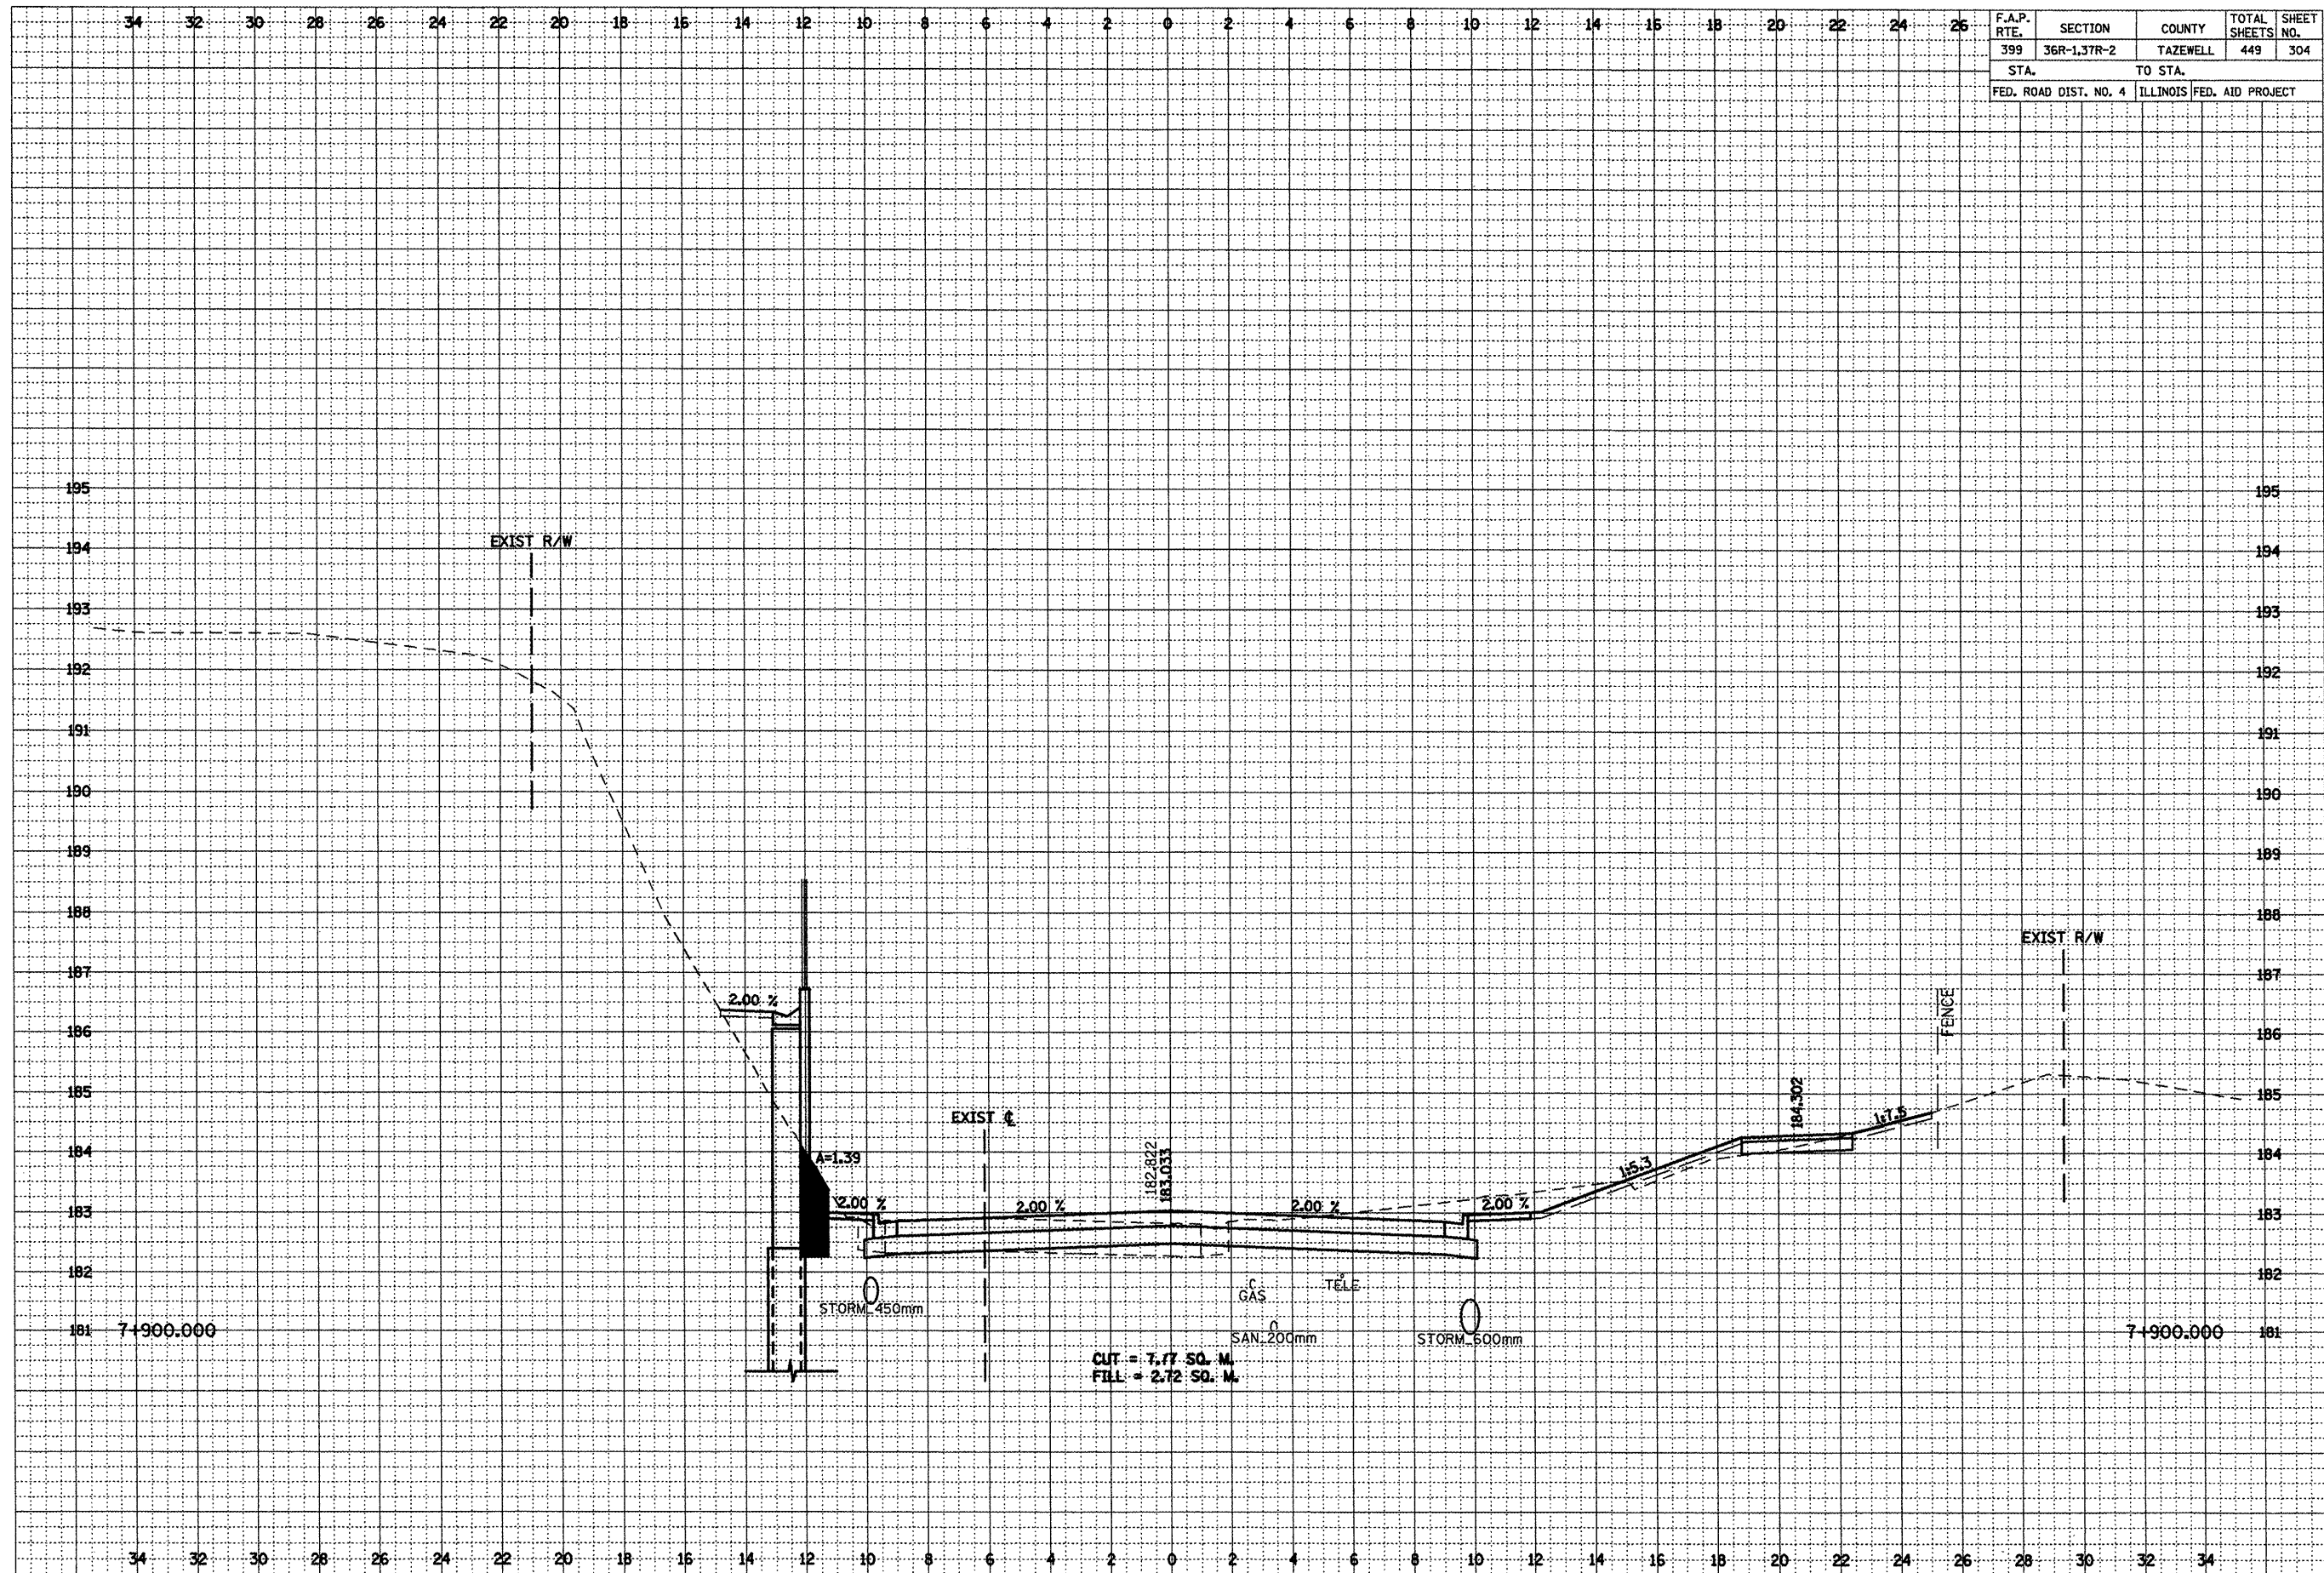


***LOCATION OF EXISTING UTILITIES ARE APPROXIMATE.

F.A.P. RTE.	SECTION	COUNTY	TOTAL SHEETS	SHEET NO.
399	36R-1,37R-2	TAZEWELL	449	305
STA.		TO STA.		
FED. ROAD DIST. NO. 4		ILLINOIS FED. AID PROJECT		

FINAL SURVEY NOTE BOOK NO.	SURVEYED	DATE
	BY	
	TEMPLATE	
	AREAS CHECKED	


ORIGINAL SURVEY NOTE BOOK NO.	SURVEYED	DATE
	BY	
	TEMPLATE	
	AREAS CHECKED	

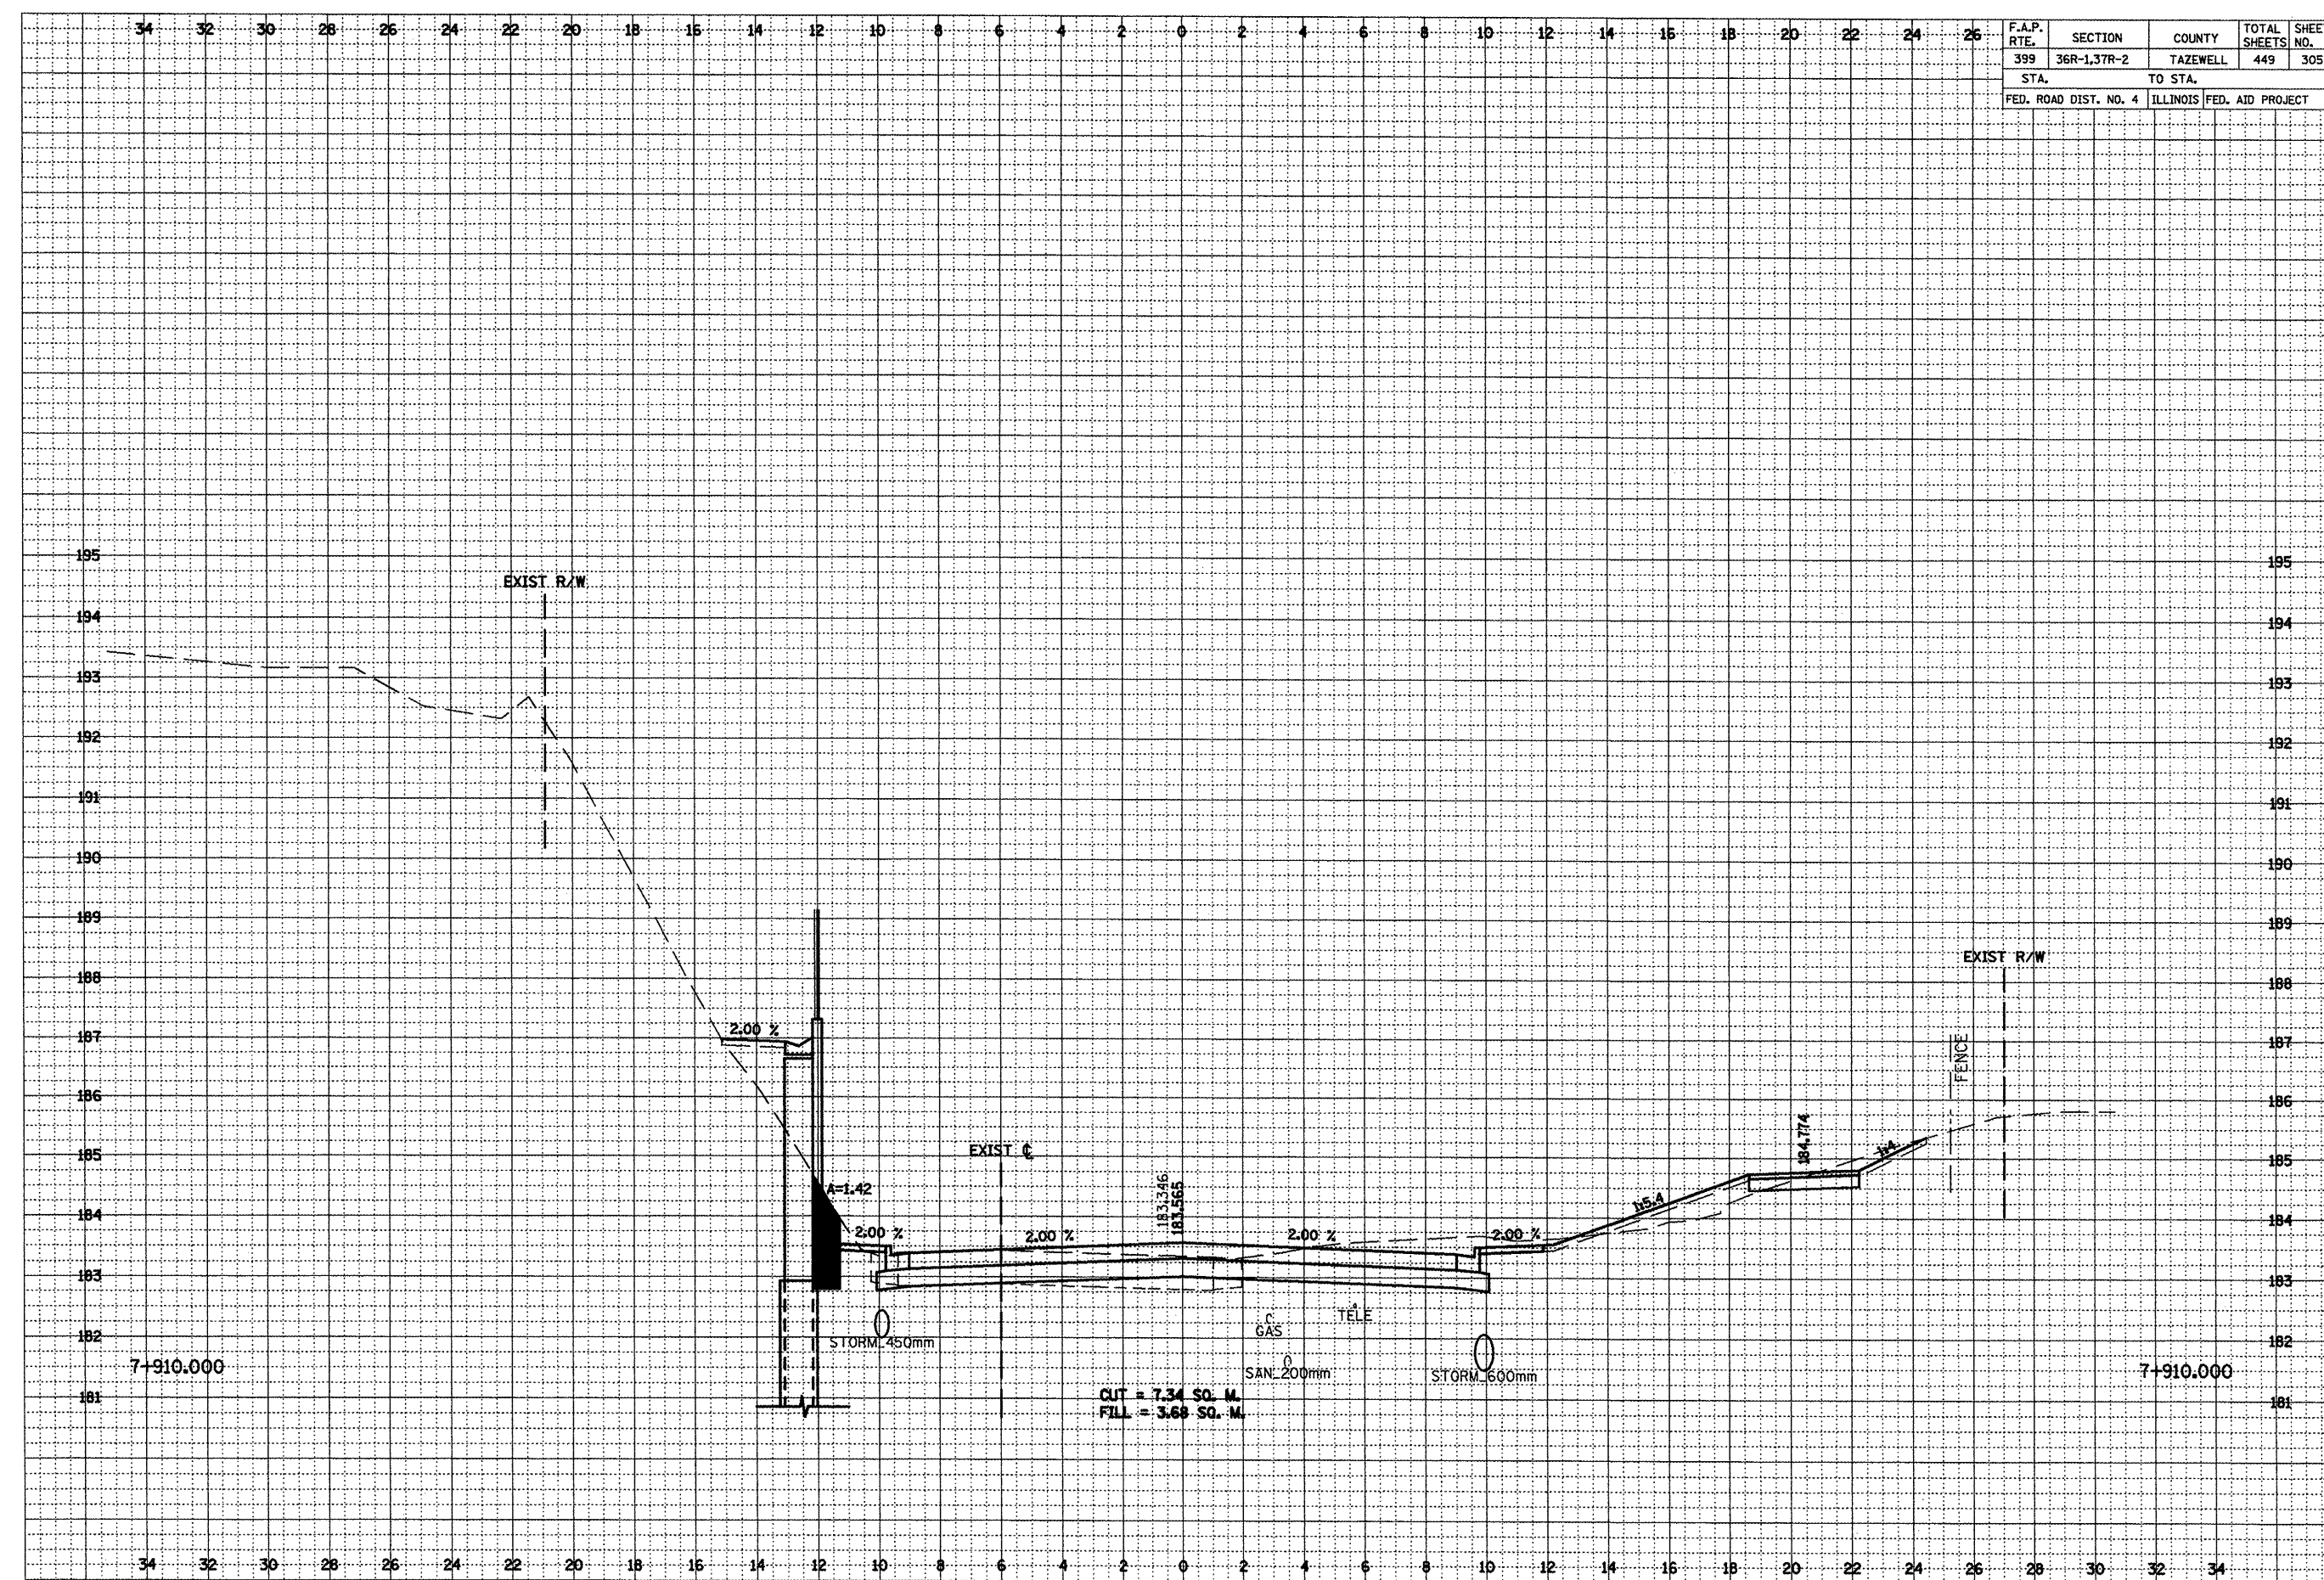

***LOCATION OF EXISTING UTILITIES ARE APPROXIMATE.

[illegible]

ORIGINAL SURVEY			
NOTE BOOK			
NO.			
	SURVEYED	BY	DATE
	PLOTTED		
	TEMPLATE		
	AREAS		
	AREAS CHECKED		

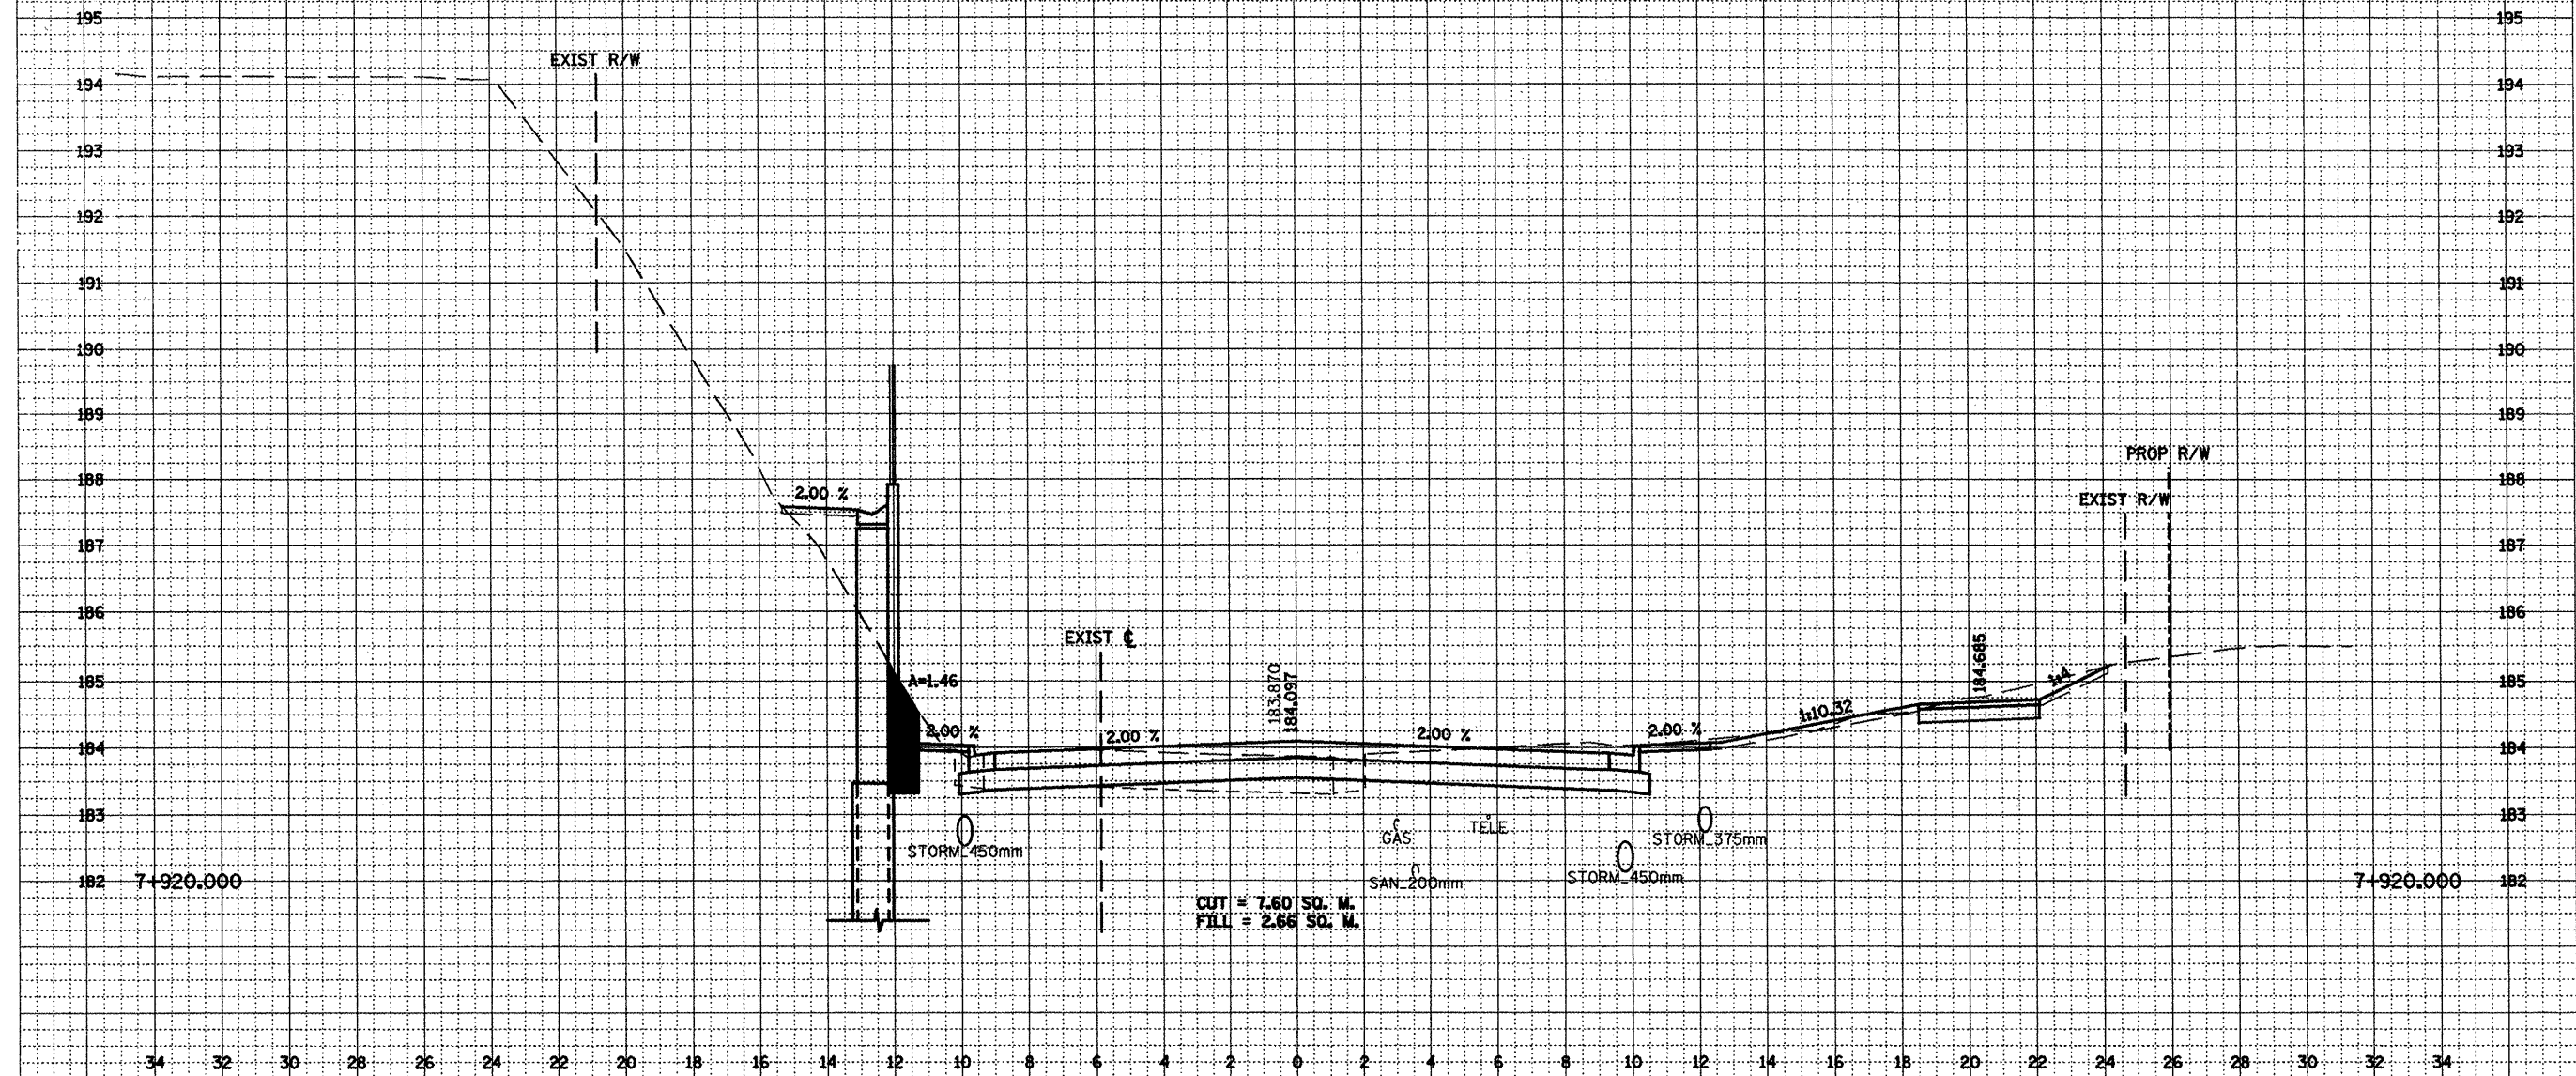


***LOCATION OF EXISTING UTILITIES ARE APPROXIMATE.

DATE	BY	SURVEYED	PLOTTED	DATE
NO.		NOTE BOOK	AREAS	CHECKED

DATE	BY	SURVEYED	PLOTTED	DATE
NO.		NOTE BOOK	AREAS	CHECKED

F.A.P. RTE.	SECTION	COUNTY	TOTAL SHEETS	SHEET NO.
399	36R-1.37R-2	TAZEWELL	449	307
STA.		TO STA.		
FED. ROAD DIST. NO. 4		ILLINOIS FED. AID PROJECT		

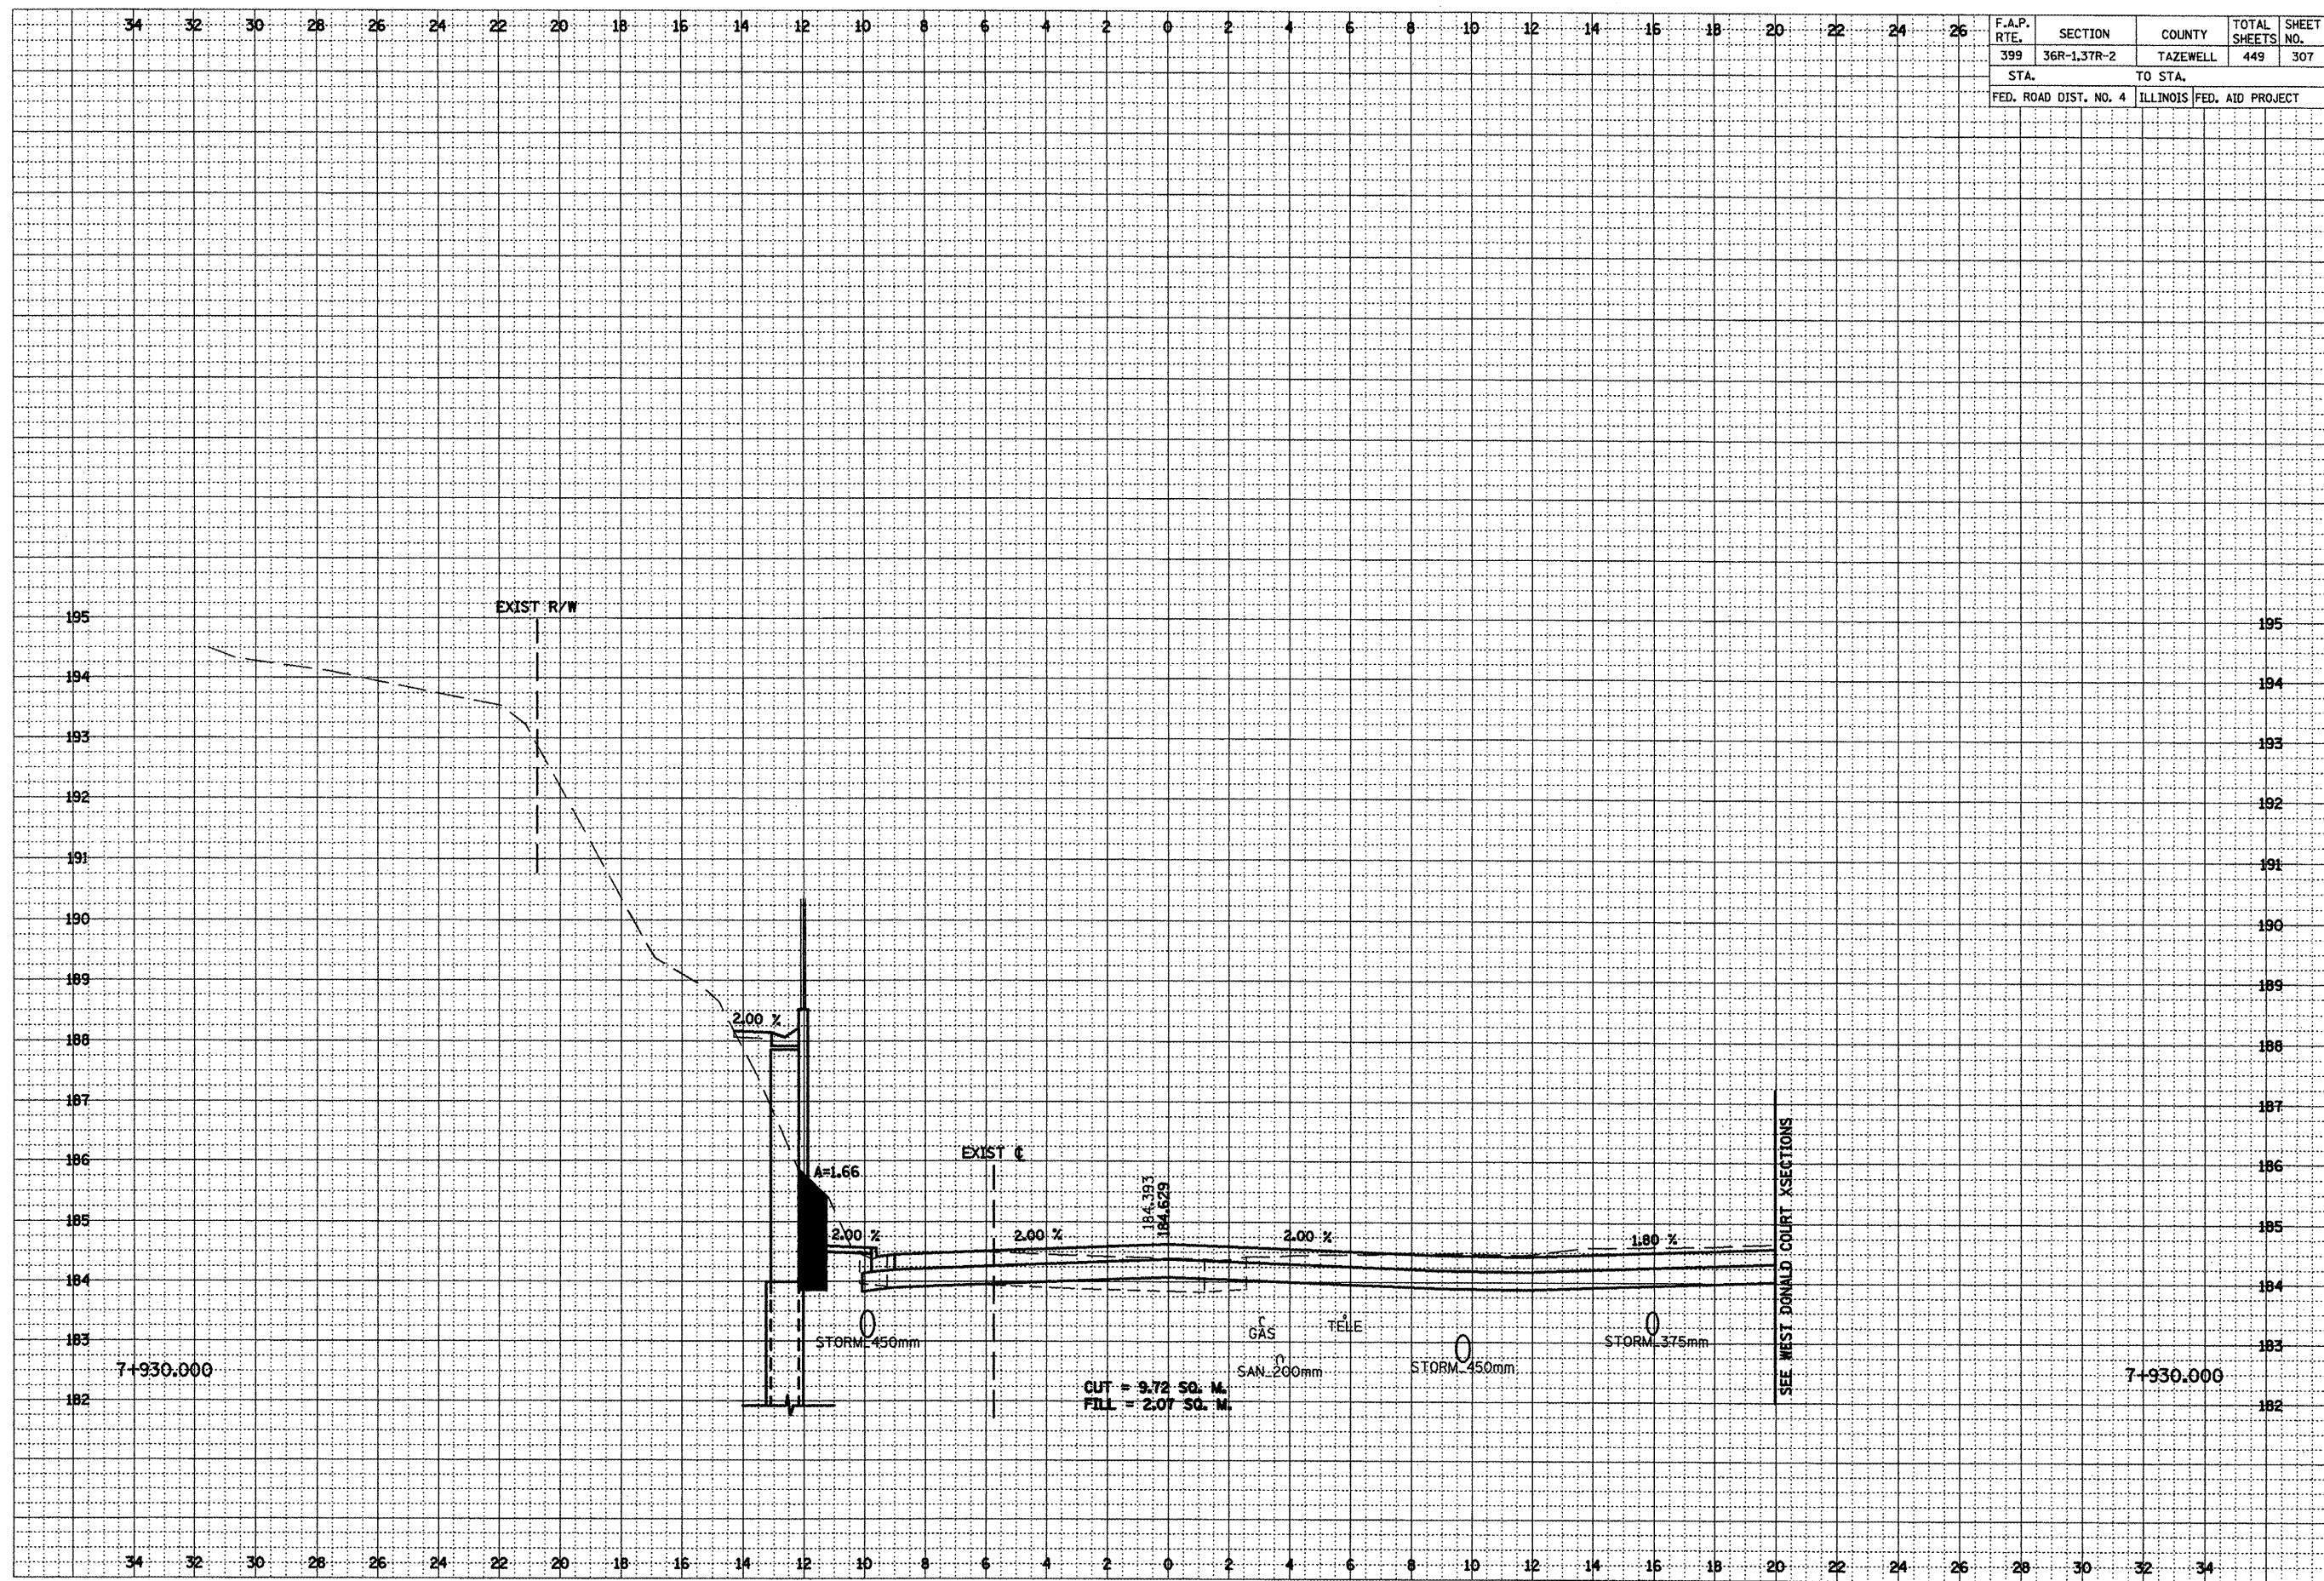


•••LOCATION OF EXISTING UTILITIES ARE APPROXIMATE.

FINAL SURVEY	DATE	BY
	NO.	
	NO.	
	NO.	

ORIGINAL SURVEY	DATE	BY
	NO.	
	NO.	
	NO.	

F.A.P. RTE.	SECTION	COUNTY	TOTAL SHEETS	SHEET NO.
399	36R-1,37R-2	TAZEWELL	449	308
STA.		TO STA.		
FED. ROAD DIST. NO. 4		ILLINOIS FED. AID PROJECT		

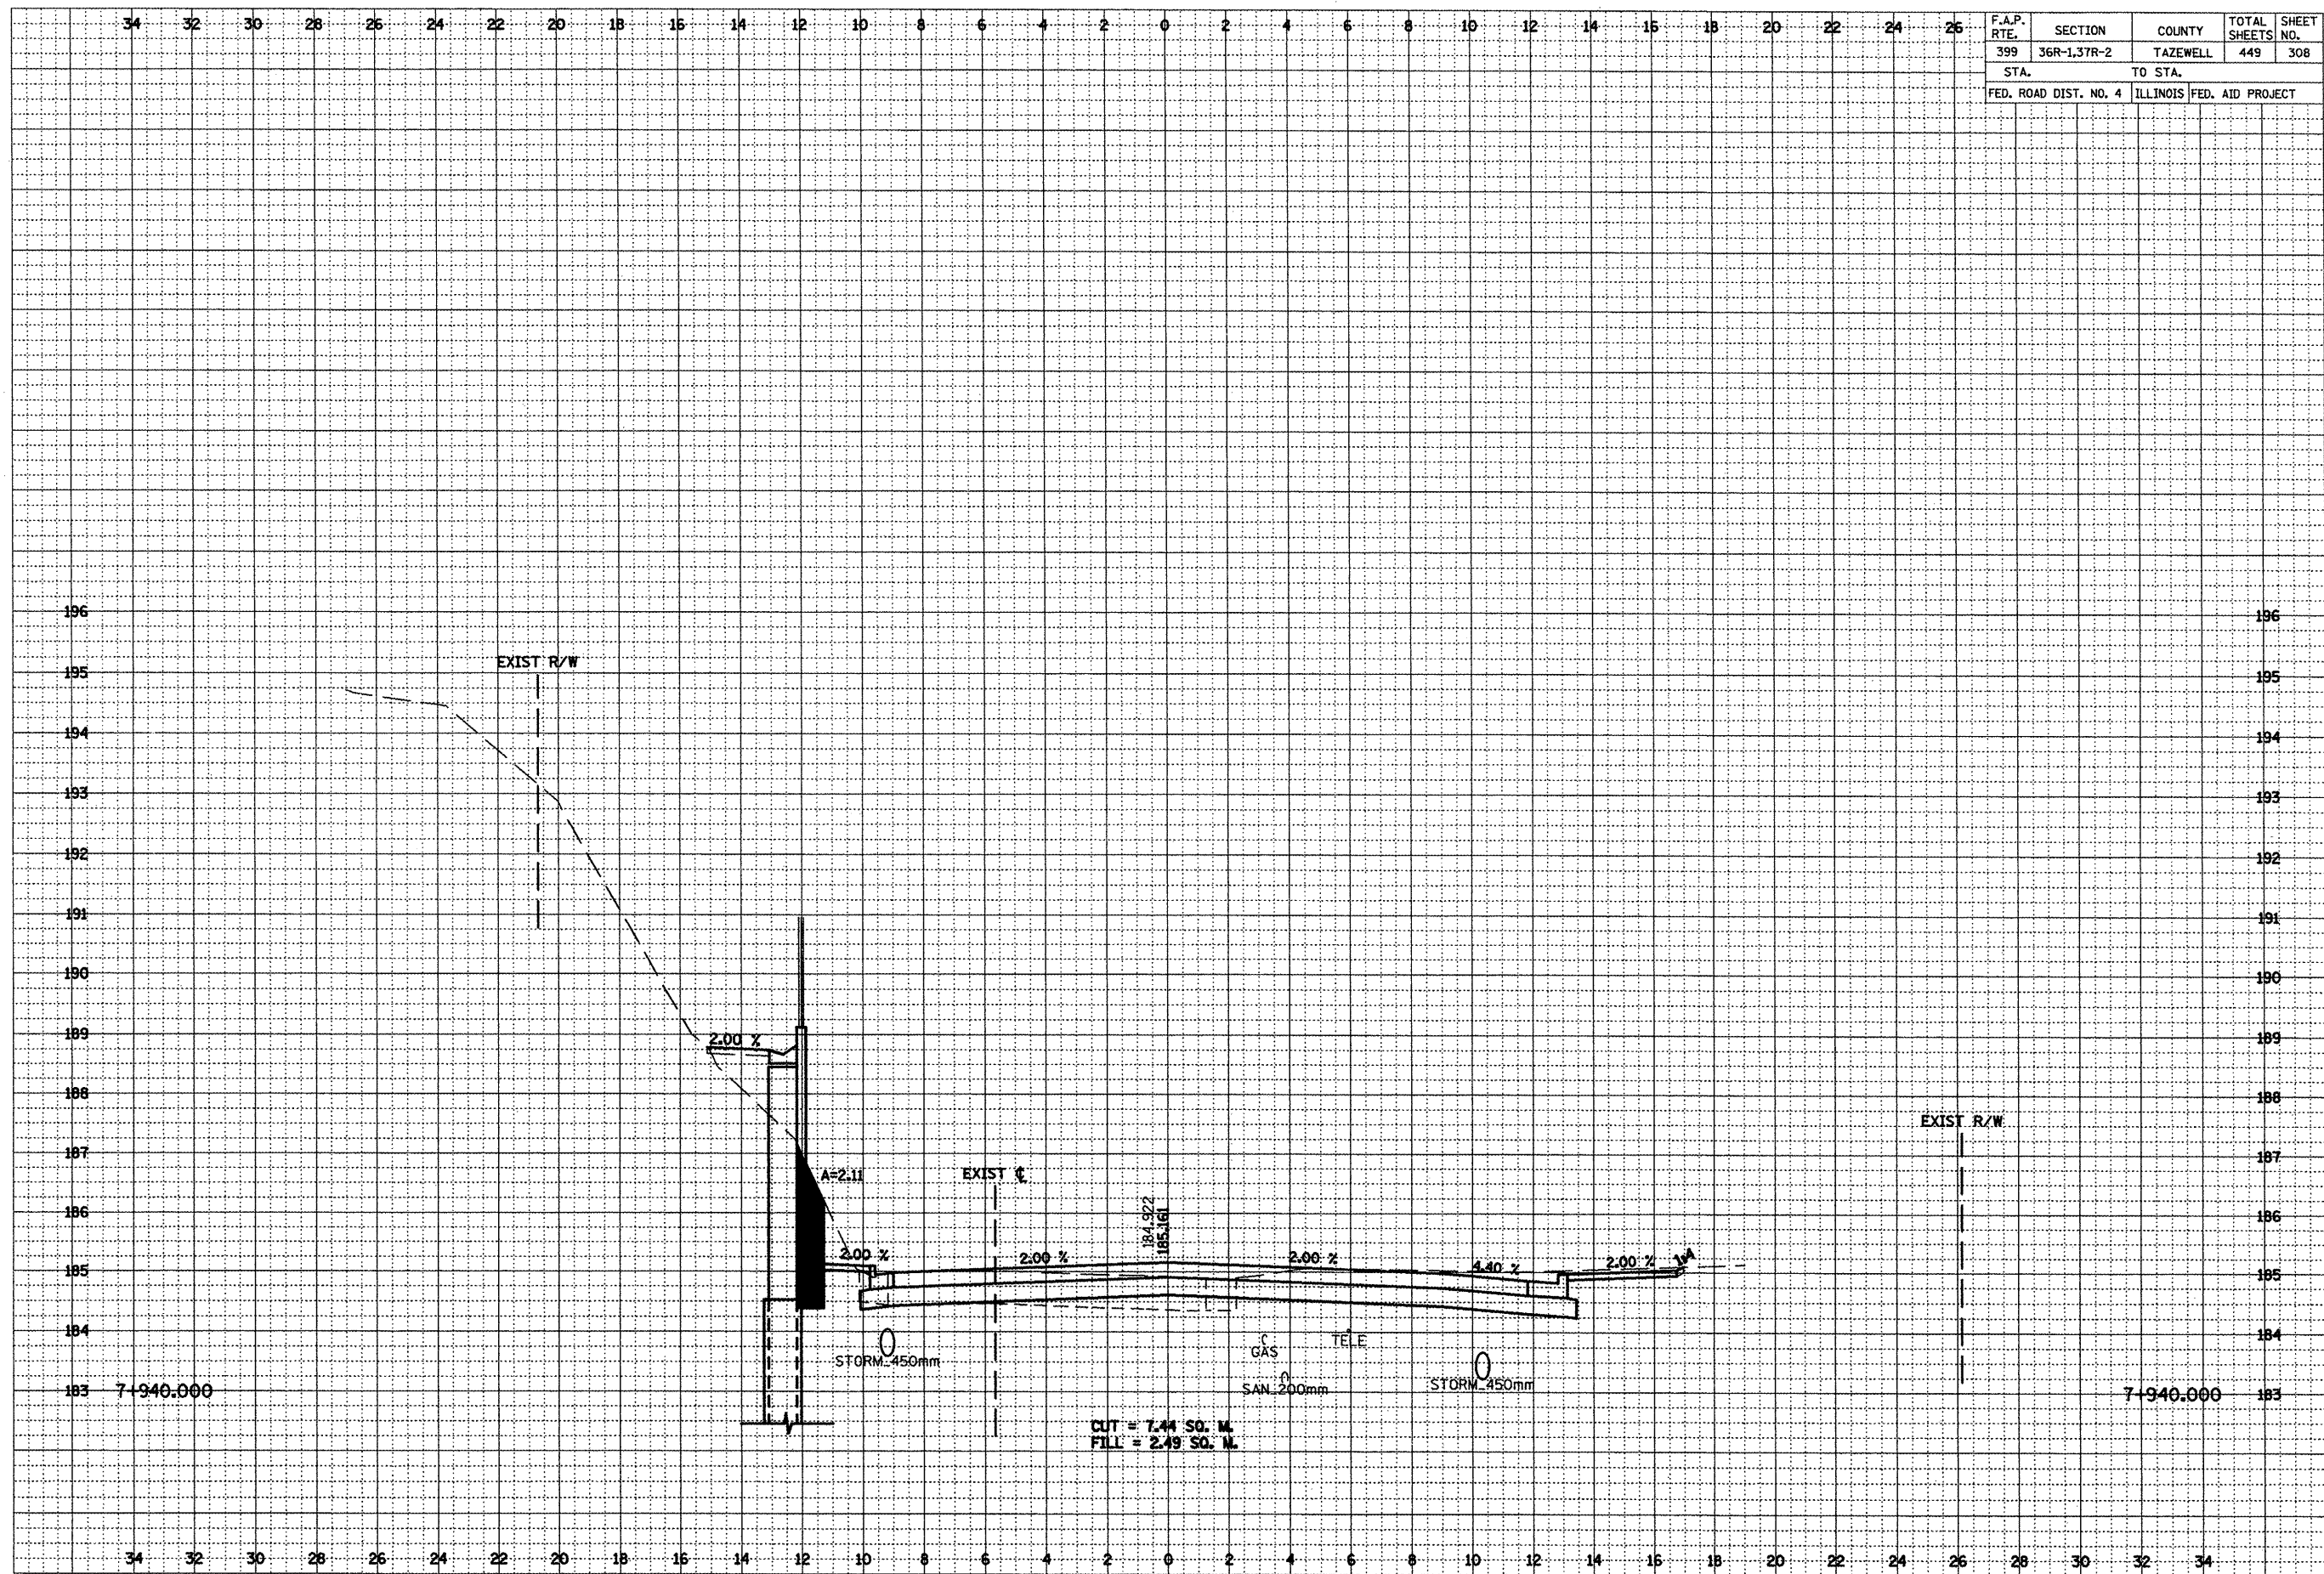


***LOCATION OF EXISTING UTILITIES ARE APPROXIMATE.

FINAL SURVEY	SURVEYED	BY	DATE
	PLOTTED		
	NOTE BOOK		
	AREAS CHECKED		

ORIGINAL SURVEY	SURVEYED	BY	DATE
	PLOTTED		
	NOTE BOOK		
	AREAS CHECKED		

F.A.P. RTE.	SECTION	COUNTY	TOTAL SHEETS	SHEET NO.
399	36R-1,37R-2	TAZEWELL	449	309
STA.		TO STA.		
FED. ROAD DIST. NO. 4		ILLINOIS FED. AID PROJECT		

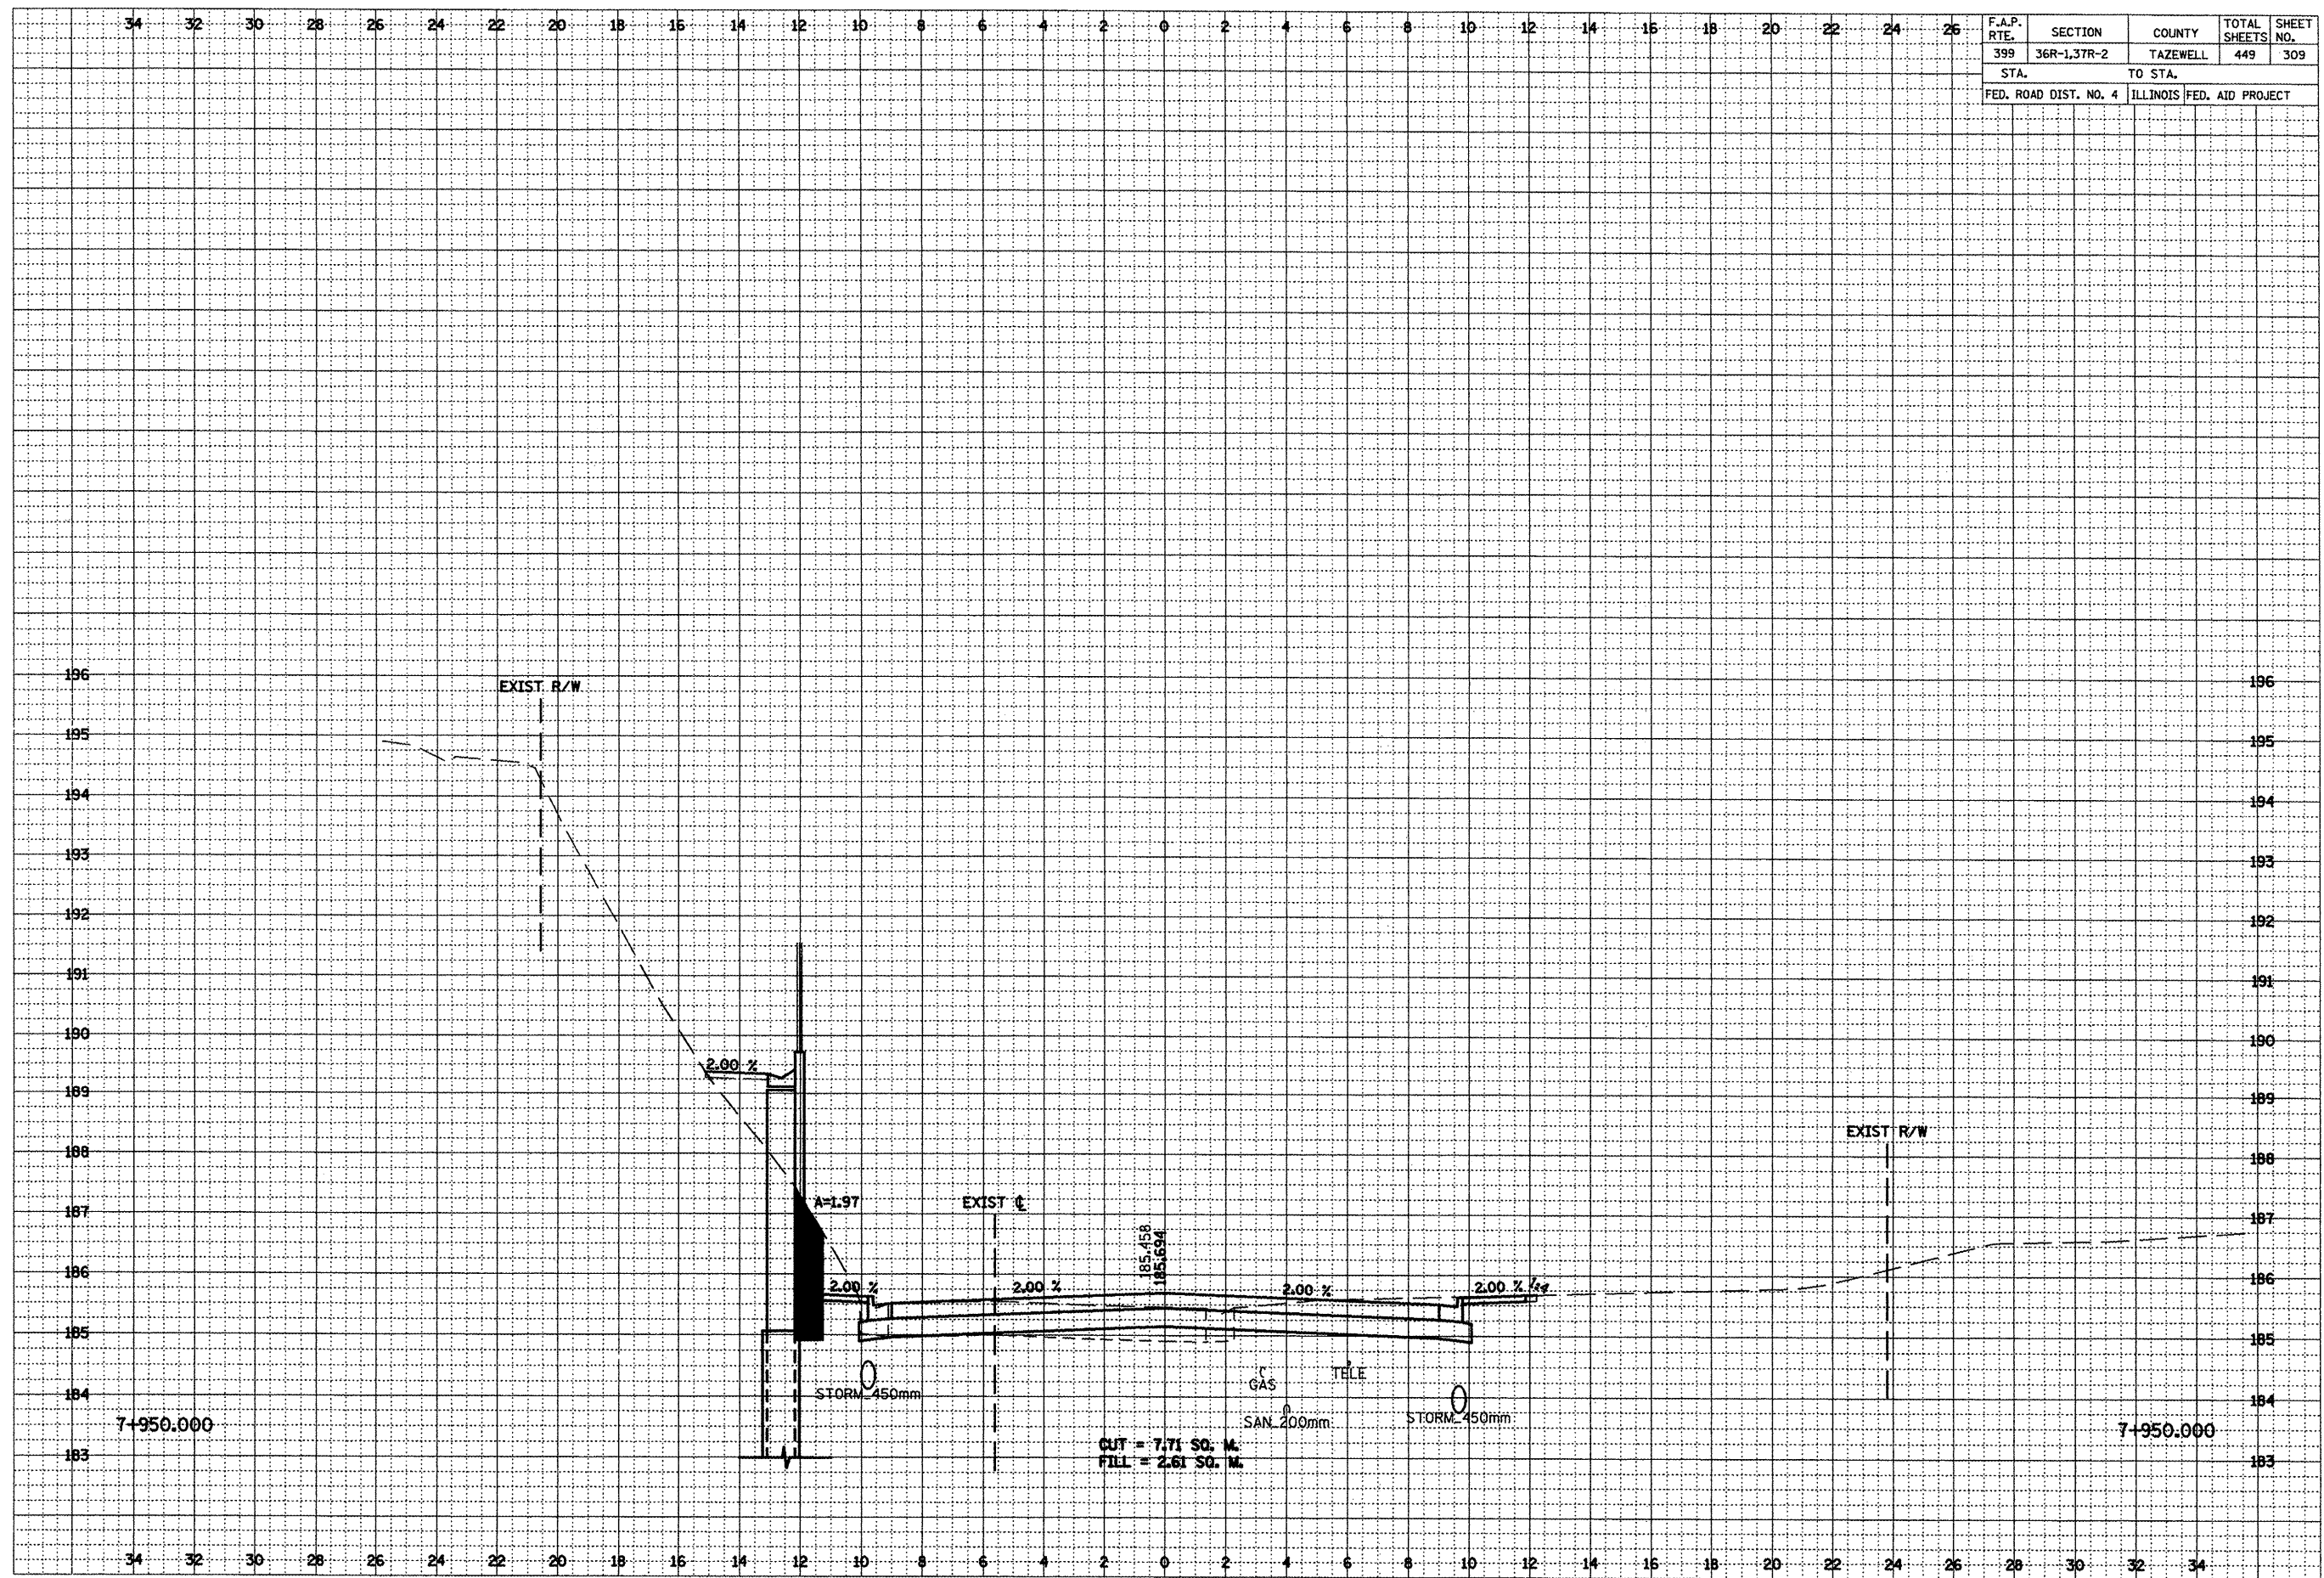


***LOCATION OF EXISTING UTILITIES ARE APPROXIMATE.

FINAL SURVEY	SURVEYED	DATE
	BY	
	NOTED	
	REMARKS	
	NO.	

ORIGINAL SURVEY	SURVEYED	DATE
	BY	
	NOTED	
	REMARKS	
	NO.	

F.A.P. RTE.	SECTION	COUNTY	TOTAL SHEETS	SHEET NO.
399	36R-1,37R-2	TAZEWELL	449	310
STA.		TO STA.		
FED. ROAD DIST. NO. 4		ILLINOIS FED. AID PROJECT		

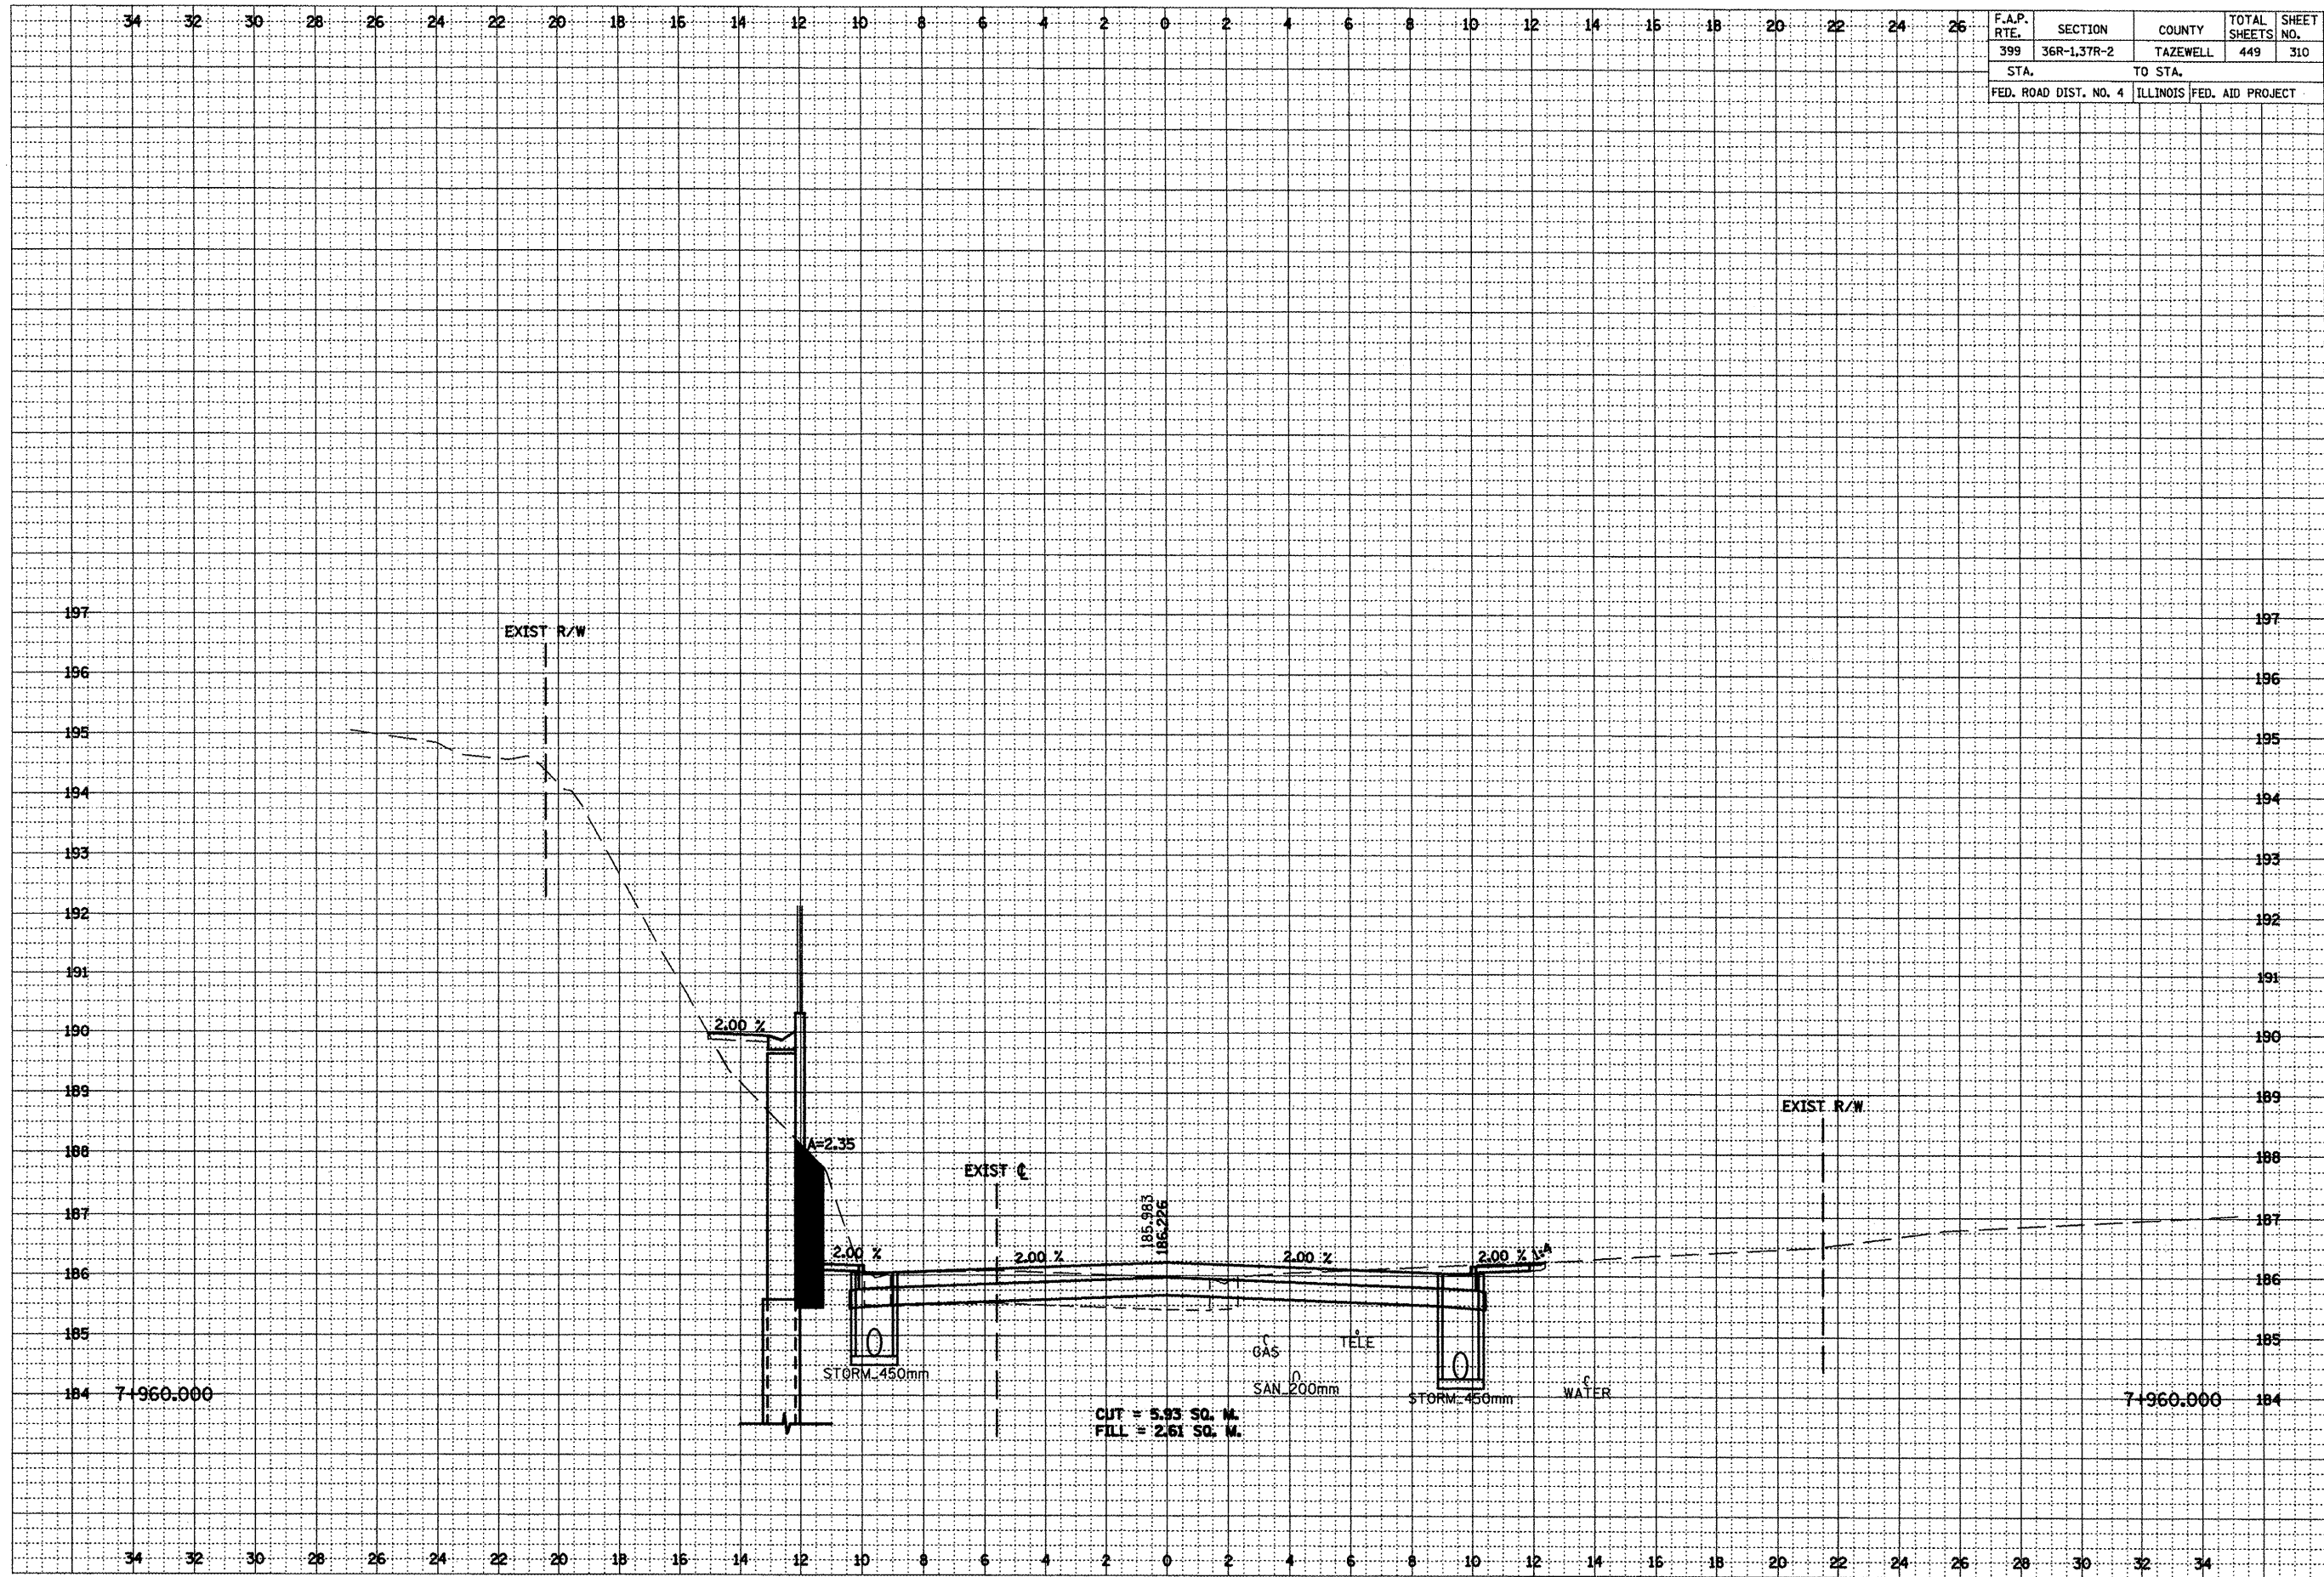


***LOCATION OF EXISTING UTILITIES ARE APPROXIMATE.

FINAL SURVEY NOTE BOOK NO.	SURVEYED BY	DATE
ORIGINAL SURVEY NOTE BOOK NO.	SURVEYED BY	DATE

ORIGINAL SURVEY NOTE BOOK NO.	SURVEYED BY	DATE
ORIGINAL SURVEY NOTE BOOK NO.	SURVEYED BY	DATE

F.A.P. RTE.	SECTION	COUNTY	TOTAL SHEETS	SHEET NO.
399	36R-1.37R-2	TAZEWELL	449	311
STA.		TO STA.		
FED. ROAD DIST. NO. 4		ILLINOIS FED. AID PROJECT		

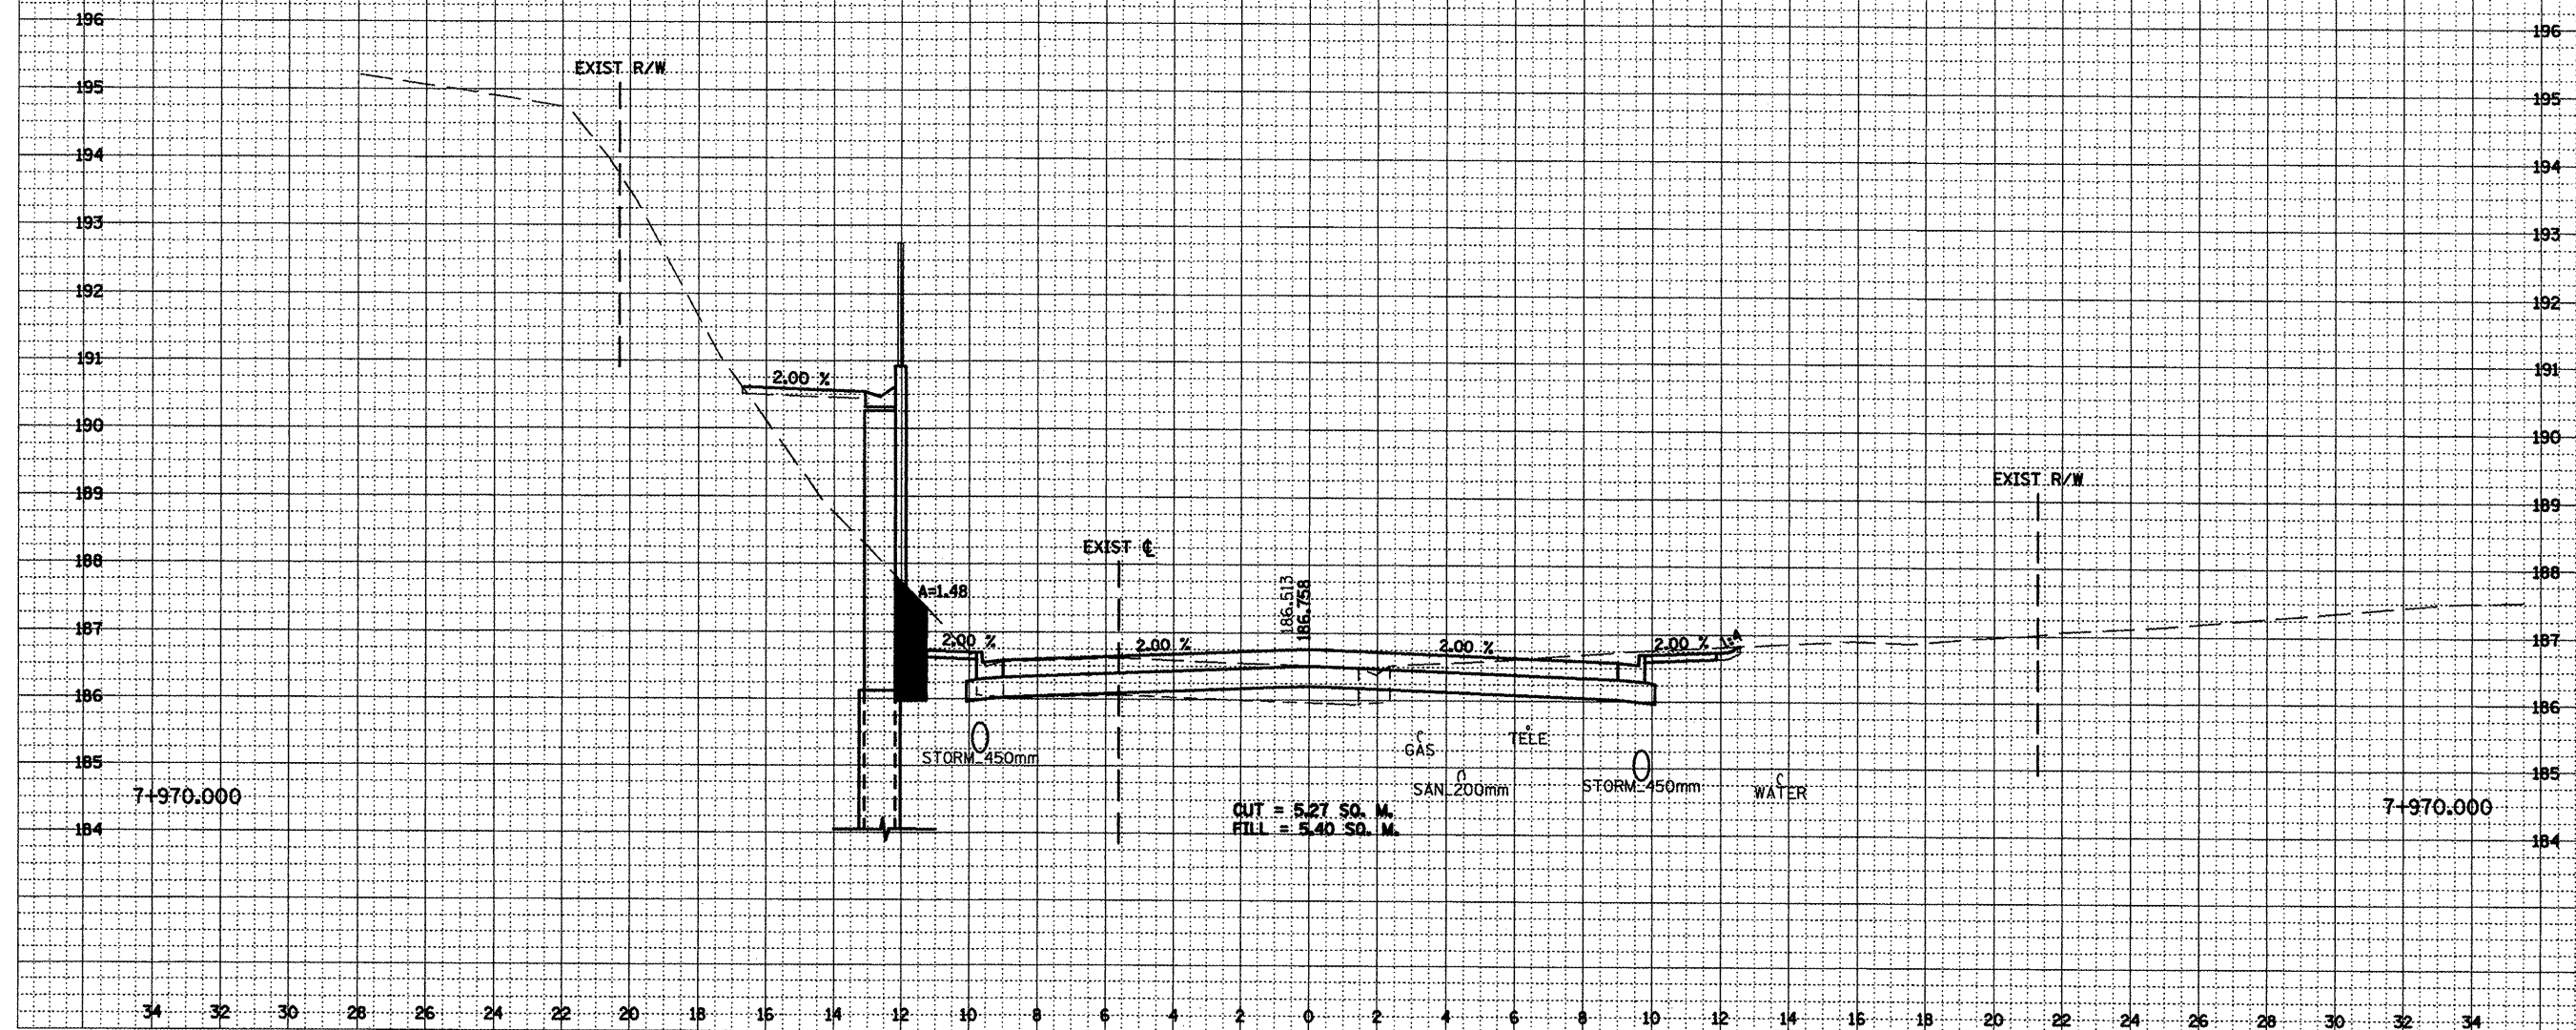


***LOCATION OF EXISTING UTILITIES ARE APPROXIMATE.

FINAL SURVEY NOTE BOOK NO.	SURVEYED BY	DATE		
			SURVEYED DATE	
				PLANNED DATE


ORIGINAL SURVEY NOTE BOOK NO.	BY	DATE		
			SURVEYED DATE	
				PLANNED DATE

F.A.P. RTE.	SECTION	COUNTY	TOTAL SHEETS	SHEET NO.
399	36R-1,37R-2	TAZEWELL	449	312
STA.		TO STA.		
FED. ROAD DIST. NO. 4		ILLINOIS FED. AID PROJECT		

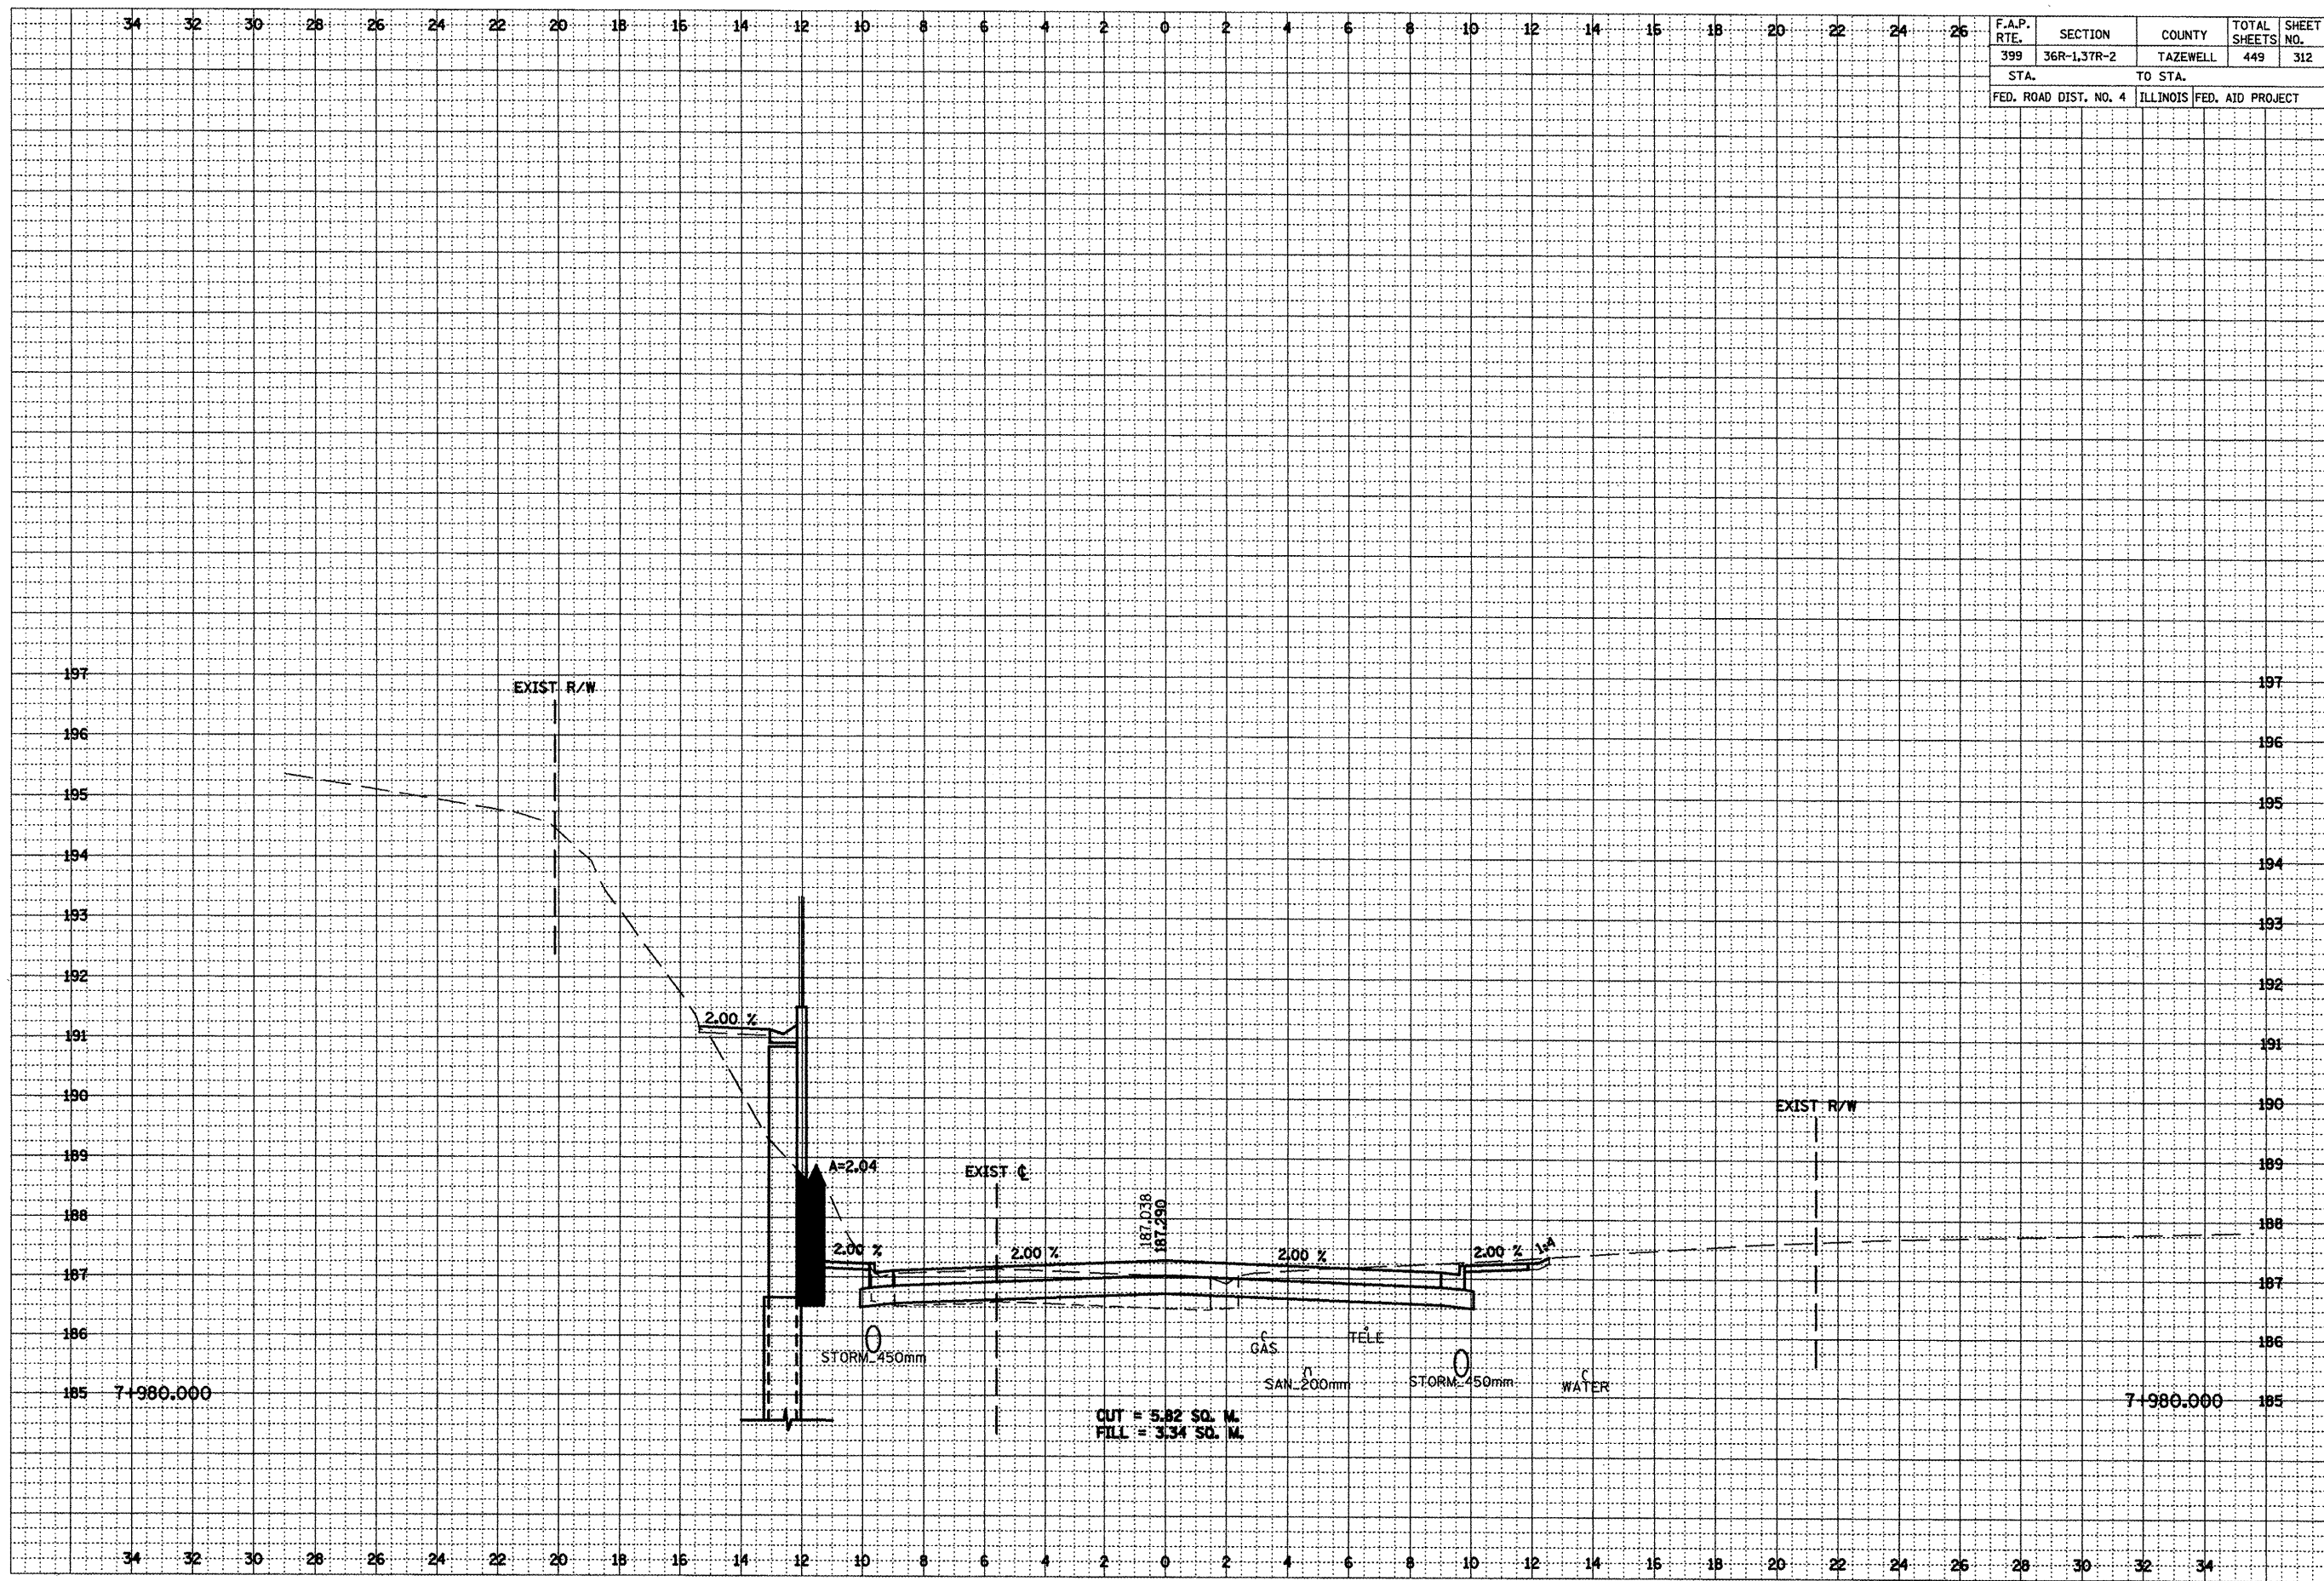

***LOCATION OF EXISTING UTILITIES ARE APPROXIMATE.


ORIGINAL SURVEY NOTE BOOK	SURVEYED		BY	DATE
	PLOTTED			
	TEMPLATE			
	AREAS			

 [illegible]

FINAL	SURVEYED	BY	DATE
SURVEY	PLAN		
NOTE BOOK	TEMPLATE		
NO.	AREAS CHECKED		

ORIGINAL	SURVEYED	BY	DATE
SURVEY	PLAN		
NOTE BOOK	TEMPLATE		
NO.	AREAS CHECKED		

F.A.P. RTE.	SECTION	COUNTY	TOTAL SHEETS	SHEET NO.
399	36R-1,37R-2	TAZEWELL	449	314
STA.		TO STA.		
FED. ROAD DIST. NO. 4		ILLINOIS FED. AID PROJECT		

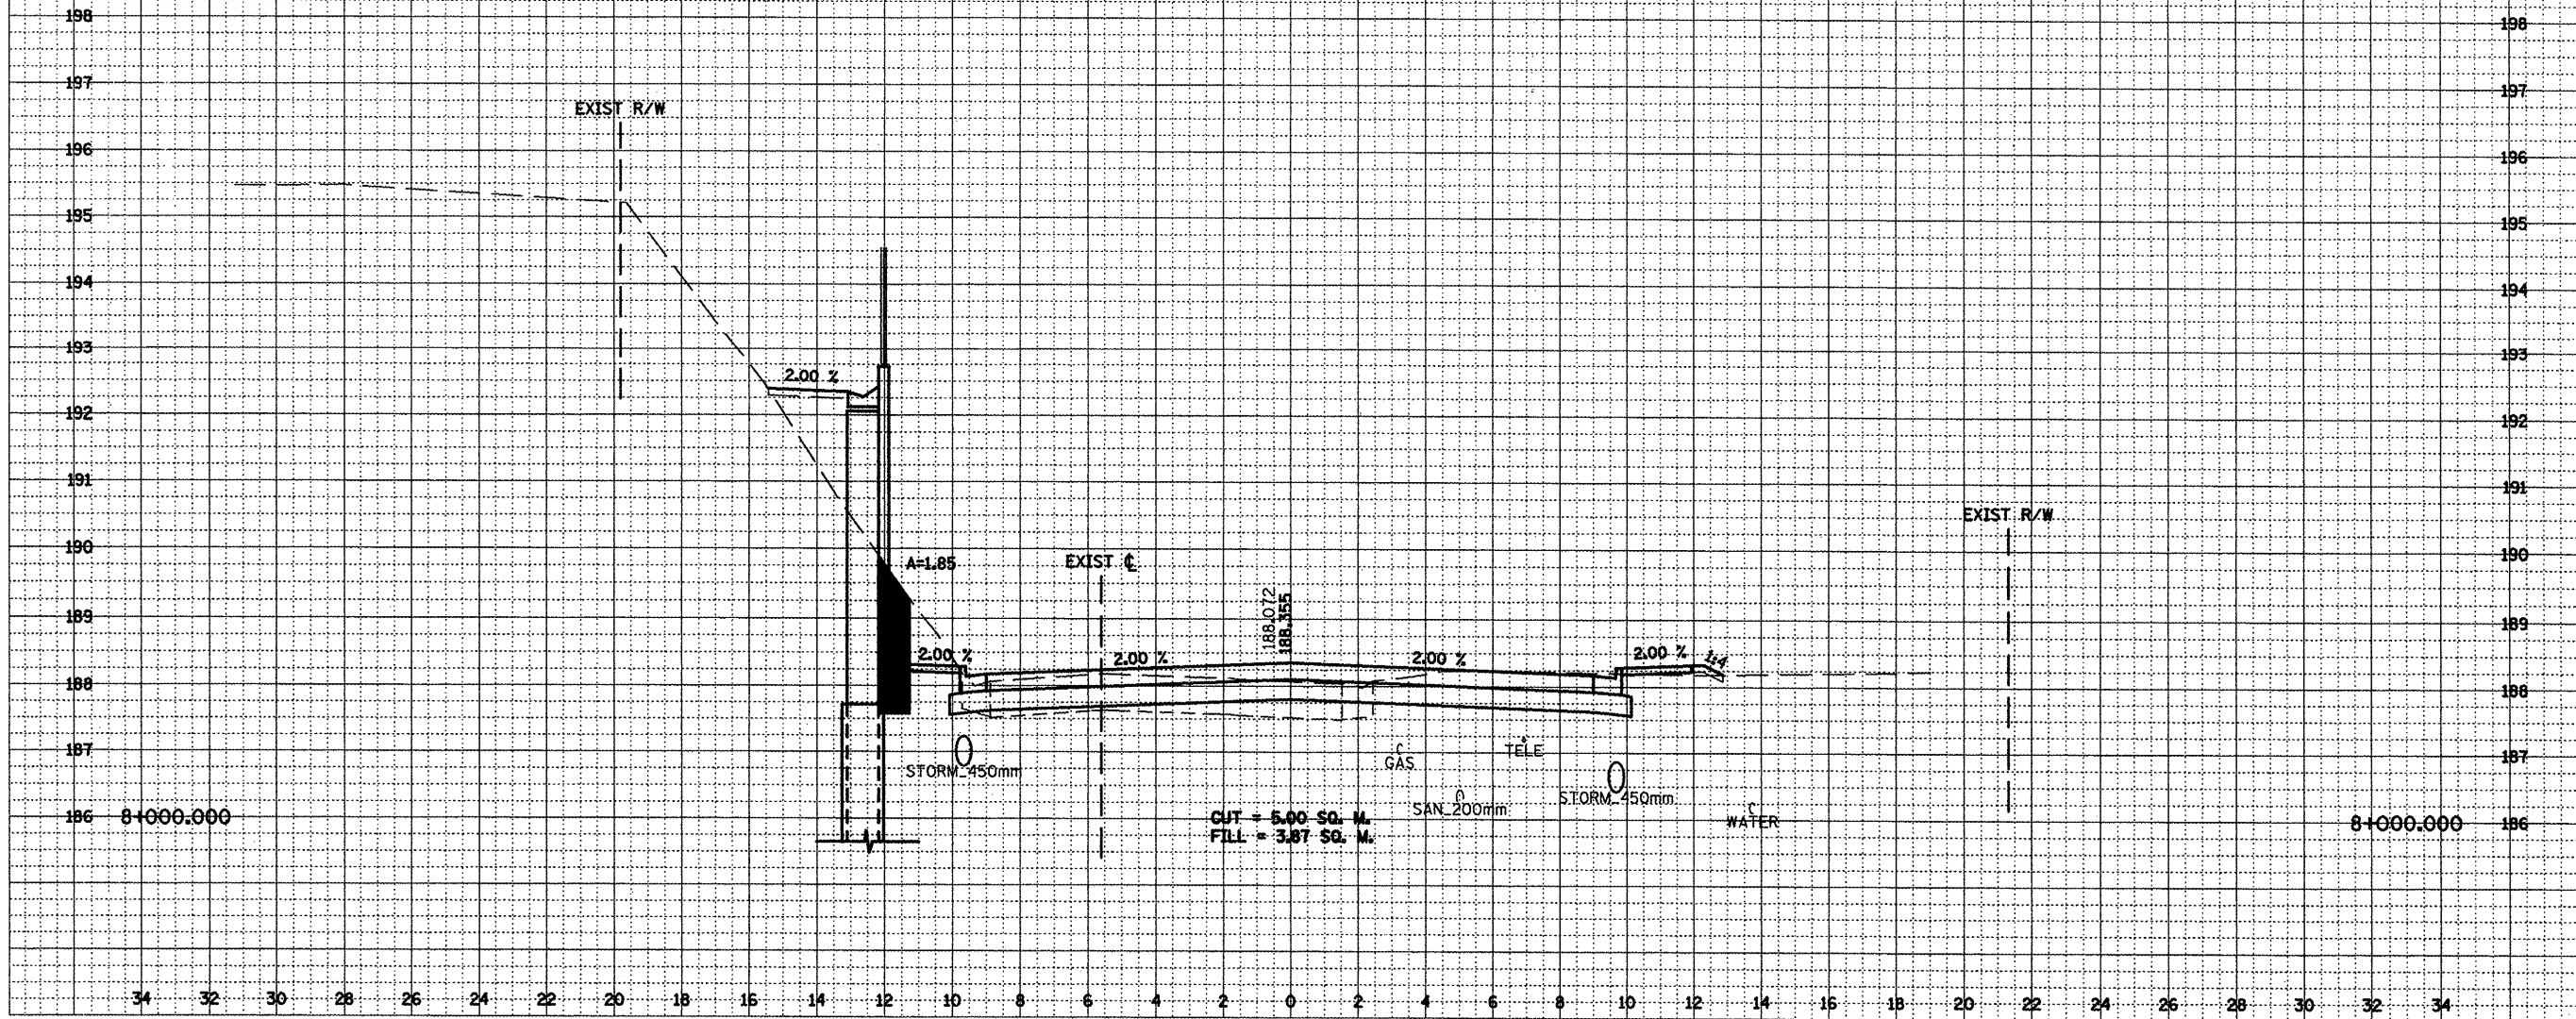


***LOCATION OF EXISTING UTILITIES ARE APPROXIMATE.

F.A.P. RTE.	SECTION	COUNTY	TOTAL SHEETS	SHEET NO.
399	36R-1.37R-2	TAZEWELL	449	315
STA.		TO STA.		
FED. ROAD DIST. NO. 4		ILLINOIS FED. AID PROJECT		

FINAL SURVEY NOTE BOOK NO.	SURVEYED DATE BY TEMP. DATE AREAS CHECKED
-------------------------------------	--

ORIGINAL SURVEY NOTE BOOK NO.	DATE BY TEMP. DATE AREAS CHECKED
--	--

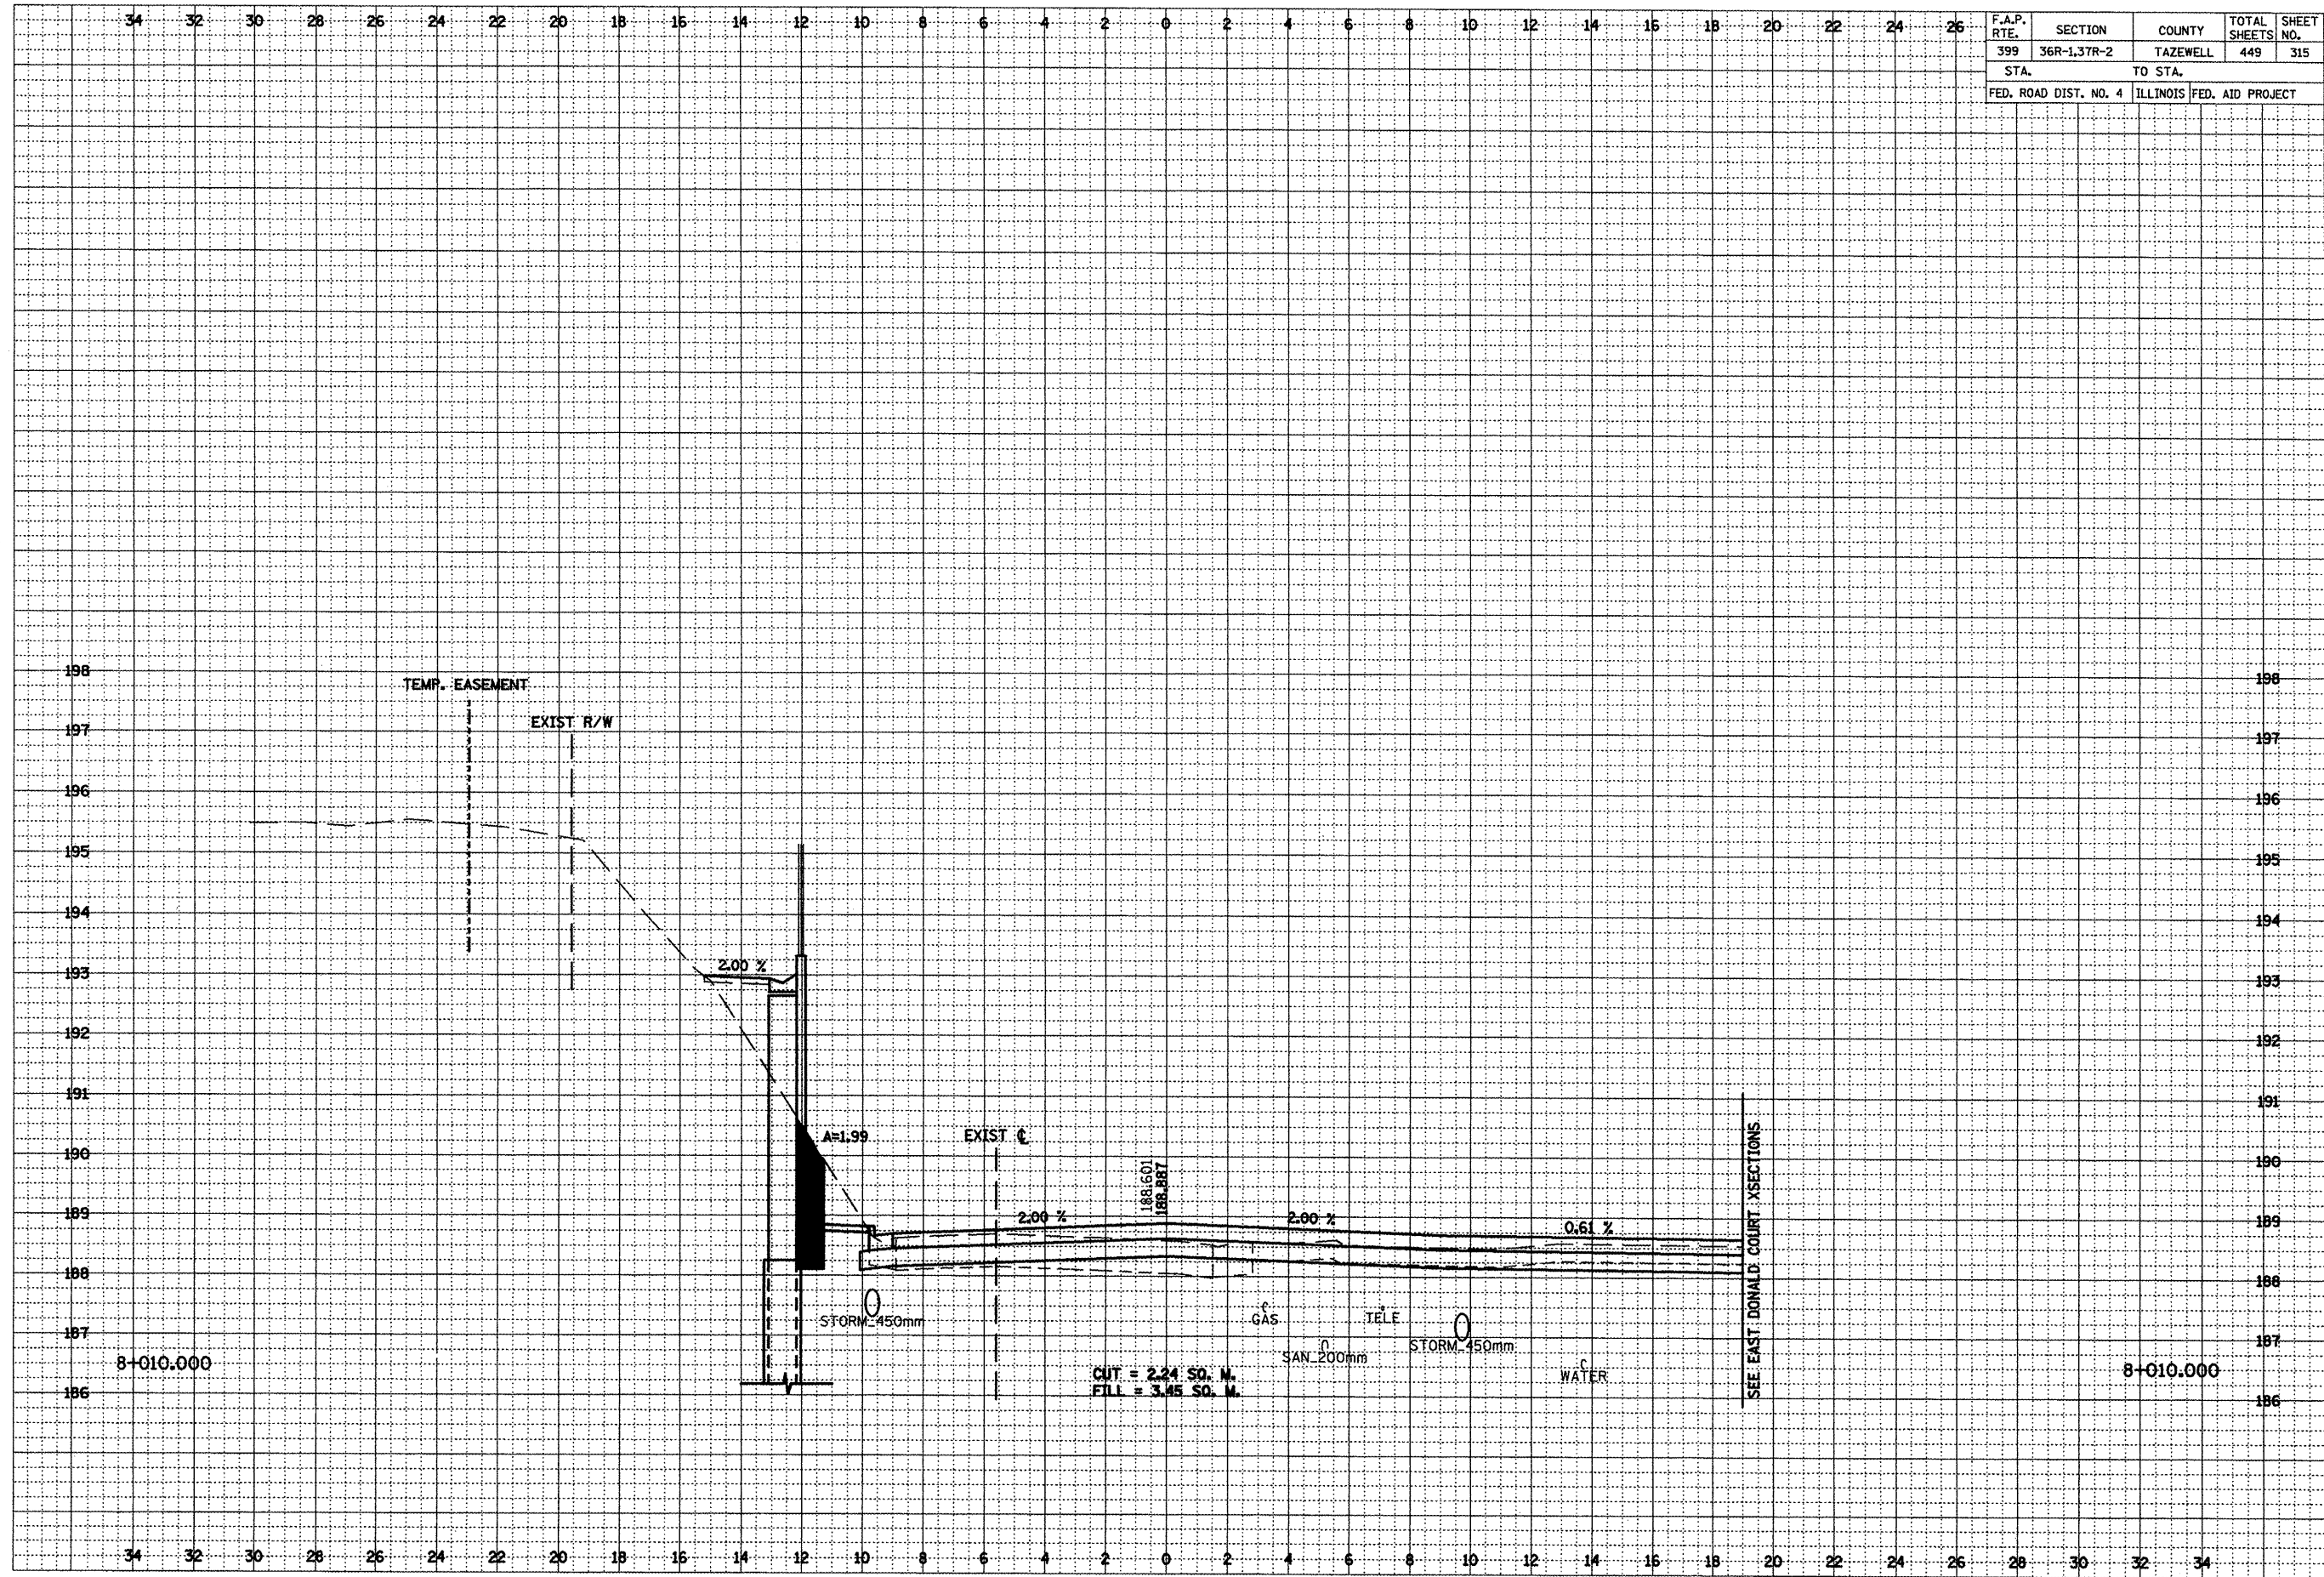


***LOCATION OF EXISTING UTILITIES ARE APPROXIMATE.

F.A.P. RTE.	SECTION	COUNTY	TOTAL SHEETS	SHEET NO.
399	36R-1,37R-2	TAZEWELL	449	316
STA.		TO STA.		
FED. ROAD DIST. NO. 4		ILLINOIS FED. AID PROJECT		

DATE	BY	SURVEYED	PLOTTED	DATE	NO.
		BOOK	DATE		
		AREAS	AREAS		
		CHECKED	CHECKED		

DATE	BY	SURVEYED	PLOTTED	DATE	NO.
		BOOK	DATE		
		AREAS	AREAS		
		CHECKED	CHECKED		

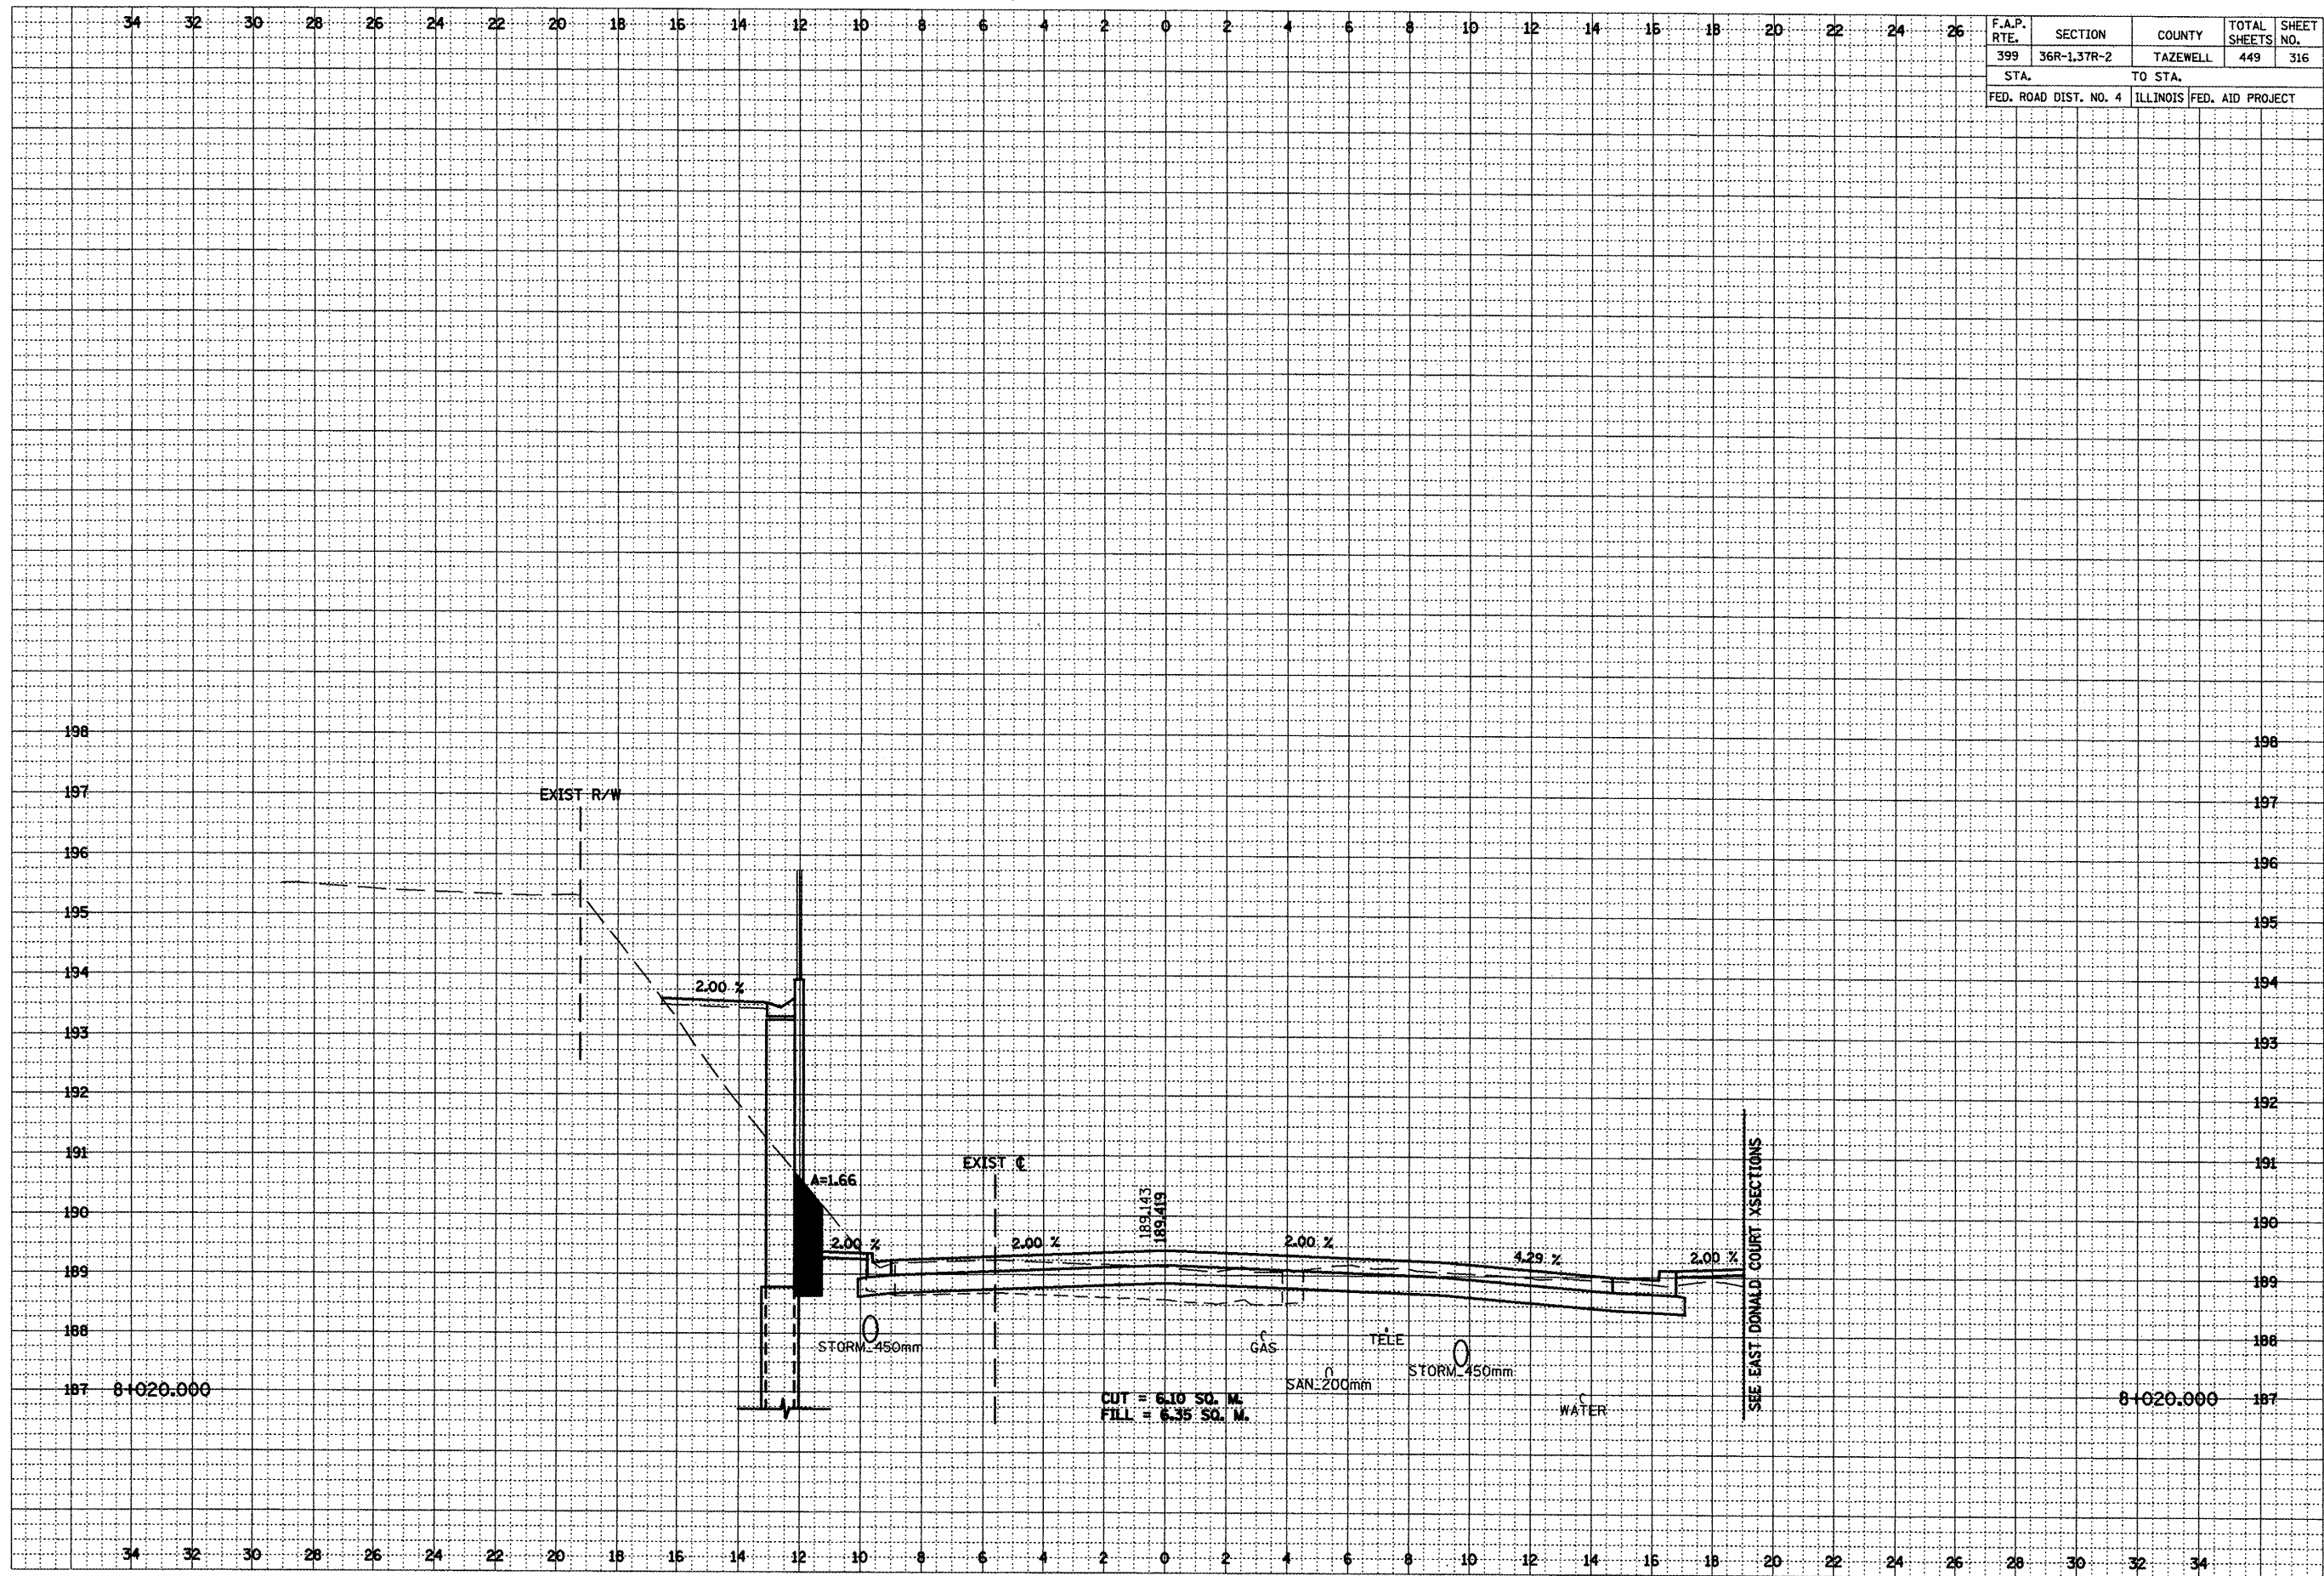


•••LOCATION OF EXISTING UTILITIES ARE APPROXIMATE.

FINAL SURVEY	DATE
	BY
	SURVEYED
	NOTED
	NO.

ORIGINAL SURVEY	DATE
	BY
	SURVEYED
	NOTED
	NO.

F.A.P. RTE.	SECTION	COUNTY	TOTAL SHEETS	SHEET NO.
399	36R-1.37R-2	TAZEWELL	449	317
STA.		TO STA.		
FED. ROAD DIST. NO. 4		ILLINOIS FED. AID PROJECT		

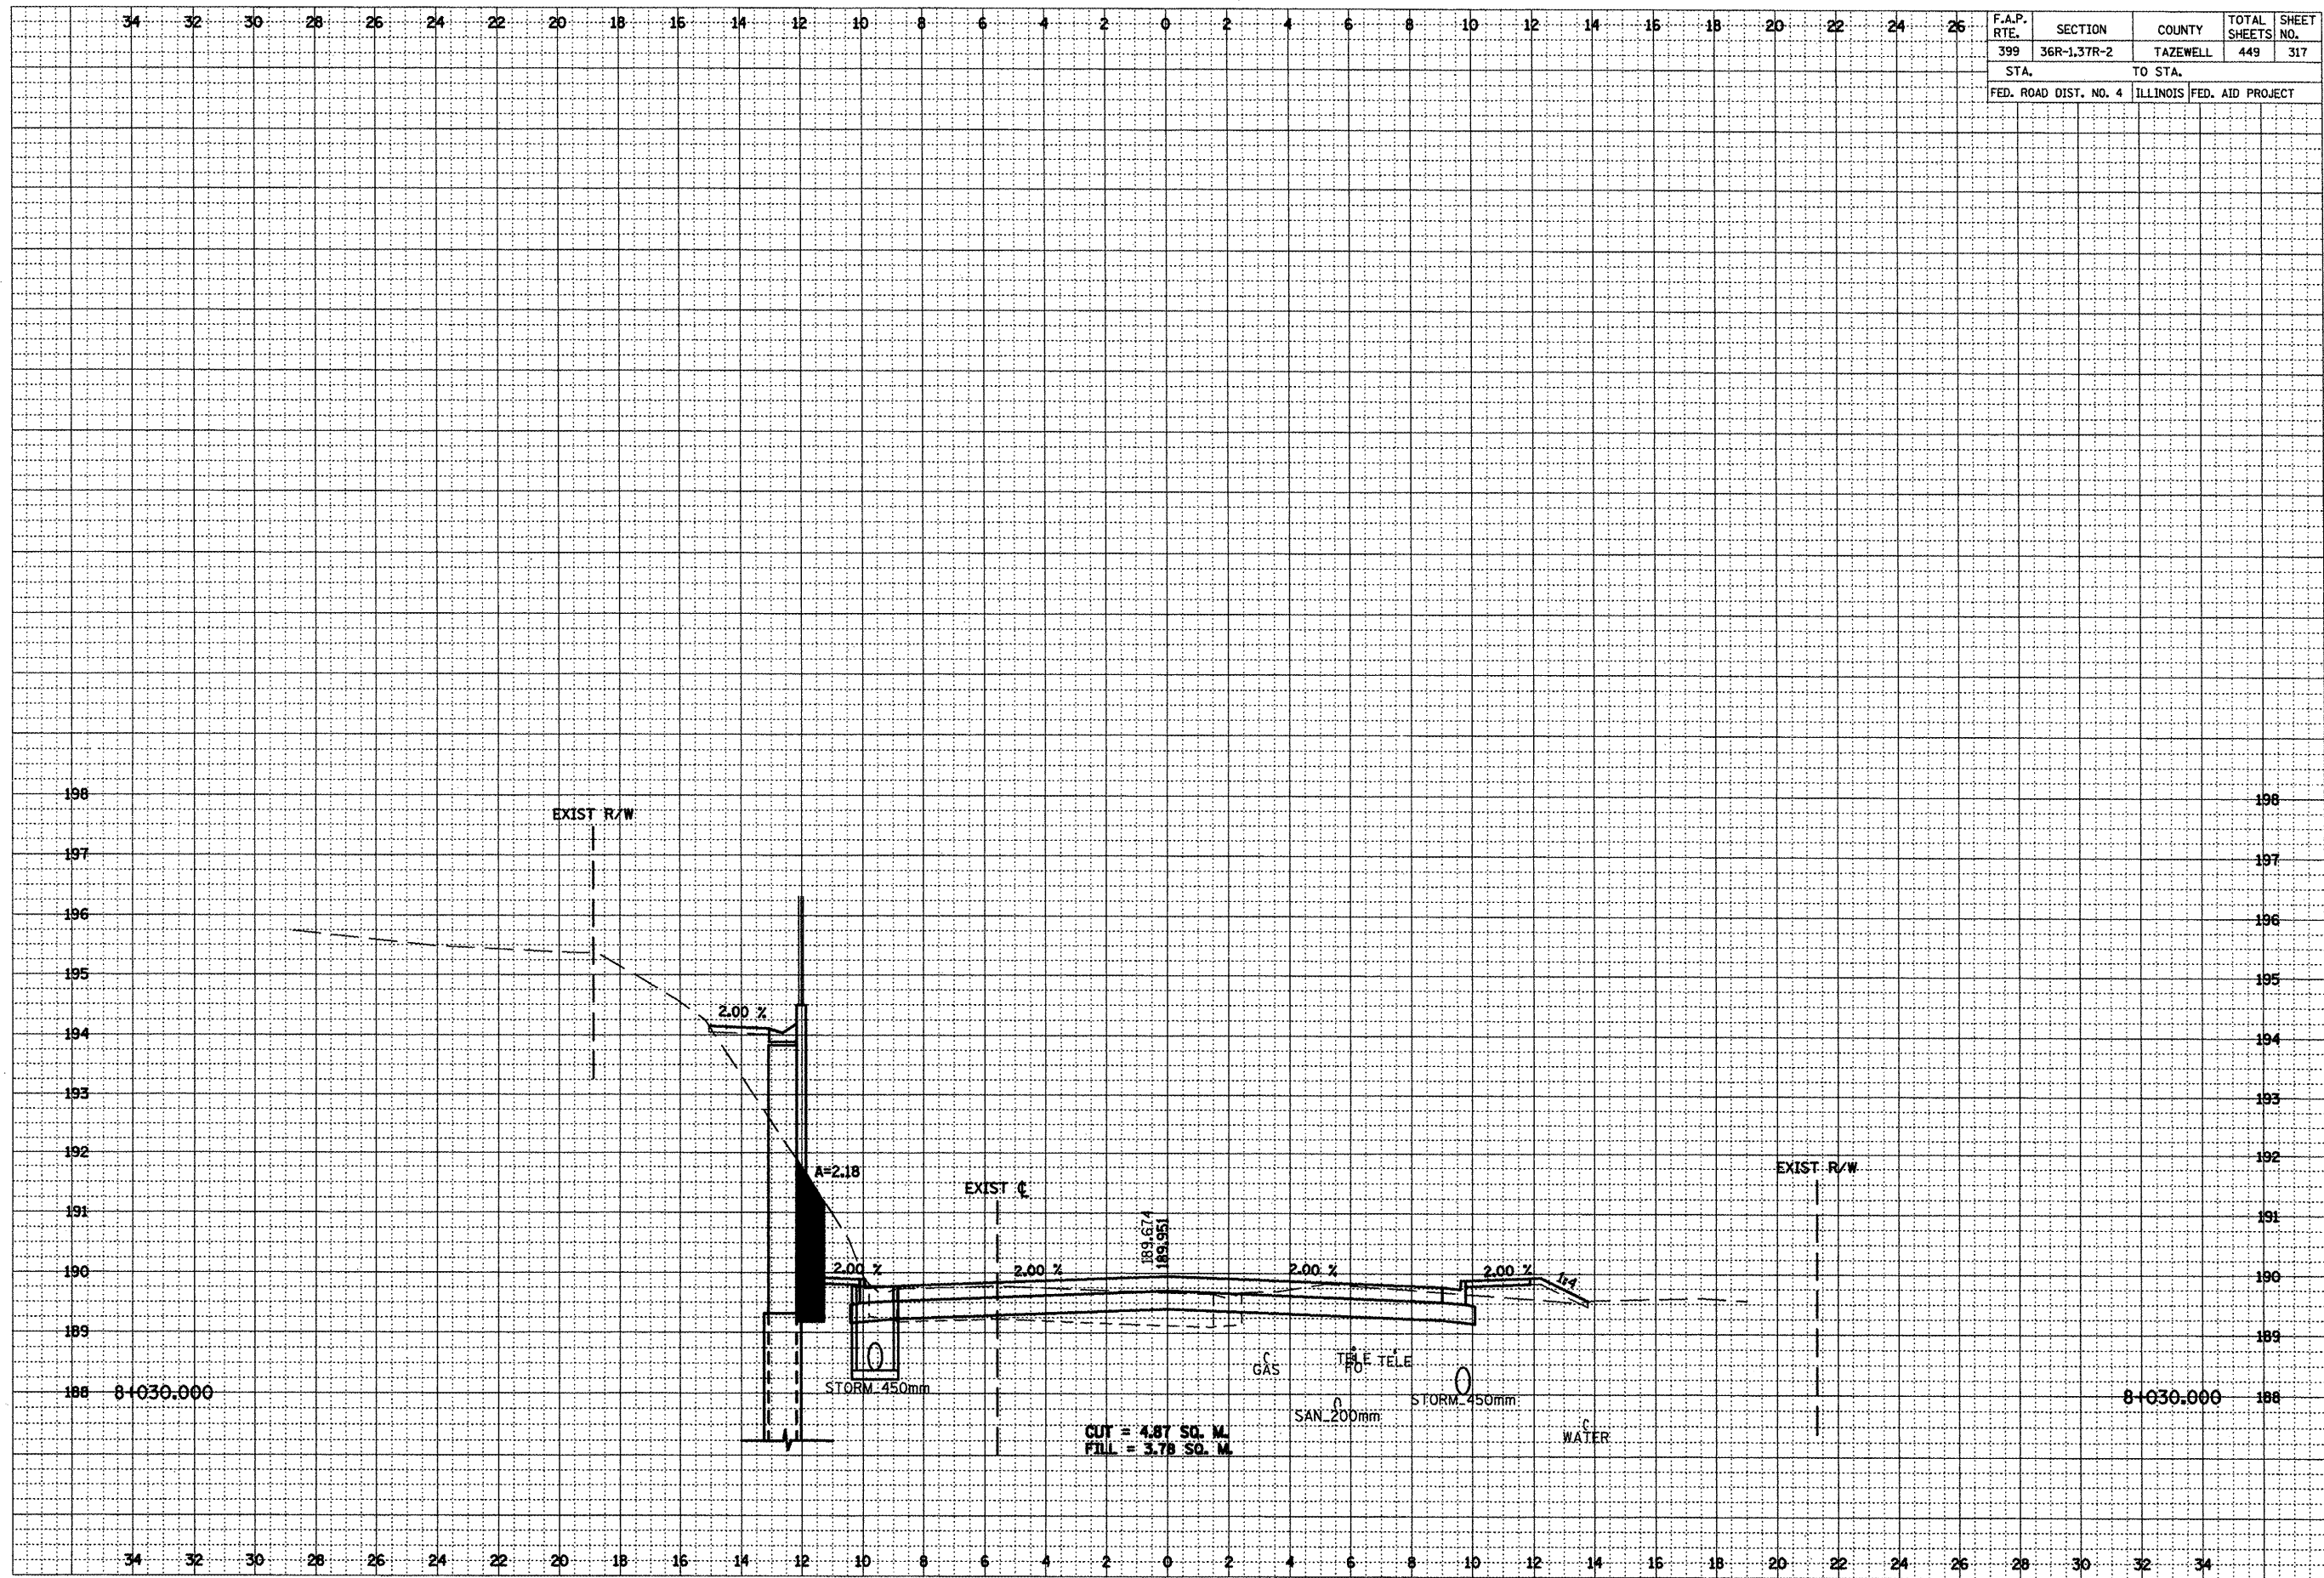

***LOCATION OF EXISTING UTILITIES ARE APPROXIMATE.

FINAL SURVEY	BY	DATE
SURVEYED		
PLOTTED		
TEMPLATE		
AREAS		
AREAS CHECKED		




***LOCATION OF EXISTING UTILITIES ARE APPROXIMATE.

FINAL SURVEY	SURVEYED _____		BY	DATE
NOTE BOOK	PLOTTED _____			
	TEMPLATE _____			
	AREAS _____			
	AREAS CHECKED _____			




***LOCATION OF EXISTING UTILITIES ARE APPROXIMATE.

FINAL SURVEY	SURVEYED _____	BY _____	DATE _____
NOTE BOOK	PLOTTED _____		
	TEMPLATE _____		
	AREAS _____		
NO.	AREAS CHECKED _____		

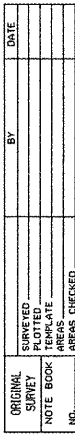


***LOCATION OF EXISTING UTILITIES ARE APPROXIMATE.

FINAL SURVEY	SURVEYED	BY	DATE
NOTE BOOK	PLOTTED		
	TEMPLATE		
	AREAS		
	AREAS CHECKED		

 


STA.	TO STA.	
FED. ROAD DIST. NO. 4	ILLINOIS	FED. AID PROJECT

FINAL SURVEY	SURVEYED _____	BY _____	DATE _____
NOTE BOOK	PLOTTED _____		
	TEMPLATE _____		
	AREAS _____		
	AREAS CHECKED _____		


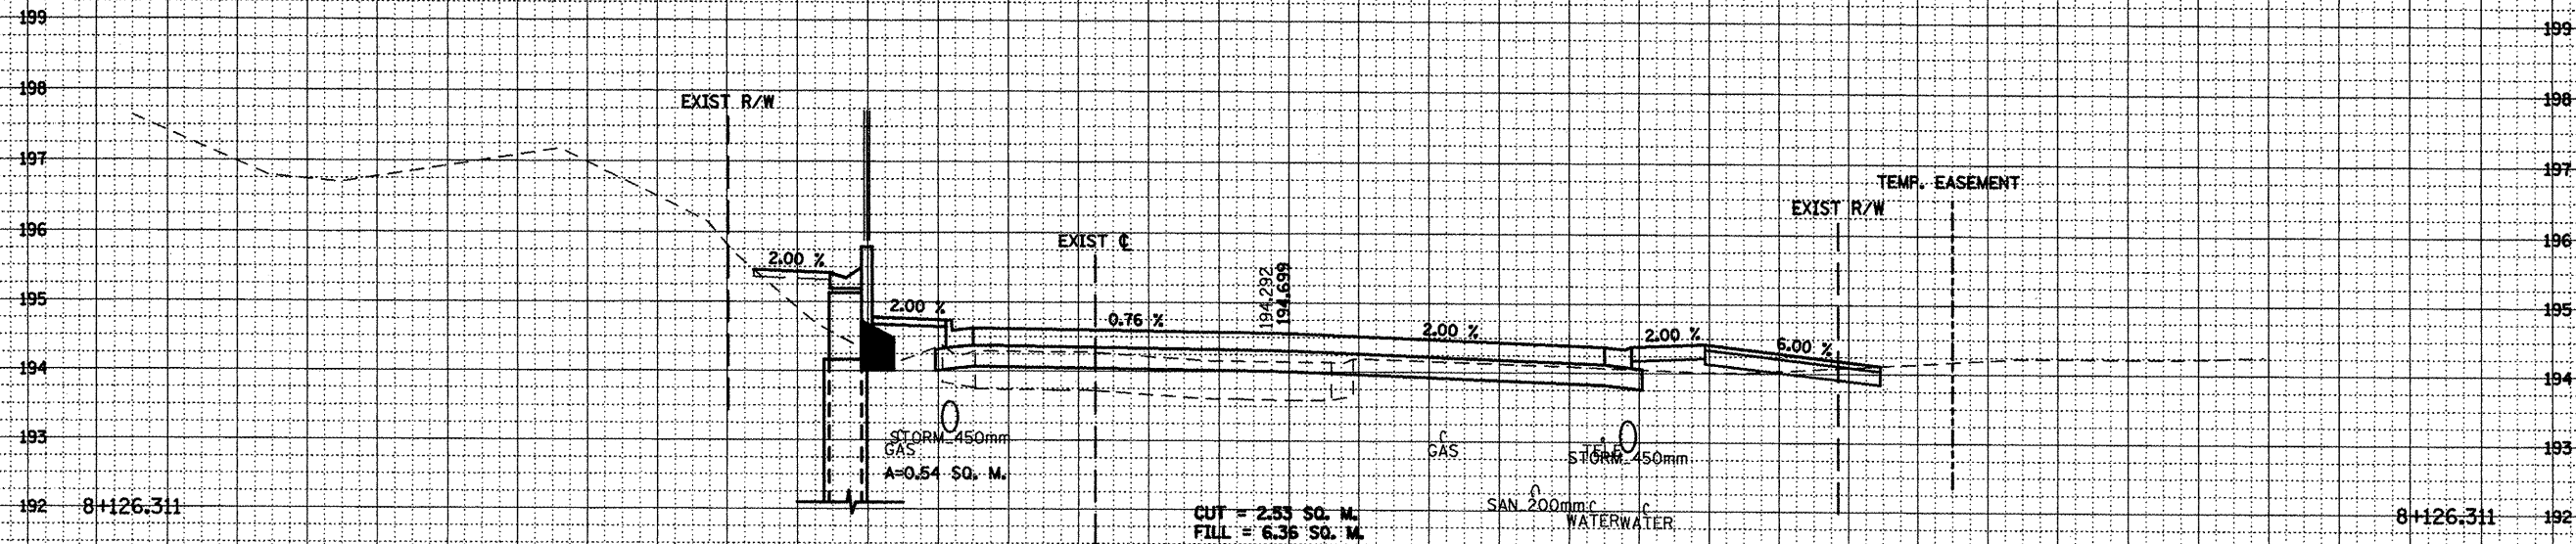


ORIGINAL	SURVEYED _____ PLOTTED _____ TEMPLATE _____ AREAS _____ AREAS CHECKED _____	BY _____	DATE _____
NOTE BOOK			
NO			

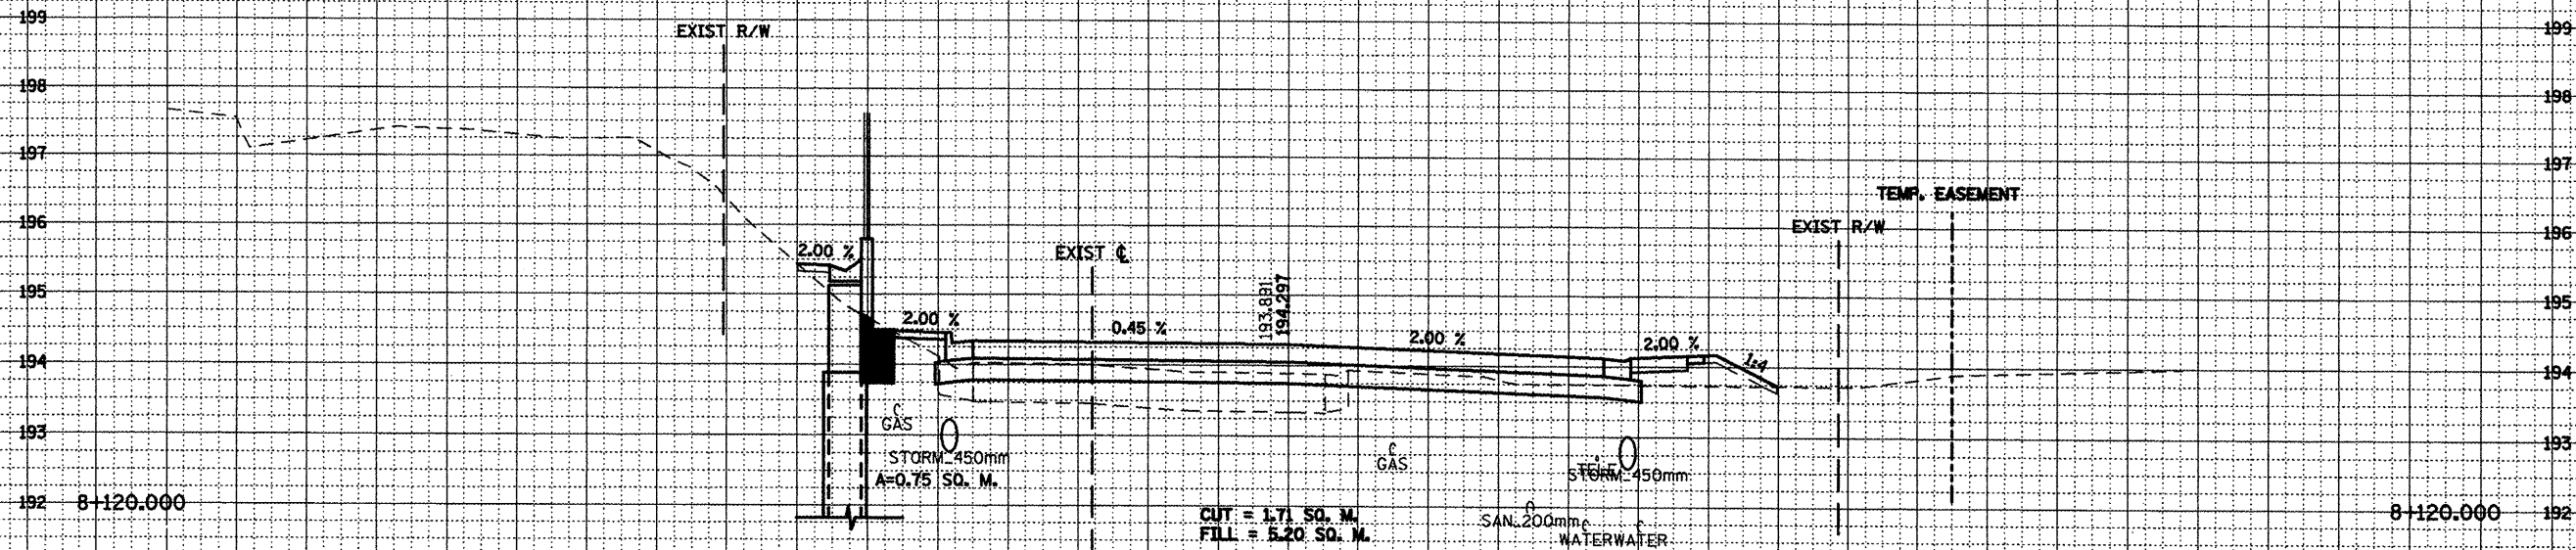


***LOCATION OF EXISTING UTILITIES ARE APPROXIMATE.

	FINAL SURVEY	SURVEYED _____	BY _____	DATE _____
	NOTE BOOK	PLOTTED _____		
		TEMPLATE _____		
		AREAS _____		
		AREAS CHECKED _____		

 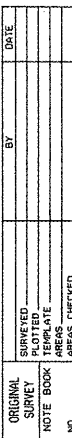


F.A.P. RTE.	SECTION	COUNTY	TOTAL SHEETS	SHEET NO.
399	36R-1,37R-2	TAZEWELL	449	324
STA.		TO STA.		
FED. ROAD DIST. NO. 4		ILLINOIS	FED. AID PROJECT	

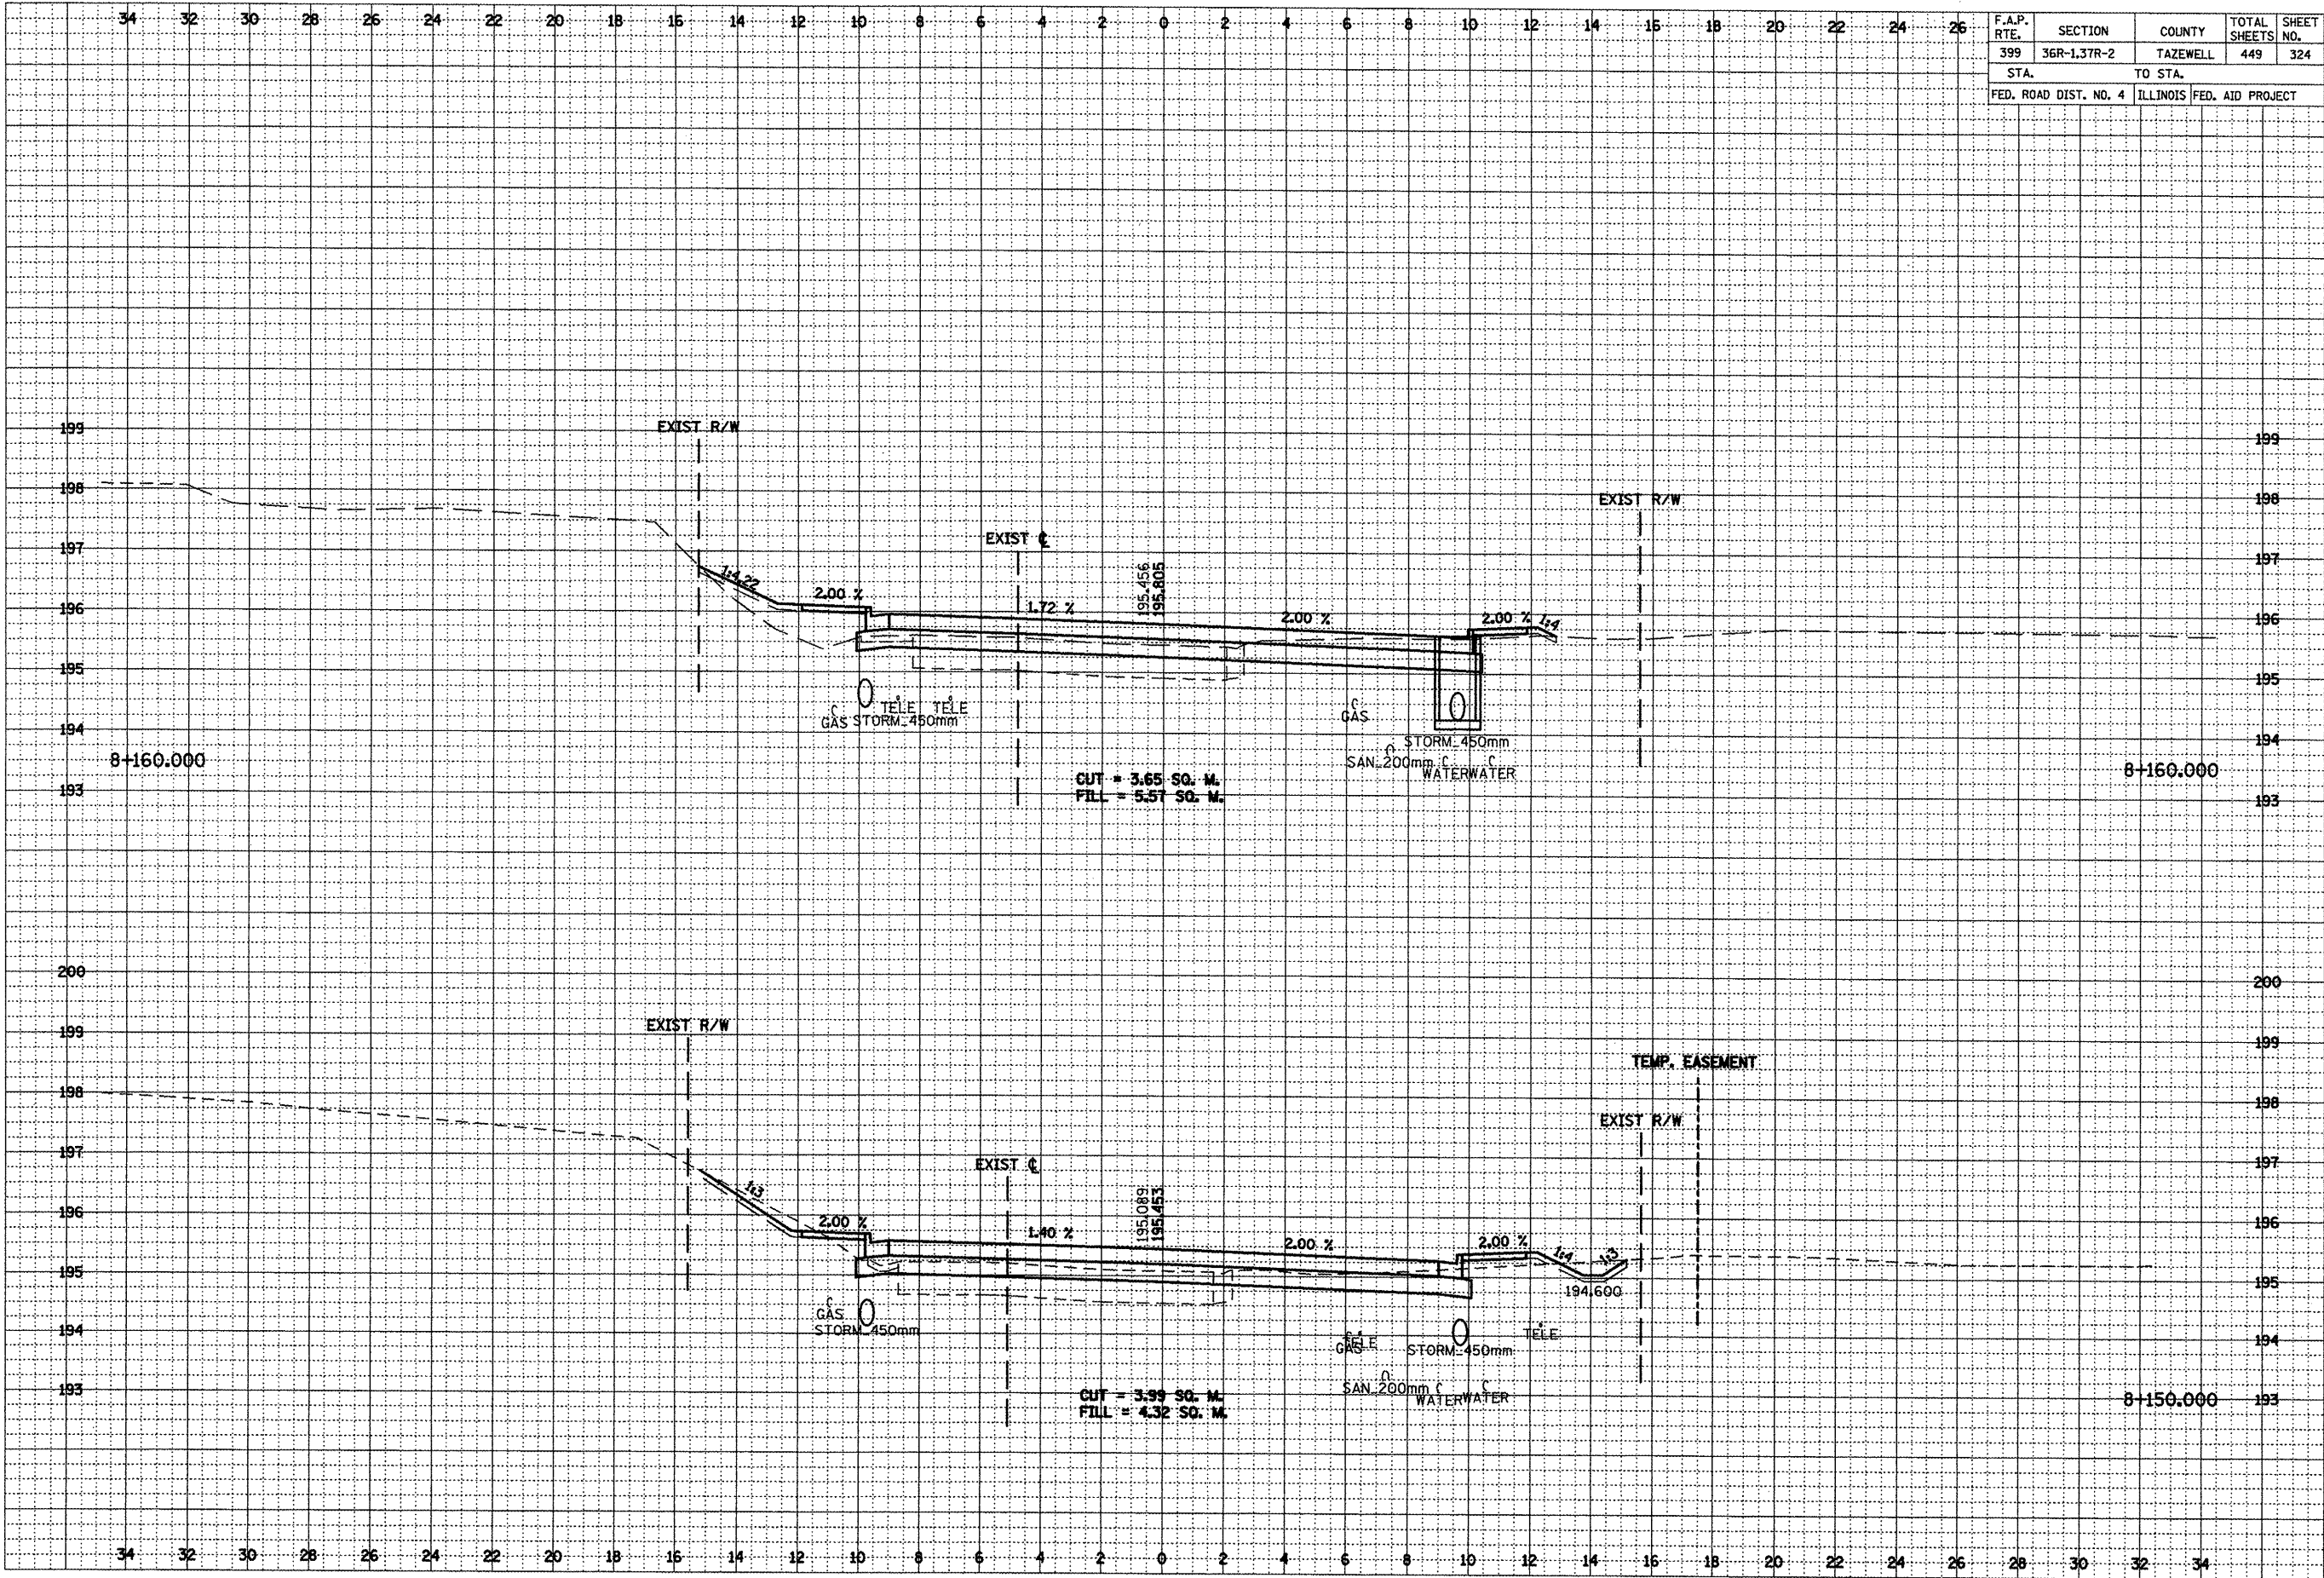


***LOCATION OF EXISTING UTILITIES ARE APPROXIMATE.

FINAL SURVEY		BY	DATE
NOTE BOOK	SURVEYED _____		
	PLOTTED _____		
	TEMPLATE _____		
	AREAS _____		
	AREAS CHECKED _____		

 



FINAL SURVEY	SURVEYED _____ BY _____ DATE _____
NOTE BOOK	PLOTTED _____ TEMPLATE _____ AREAS _____ AREAS CHECKED _____
NO.	

ORIGINAL SURVEY			
NOTE BOOK			
NO.			
	SURVEYED		
	PLOTTED		
	TEMPLATE		
	AREAS		
	AREAS CHECKED		
	BY		DATE

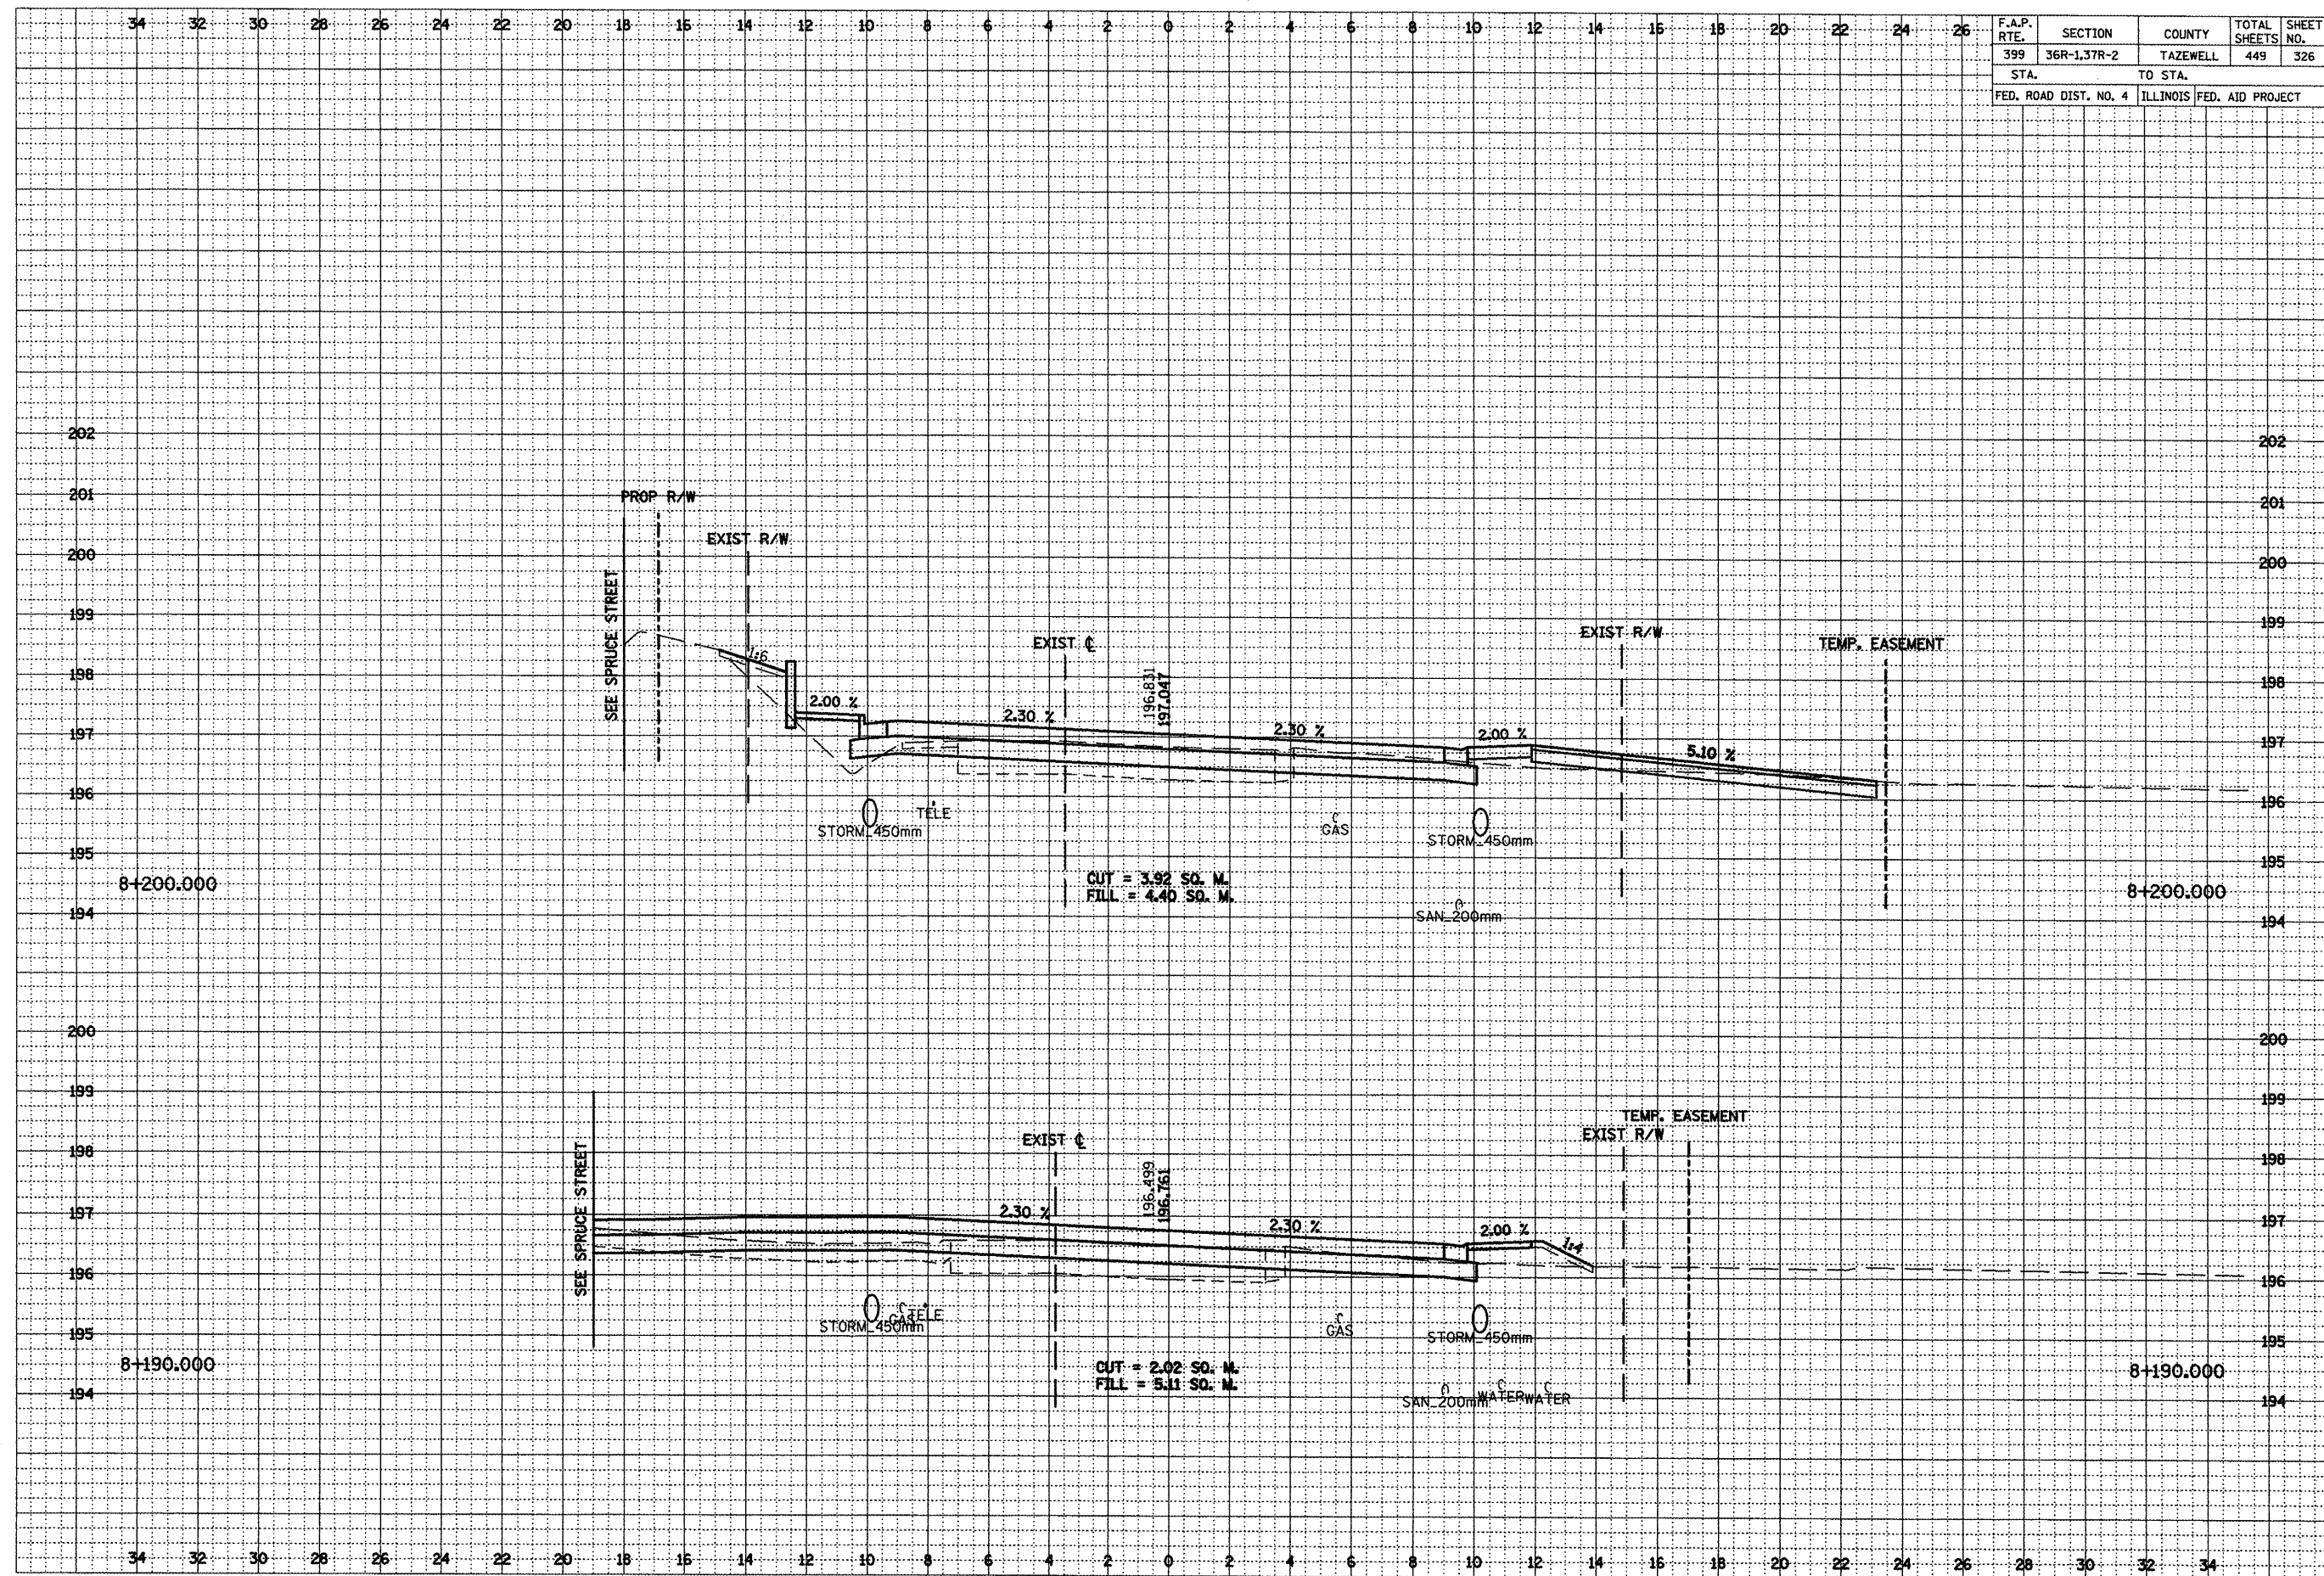

***LOCATION OF EXISTING UTILITIES ARE APPROXIMATE.


FINAL SURVEY	SURVEYED _____	BY _____	DATE _____
NOTE BOOK	PLOTTED _____		
	TEMPLATE _____		
	AREAS _____		
	AREAS CHECKED _____		

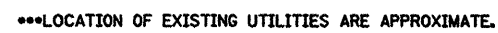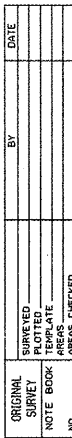

DATE	BY	SURVEYED	PLOTTED	NOTED	AREAS CHECKED

DATE	BY	SURVEYED	PLOTTED	NOTED	AREAS CHECKED

F.A.P. RTE.	SECTION	COUNTY	TOTAL SHEETS	SHEET NO.
399	36R-1,37R-2	TAZEWELL	449	328
STA.		TO STA.		
FED. ROAD DIST. NO. 4		ILLINOIS FED. AID PROJECT		

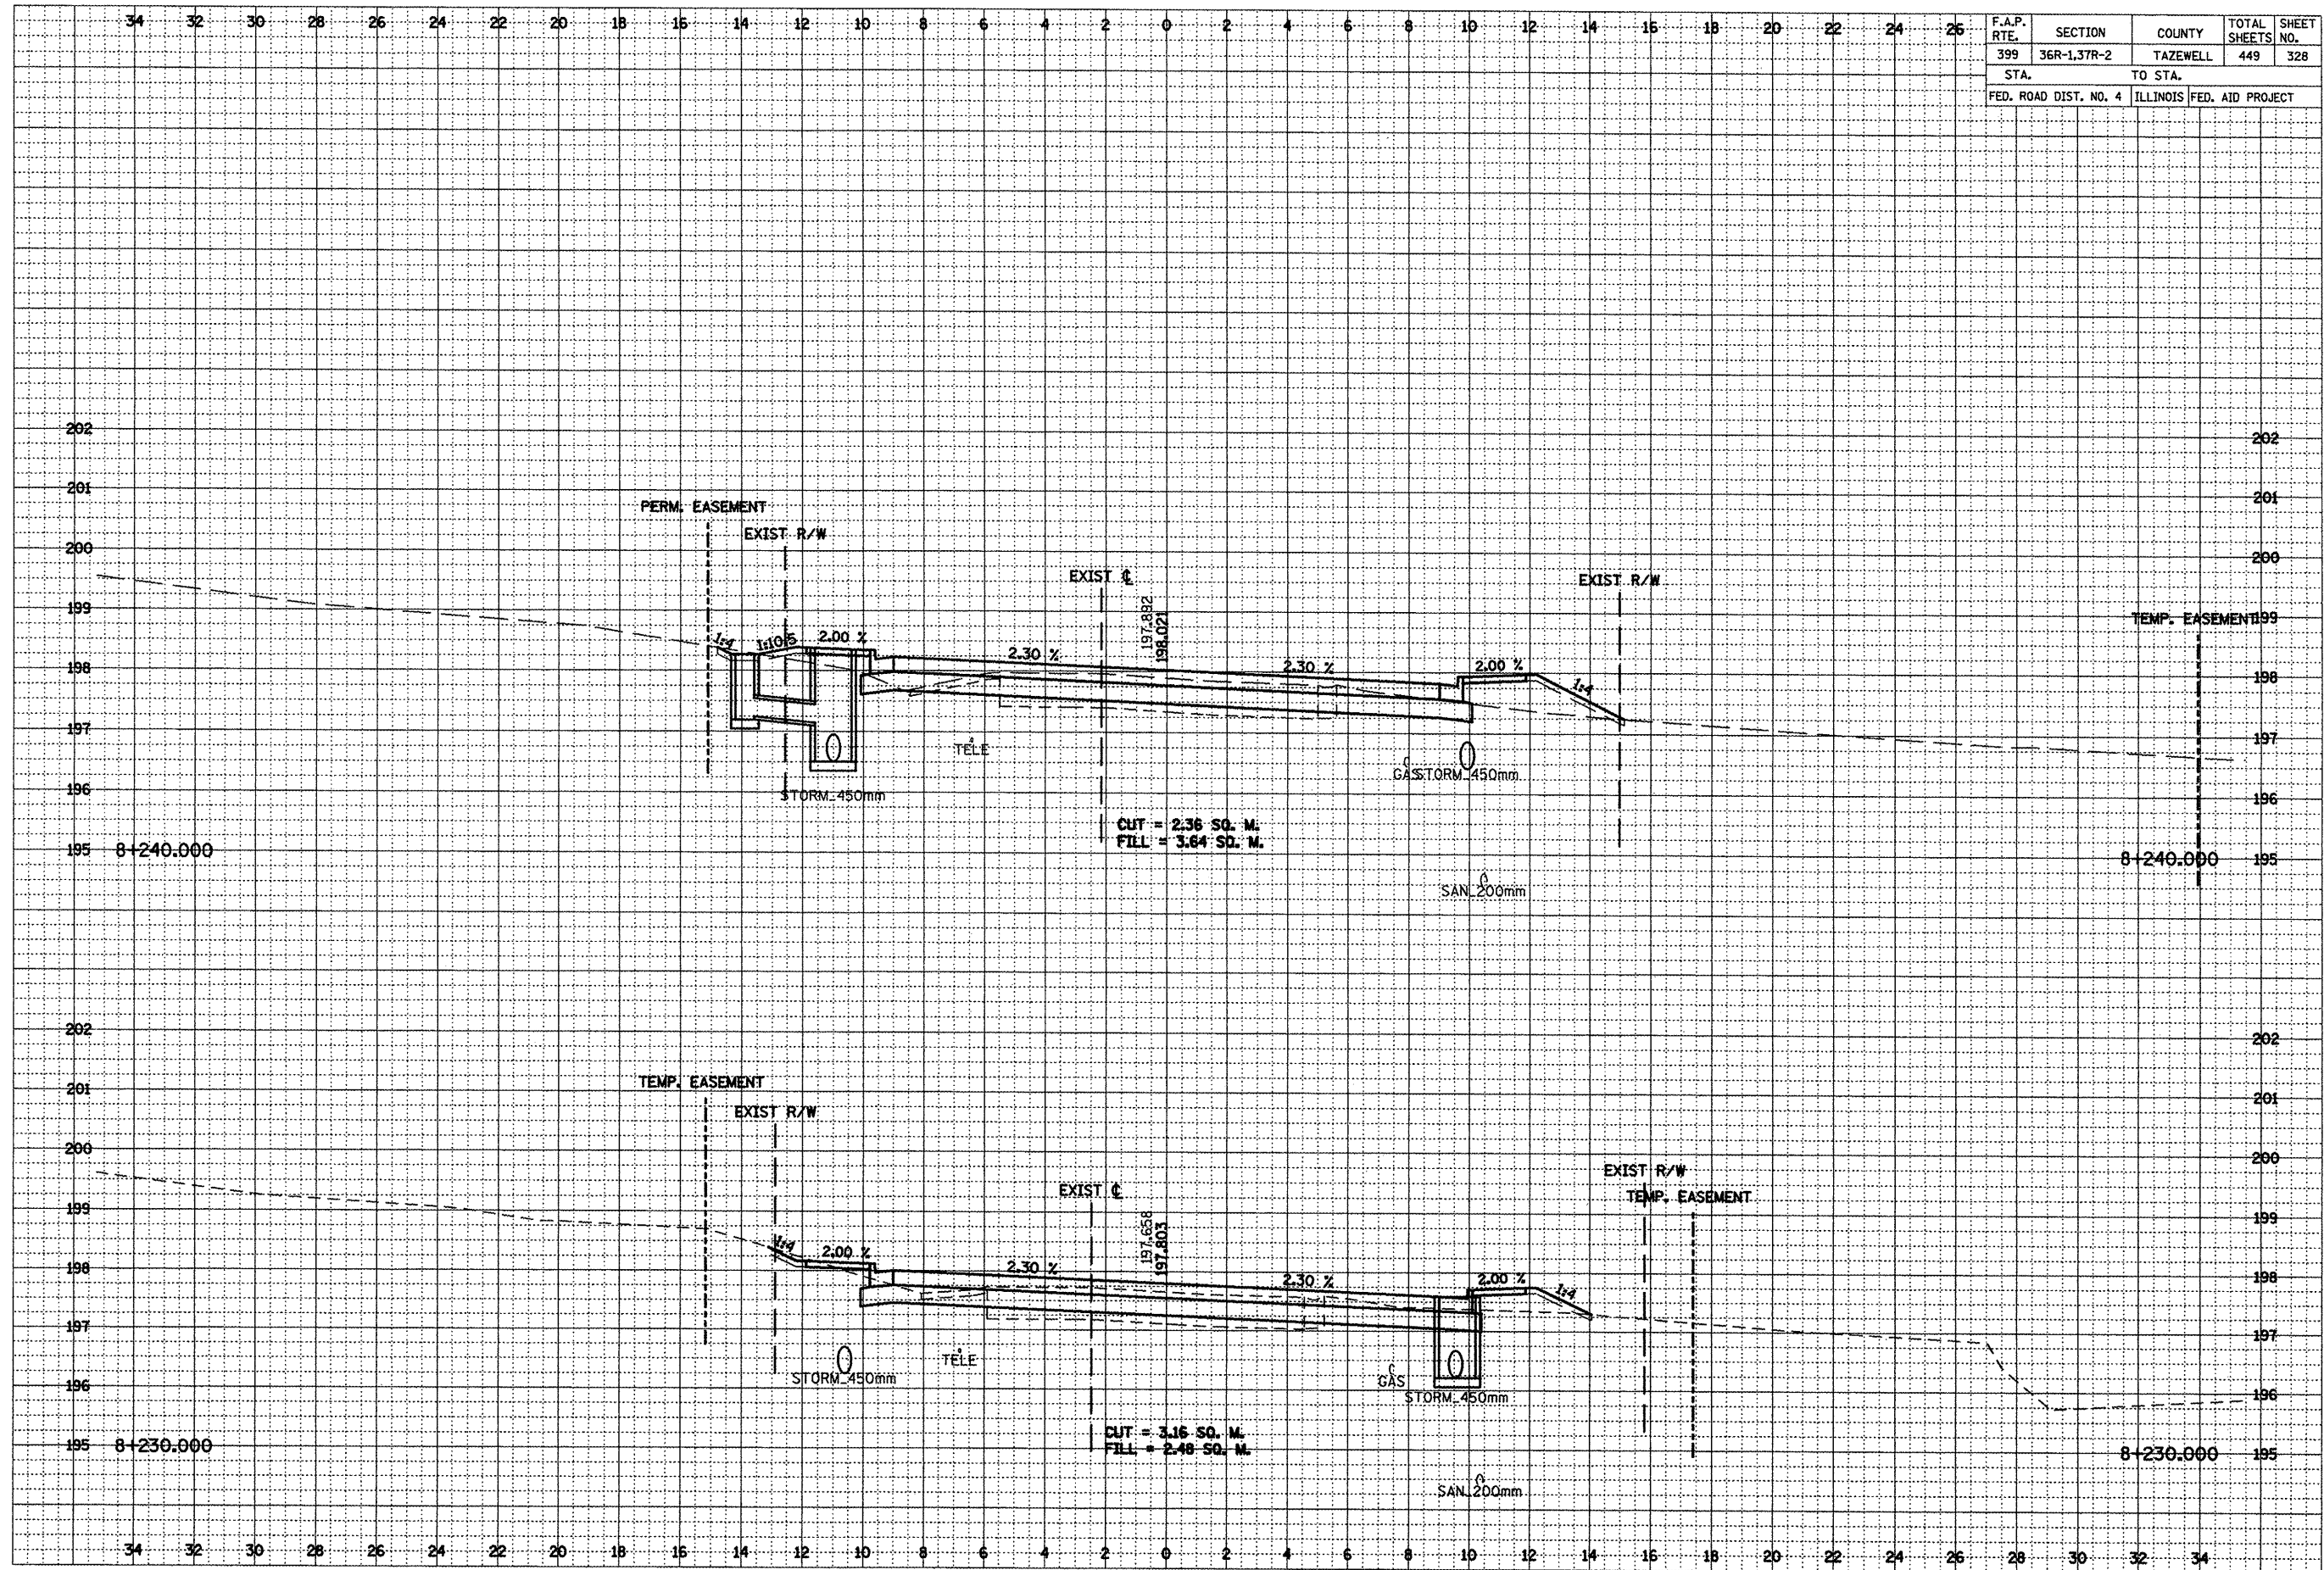


***LOCATION OF EXISTING UTILITIES ARE APPROXIMATE.

FINN	DATE
SURVEY	BY
NOTE BOOK	
AREAS	
CHECKED	

ORIGINAL	DATE
SURVEY	BY
NOTE BOOK	
AREAS	
CHECKED	

F.A.P. RTE.	SECTION	COUNTY	TOTAL SHEETS	SHEET NO.
399	36R-1,37R-2	TAZEWELL	449	329
STA.		TO STA.		
FED. ROAD DIST. NO. 4		ILLINOIS FED. AID PROJECT		

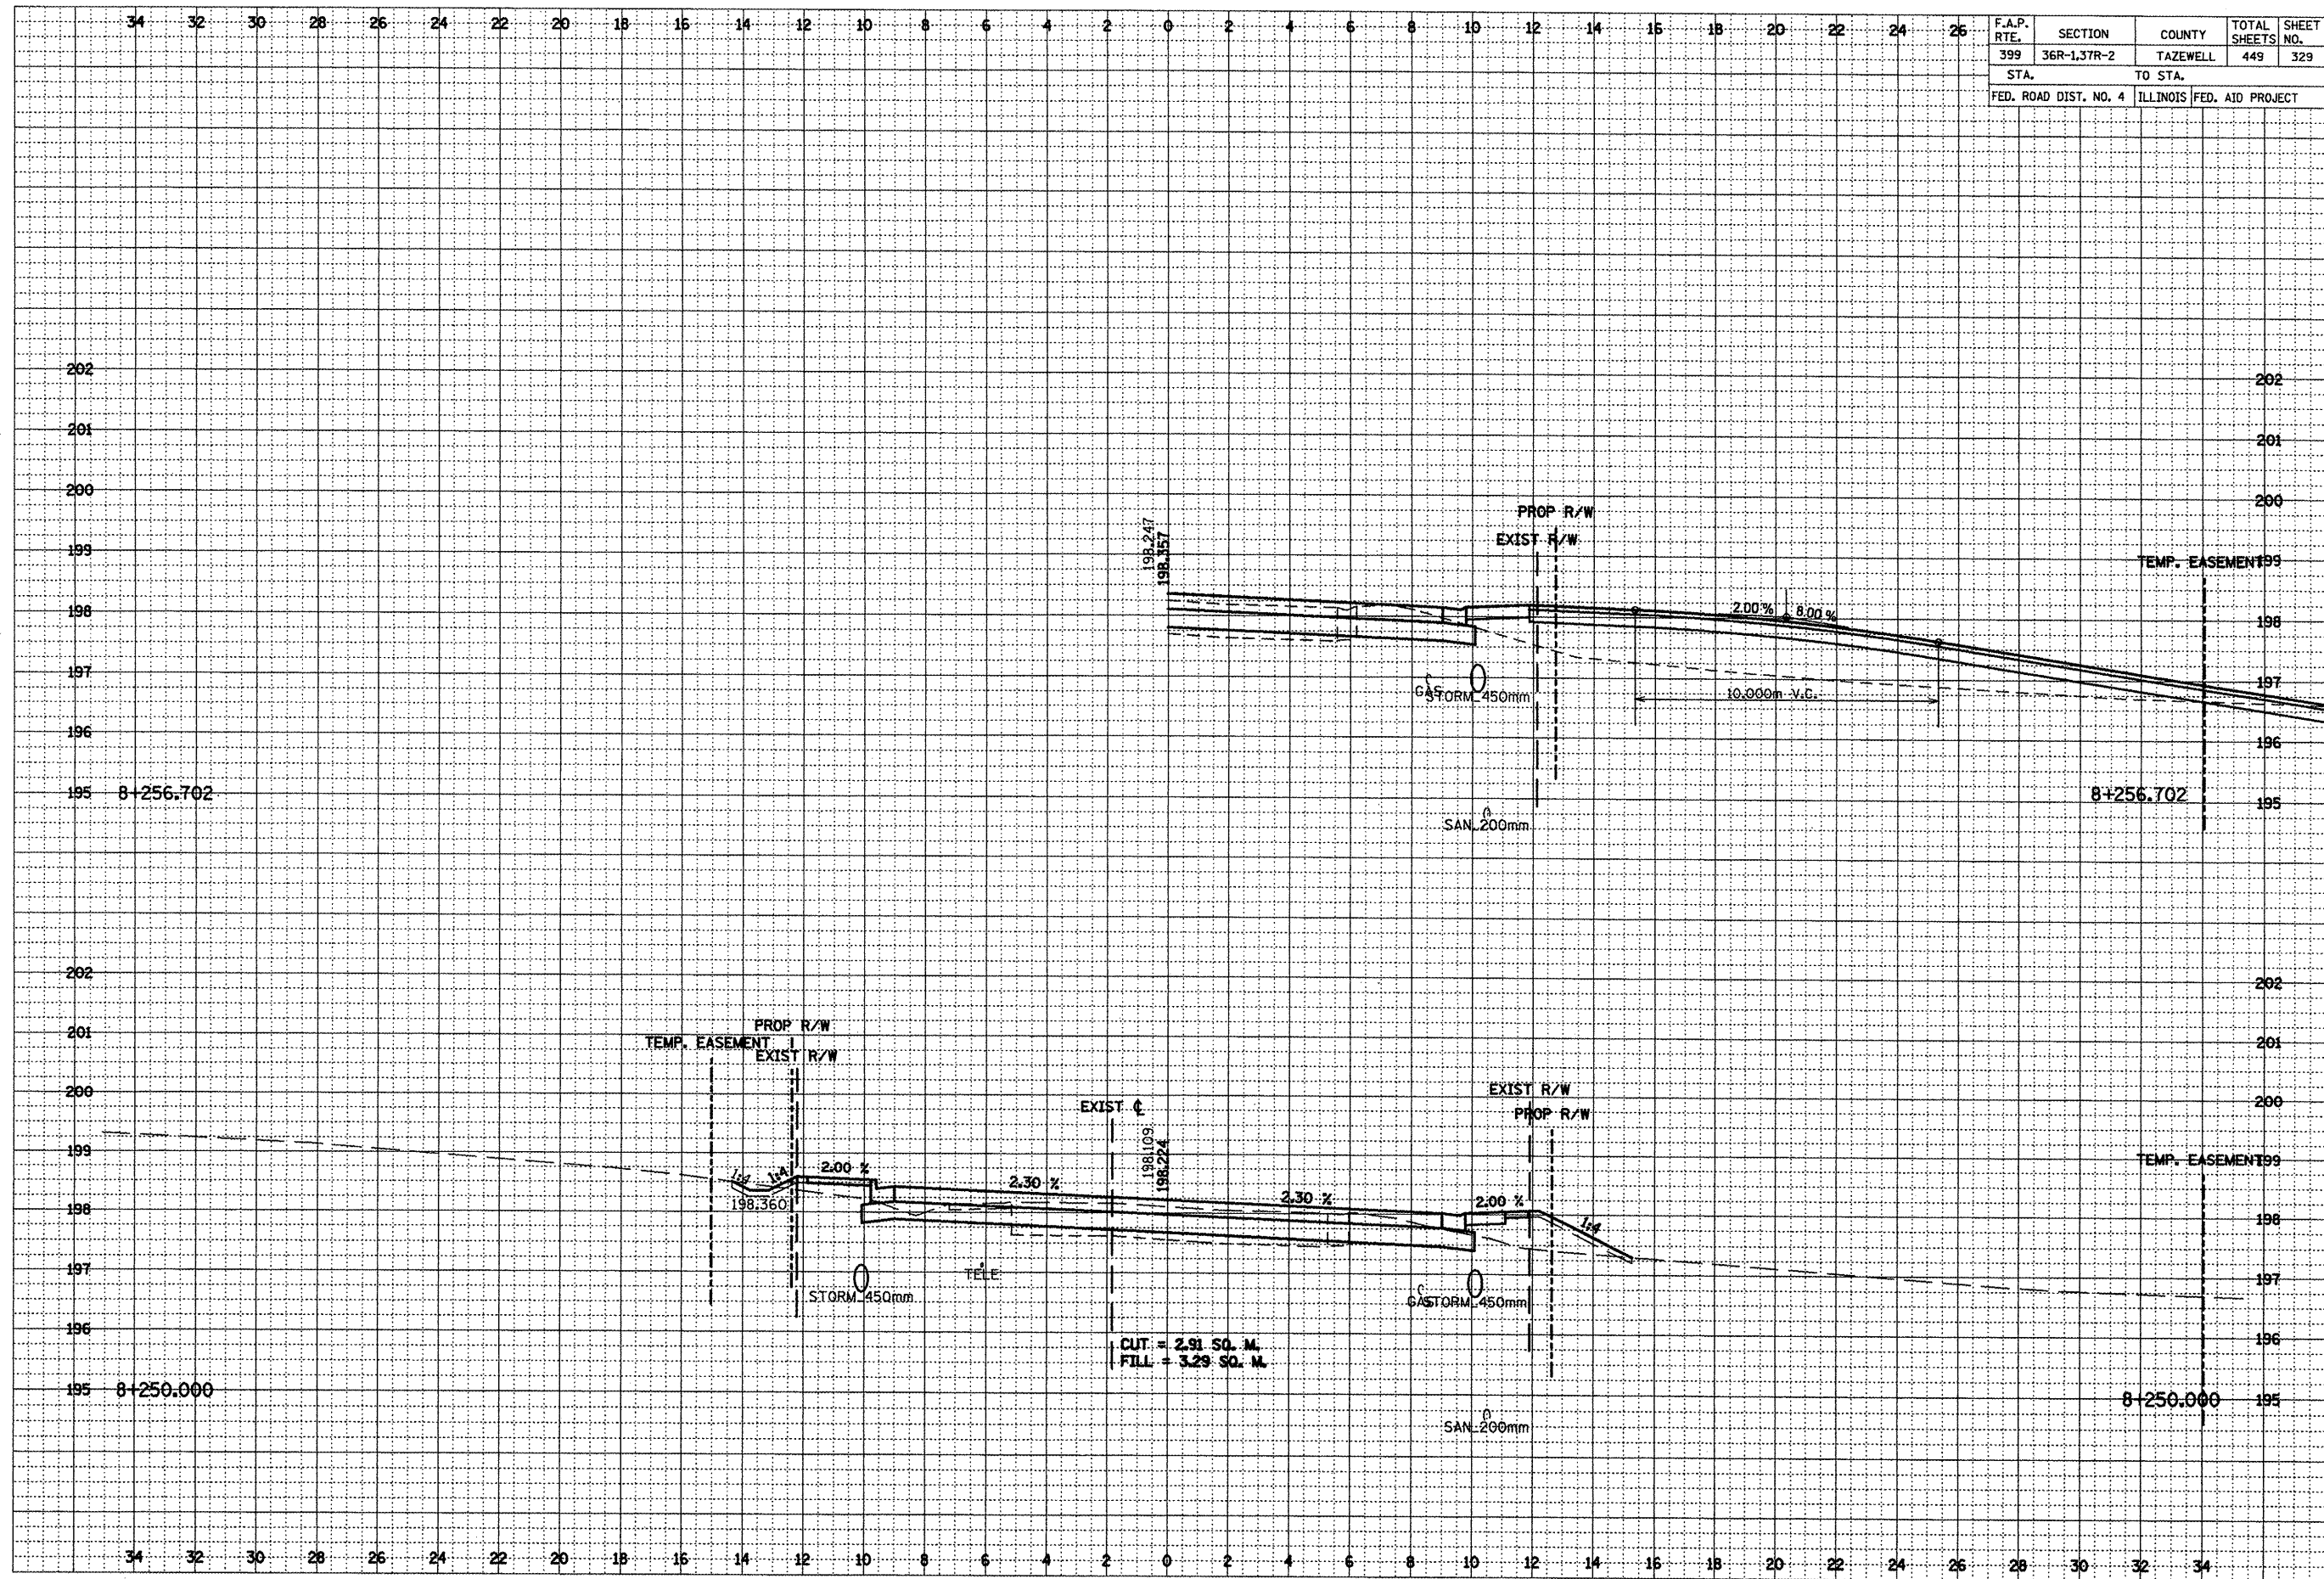


***LOCATION OF EXISTING UTILITIES ARE APPROXIMATE.

F.A.P. RTE.	SECTION	COUNTY	TOTAL SHEETS	SHEET NO.
399	36R-1,37R-2	TAZEWELL	449	330
STA.		TO STA.		
FED. ROAD DIST. NO. 4		ILLINOIS FED. AID PROJECT		

FINAL	SURVEYED	BY	DATE
NO.	NO.		
	NOTE BOOK		
	AREAS CHECKED		

ORIGINAL	SURVEYED	BY	DATE
NO.	NO.		
	NOTE BOOK		
	AREAS CHECKED		

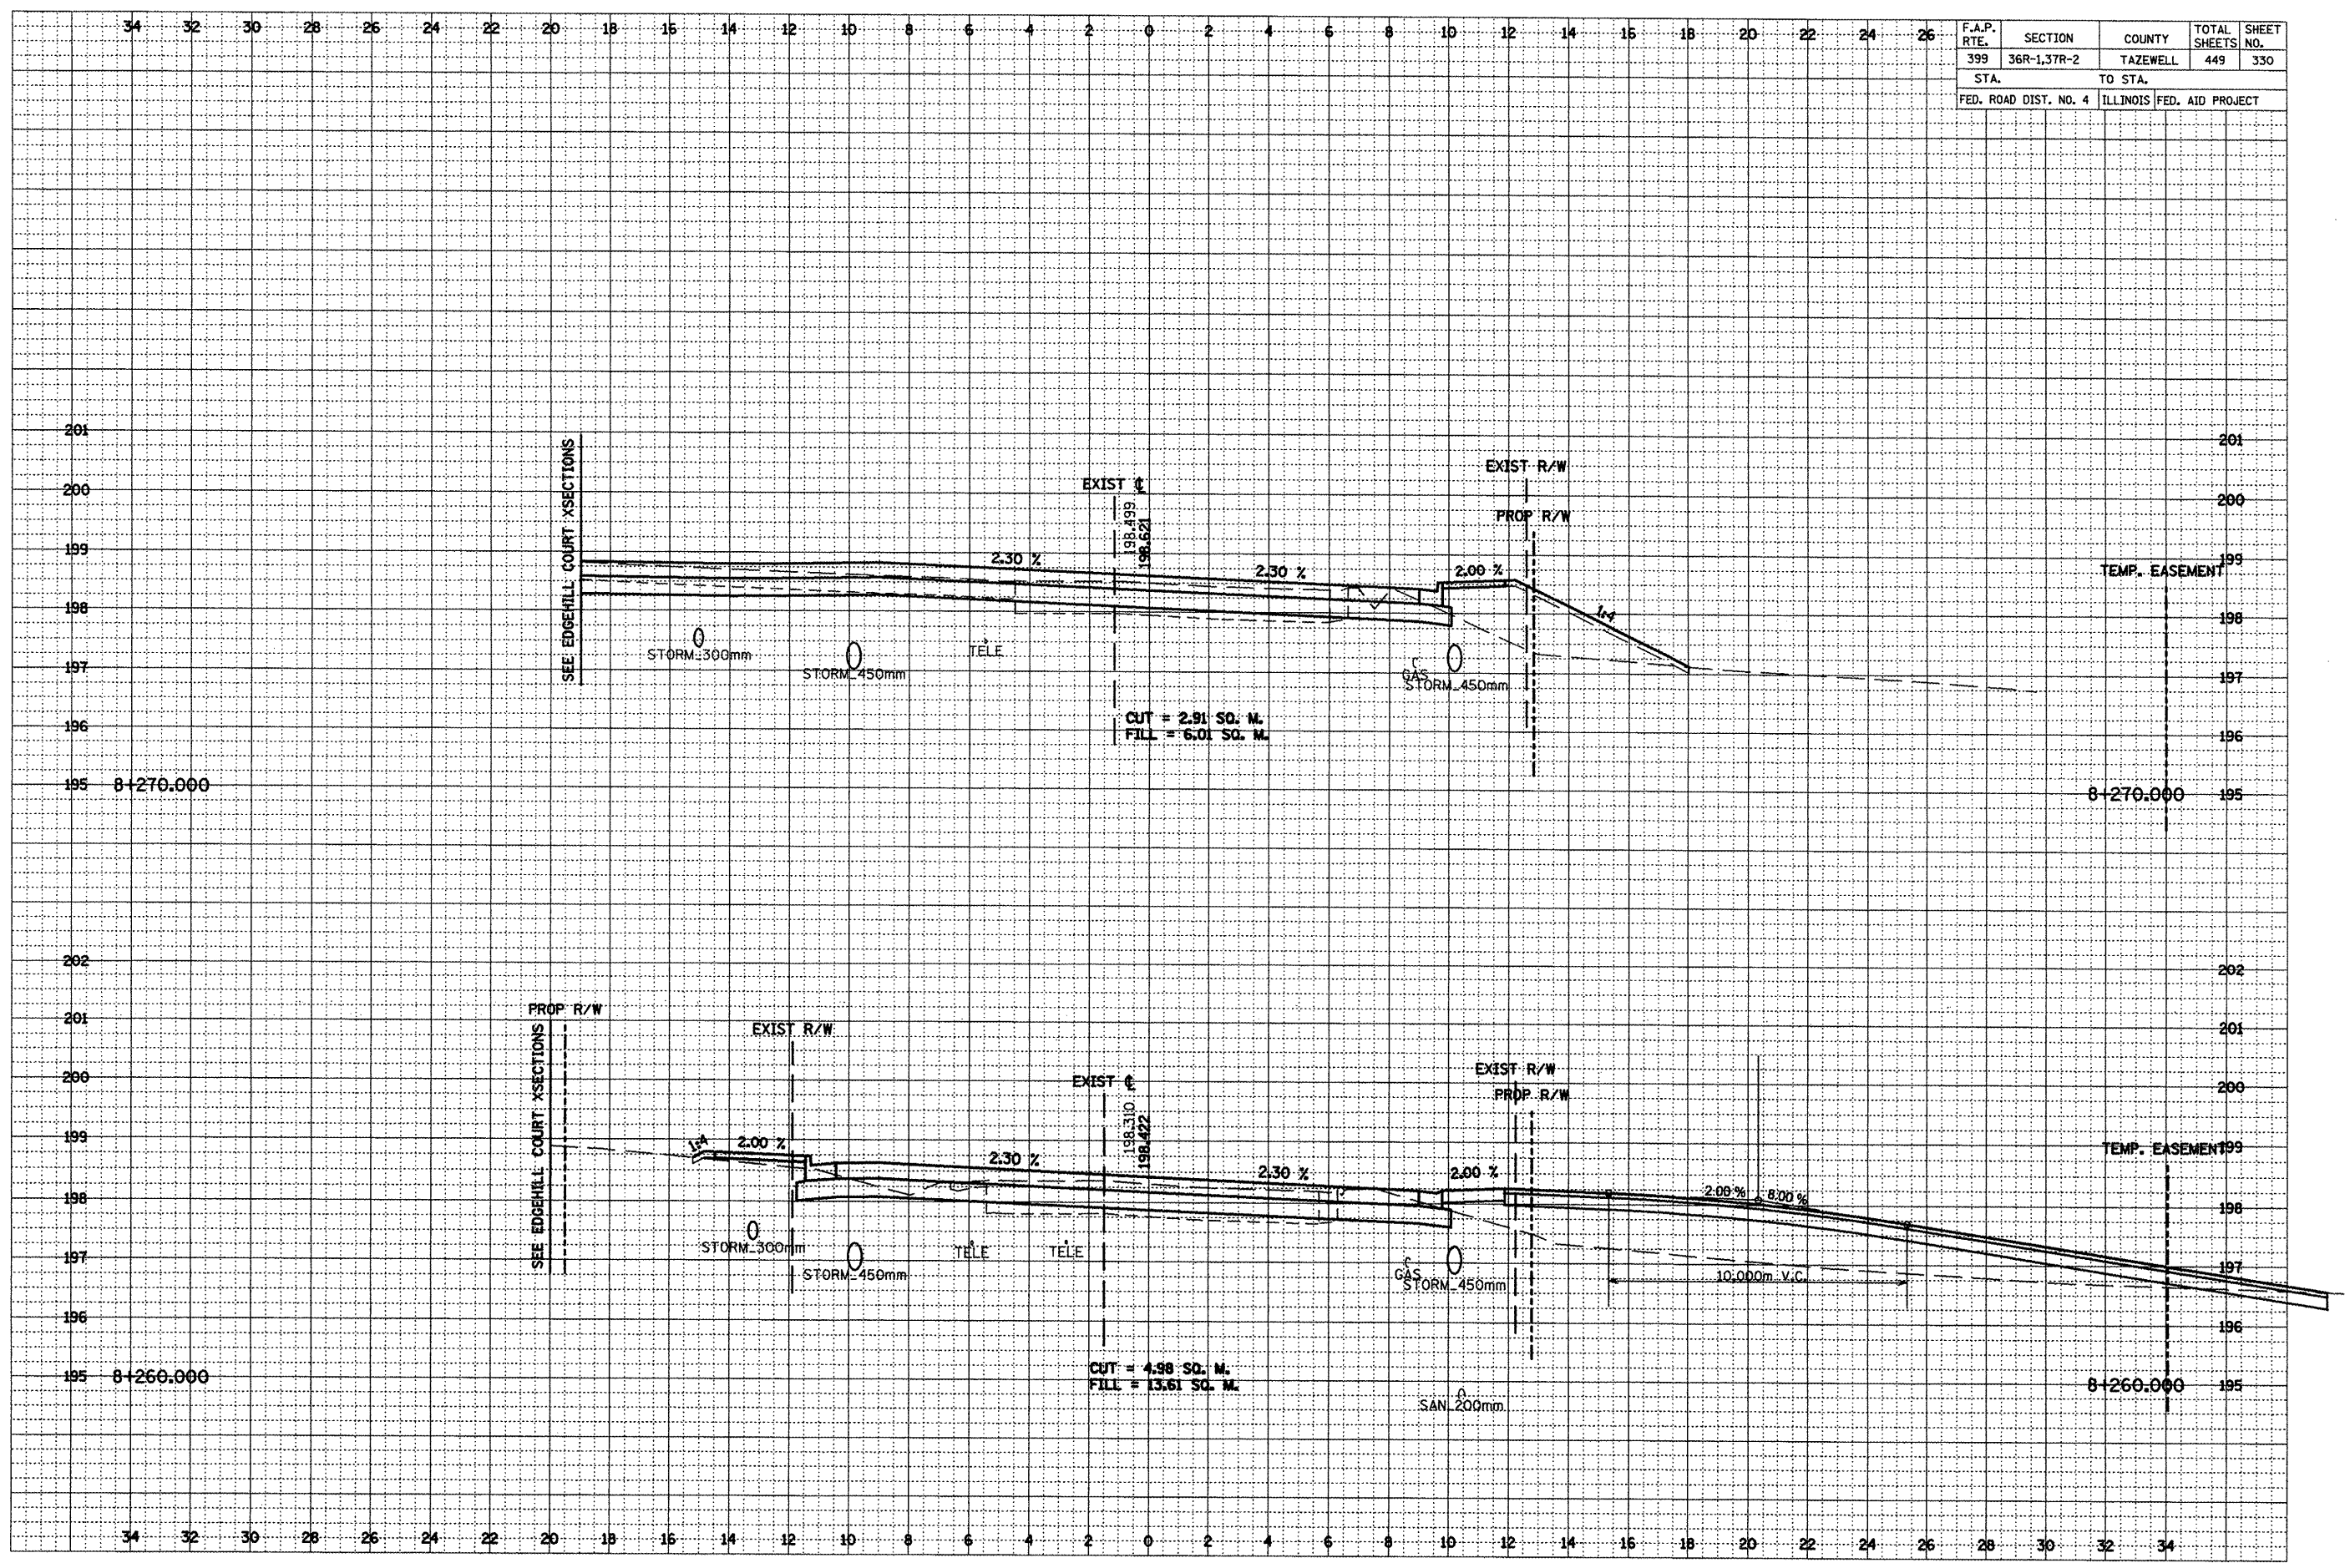


***LOCATION OF EXISTING UTILITIES ARE APPROXIMATE.

DATE	BY
REVIEWED	DATE
NOTED	BY
NO.	

DATE	BY
REVIEWED	DATE
NOTED	BY
NO.	

F.A.P. RTE.	SECTION	COUNTY	TOTAL SHEETS	SHEET NO.
399	36R-1,37R-2	TAZEWELL	449	331
STA.		TO STA.		
FED. ROAD DIST. NO. 4		ILLINOIS FED. AID PROJECT		

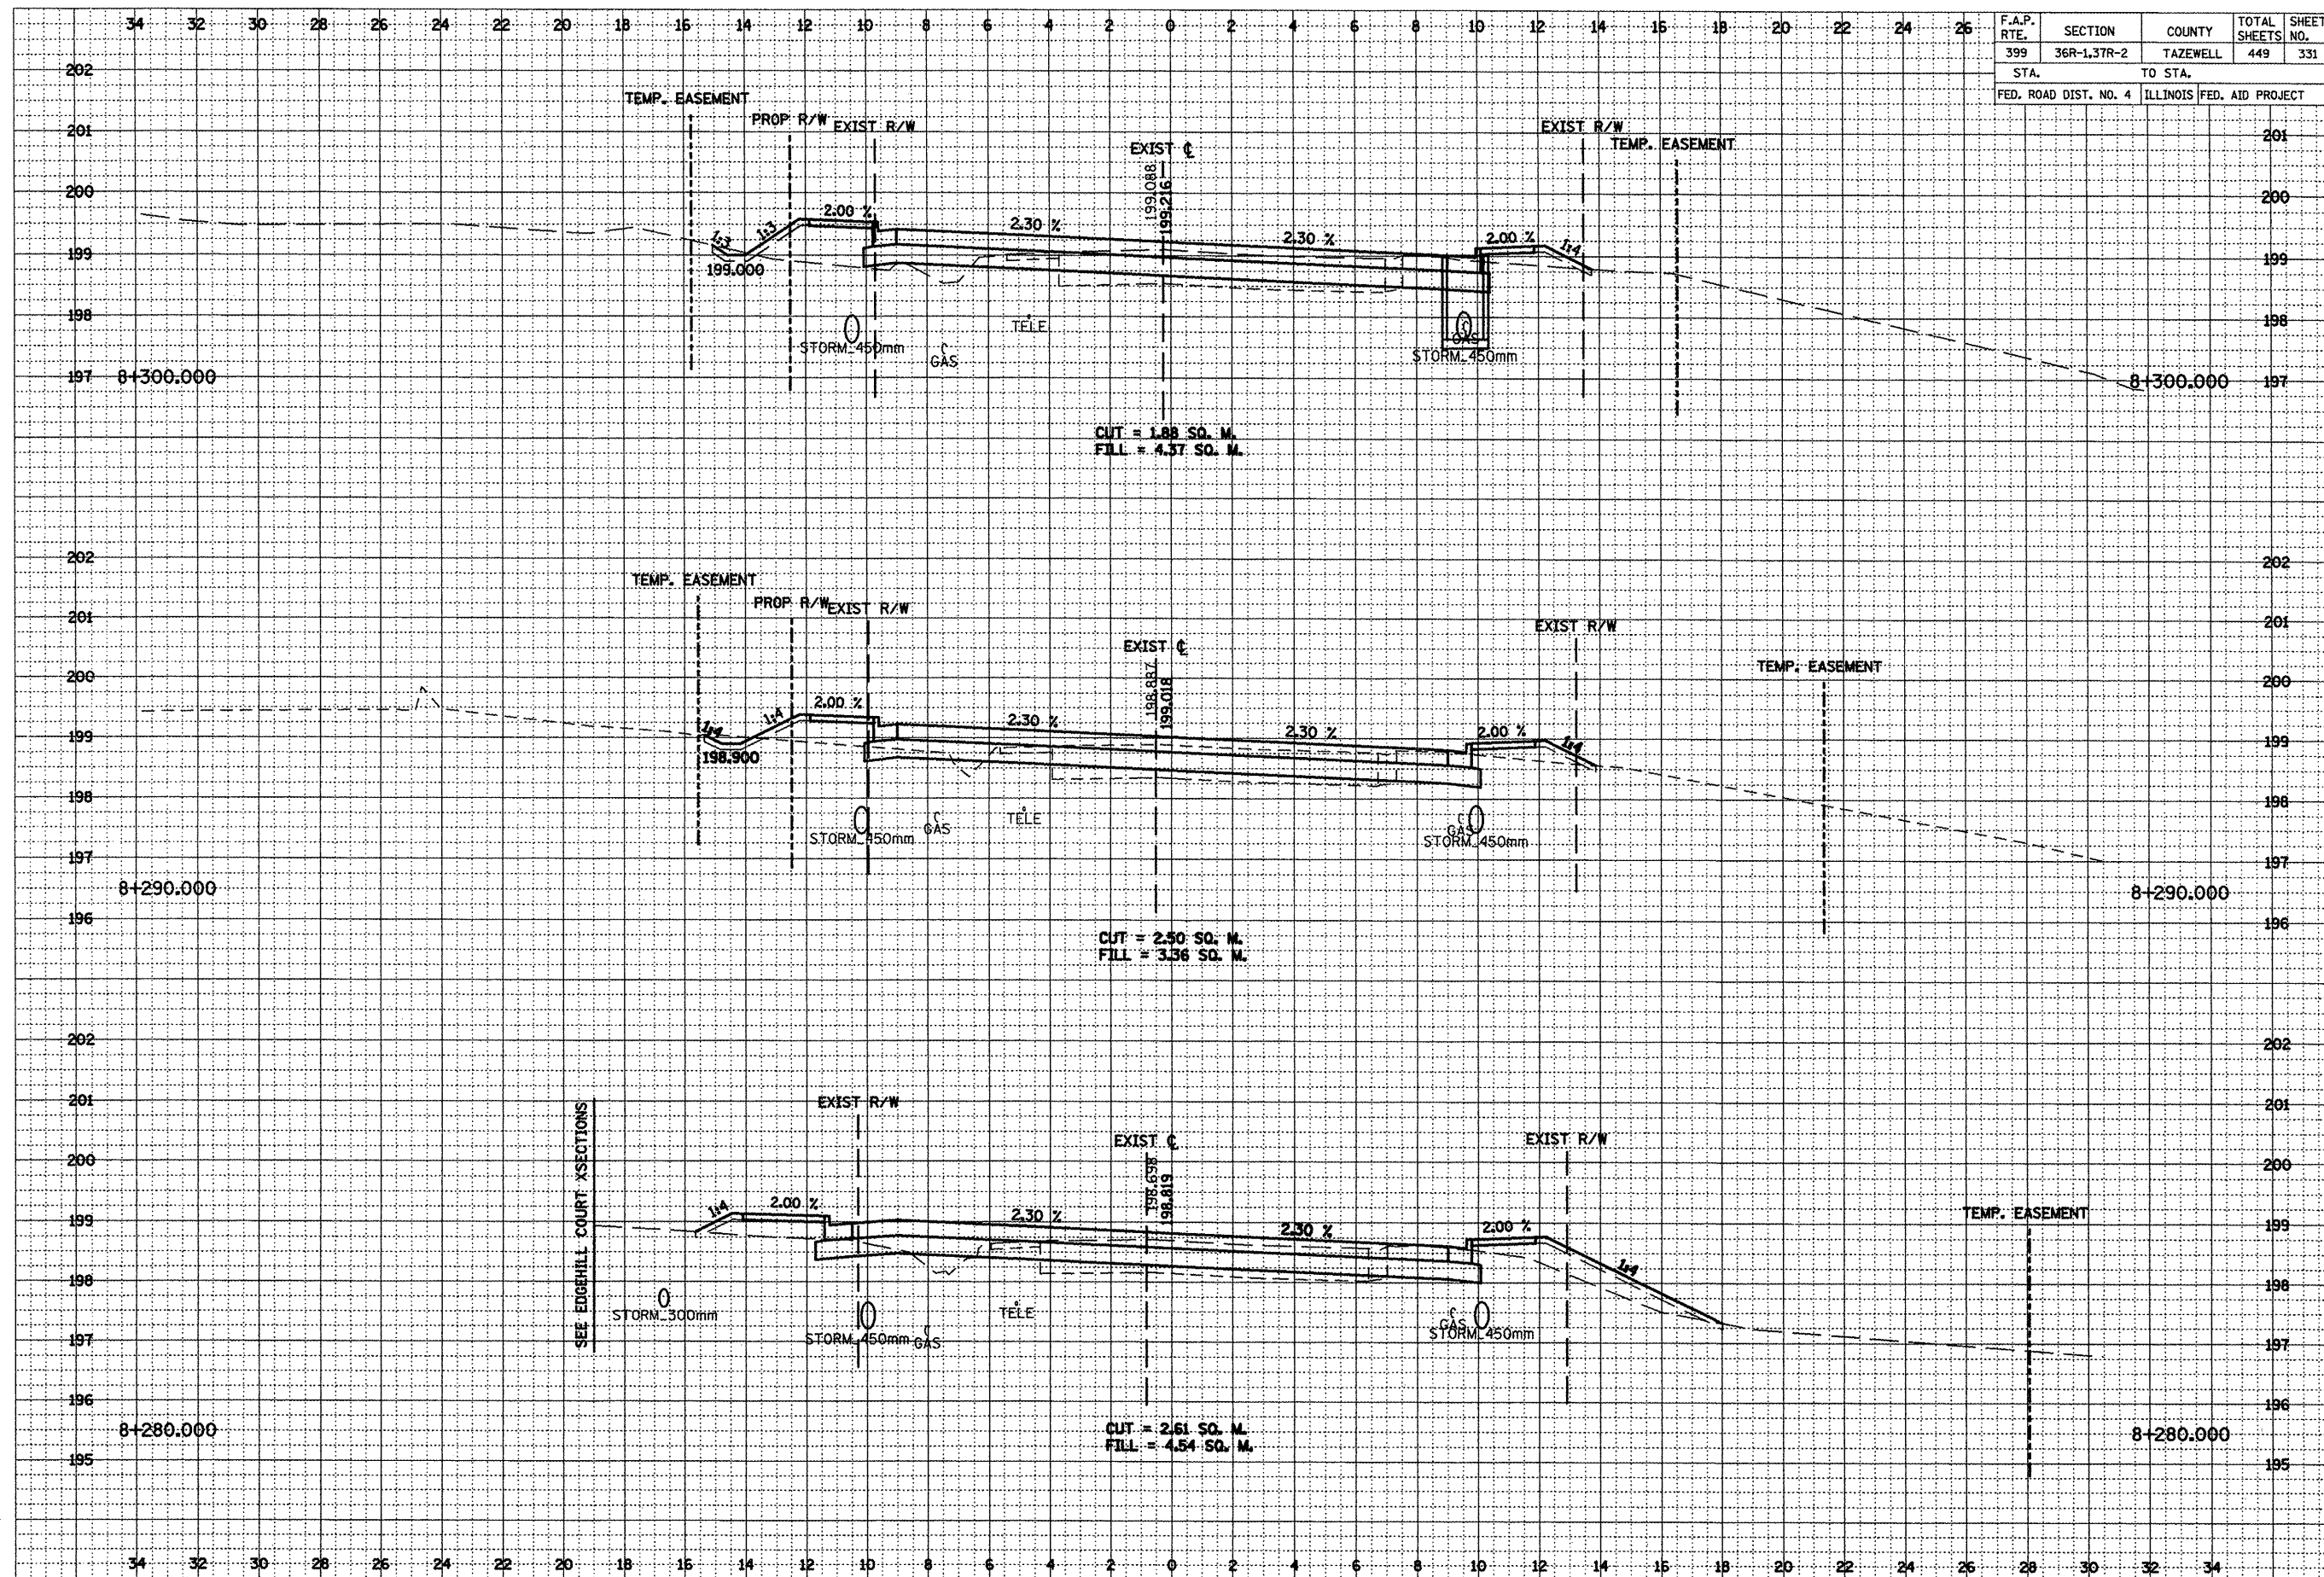


***LOCATION OF EXISTING UTILITIES ARE APPROXIMATE.

DATE	BY	REVIEWED	DATE
		BY	
		DATE	
		BY	

DATE	BY	REVIEWED	DATE
		BY	
		DATE	
		BY	

F.A.P. RTE.	SECTION	COUNTY	TOTAL SHEETS	SHEET NO.
399	37R-137R-2	TAZEWELL	449	332
STA.		TO STA.		
FED. ROAD DIST. NO. 4		ILLINOIS FED. AID PROJECT		

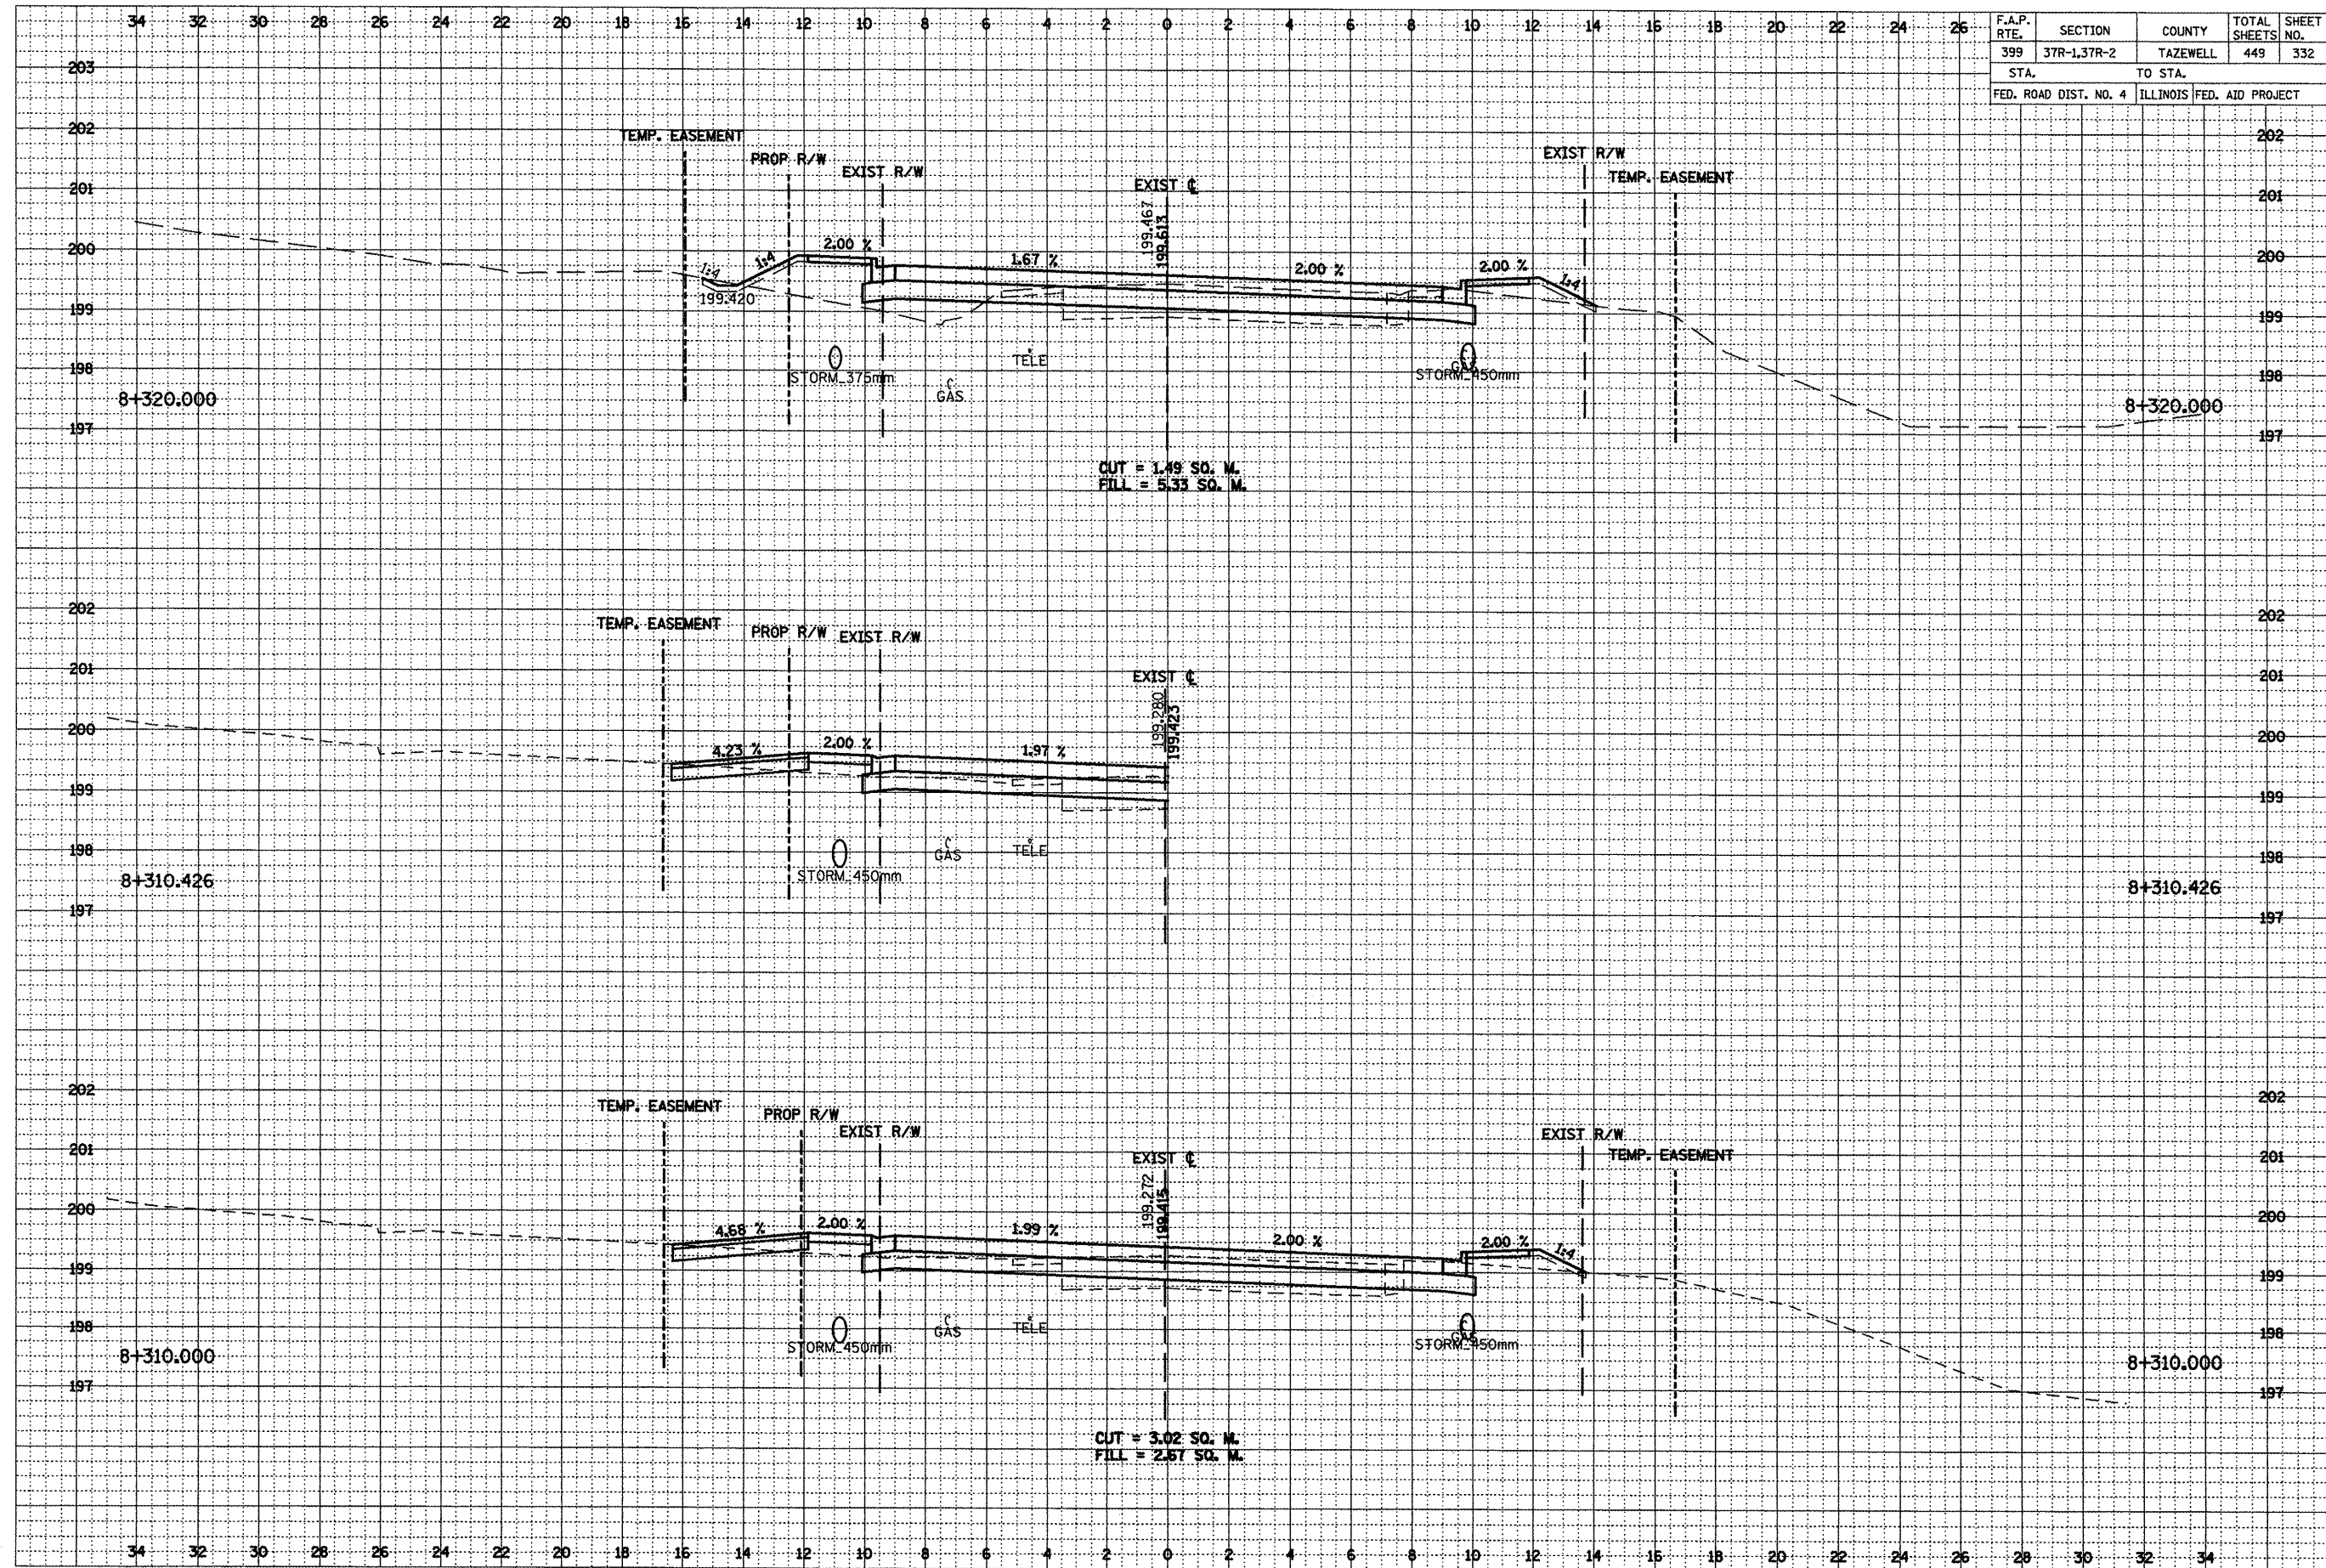


***LOCATION OF EXISTING UTILITIES ARE APPROXIMATE.

F.A.P. RTE.	SECTION	COUNTY	TOTAL SHEETS	SHEET NO.
399	36R-1,37R-2	TAZEWELL	449	333
STA.		TO STA.		
FED. ROAD DIST. NO. 4		ILLINOIS FED. AID PROJECT		

FINN	DATE
BY	
SURVEYED	
NOTED	
AREAS CHECKED	

FINN	DATE
BY	
SURVEYED	
NOTED	
AREAS CHECKED	

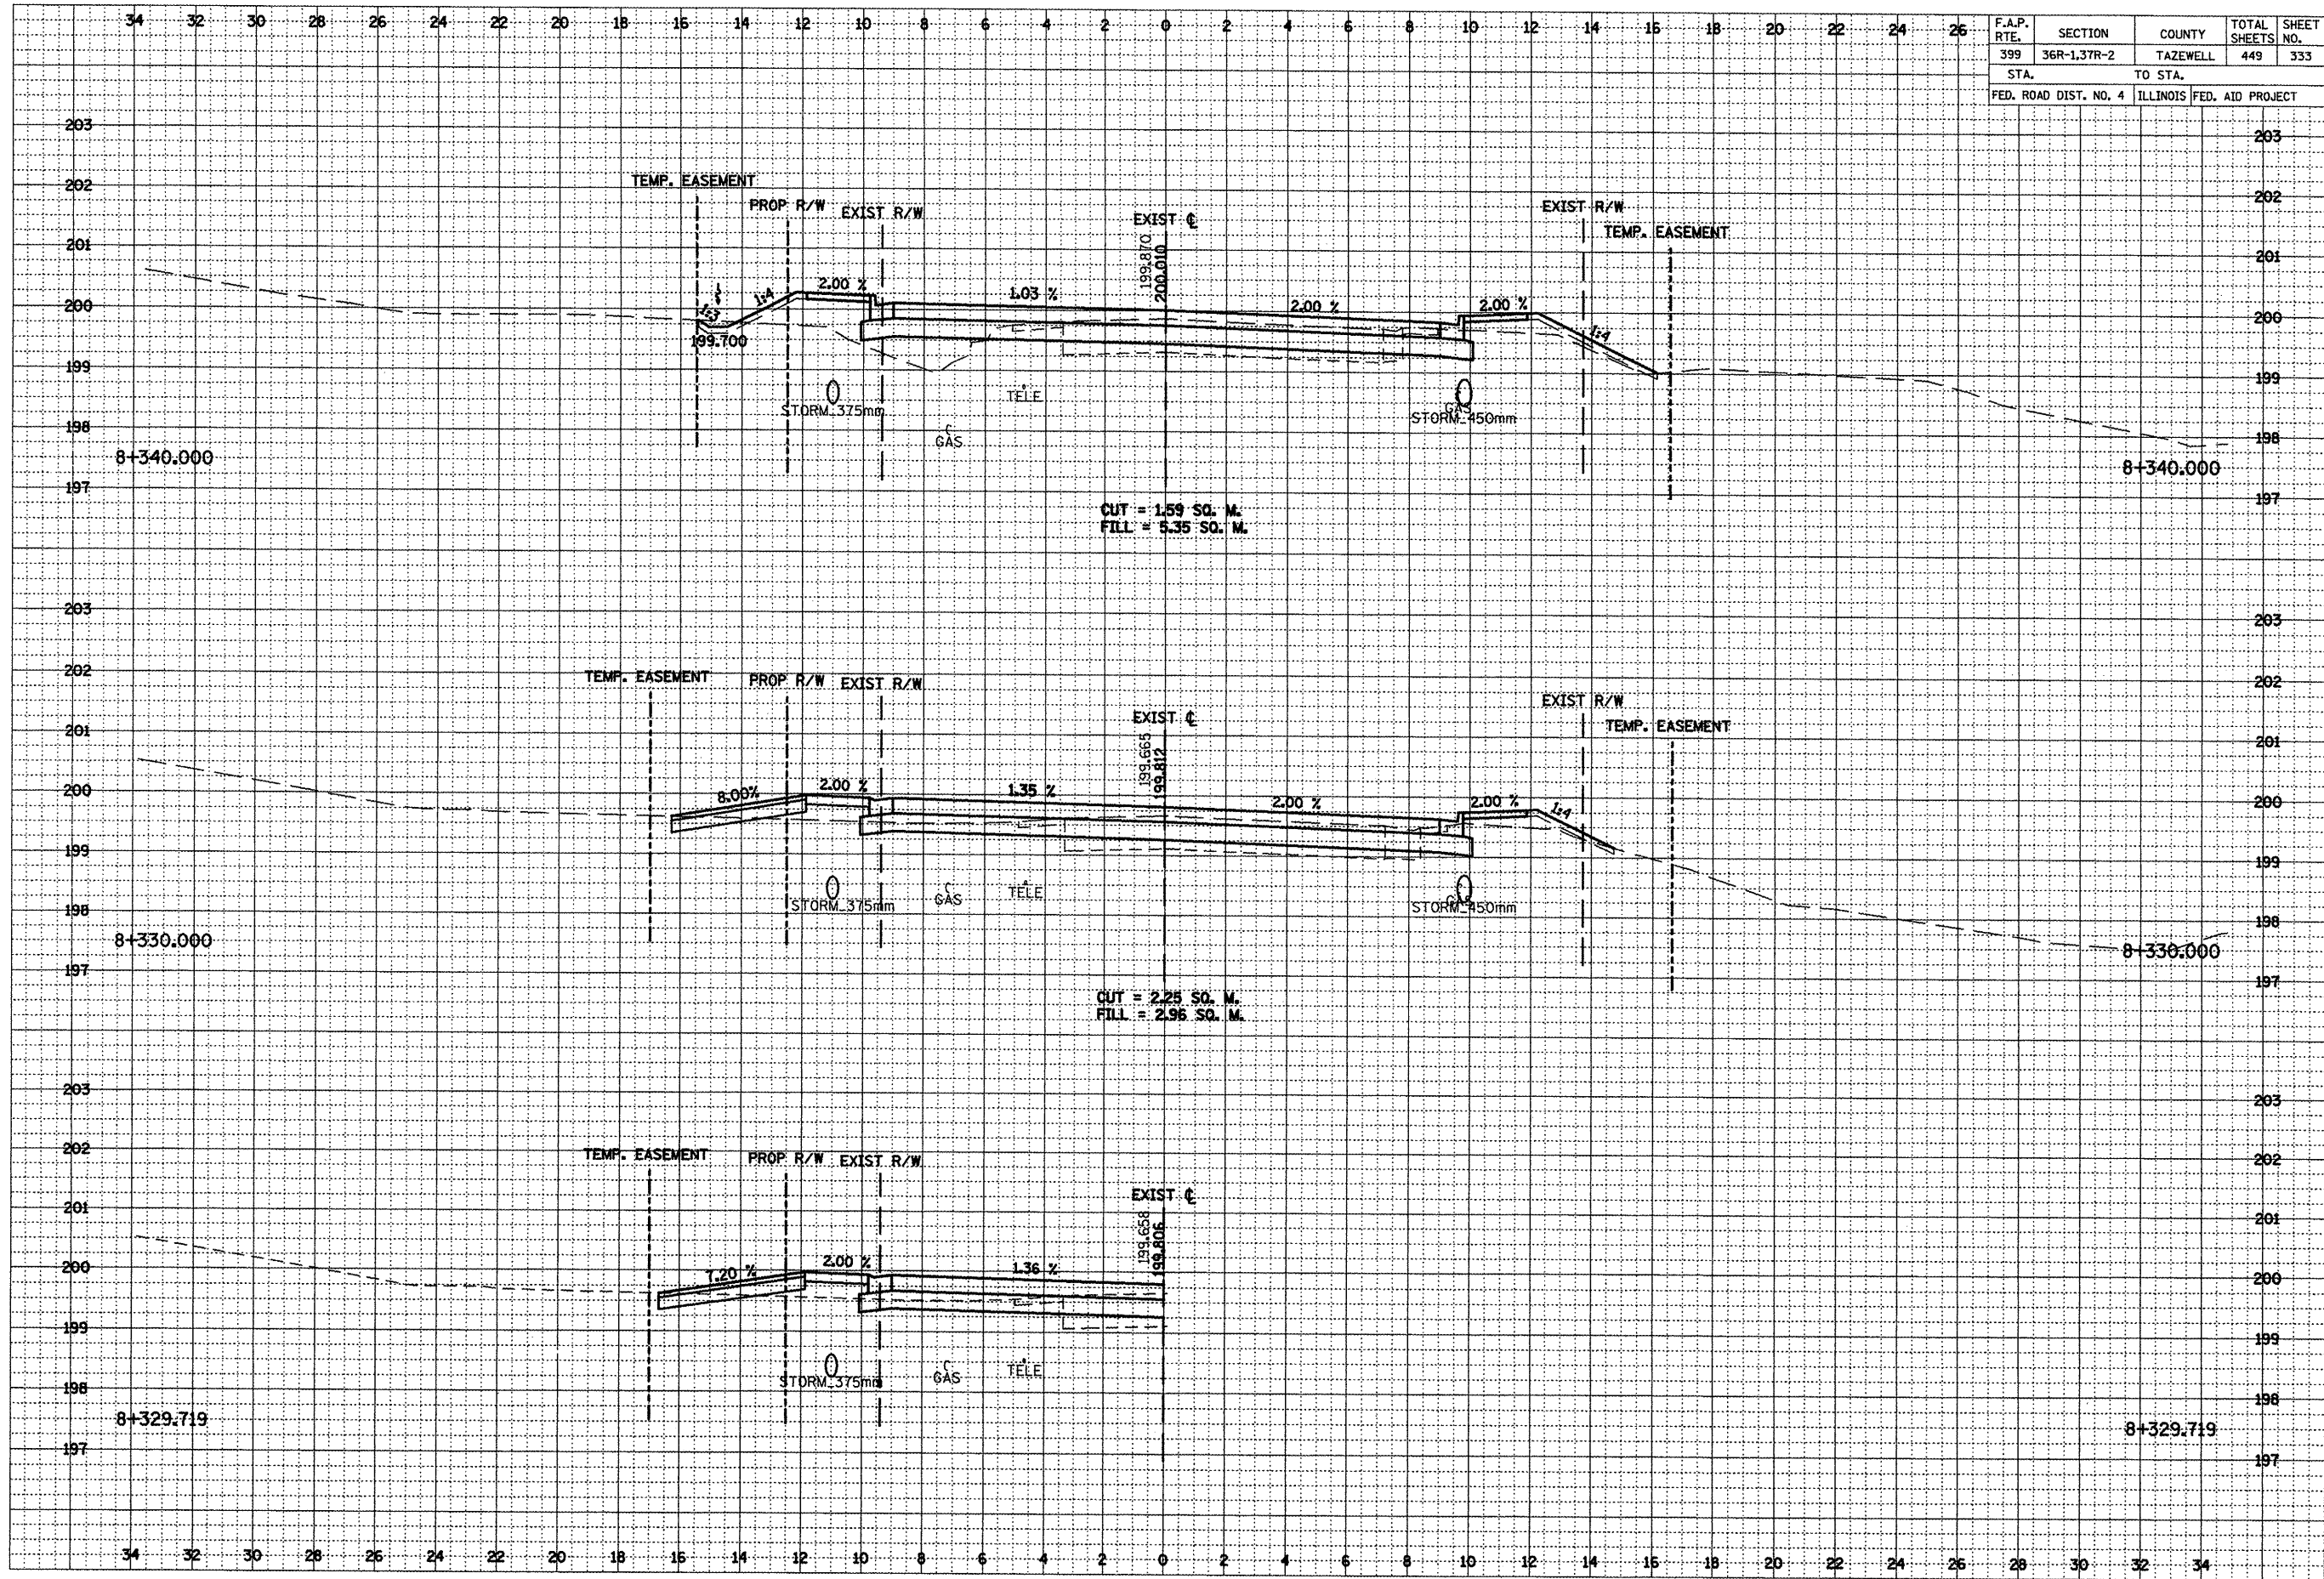

***LOCATION OF EXISTING UTILITIES ARE APPROXIMATE.


FINAL SURVEY					
NOTE BOOK	SURVEYED		BY		DATE
	PLOTTED				
	TEMPLATE				
	AREAS				
NO.	AREAS CHECKED				



DATE	BY	SURVEYED	TEMP.	AREA
		BOOK	NO.	CHECKED
		NO.		


DATE	BY	SURVEYED	TEMP.	AREA
		BOOK	NO.	CHECKED
		NO.		

F.A.P. RTE.	SECTION	COUNTY	TOTAL SHEETS	SHEET NO.
399	37R-1,37R-2	TAZEWELL	449	335
STA.		TO STA.		
FED. ROAD DIST. NO. 4		ILLINOIS FED. AID PROJECT		

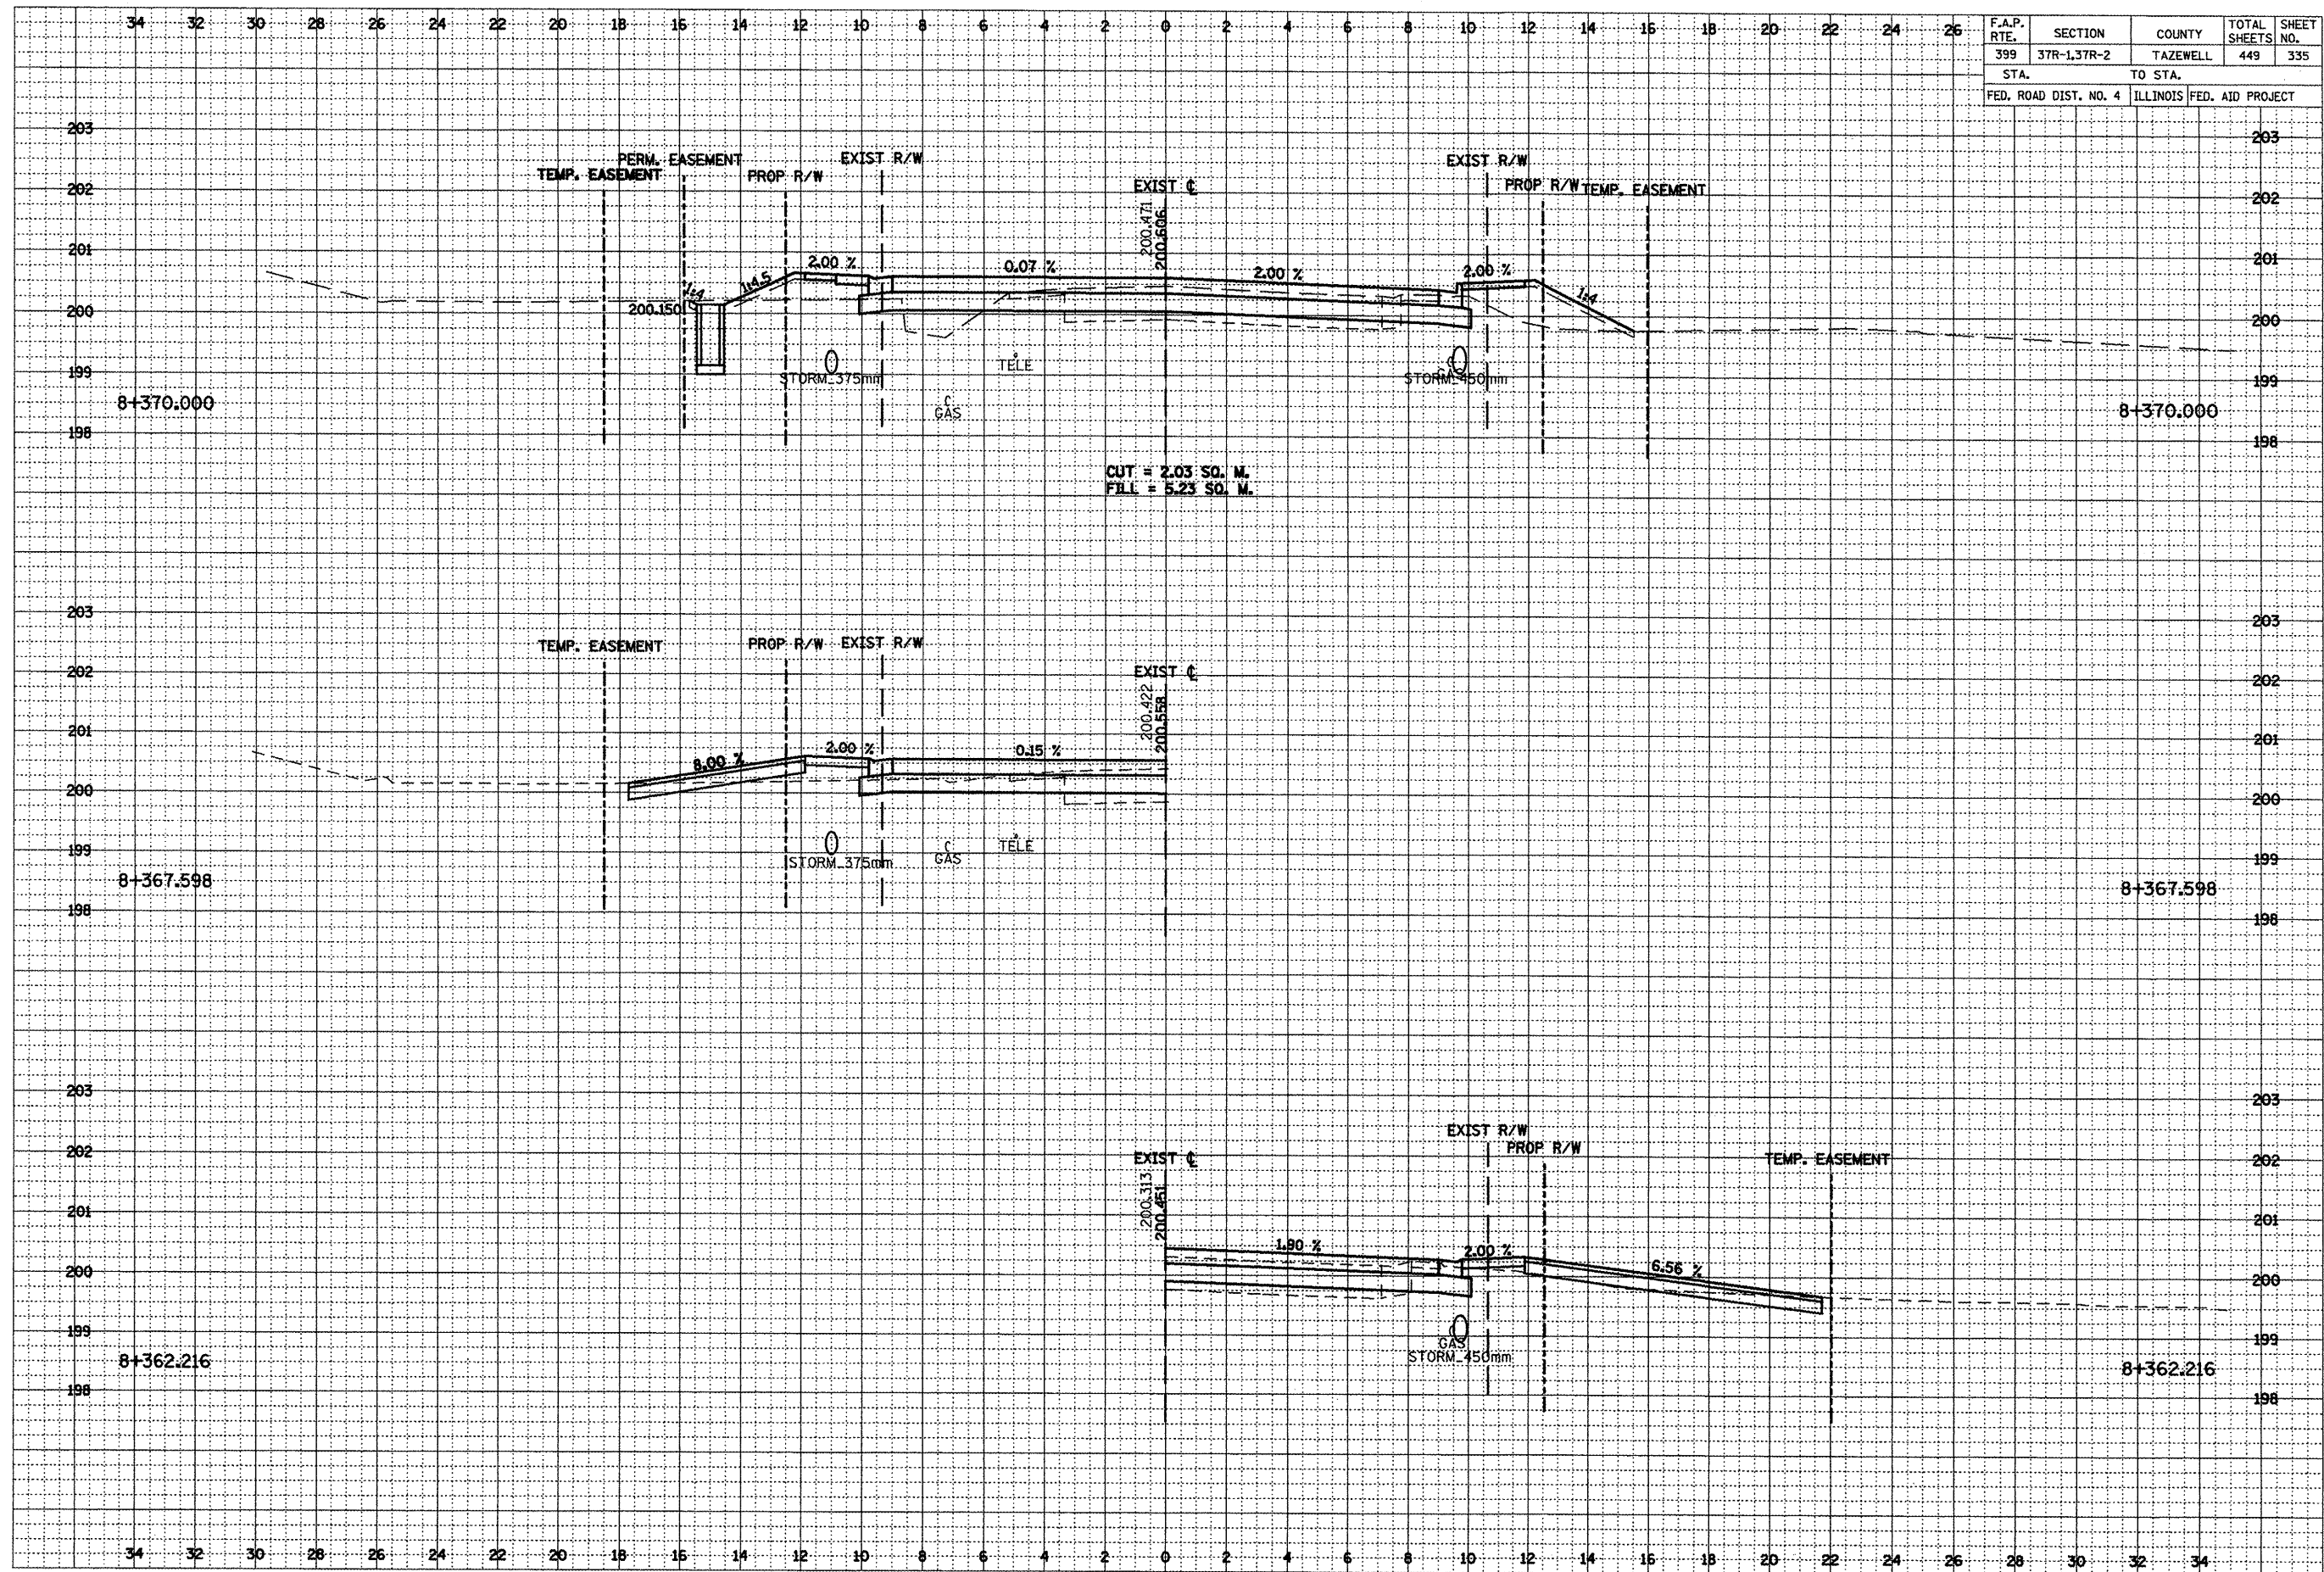

***LOCATION OF EXISTING UTILITIES ARE APPROXIMATE.

F.A.P. RTE.	SECTION	COUNTY	TOTAL SHEETS	SHEET NO.
399	36R-1,37R-2	TAZEWELL	449	336
STA.		TO STA.		
FED. ROAD DIST. NO. 4		ILLINOIS	FED. AID PROJECT	

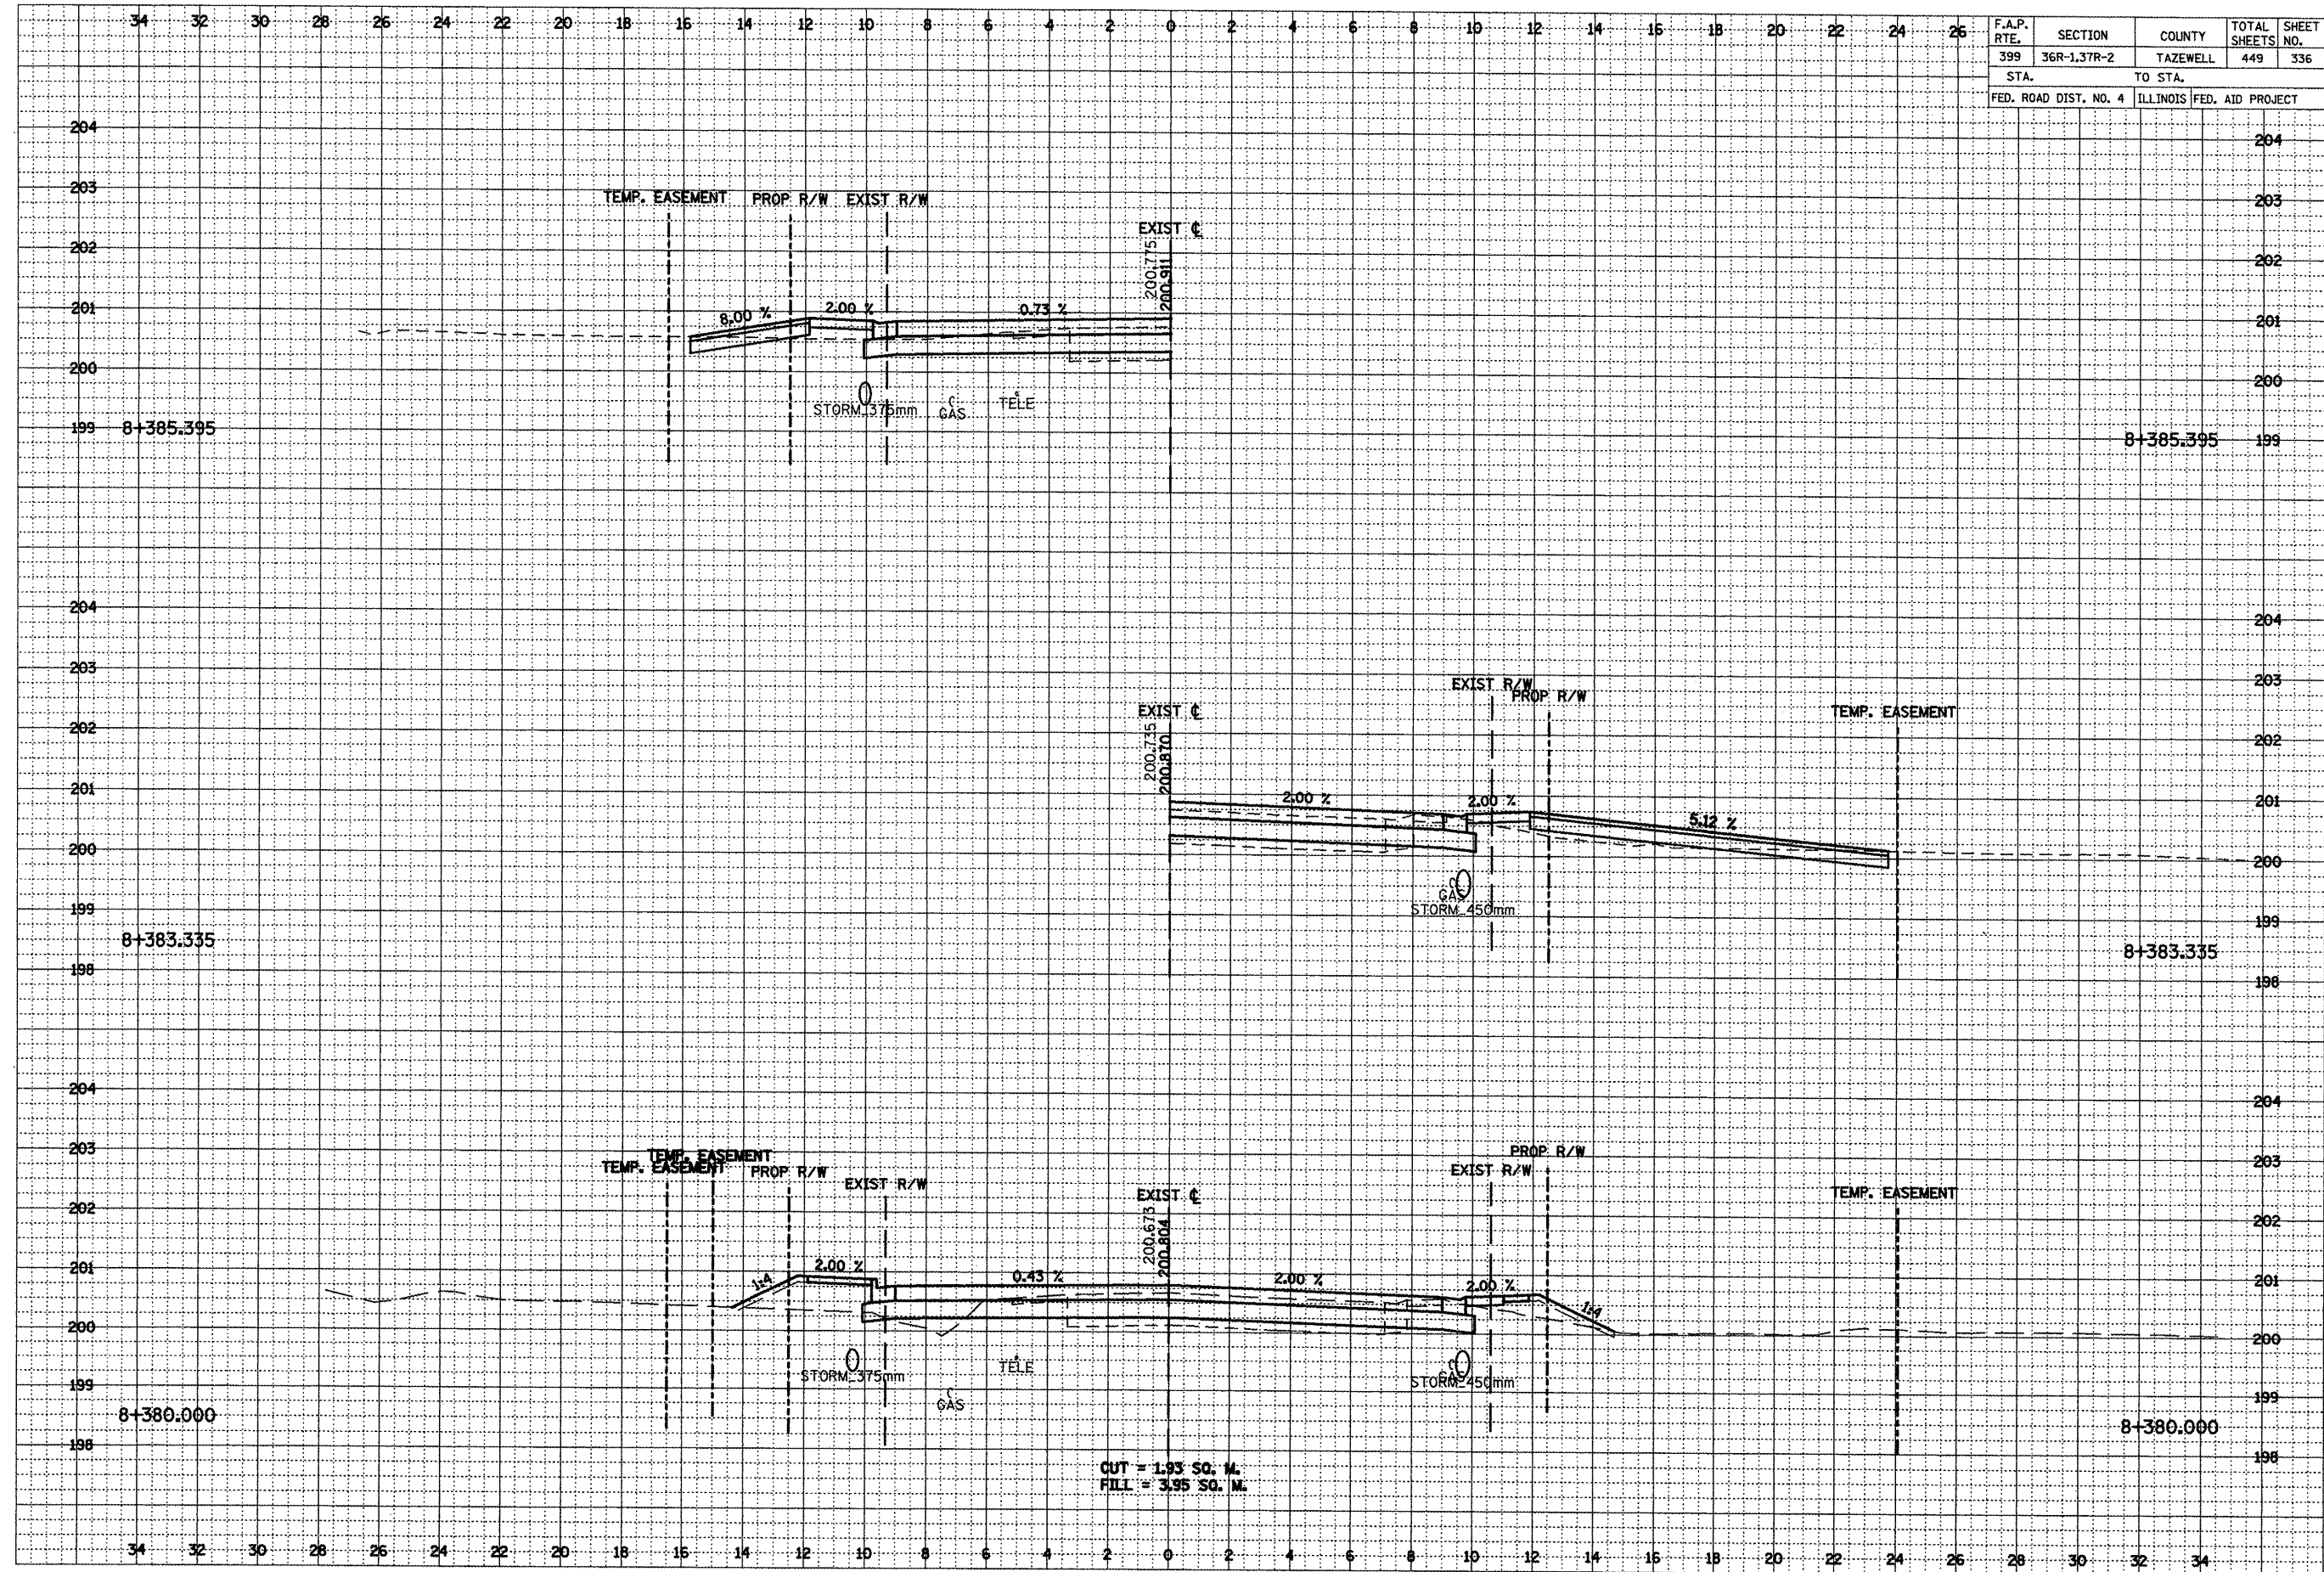


***LOCATION OF EXISTING UTILITIES ARE APPROXIMATE.

DATE	BY	DATE	BY
ORIGINAL SURVEY	DATE	DATE	BY
NOTE BOOK	DATE	DATE	BY
AREAS CHECKED	DATE	DATE	BY
NO.	DATE	DATE	BY

DATE	BY	DATE	BY
ORIGINAL SURVEY	DATE	DATE	BY
NOTE BOOK	DATE	DATE	BY
AREAS CHECKED	DATE	DATE	BY
NO.	DATE	DATE	BY

F.A.P. RTE.	SECTION	COUNTY	TOTAL SHEETS	SHEET NO.
399	36R-137R-2	TAZEWELL	449	337
STA.		TO STA.		
FED. ROAD DIST. NO. 4		ILLINOIS FED. AID PROJECT		

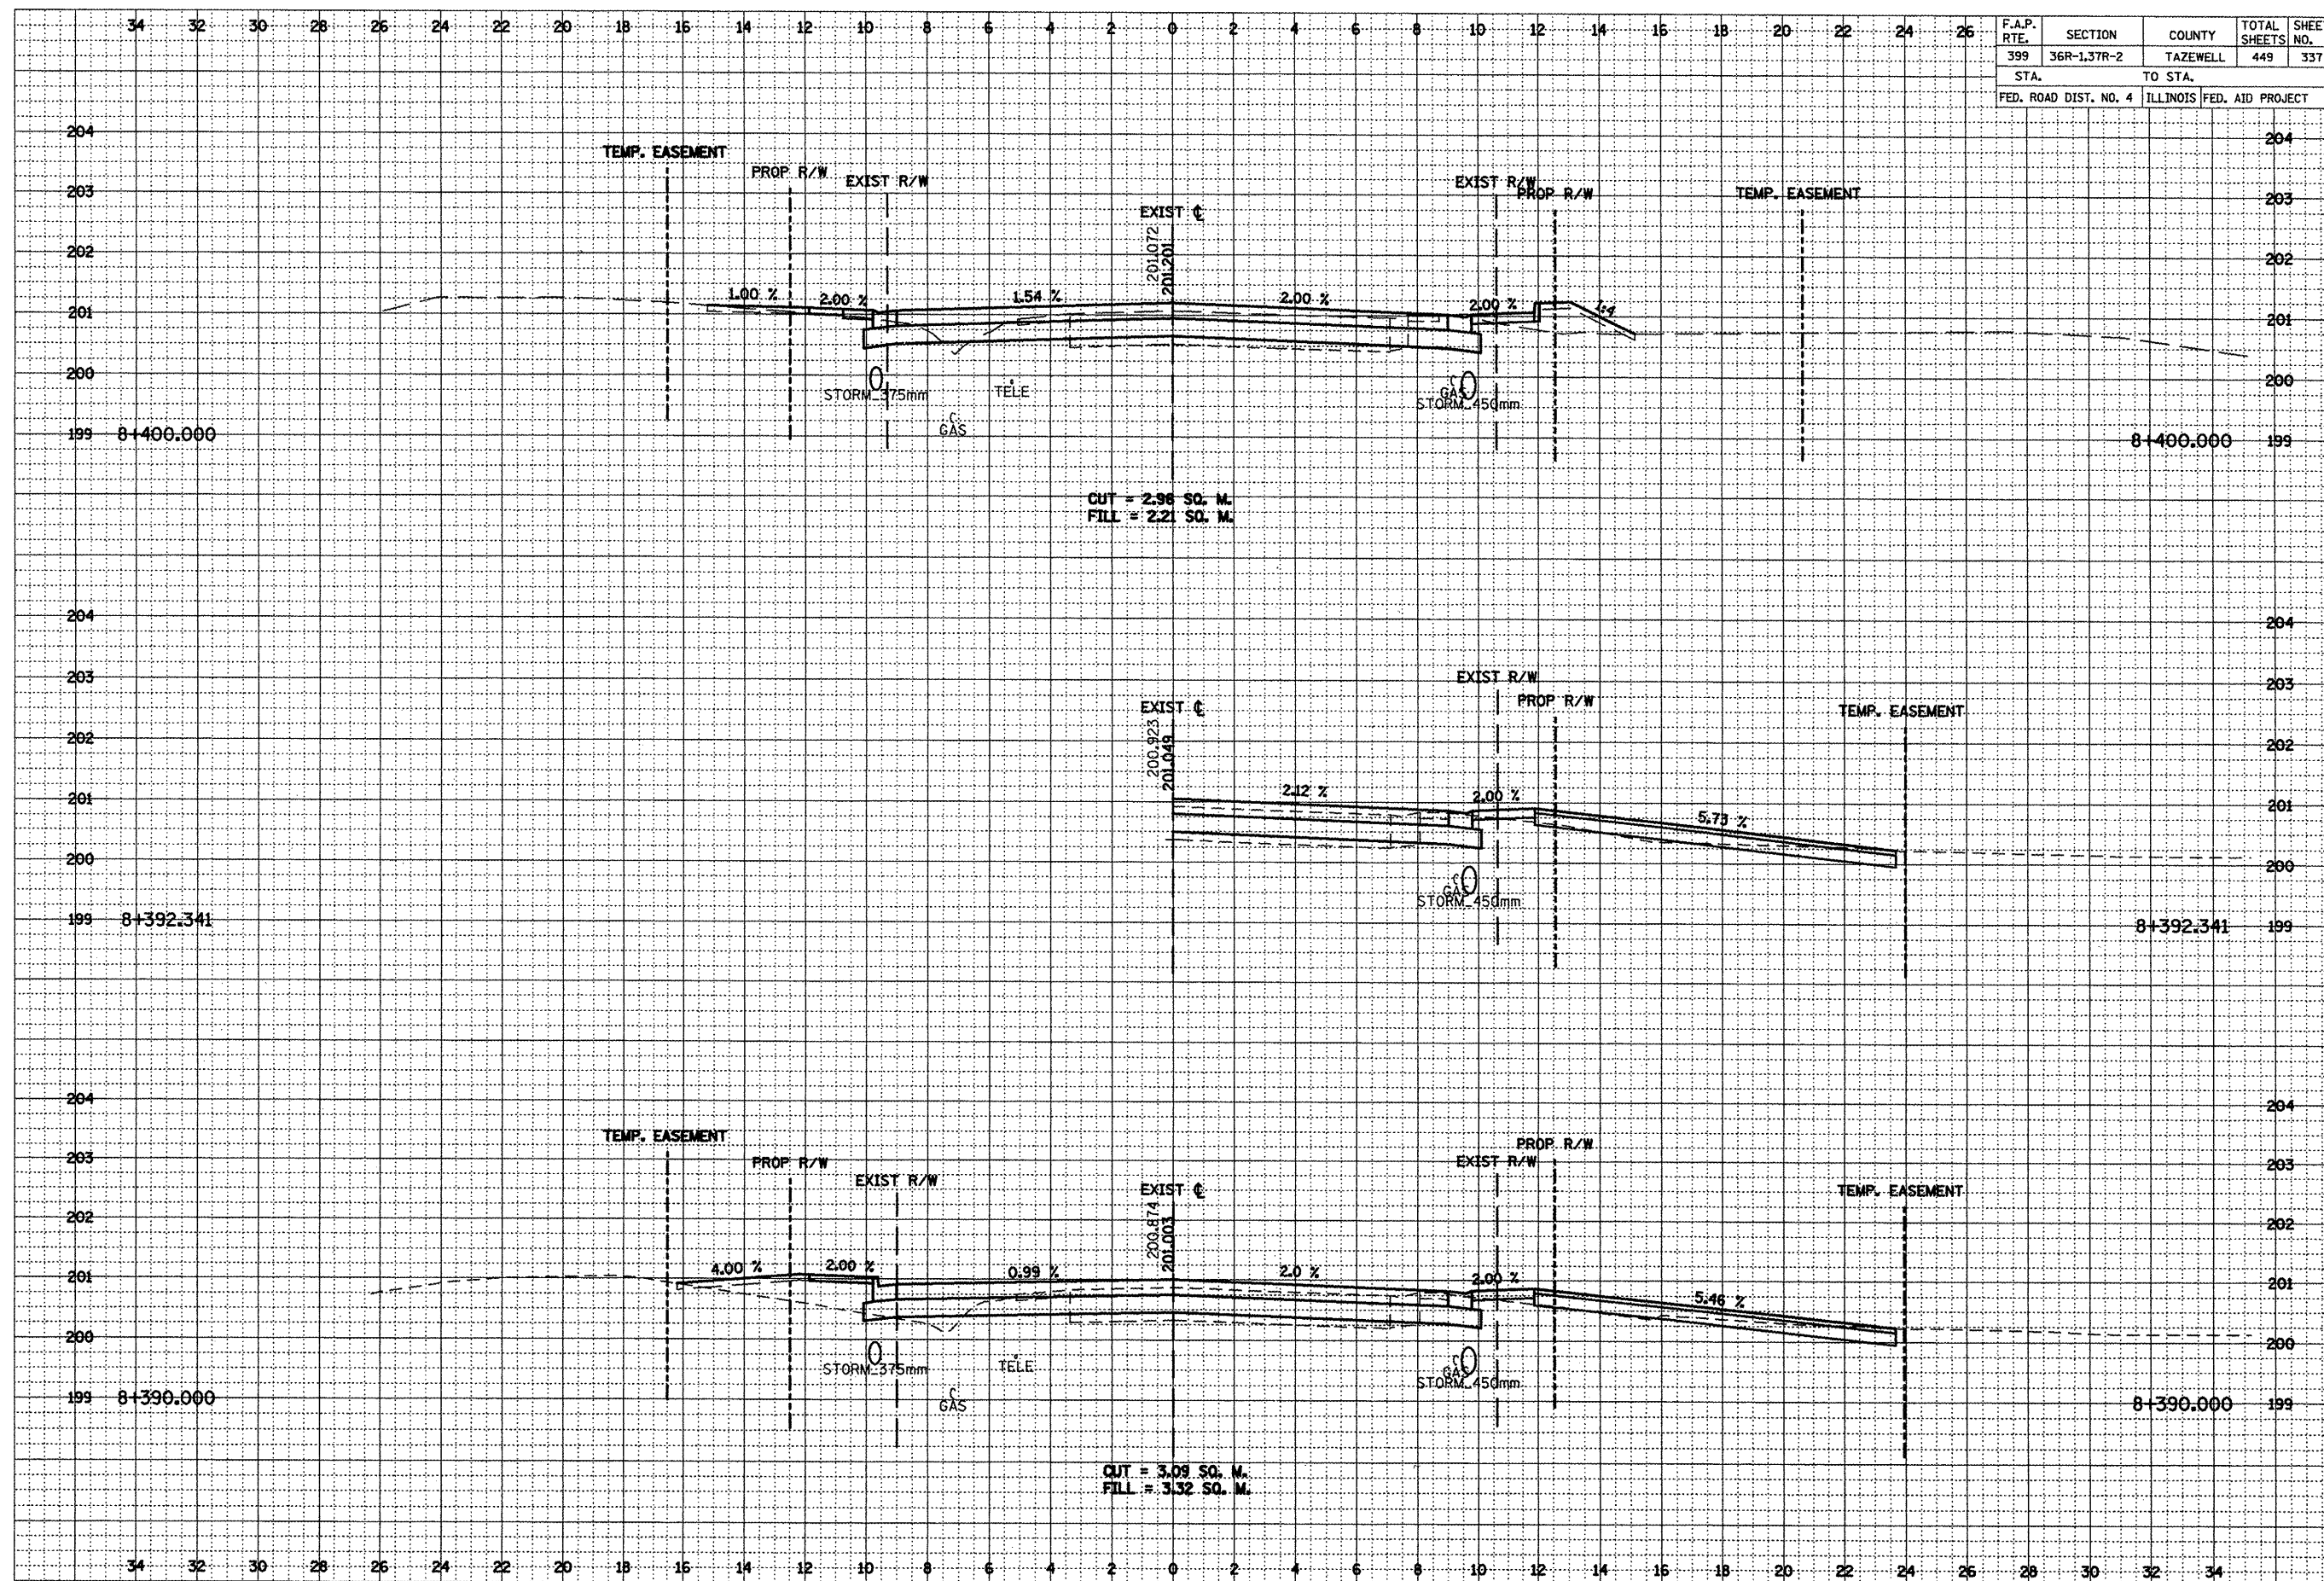


***LOCATION OF EXISTING UTILITIES ARE APPROXIMATE.

DATE	BY
SURVEYED	DATE
NOTE BOOK	NO.
AREAS	CHECKED

DATE	BY
SURVEYED	DATE
NOTE BOOK	NO.
AREAS	CHECKED

F.A.P. RTE.	SECTION	COUNTY	TOTAL SHEETS	SHEET NO.
399	36R-137R-2	TAZEWELL	449	338
STA.		TO STA.		
FED. ROAD DIST. NO. 4		ILLINOIS FED. AID PROJECT		

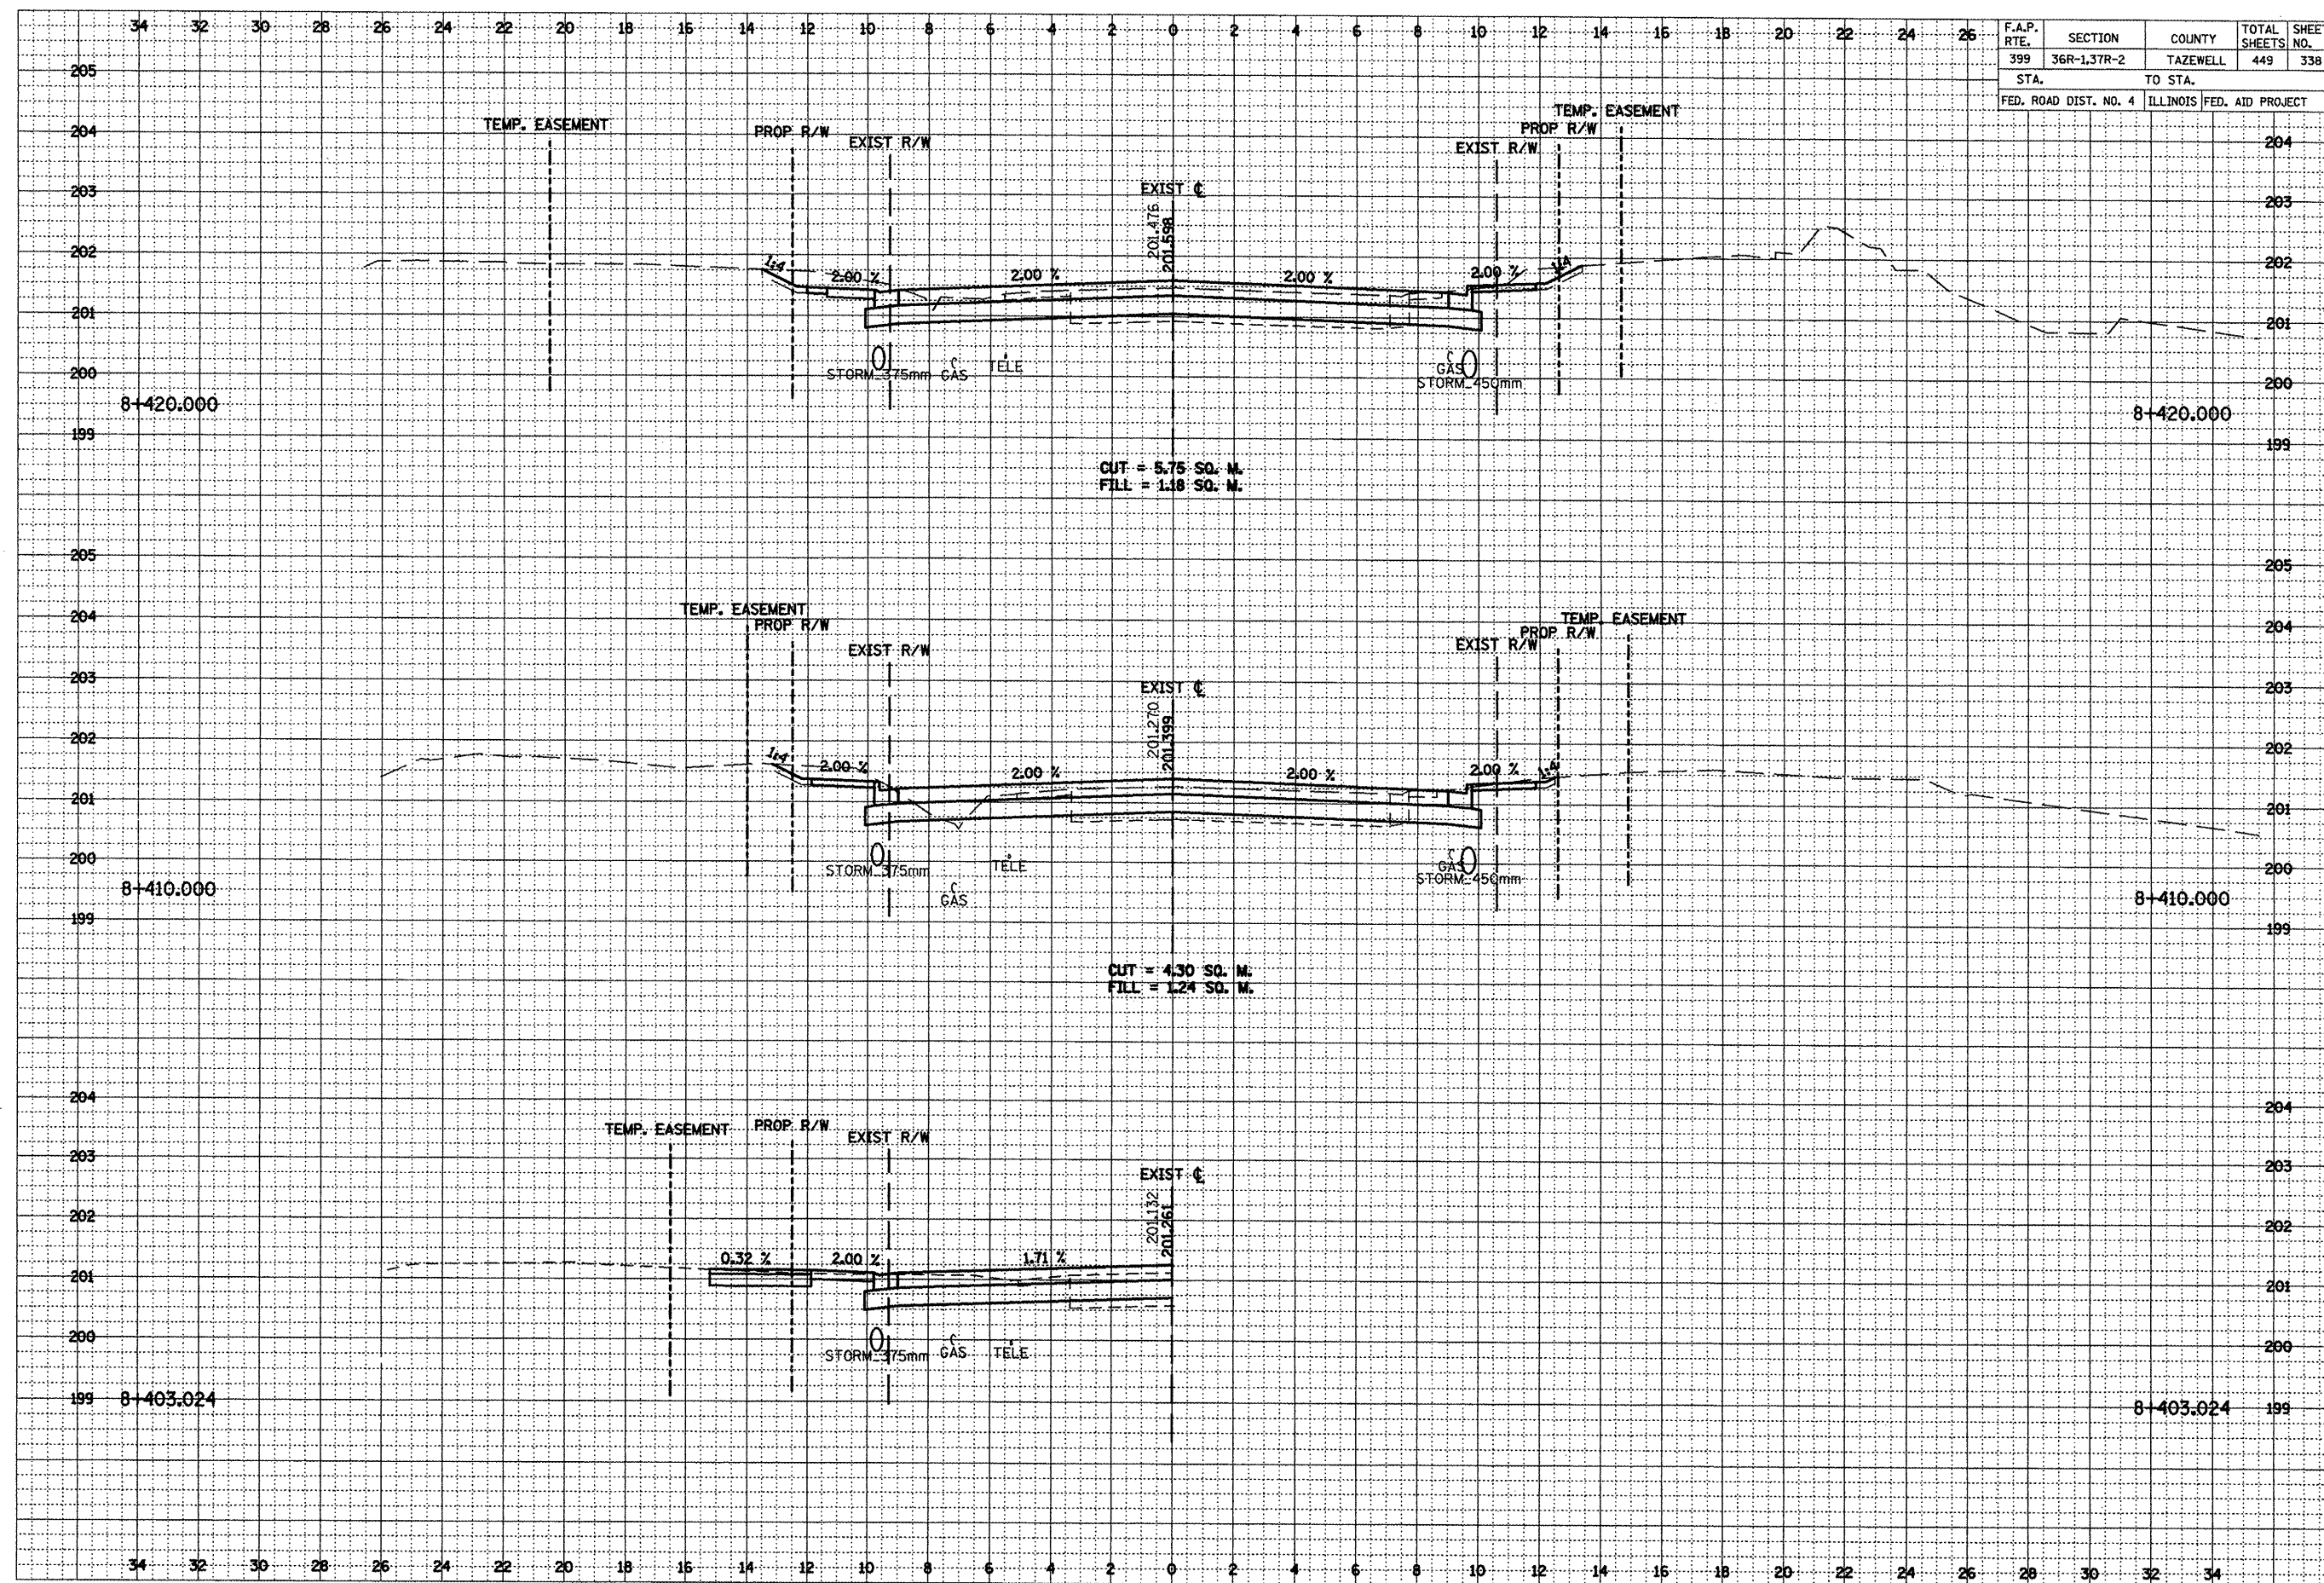


***LOCATION OF EXISTING UTILITIES ARE APPROXIMATE.

DATE	BY	REVIEWED	DATE
		PLOTTED	
		TEMPLATE	
		AREAS	
		CHECKED	
NO.			

DATE	BY	REVIEWED	DATE
		PLOTTED	
		TEMPLATE	
		AREAS	
		CHECKED	
NO.			


F.A.P. RTE.	SECTION	COUNTY	TOTAL SHEETS	SHEET NO.
399	36R-1,37R-2	TAZEWELL	449	339
STA.		TO STA.		
FED. ROAD DIST. NO. 4		ILLINOIS FED. AID PROJECT		

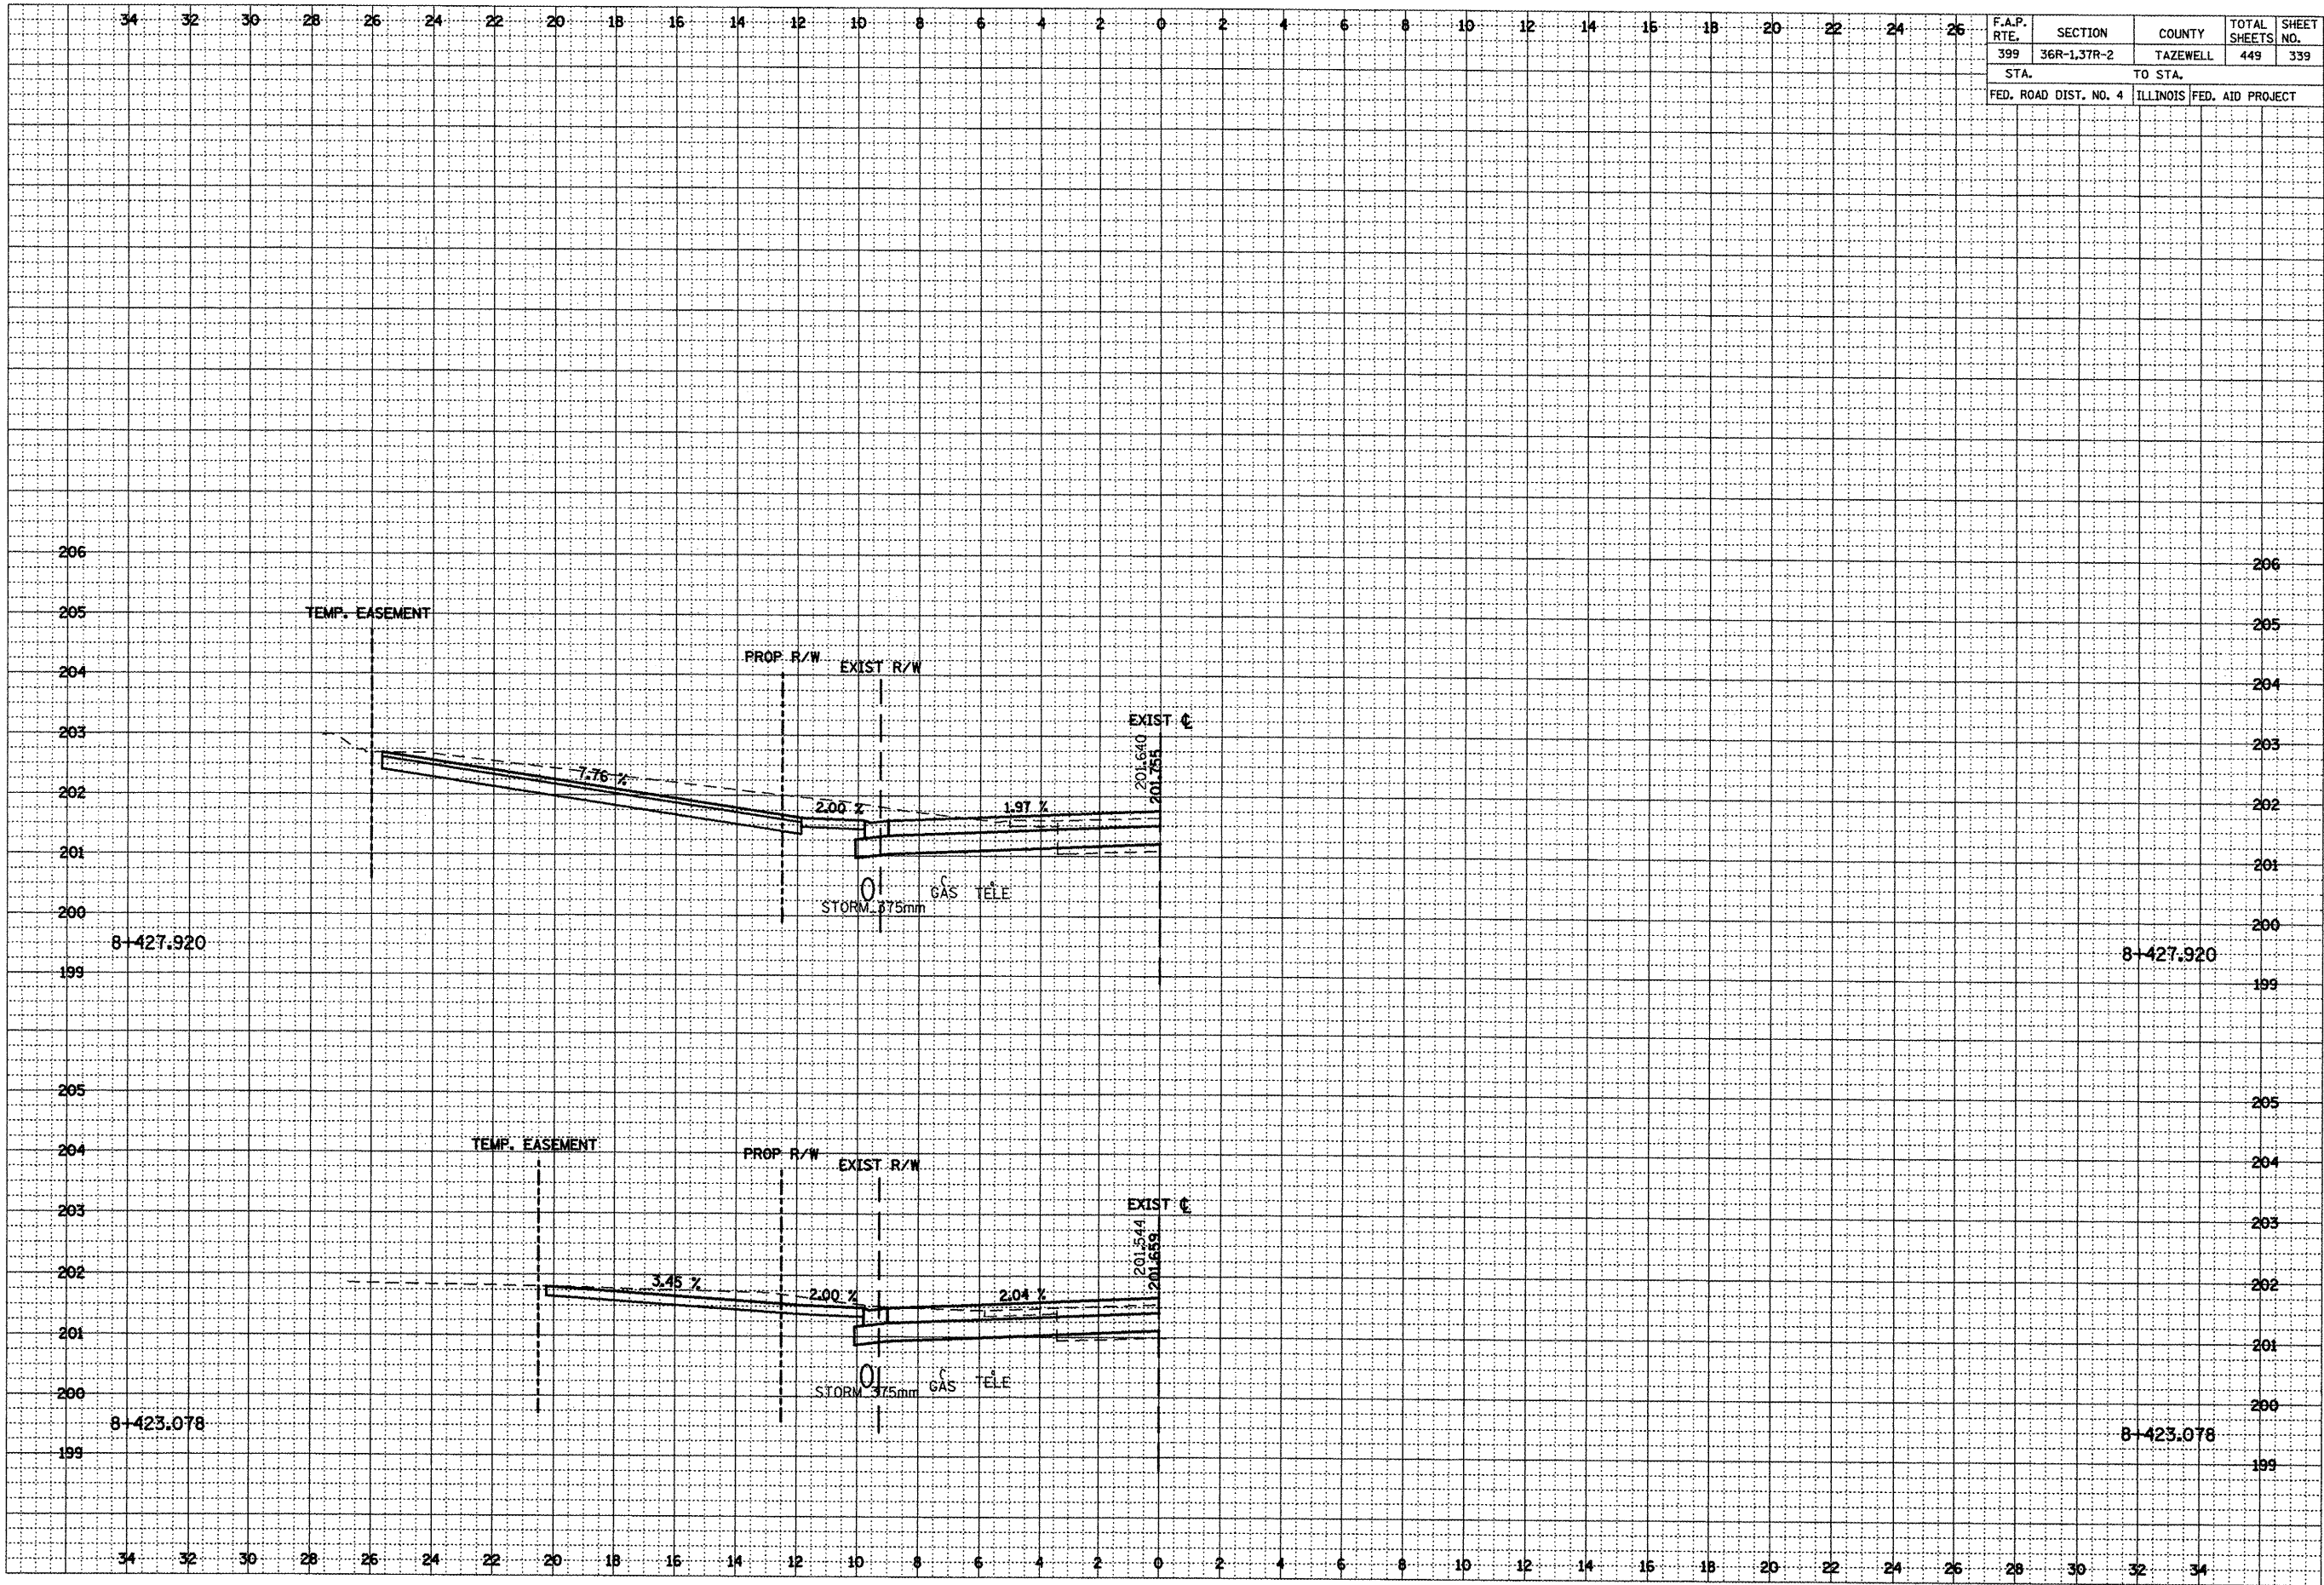

***LOCATION OF EXISTING UTILITIES ARE APPROXIMATE.


FINAL SURVEY	SURVEYED _____	BY _____	DATE _____
NOTE BOOK	PLOTTED _____		
	TEMPLATE _____		
	AREAS _____		
NO. _____	AREAS CHECKED _____		

ORIGINAL SURVEY	SURVEYED _____	BY _____	DATE _____
NOTE BOOK	PLOTTED _____		
NO.	TEMPLATE _____		
	AREAS _____		
	AREAS CHECKED _____		

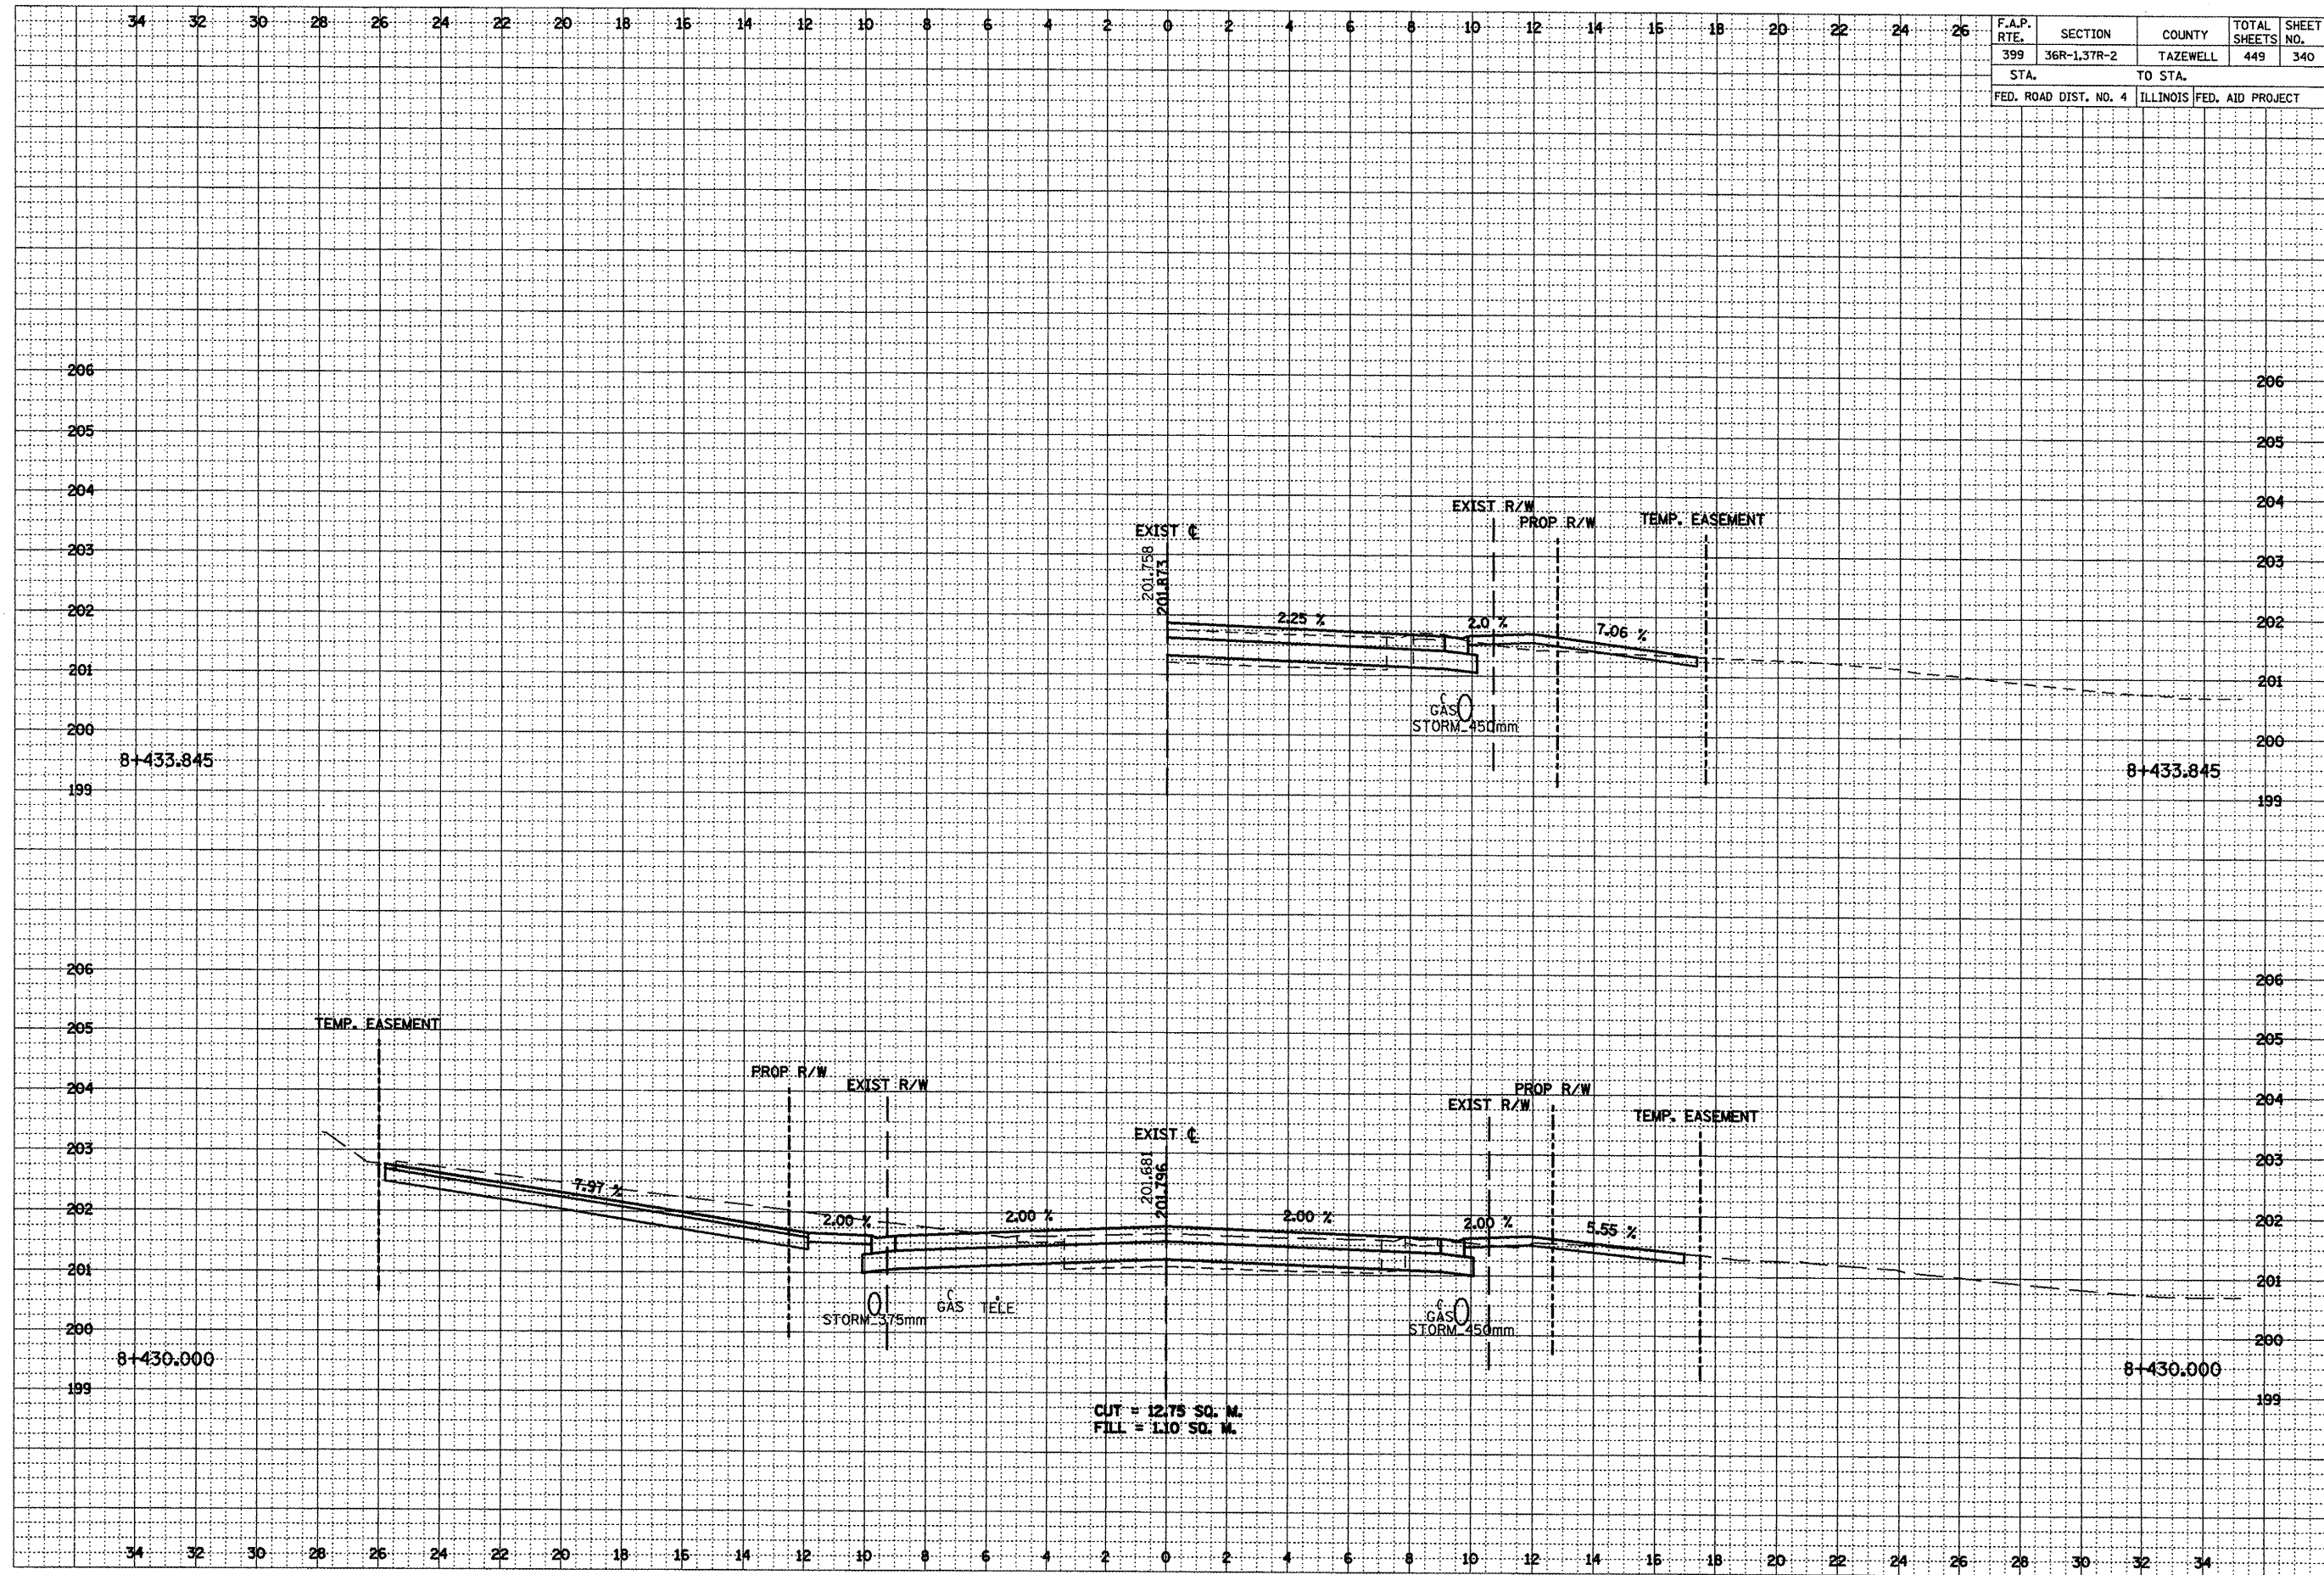

***LOCATION OF EXISTING UTILITIES ARE APPROXIMATE.

F.A.P. RTE.	SECTION	COUNTY	TOTAL SHEETS	SHEET NO.
399	36R-1,37R-2	TAZEWELL	449	341

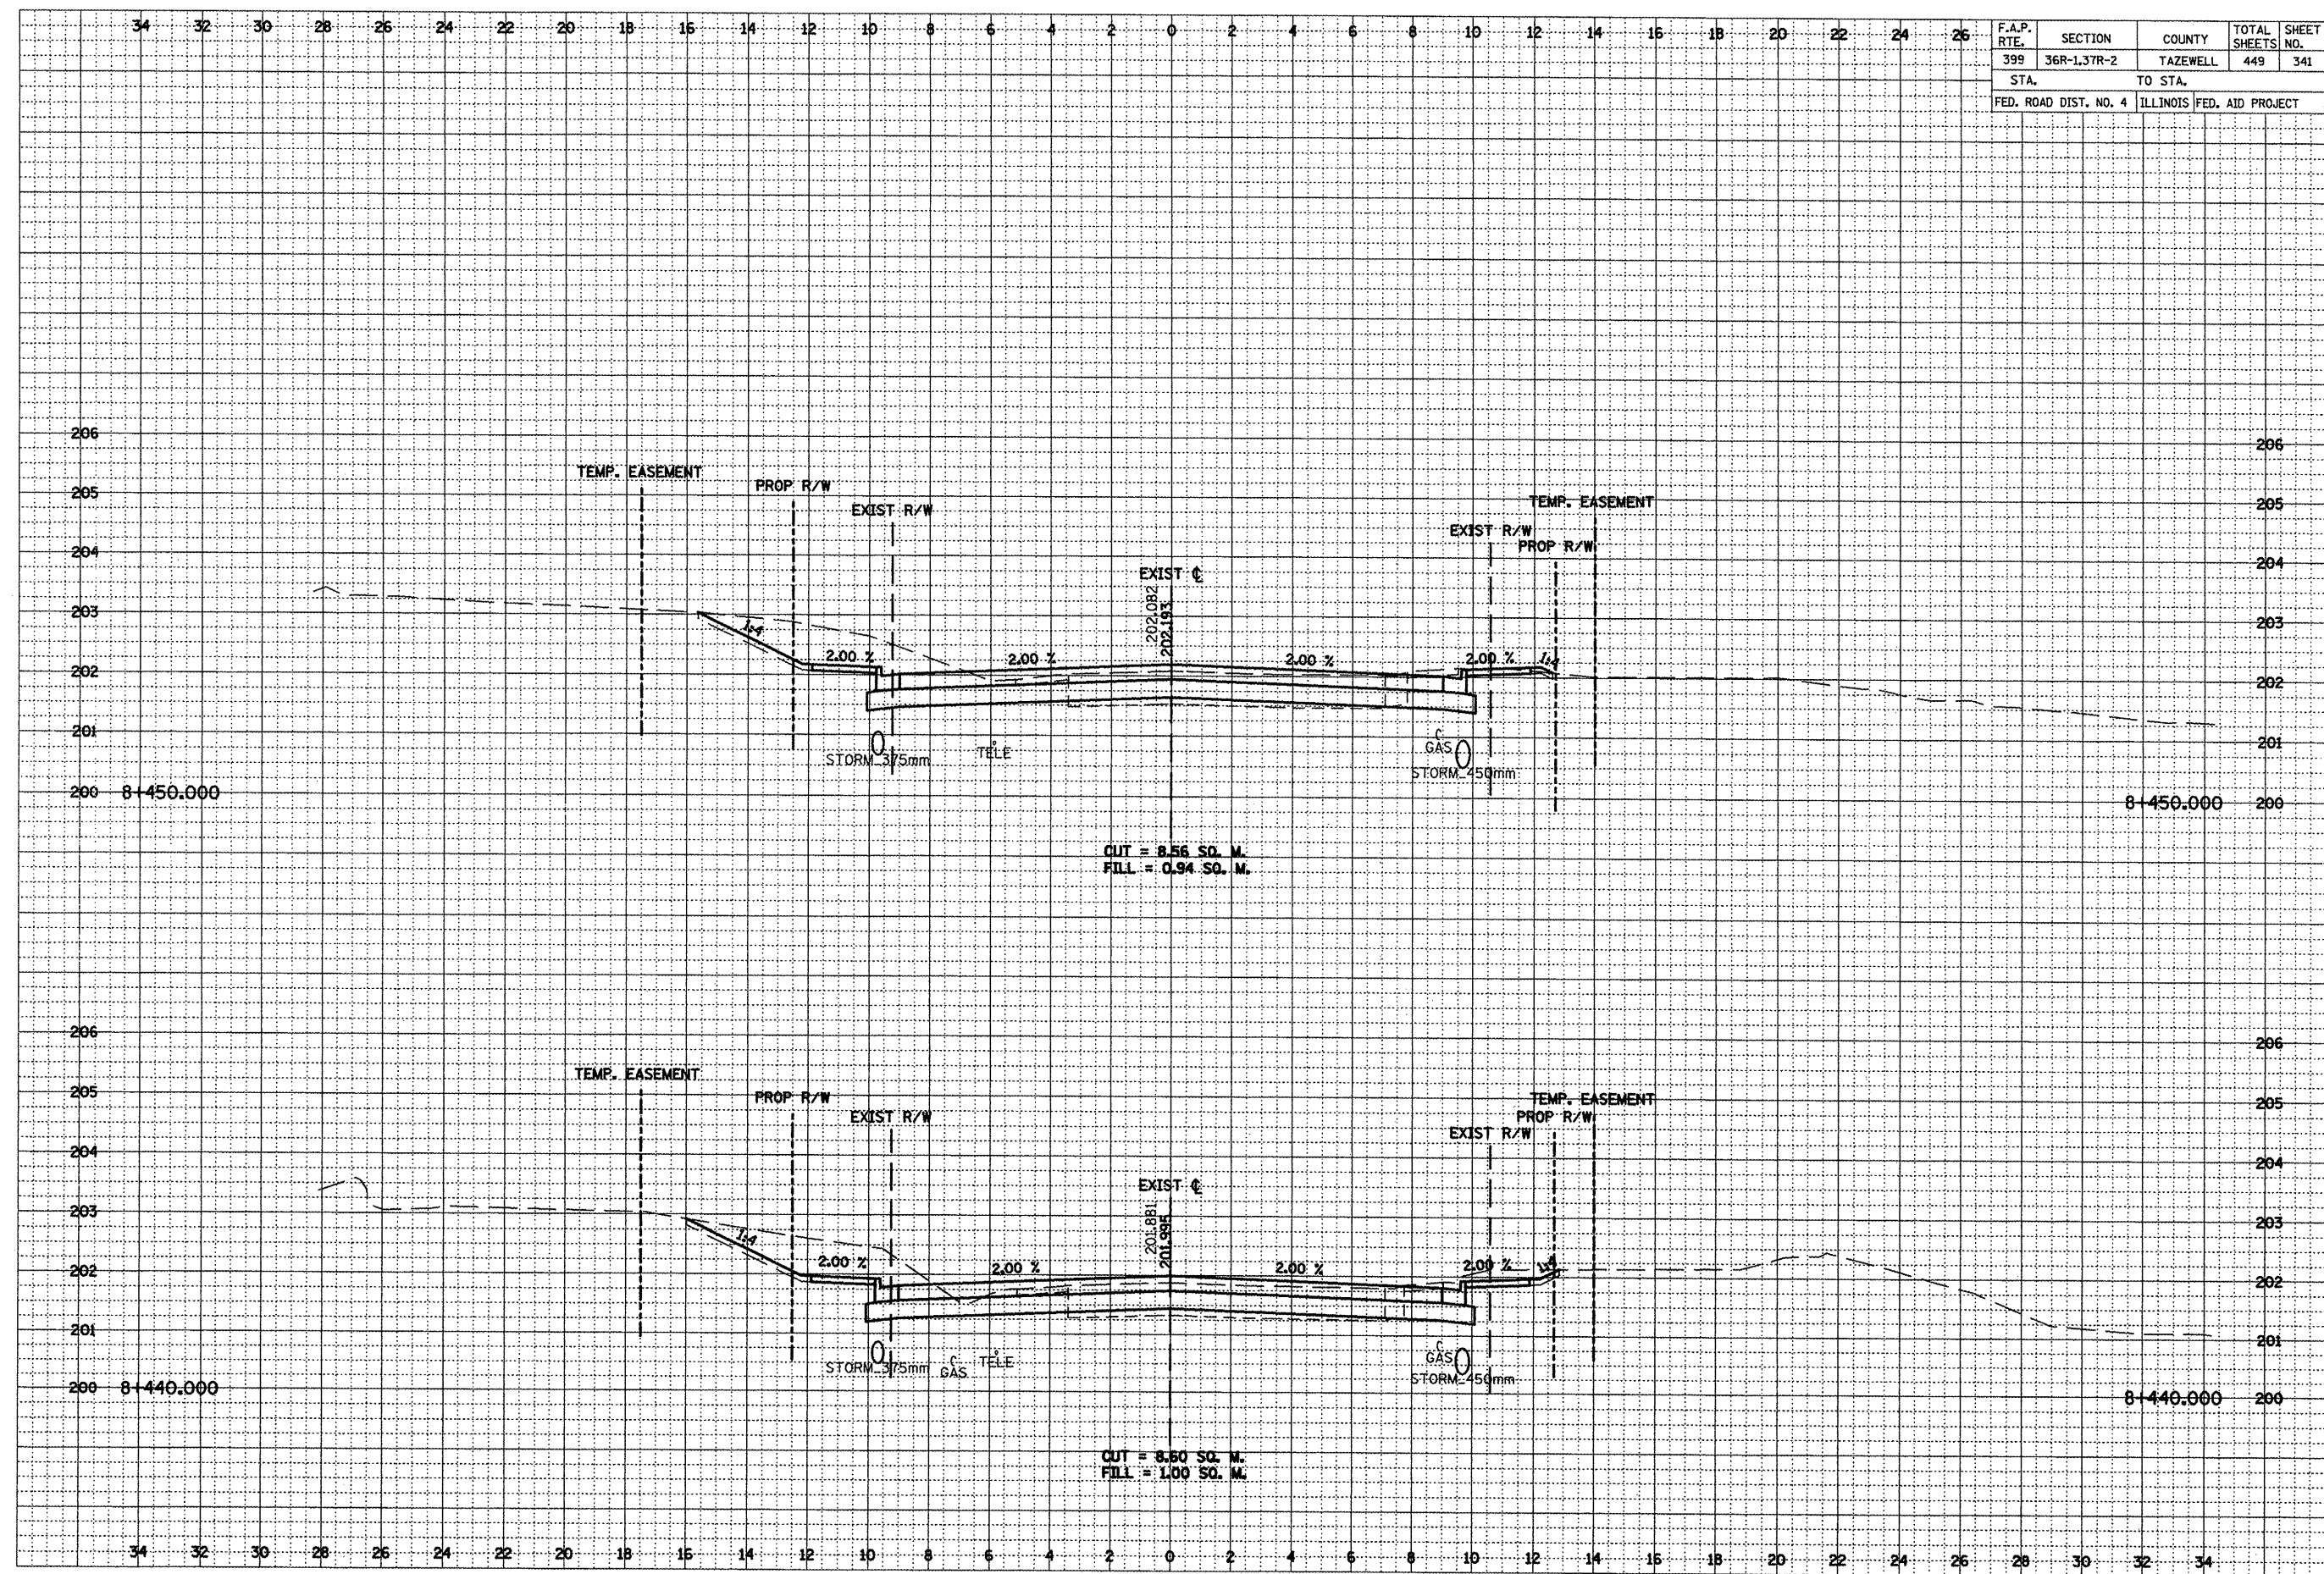
[illegible]

***LOCATION OF EXISTING UTILITIES ARE APPROXIMATE.

F.A.P. RTE.	SECTION	COUNTY	TOTAL SHEETS	SHEET NO.
399	36R-1,37R-2	TAZEWELL	449	342
STA.		TO STA.		
FED. ROAD DIST. NO. 4		ILLINOIS FED. AID PROJECT		

DATE	BY	SURVEYED	TEMP.	AREAS	CHECKED
		NO.			


DATE	BY	ORIGINAL	TEMP.	AREAS	CHECKED
		NO.			

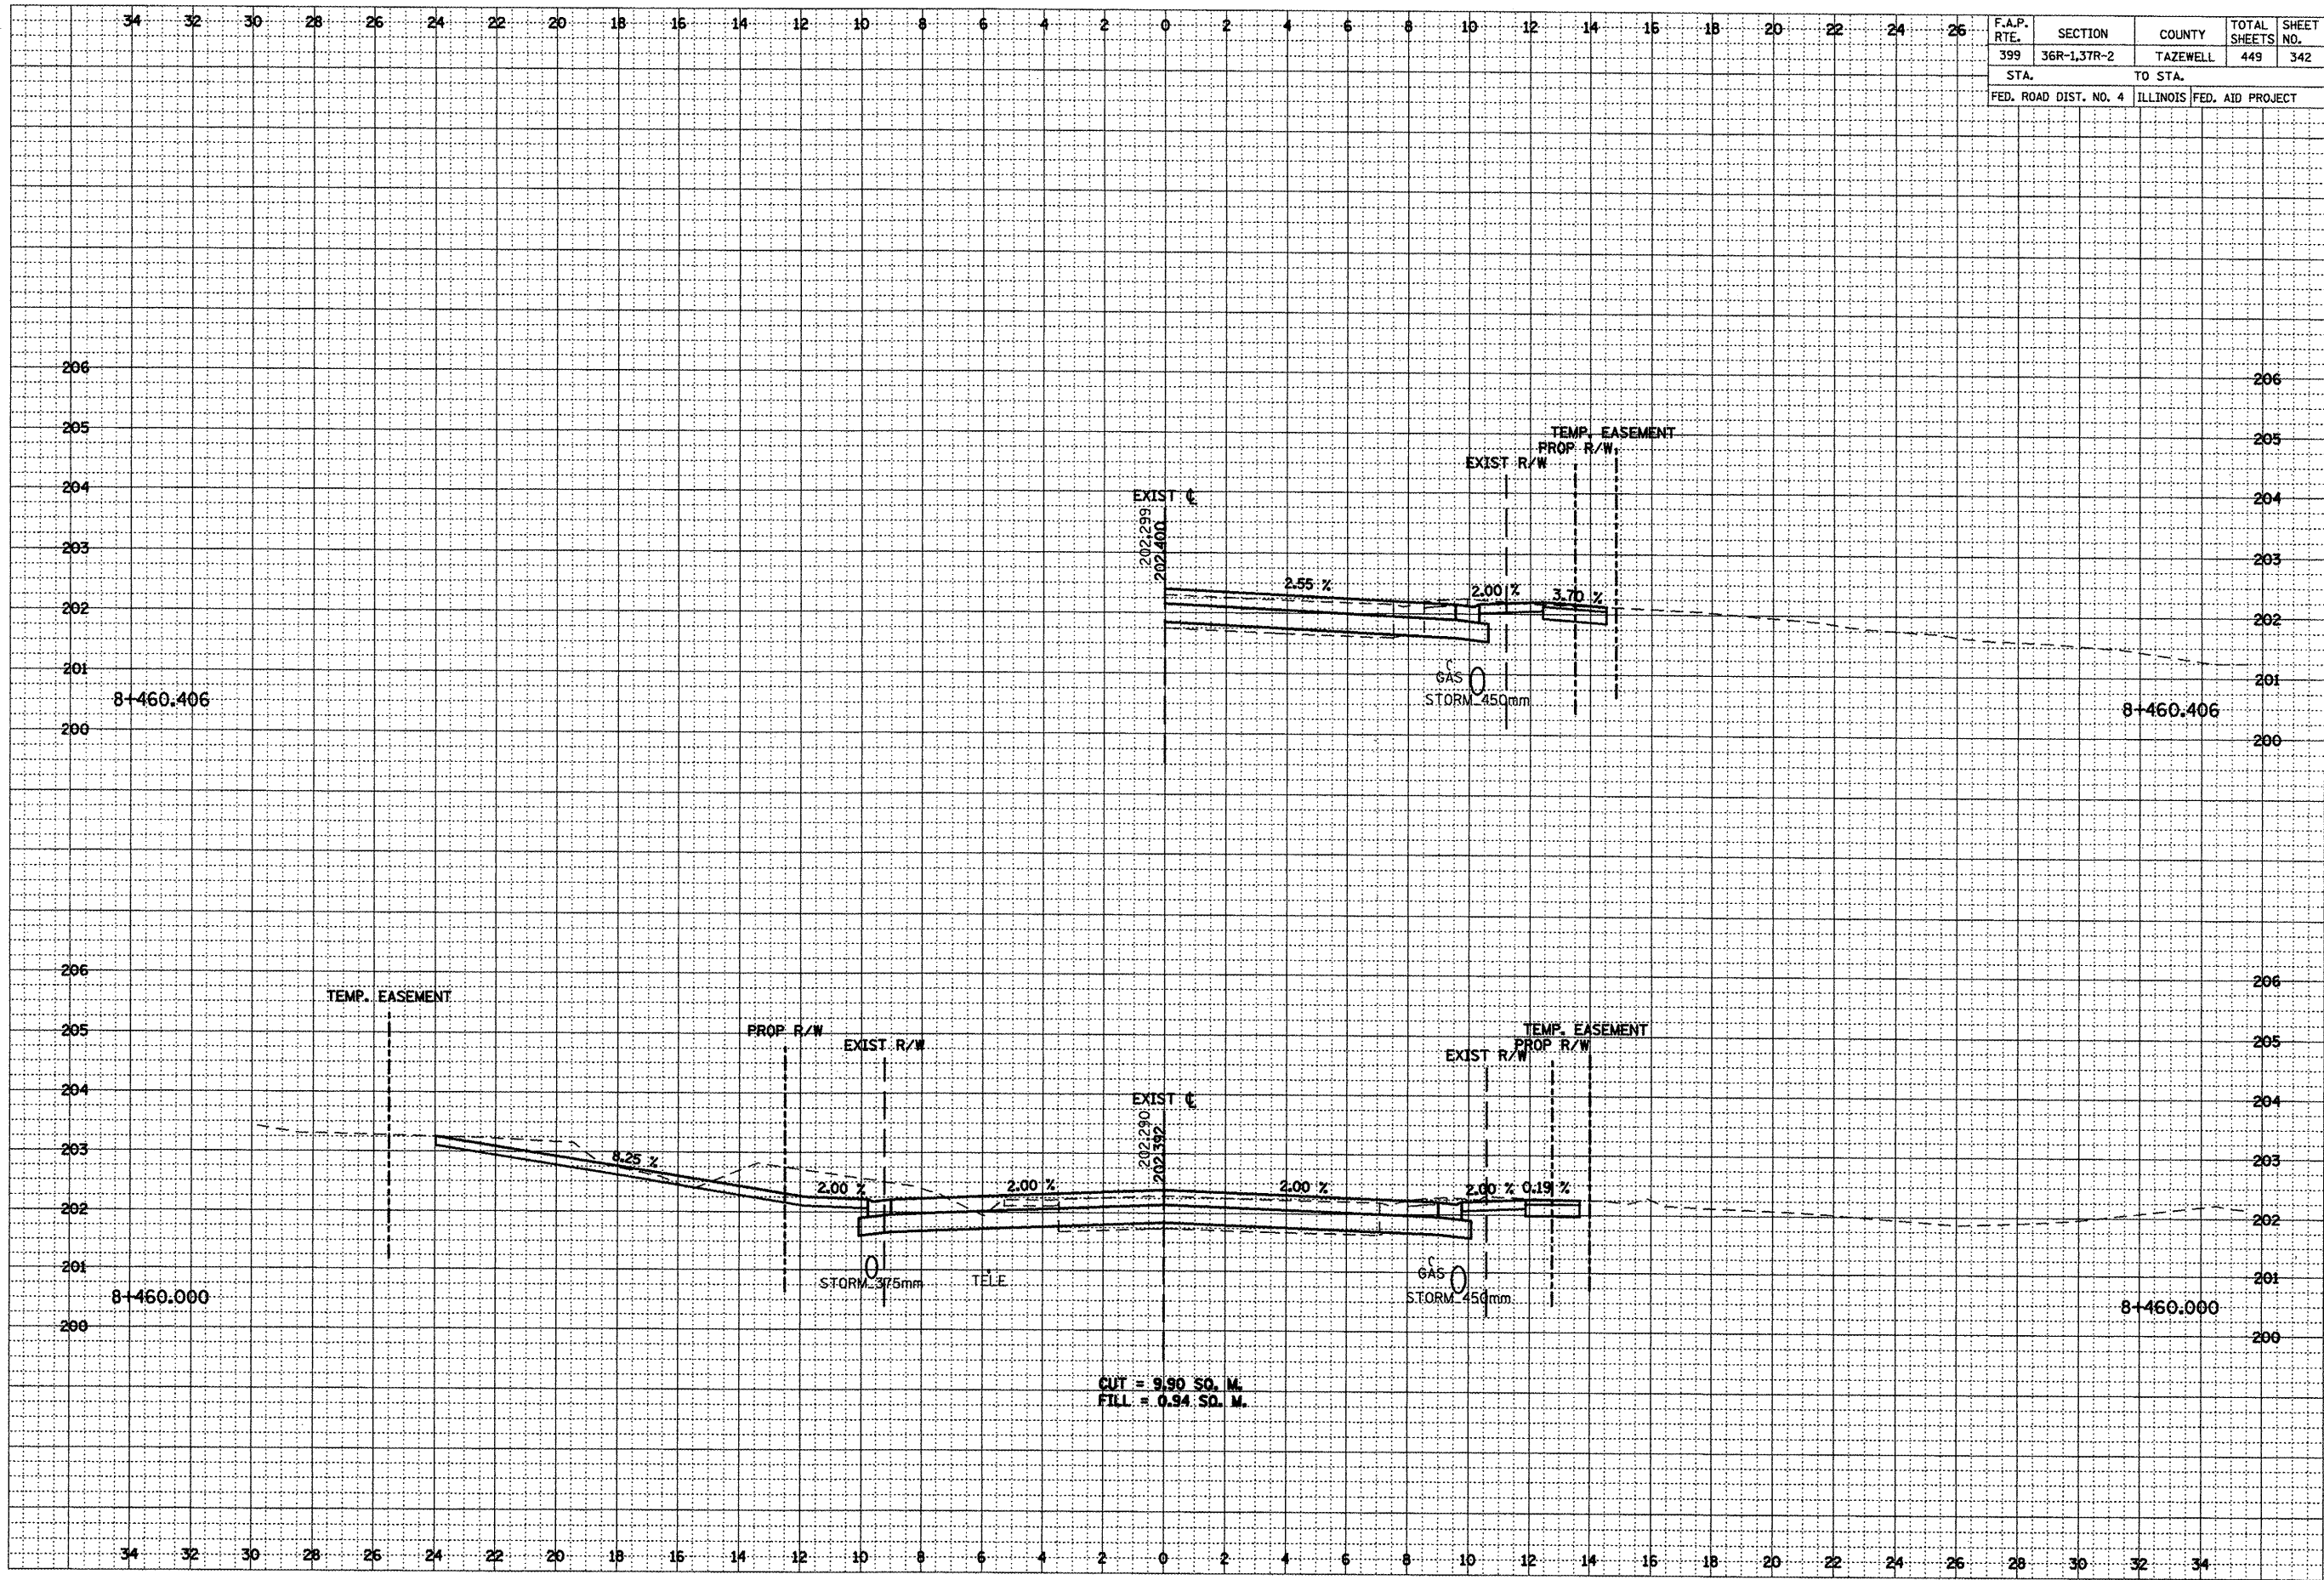

***LOCATION OF EXISTING UTILITIES ARE APPROXIMATE.

FINAL SURVEY	SURVEYED _____	BY _____	DATE _____
NOTE BOOK	PLOTTED _____		
	TEMPLATE _____		
	AREAS _____		
	AREAS CHECKED _____		

ORIGINAL SURVEY		BY	DATE
NOTE BOOK	SURVEYED PLOTTED TEMPLATE		
NO.	AREAS AREAS CHECKED		

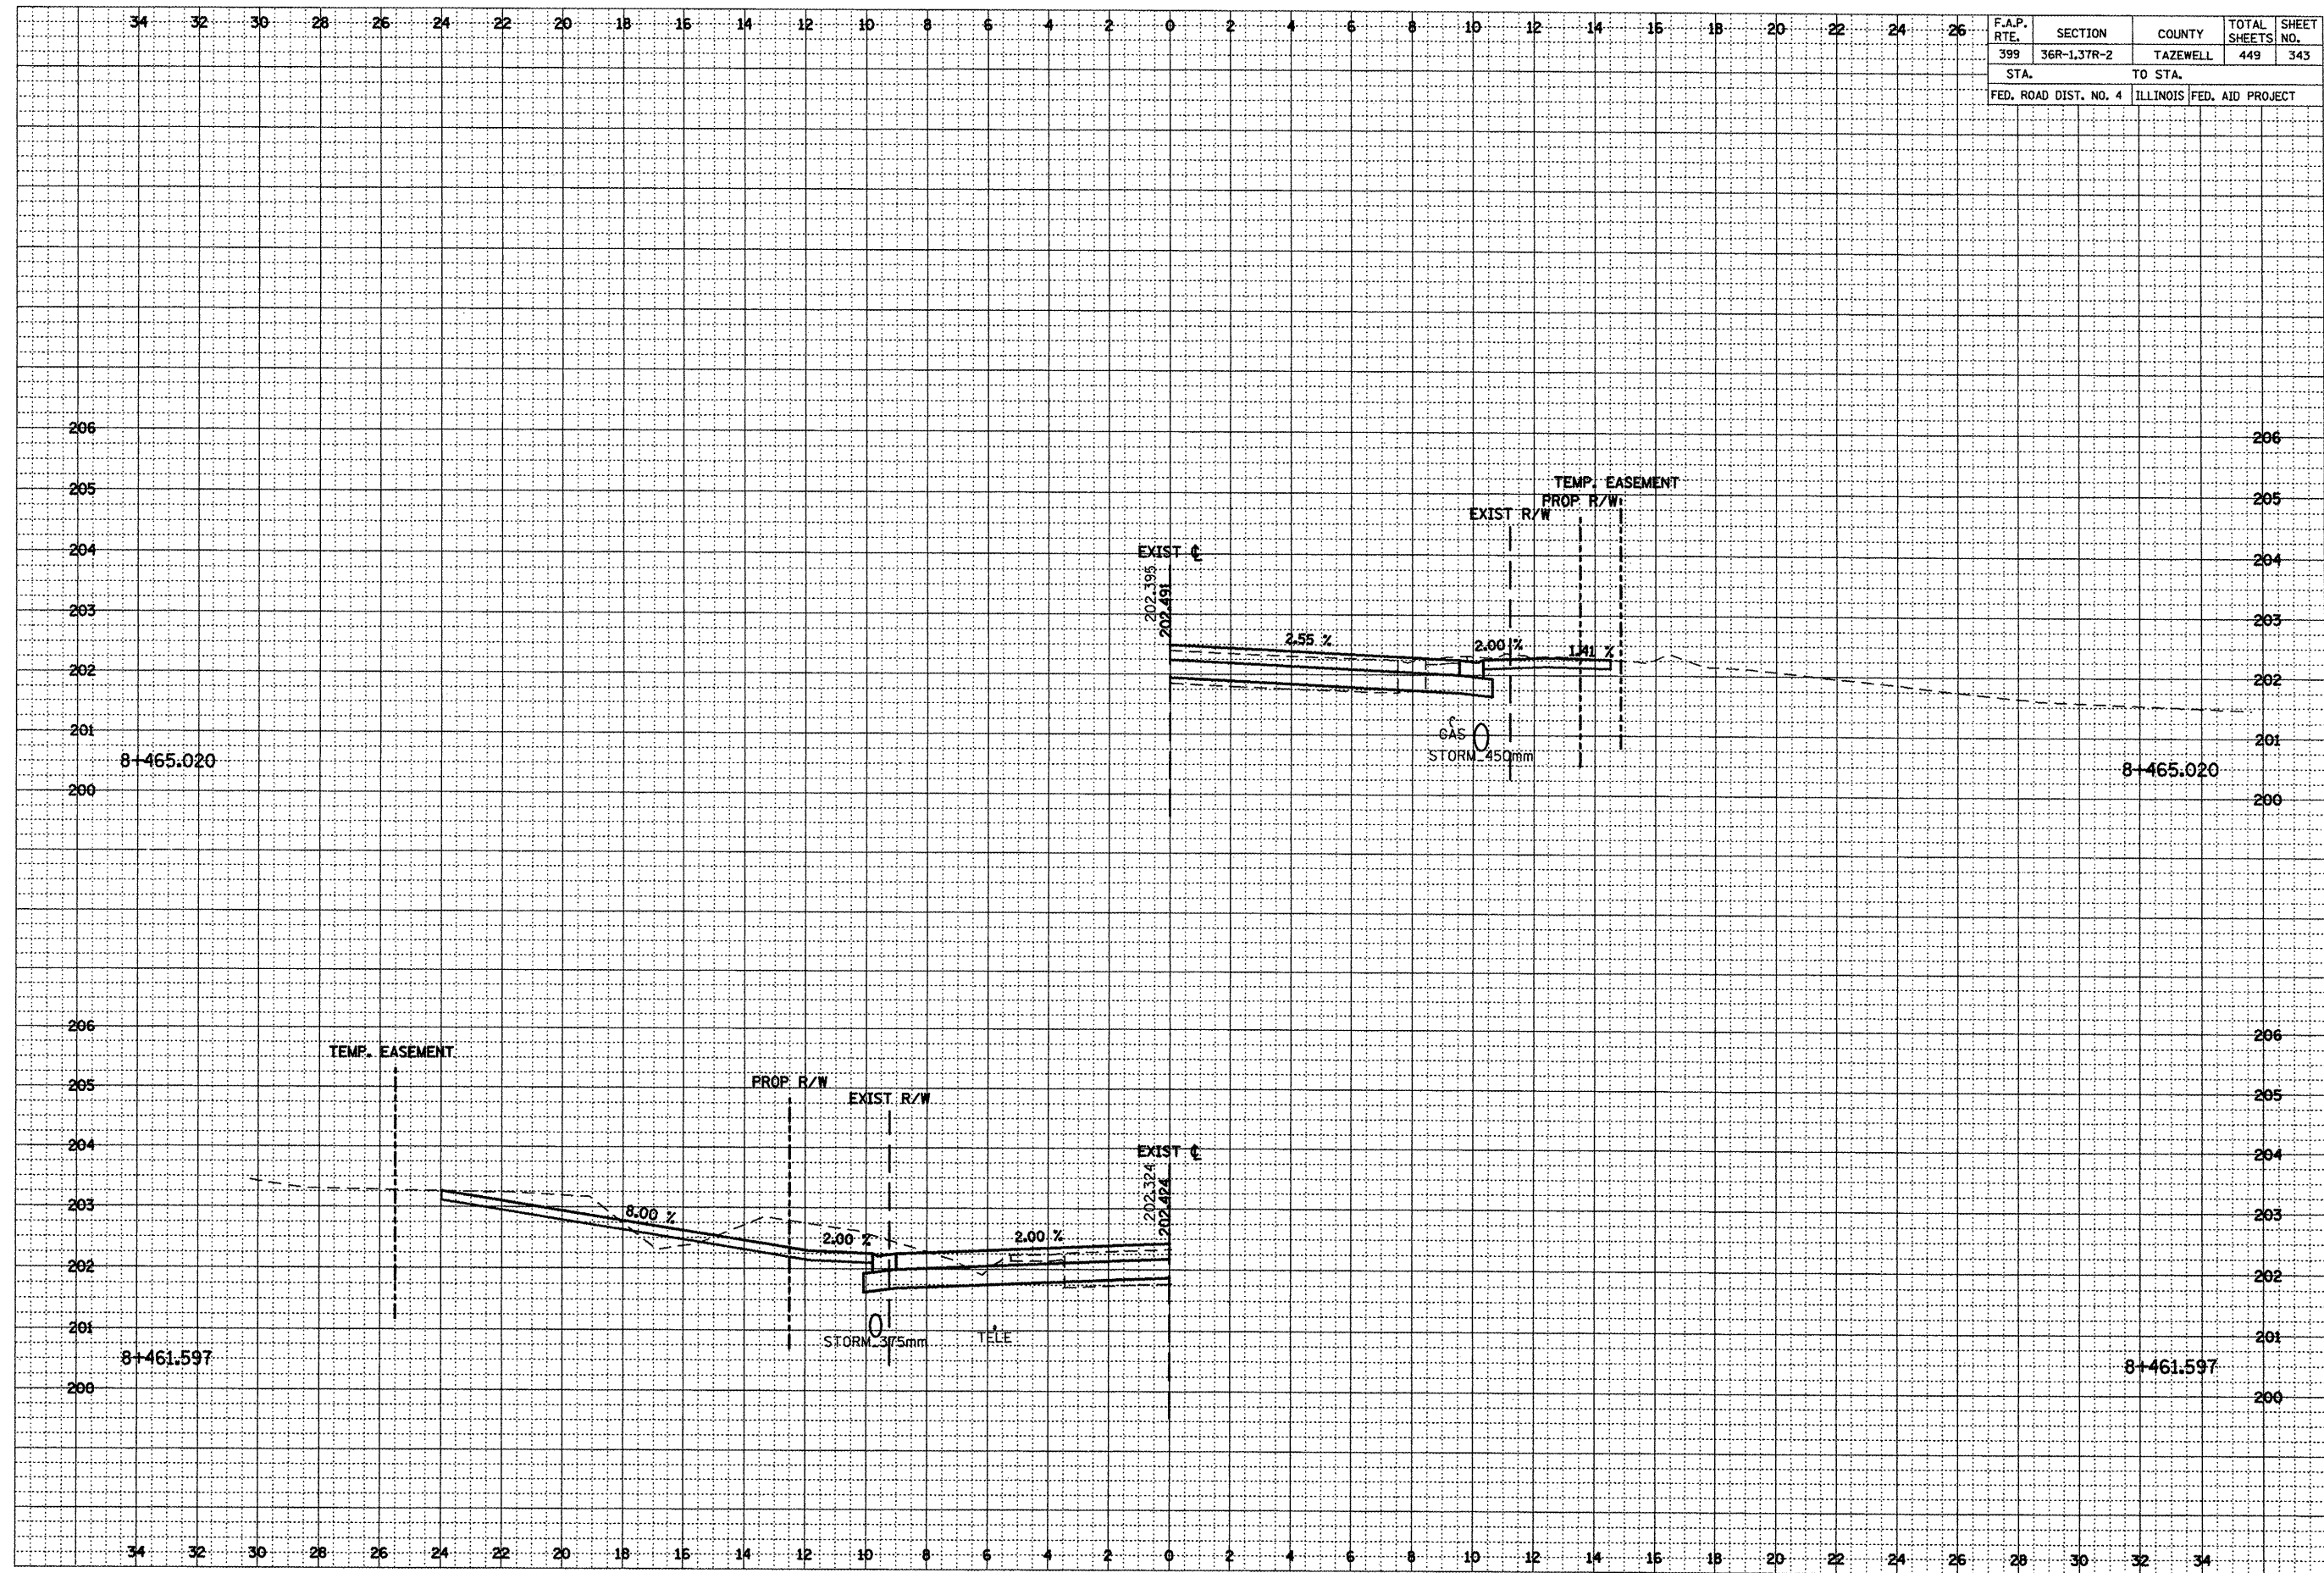

***LOCATION OF EXISTING UTILITIES ARE APPROXIMATE.


FINAL SURVEY		SURVEYED _____	BY _____	DATE _____
NOTE BOOK		PLOTTED _____		
		TEMPLATE _____		
		AREAS _____		
NO.		AREAS CHECKED _____		



FINAL SURVEY	SURVEYED DATE	BY	DATE
NOTE BOOK	TEMP. DATE		
NO.	AREAS CHECKED		

ORIGINAL SURVEY	SURVEYED DATE	BY	DATE
NOTE BOOK	TEMP. DATE		
NO.	AREAS CHECKED		


F.A.P. RTE.	SECTION	COUNTY	TOTAL SHEETS	SHEET NO.
399	36R-1.37R-2	TAZEWELL	449	345
STA.		TO STA.		
FED. ROAD DIST. NO. 4		ILLINOIS FED. AID PROJECT		

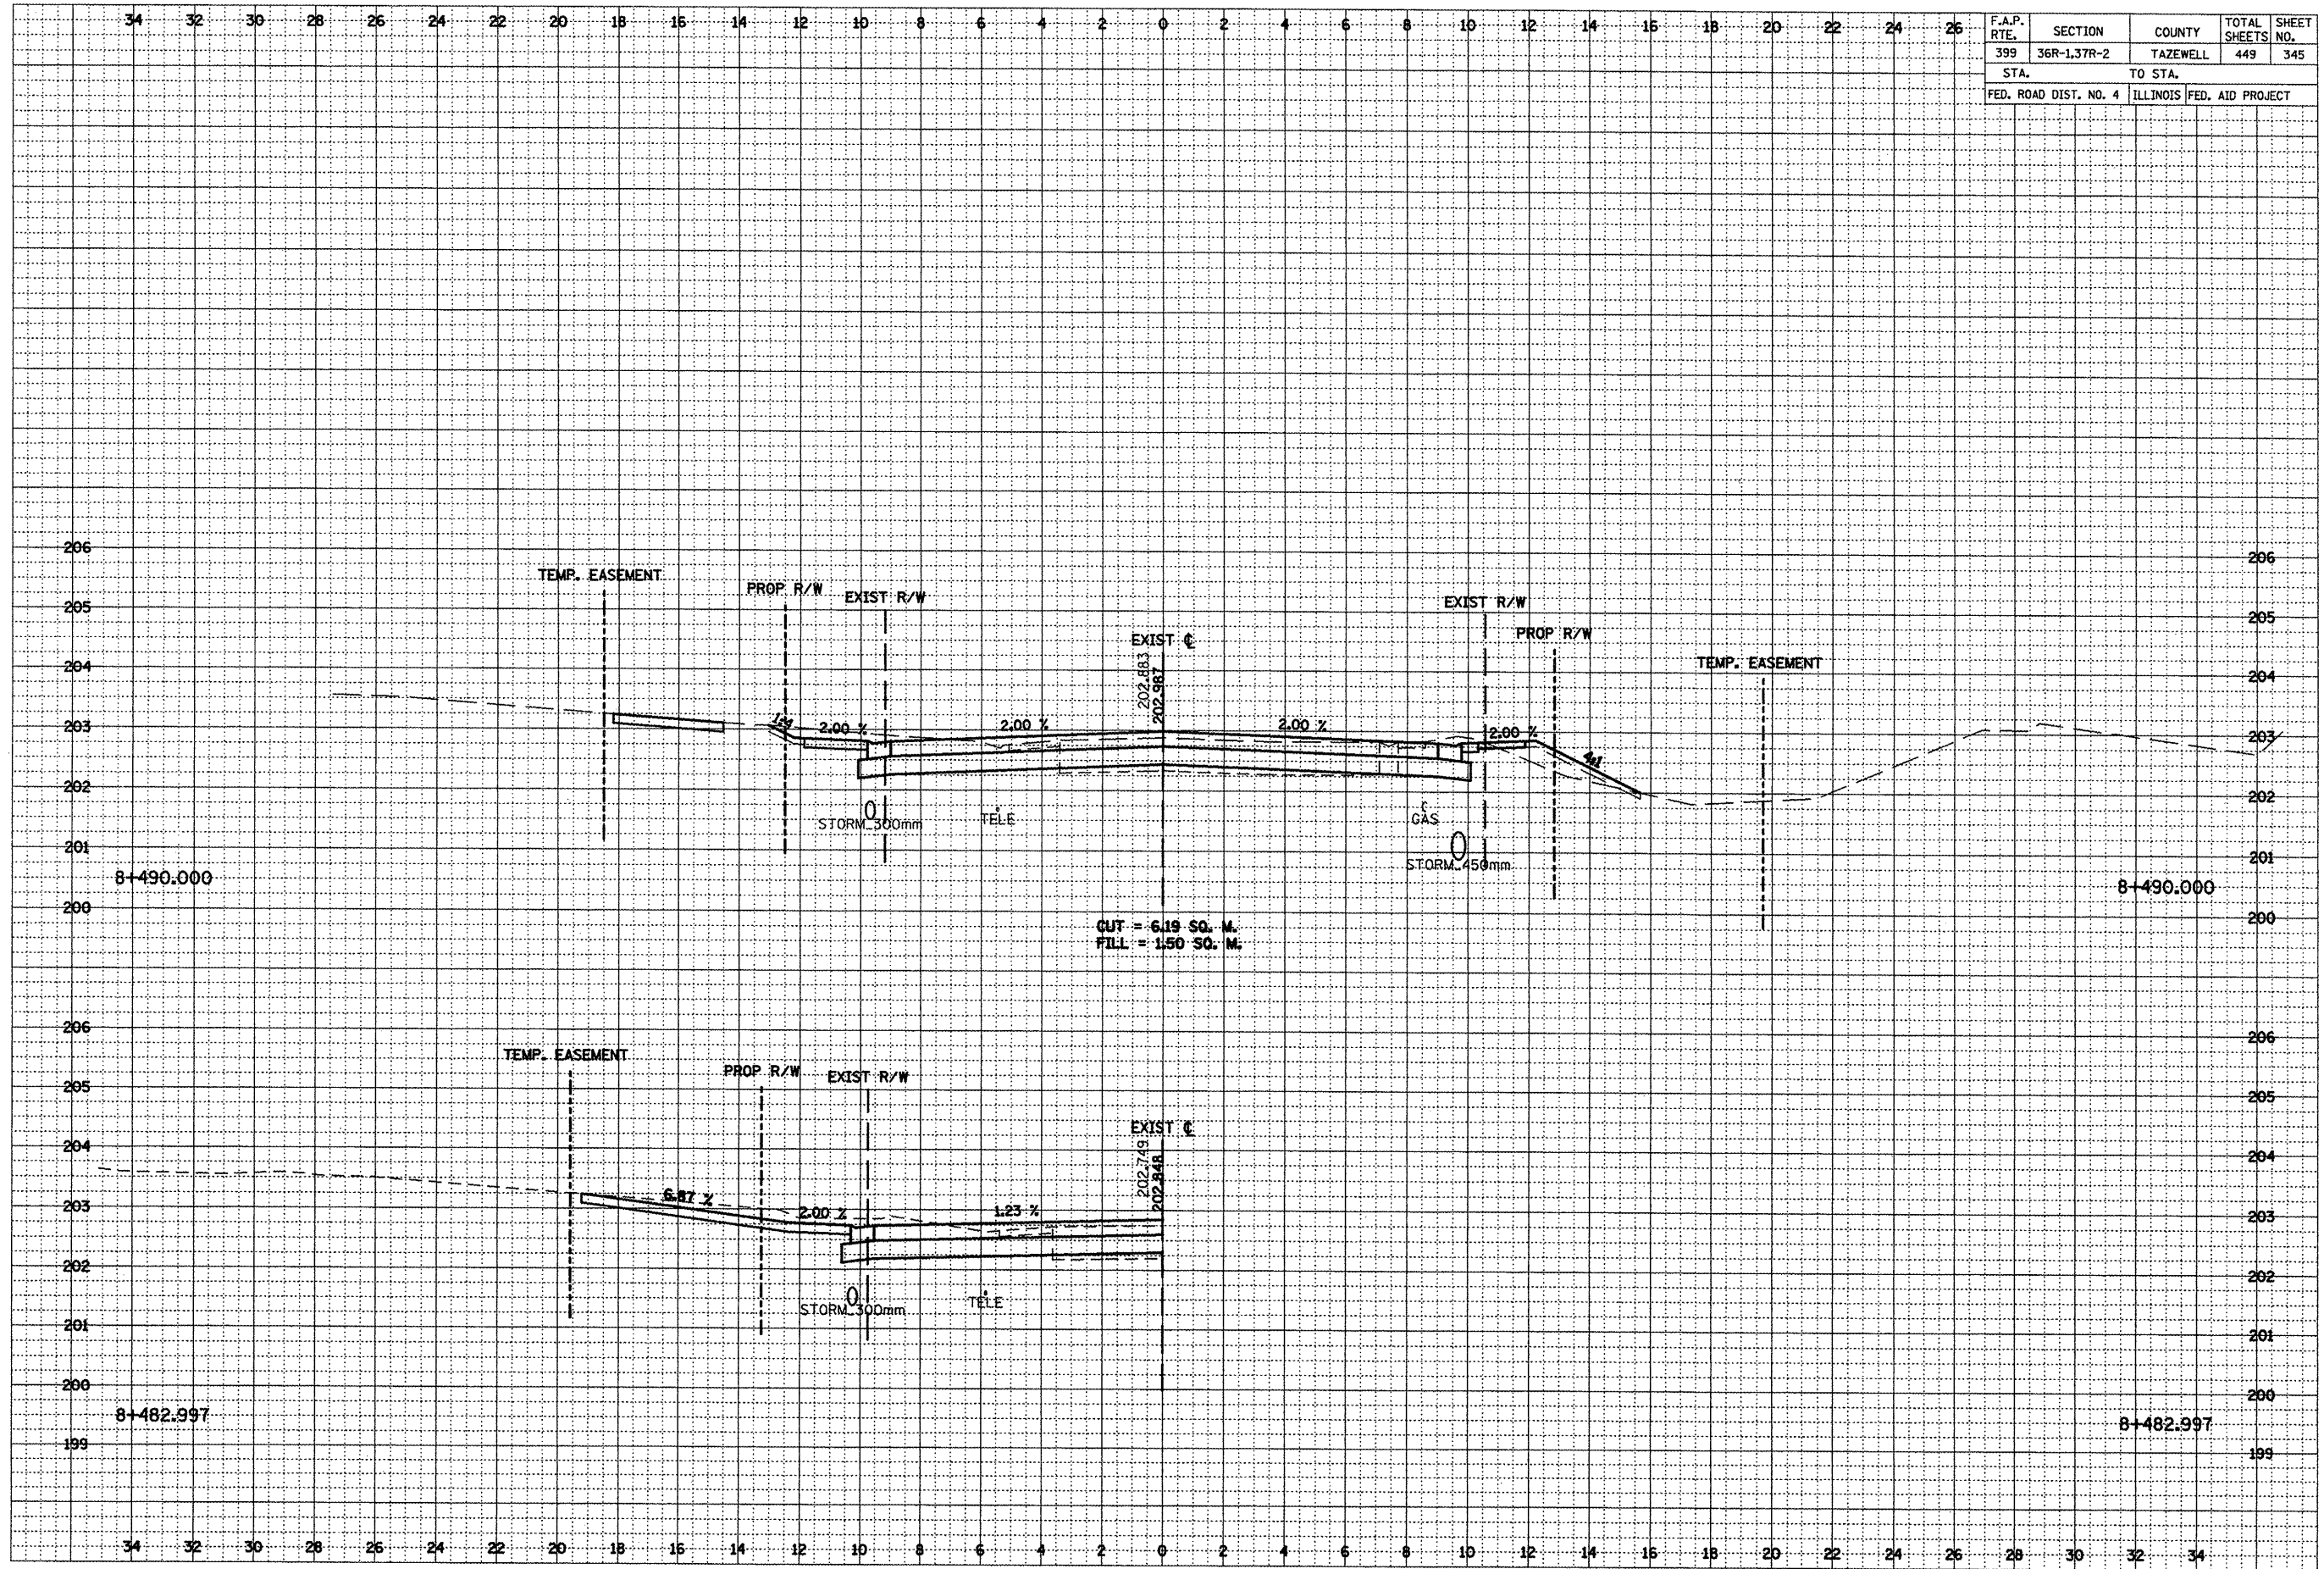


***LOCATION OF EXISTING UTILITIES ARE APPROXIMATE.

FINAL SURVEY NOTE BOOK	SURVEYED PLOTTED TEMPLATE AREAS	BY	DATE
NO	AREAS CHECKED		

ORIGINAL SURVEY	BY	DATE
NOTE BOOK		
NO.		

 

FINAL SURVEY	SURVEYED _____		BY _____	DATE _____
	PLOTTED _____			
NOTE BOOK	TEMPLATE _____			
NO.	AREAS _____			
	AREAS CHECKED _____			

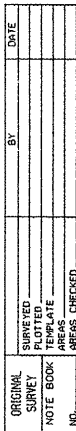


***LOCATION OF EXISTING UTILITIES ARE APPROXIMATE.

FINAL SURVEY NO.	SURVEYED PLOTTED NOTE BOOK AREAS CHECKED	BY	DATE


ORIGINAL SURVEY NO.	SURVEYED PLOTTED NOTE BOOK AREAS CHECKED	BY	DATE

F.A.P. RTE.	SECTION	COUNTY	TOTAL SHEETS	SHEET NO.
399	36R-1.37R-2	TAZEWELL	449	348
STA.		TO STA.		
FED. ROAD DIST. NO. 4		ILLINOIS FED. AID PROJECT		

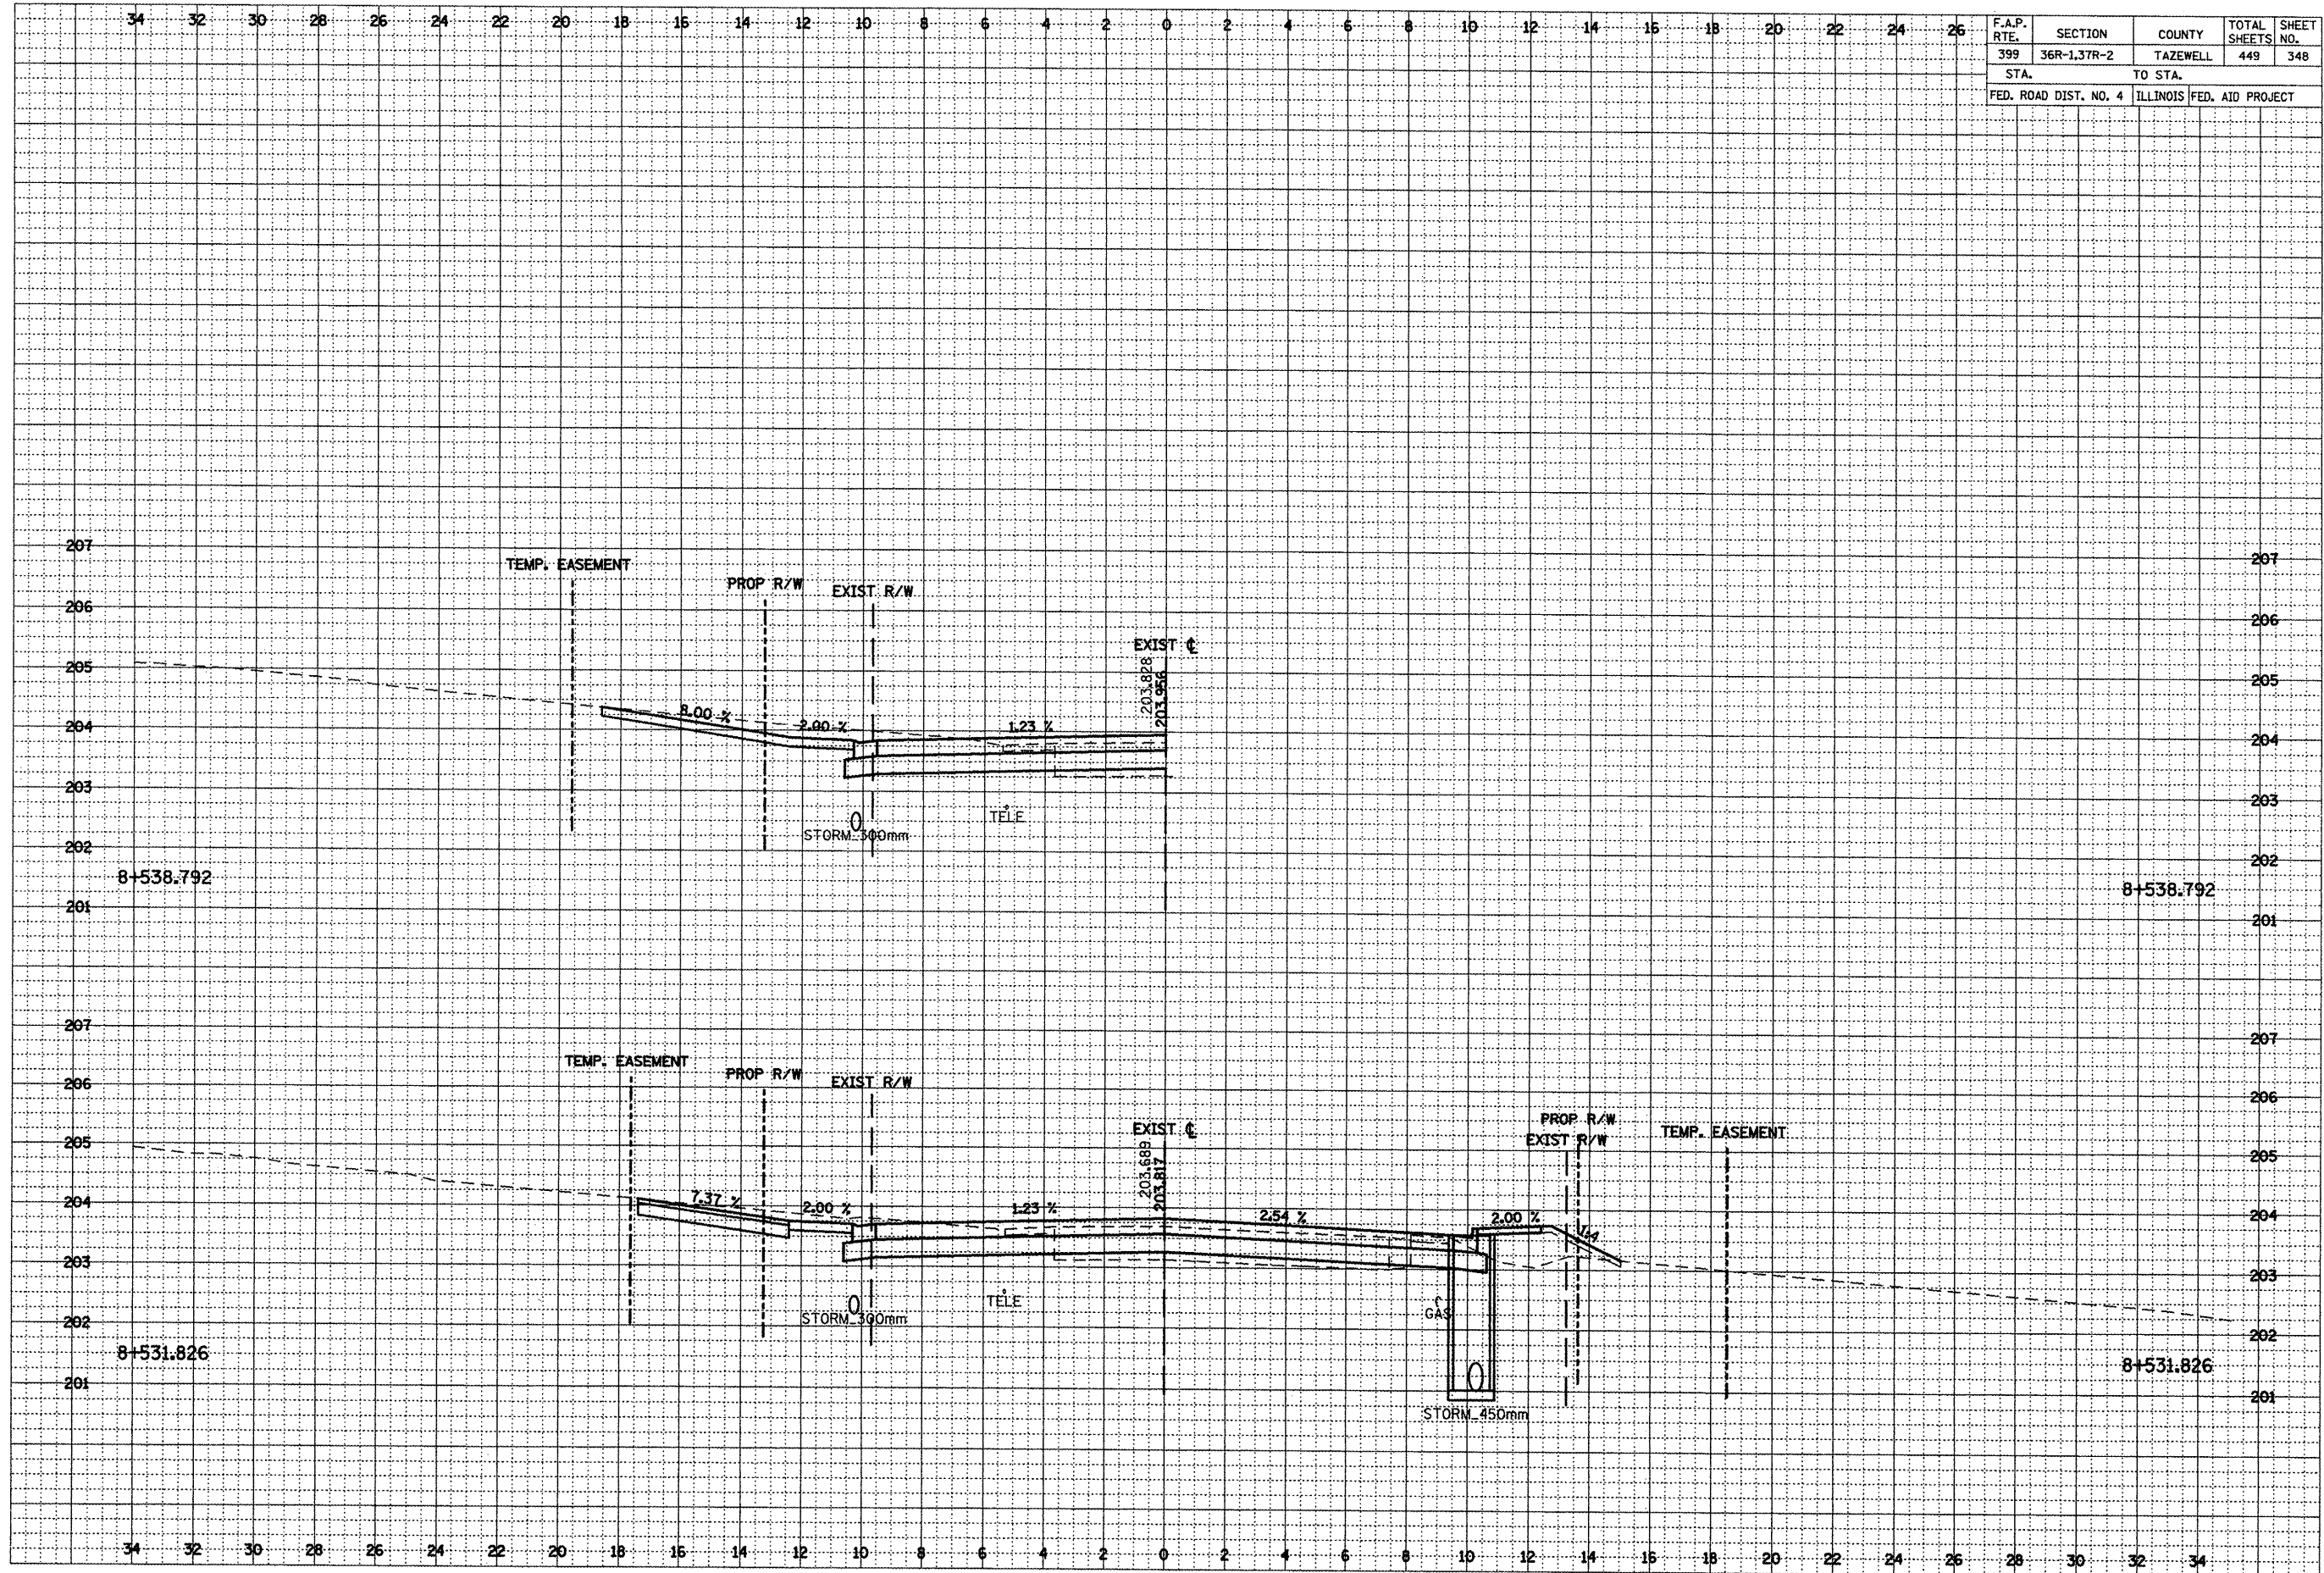

***LOCATION OF EXISTING UTILITIES ARE APPROXIMATE.


ORIGINAL SURVEY		BY _____	DATE _____
NOTE BOOK	SURVEYED _____	PLOTTED _____	TEMPLATE _____
	AREAS _____		

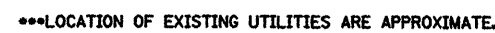

FINAL	DATE
SURVEY	BY
NOTE BOOK	
AREA	
CHECKED	

ORIGINAL	DATE
SURVEY	BY
NOTE BOOK	
AREA	
CHECKED	

F.A.P. RTE.	SECTION	COUNTY	TOTAL SHEETS	SHEET NO.
399	36R-1.37R-2	TAZEWELL	449	350
STA.		TO STA.		
FED. ROAD DIST. NO. 4		ILLINOIS FED. AID PROJECT		

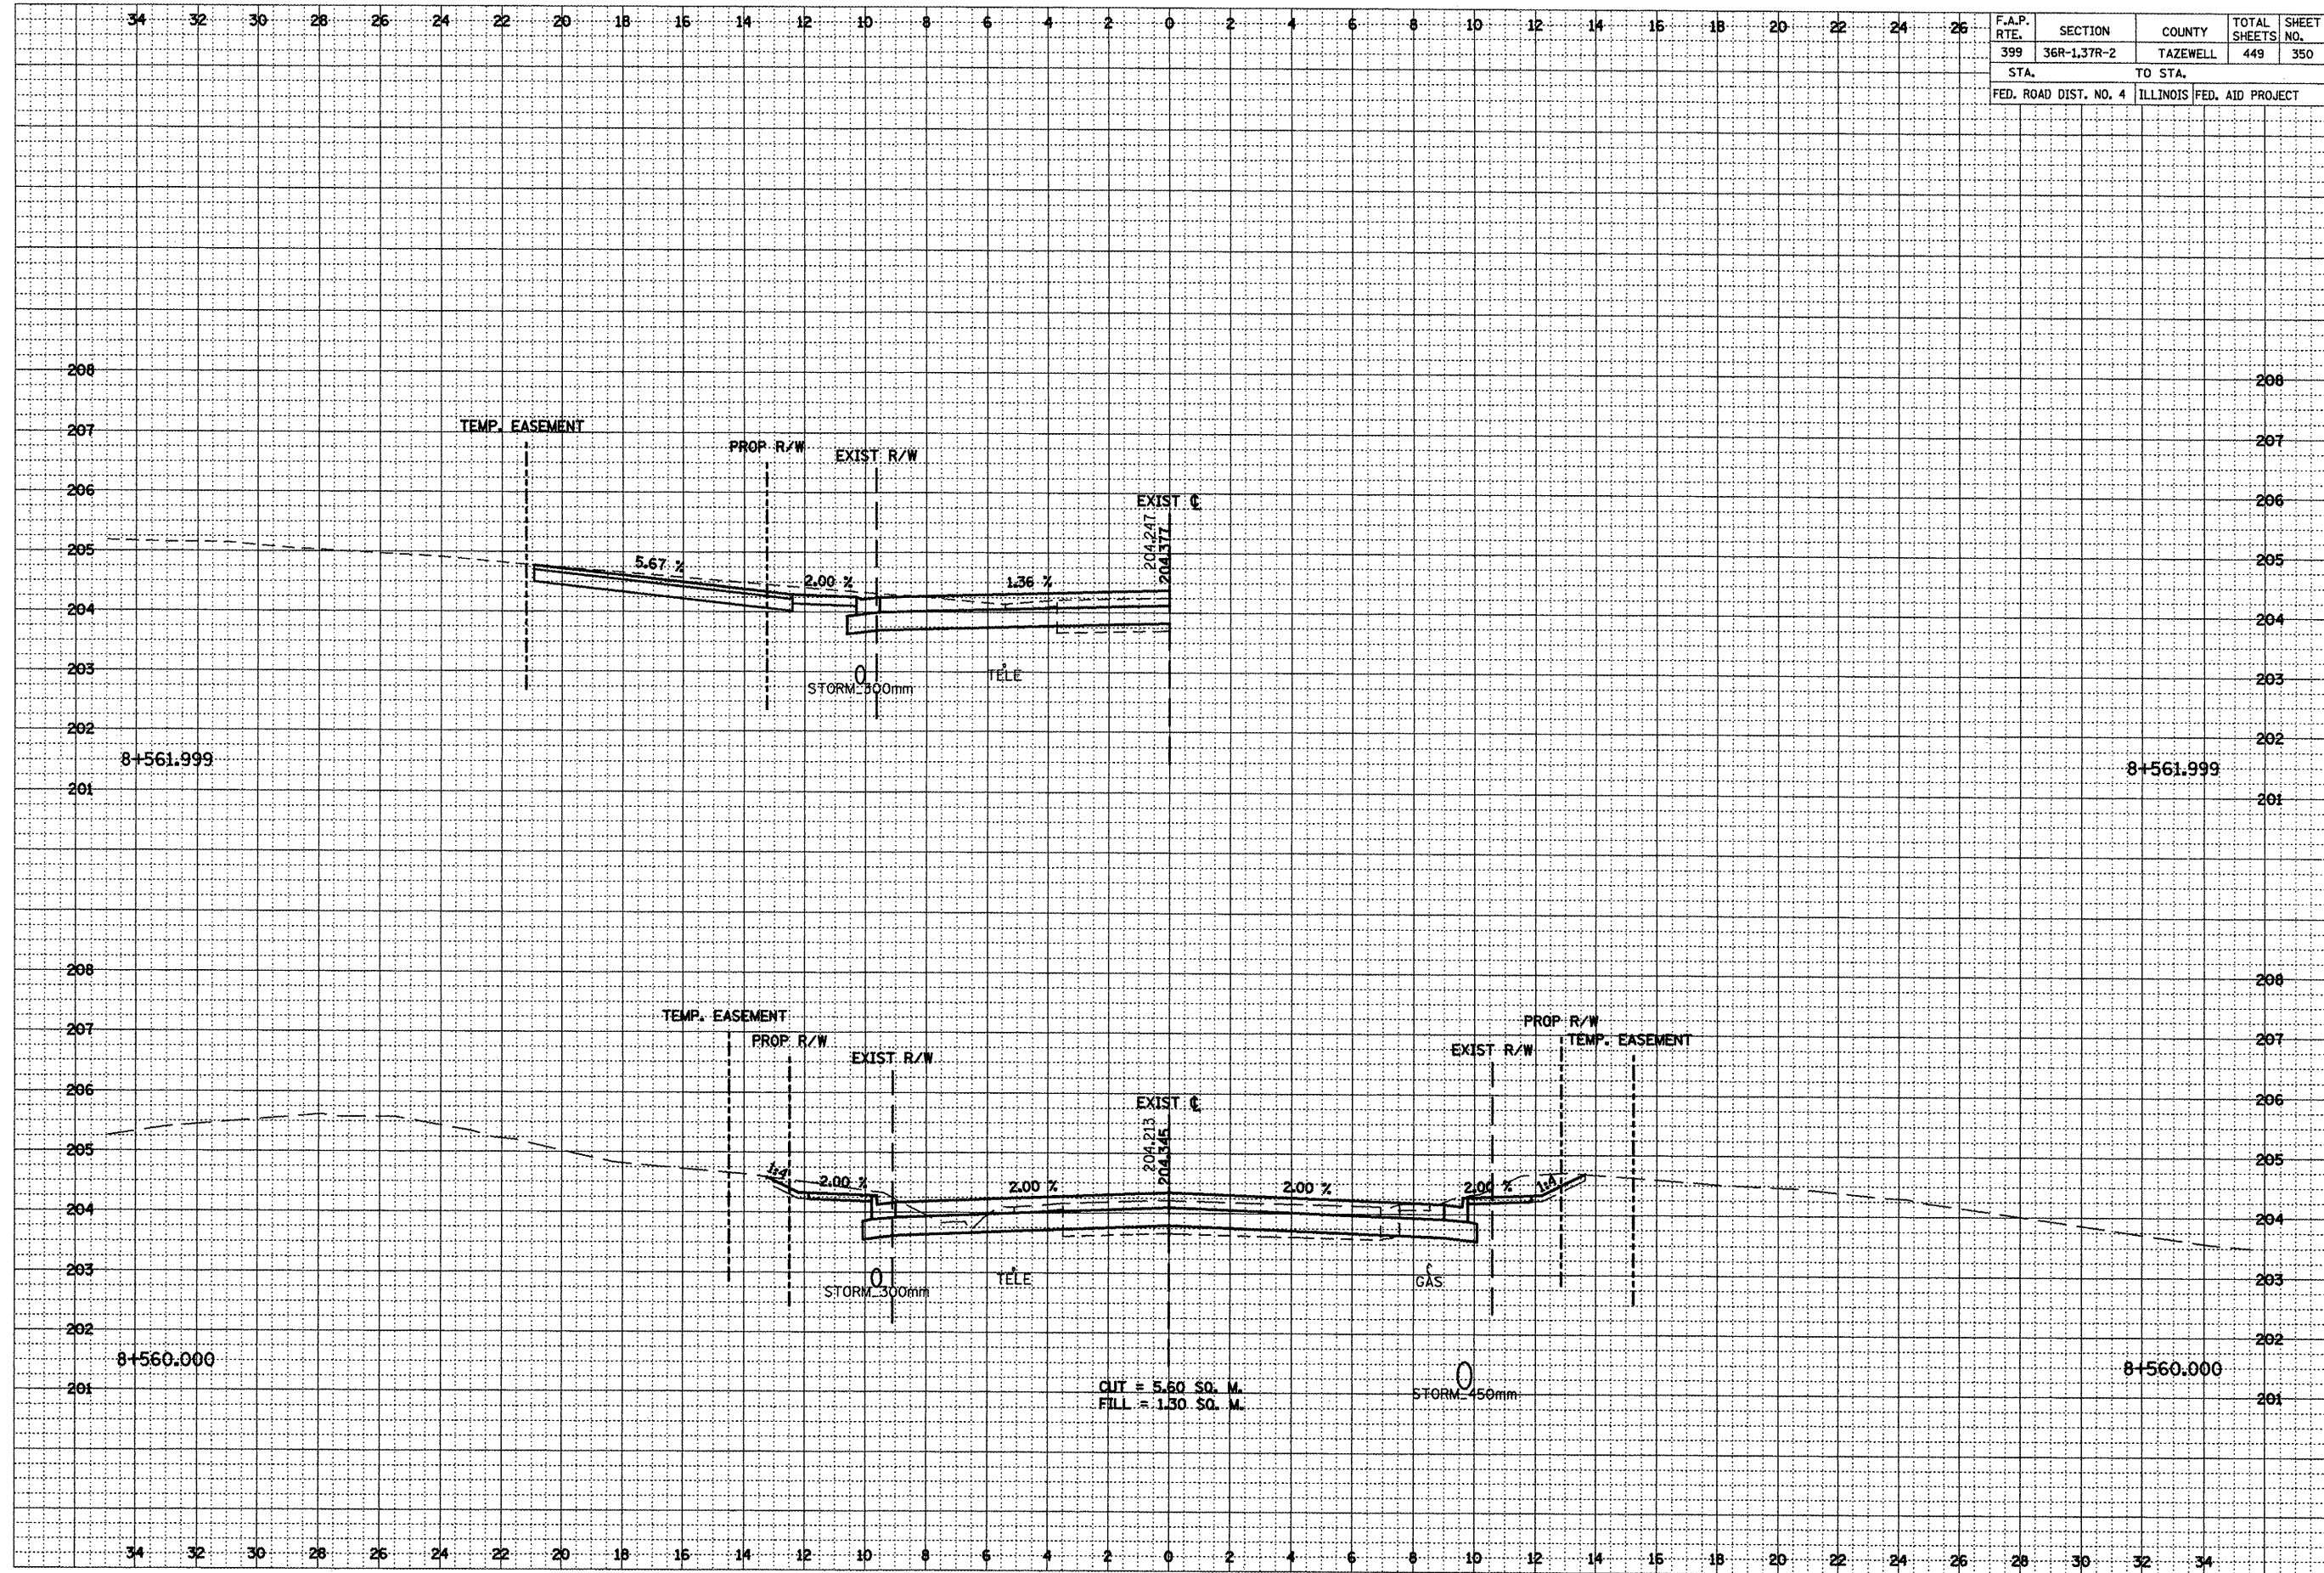


***LOCATION OF EXISTING UTILITIES ARE APPROXIMATE.

F.A.P. RTE.	SECTION	COUNTY	TOTAL SHEETS	SHEET NO.
399	36R-1,37R-2	TAZEWELL	449	351
STA.		TO STA.		
FED. ROAD DIST. NO. 4		ILLINOIS FED. AID PROJECT		


DATE	BY
DESIGNED	BY
CHECKED	BY
APPROVED	BY
NO.	

DATE	BY
DESIGNED	BY
CHECKED	BY
APPROVED	BY
NO.	

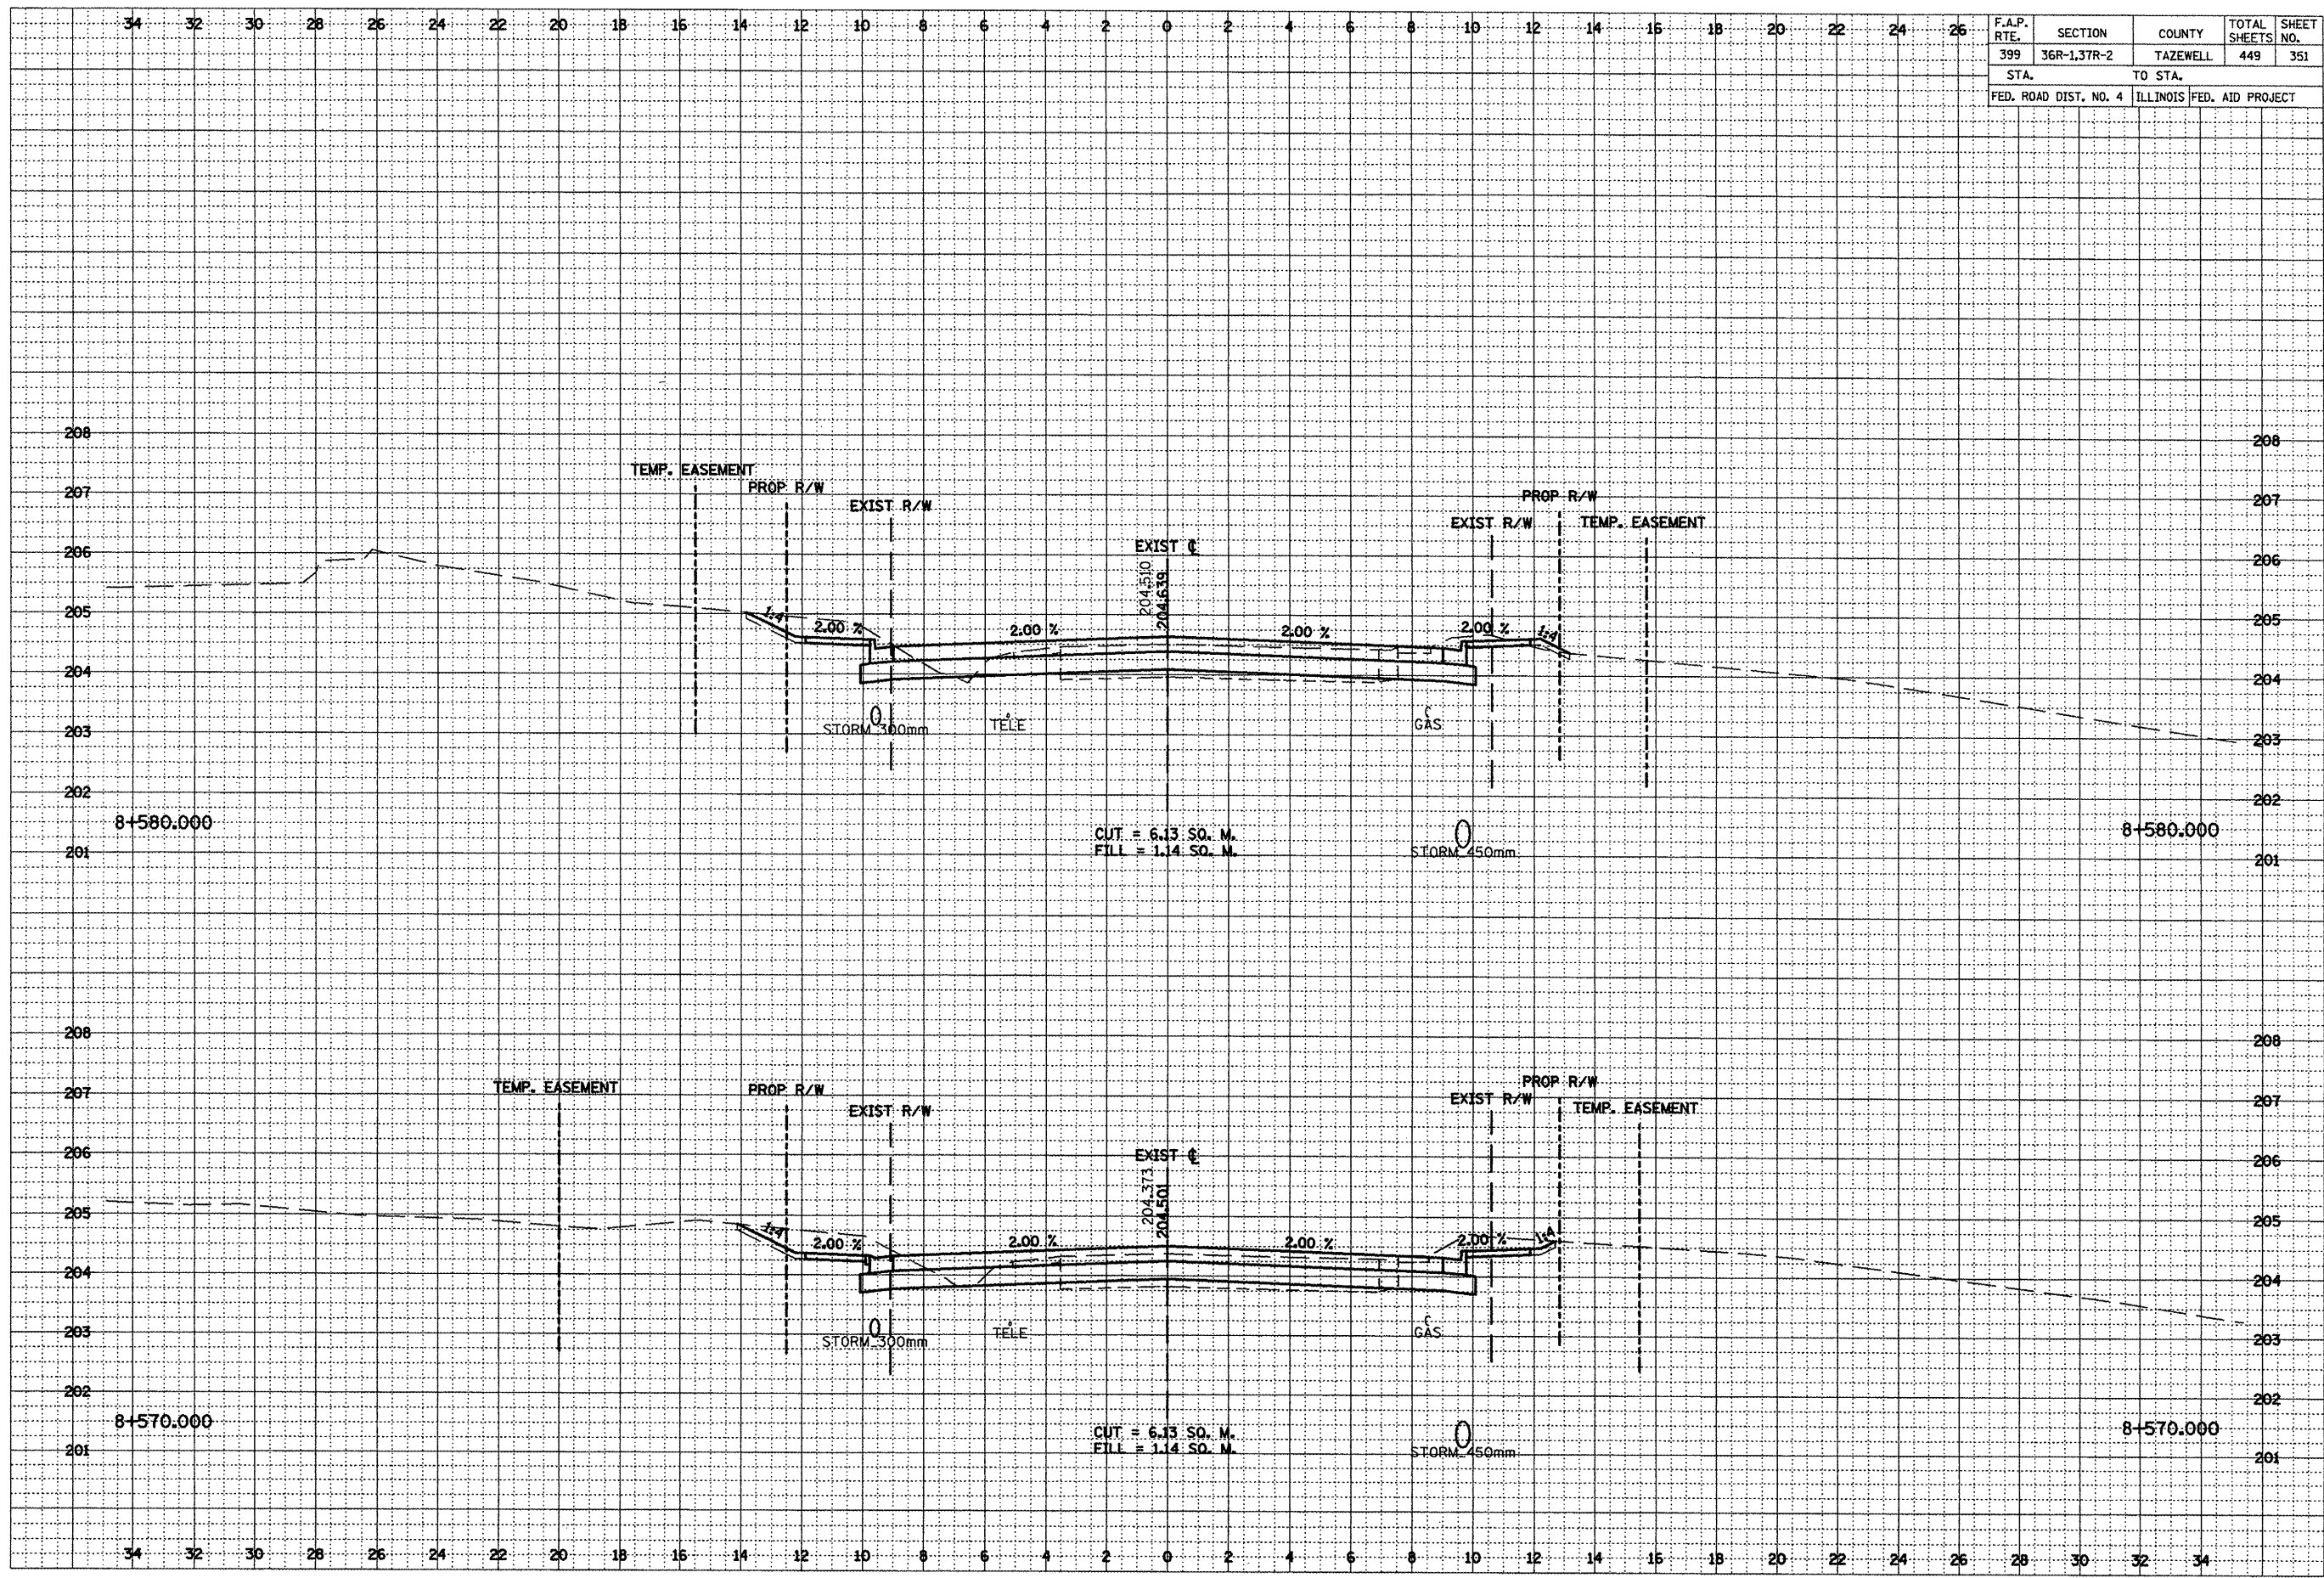


***LOCATION OF EXISTING UTILITIES ARE APPROXIMATE.

FINAL SURVEY	SURVEYED _____ PLOTTEO _____ TEMPLATE _____ AREAS _____ AREAS CHECKED _____	BY _____	DATE _____
NOTE BOOK NO.			

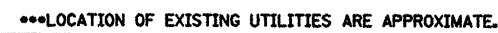


FINAL	BY		DATE
NOTE BOOK	SURVEYED		
	PLOTTED		
	TEMPLATE		
	AREAS		
	AREAS CHECKED		

 

DATE	BY	REVIEWED	DATE
NO.	NO.	NO.	NO.
NO.	NO.	NO.	NO.

DATE	BY	REVIEWED	DATE
NO.	NO.	NO.	NO.
NO.	NO.	NO.	NO.

F.A.P. RTE.	SECTION	COUNTY	TOTAL SHEETS	SHEET NO.
399	36R-137R-2	TAZEWELL	449	354
STA.		TO STA.		
FED. ROAD DIST. NO. 4		ILLINOIS FED. AID PROJECT		

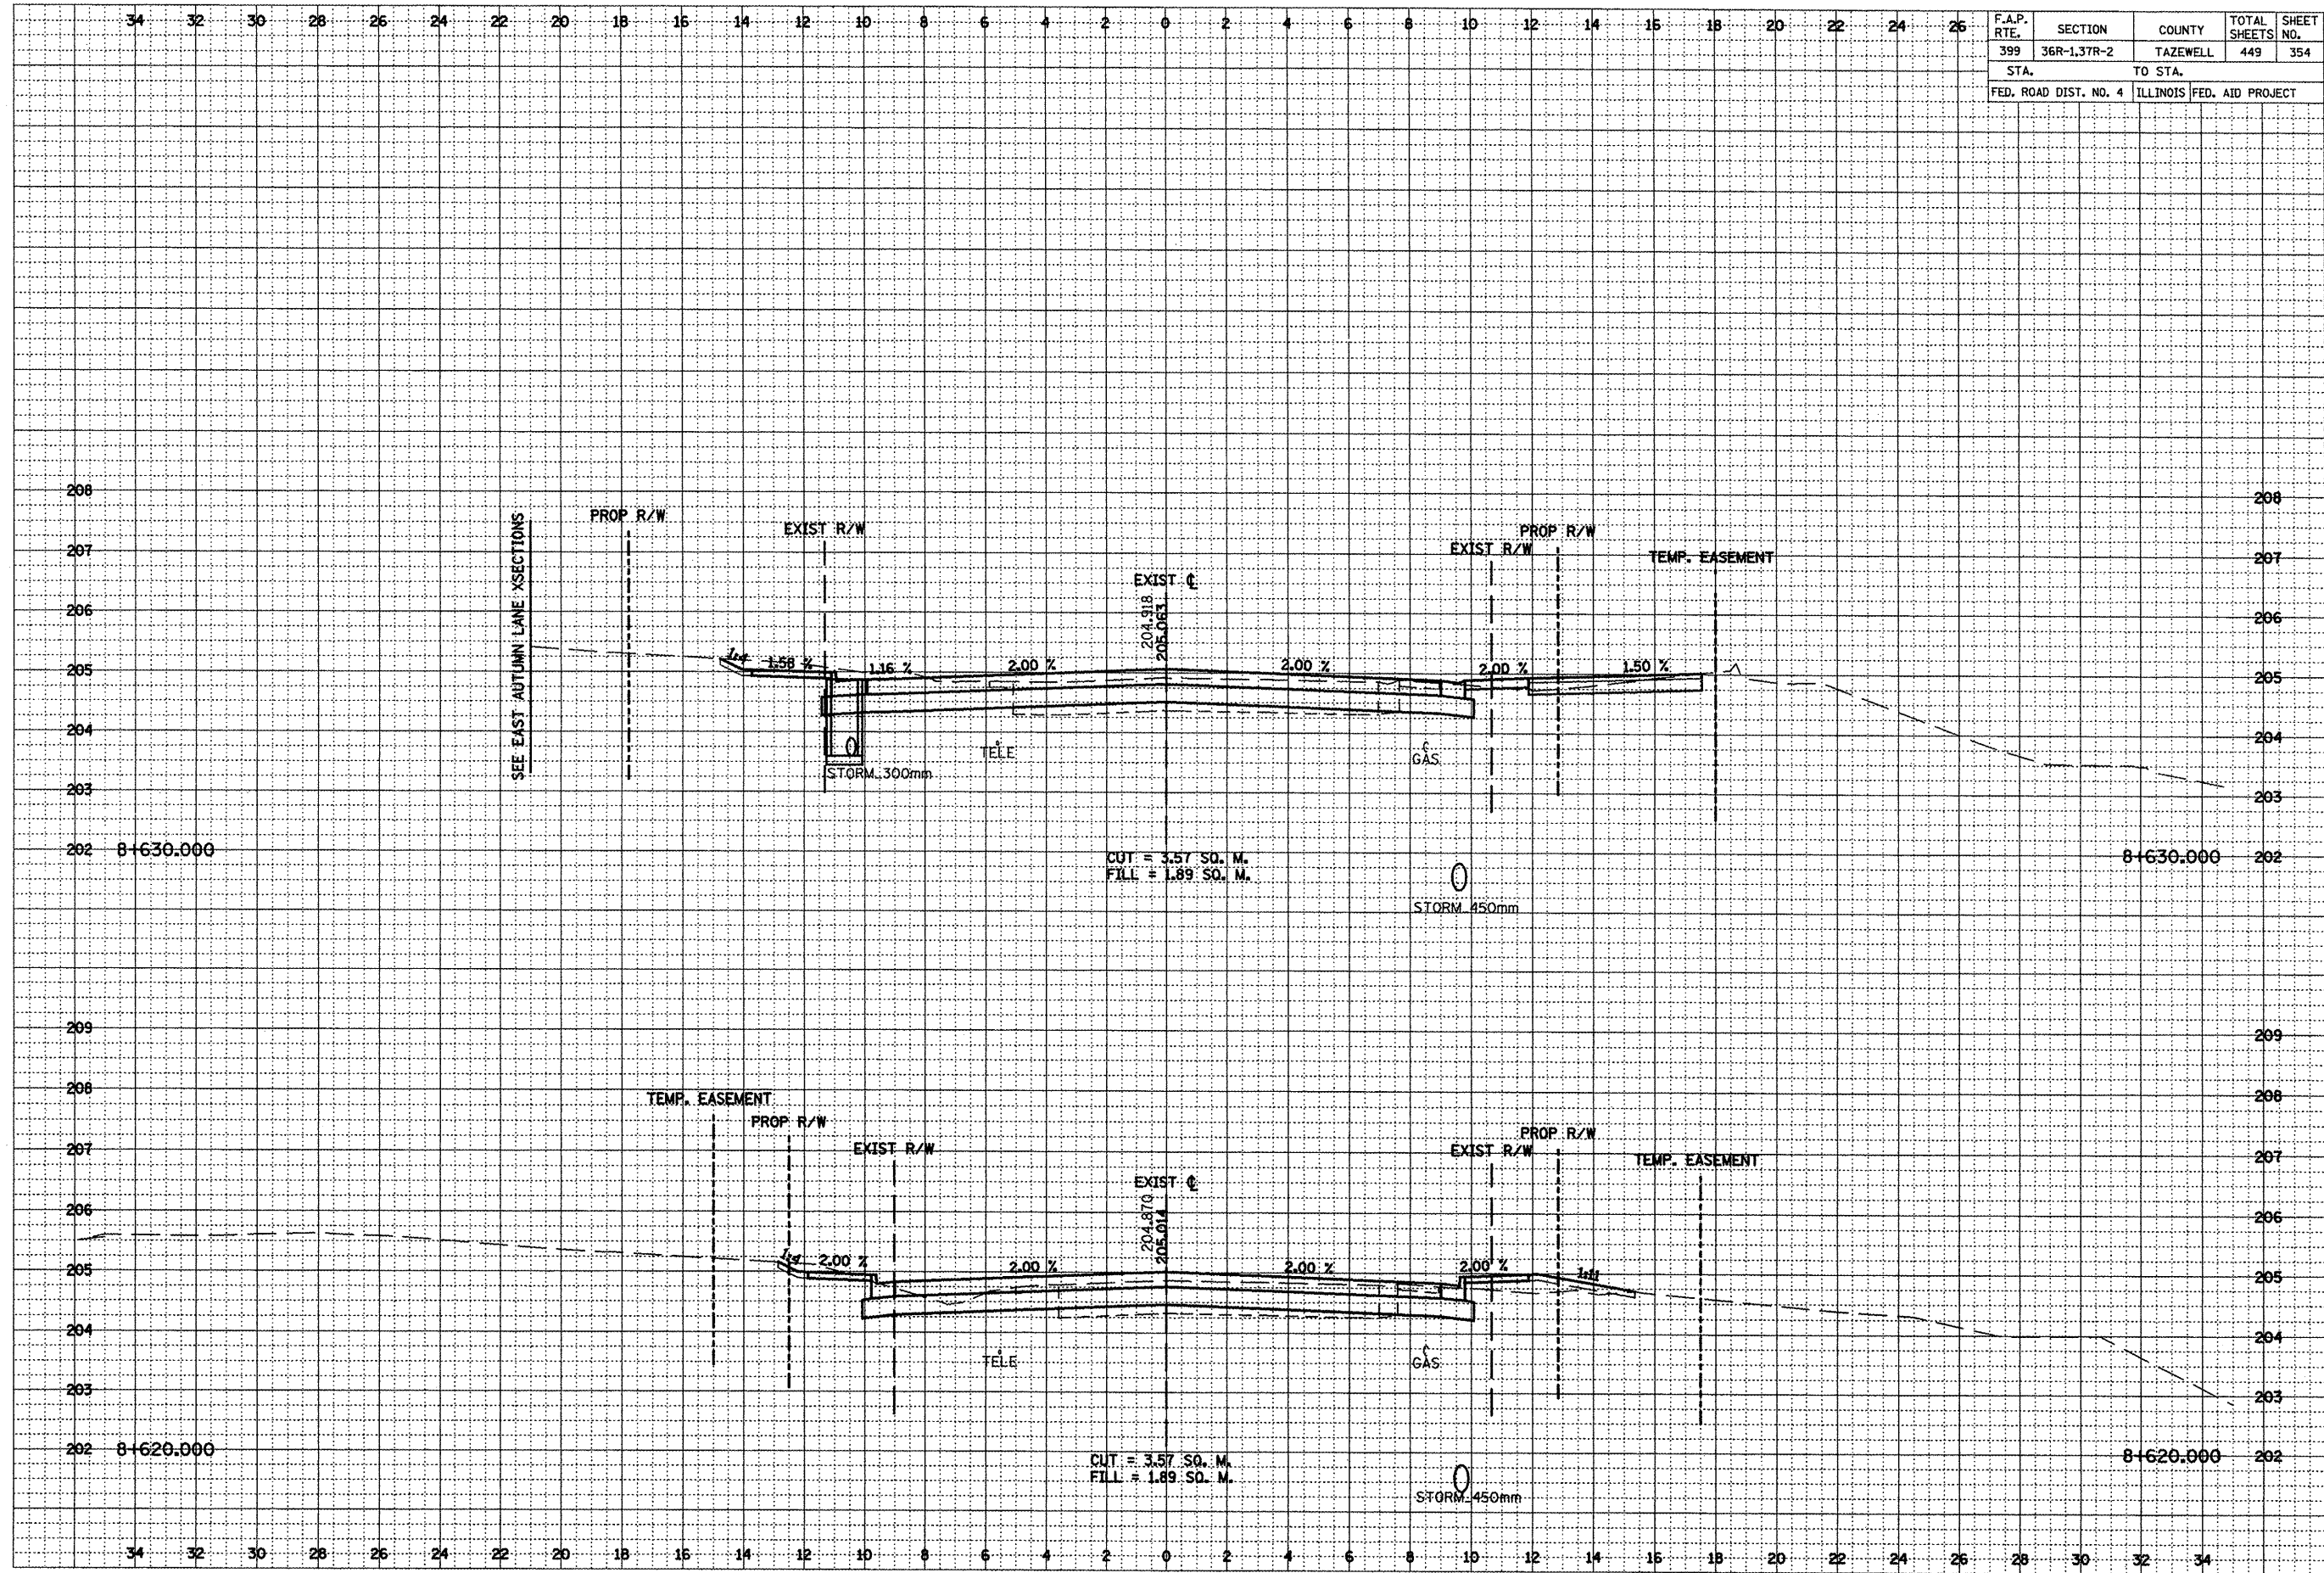


***LOCATION OF EXISTING UTILITIES ARE APPROXIMATE.

FINAL	DATE
SURVEY	BY
NOTE BOOK	
NO.	

ORIGINAL	DATE
SURVEY	BY
NOTE BOOK	
NO.	

F.A.P. RTE.	SECTION	COUNTY	TOTAL SHEETS	SHEET NO.
399	36R-1.37R-2	TAZEWELL	449	355
STA.		TO STA.		
FED. ROAD DIST. NO. 4		ILLINOIS FED. AID PROJECT		

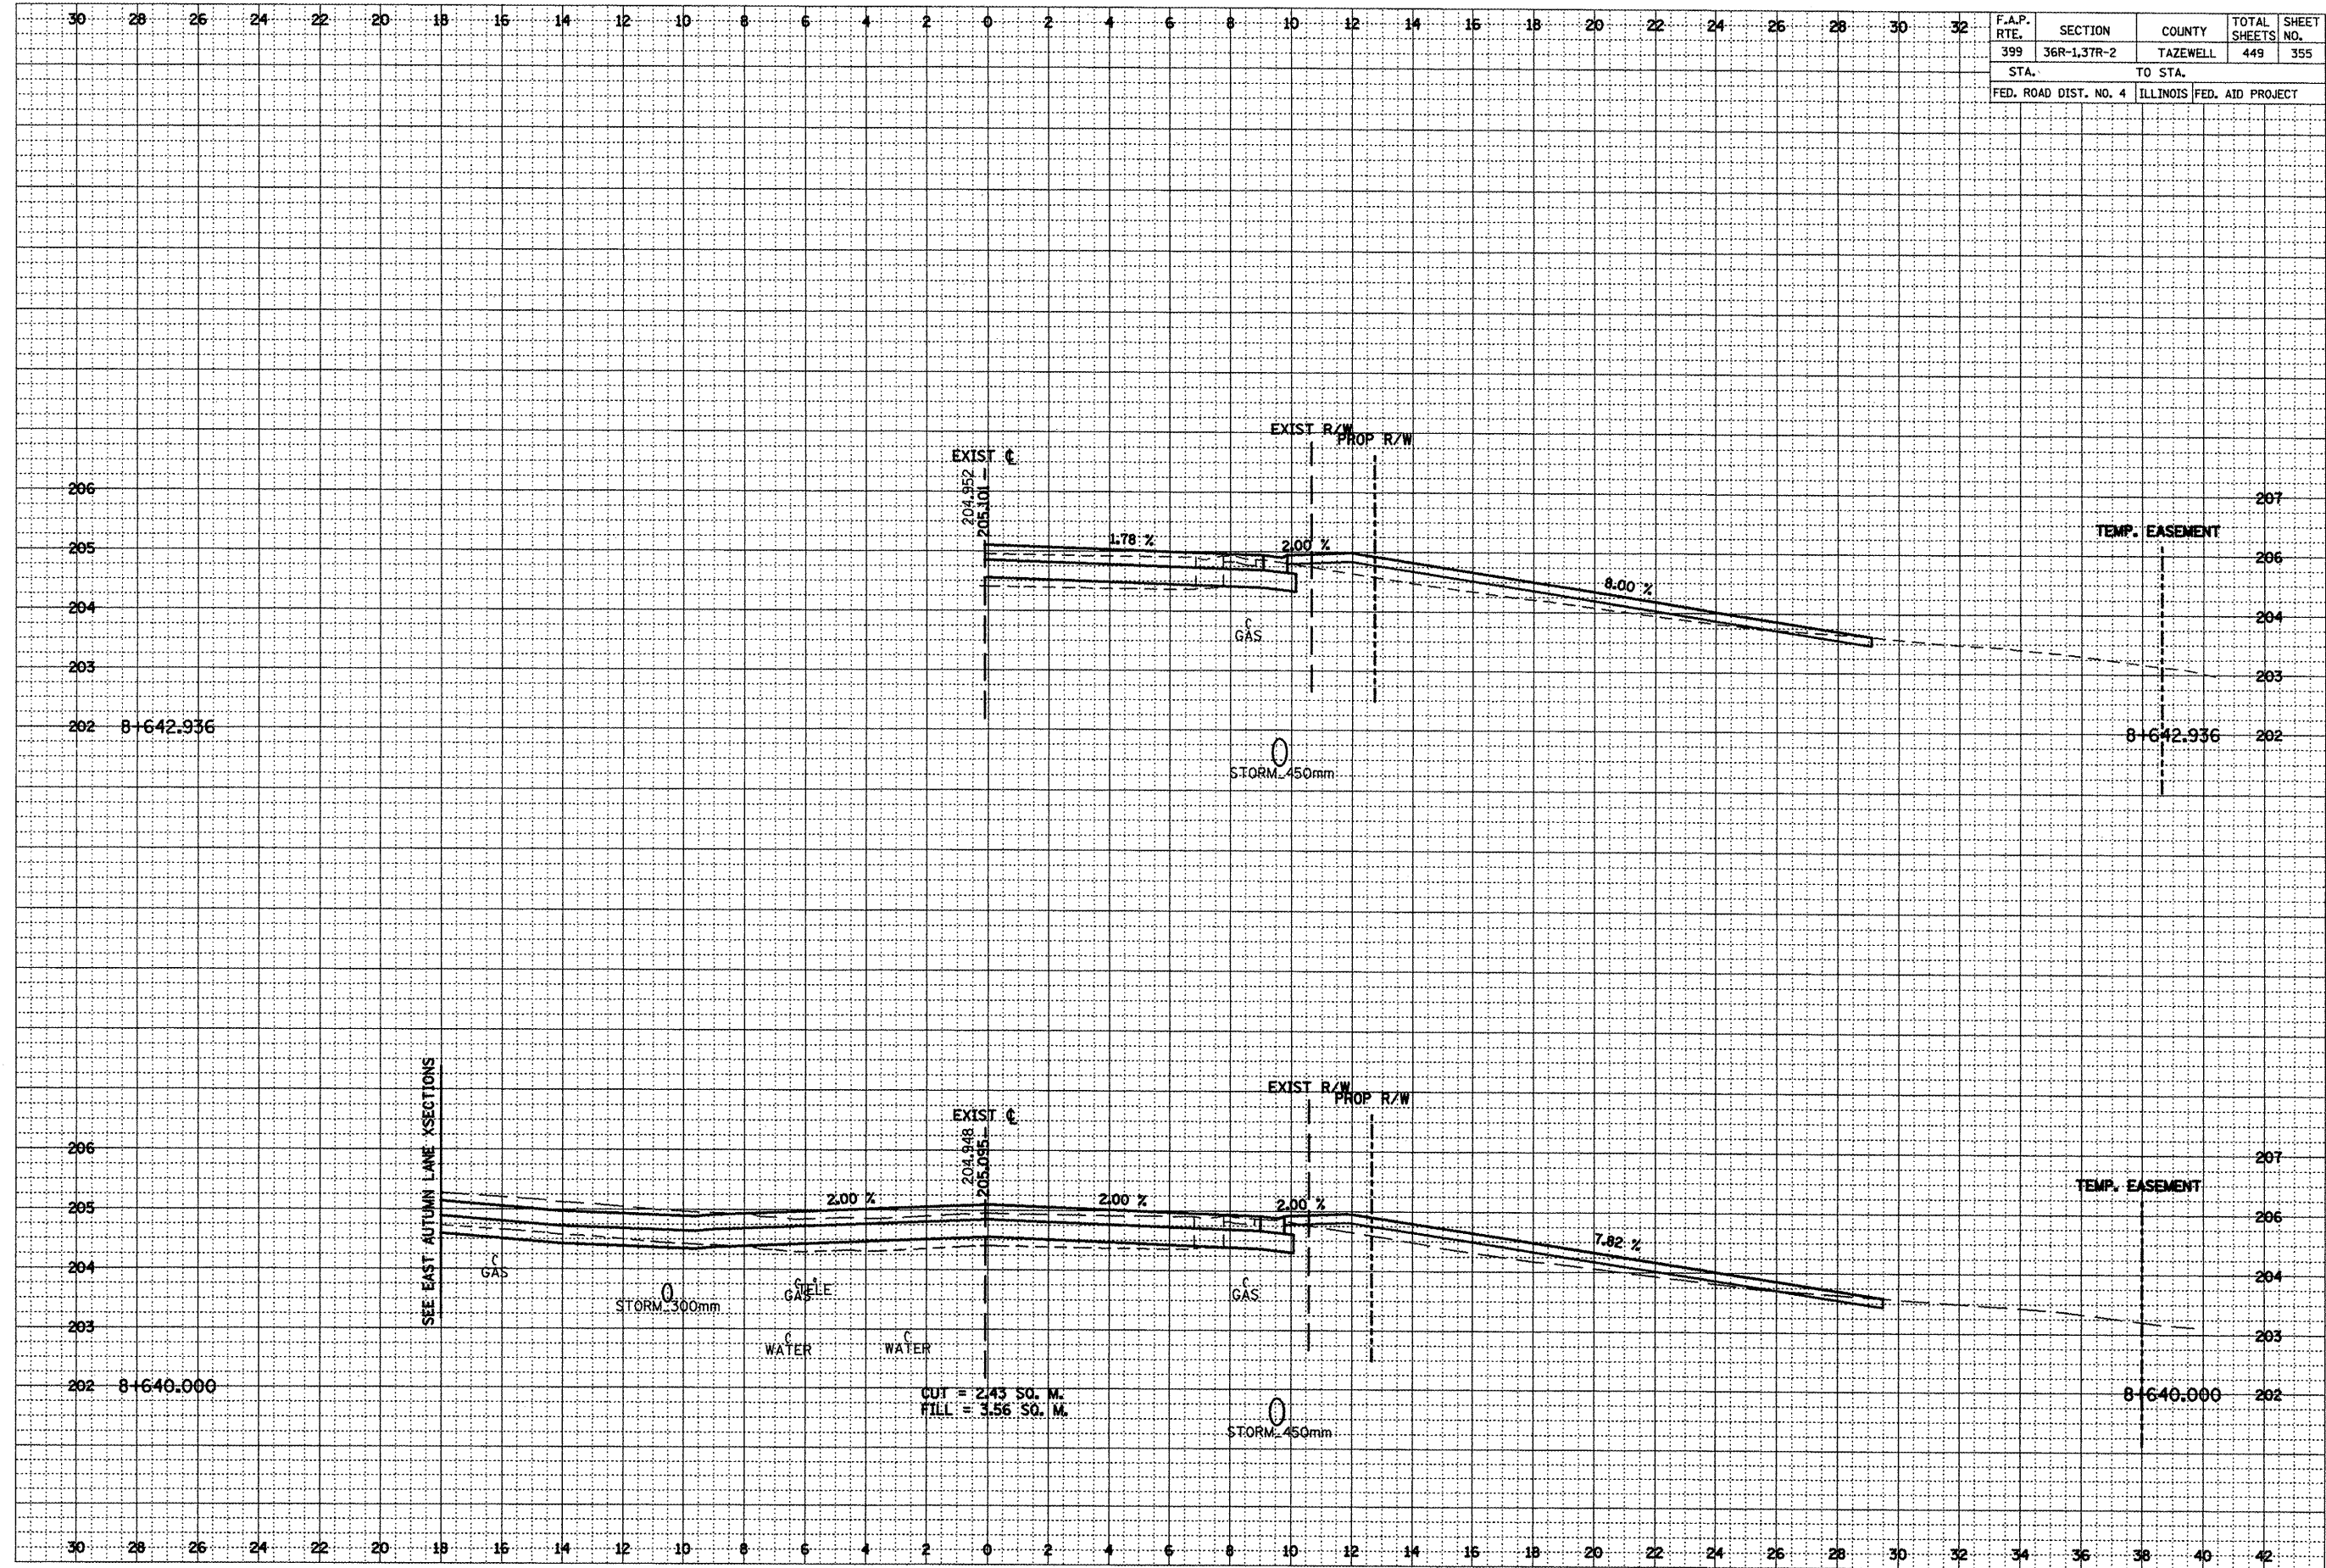


***LOCATION OF EXISTING UTILITIES ARE APPROXIMATE.

F.A.P. RTE.	SECTION	COUNTY	TOTAL SHEETS	SHEET NO.
399	36R-1.37R-2	TAZEWELL	449	356
STA.		TO STA.		
FED. ROAD DIST. NO. 4		ILLINOIS FED. AID PROJECT		



DATE	BY	FINN	SURVEYED
		NOTE BOOK	AREA
		NO.	CHECKED

DATE	BY	ORIGINAL	SURVEYED
		NOTE BOOK	AREA
		NO.	CHECKED

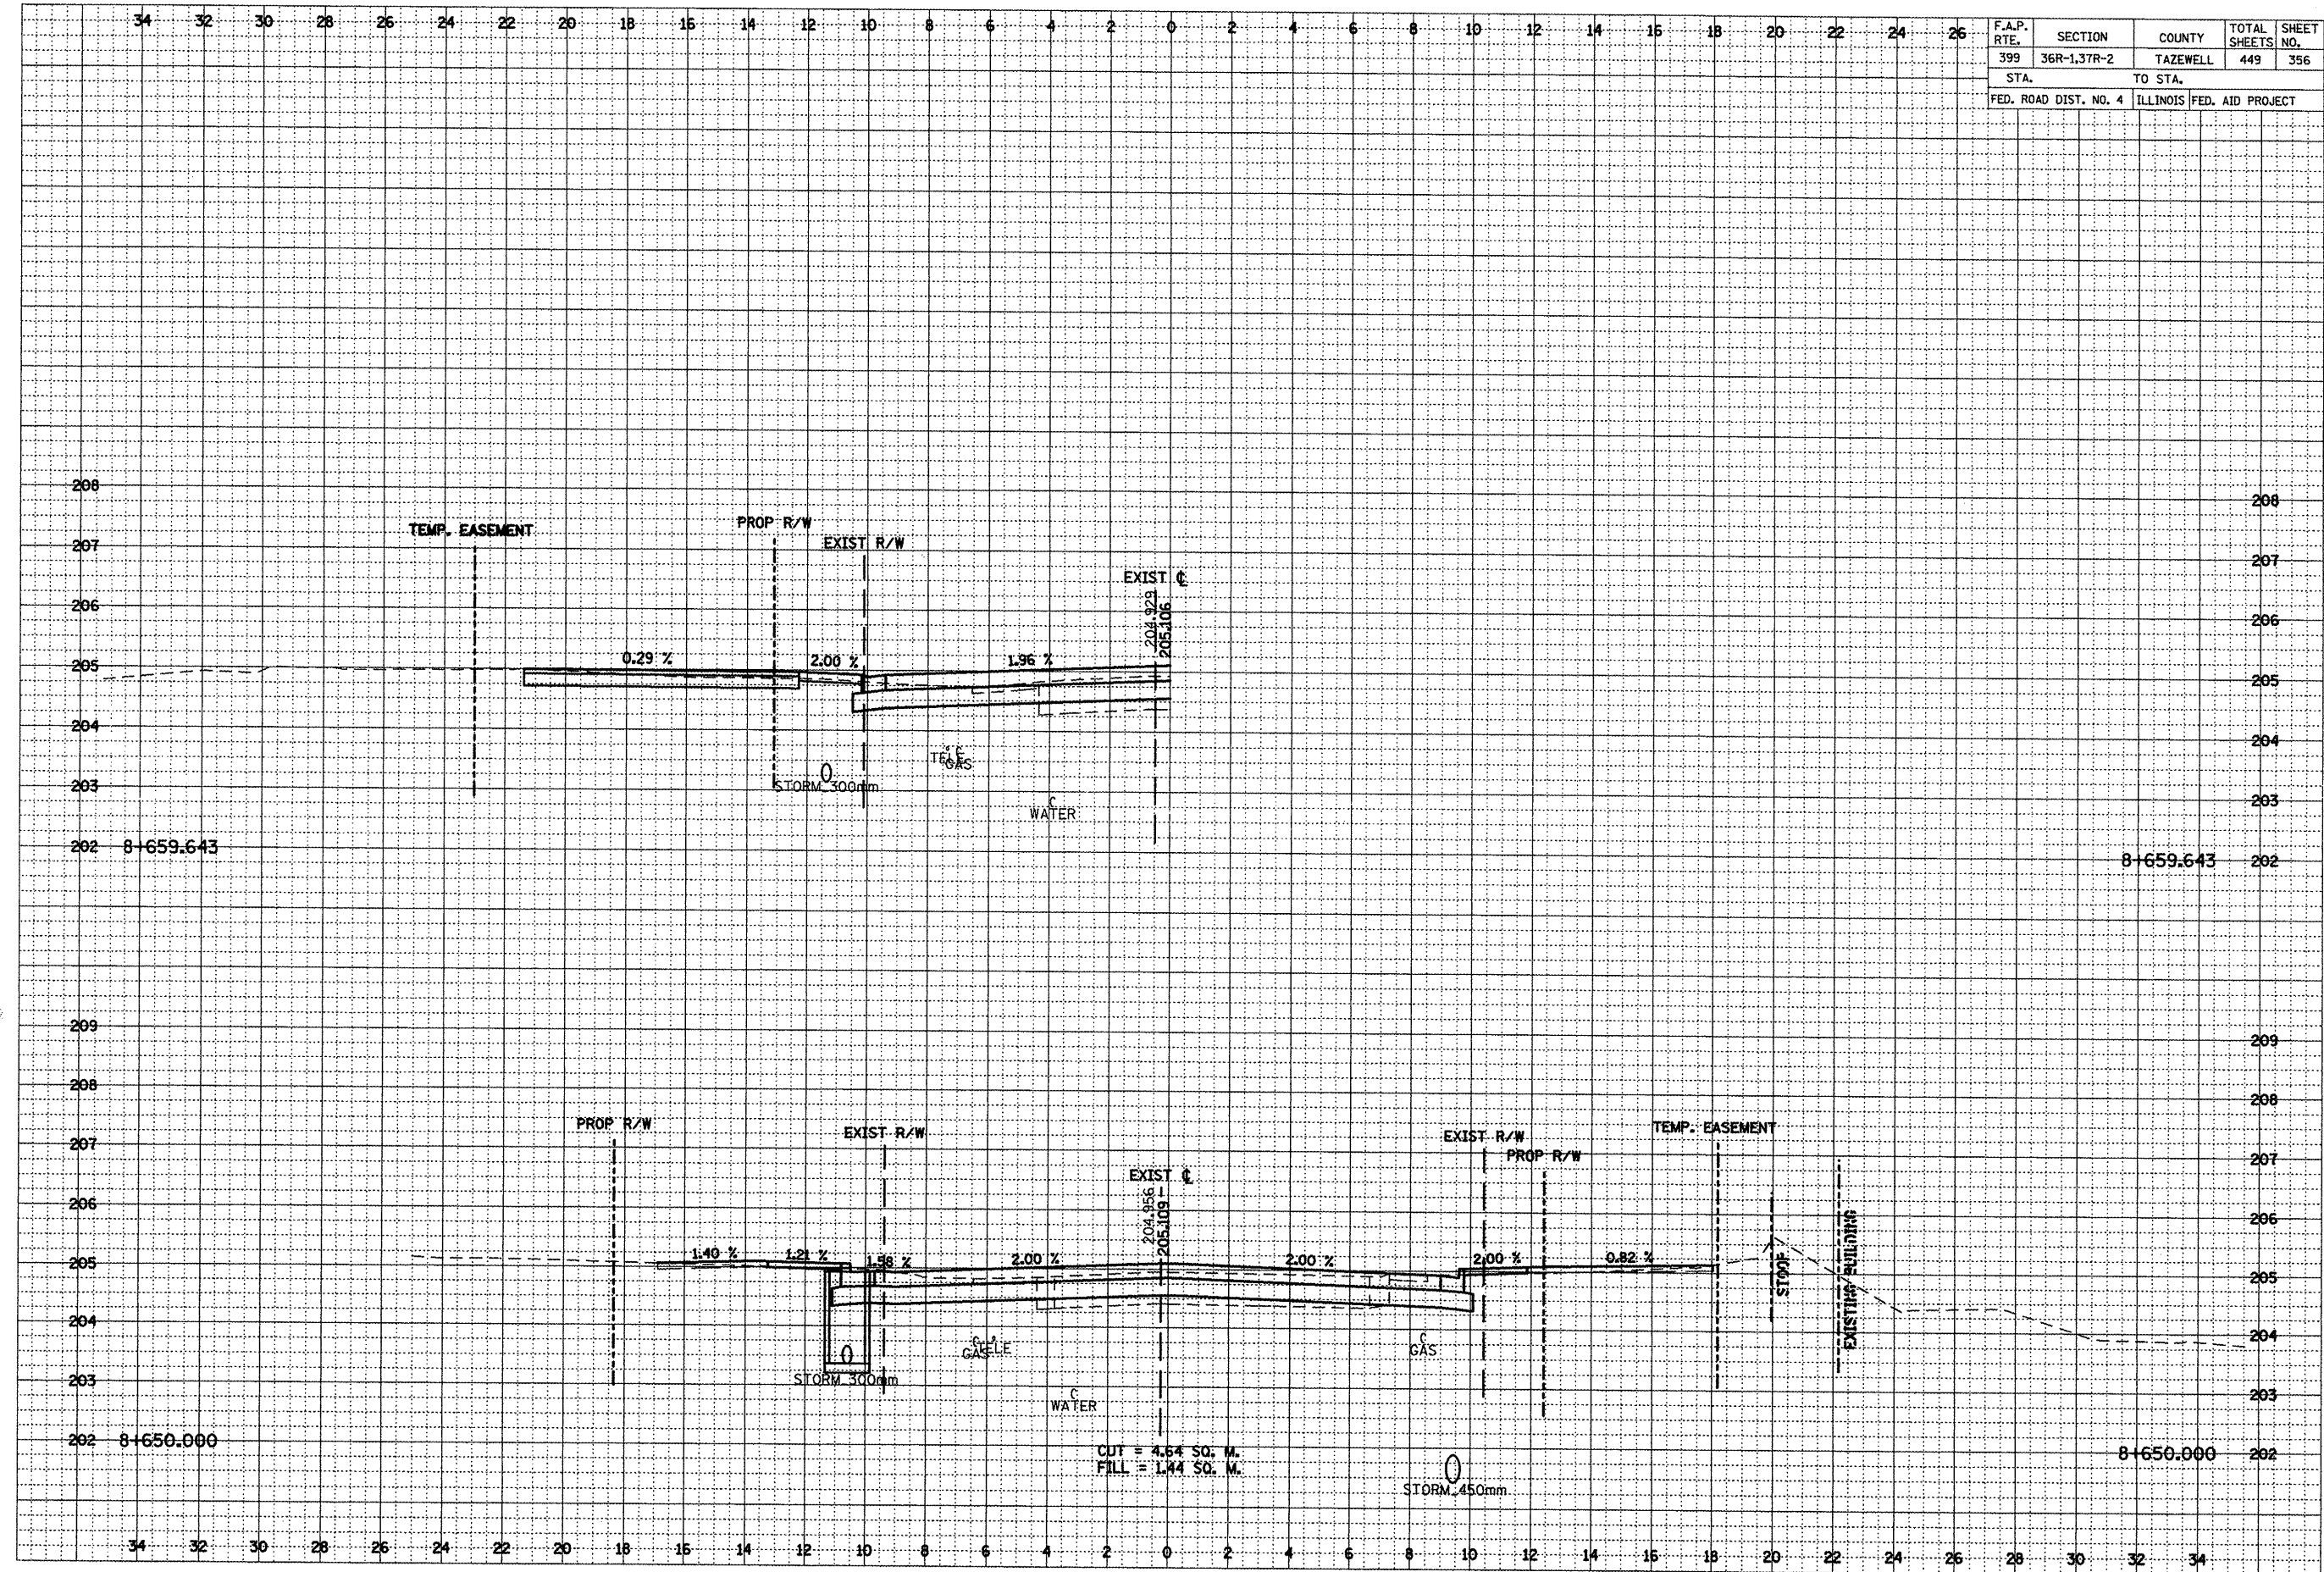

***LOCATION OF EXISTING UTILITIES ARE APPROXIMATE.

FINAL SURVEY	SURVEYED	BY	DATE
NOTE BOOK	PLOTTED		
	TEMPLATE		
	AREAS		
	AREAS CHECKED		

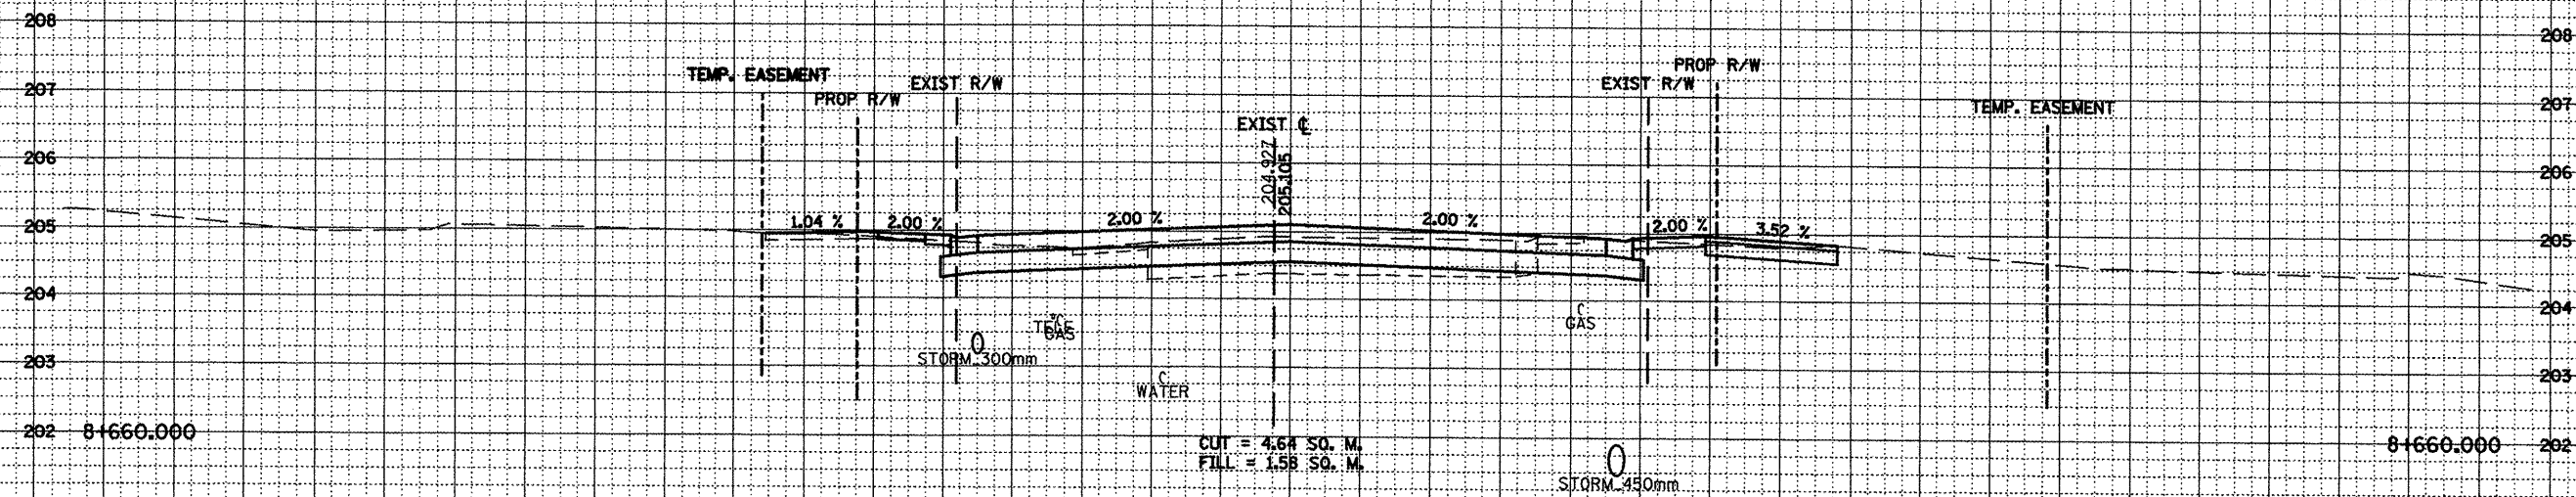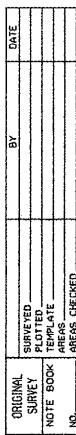


***LOCATION OF EXISTING UTILITIES ARE APPROXIMATE.

FINAL	DATE
SURVEY	BY
NOTE BOOK	
PLATTER	
TEMPLATE	
AREAS CHECKED	

ORIGINAL	DATE
SURVEY	BY
NOTE BOOK	
PLATTER	
TEMPLATE	
AREAS CHECKED	


F.A.P. RTE.	SECTION	COUNTY	TOTAL SHEETS	SHEET NO.
399	36R-1.37R-2	TAZEWELL	449	358
STA.		TO STA.		
FED. ROAD DIST. NO. 4		ILLINOIS FED. AID PROJECT		

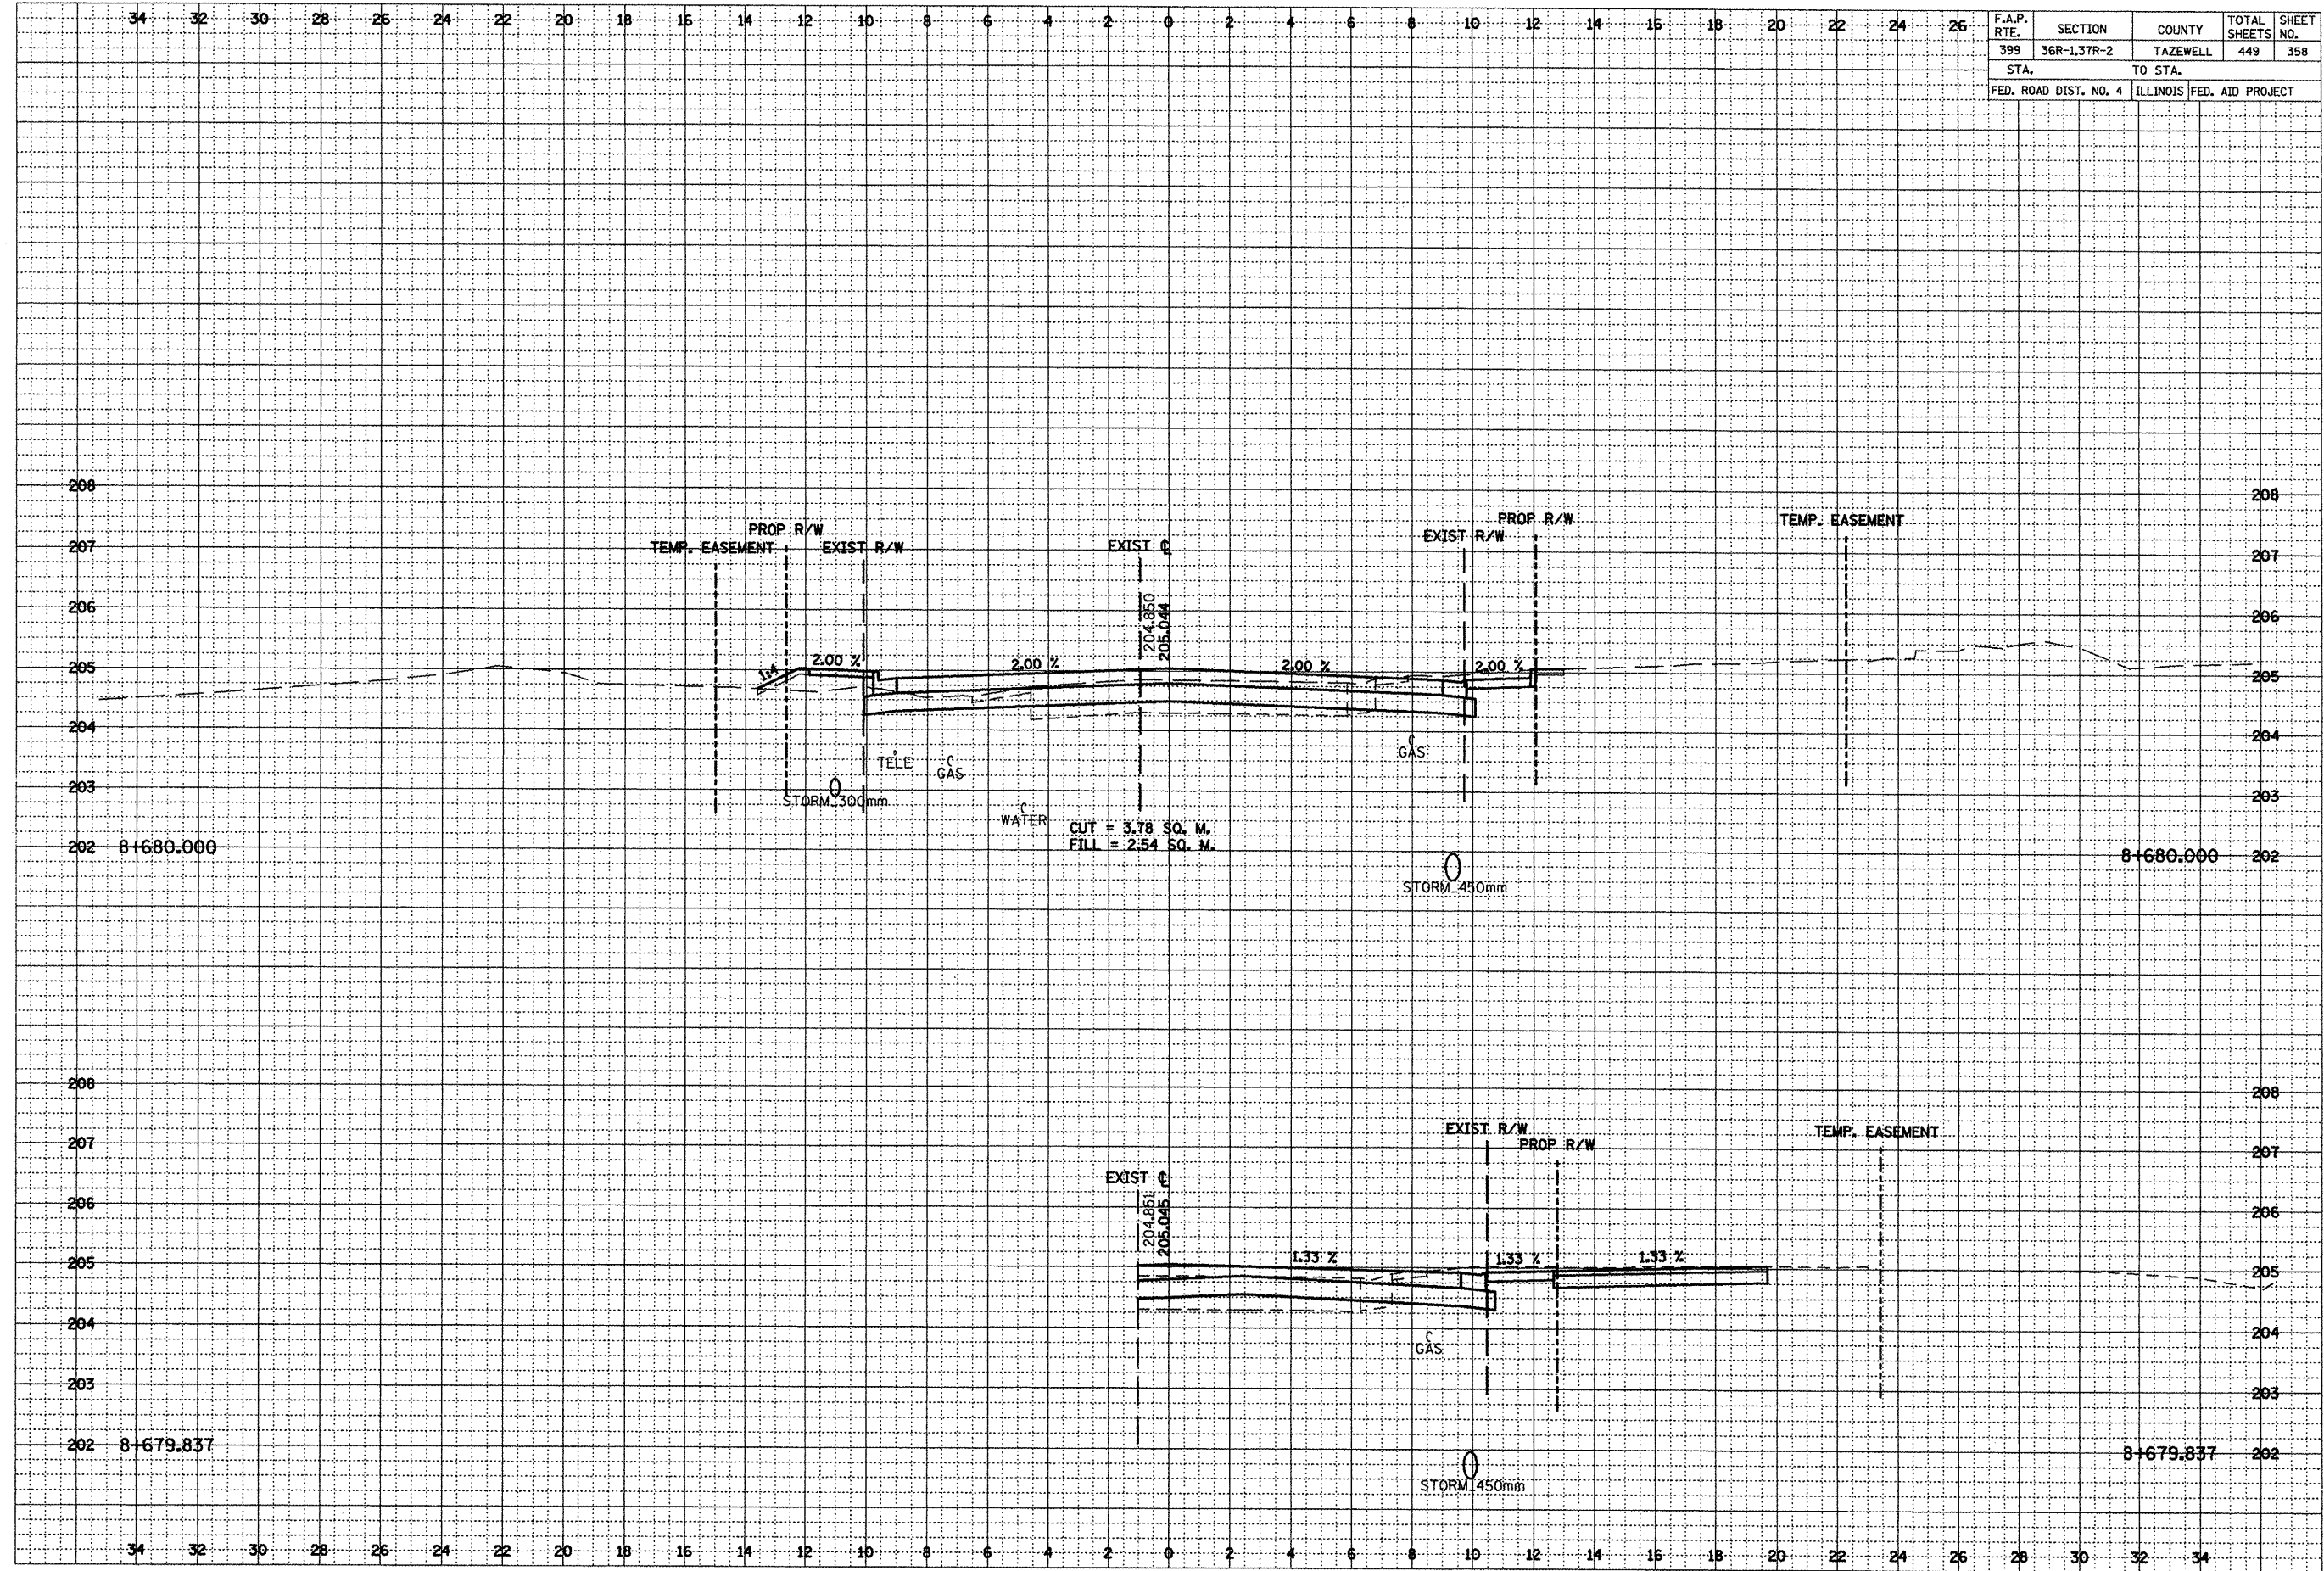

DATE	BY	FINAL SURVEY	SURVEYED	PLOTTED	NOTED	BOOK	NO.	AREAS CHECKED

DATE	BY	ORIGINAL SURVEY	SURVEYED	PLOTTED	NOTED	BOOK	NO.	AREAS CHECKED

F.A.P. RTE.	SECTION	COUNTY	TOTAL SHEETS	SHEET NO.
399	36R-1,37R-2	TAZEWELL	449	359
STA.	TO STA.			
FED. ROAD DIST. NO. 4	ILLINOIS	FED. AID PROJECT		

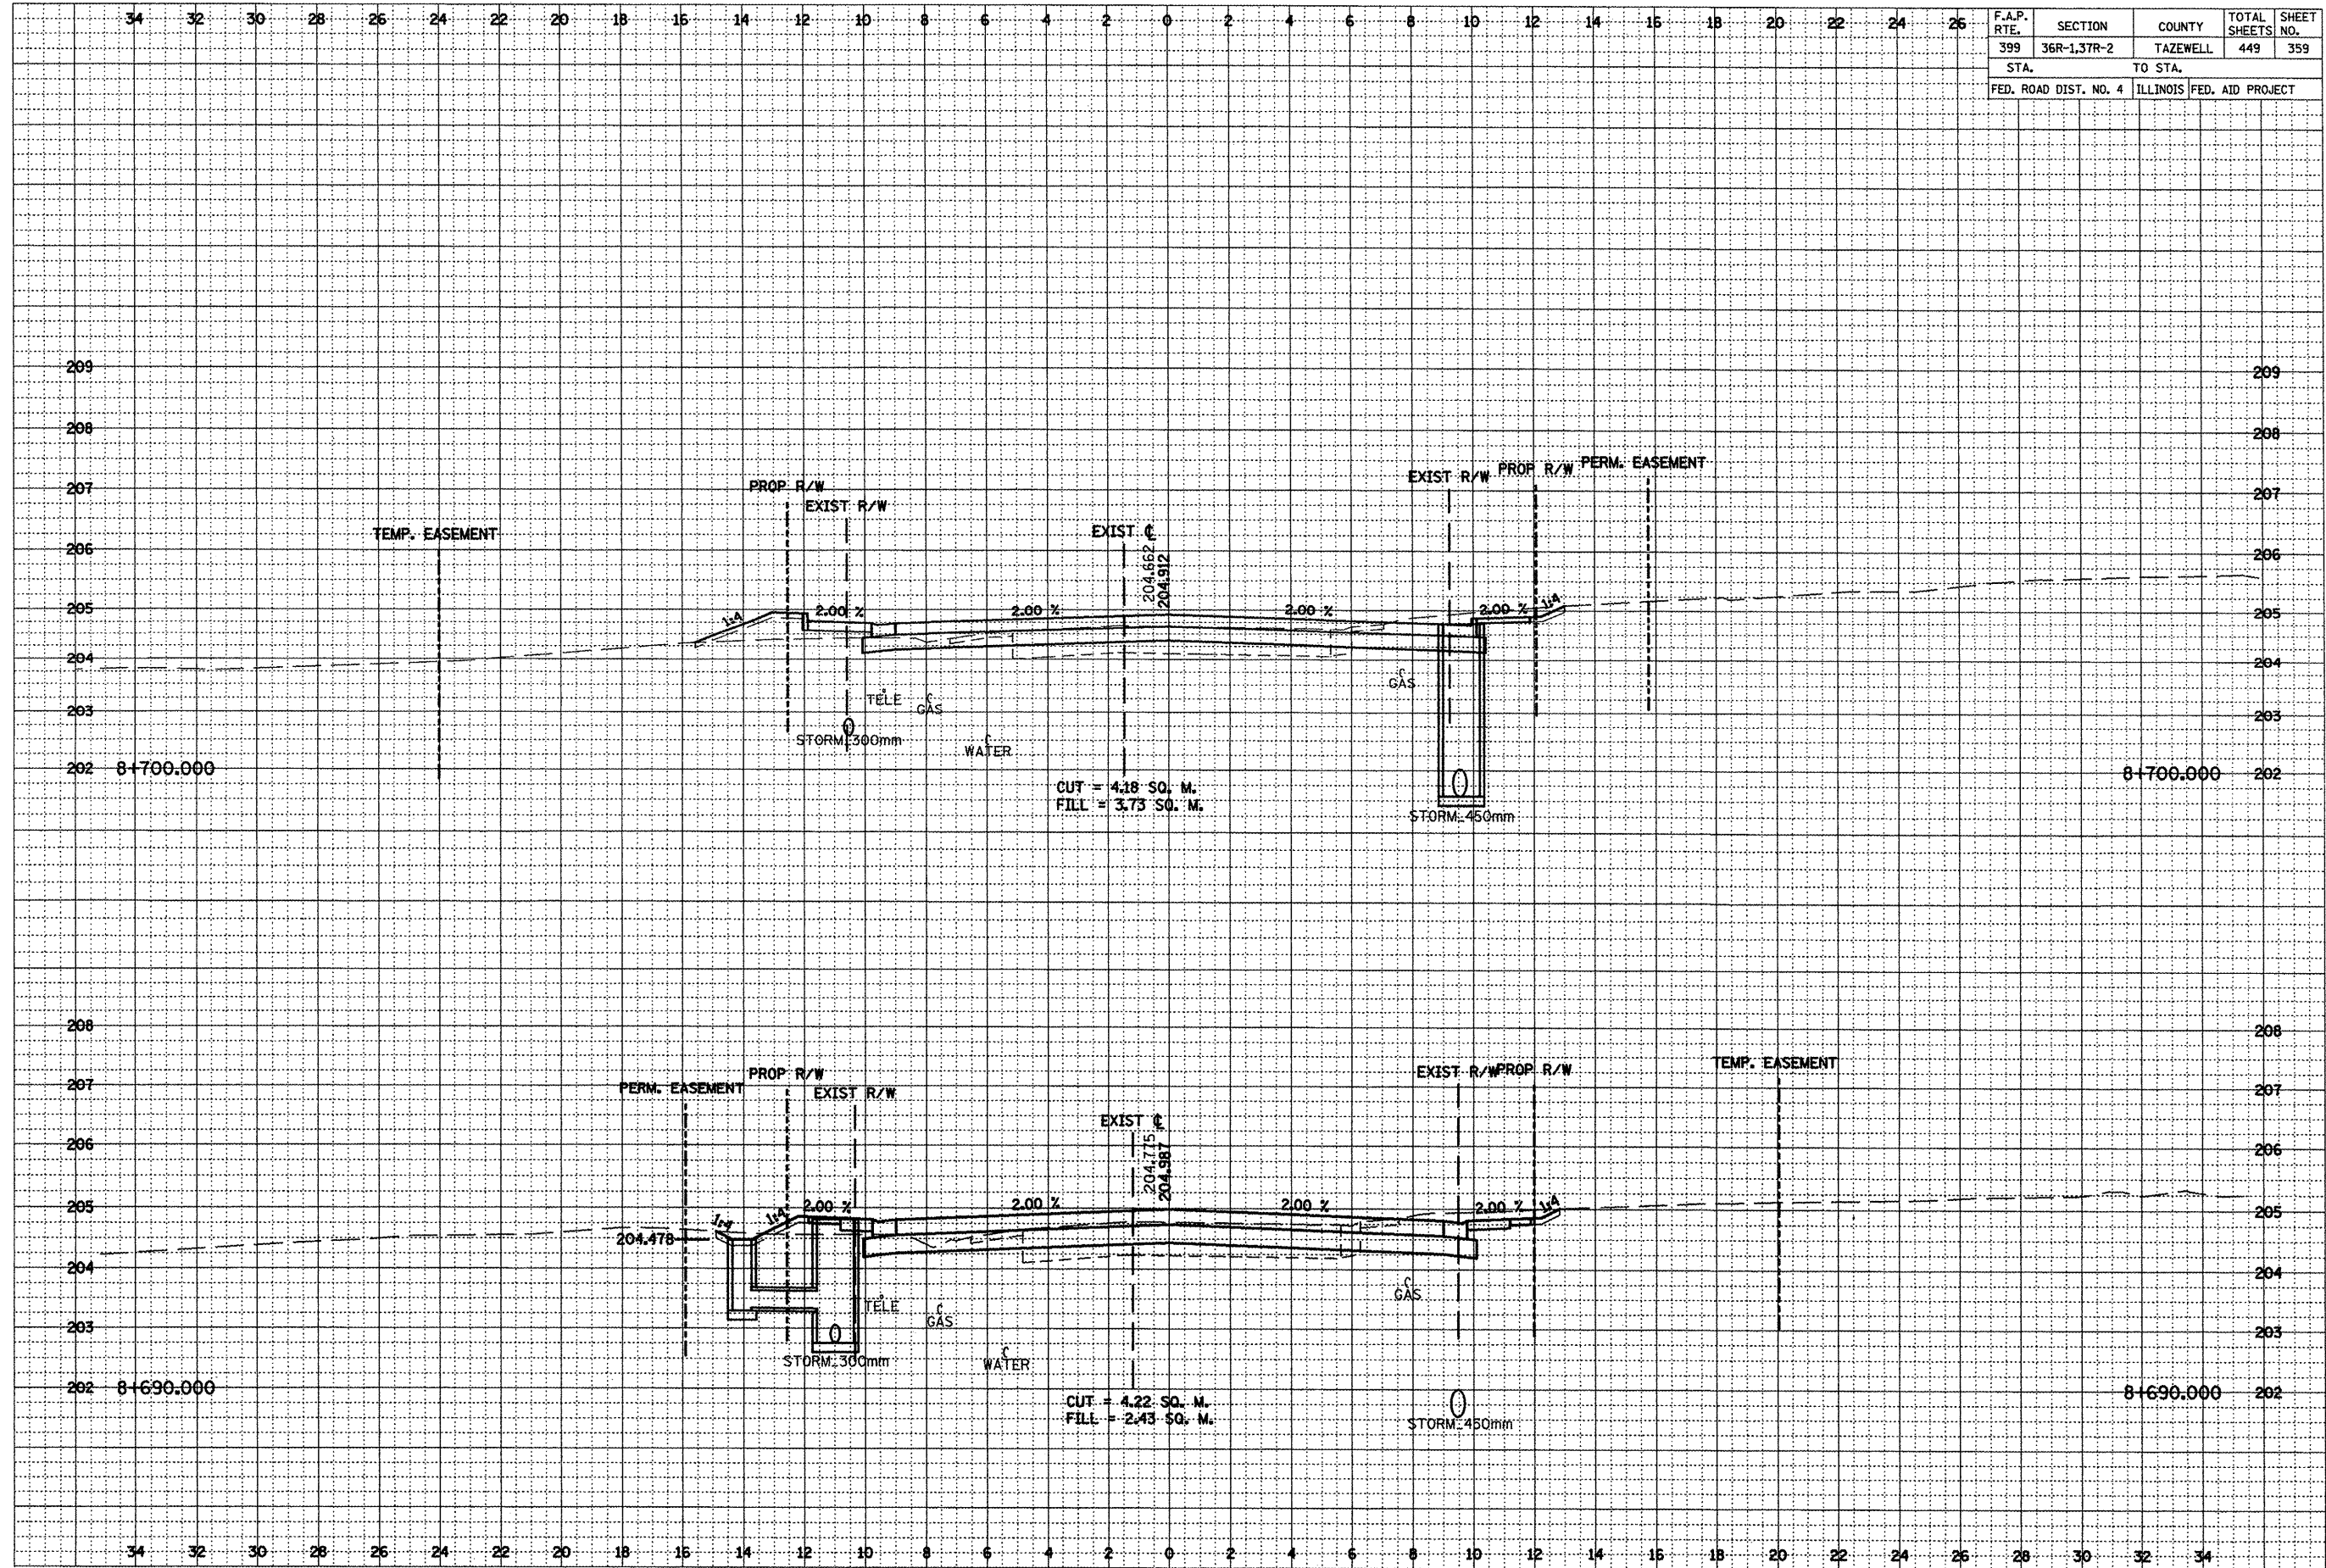


***LOCATION OF EXISTING UTILITIES ARE APPROXIMATE.

DATE	BY	REVIEWED	DATE
		PLOTTED	
		NOTED	
		AREAS CHECKED	

DATE	BY	REVIEWED	DATE
		PLOTTED	
		NOTED	
		AREAS CHECKED	

F.A.P. RTE.	SECTION	COUNTY	TOTAL SHEETS	SHEET NO.
399	36R-137R-2	TAZEWELL	449	360
STA.		TO STA.		
FED. ROAD DIST. NO. 4		ILLINOIS FED. AID PROJECT		

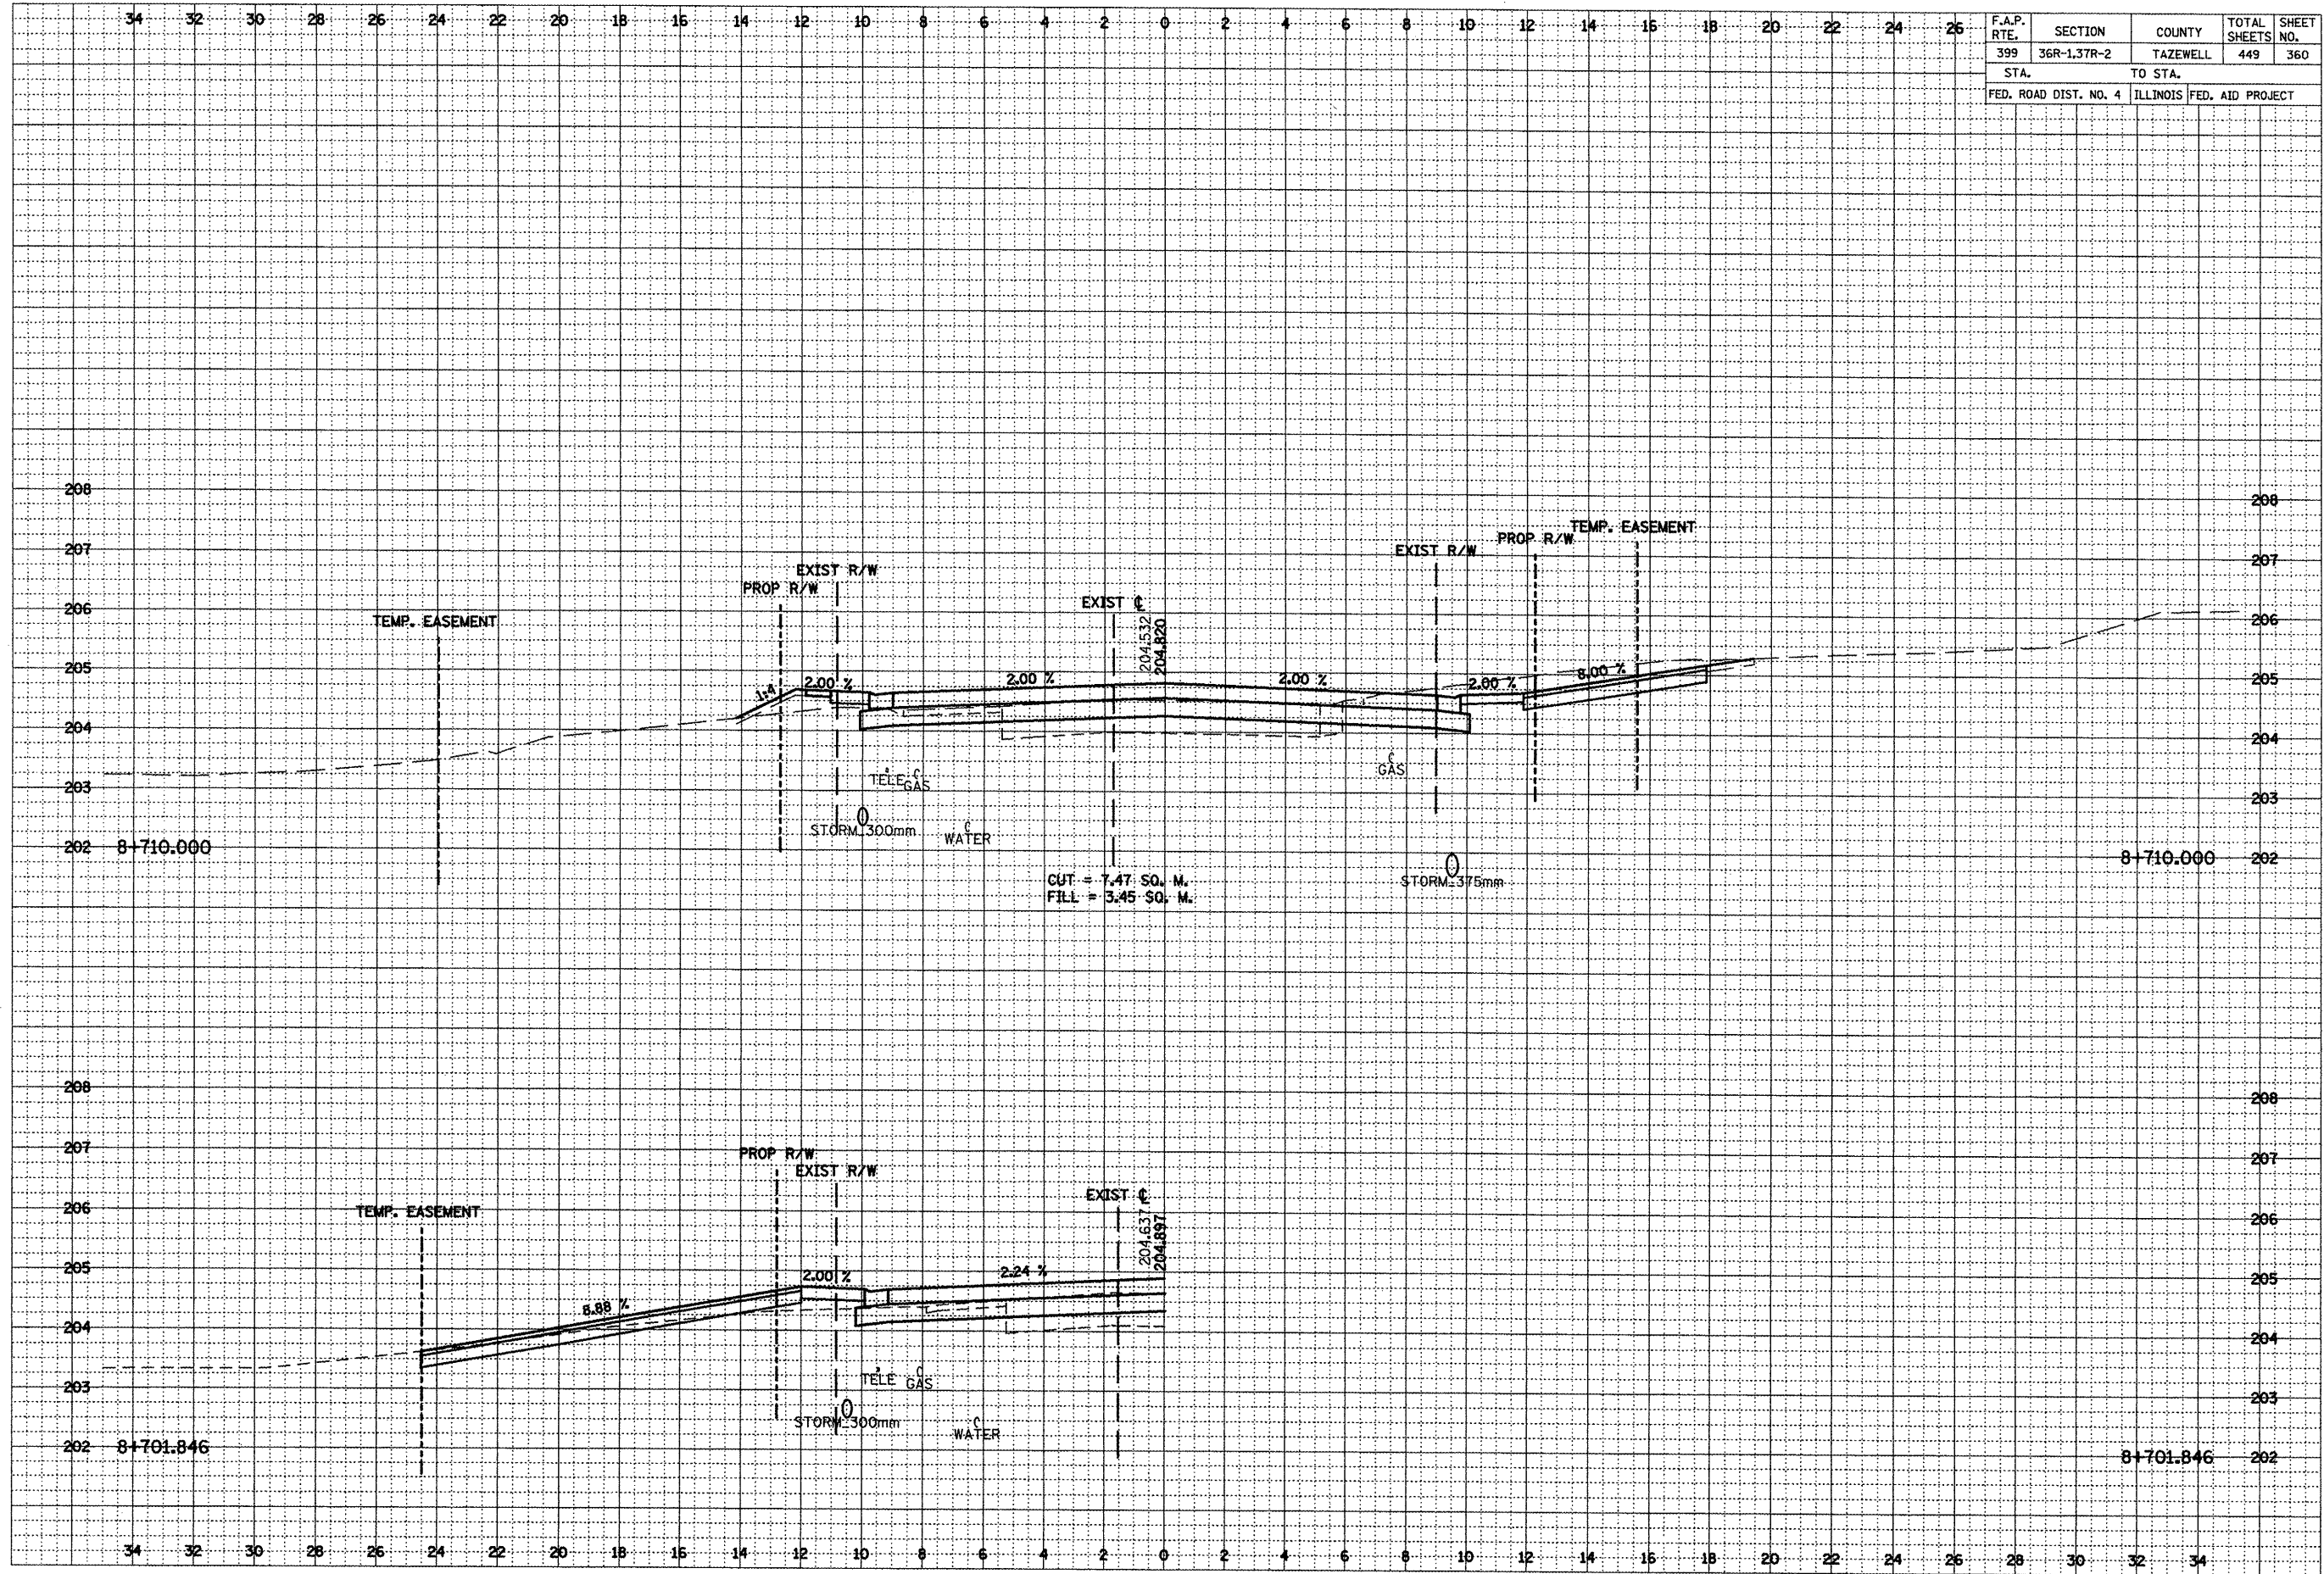


***LOCATION OF EXISTING UTILITIES ARE APPROXIMATE.

DATE	BY	DESIGNED	CHECKED
		NO.	
		NO.	
		NO.	


DATE	BY	DESIGNED	CHECKED
		NO.	
		NO.	
		NO.	

F.A.P. RTE.	SECTION	COUNTY	TOTAL SHEETS	SHEET NO.
399	36R-1,37R-2	TAZEWELL	449	361
STA.		TO STA.		
FED. ROAD DIST. NO. 4		ILLINOIS FED. AID PROJECT		

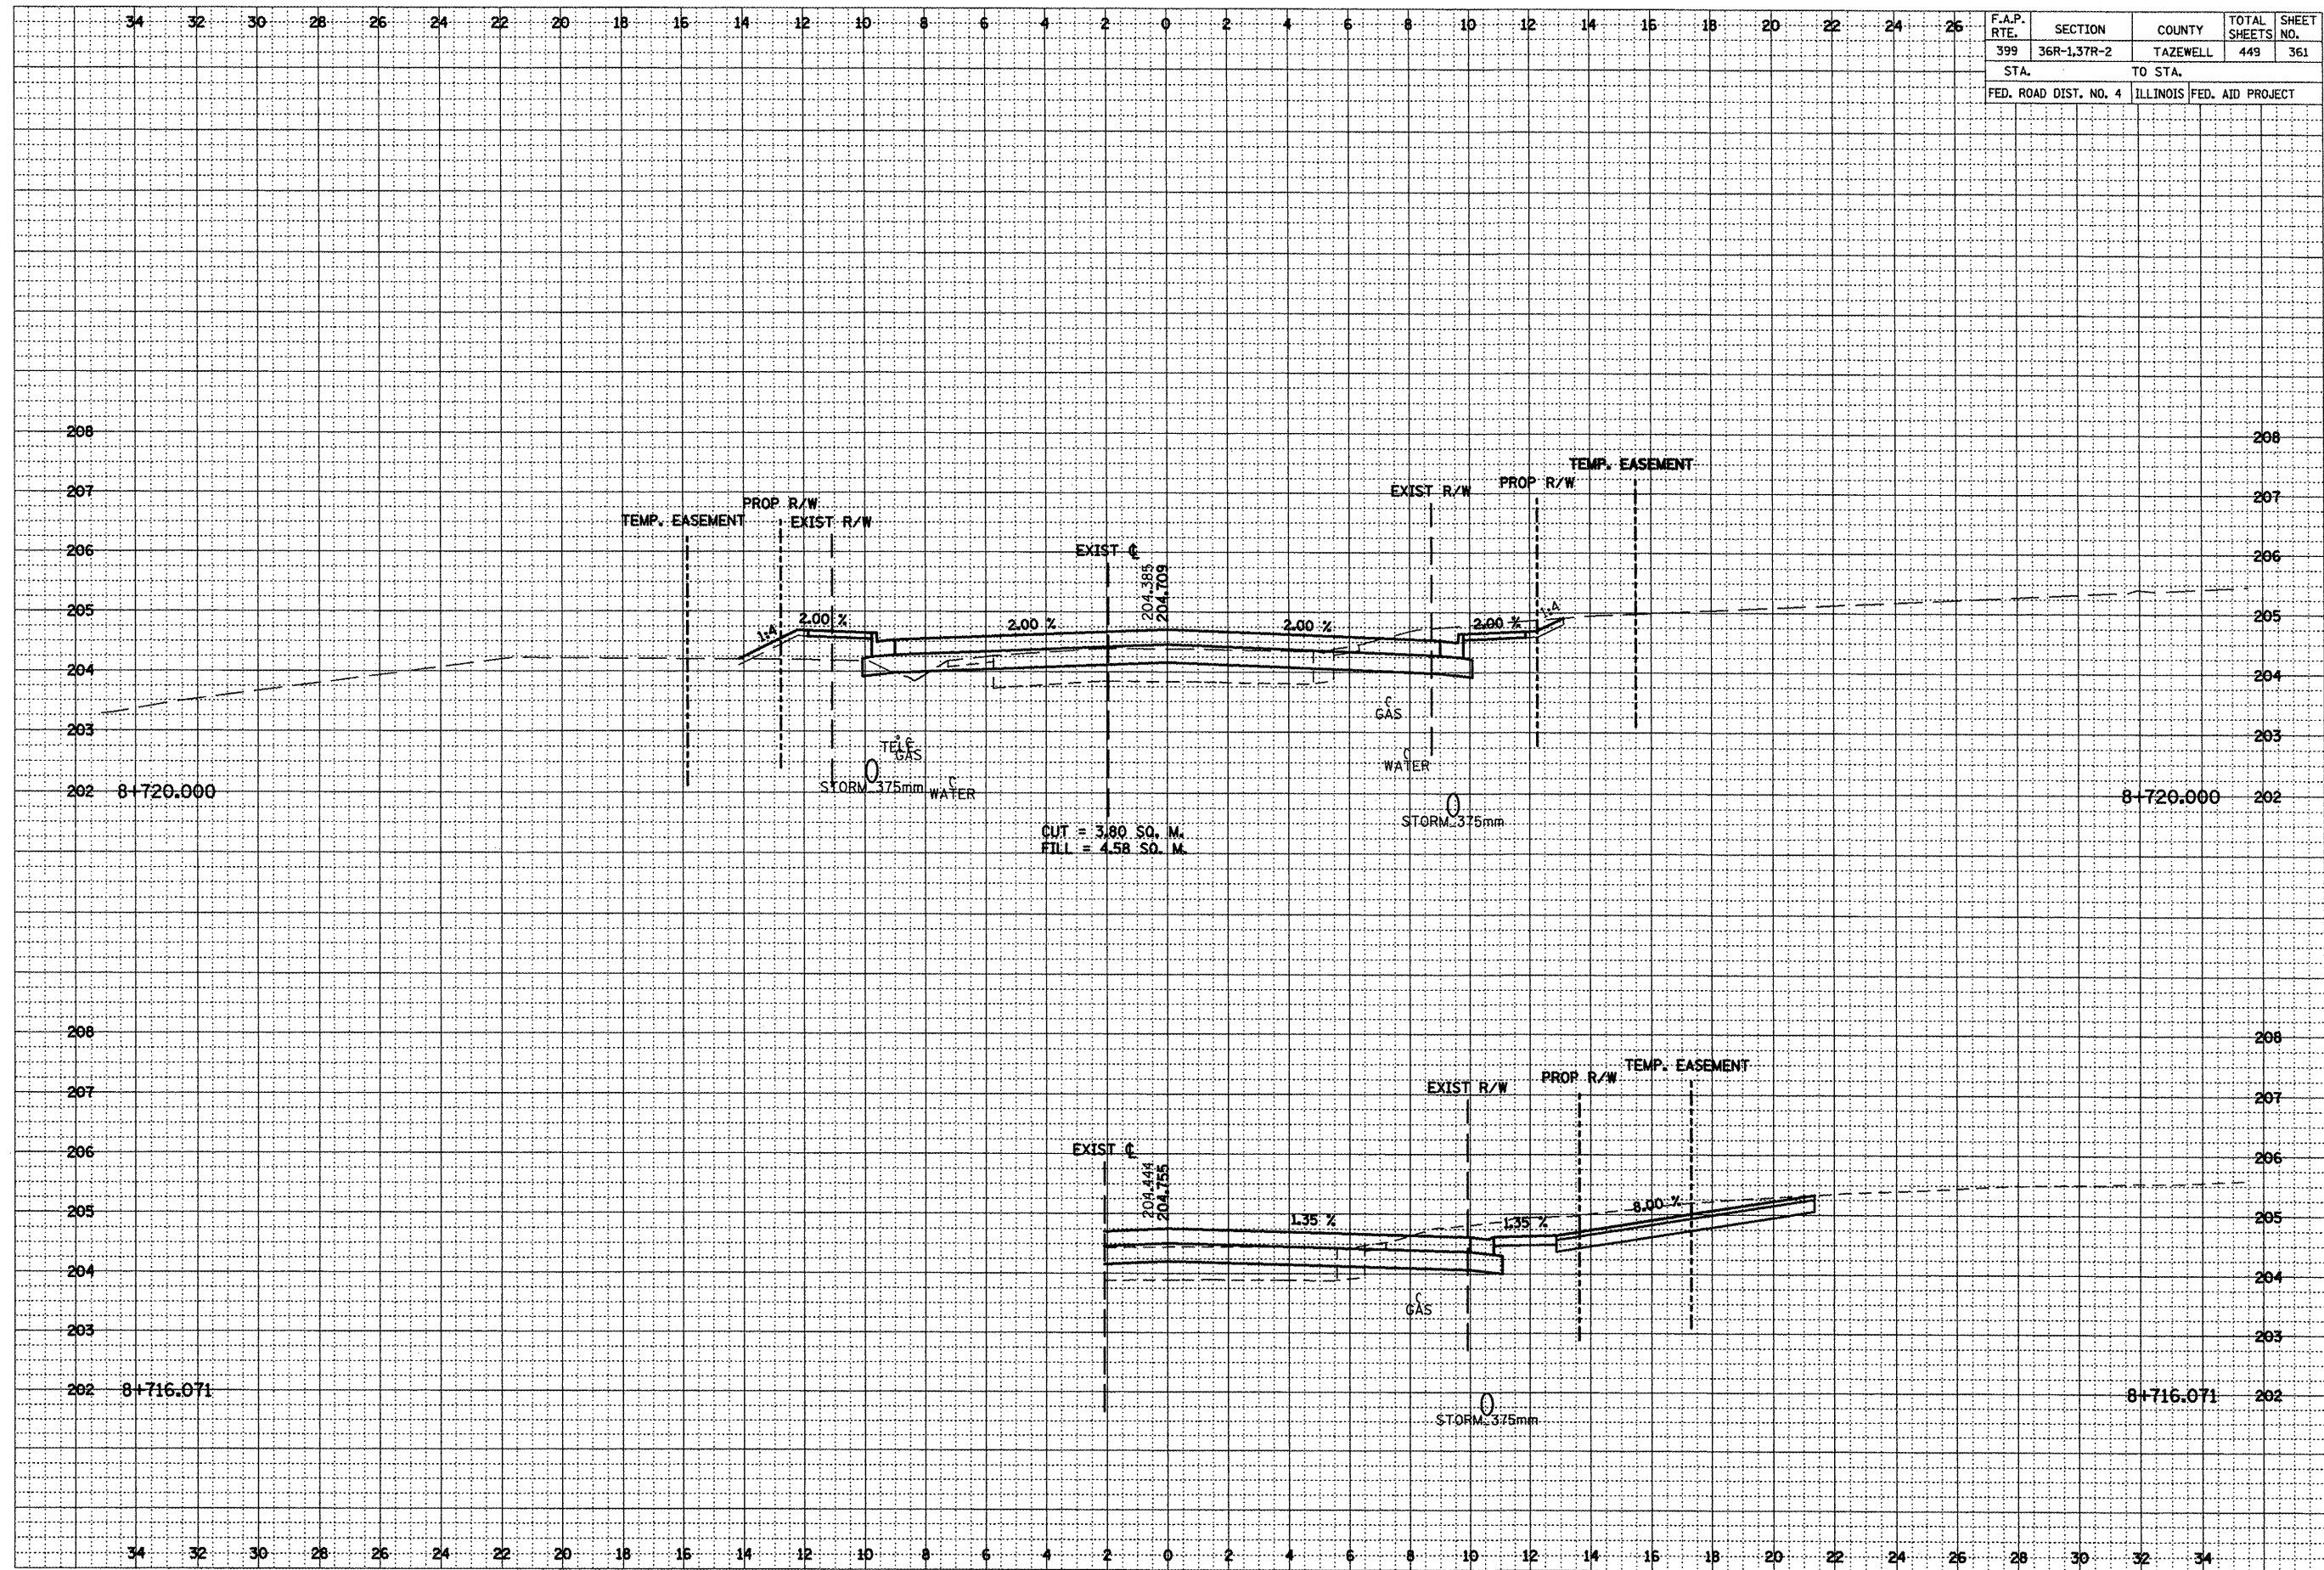

***LOCATION OF EXISTING UTILITIES ARE APPROXIMATE.

F.A.P. RTE.	SECTION	COUNTY	TOTAL SHEETS	SHEET NO.
399	36R-1,37R-2	TAZEWELL	449	362
STA.		TO STA.		
FED. ROAD DIST. NO. 4		ILLINOIS	FED. AID PROJECT	

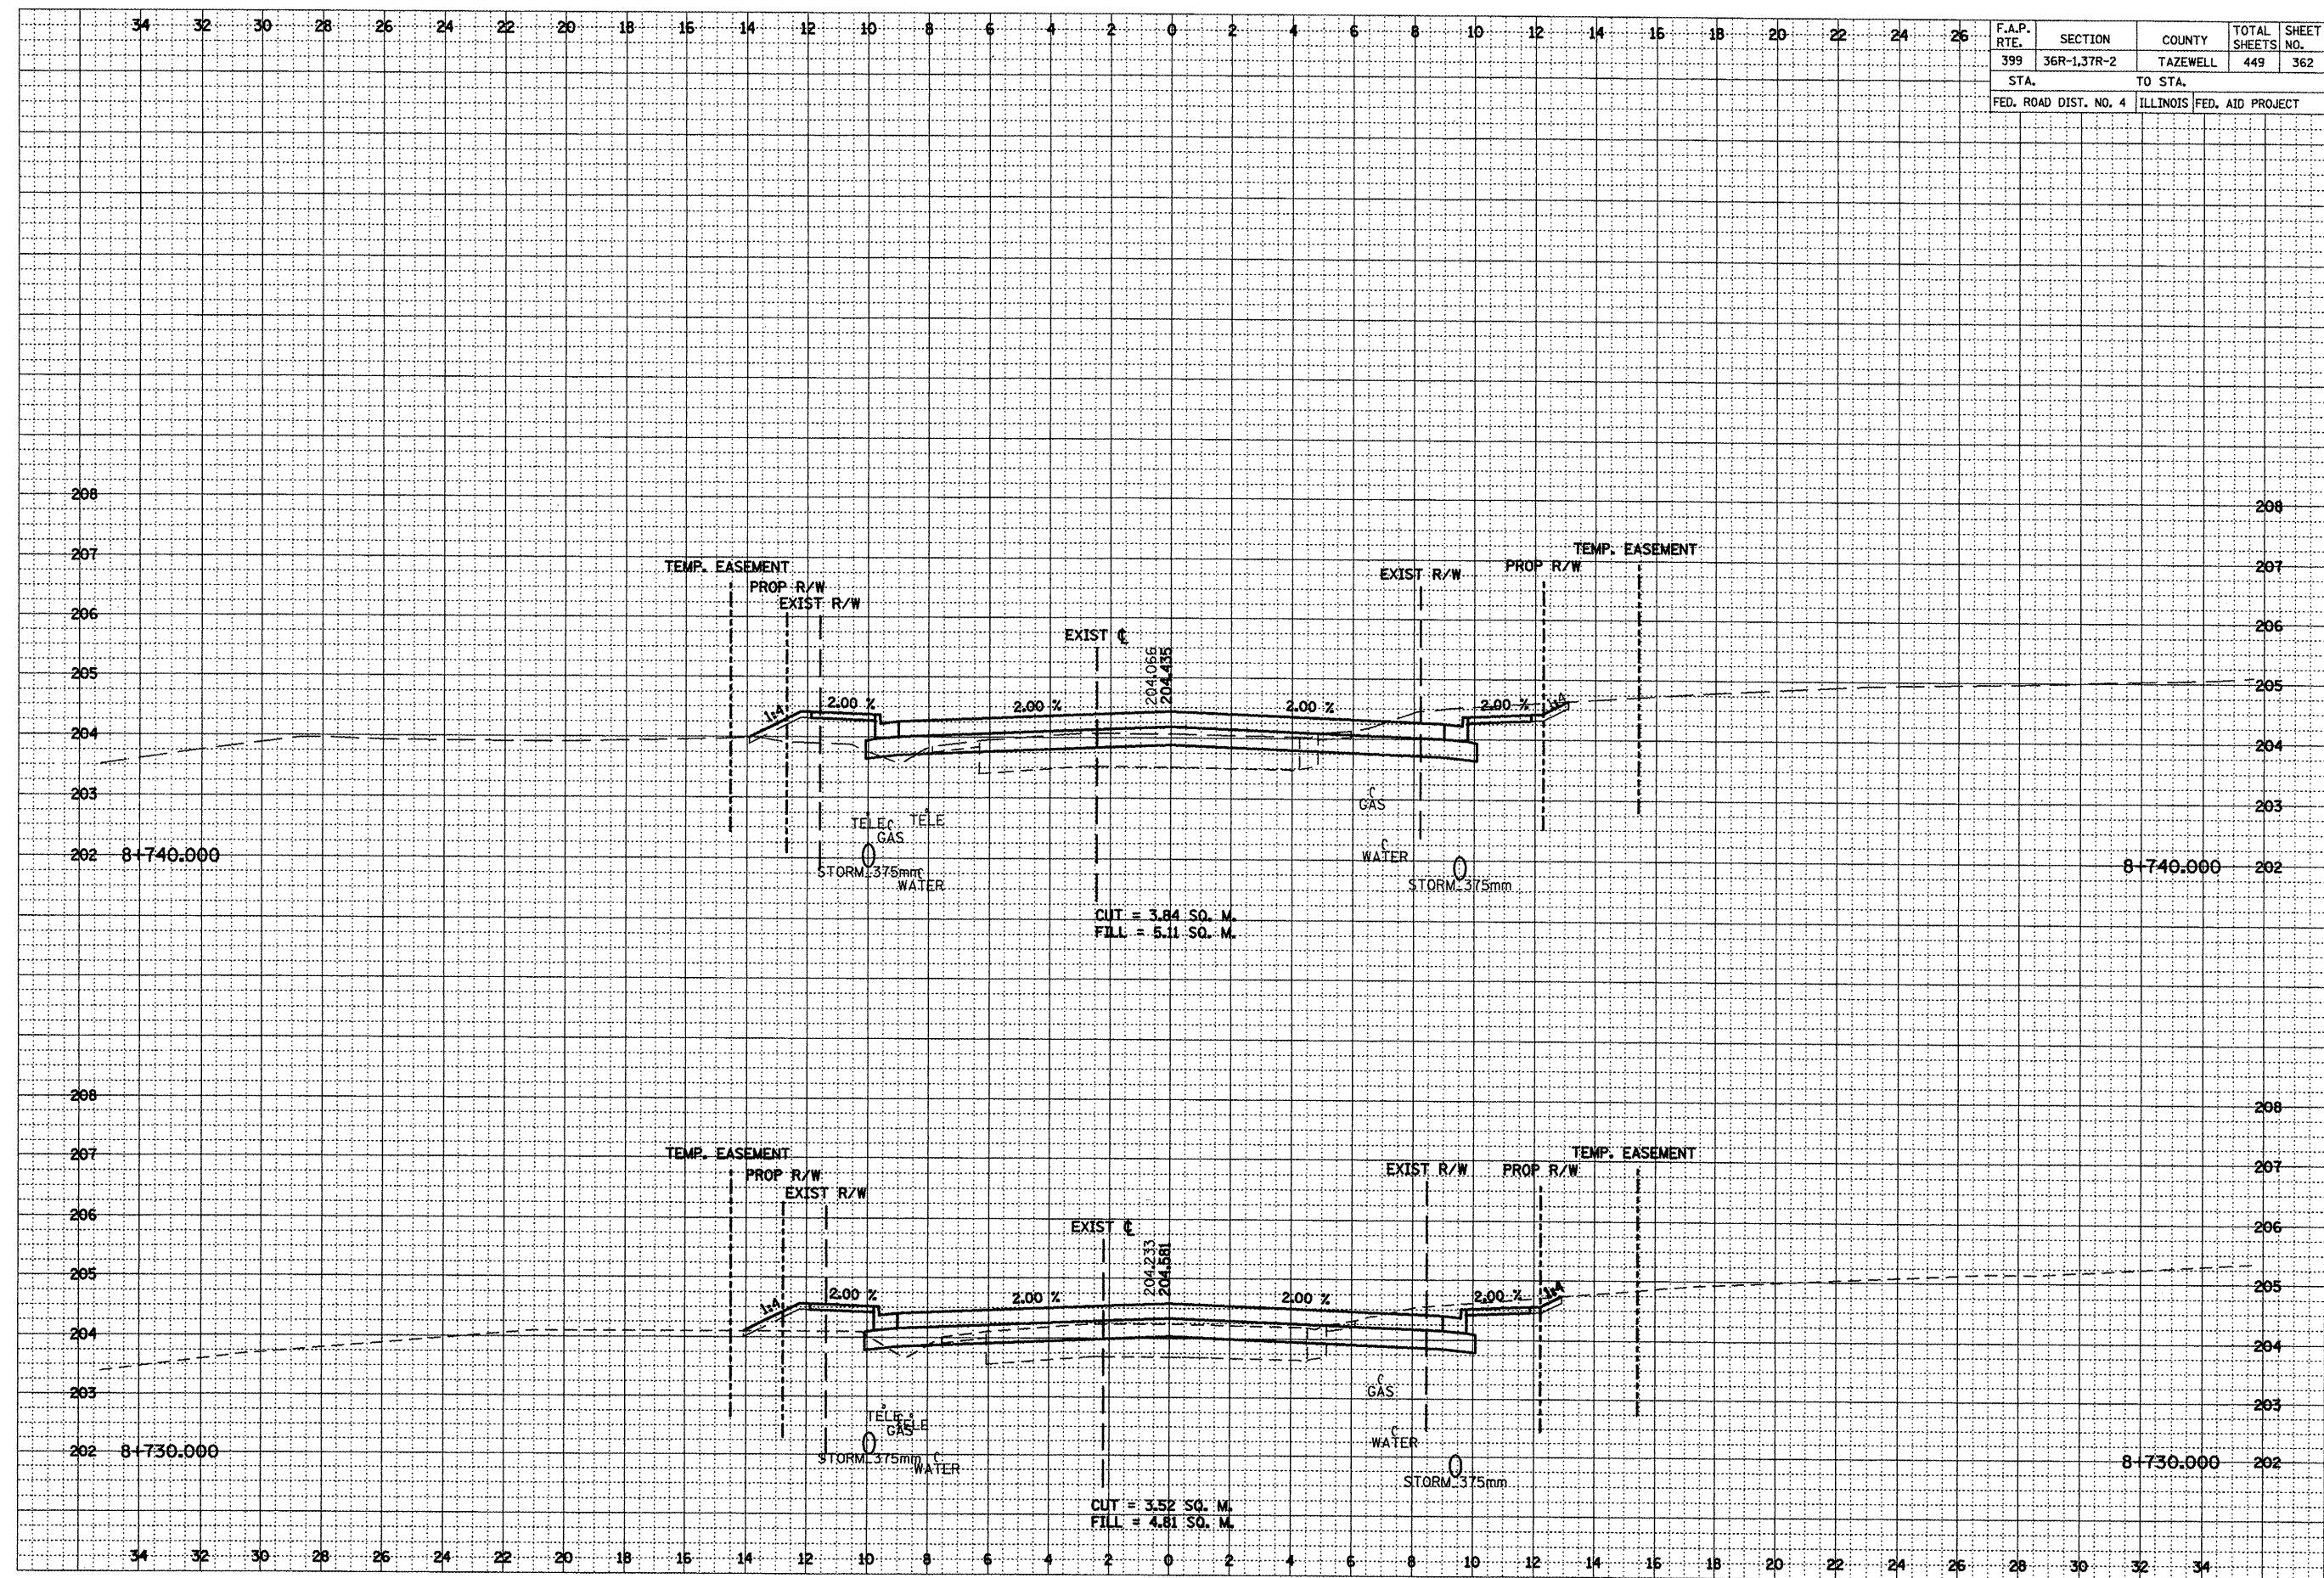
[illegible]

***LOCATION OF EXISTING UTILITIES ARE APPROXIMATE.

FINAL	DATE
SURVEY	BY
NOTE BOOK	
NO.	


ORIGINAL	DATE
SURVEY	BY
NOTE BOOK	
NO.	

F.A.P. RTE.	SECTION	COUNTY	TOTAL SHEETS	SHEET NO.
399	36R-1,37R-2	TAZEWELL	449	363
STA.		TO STA.		
FED. ROAD DIST. NO. 4		ILLINOIS FED. AID PROJECT		

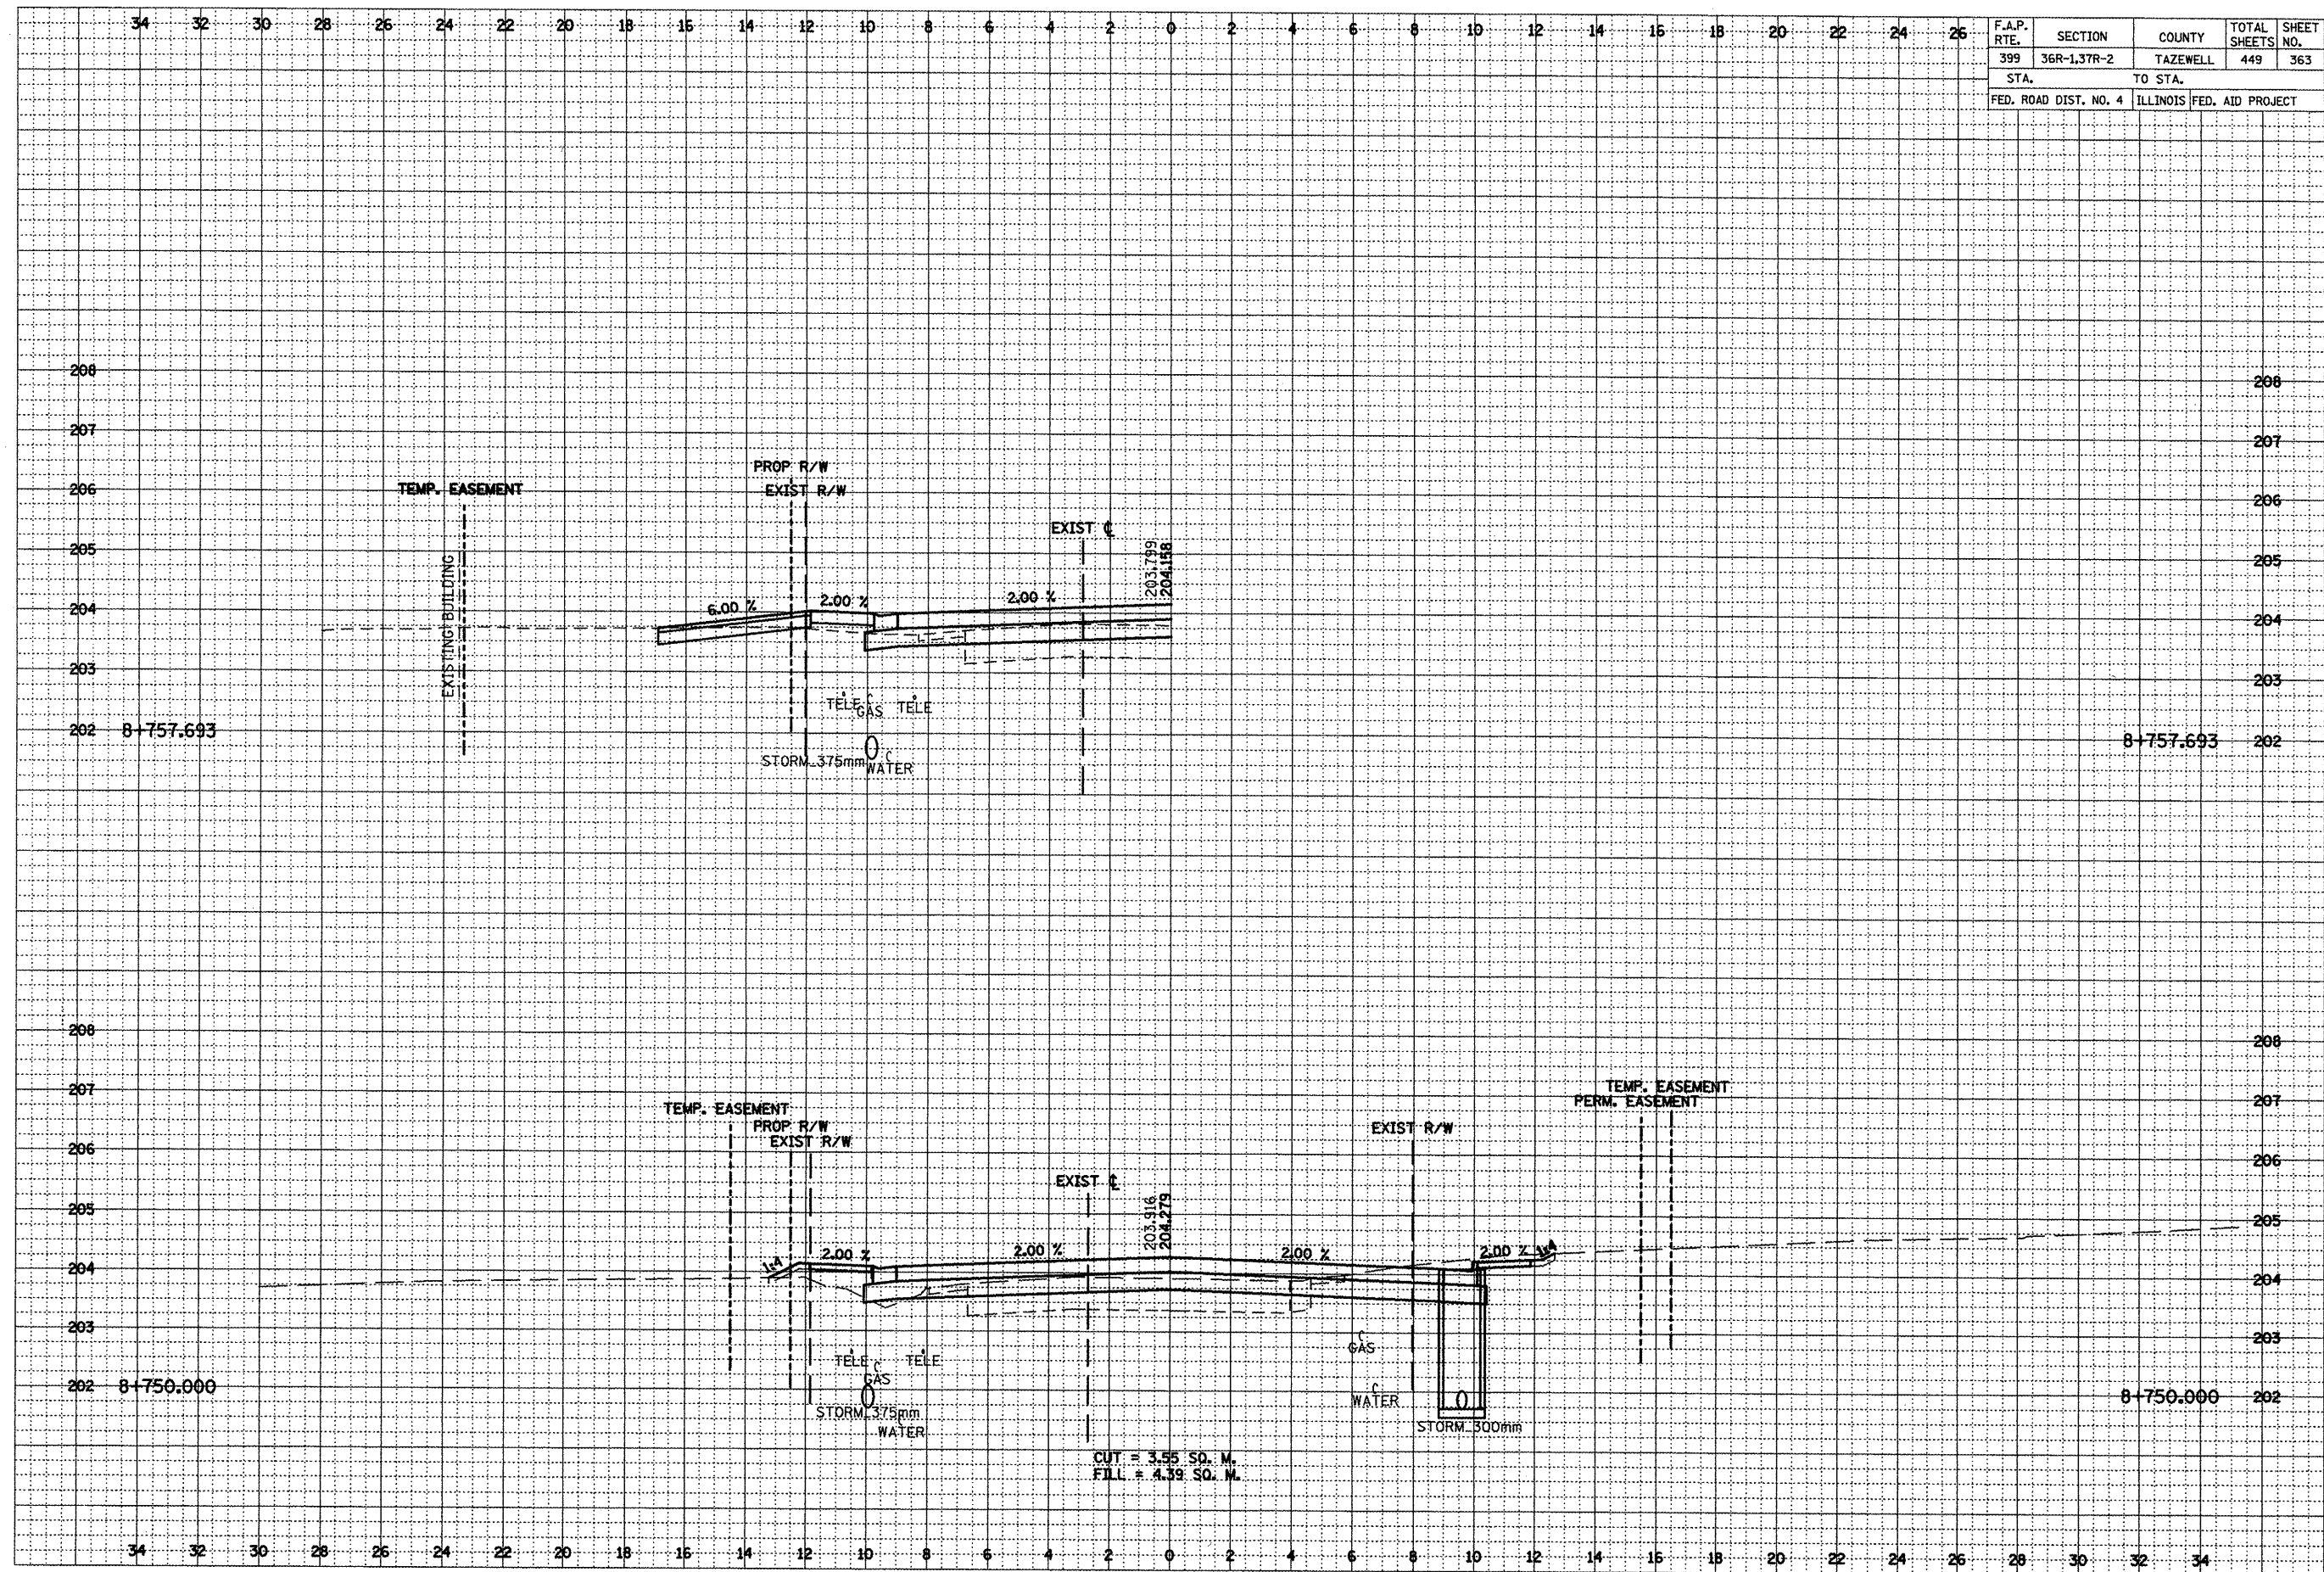


***LOCATION OF EXISTING UTILITIES ARE APPROXIMATE.

F.A.P. RTE.	SECTION	COUNTY	TOTAL SHEETS	SHEET NO.
399	36R-1,37R-2	TAZEWELL	449	364
STA.		TO STA.		
FED. ROAD DIST. NO. 4		ILLINOIS	FED. AID PROJECT	

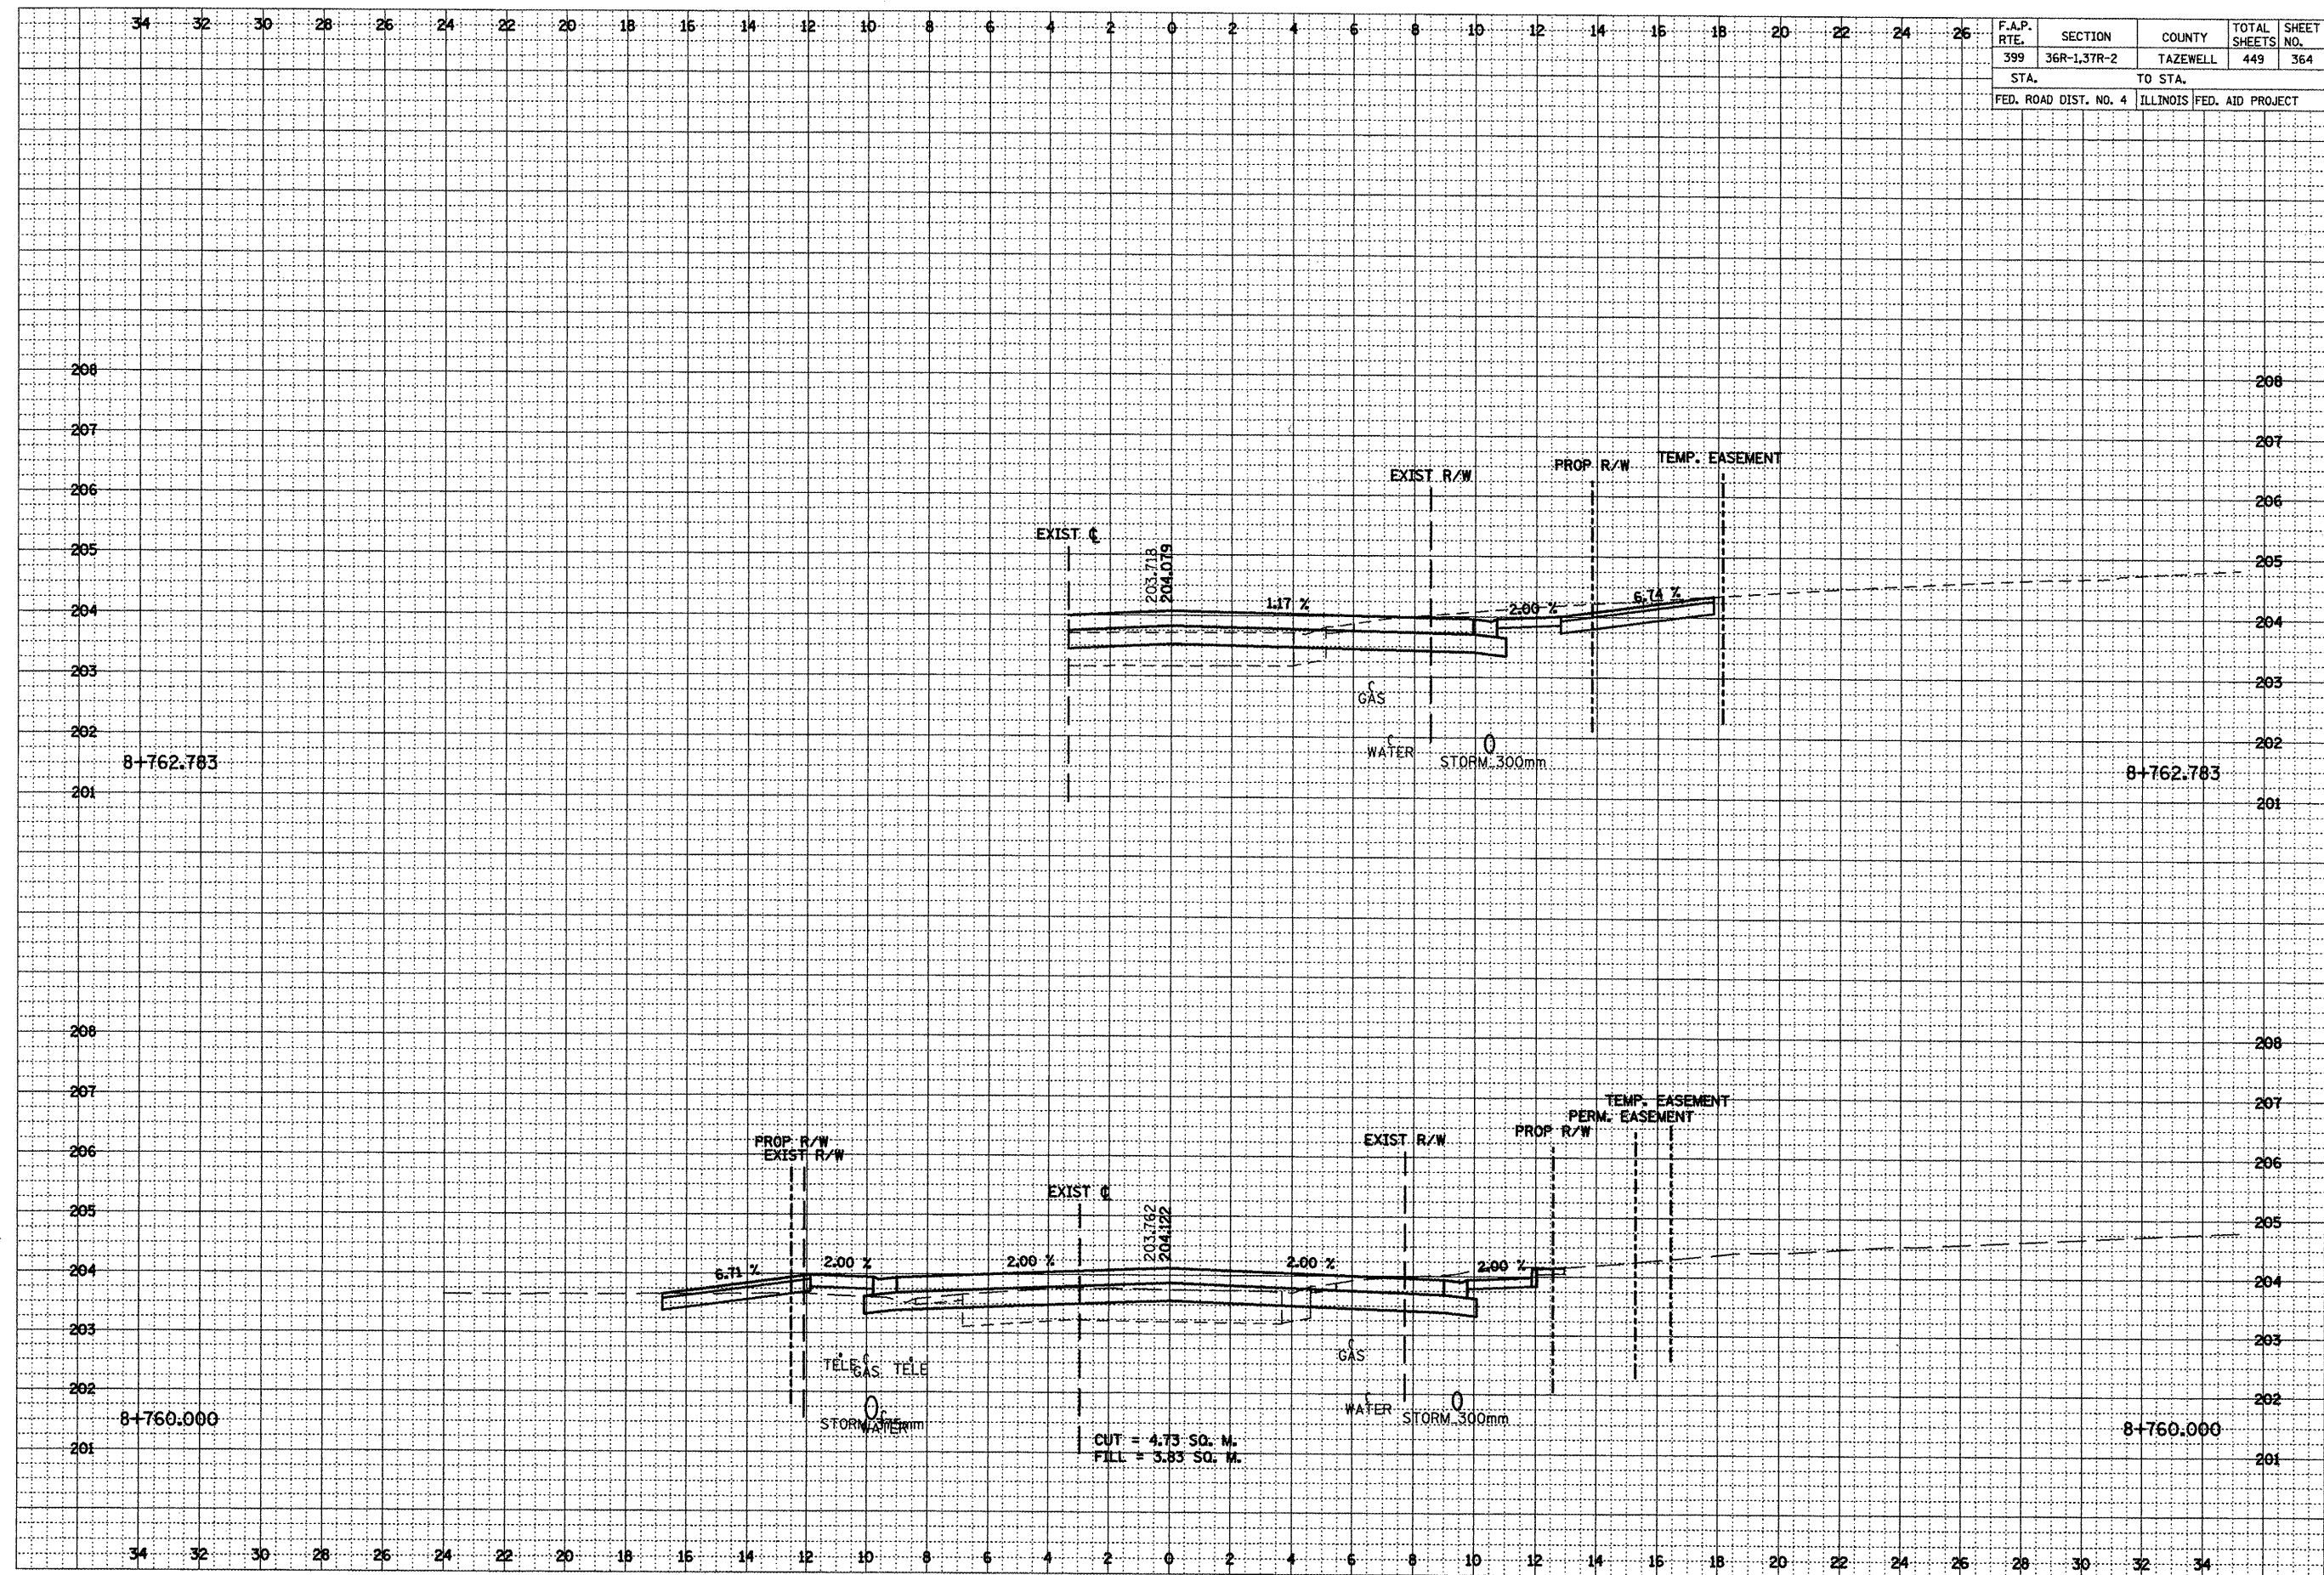


***LOCATION OF EXISTING UTILITIES ARE APPROXIMATE.

FINAL SURVEY	SURVEYED _____	BY _____	DATE _____
NOTE BOOK	PLOTTED _____	TEMPLATE _____	
NO	AREAS _____		
	AREAS CHECKED _____		

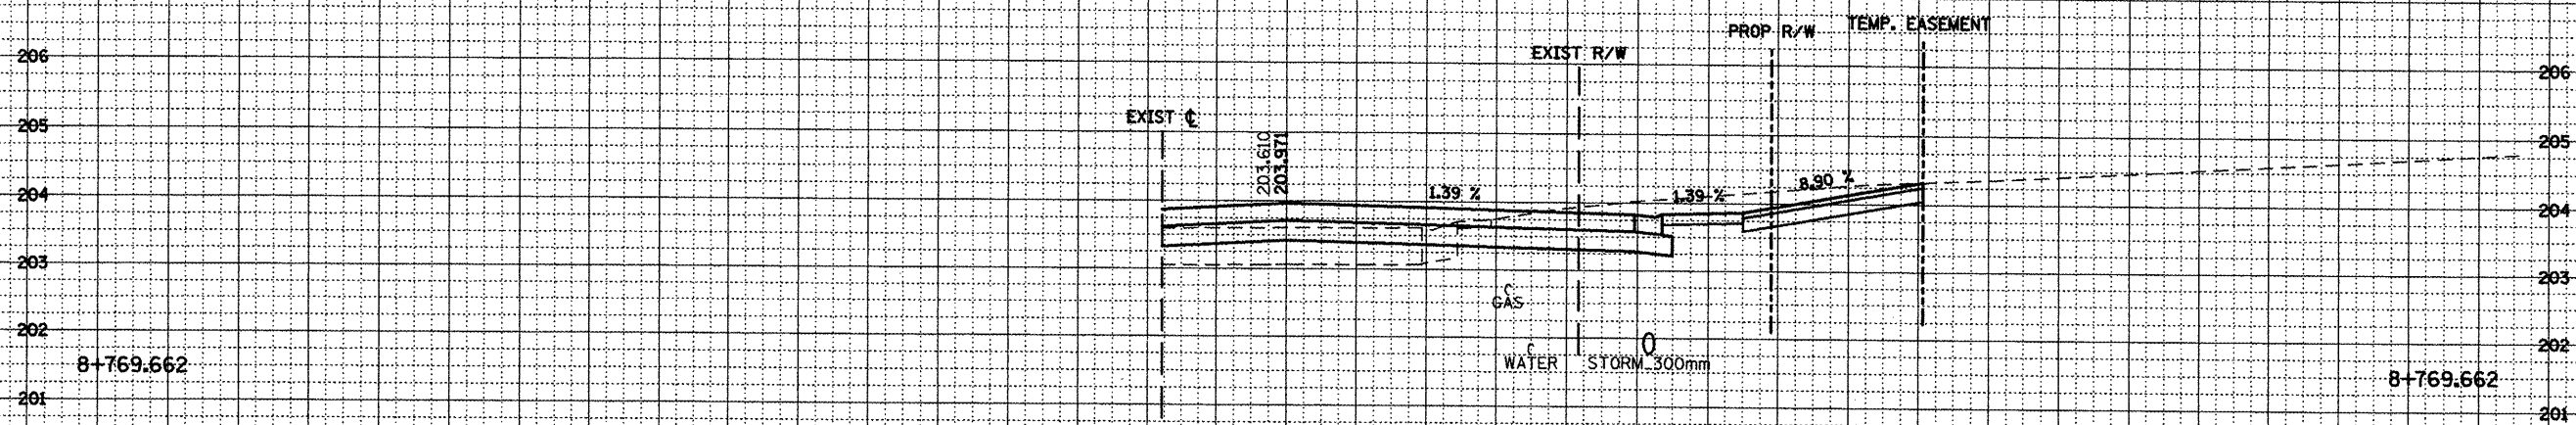

***LOCATION OF EXISTING UTILITIES ARE APPROXIMATE.


F.A.P. RTE.	SECTION	COUNTY	TOTAL SHEETS	SHEET NO.
399	36R-1,37R-2	TAZEWELL	449	366
STA.		TO STA.		
FED. ROAD DIST. NO. 4		ILLINOIS	FED. AID PROJECT	

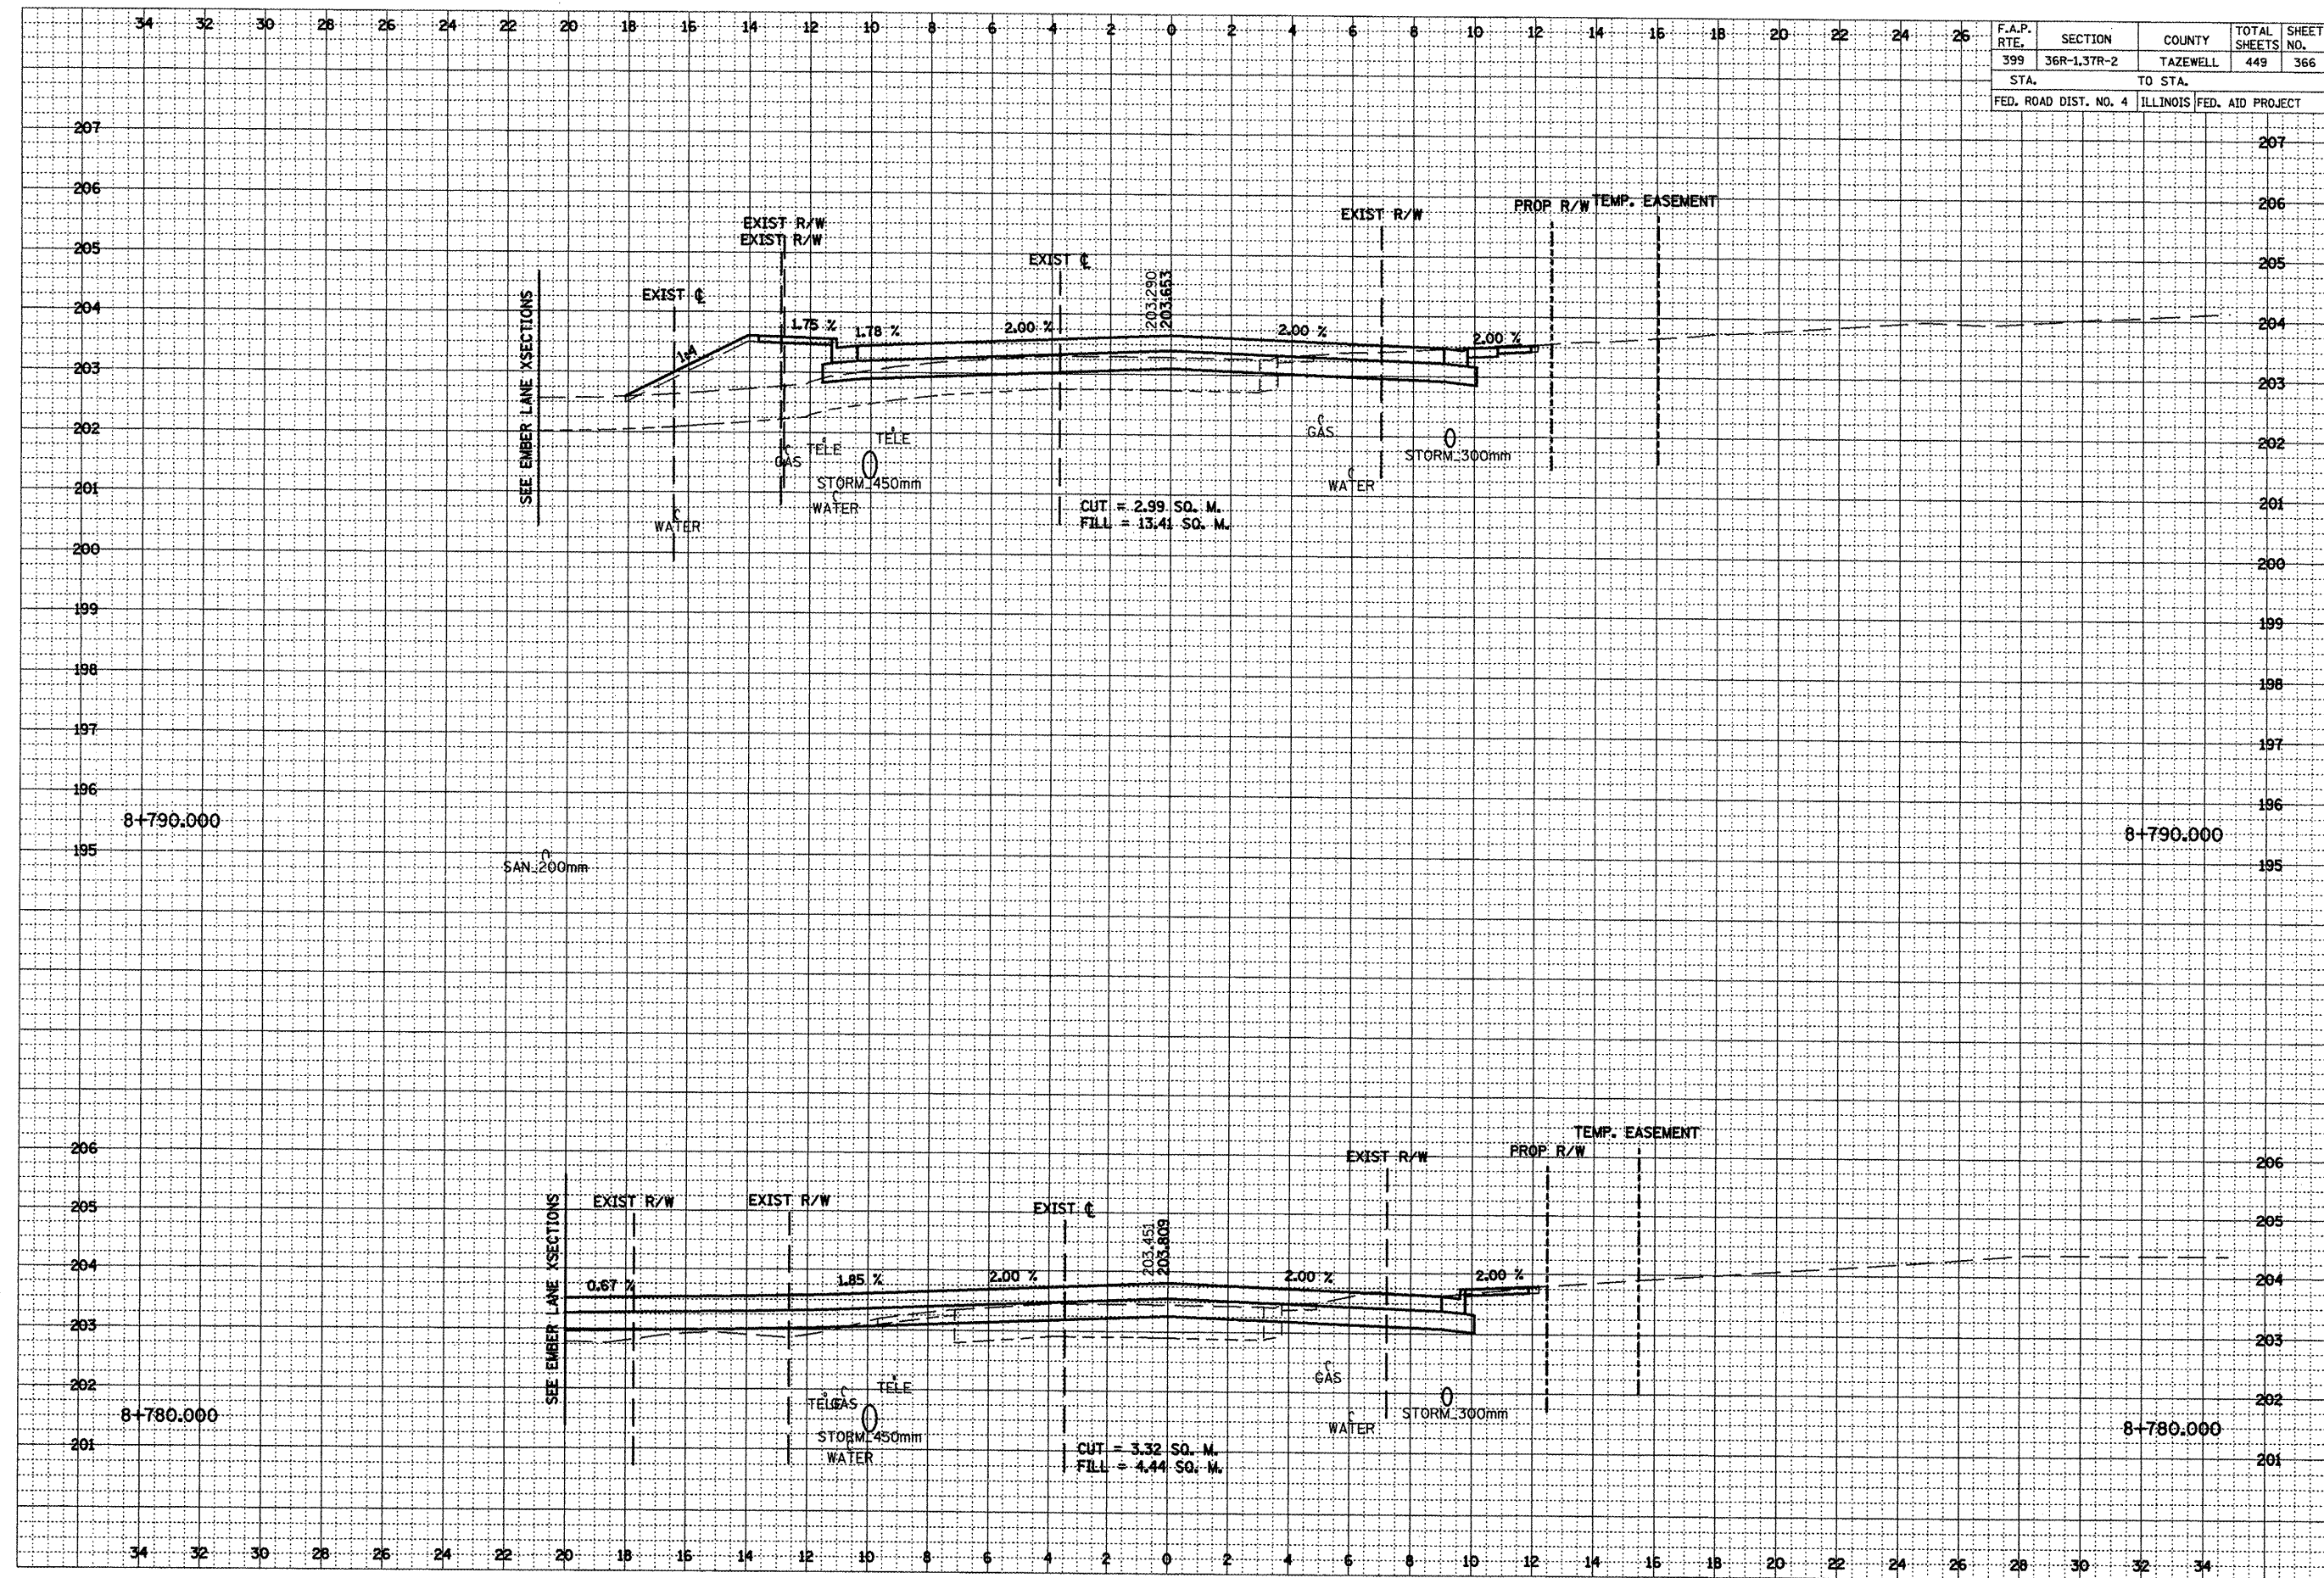

***LOCATION OF EXISTING UTILITIES ARE APPROXIMATE.

FINAL SURVEY					
NOTE BOOK	SURVEYED _____				
NO.	PLOTTED _____				
	TEMPLATE _____				
	AREAS _____				
	AREAS CHECKED _____				
		BY _____			DATE _____

ORIGINAL SURVEY	SURVEYED PLOTTED	BY	DATE
NOTE BOOK	TEMPLATE		
NO.	AREAS AREAS CHECKED		

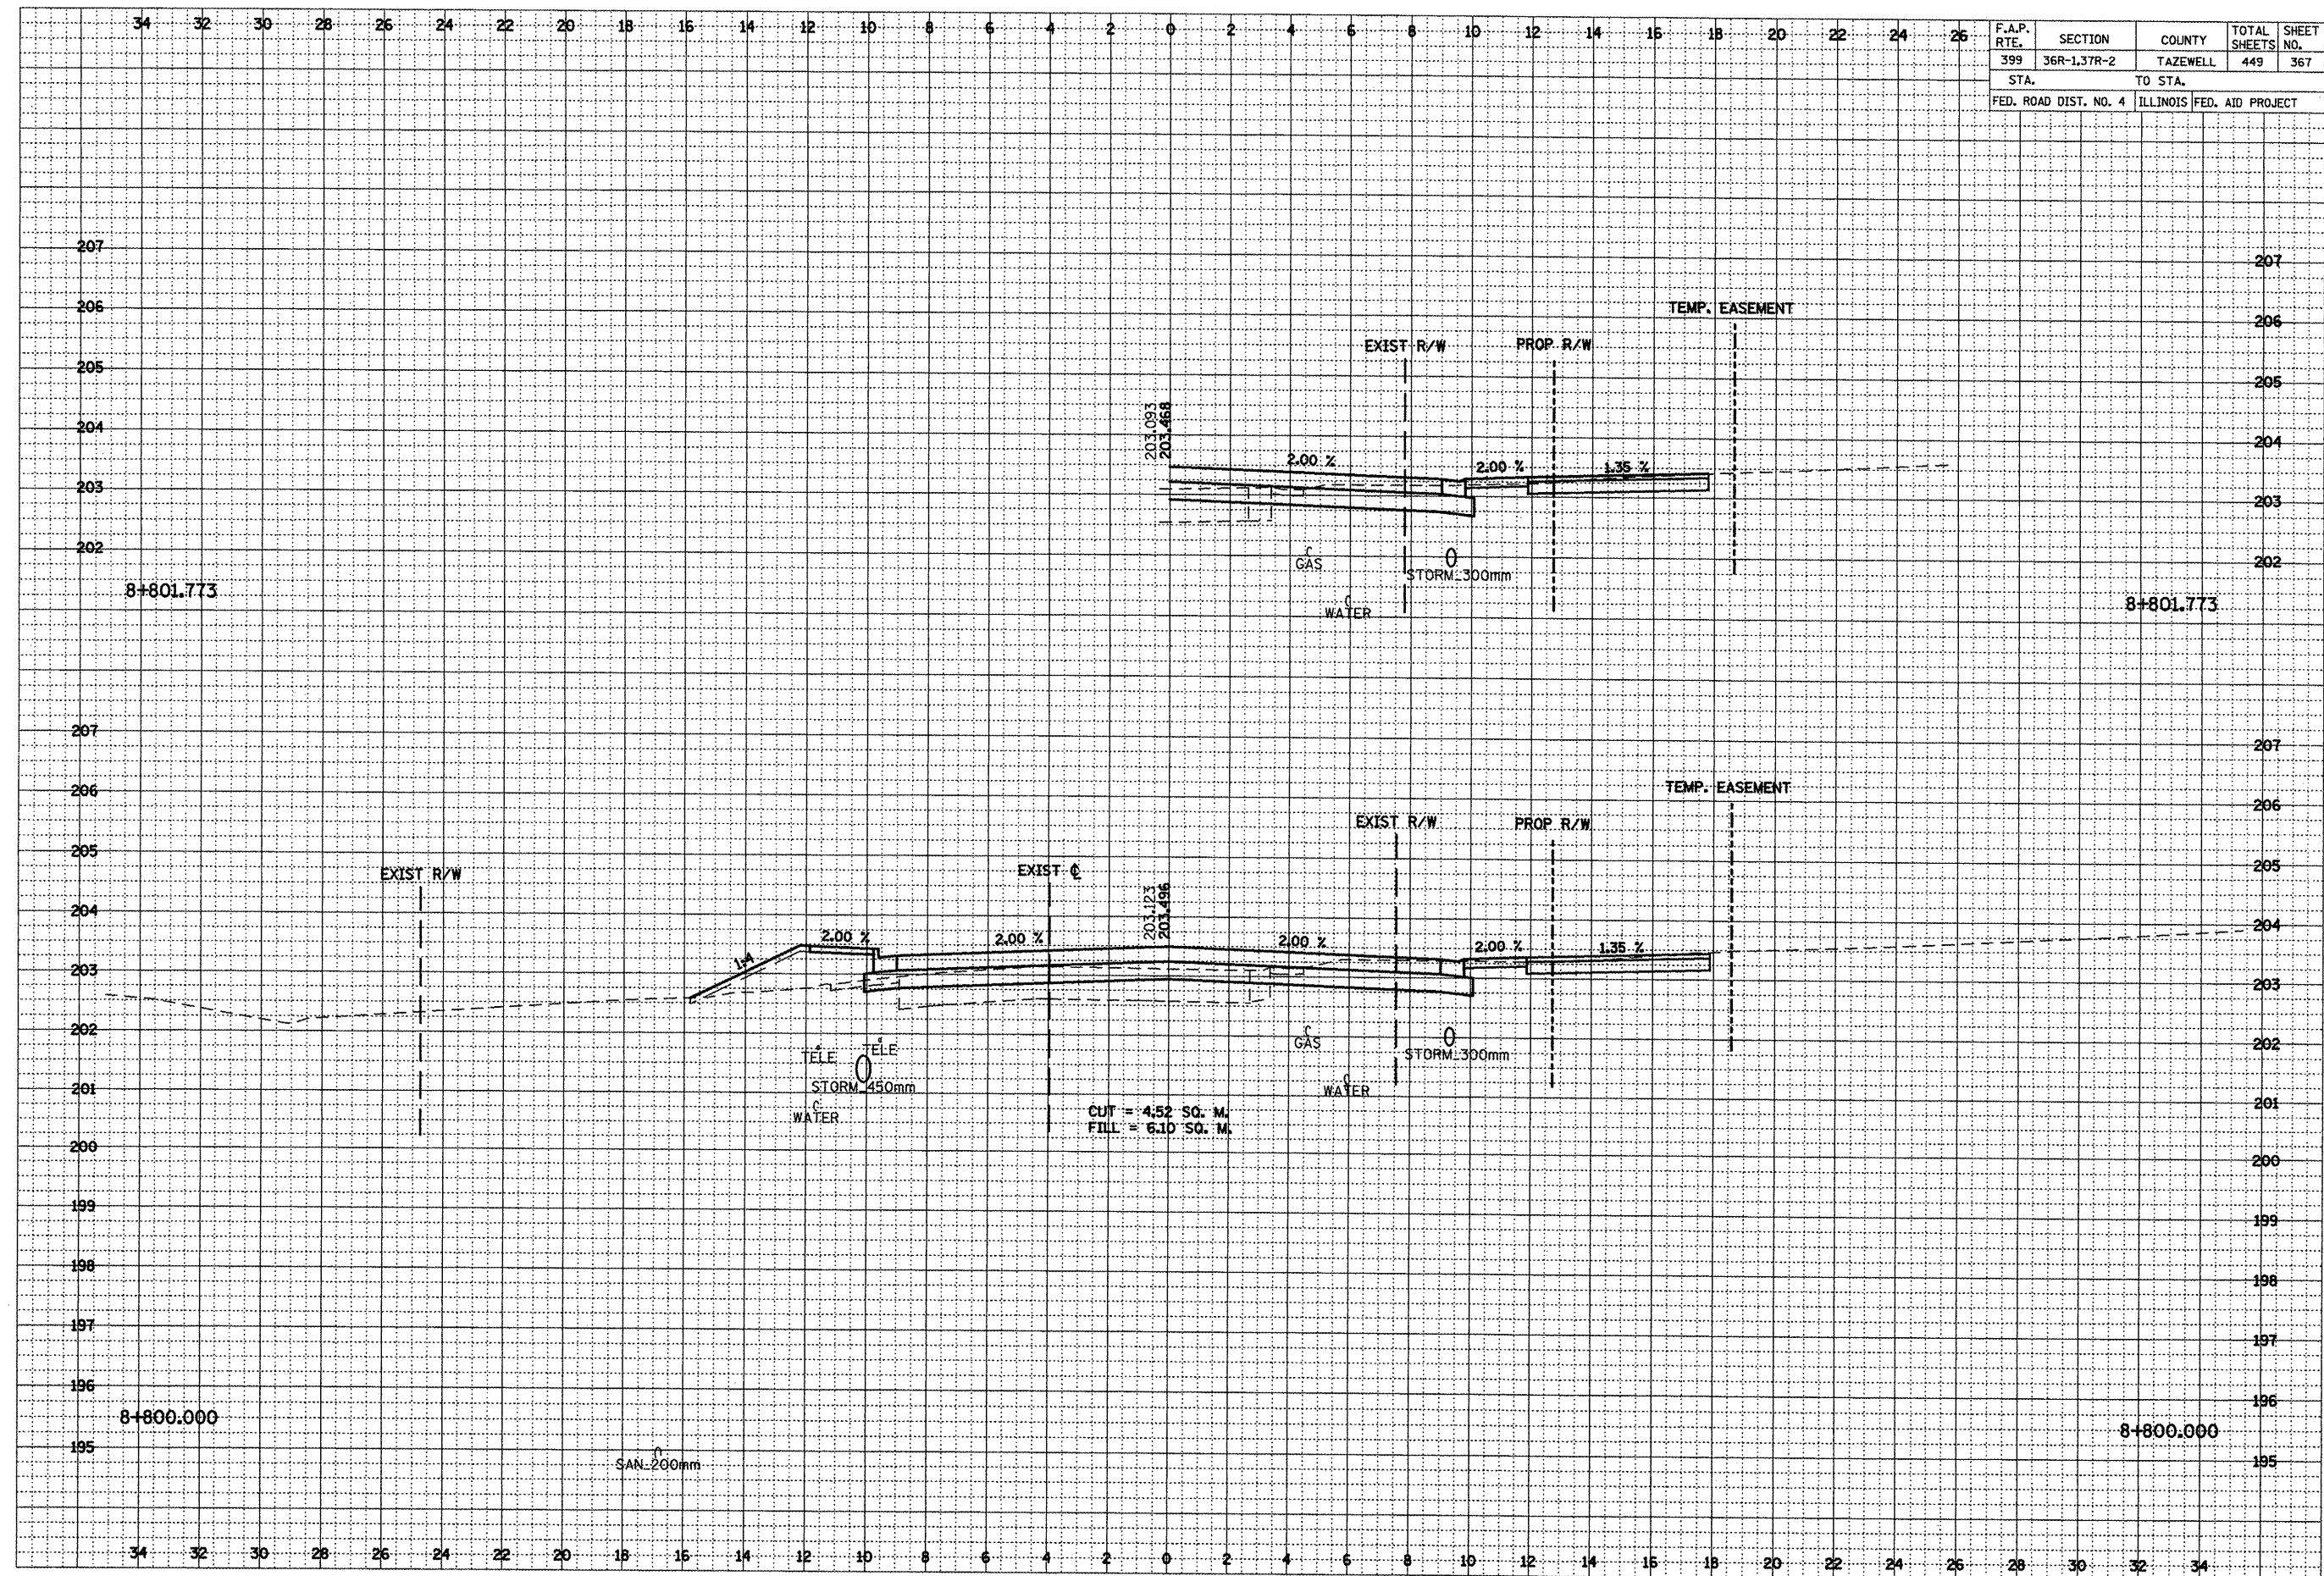


***LOCATION OF EXISTING UTILITIES ARE APPROXIMATE.


F.A.P. RTE.	SECTION	COUNTY	TOTAL SHEETS	SHEET NO.
399	36R-1,37R-2	TAZEWELL	449	368
STA.		TO STA.		
FED. ROAD DIST. NO. 4		ILLINOIS FED. AID PROJECT		

FWW	DATE
SURVEY	BY
NOTE BOOK	
NO.	

ORIGINAL	DATE
SURVEY	BY
NOTE BOOK	
NO.	

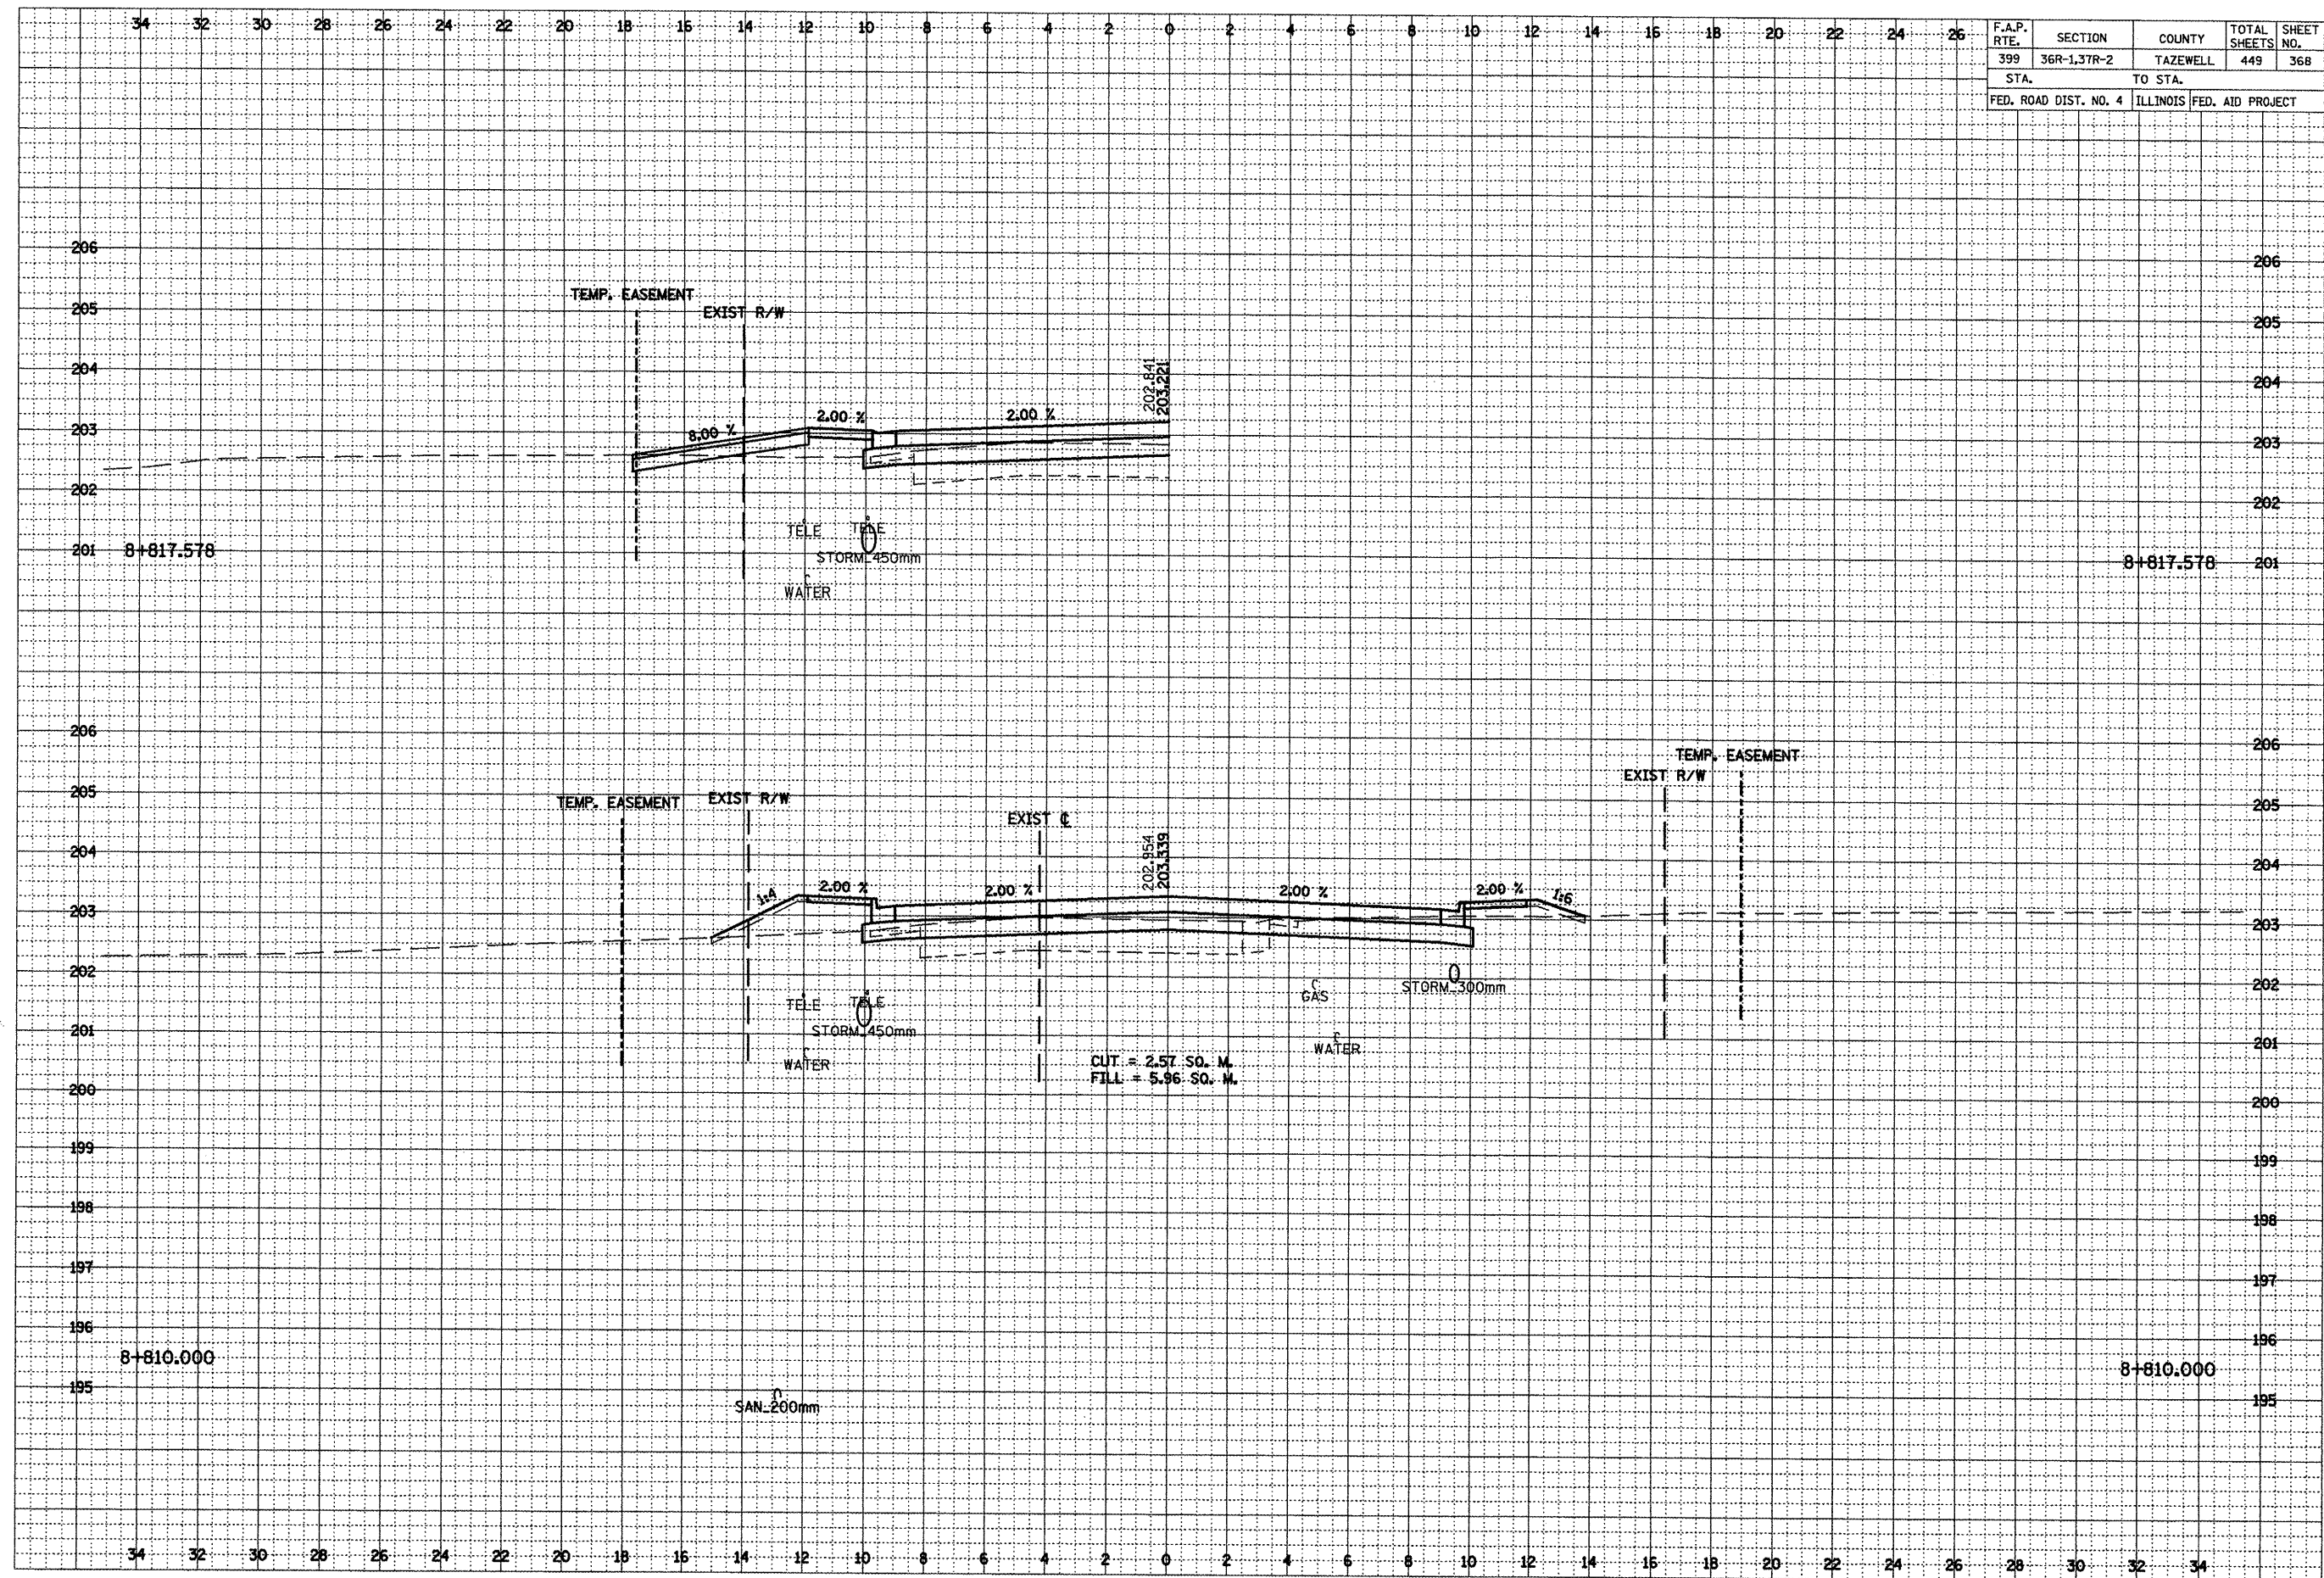

***LOCATION OF EXISTING UTILITIES ARE APPROXIMATE.

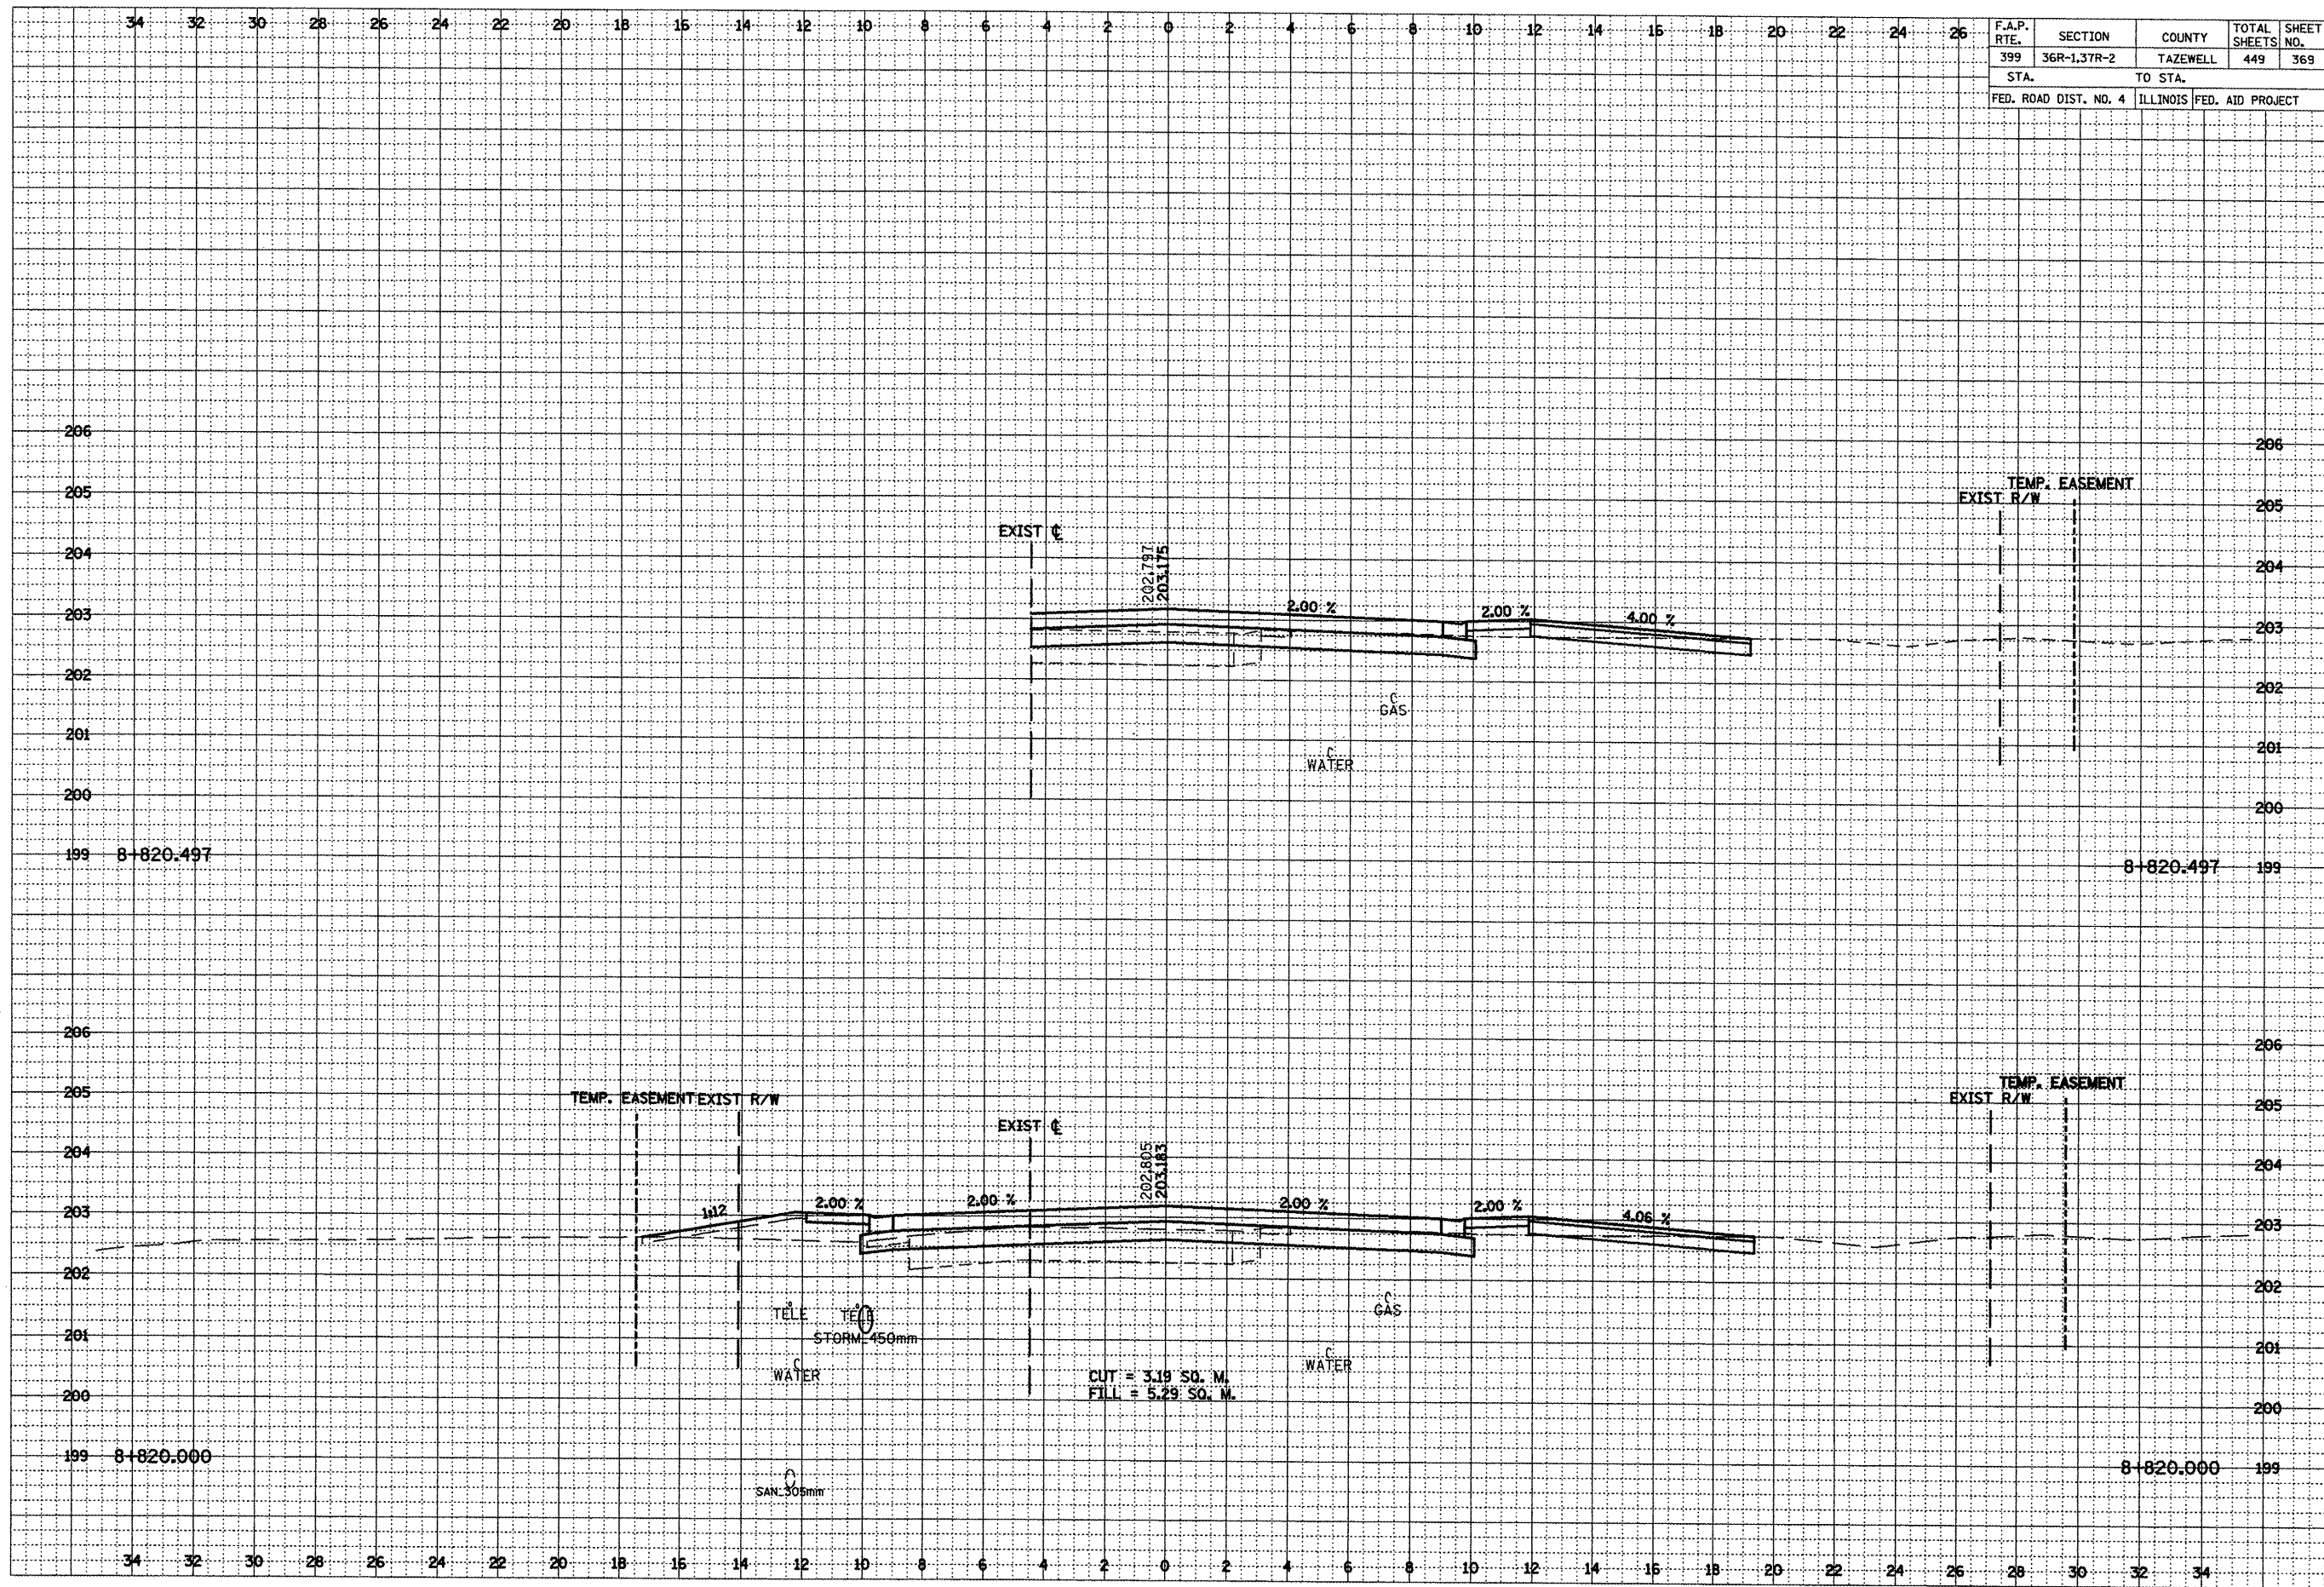


F.A.P. RTE.	SECTION	COUNTY	TOTAL SHEETS	SHEET NO.
399	36R-1,37R-2	TAZEWELL	449	369
STA.		TO STA.		
FED. ROAD DIST. NO. 4		ILLINOIS	FED. AID PROJECT	

FINAL SURVEY	DATE
NOTE BOOK	
AREAS CHECKED	
BY	

ORIGINAL SURVEY	DATE
NOTE BOOK	
AREAS CHECKED	
BY	


***LOCATION OF EXISTING UTILITIES ARE APPROXIMATE.

	SURVEYED				BY		DATE
	PLOTTED						
	TEMPLATE						
	AREAS						
	AREAS CHECKED						
NO.							

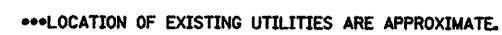

FINAL SURVEY	SURVEYED _____	BY _____	DATE _____
NOTE BOOK	PLOTTED _____		
	TEMPLATE _____		
	AREAS _____		
	AREAS CHECKED _____		

ORIGINAL SURVEY	BY _____		DATE _____
NOTE BOOK	SURVEYED _____ PLOTTED _____ TEMPLATE _____ AREAS _____ AREAS CHECKED _____		
NO. _____			

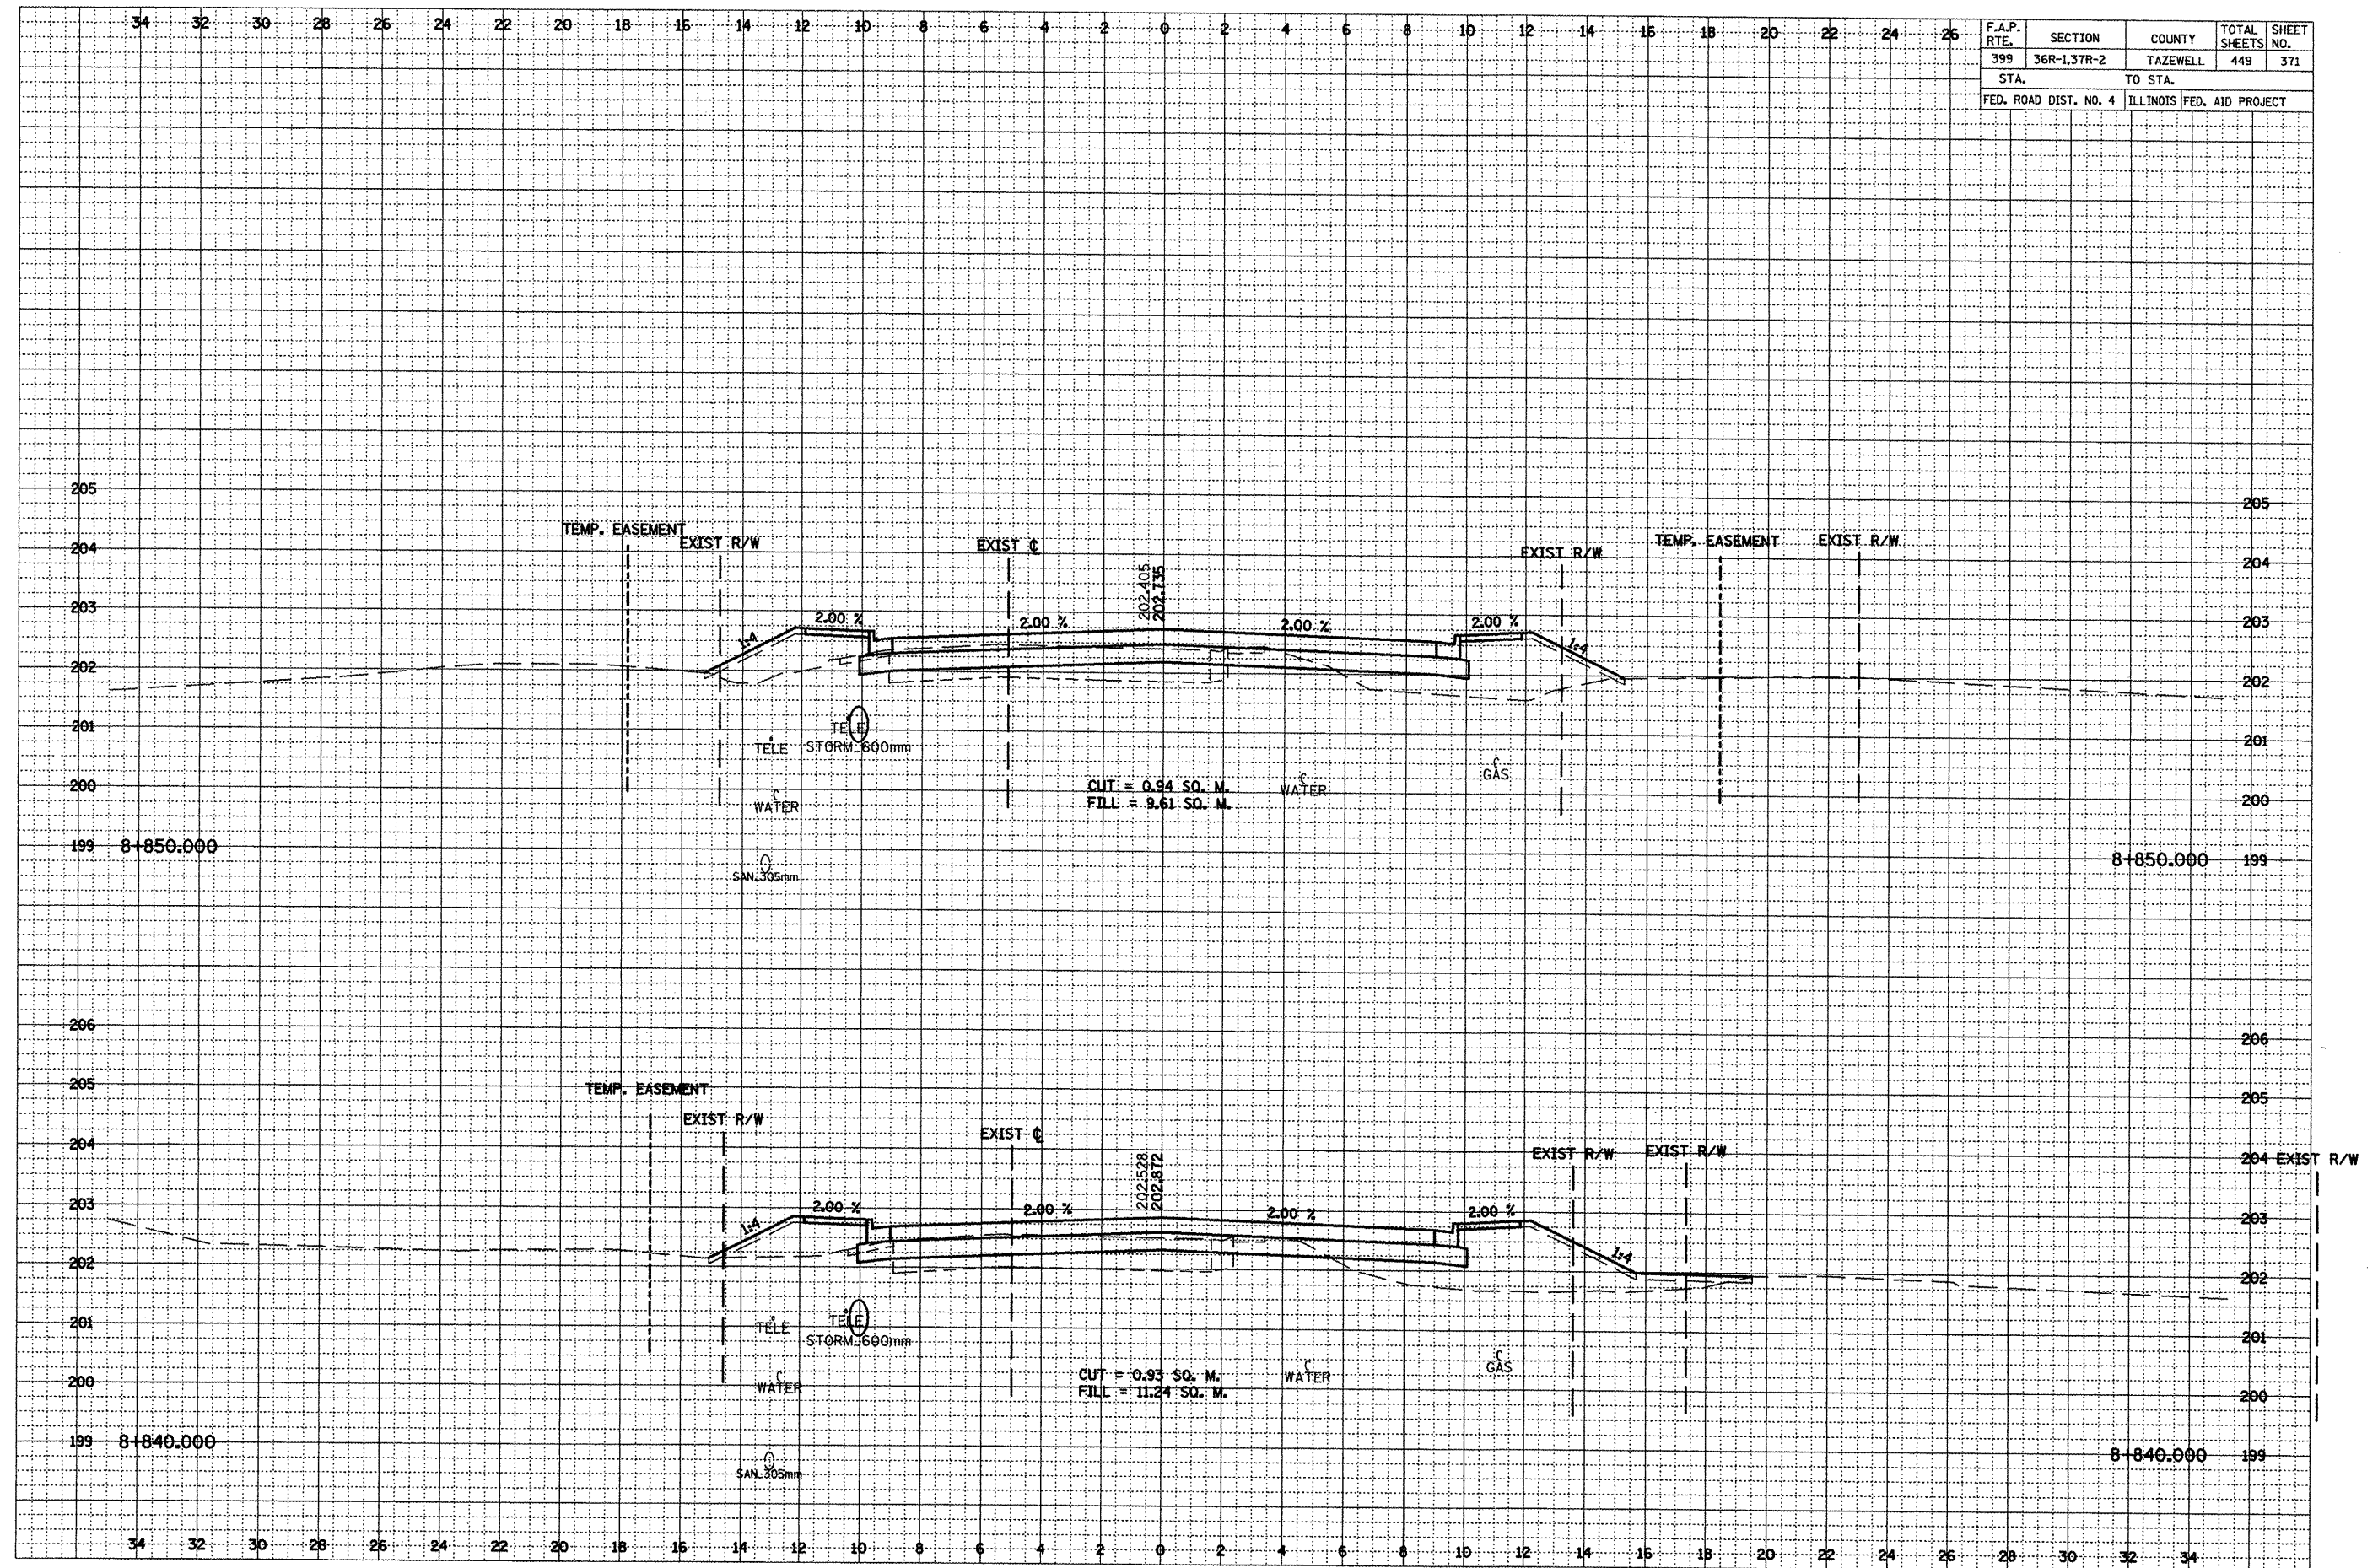


***LOCATION OF EXISTING UTILITIES ARE APPROXIMATE.

DATE	BY	SURVEYED	PLOTTED	CHECKED

DATE	BY	SURVEYED	PLOTTED	CHECKED

F.A.P. RTE.	SECTION	COUNTY	TOTAL SHEETS	SHEET NO.
399	36R-1,37R-2	TAZEWELL	449	372
STA.		TO STA.		
FED. ROAD DIST. NO. 4		ILLINOIS FED. AID PROJECT		

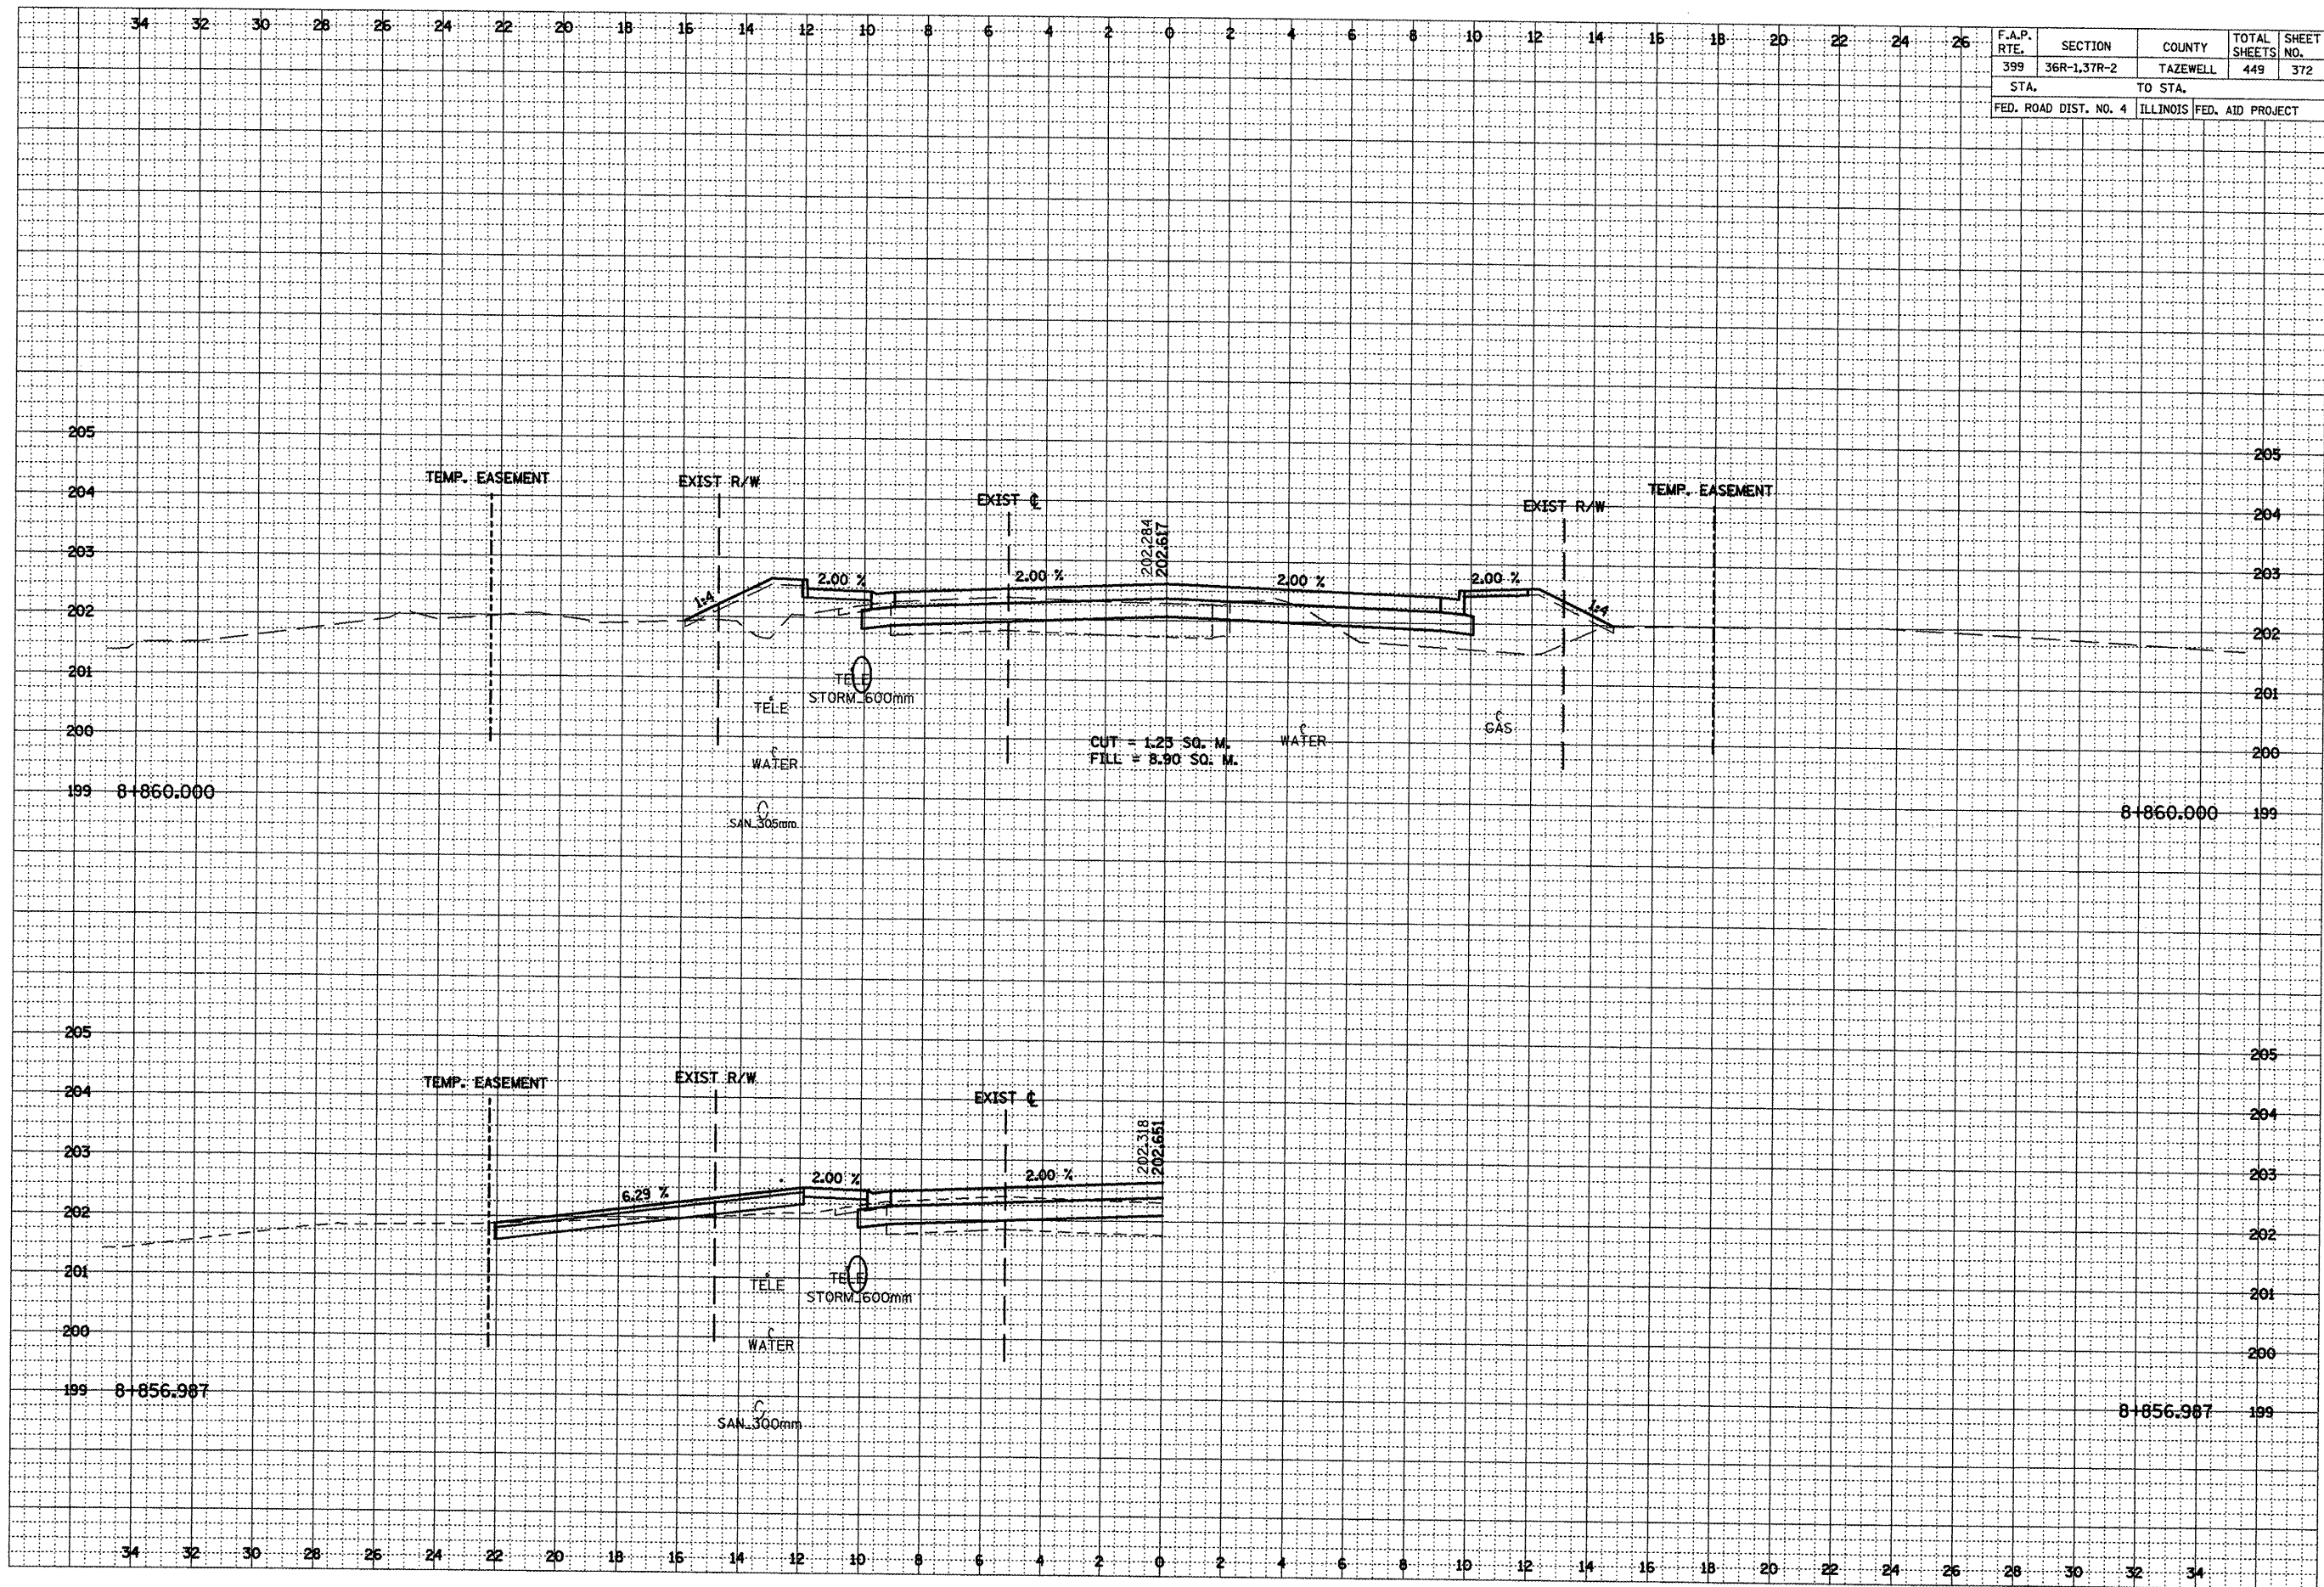


***LOCATION OF EXISTING UTILITIES ARE APPROXIMATE.

F.A.P. RTE.	SECTION	COUNTY	TOTAL SHEETS	SHEET NO.
399	36R-1.37R-2	TAZEWELL	449	373
STA.		TO STA.		
FED. ROAD DIST. NO. 4		ILLINOIS FED. AID PROJECT		

FINAL	DATE
SURVEY	
NOTE BOOK	
NO.	

ORIGINAL	DATE
SURVEY	
NOTE BOOK	
NO.	

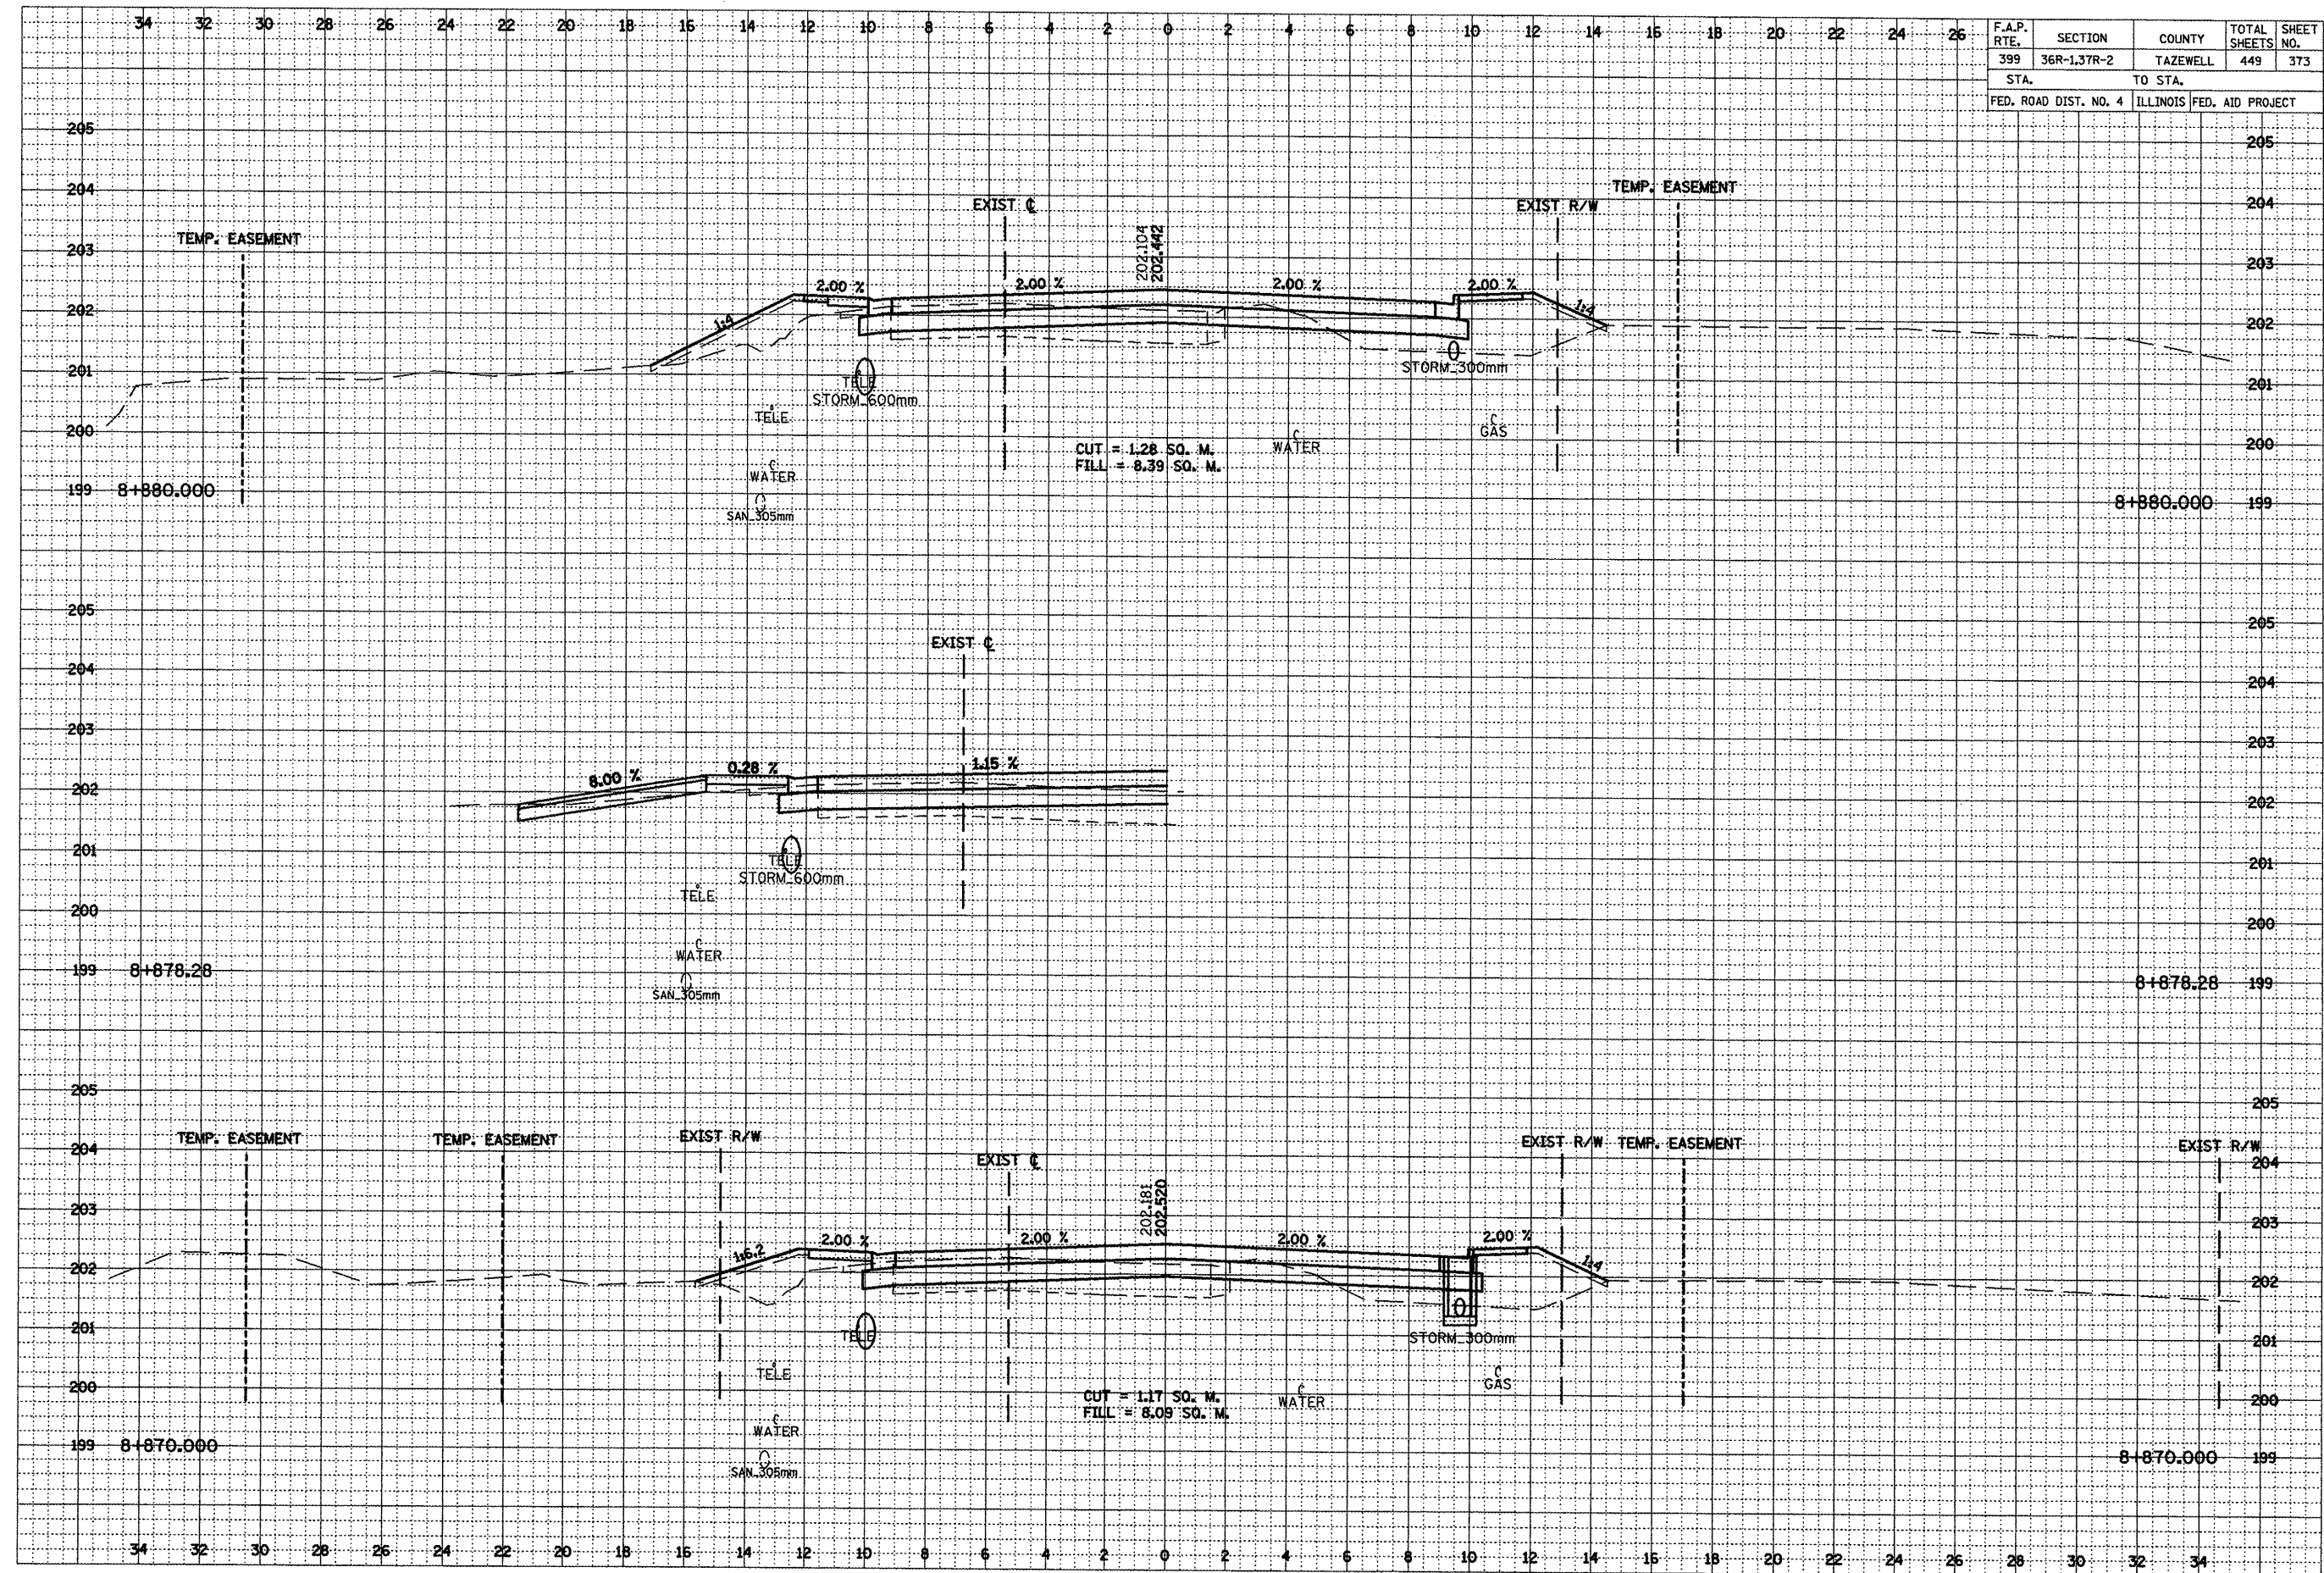


***LOCATION OF EXISTING UTILITIES ARE APPROXIMATE.

FINAL SURVEY	SURVEYED _____	BY _____	DATE _____
NOTE BOOK	PLOTTED _____		
	TEMPLATE _____		
	AREAS _____		
NO. _____	AREAS CHECKED _____		



***LOCATION OF EXISTING UTILITIES ARE APPROXIMATE.

FINAL SURVEY			BY _____	DATE _____
NOTE BOOK			SURVEYED PLOTTED _____	
NO.			TEMPLATE _____	
			AREAS _____	
			AREAS CHECKED _____	

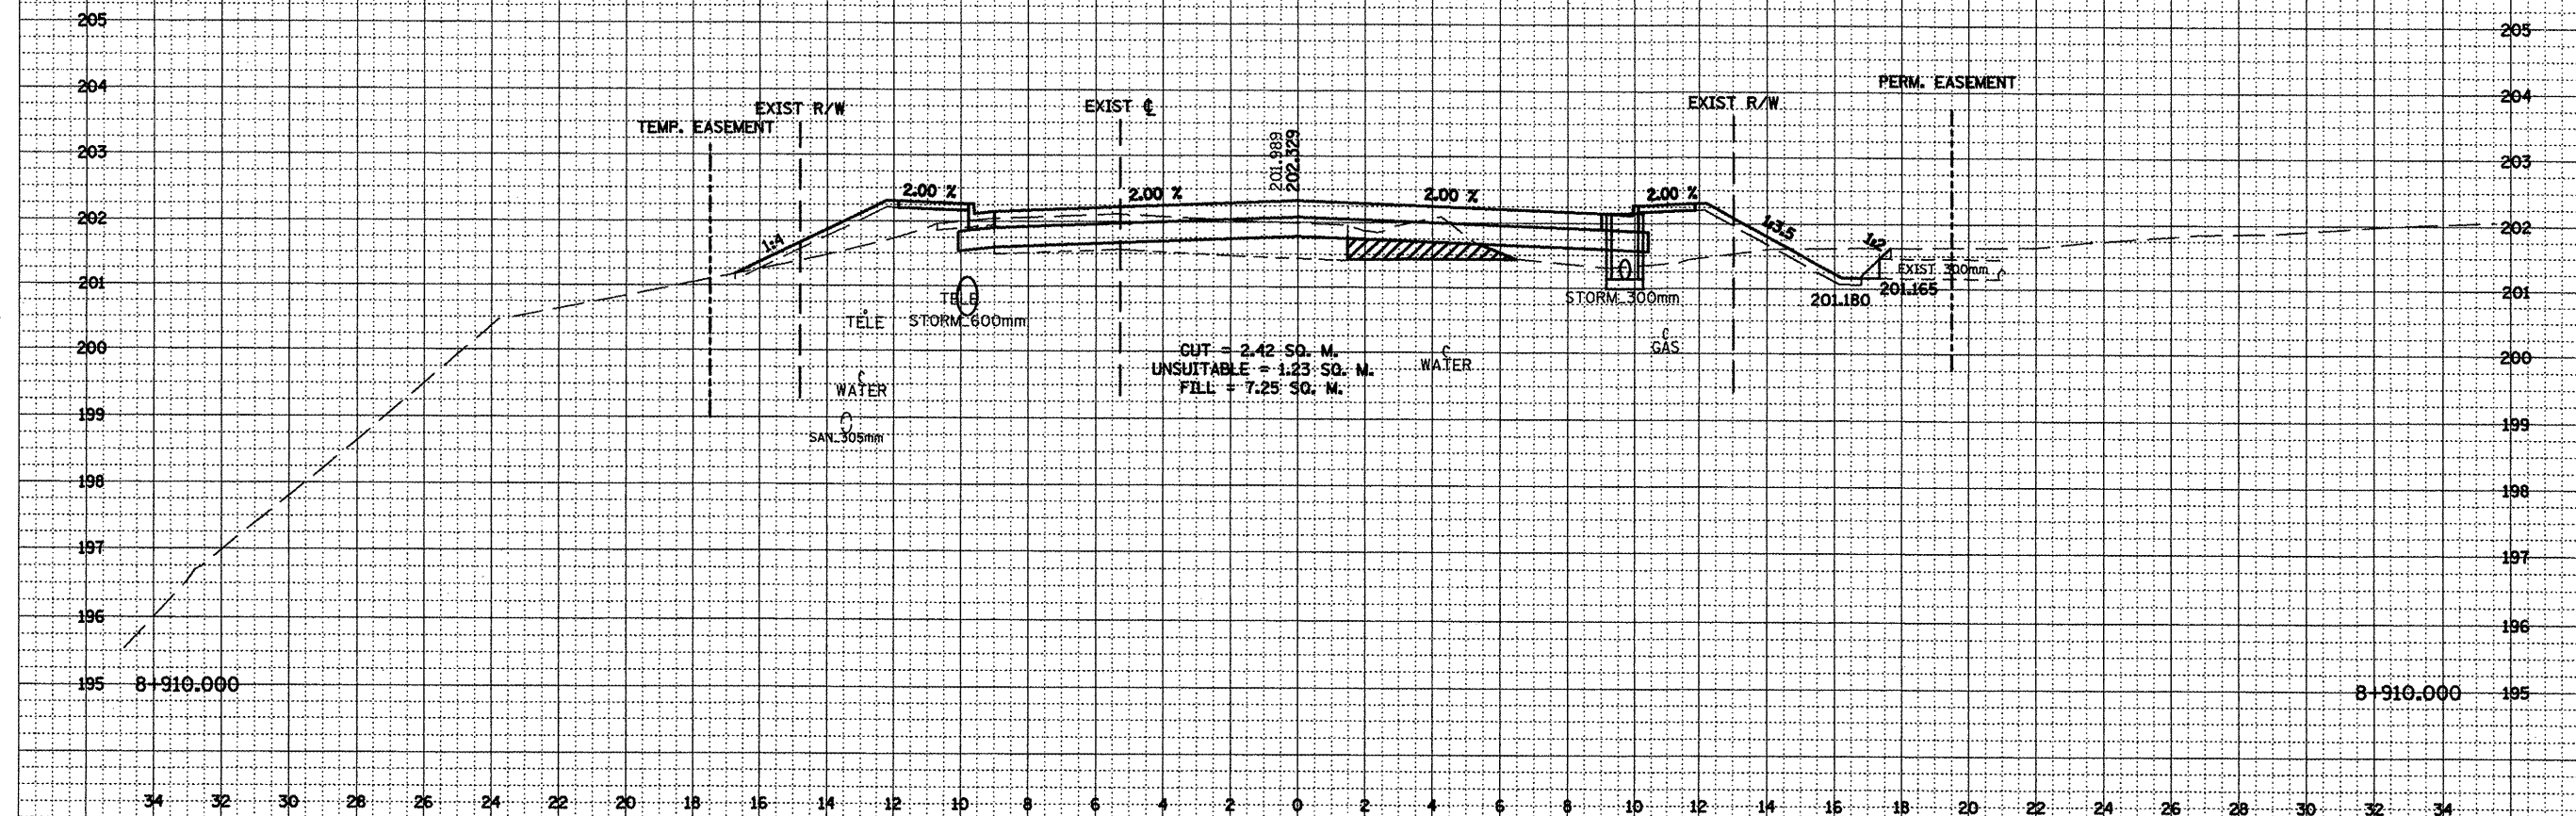


***LOCATION OF EXISTING UTILITIES ARE APPROXIMATE.

DATE	BY
SURVEYED	
NOTE BOOK	
TEMPERATURE	
AREAS CHECKED	
NO.	

DATE	BY
SURVEYED	
NOTE BOOK	
TEMPERATURE	
AREAS CHECKED	
NO.	

F.A.P. RTE.	SECTION	COUNTY	TOTAL SHEETS	SHEET NO.
399	36R-1,37R-2	TAZEWELL	449	376
STA.		TO STA.		
FED. ROAD DIST. NO. 4		ILLINOIS FED. AID PROJECT		

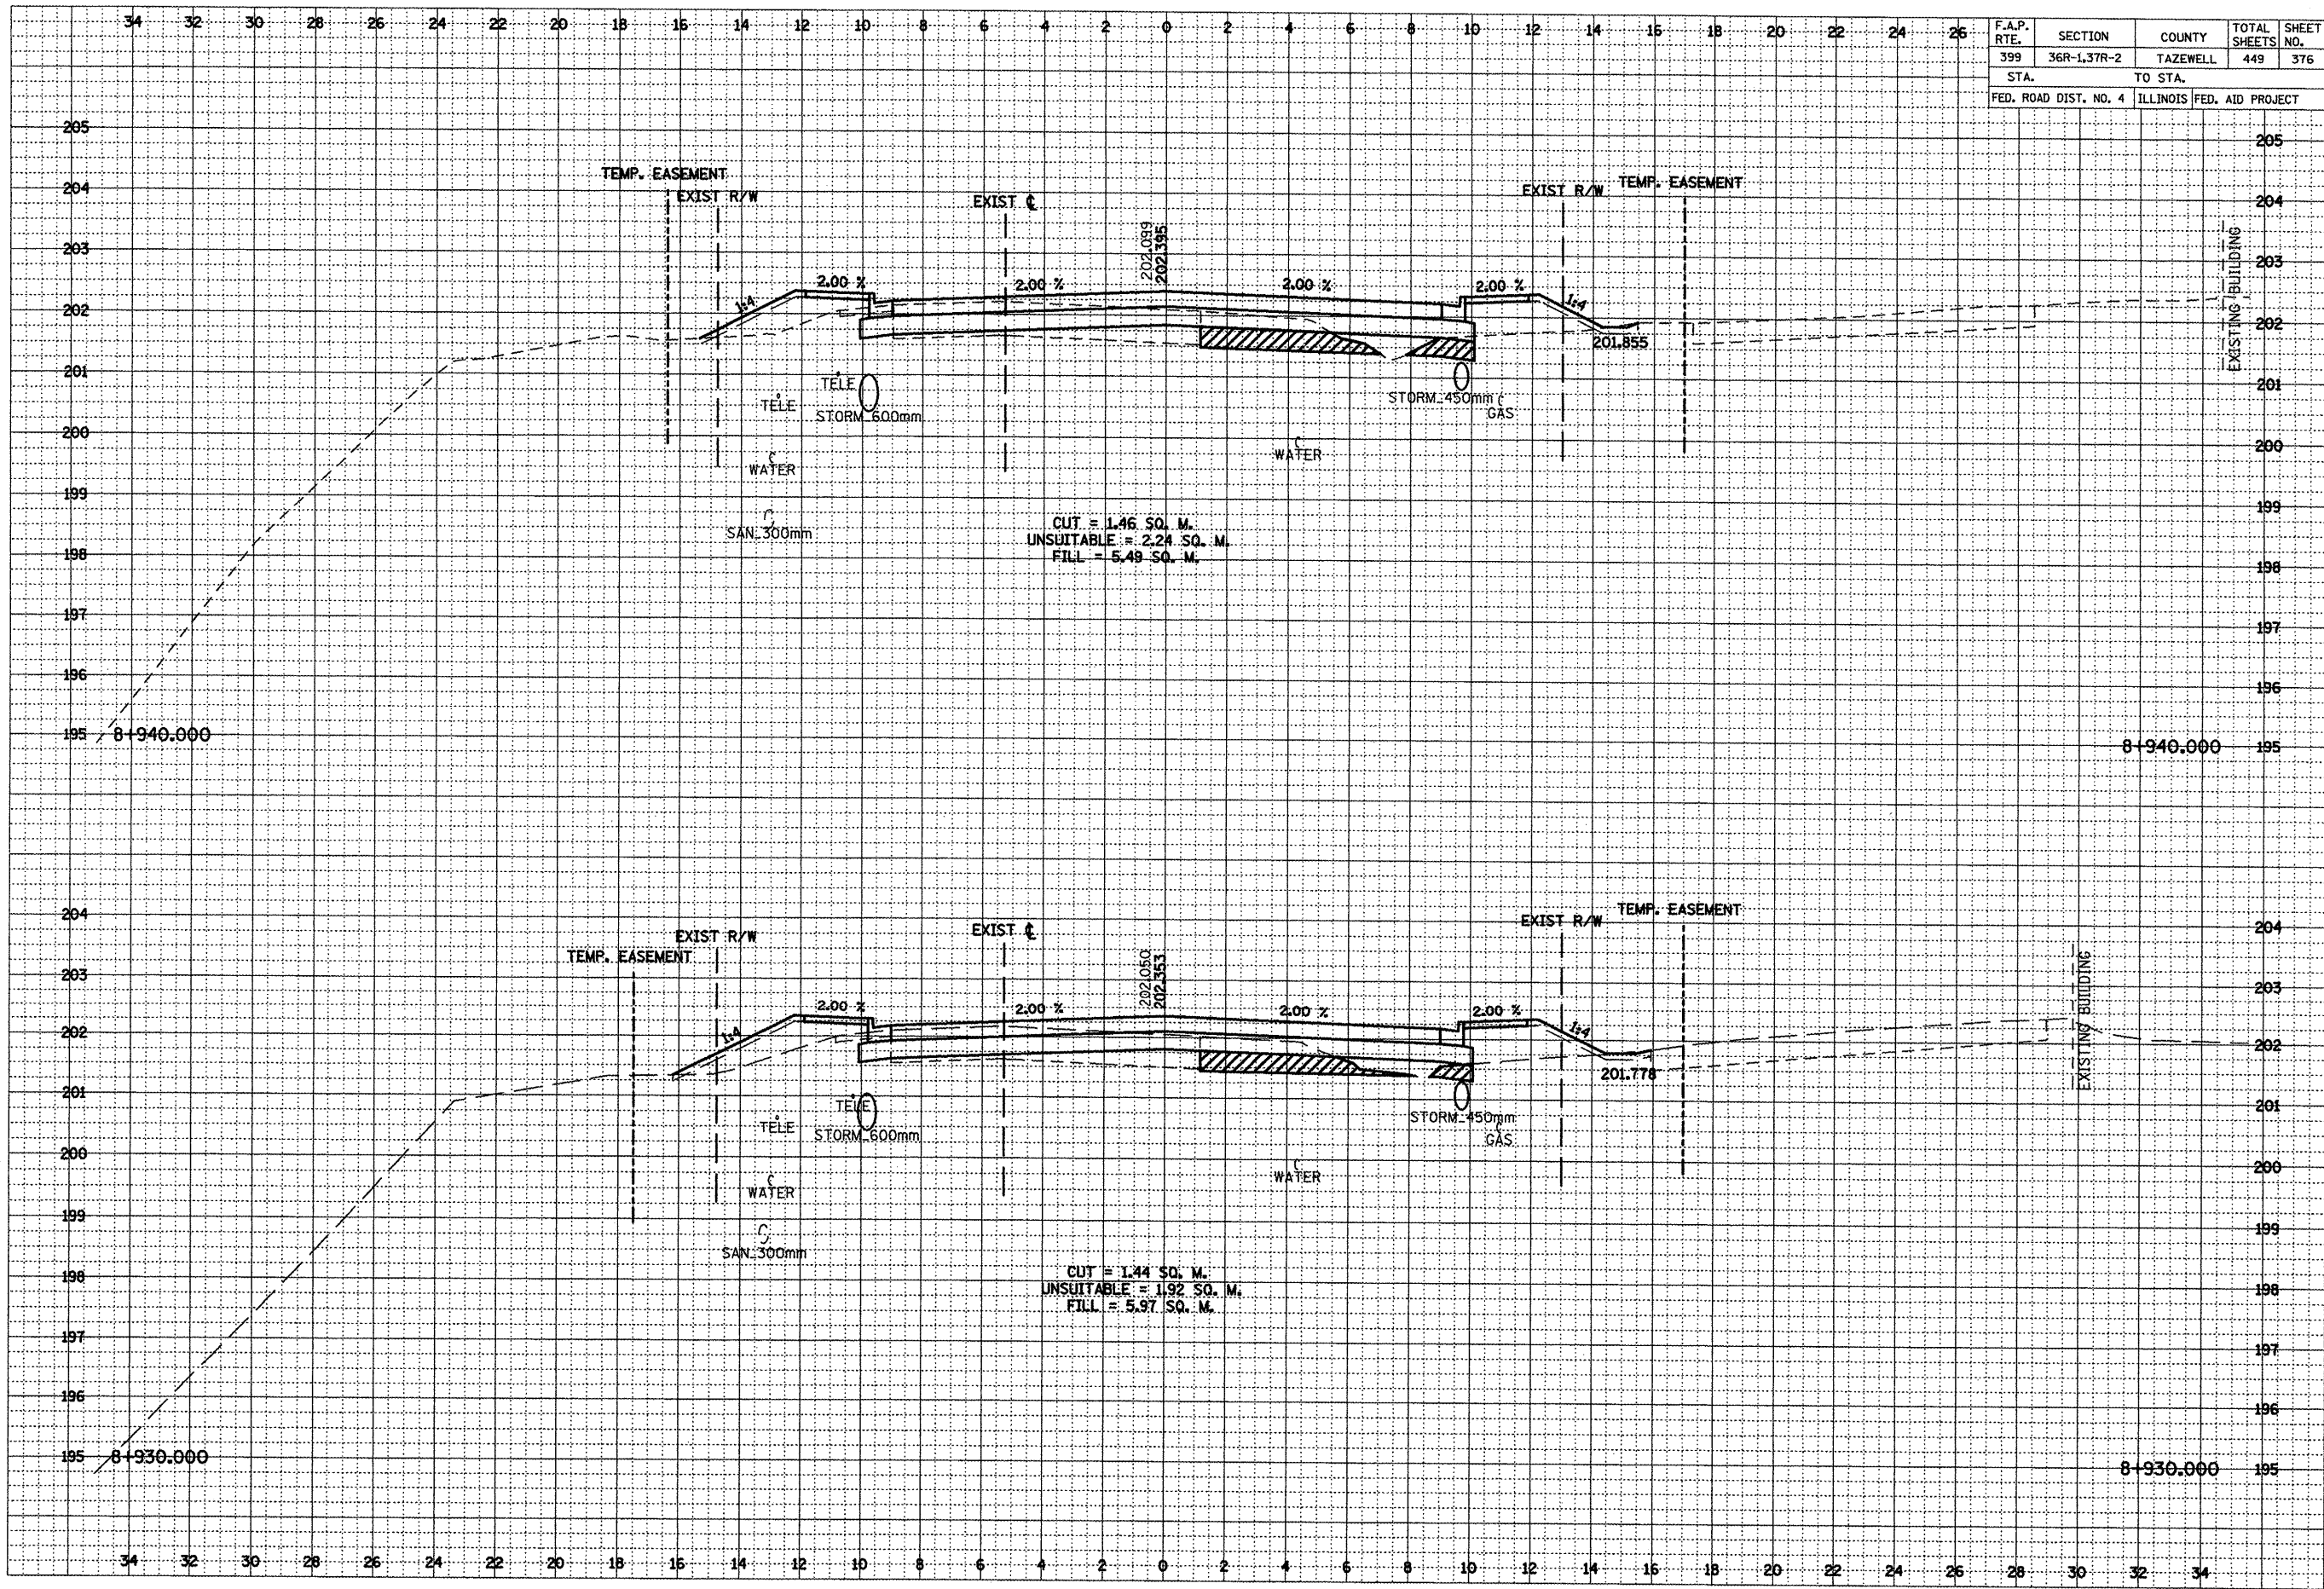

***LOCATION OF EXISTING UTILITIES ARE APPROXIMATE.

FINAL SURVEY	SURVEYED	BY	DATE
NOTE BOOK	PLOTTED		
	TEMPLATE		
	AREAS		
NO	AREAS CHECKED		



***LOCATION OF EXISTING UTILITIES ARE APPROXIMATE.


FINAL SURVEY			
NOTE BOOK	SURVEYED	BY	DATE
	PLOTTED		
	TEMPLATE		
	AREAS		
NO.	AREAS CHECKED		



***LOCATION OF EXISTING UTILITIES ARE APPROXIMATE.

F.A.P. RTE.	SECTION	COUNTY	TOTAL SHEETS	SHEET NO.
399	36R-1,37R-2	TAZEWELL	449	379

STA.	TO STA.	
FED. ROAD DIST. NO. 4	ILLINOIS	FED. AID PROJECT

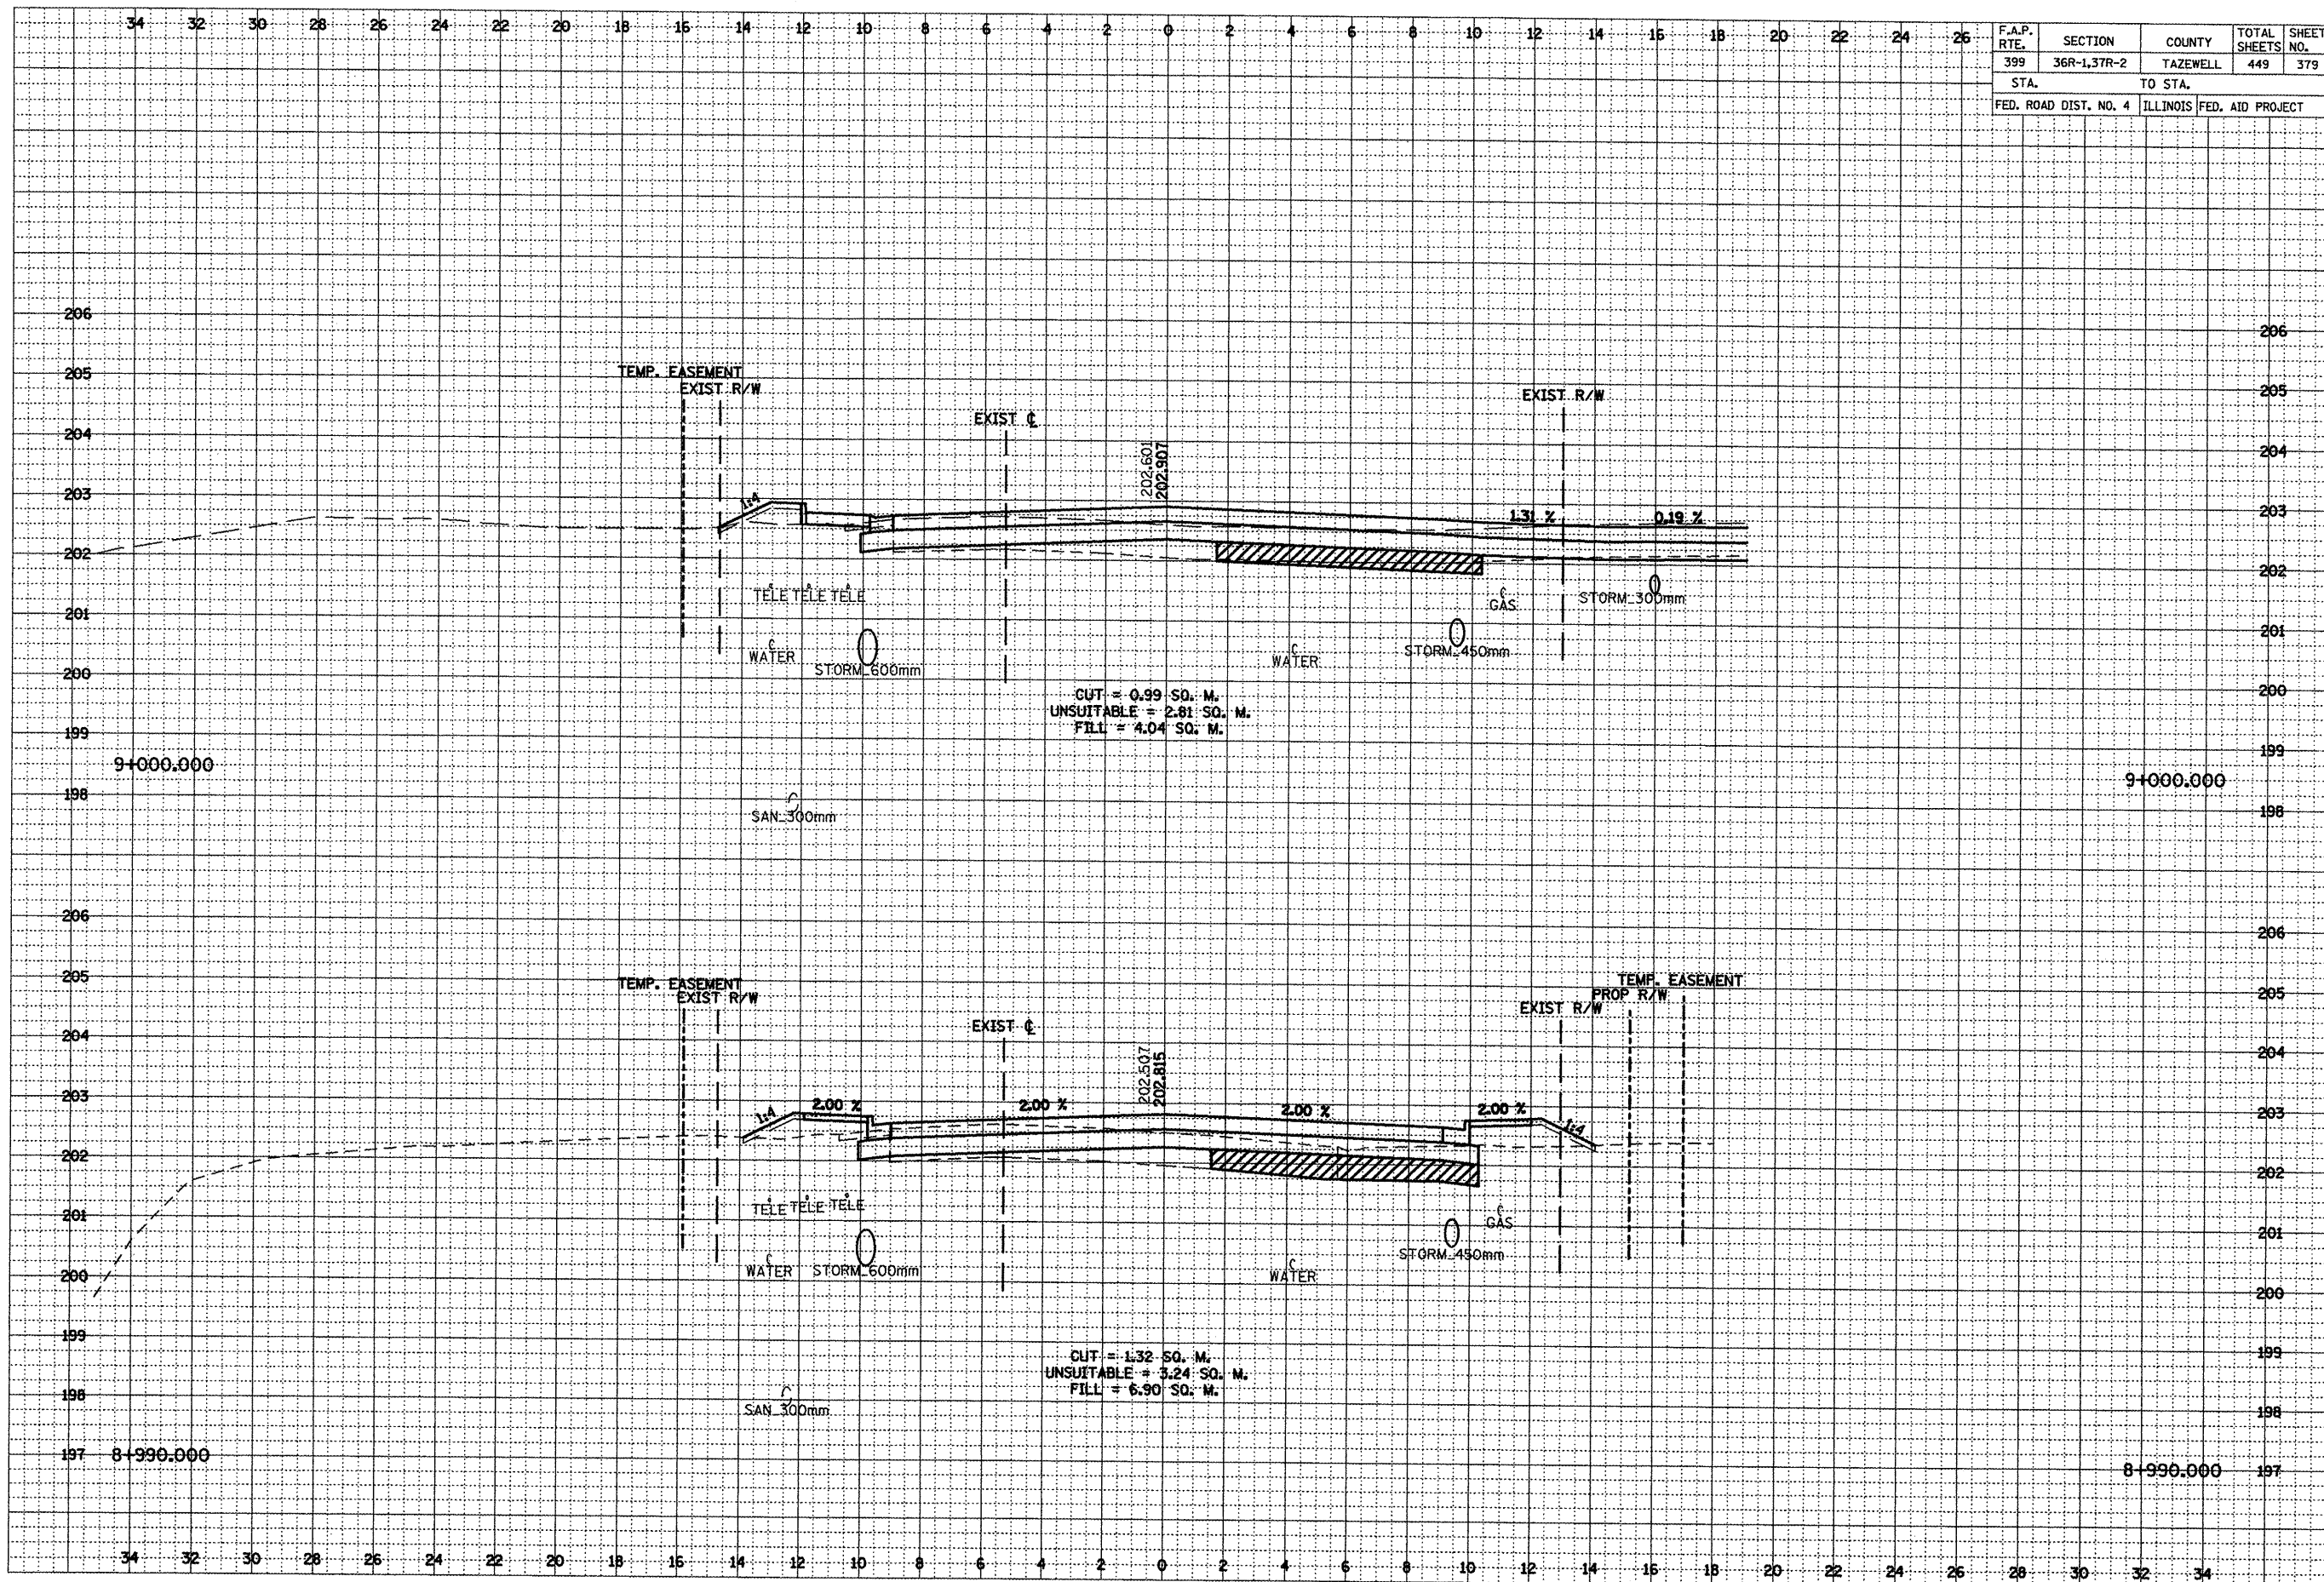


***LOCATION OF EXISTING UTILITIES ARE APPROXIMATE.

F.A.P. RTE.	SECTION	COUNTY	TOTAL SHEETS	SHEET NO.
399	36R-1,37R-2	TAZEWELL	449	380
STA.		TO STA.		
FED. ROAD DIST. NO. 4		ILLINOIS FED. AID PROJECT		

FINAL SURVEY	DATE
NOTED	BY
NO. 100	
NO.	

ORIGINAL SURVEY	DATE
NOTED	BY
NO. 100	
NO.	

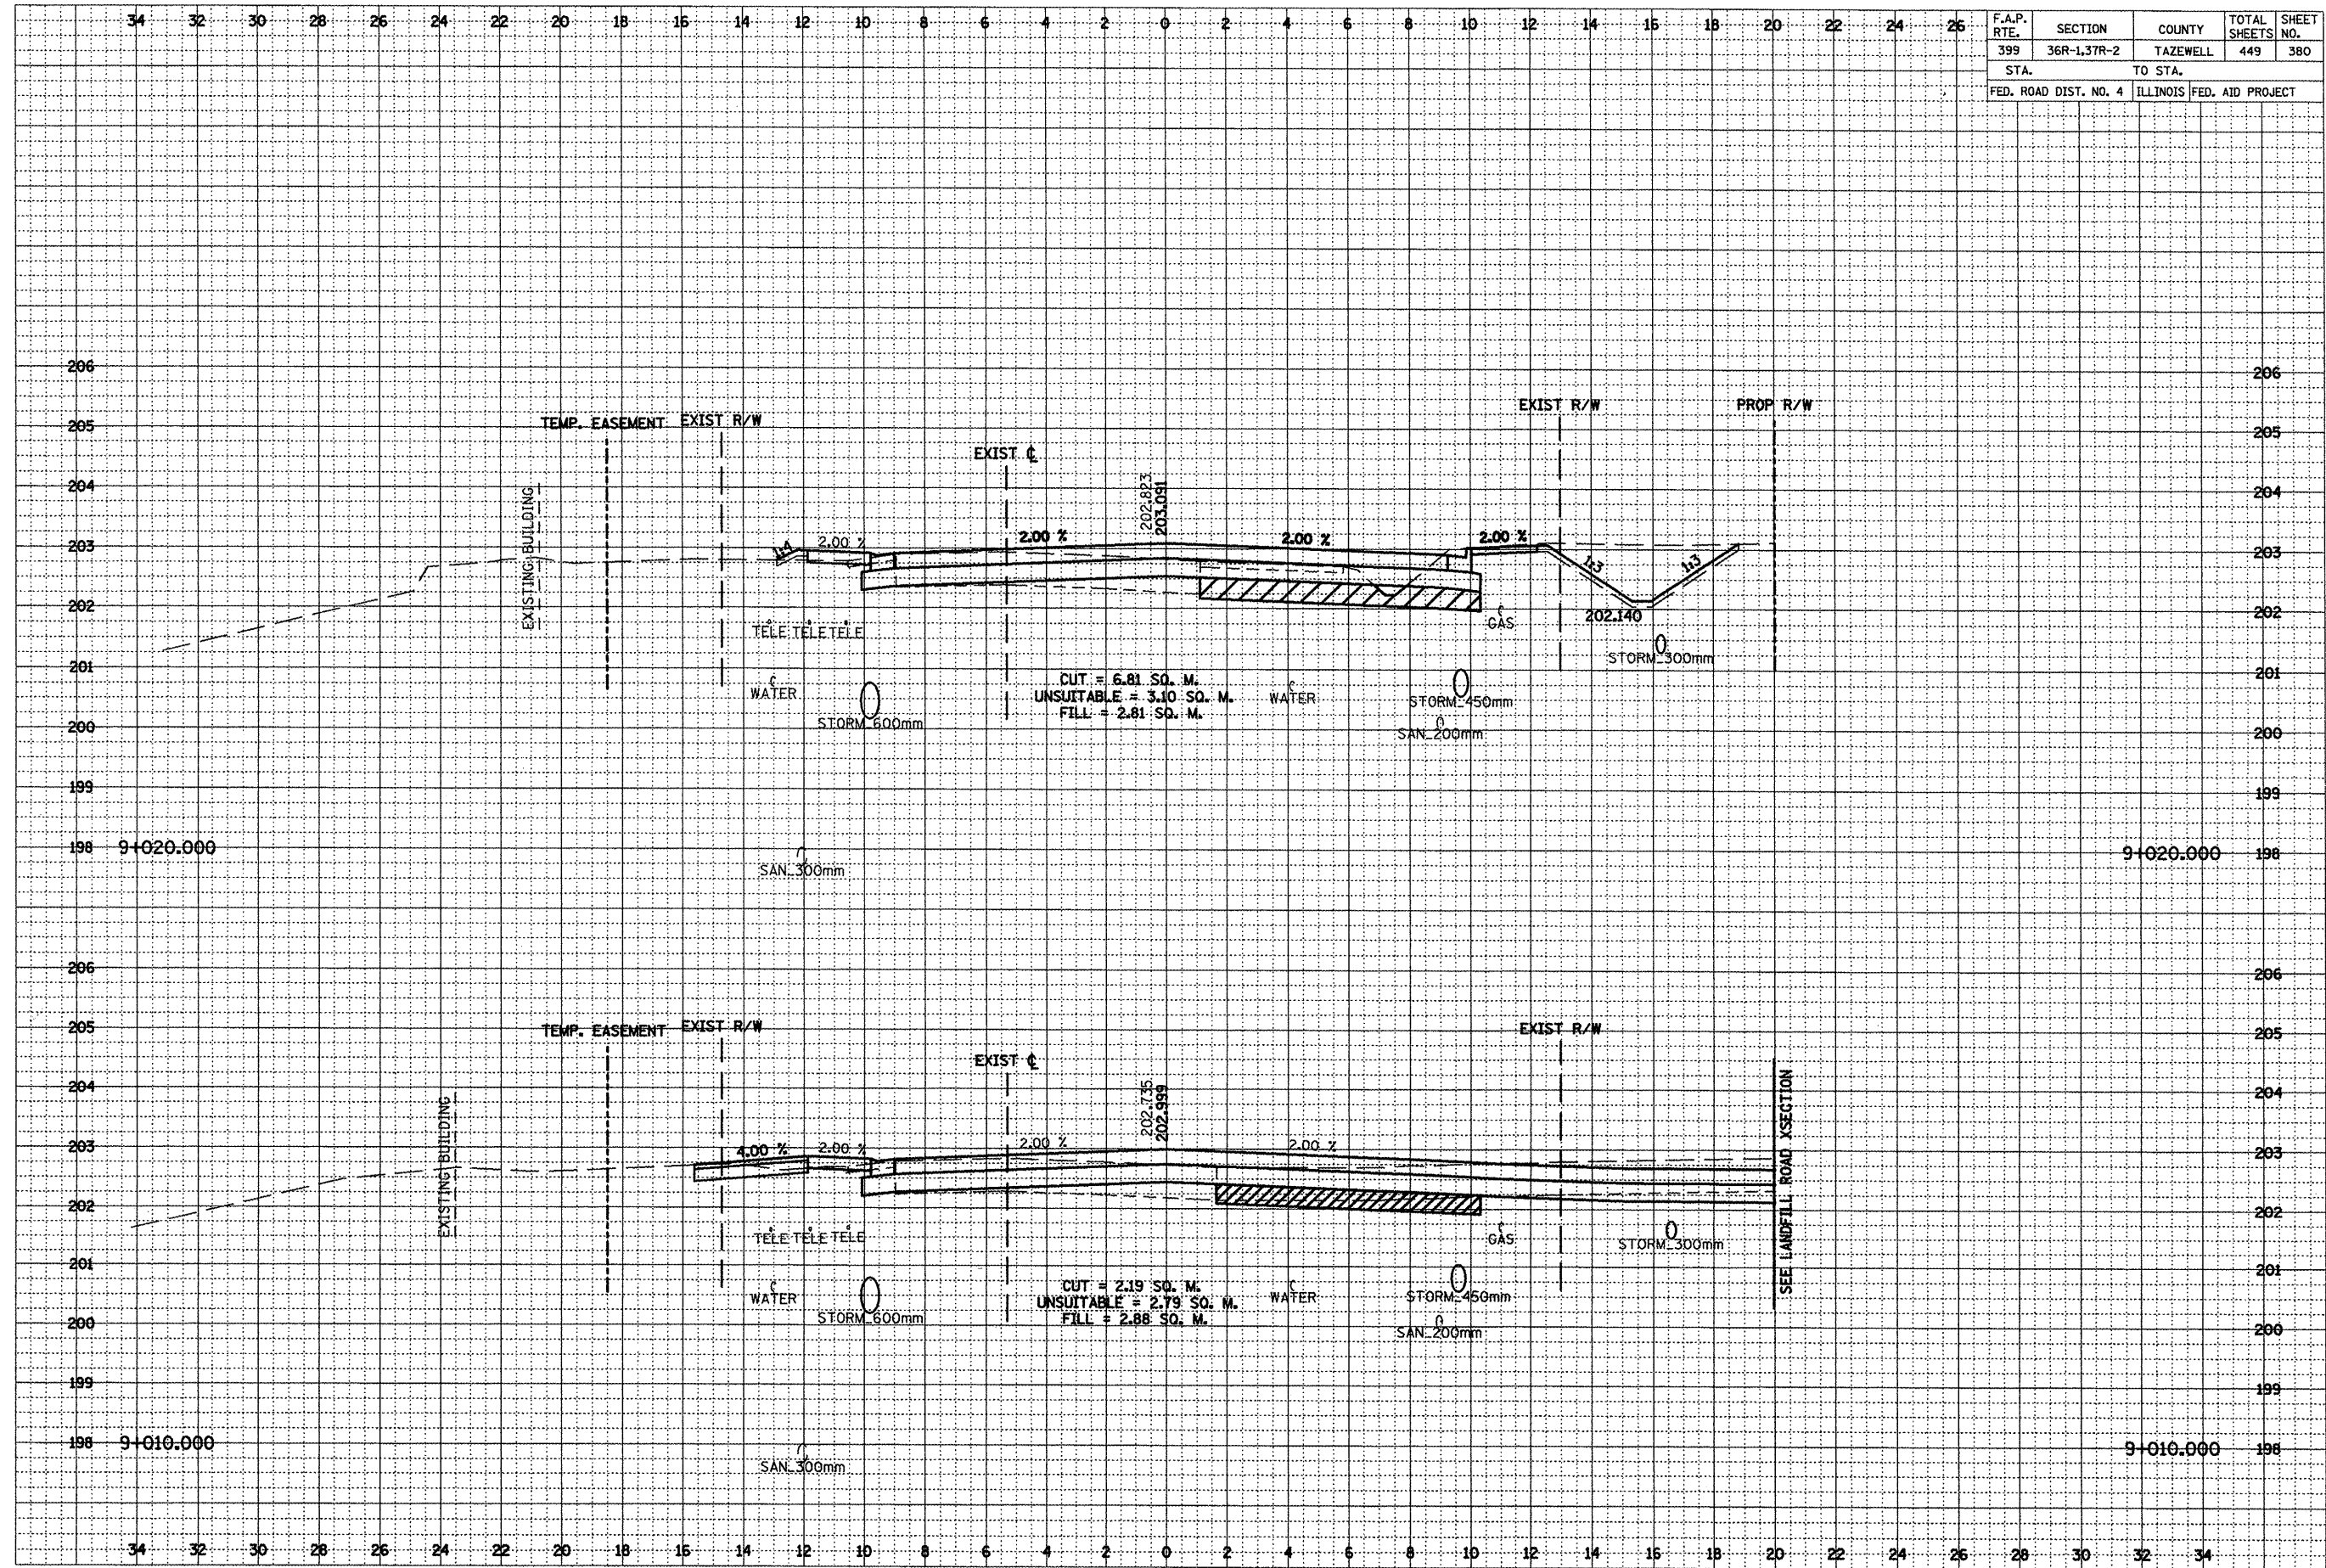


***LOCATION OF EXISTING UTILITIES ARE APPROXIMATE.

FINAL SURVEY	SURVEYED _____	BY _____	DATE _____
NOTE BOOK	PLOTTED _____		
	TEMPLATE _____		
	AREAS _____		
	AREAS CHECKED _____		
NO. _____			



***LOCATION OF EXISTING UTILITIES ARE APPROXIMATE.

F.A.P. RTE.	SECTION	COUNTY	TOTAL SHEETS	SHEET NO.
399	36R-1,37R-2	TAZEWELL	449	383
STA.		TO STA.		
FED. ROAD DIST. NO. 4		ILLINOIS	FED. AID PROJECT	

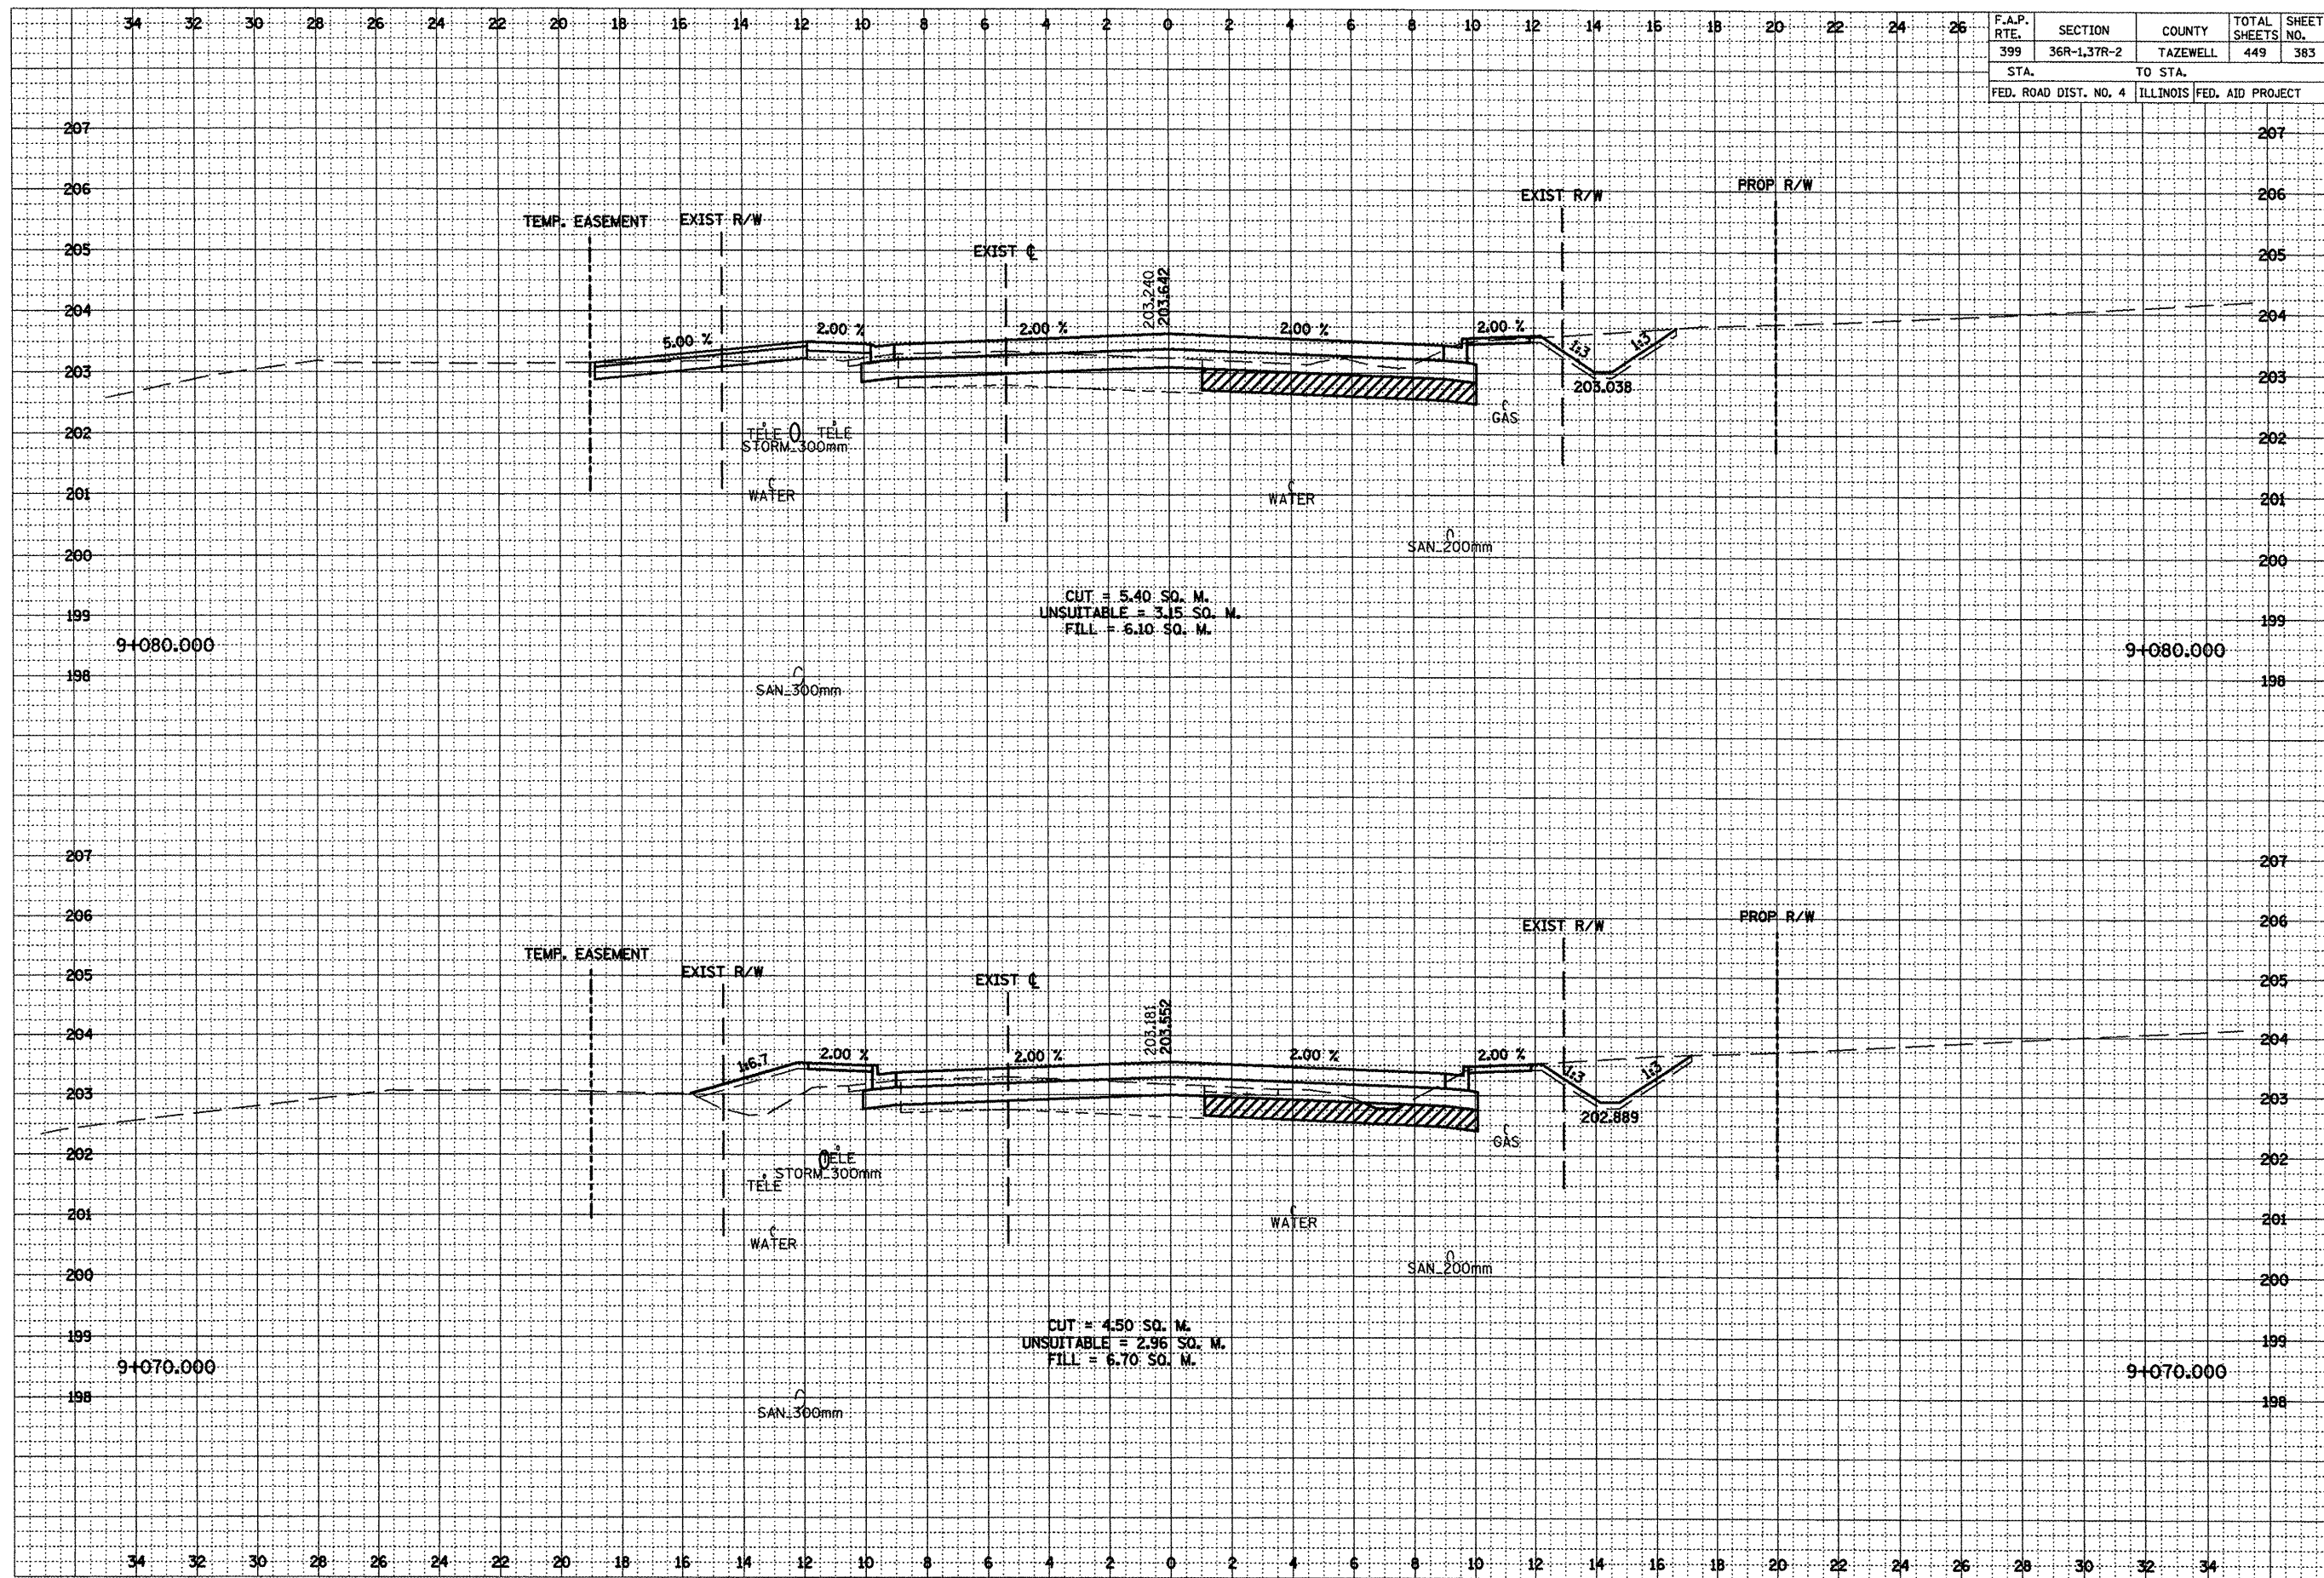

***LOCATION OF EXISTING UTILITIES ARE APPROXIMATE.

FINAL SURVEY NOTE BOOK NO.	SURVEYED _____		BY _____	DATE _____
	PLOTTED _____			
	TEMPLATE _____			
	AREAS _____			
AREAS CHECKED _____				




***LOCATION OF EXISTING UTILITIES ARE APPROXIMATE.

DATE	BY	SURVEYED	NOTED	PLANNED	AREAS	CHECKED

DATE	BY	SURVEYED	NOTED	PLANNED	AREAS	CHECKED

F.A.P. RTE.	SECTION	COUNTY	TOTAL SHEETS	SHEET NO.
399	36R-137R-2	TAZEWELL	449	386
STA.		TO STA.		
FED. ROAD DIST. NO. 4		ILLINOIS FED. AID PROJECT		

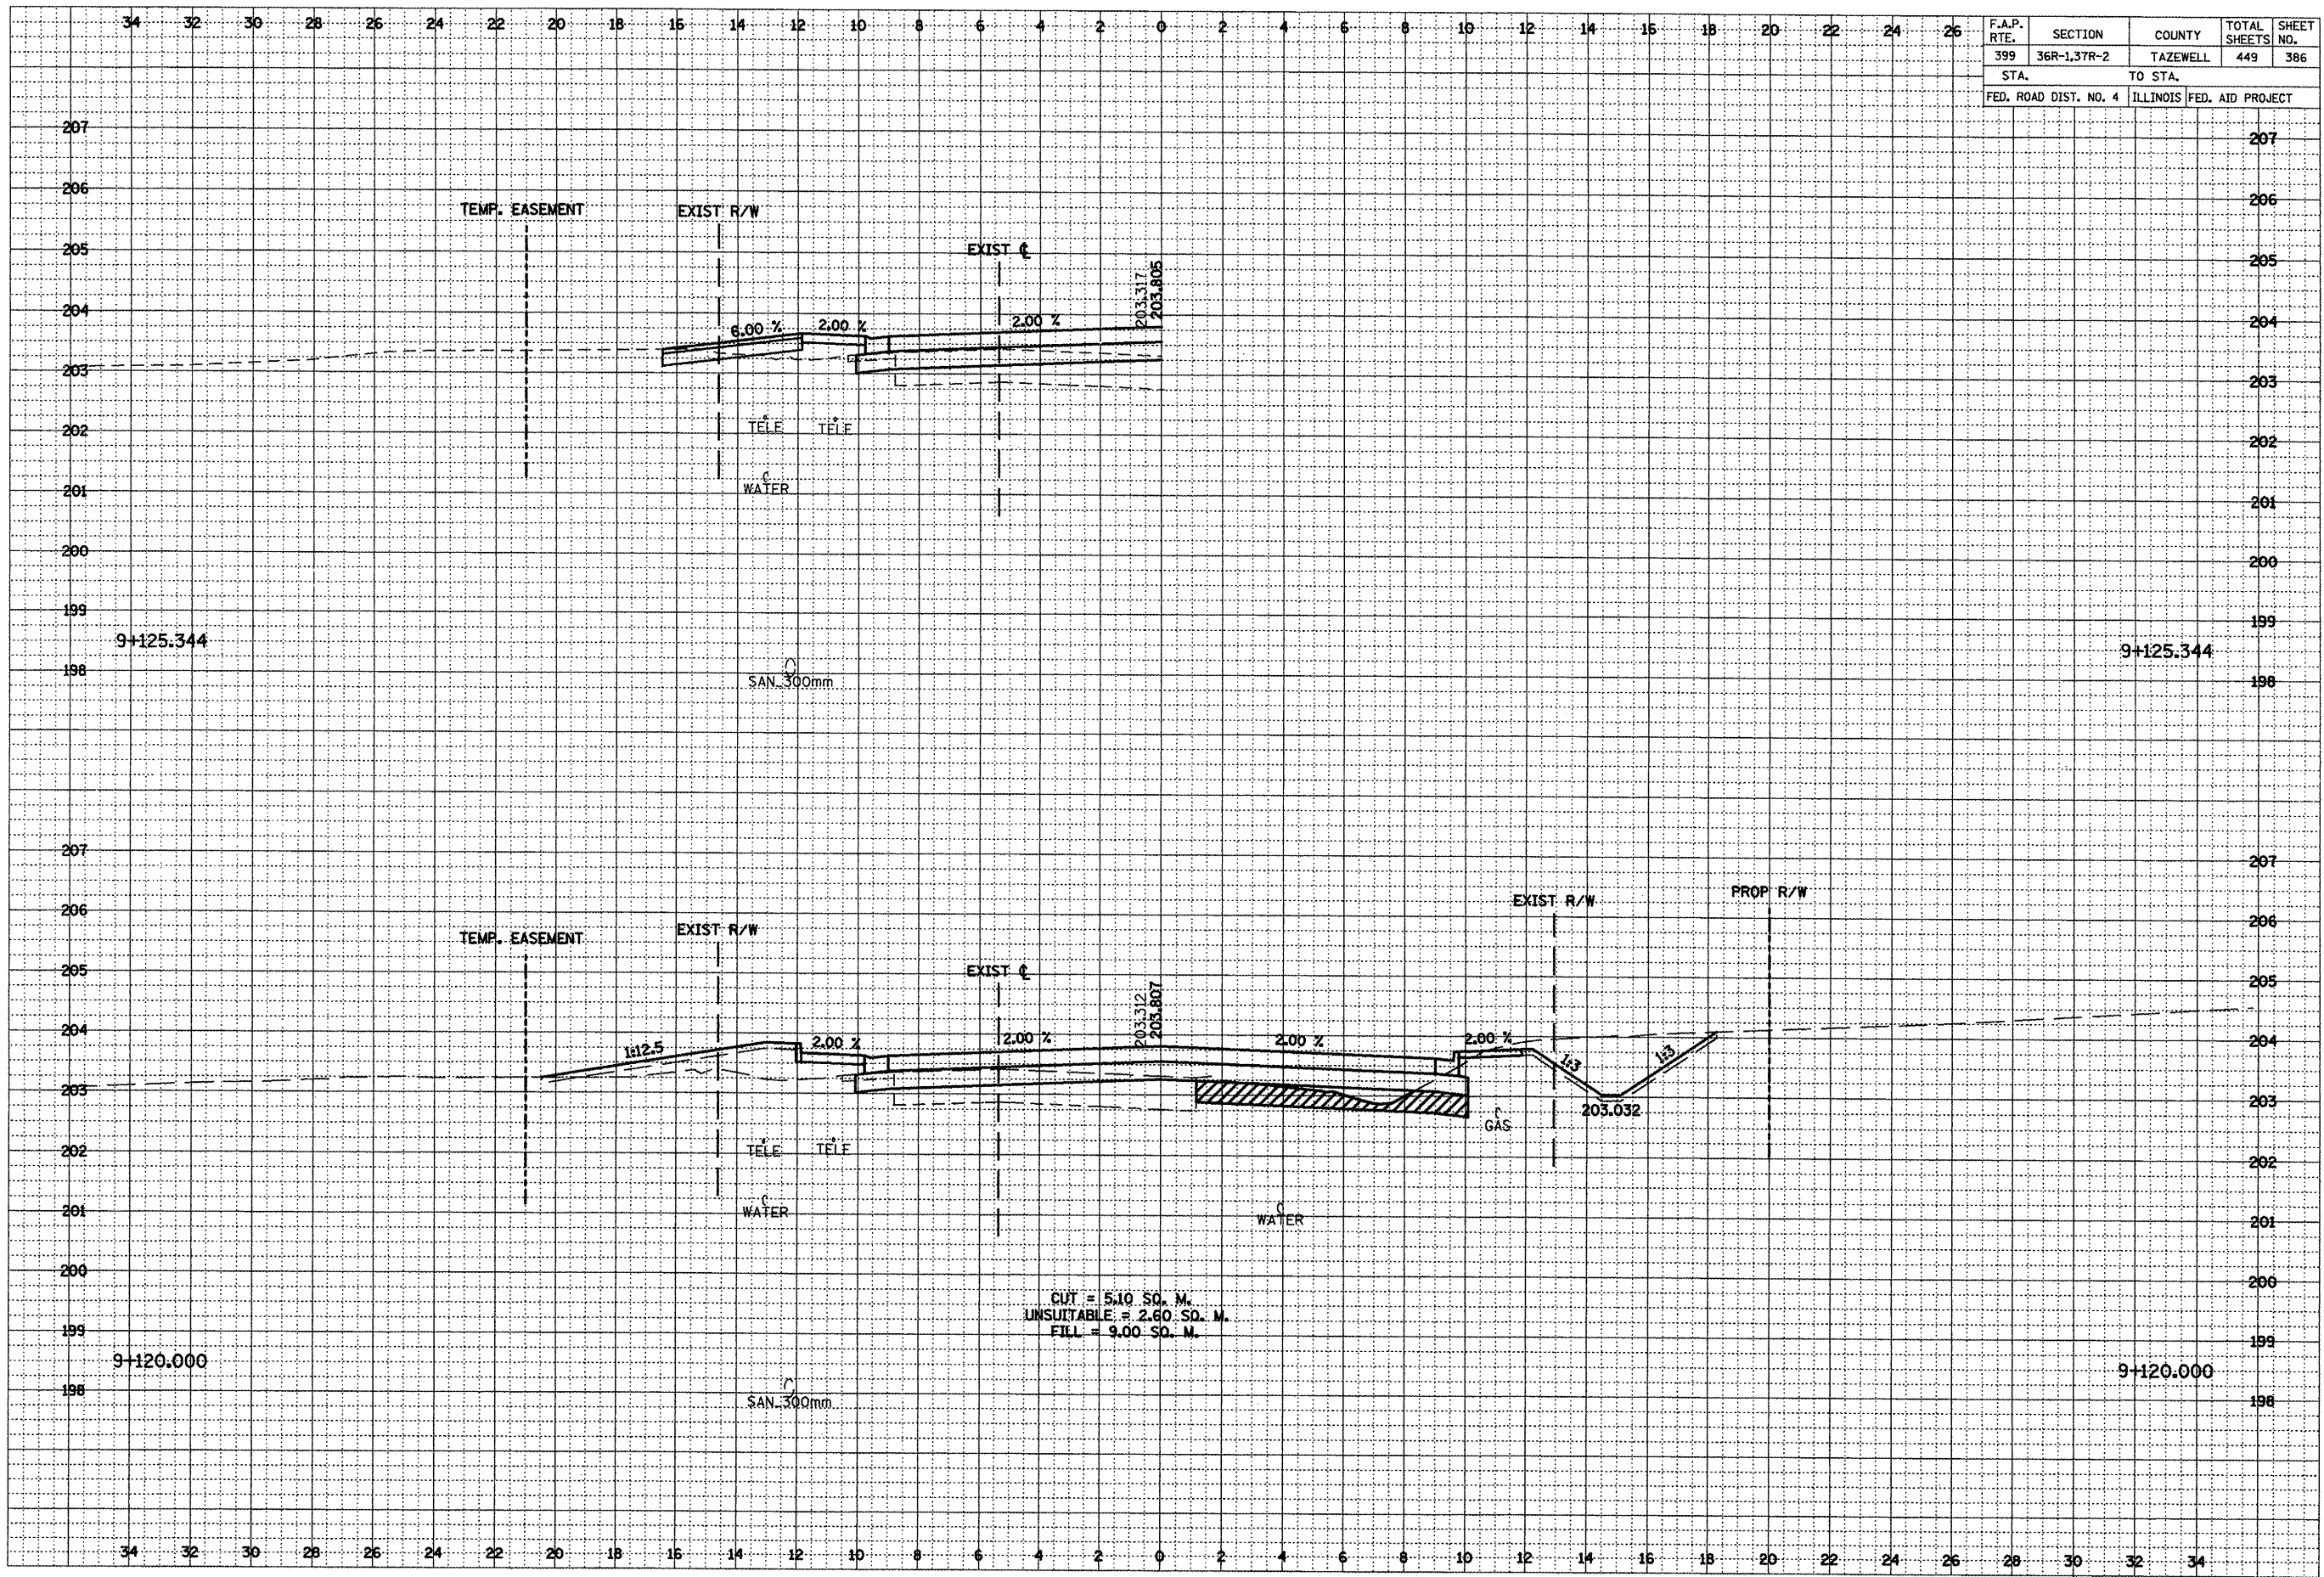


***LOCATION OF EXISTING UTILITIES ARE APPROXIMATE.

DATE	BY
REVIEWED	DATE
REVISION	BY
NO.	

DATE	BY
REVIEWED	DATE
REVISION	BY
NO.	

F.A.P. RTE.	SECTION	COUNTY	TOTAL SHEETS	SHEET NO.
399	36R-1.37R-2	TAZEWELL	449	387
STA.		TO STA.		
FED. ROAD DIST. NO. 4		ILLINOIS FED. AID PROJECT		

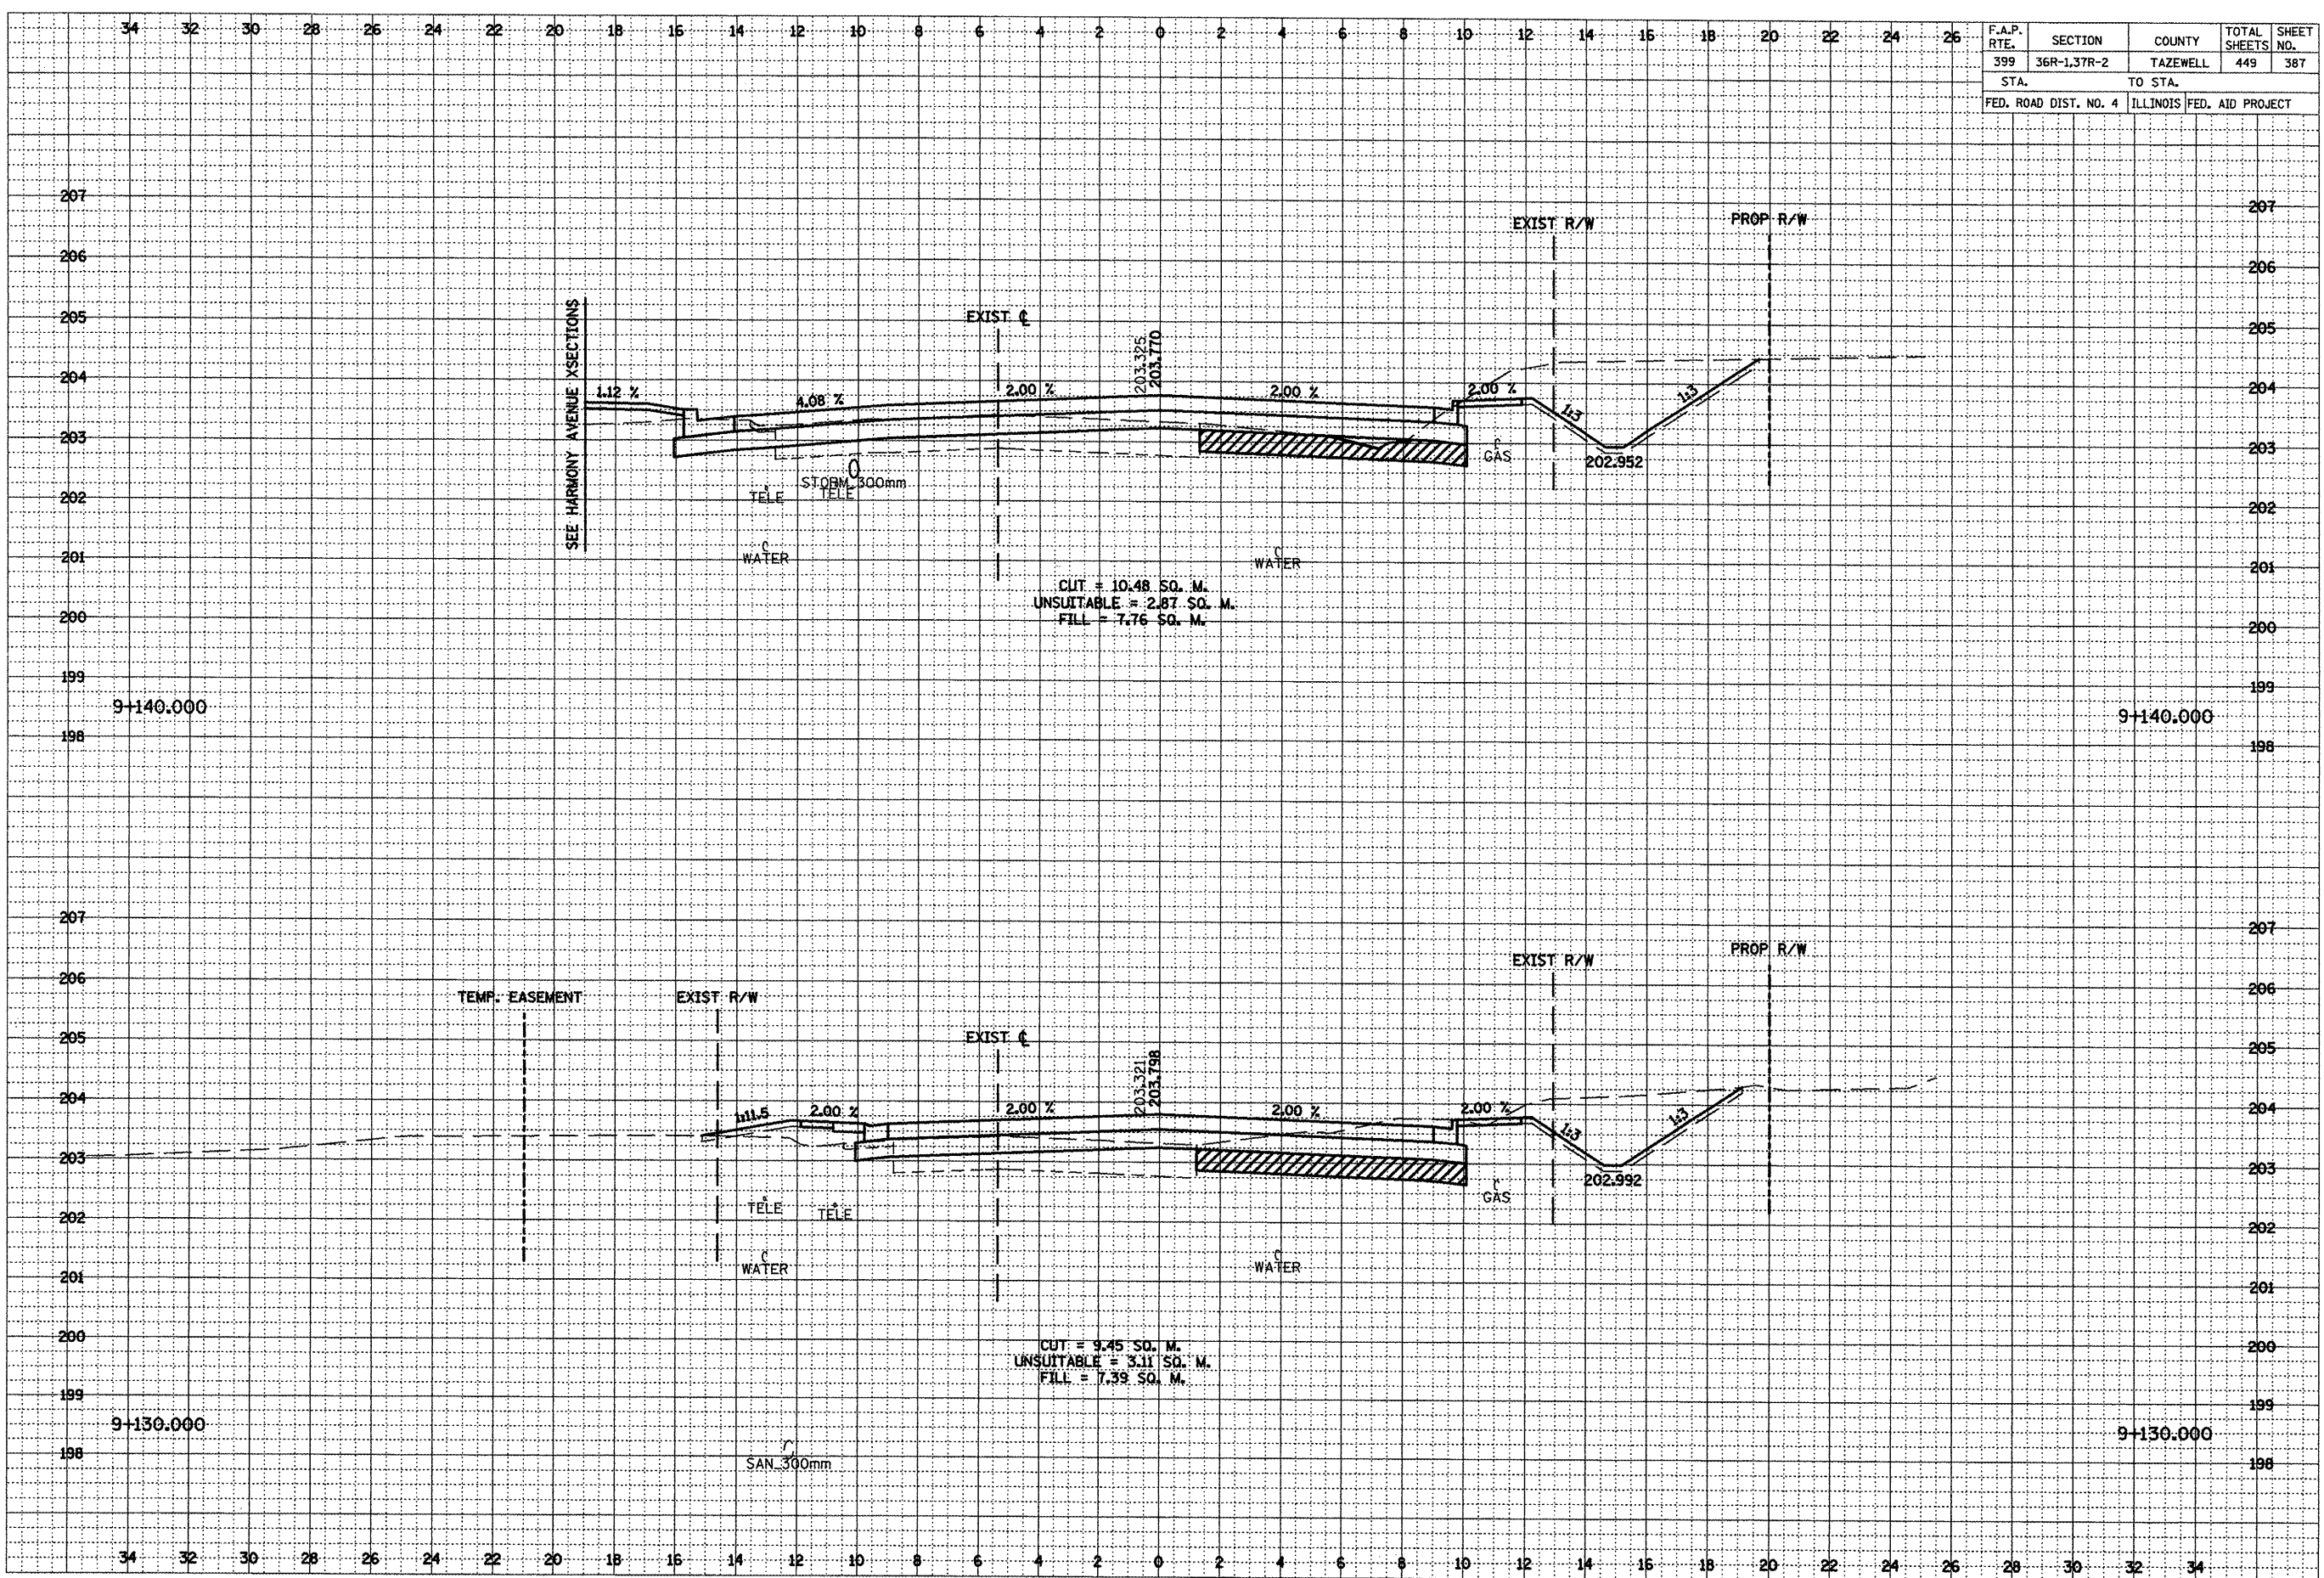


***LOCATION OF EXISTING UTILITIES ARE APPROXIMATE.

DATE	BY
REVIEWED	BY
DESIGNED	BY
NOTED	BY
NO.	

DATE	BY
REVIEWED	BY
DESIGNED	BY
NOTED	BY
NO.	

F.A.P. RTE.	SECTION	COUNTY	TOTAL SHEETS	SHEET NO.
399	36R-137R-2	TAZEWELL	449	388
STA.		TO STA.		
FED. ROAD DIST. NO. 4		ILLINOIS FED. AID PROJECT		

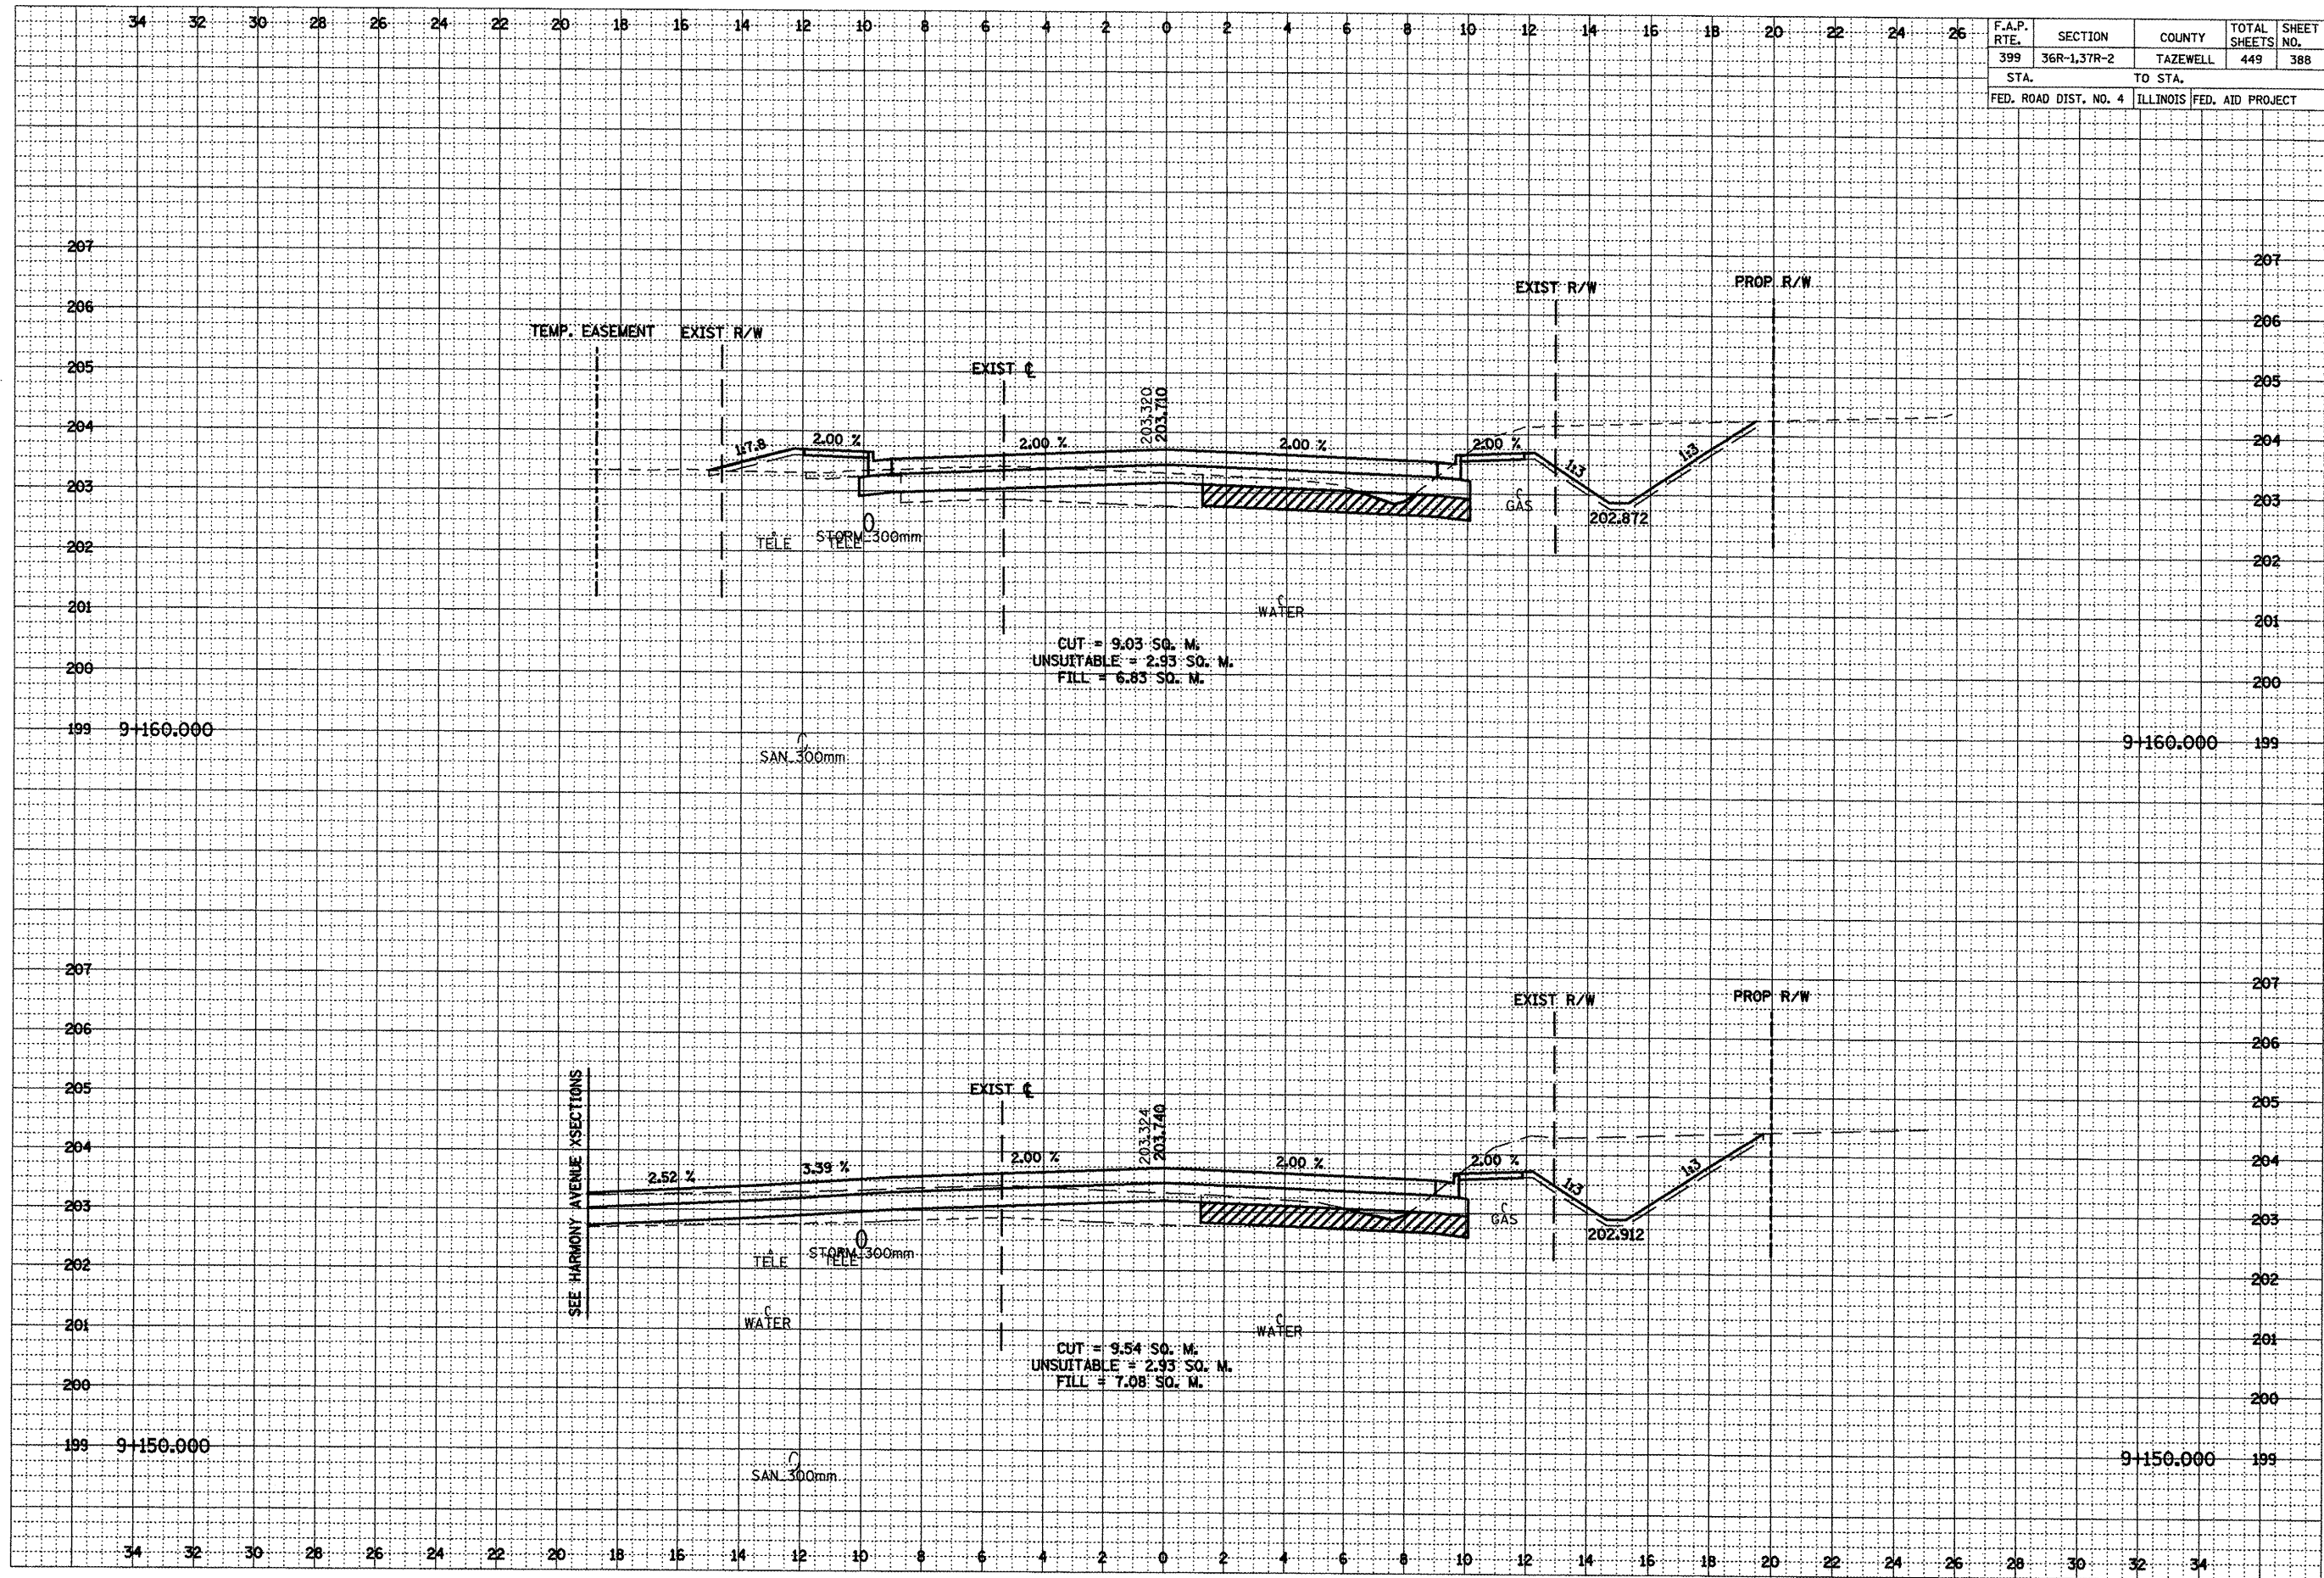


***LOCATION OF EXISTING UTILITIES ARE APPROXIMATE.

F.A.P. RTE.	SECTION	COUNTY	TOTAL SHEETS	SHEET NO.
399	36R-1.37R-2	TAZEWELL	449	389
STA.		TO STA.		
FED. ROAD DIST. NO. 4		ILLINOIS FED. AID PROJECT		

DATE	BY	REVIEWED	DATE
		PLOTTED	
		NOTE BOOK	
		AREAS CHECKED	

DATE	BY	REVIEWED	DATE
		PLOTTED	
		NOTE BOOK	
		AREAS CHECKED	

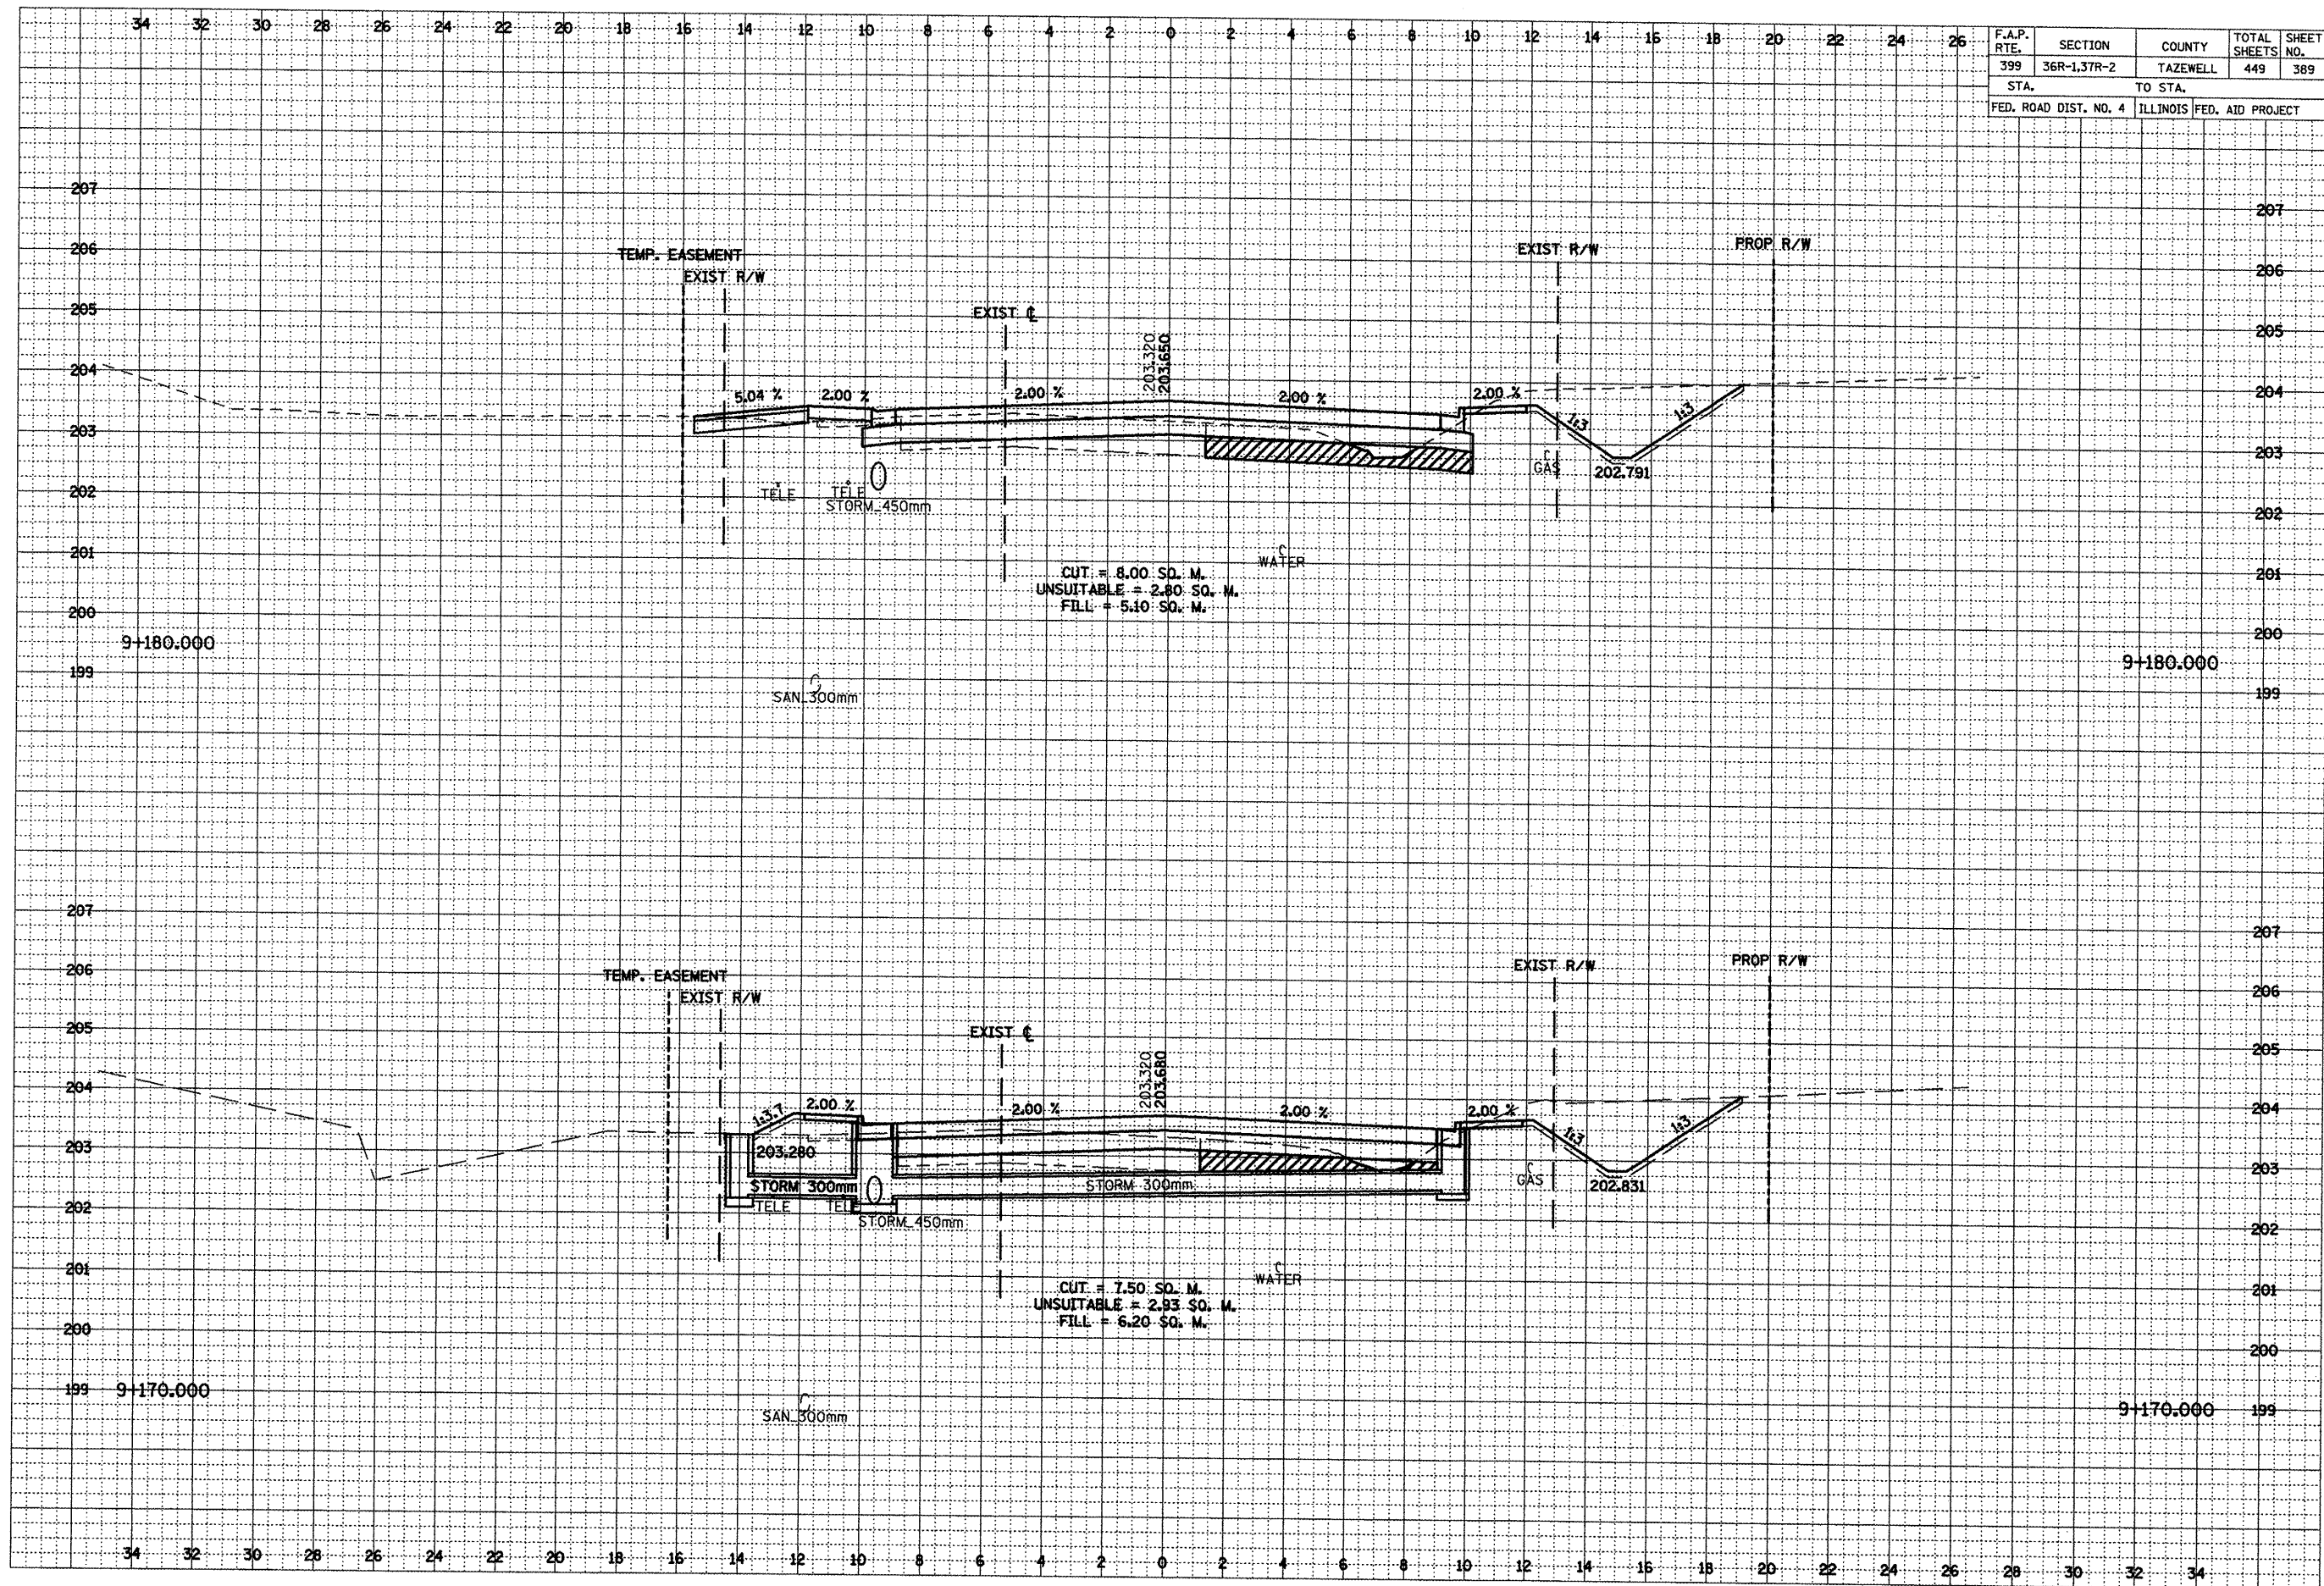


***LOCATION OF EXISTING UTILITIES ARE APPROXIMATE.

F.A.P. RTE.	SECTION	COUNTY	TOTAL SHEETS	SHEET NO.
399	36R-1,37R-2	TAZEWELL	449	390
STA.		TO STA.		
FED. ROAD DIST. NO. 4		ILLINOIS FED. AID PROJECT		

DATE	BY	DESIGNED	CHECKED
		NO. 1	NO. 2
		NO. 3	NO. 4
		NO. 5	NO. 6

DATE	BY	DESIGNED	CHECKED
		NO. 1	NO. 2
		NO. 3	NO. 4
		NO. 5	NO. 6

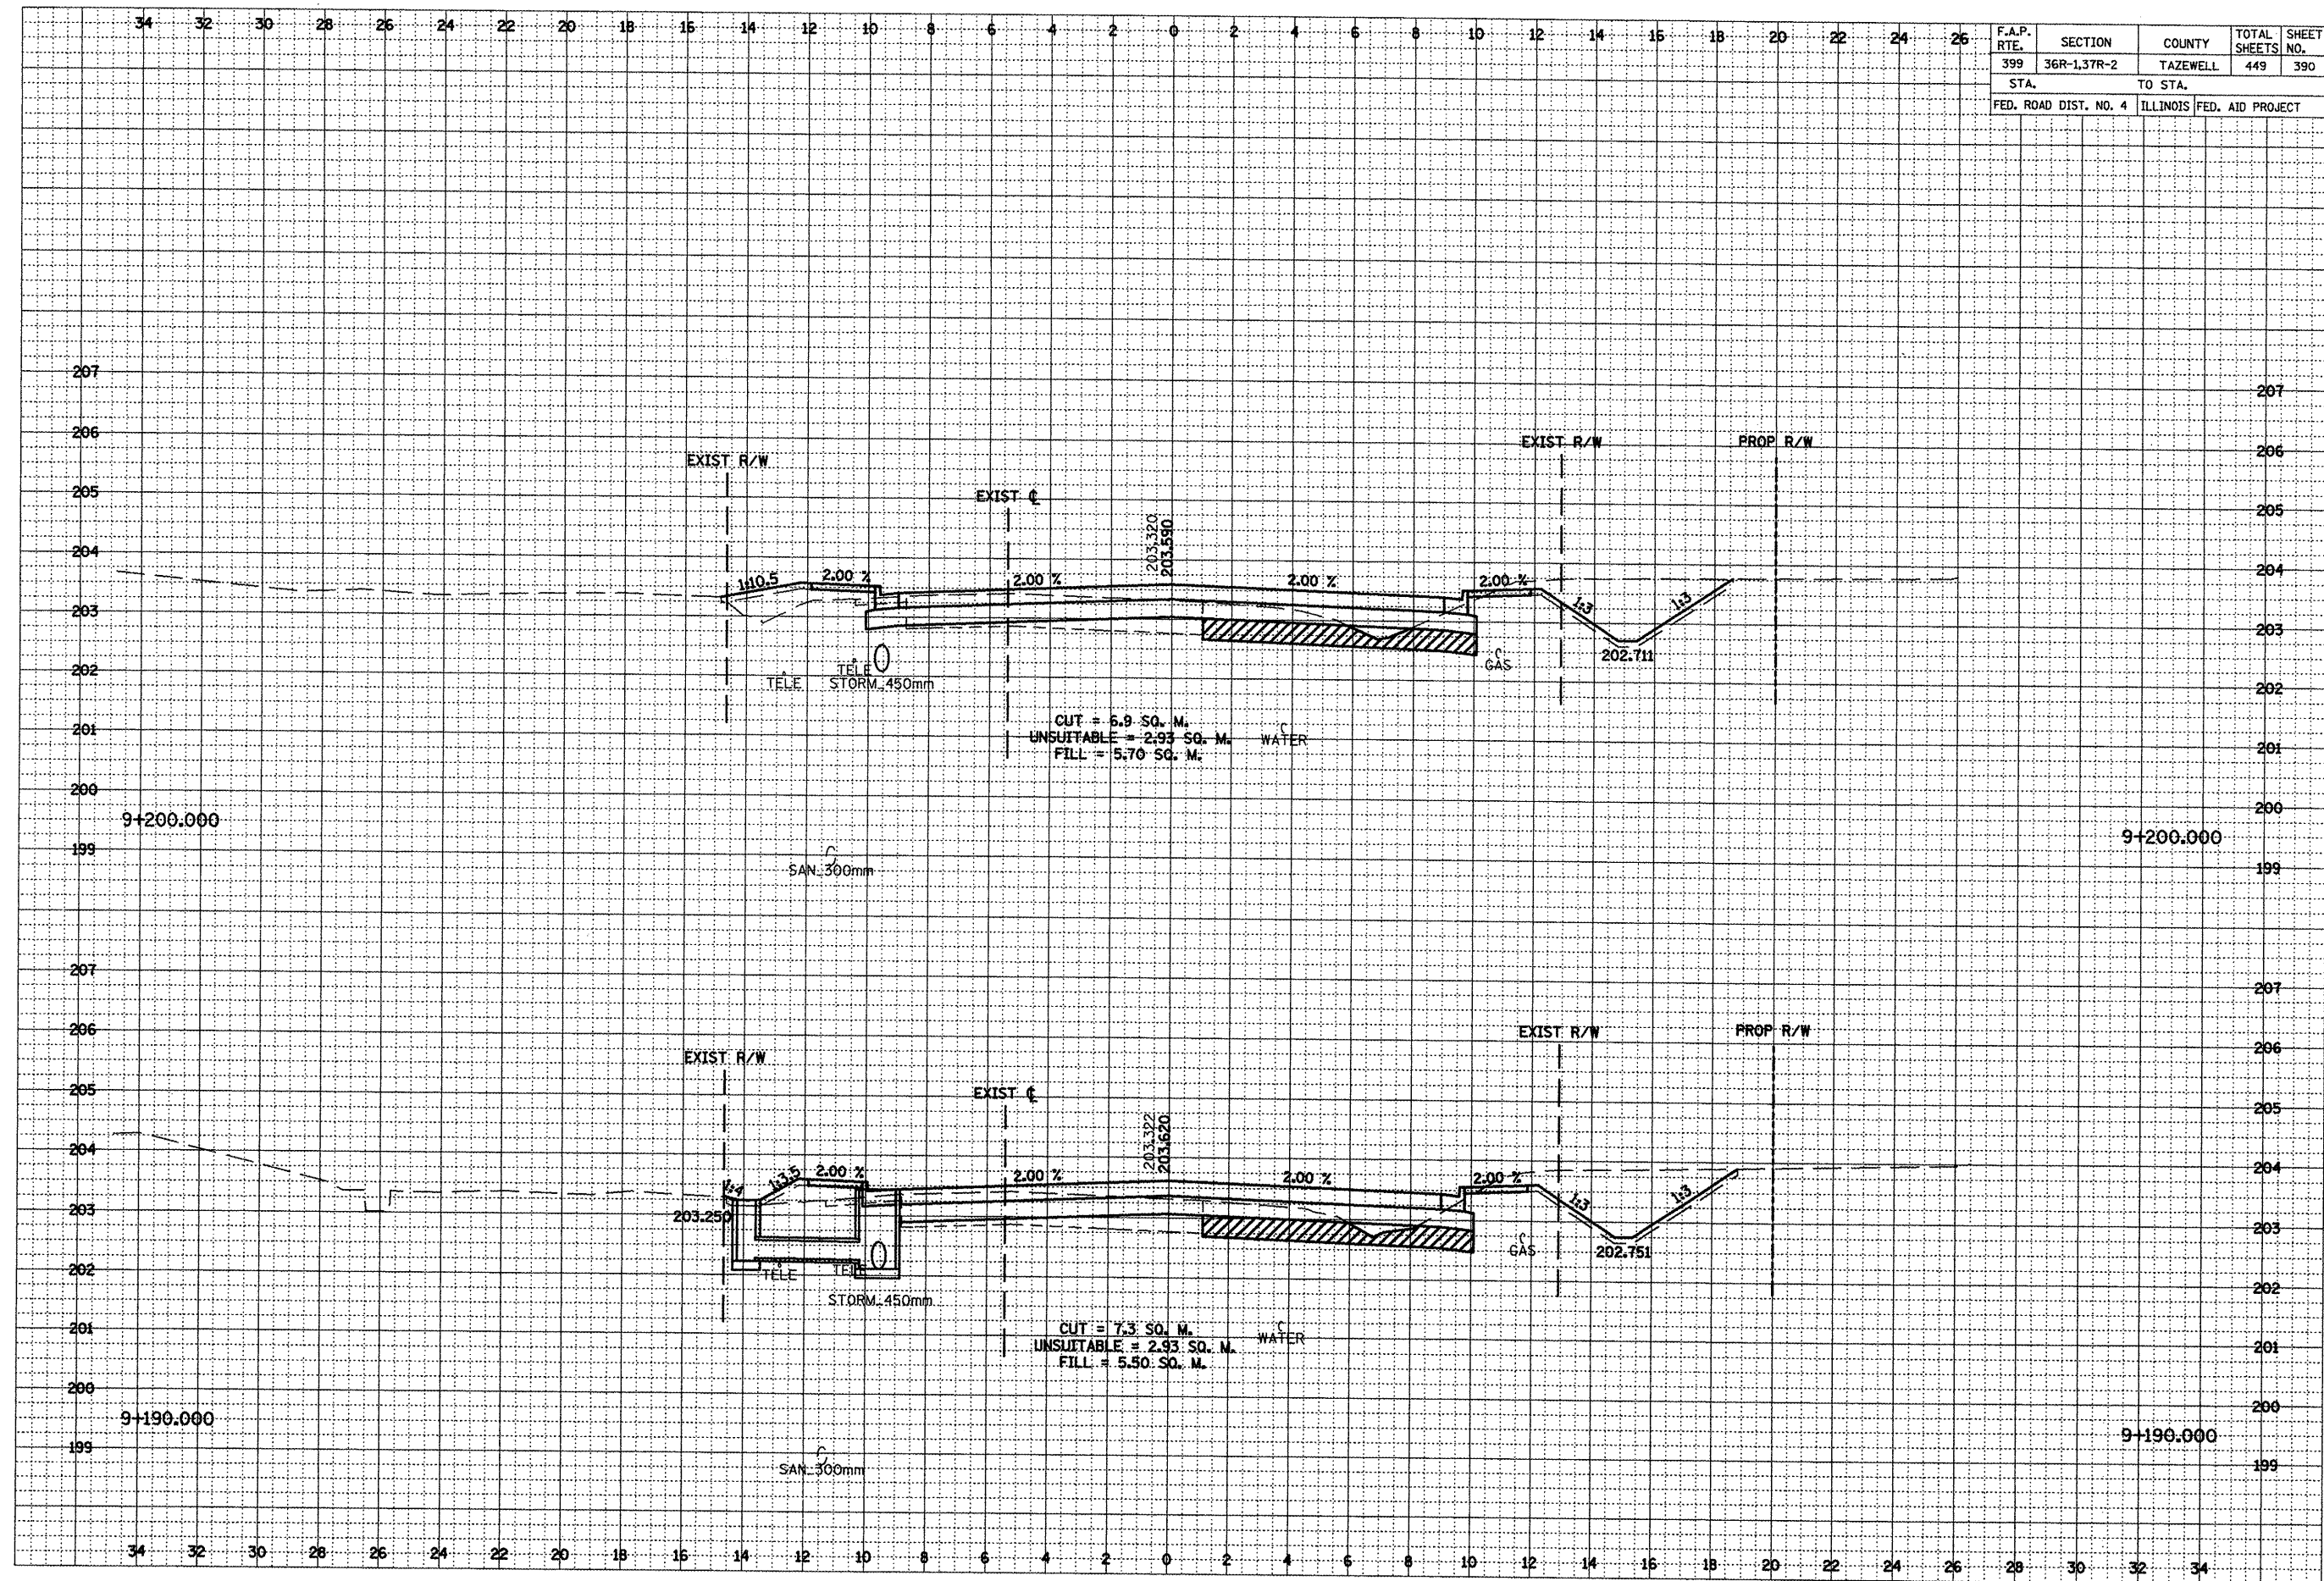


***LOCATION OF EXISTING UTILITIES ARE APPROXIMATE.

F.A.P. RTE.	SECTION	COUNTY	TOTAL SHEETS	SHEET NO.
399	36R-1,37R-2	TAZEWELL	449	391
STA.		TO STA.		
FED. ROAD DIST. NO. 4		ILLINOIS FED. AID PROJECT		

FINAL SURVEY	DATE
NOTE BOOK	BY
NO.	


ORIGINAL SURVEY	DATE
NOTE BOOK	BY
NO.	

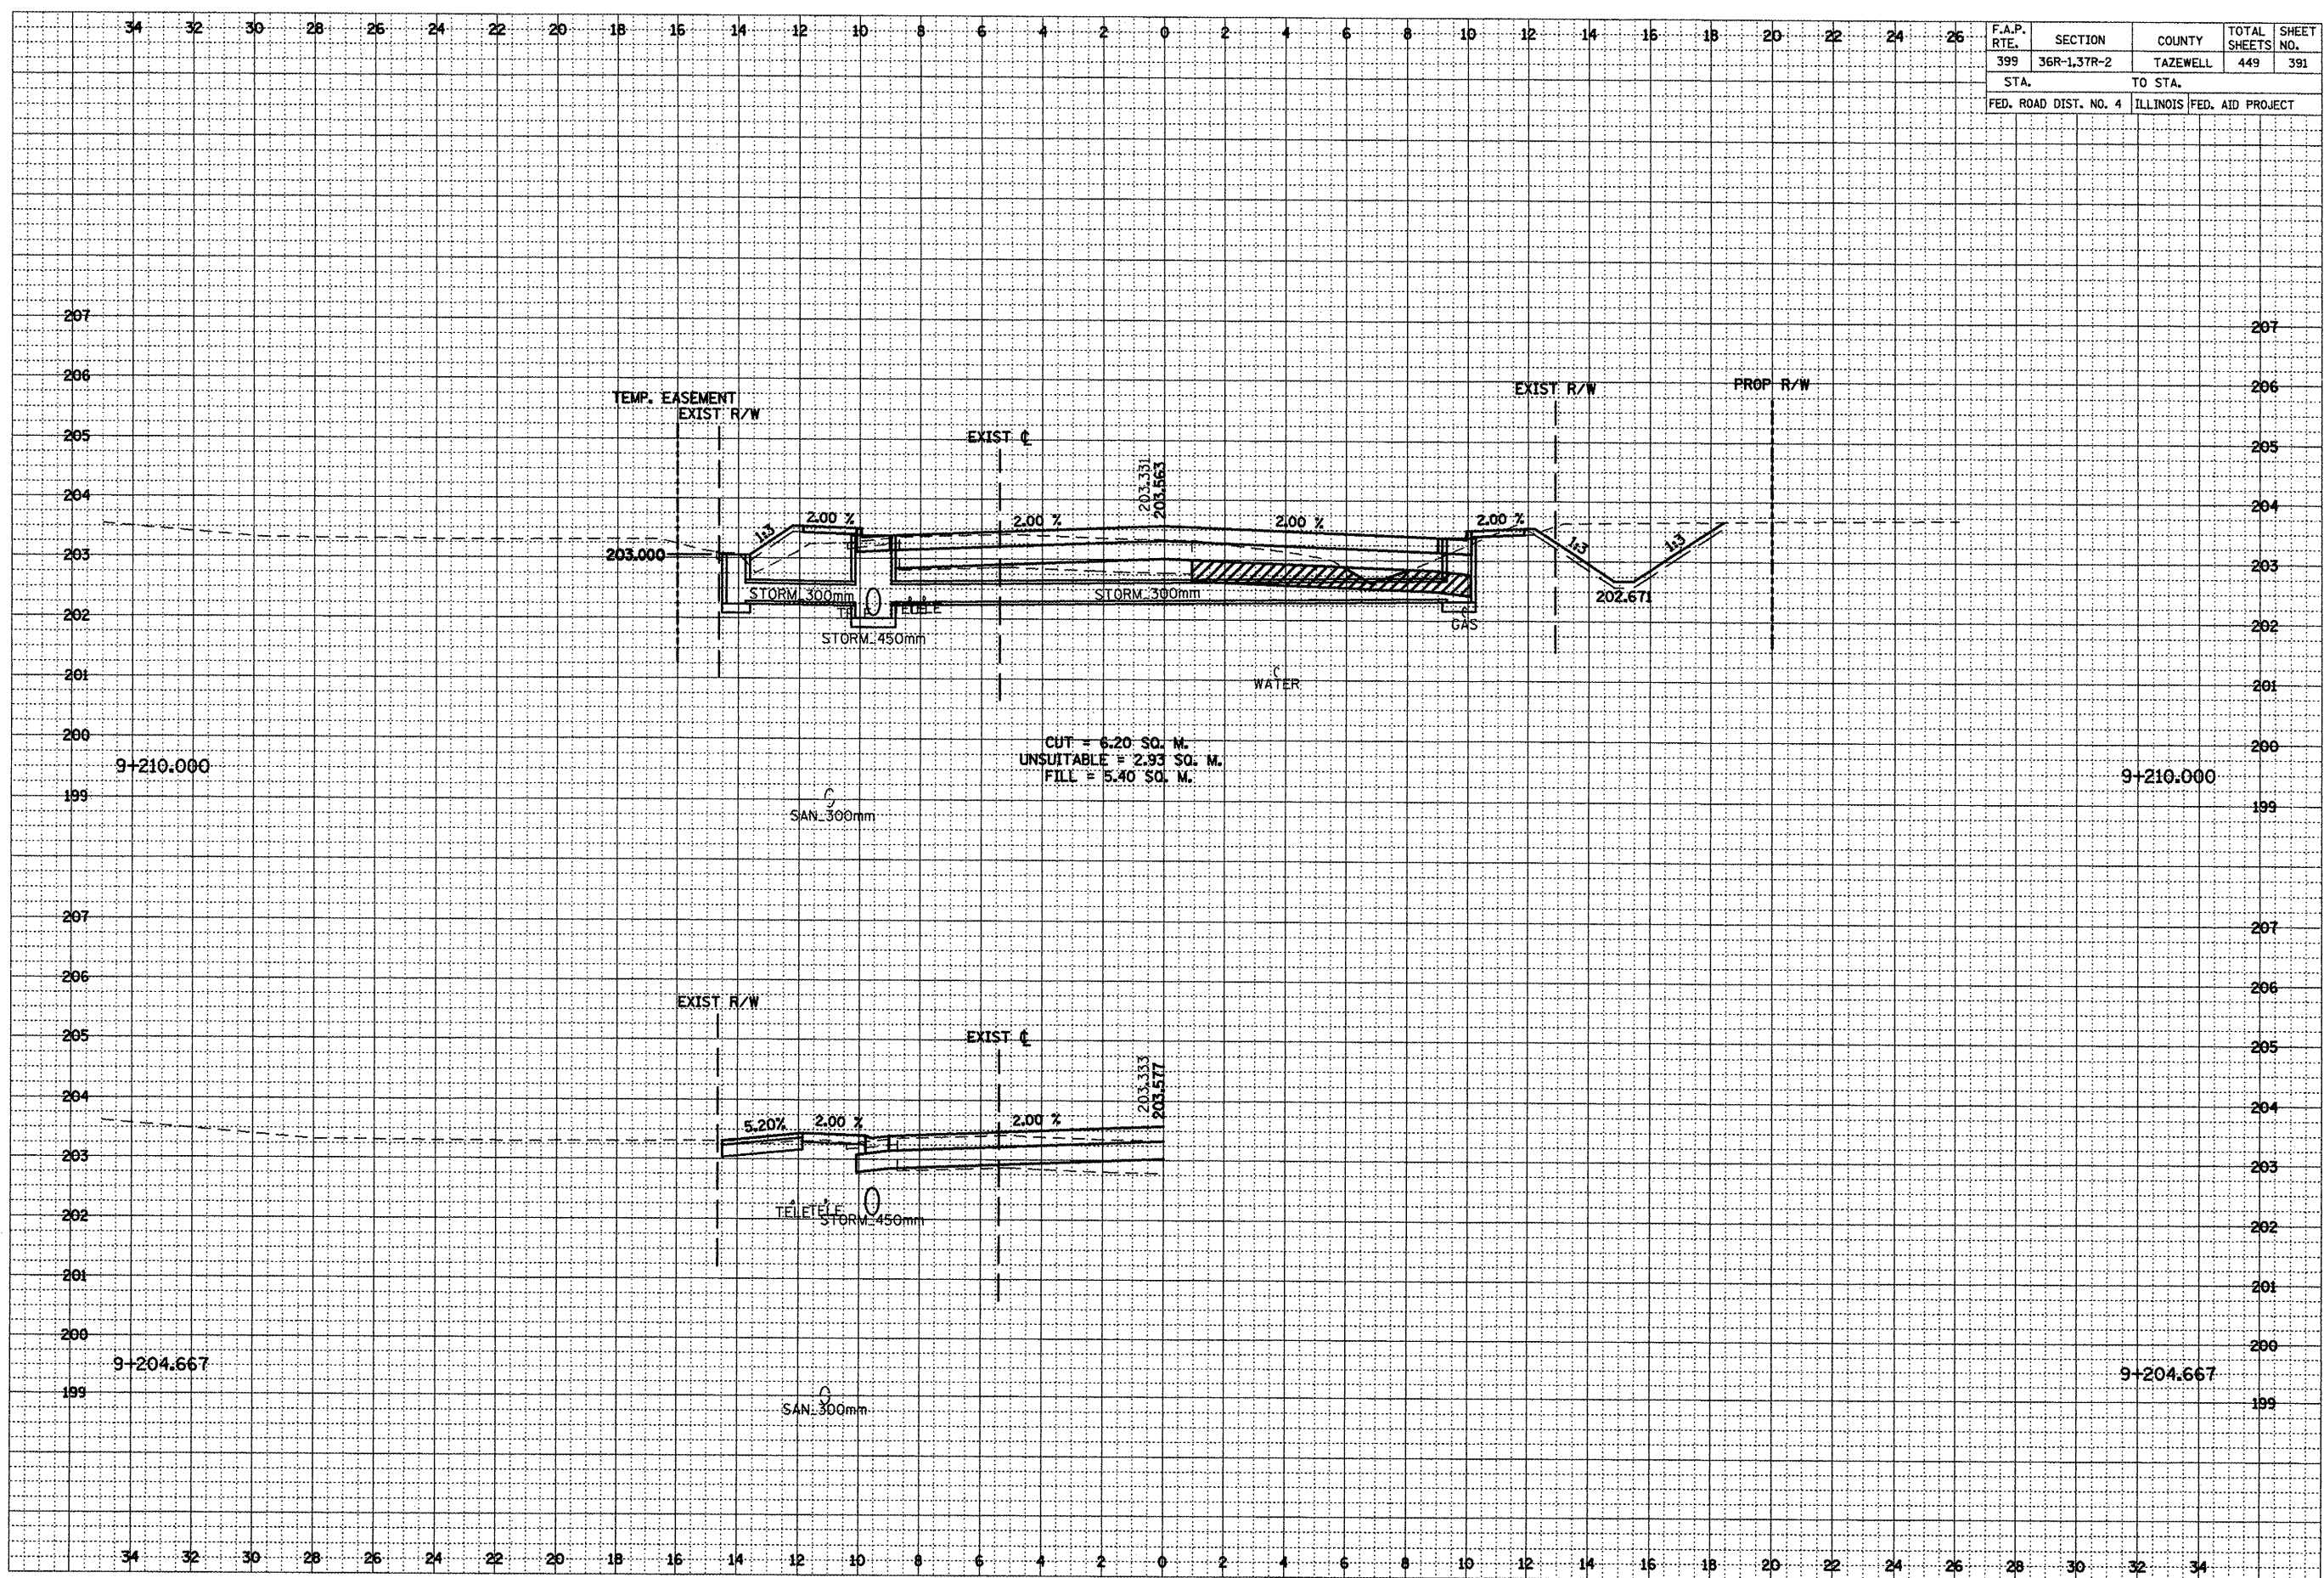

***LOCATION OF EXISTING UTILITIES ARE APPROXIMATE.

FINAL SURVEY		BY	DATE
NOTE BOOK	SURVEYED		
	PLOTTED		
	TEMPLATE		
	AREAS		
	AREAS CHECKED		

ORIGINAL SURVEY	SURVEYED BY	DATE
NOTE BOOK	PLOTTED	
	TEMPLATE	
	AREAS	
	AREAS CHECKED	

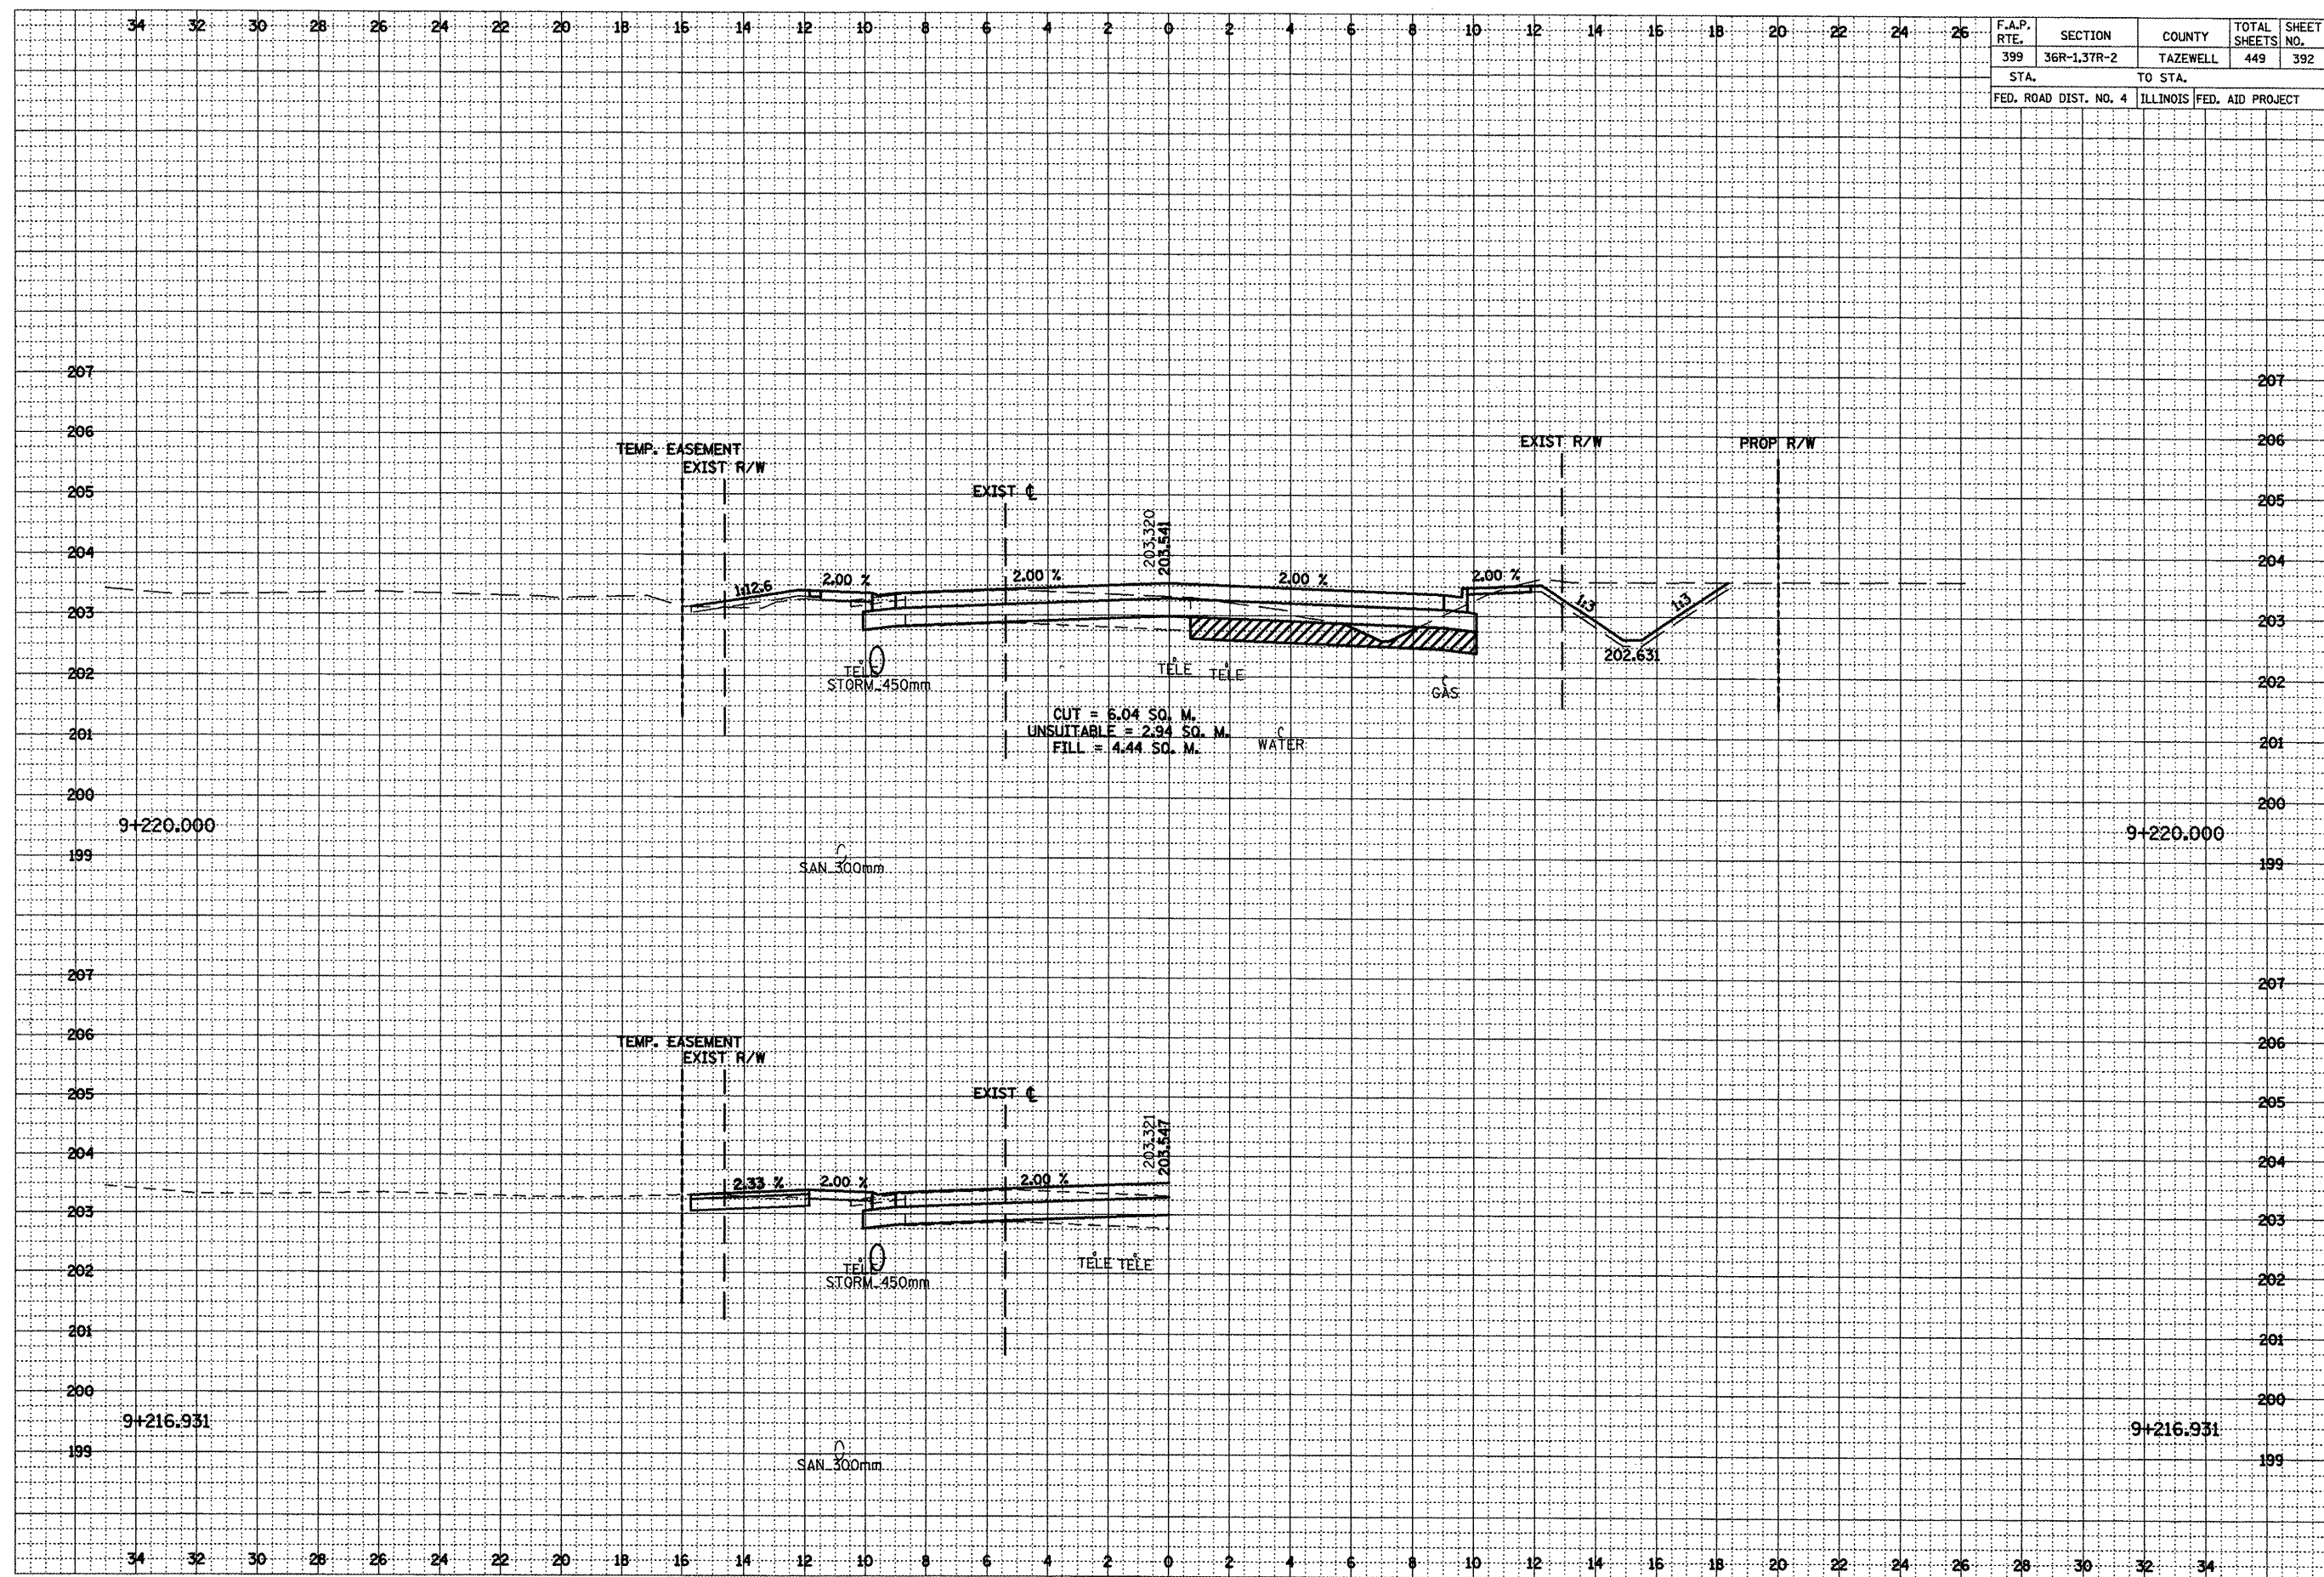


***LOCATION OF EXISTING UTILITIES ARE APPROXIMATE.

DATE	BY	FINAL SURVEY	SURVEYED	PLOTTED	REVISIONS	AREAS CHECKED
		NO. 1				

DATE	BY	ORIGINAL SURVEY	SURVEYED	PLOTTED	REVISIONS	AREAS CHECKED
		NO. 1				

F.A.P. RTE.	SECTION	COUNTY	TOTAL SHEETS	SHEET NO.
399	36R-1,37R-2	TAZEWELL	449	393
STA.		TO STA.		
FED. ROAD DIST. NO. 4		ILLINOIS FED. AID PROJECT		

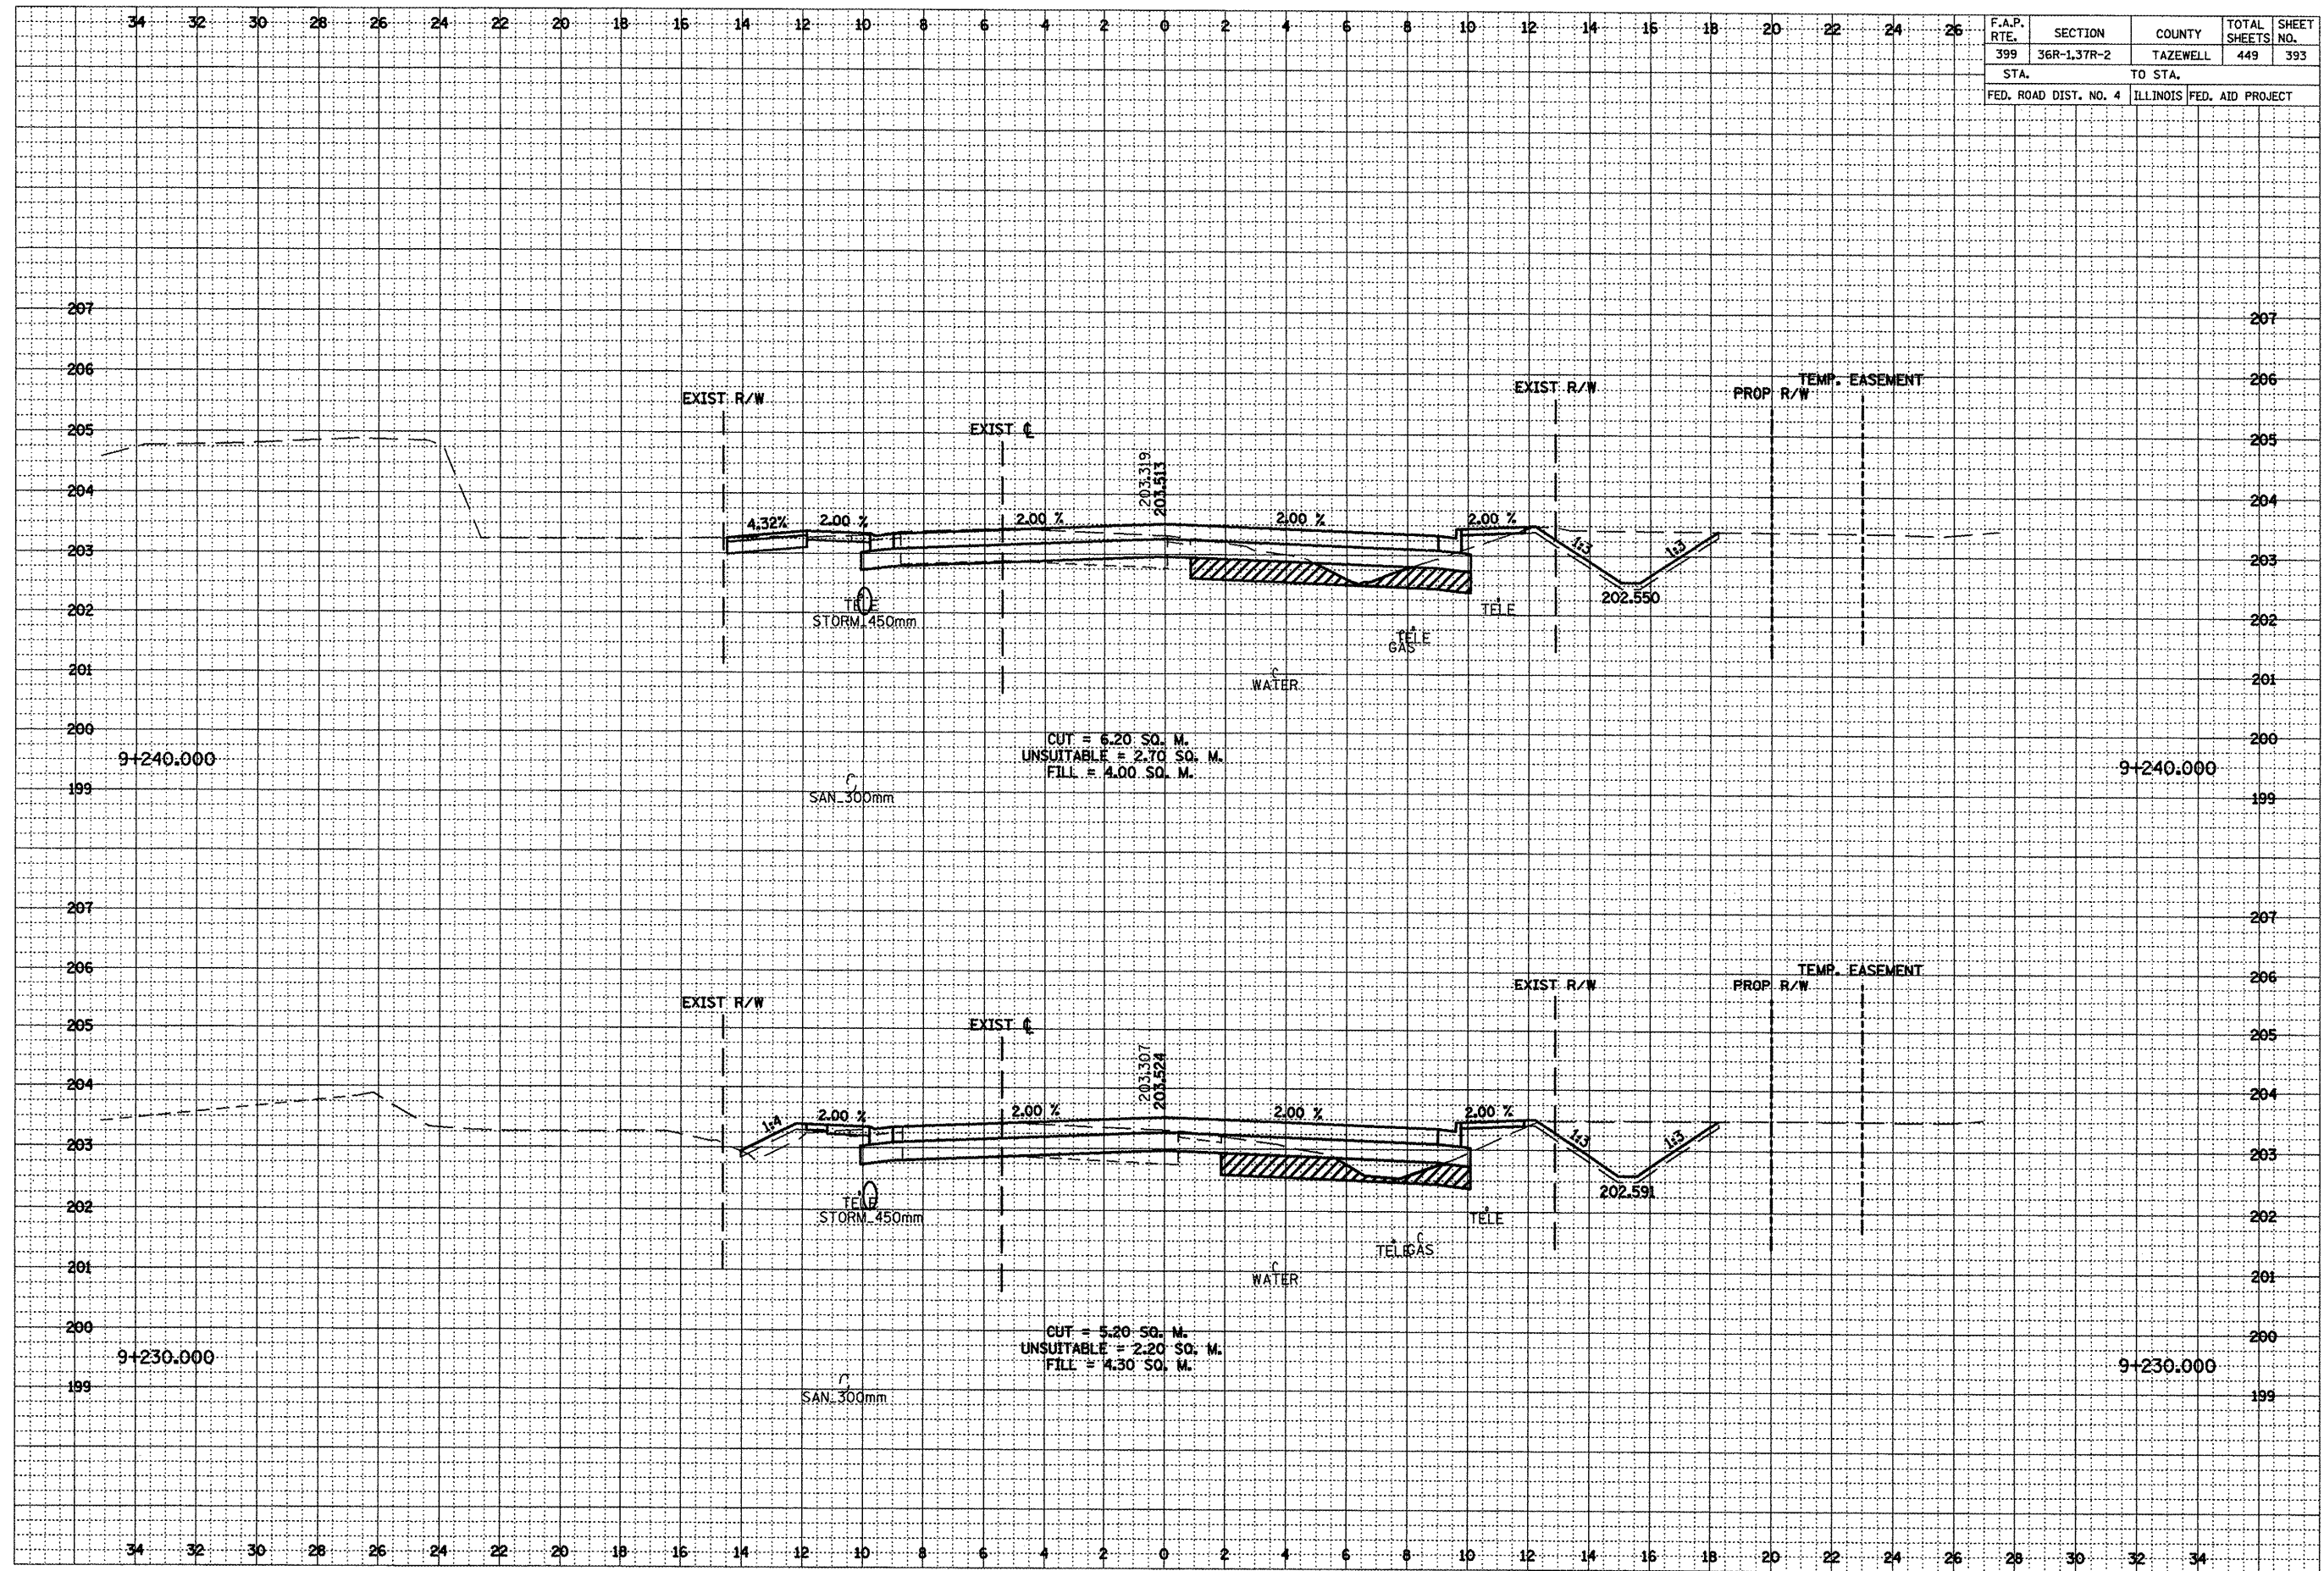


***LOCATION OF EXISTING UTILITIES ARE APPROXIMATE.

F.A.P. RTE.	SECTION	COUNTY	TOTAL SHEETS	SHEET NO.
399	36R-1,37R-2	TAZEWELL	449	394
STA.		TO STA.		
FED. ROAD DIST. NO. 4		ILLINOIS FED. AID PROJECT		

FINAL	DATE
SURVEY	
NOTE BOOK	
AREA CHECKED	
NO.	

ORIGINAL	DATE
SURVEY	
NOTE BOOK	
AREA CHECKED	
NO.	

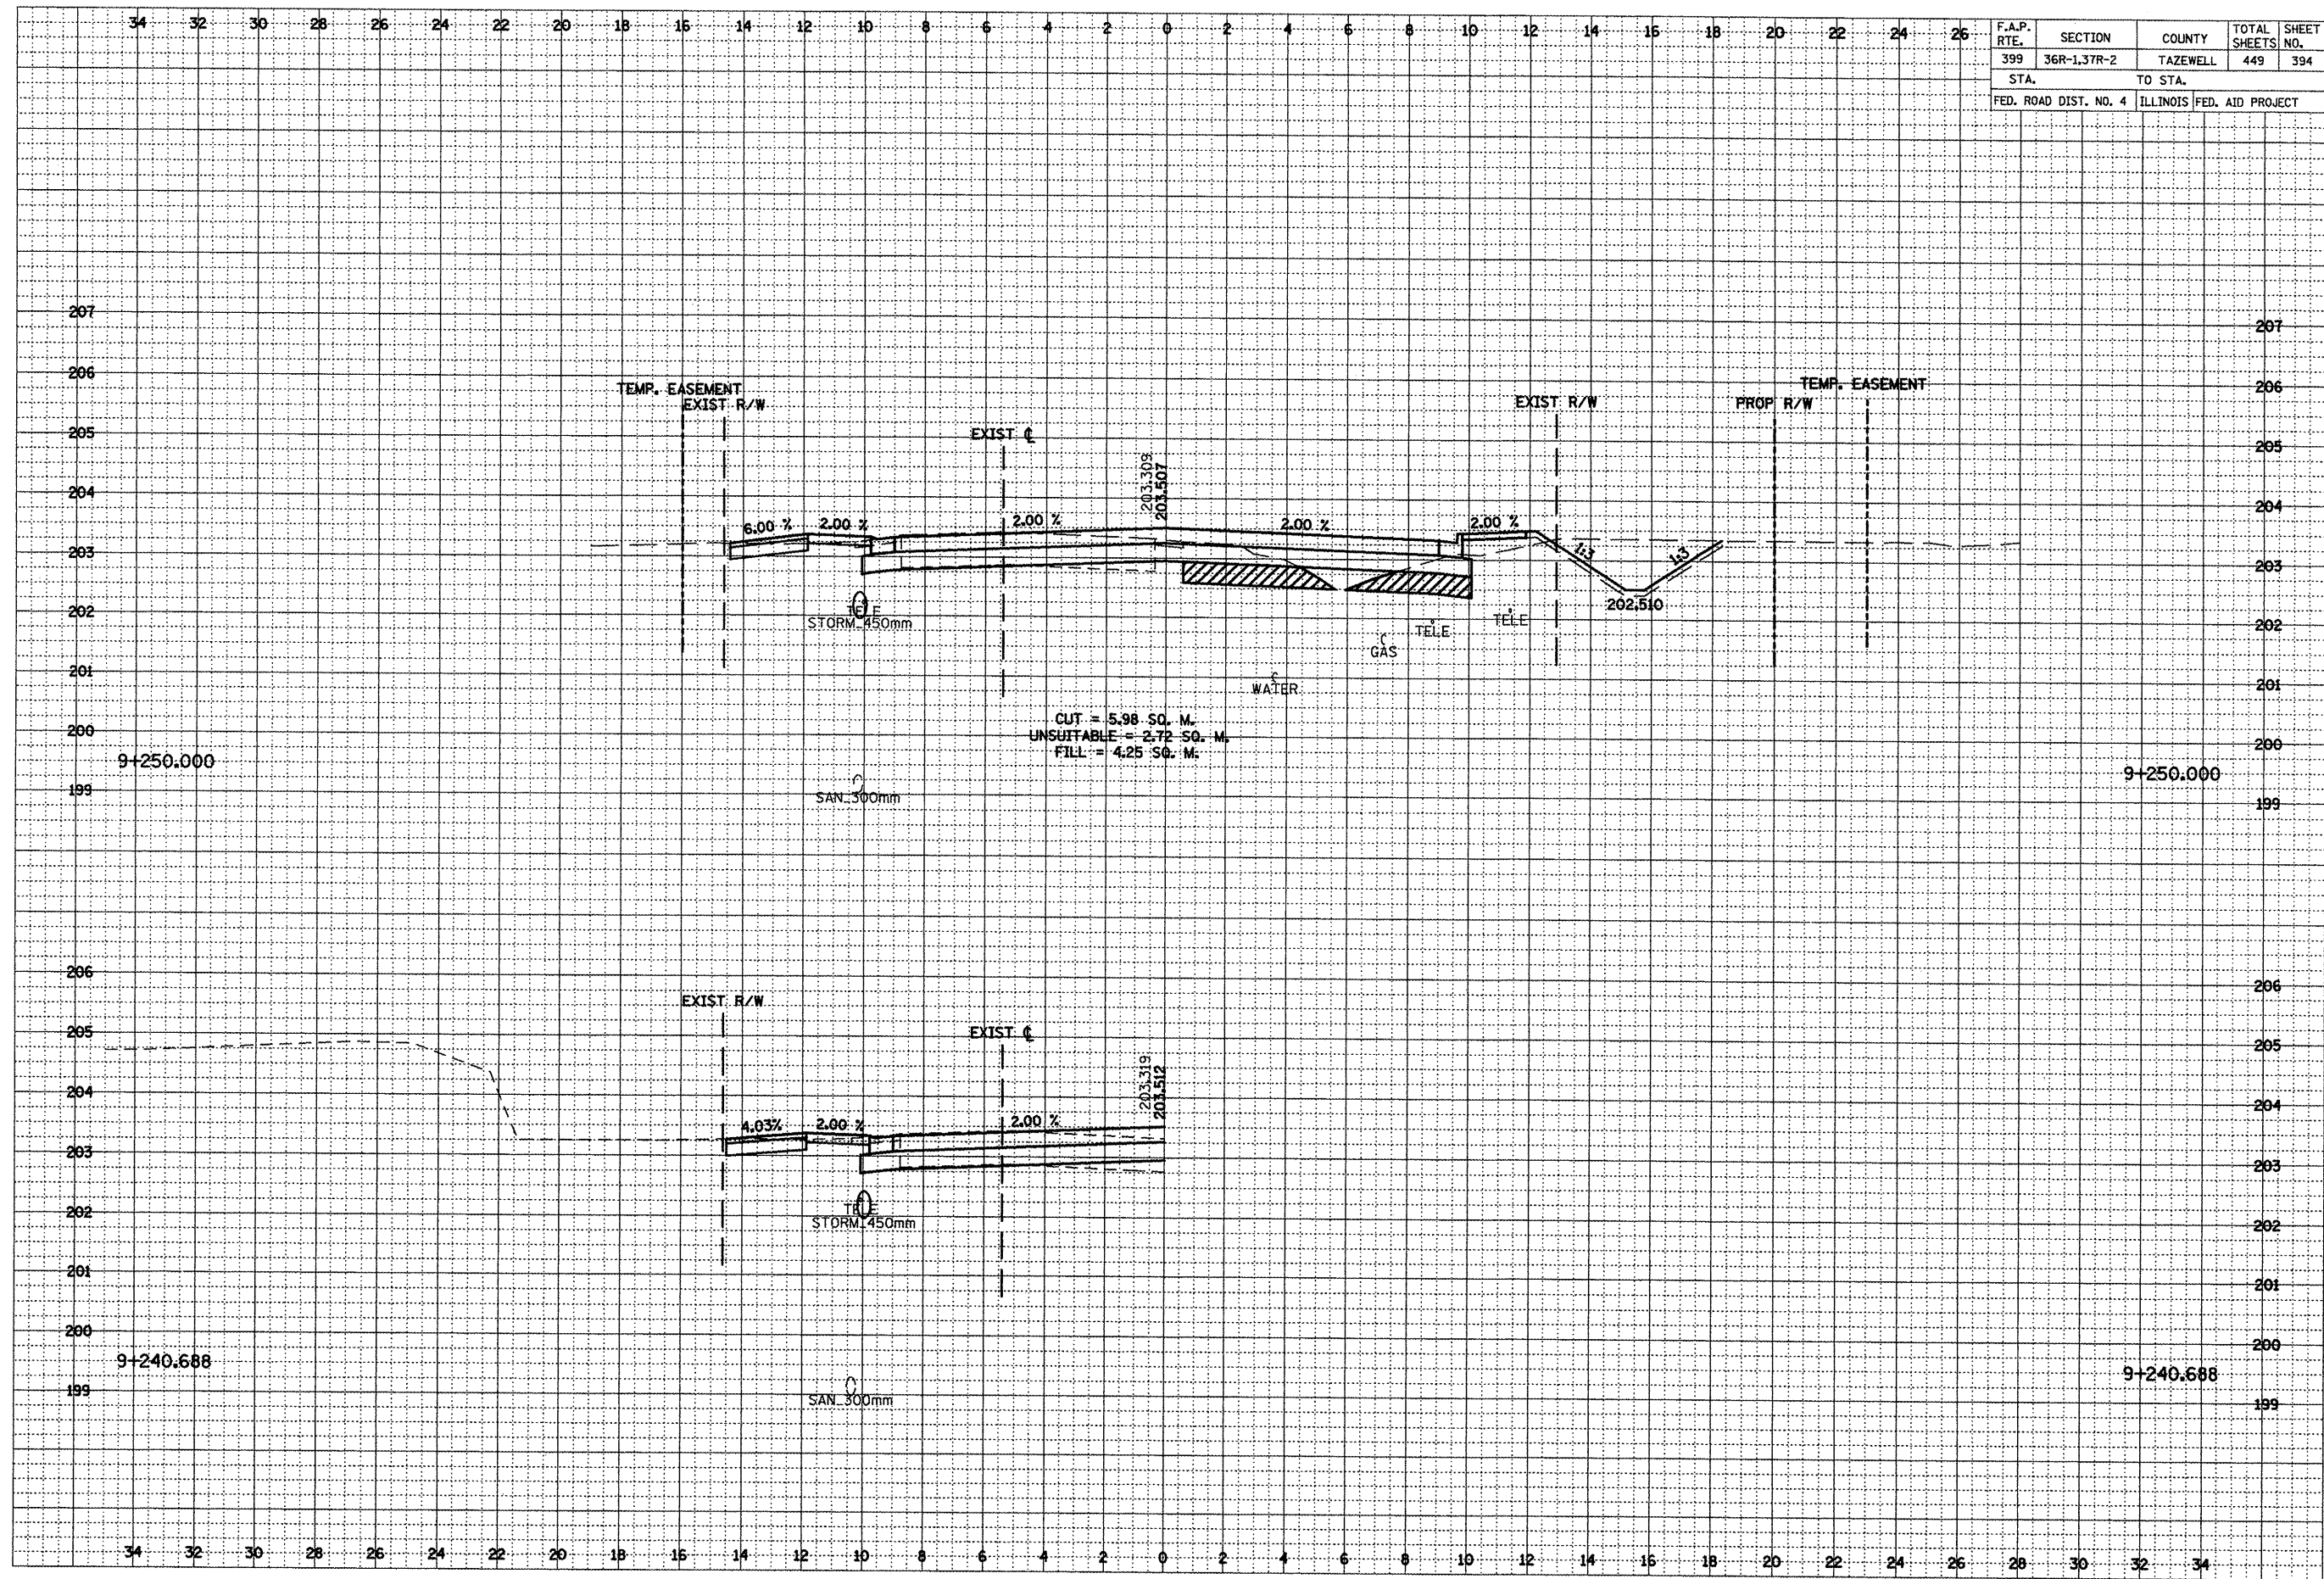


***LOCATION OF EXISTING UTILITIES ARE APPROXIMATE.

FINAL	DATE
SURVEY	BY
NOTE BOOK	
NO.	

ORIGINAL	DATE
SURVEY	BY
NOTE BOOK	
NO.	

F.A.P. RTE.	SECTION	COUNTY	TOTAL SHEETS	SHEET NO.
399	36R-1,37R-2	TAZEWELL	449	395
STA.		TO STA.		
FED. ROAD DIST. NO. 4		ILLINOIS FED. AID PROJECT		

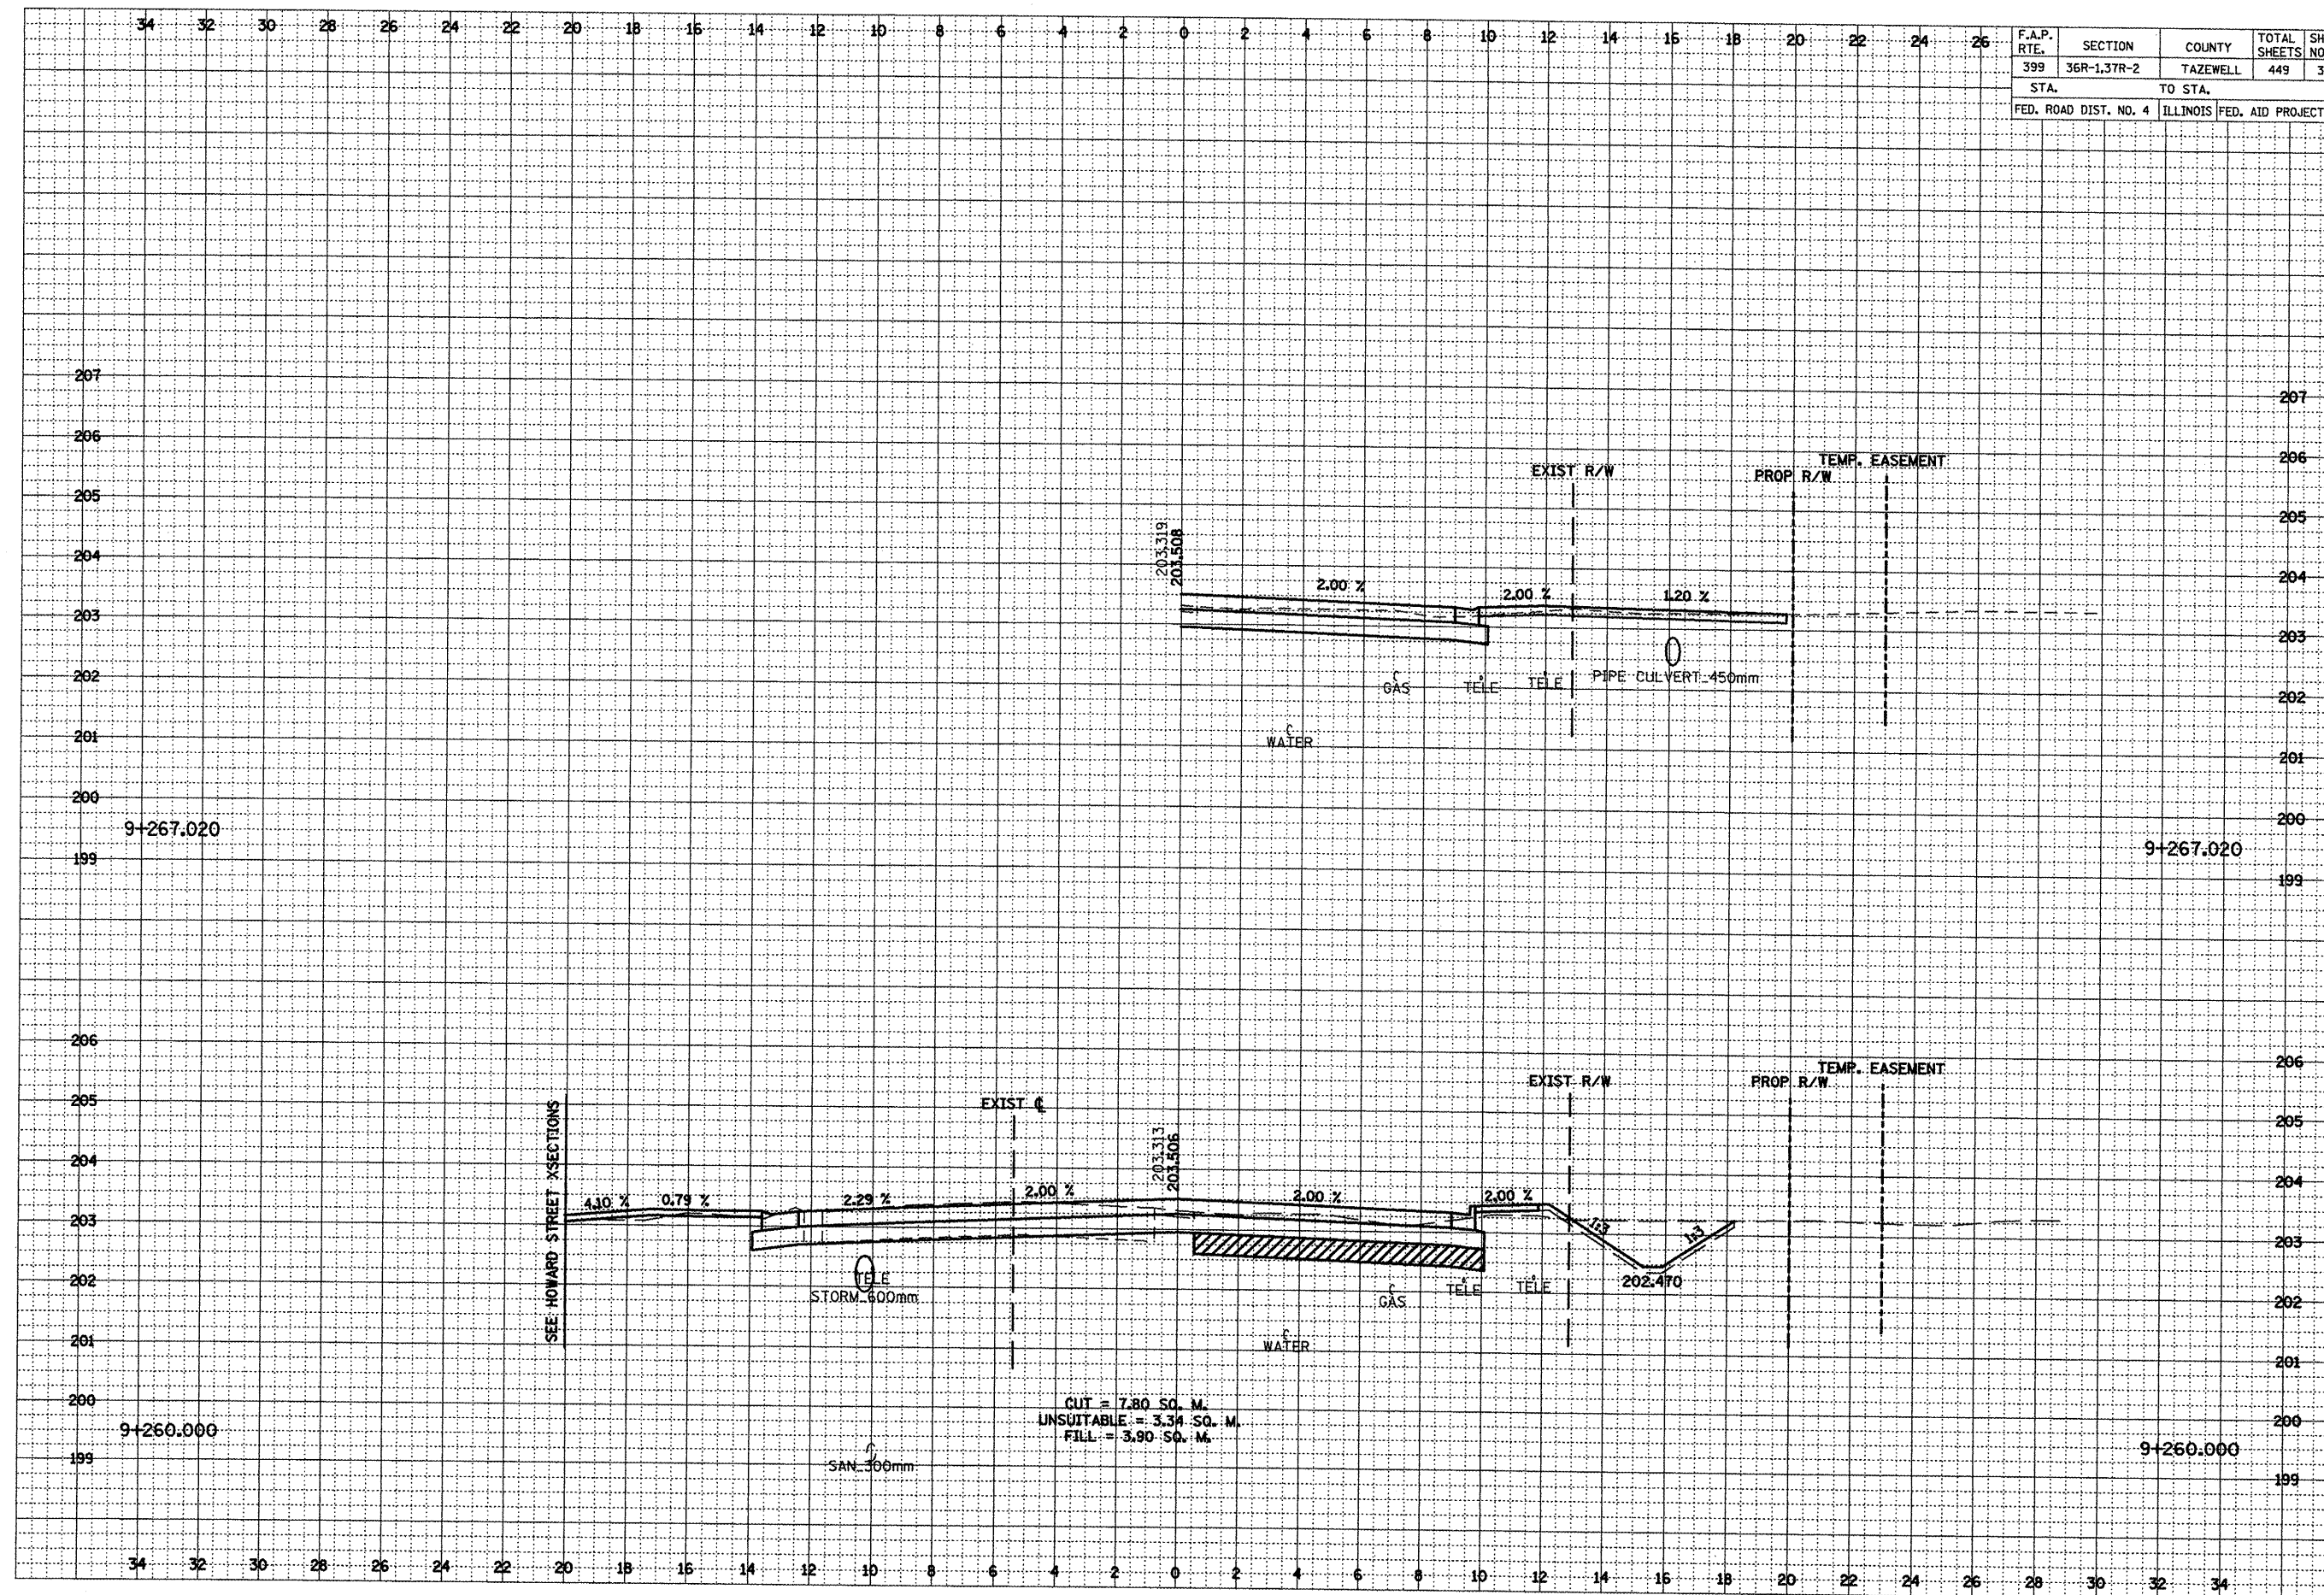


***LOCATION OF EXISTING UTILITIES ARE APPROXIMATE.

DATE	BY
NO.	NO.
ORIGINAL	ORIGINAL
SURVEY	SURVEY
NOTE BOOK	NOTE BOOK
AREAS CHECKED	AREAS CHECKED

DATE	BY
NO.	NO.
ORIGINAL	ORIGINAL
SURVEY	SURVEY
NOTE BOOK	NOTE BOOK
AREAS CHECKED	AREAS CHECKED


F.A.P. RTE.	SECTION	COUNTY	TOTAL SHEETS	SHEET NO.
399	36R-137R-2	TAZEWELL	449	396
STA.		TO STA.		
FED. ROAD DIST. NO. 4		ILLINOIS FED. AID PROJECT		

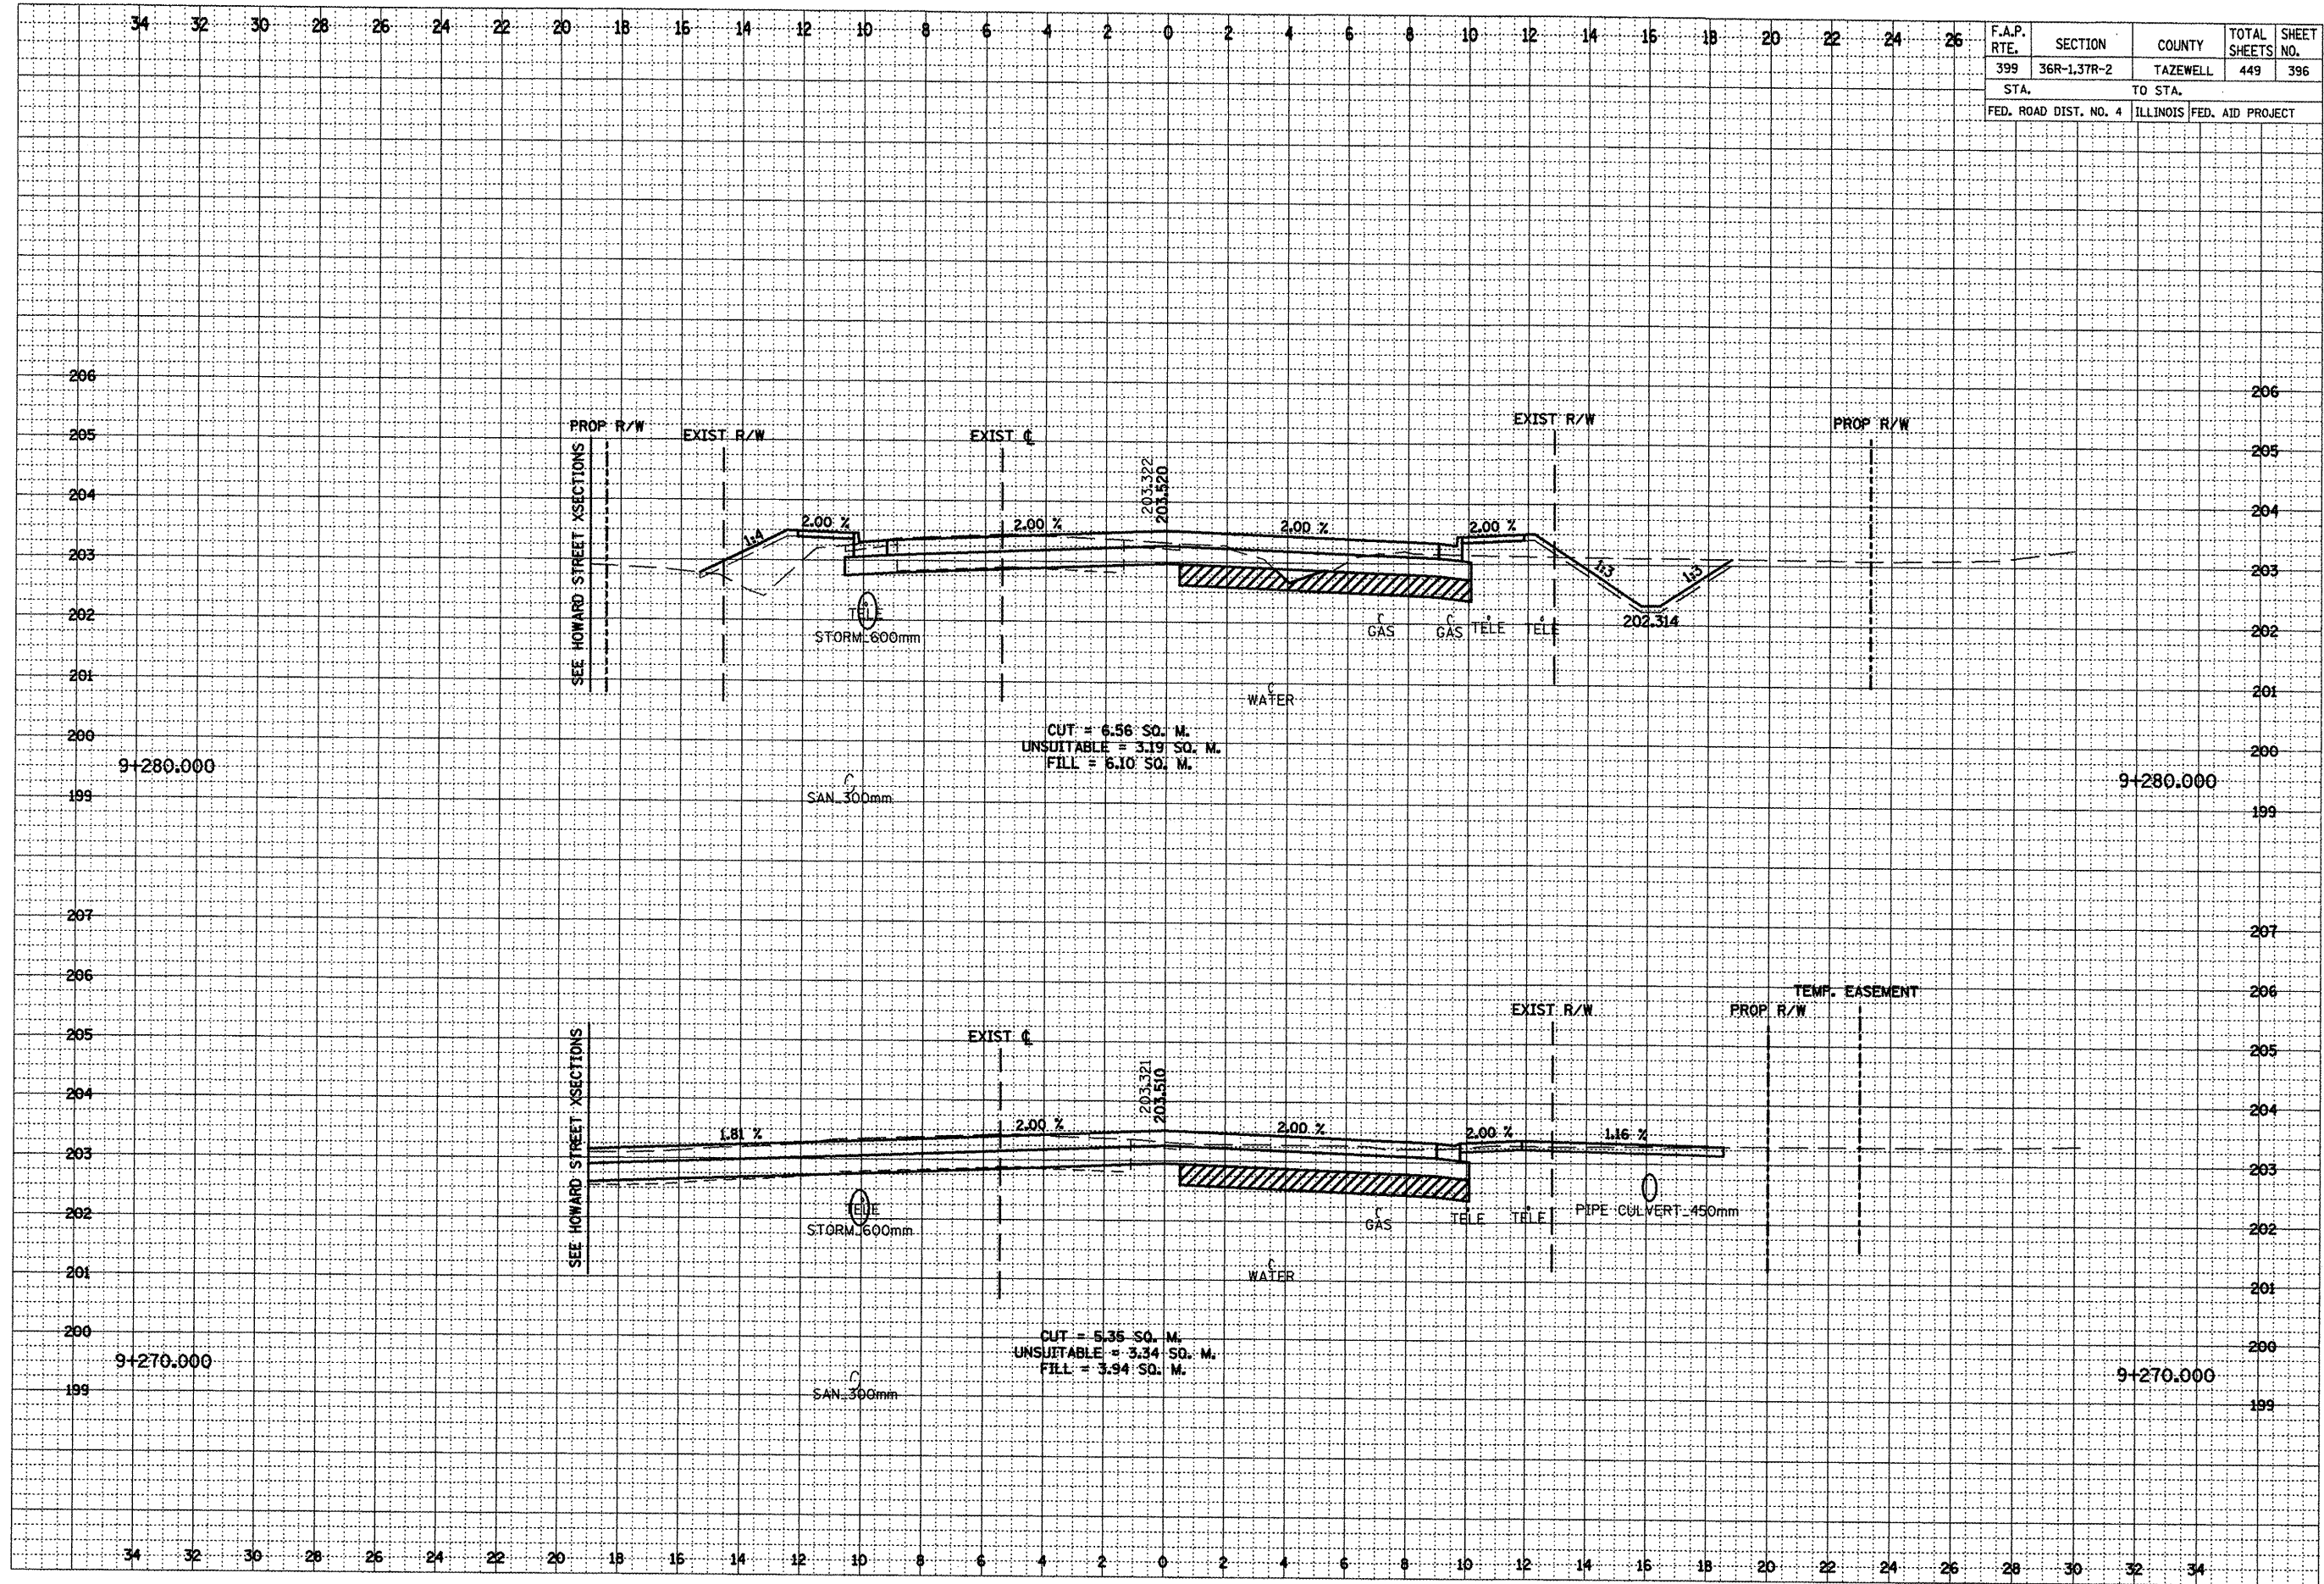

***LOCATION OF EXISTING UTILITIES ARE APPROXIMATE.



FINAL SURVEY	SURVEYED _____	BY _____	DATE _____
NOTE BOOK	PLOTTED _____	TEMPLATE _____	
	AREAS _____		
	AREAS CHECKED _____		

ORIGINAL SURVEY	SURVEYED _____	BY _____	DATE _____
NOTE BOOK	PLOTTED _____		
	TEMPLATE _____		
	AREAS _____		
NO. _____	AREAS CHECKED _____		

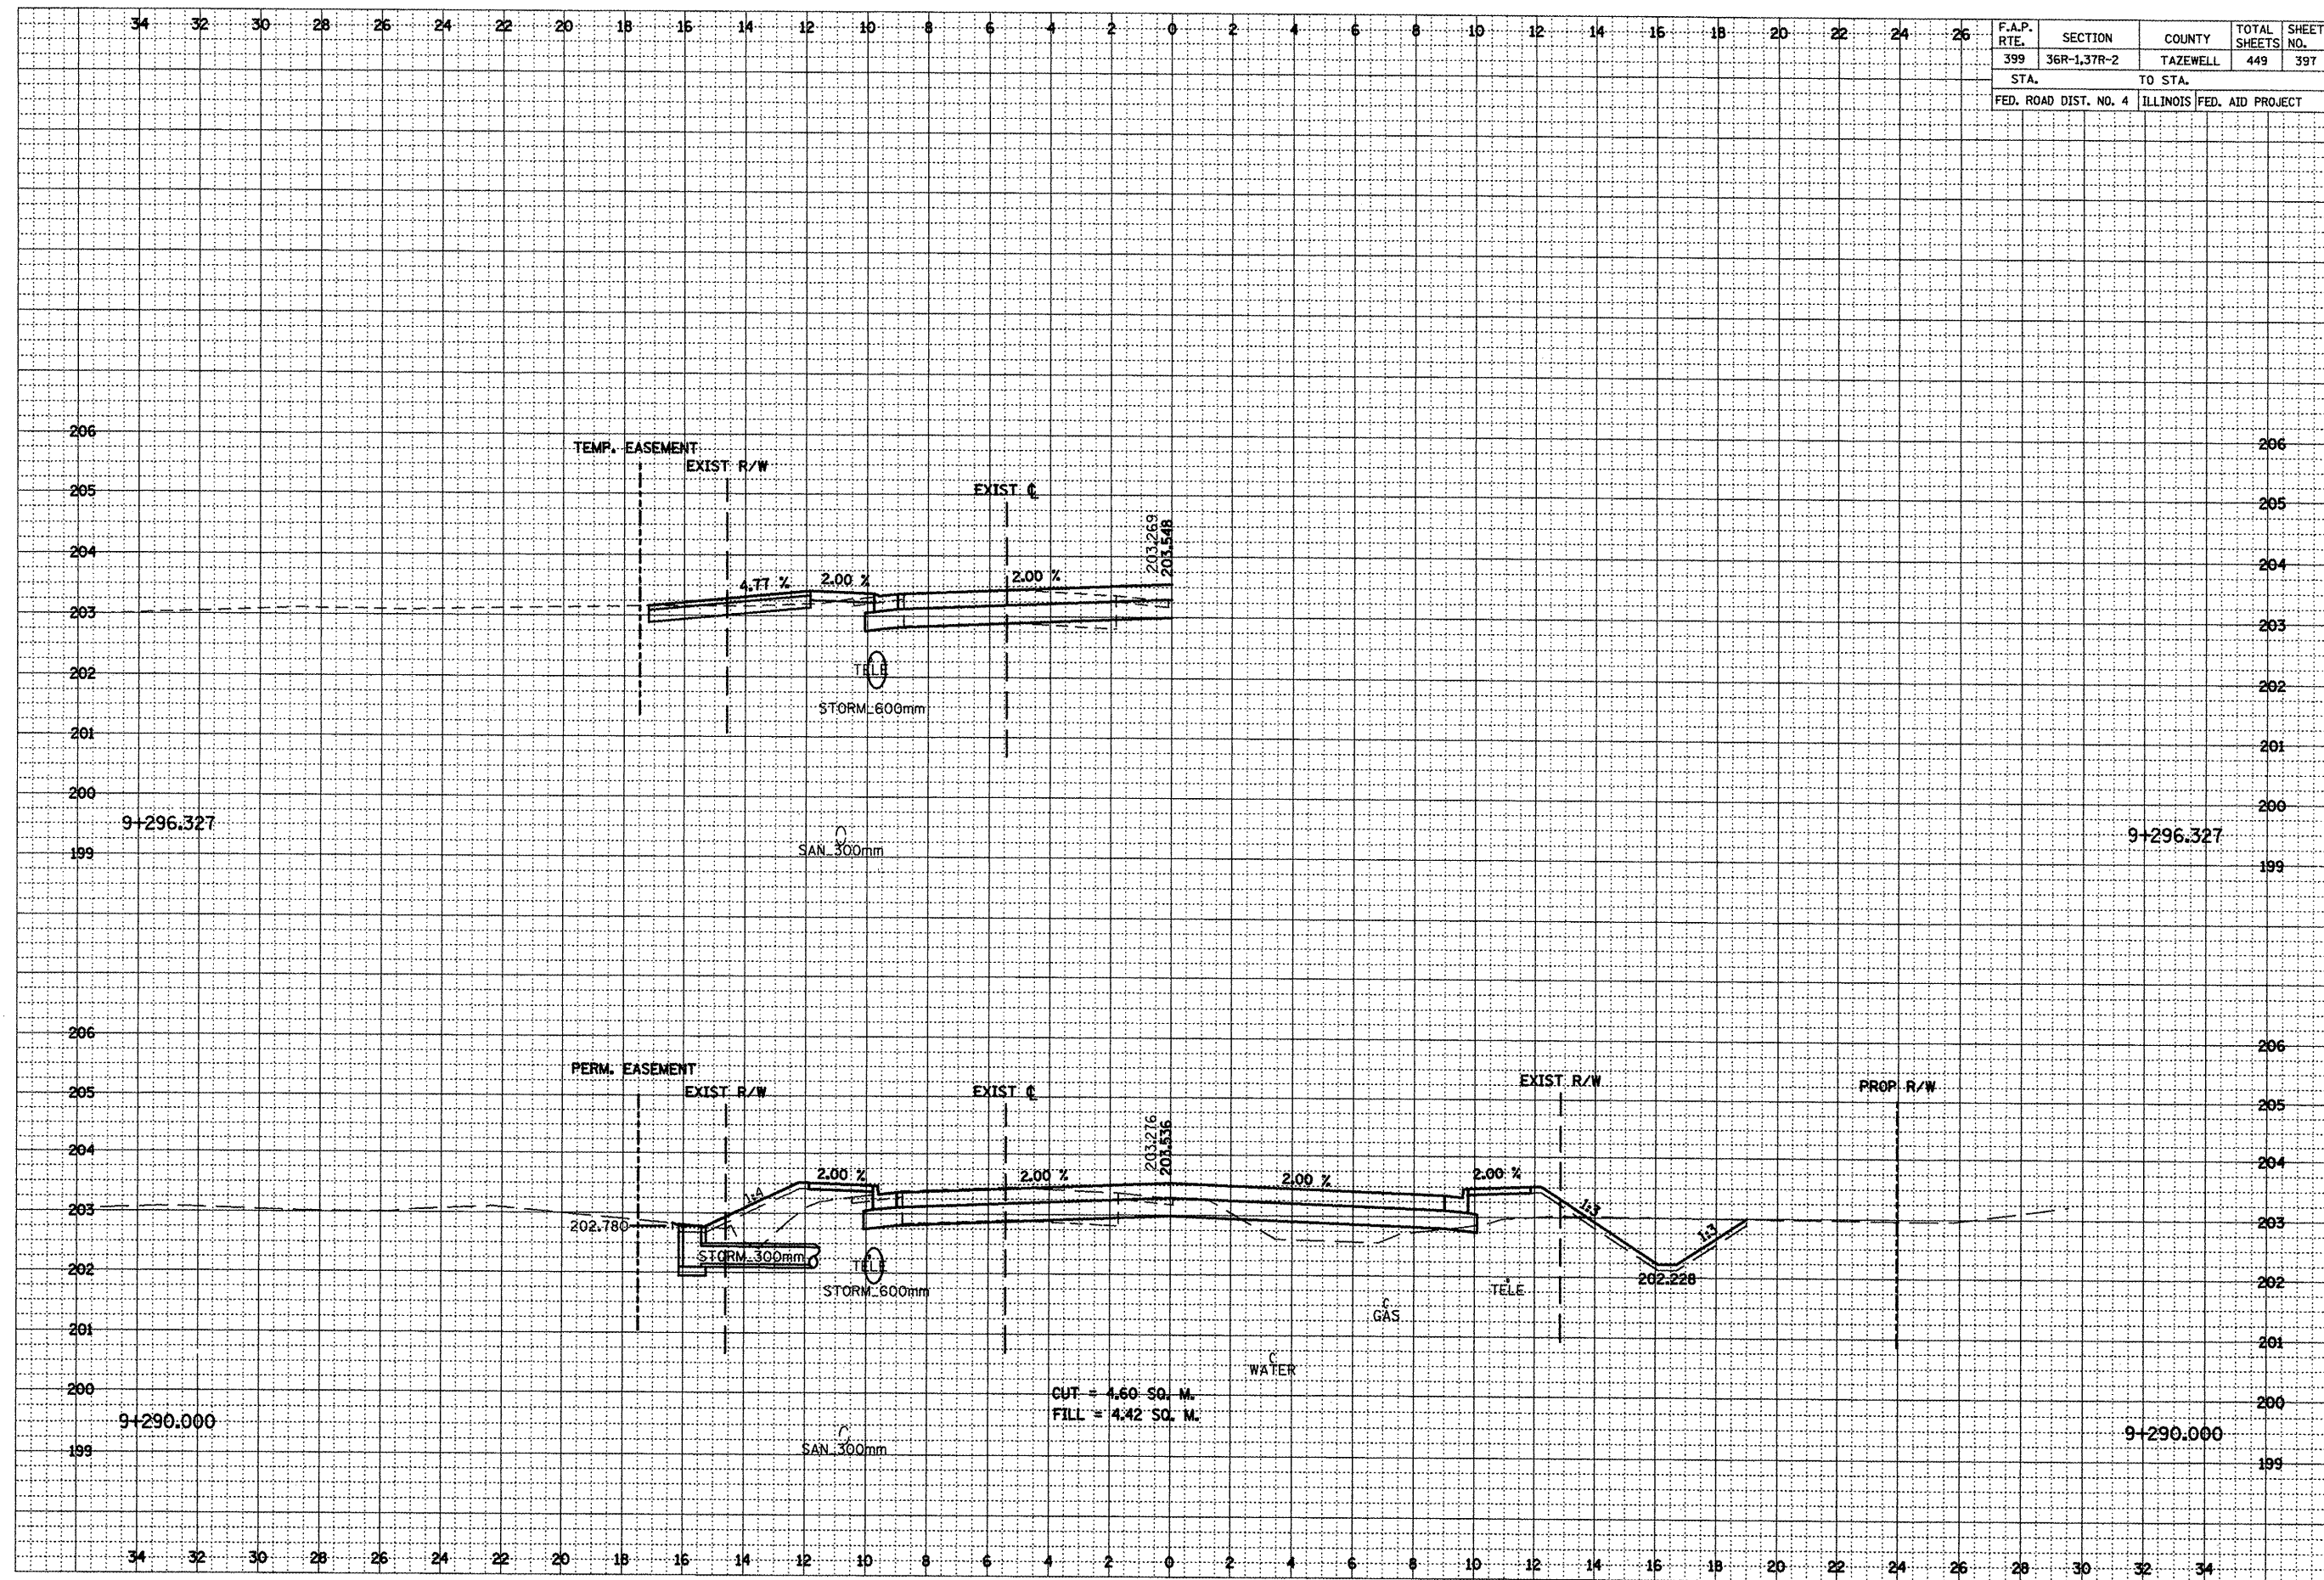


***LOCATION OF EXISTING UTILITIES ARE APPROXIMATE.

F.A.P. RTE.	SECTION	COUNTY	TOTAL SHEETS	SHEET NO.
399	36R-1,37R-2	TAZEWELL	449	398
STA.		TO STA.		
FED. ROAD DIST. NO. 4		ILLINOIS	FED. AID PROJECT	

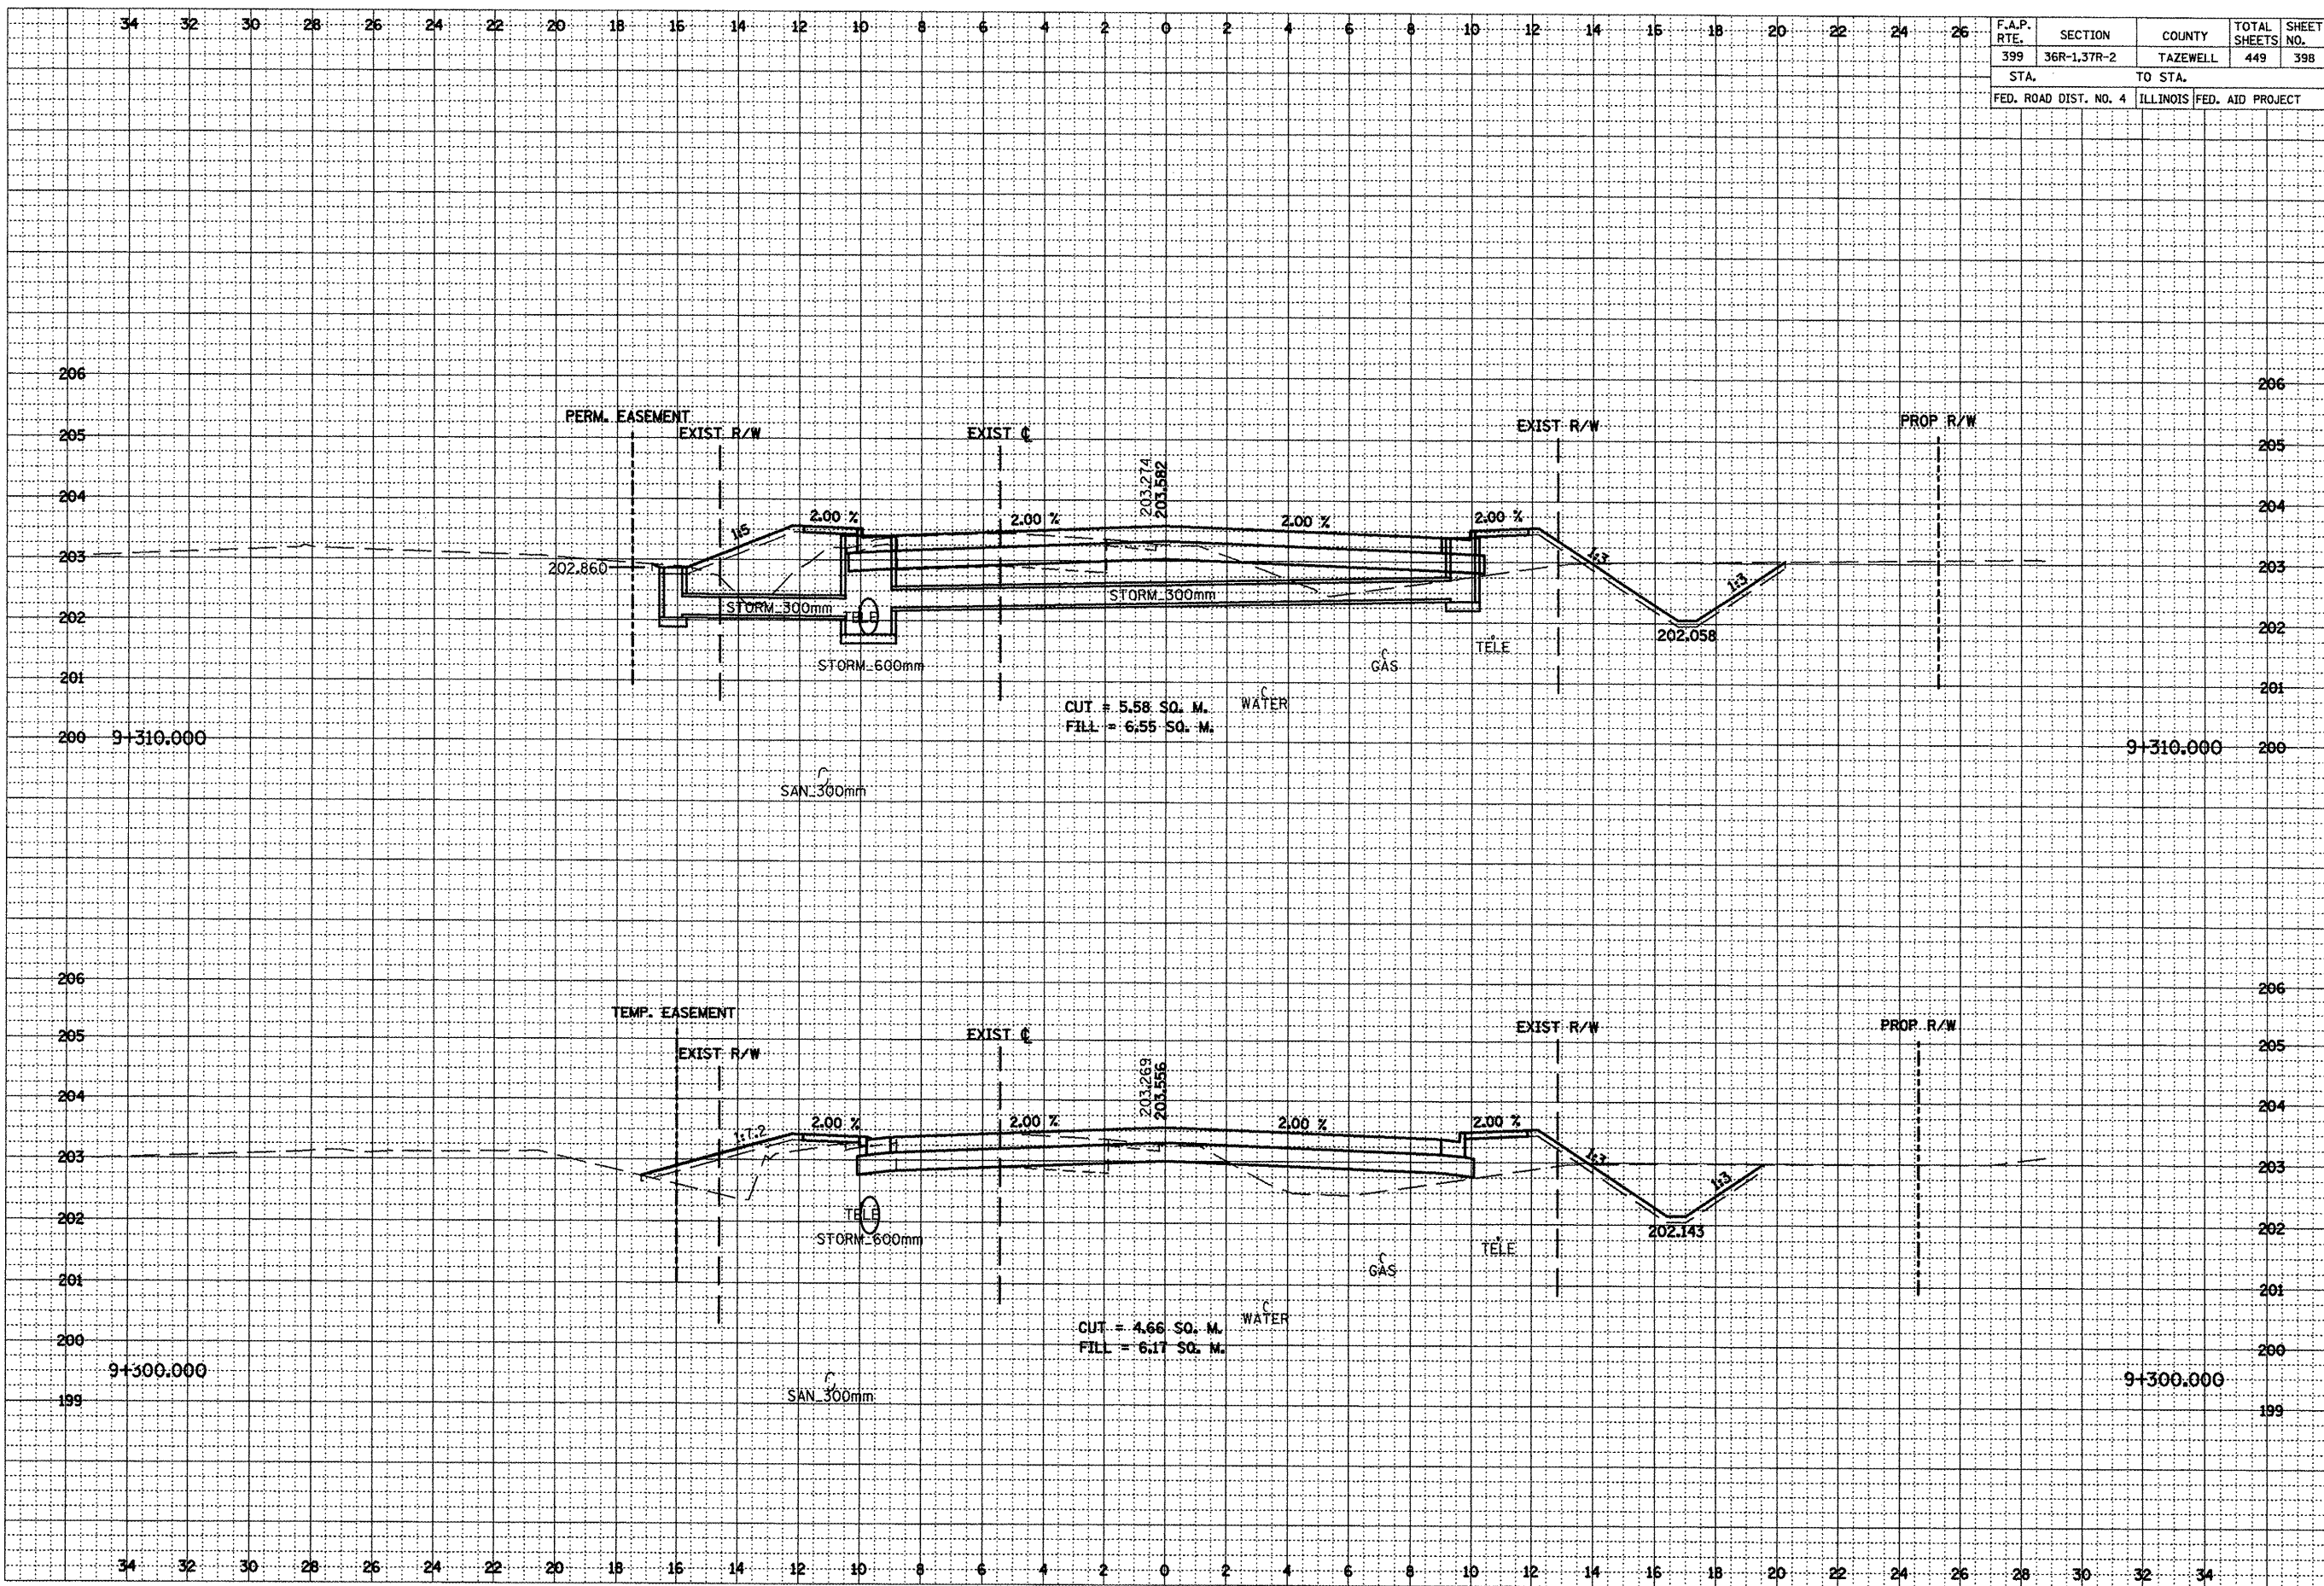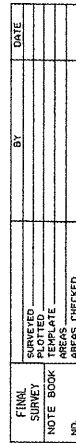

***LOCATION OF EXISTING UTILITIES ARE APPROXIMATE.

FINAL SURVEY			
NOTE BOOK			
NO.			
	SURVEYED		DATE
	PLOTTED		
	TEMPLATE		
	AREAS		
	AREAS CHECKED		
		BY	

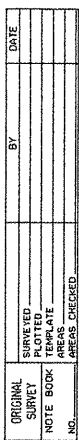

***LOCATION OF EXISTING UTILITIES ARE APPROXIMATE.

FINAL SURVEY	SURVED BY _____	DATE _____
NOTE BOOK	PLOTTED _____ TEMPLATE _____ AREAS _____	
N.D.	AREAS CHECKED _____	

