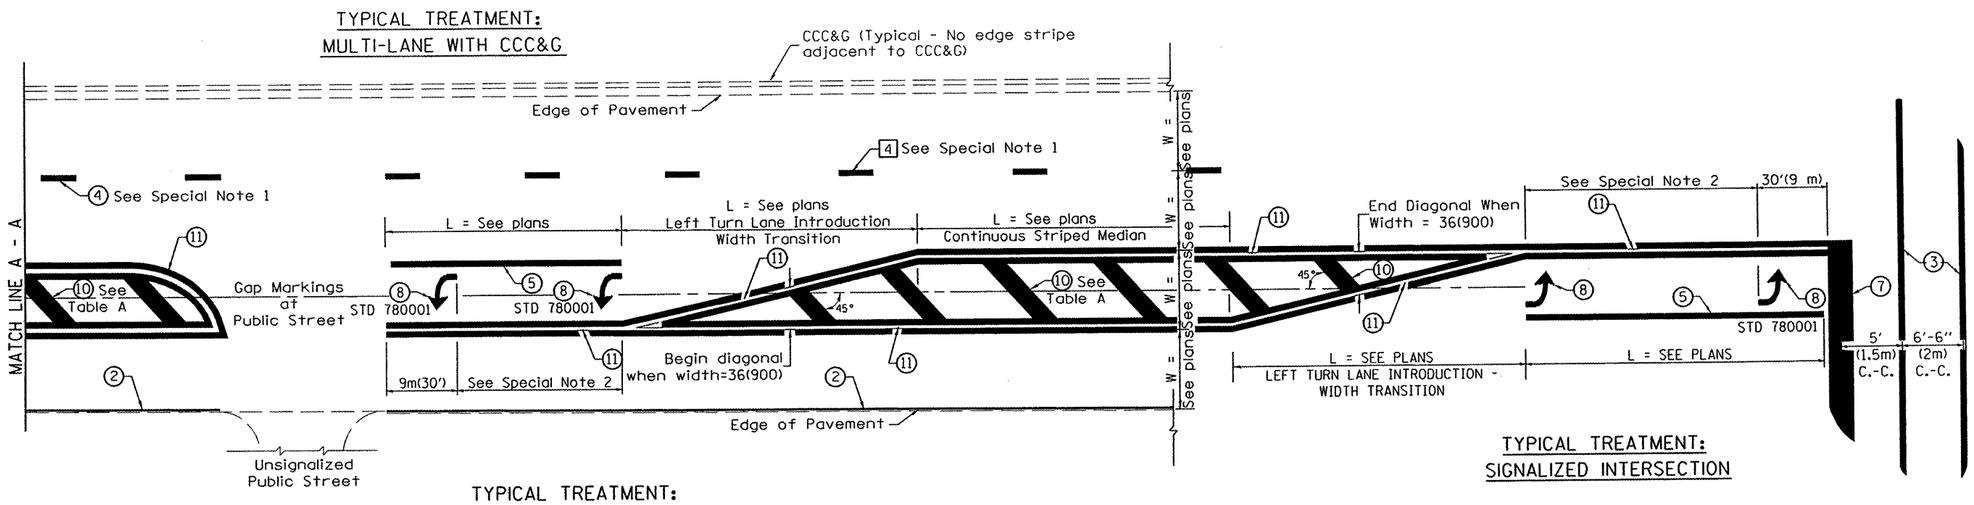

FLUSH PAVED MEDIAN: RESTRICTED LEFT TURN LANE

TABLE A

RECOMMENDED SPACING BETWEEN DIAGONAL LINES

SPEED LIMIT RANGE	CONTINUOUS	INTERSECTION CHANNELIZATION (Includes Width Transitions for Median and Left Turn Lane Introductions)
Less Than 30 mph (50 km/h)	50' (15m)	15' (5m)
30 - 45 mph (50 - 70 km/h)	75' (23m)	20' (6m)
Over 45 mph (70 km/h)	150' (46m)	30' (9m)

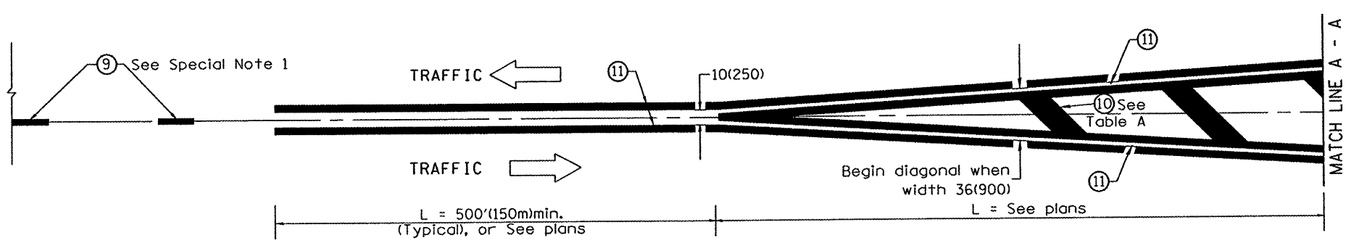

MEDIAN INTRODUCTION - WIDTH TRANSITIONS

All dimensions are in inches (millimeters) unless otherwise noted.

FILE NAME =	PLOT SCALE = $SCALE$	DESIGNED - RAW	REVISED -
	PLOT DATE = $DATE$	DRAWN - RAW	REVISED -
	PLOT TIME = $TIME$	CHECKED - RJA	REVISED -
$FILEL$		DATE -	REVISED -

MAURER STUTZ, INC. ENGINEERS SURVEYORS

SPECIAL DETAILS
TYPICAL PAVEMENT MARKINGS

NO SCALE | CADD STD 780001-D4 | SHEET 2 OF 2

F.A.U. RTE.	SECTION	COUNTY	TOTAL SHEETS	SHEET NO.
6775	04-00141-00-FP	TAZEWELL	187	133
		CONTRACT NO. 89352		

FED. ROAD DIST. NO. | ILLINOIS | FED. AID PROJECT