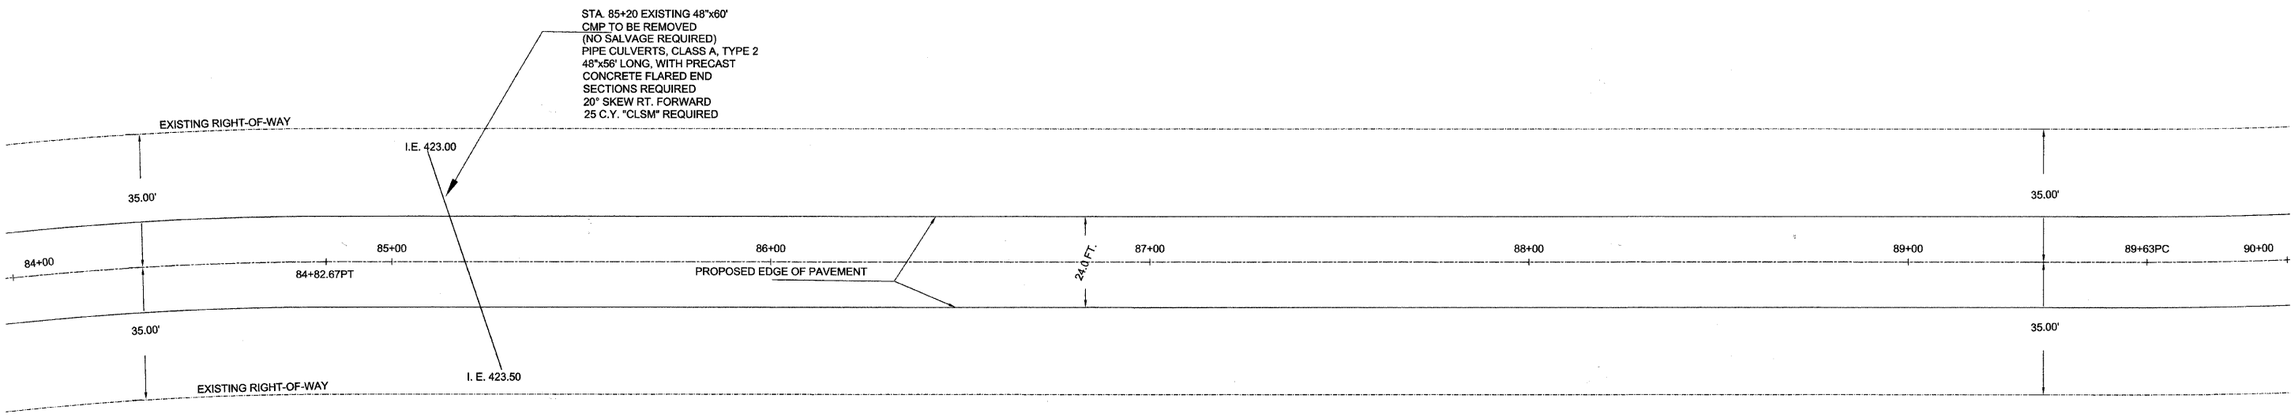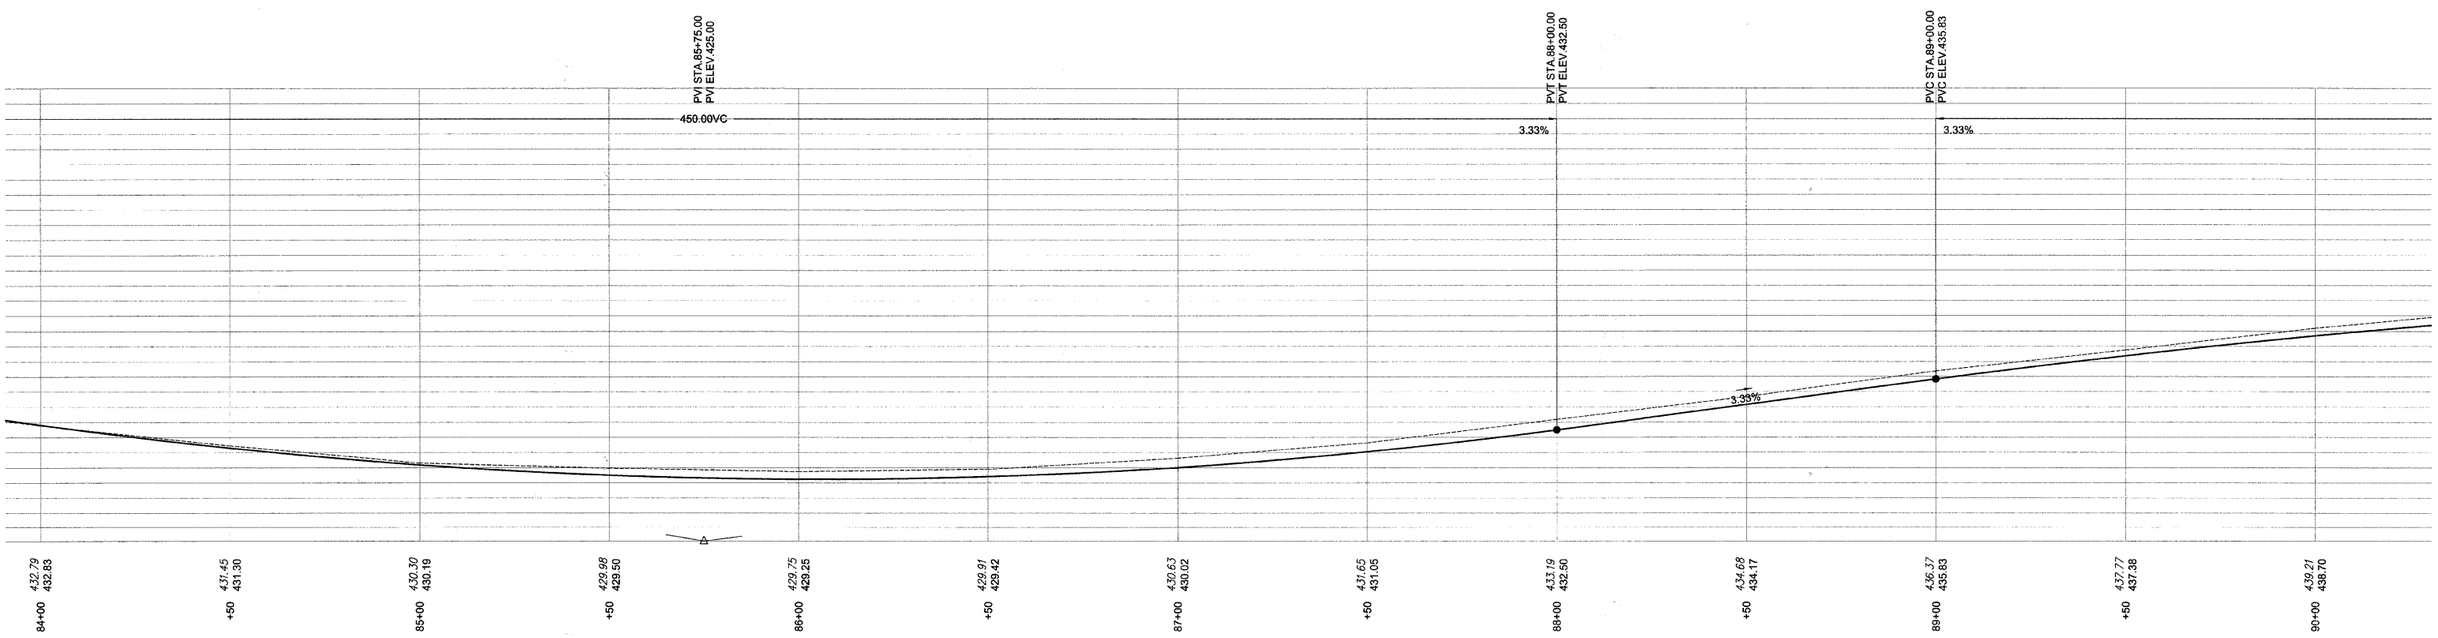| SECTION | COUNTY | TOTAL SHEETS | SHEET NO. |
|---|---|---|---|
| 08-00119-00-FP | WAYNE | 23 | 11 |
| PAPERTOWN ROAD | | | |
| CONTRACT #: 95632 | | | |
| PLAN PROFILE SHEET | | | |