CONTRACT NO. 98823

F.A. RTE.	SECTION	COUNTY	TOTAL SHEETS	SHEET NO.
*	**	***	304	91
STA.		TO STA.		
FED. ROAD DIST. NO.	ILLINOIS	FED. AID PROJECT		

* FAU 9481, FAS 2887 (IL 37)
** (12,12X),RS-3;12B-1,12B1-1
*** FRANKLIN AND WILLIAMSON

PLAN | NOTE BOOK | NO. | SURVEYED | PLOTTED | ALIGNMENT CHECKED | RT. OF WAY CHECKED | CADD FILE NAME | BY | DATE

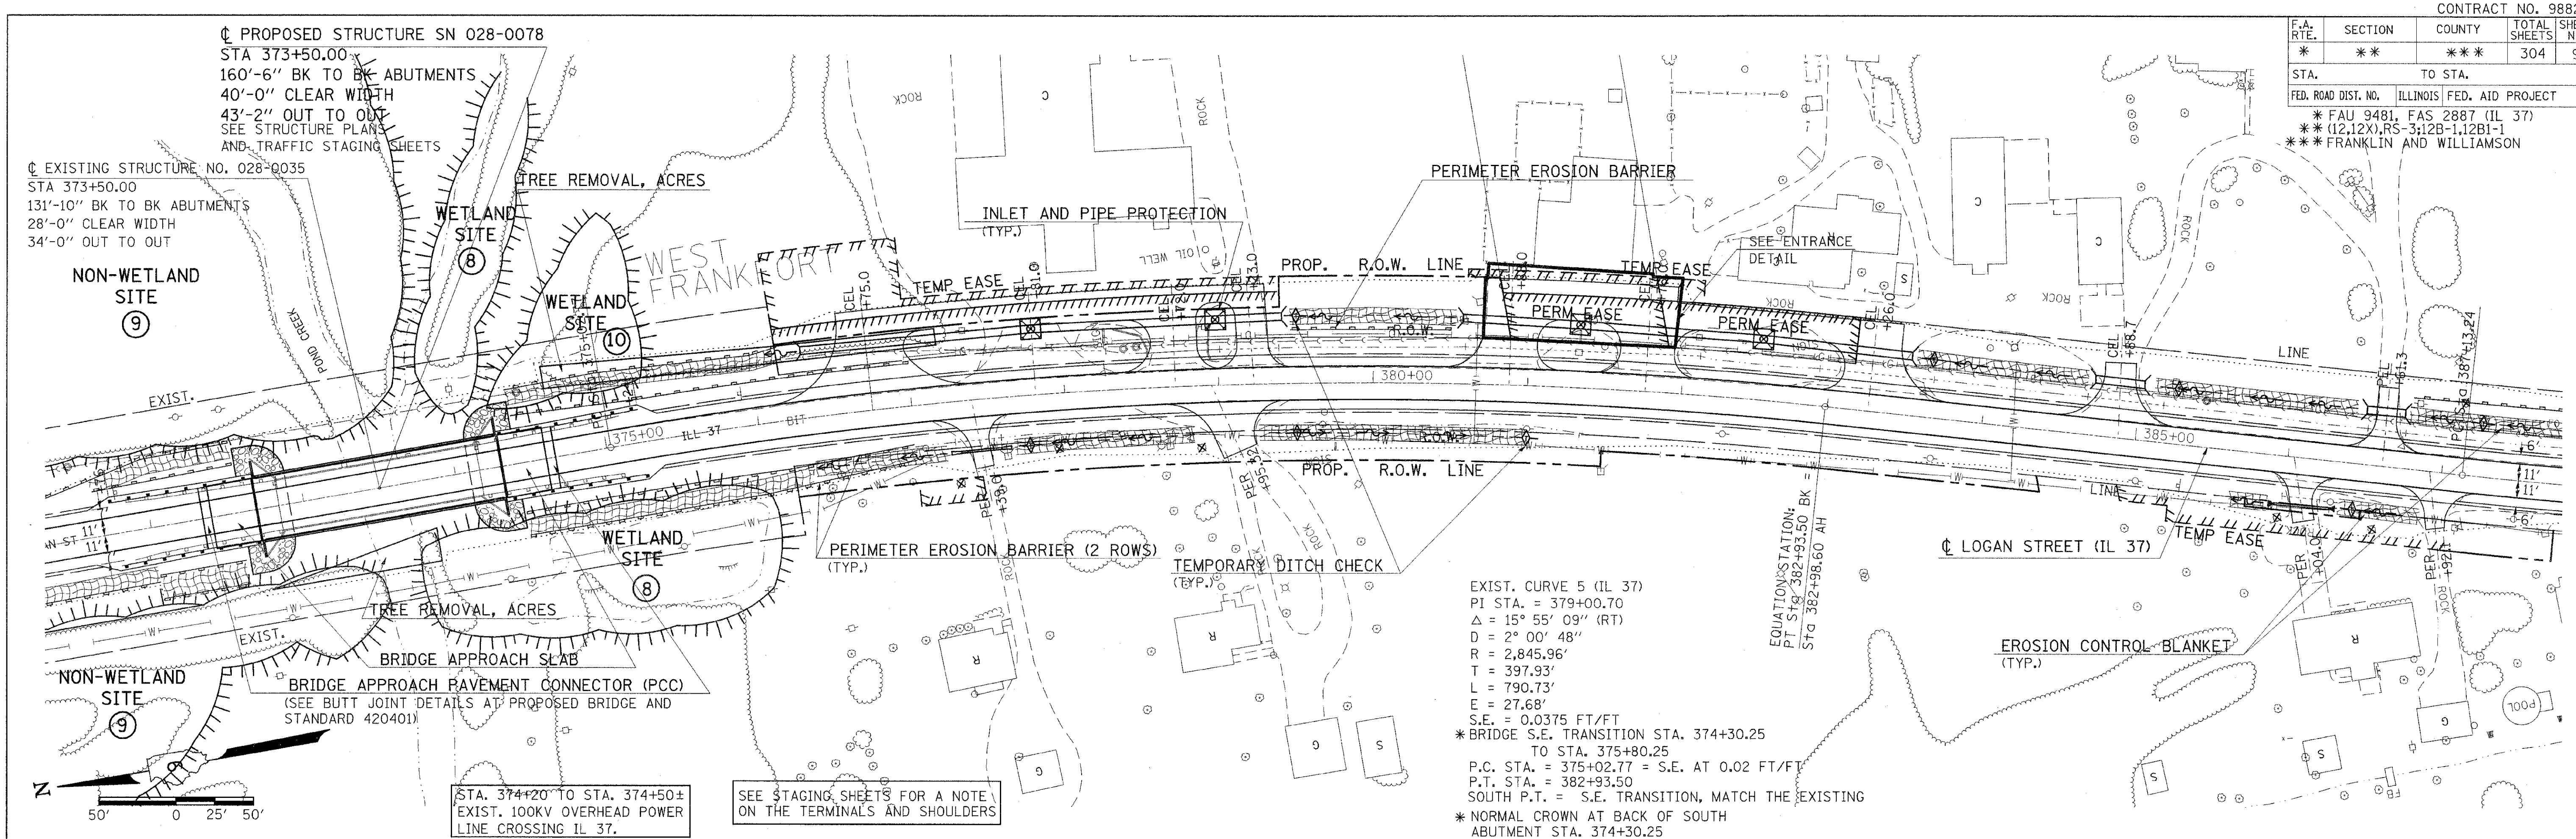

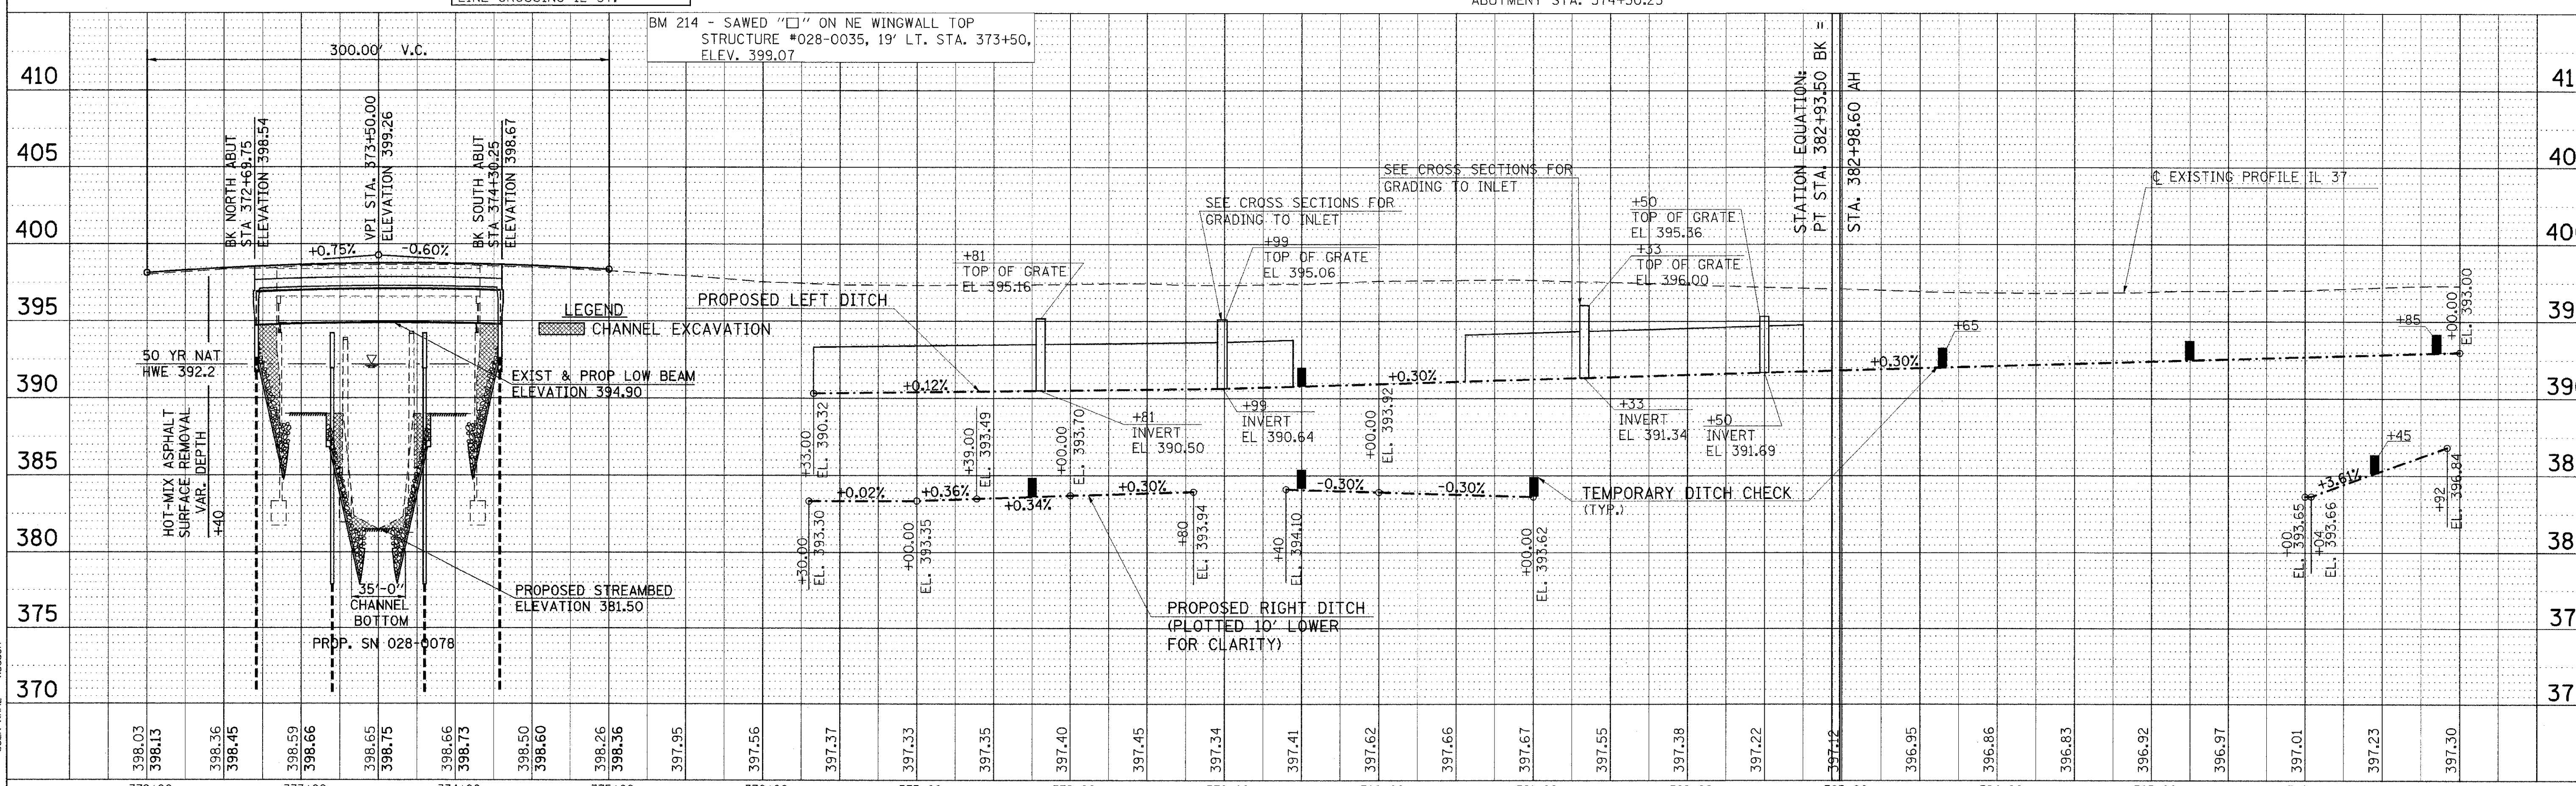

PLOT DATE = 12/7/2009
FILE NAME = c:\pw_work\pwidot\headcn\dms43650\d904003p1.dgn
PLOT SCALE = 50.0000 ' / IN.
USER NAME = headcn
37ca4
37+p4

EROSION CONTROL STA. 372+00 TO STA. 387+00