FINAL SURVEY	BY	DATE
SURVEYED		
PLOTTED		
NOTE BOOK TEMPLATE		
AREAS		
NO. AREAS CHECKED		

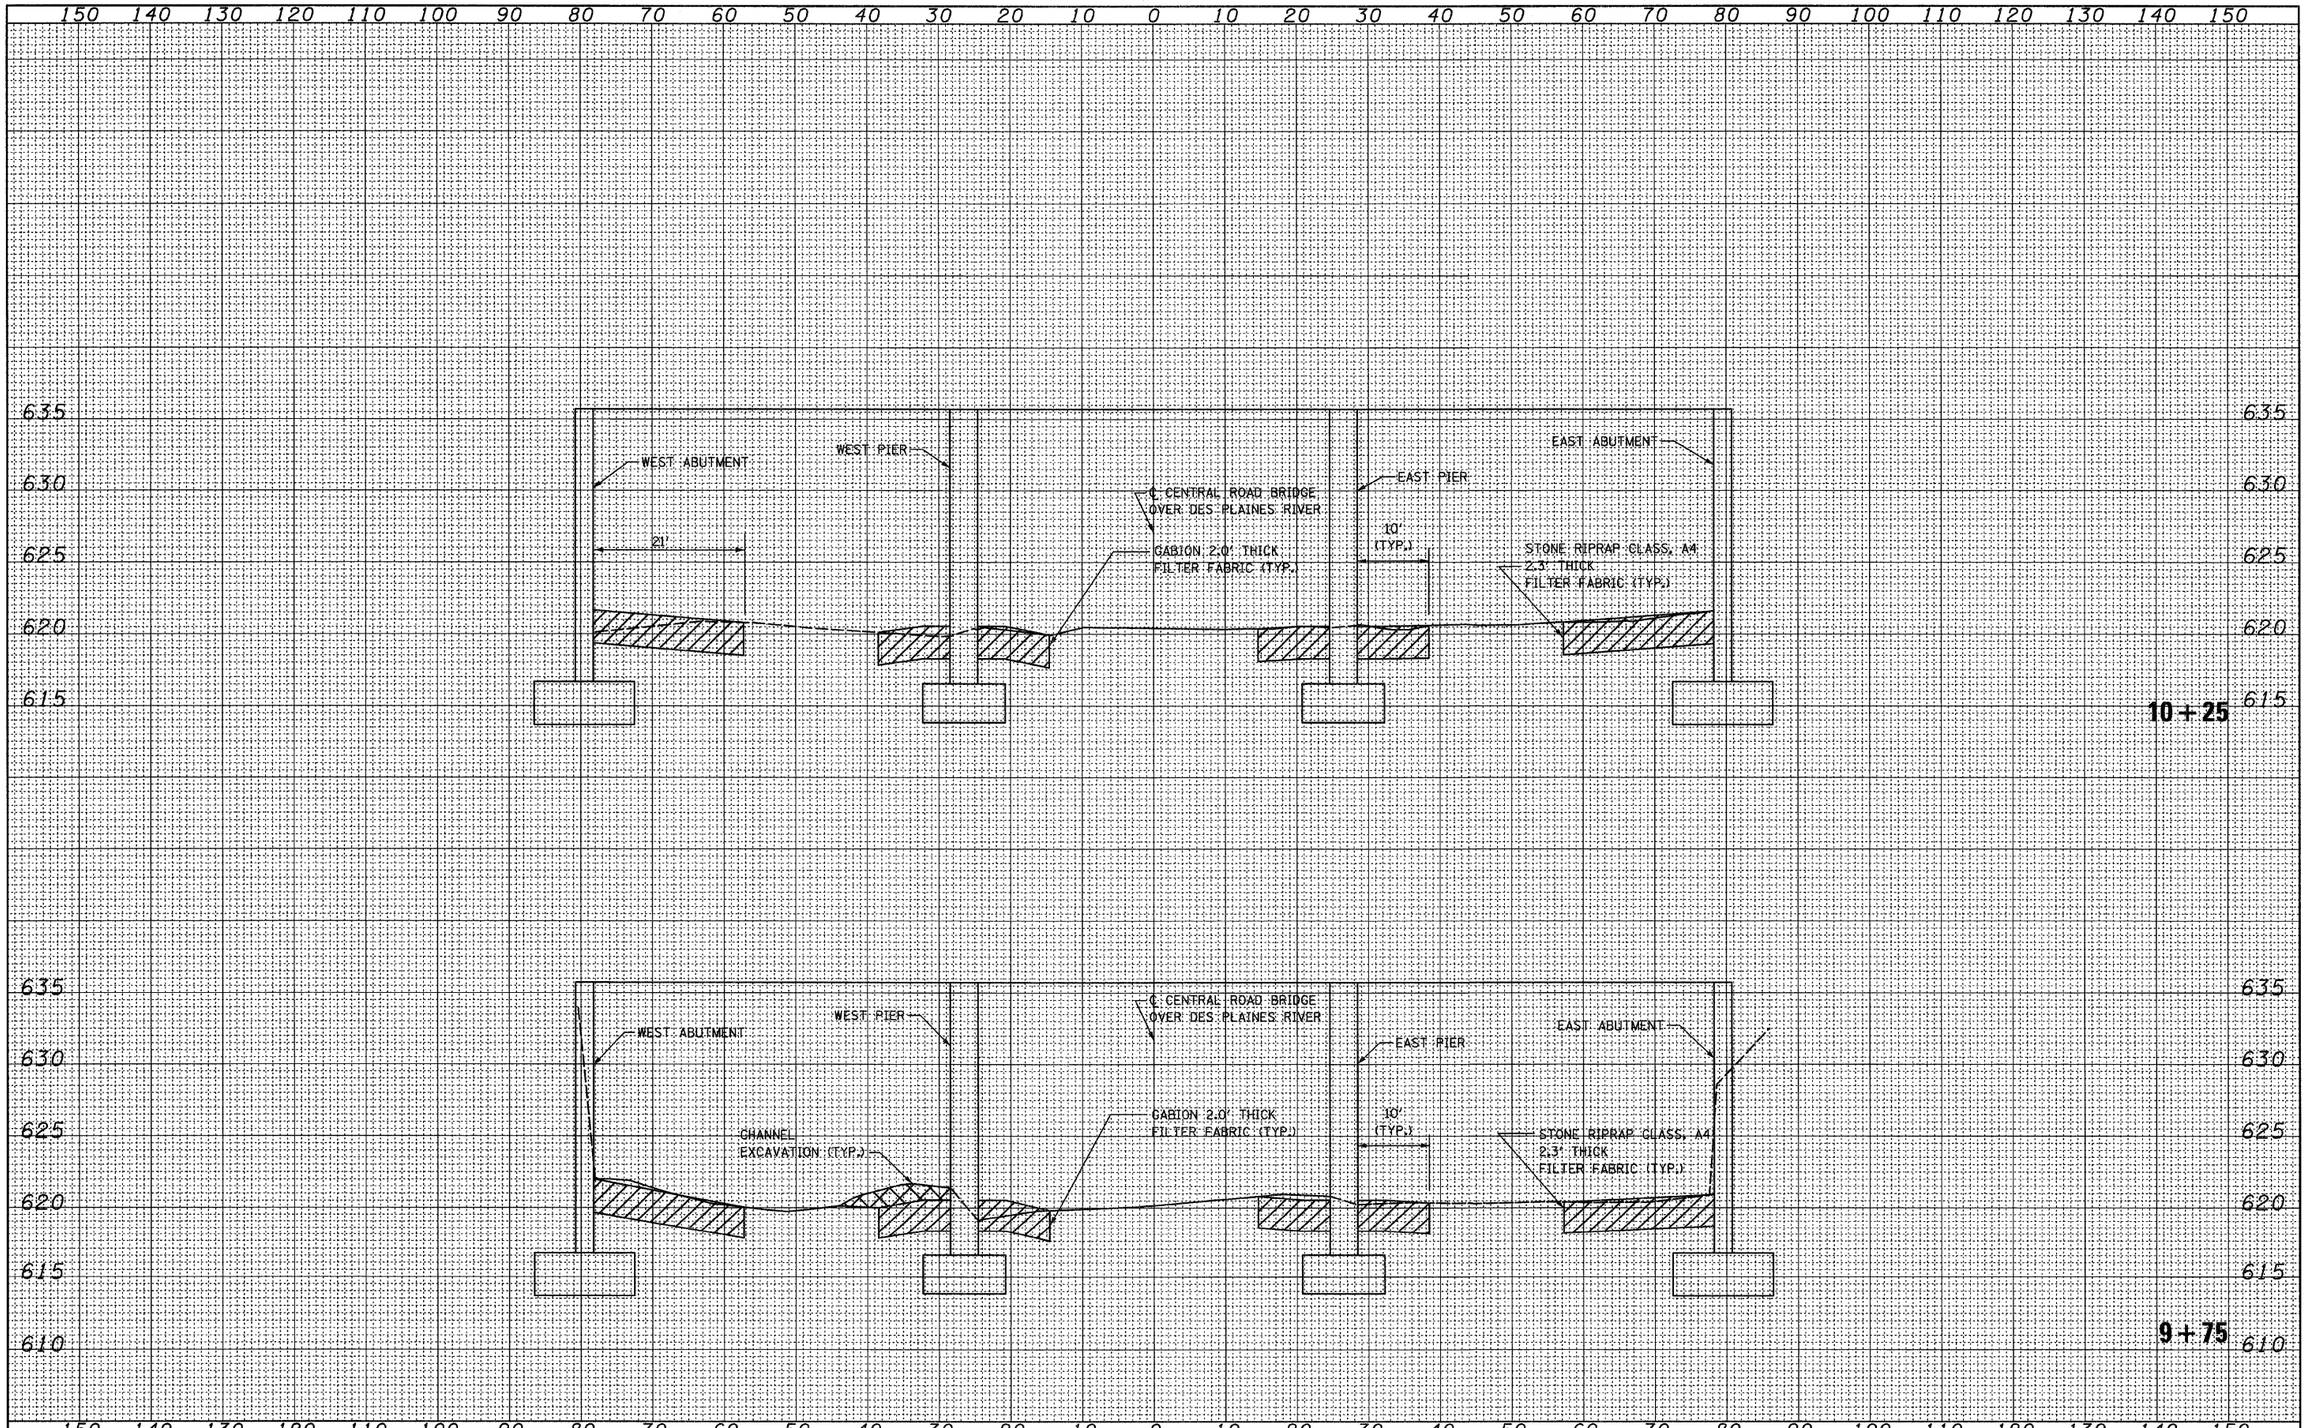

ORIGINAL SURVEY	BY	DATE
SURVEYED		
PLOTTED		
NOTE BOOK TEMPLATE		
AREAS		
NO. AREAS CHECKED		

FILE NAME = I:\1024R\Cadd Sheets\D160---sht-xssht.dgn	USER NAME = IDOT	DESIGNED -	REVISED -
		DRAWN -	REVISED -
	PLOT SCALE = 10.0000 ' / IN.	CHECKED -	REVISED -
	PLOT DATE = 1/30/2009	DATE -	REVISED -

STATE OF ILLINOIS
DEPARTMENT OF TRANSPORTATION

CROSS SECTIONS
CENTRAL ROAD OVER DES PLAINES RIVER

SCALE: | SHEET NO. 1 OF 1 SHEETS | STA. 9+30 TO STA. 9+75

F.A. RTE.	SECTION	COUNTY	TOTAL SHEETS	SHEET NO.
VAR.	2006-005 I	COOK	30	22
		CONTRACT NO. 60B22		
FED. ROAD DIST. NO.	ILLINOIS	FED. AID PROJECT		