CONTRACT NO. 62700

F.A. ROUTE NO.	SECTION	COUNTY	TOTAL SHEETS	SHEET NO.
866	*	LAKE	554	104
FED. ROAD DIST. NO.	ILLINOIS	FED. AID PROJECT		

*(L-2(W,R);6,6A & 6 EXT) WRS-1

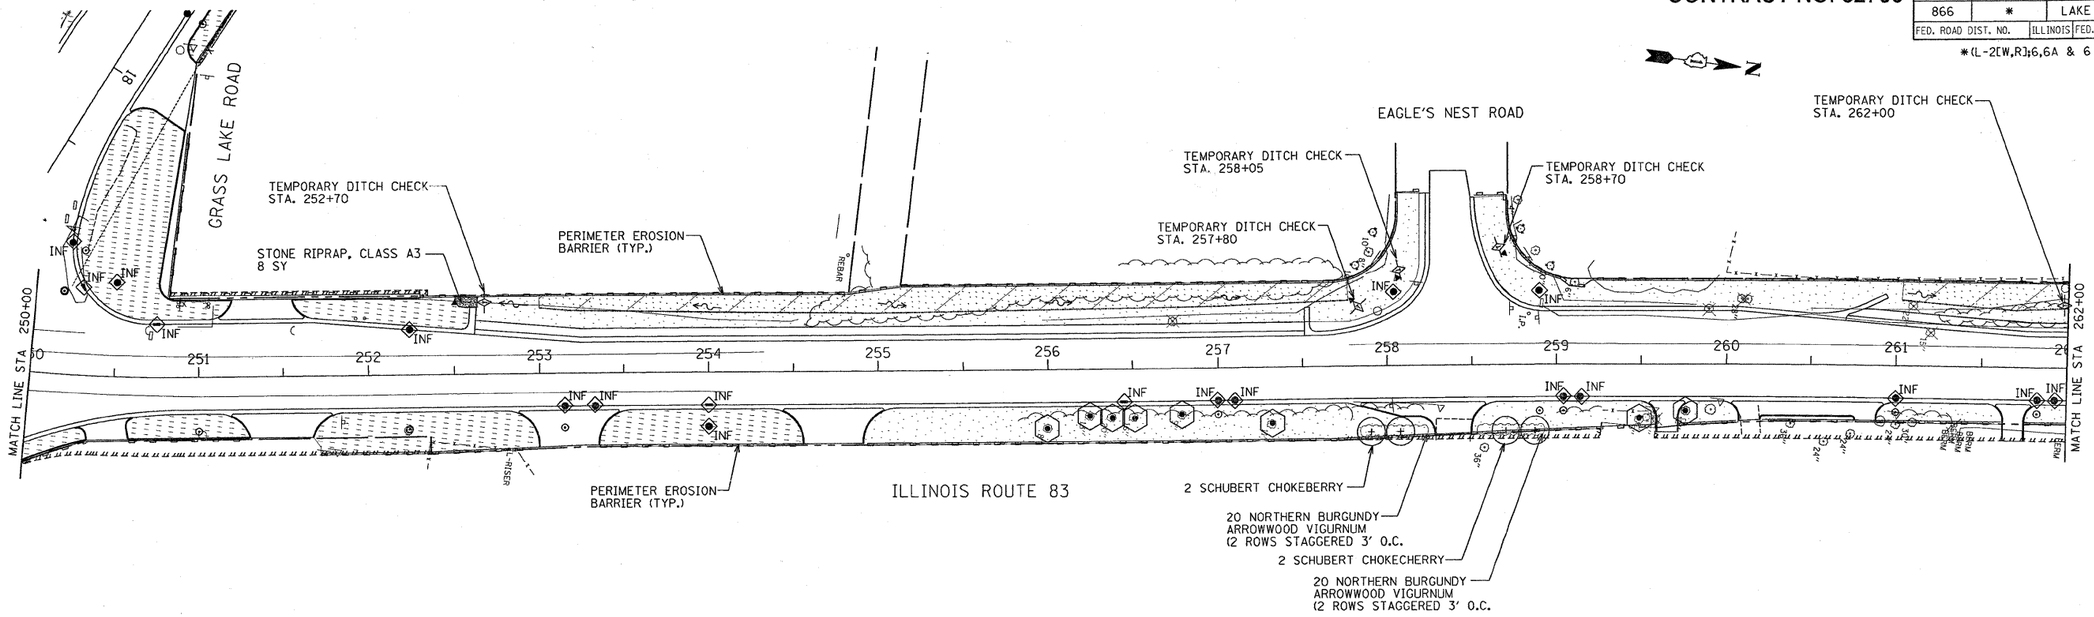

NOTE:

REFER TO EROSION CONTROL, TREE MAINTENANCE SCHEDULES, & LEGEND SHEET

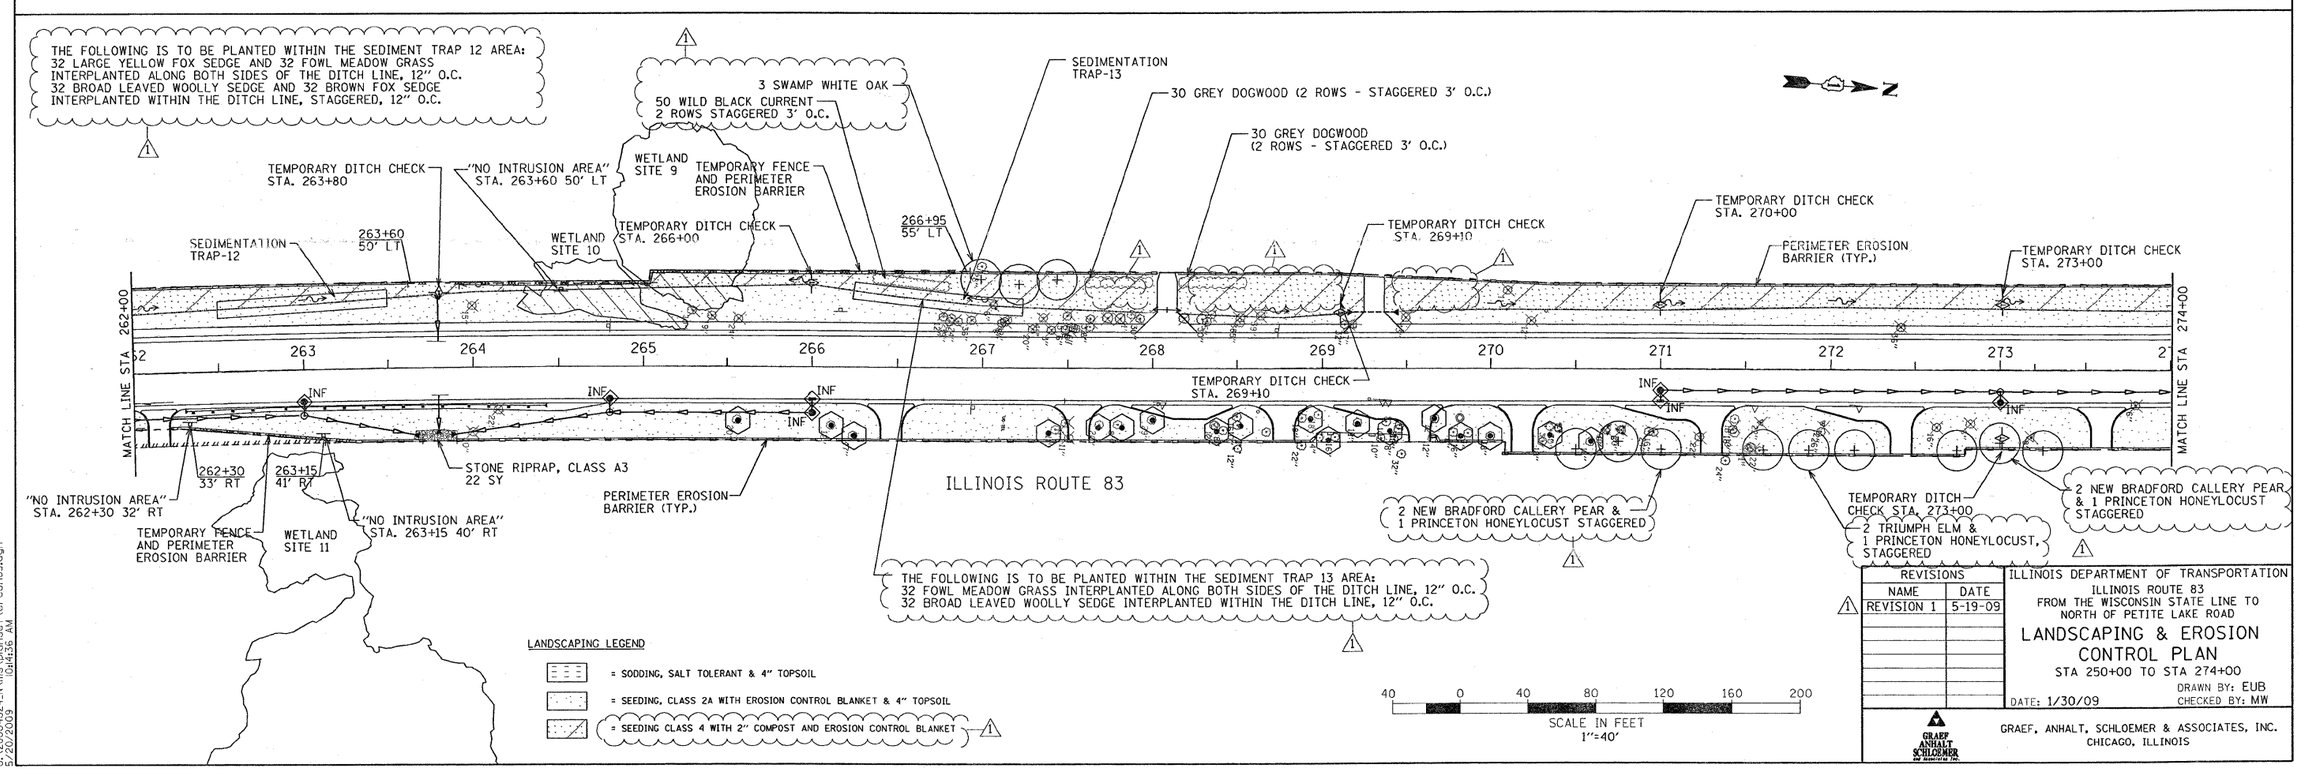

REVISIONS	
NAME	DATE
REVISION 1	5-19-09

ILLINOIS DEPARTMENT OF TRANSPORTATION
ILLINOIS ROUTE 83
FROM THE WISCONSIN STATE LINE TO NORTH OF PETITE LAKE ROAD

LANDSCAPING & EROSION CONTROL PLAN

STA 250+00 TO STA 274+00

DRAWN BY: EUB
CHECKED BY: MW
DATE: 1/30/09

GRAEF, ANHALT, SCHLOEMER & ASSOCIATES, INC.
CHICAGO, ILLINOIS

G:\20004024_IV\ms\planset\ercan05.dgn
5/20/2009 10:44:36 AM