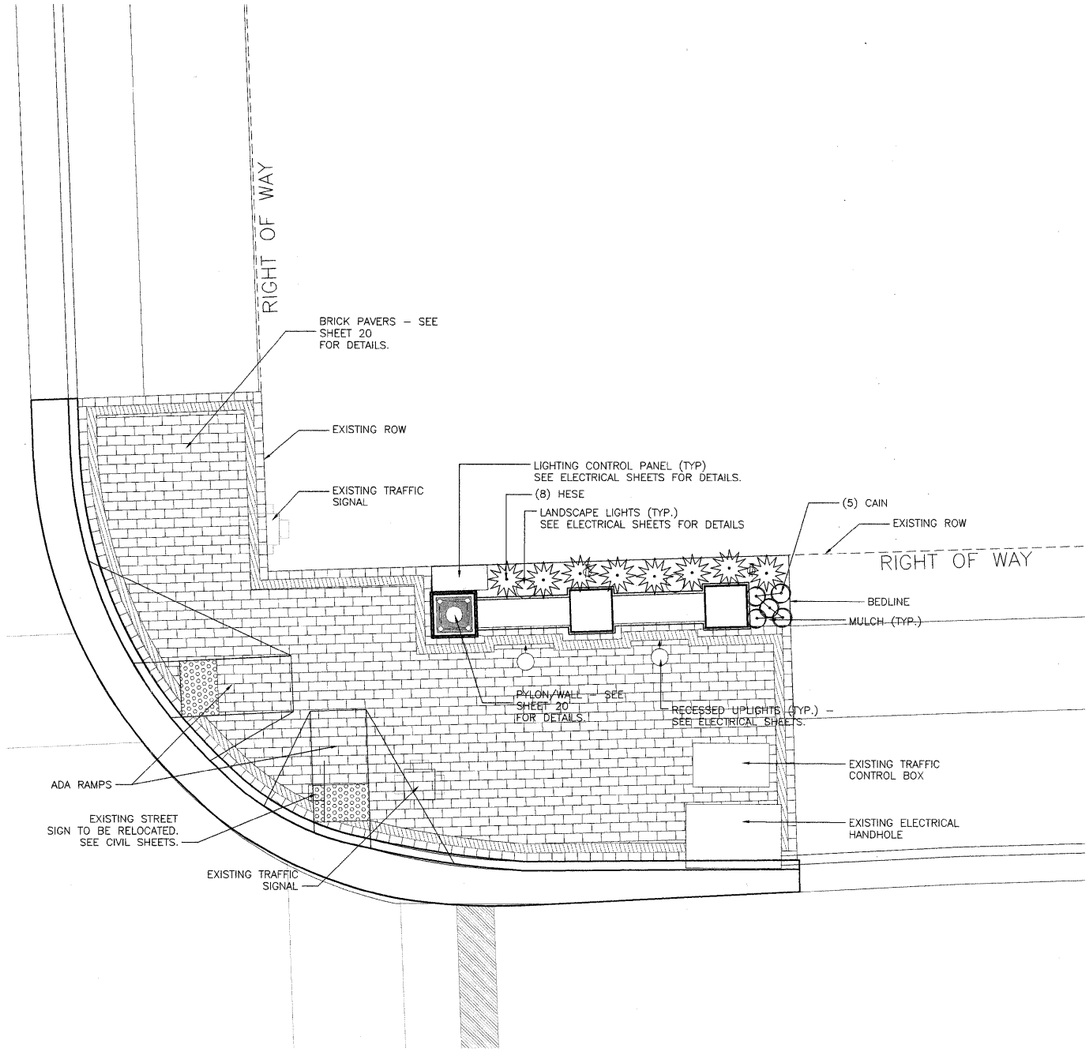

1 58TH STREET INTERSECTION - NORTHEAST QUADRANT - LANDSCAPE PLAN

SCALE 1/4"=1'-0"

north

PROPOSED PLANT SCHEDULE

PERENNIALS/GROUNDCOVERS

Abbr.	Qty.	Botanic Name	Common Name	Size	Remarks
CAIN	5	Callirhoe involuctra	Winecup	Quart	CG
HESE	8	Helictotrichon sempervirens	Blue Oat Grass	2 Gallon	CG

NOTE:
SEE SHEET 25 FOR GENERAL LANDSCAPE INSTALLATION NOTES.

NOTE:
PLANT SPACING VARIES AS INDICATED BY LANDSCAPE PLAN.

TENG

TENG & ASSOCIATES, INC.
ENGINEERS/ARCHITECTS/PLANNERS
205 N. MICHIGAN AVE. CHICAGO, IL 60601
TELEPHONE: 312/616-0000

FILE NAME = $FILEL$	USER NAME = $USER$	DESIGNED —	REVISED —
		DRAWN — ICJ	REVISED —
	PLOT SCALE = $SCALE$	CHECKED — BS	REVISED —
	PLOT DATE = 8/22/08	DATE — 4/30/09	REVISED —

STATE OF ILLINOIS
DEPARTMENT OF TRANSPORTATION

58TH STREET INTERSECTION
NORTHEAST QUADRANT - LANDSCAPE PLAN

SCALE: STA. TO STA.

F.A. RTE.	SECTION	COUNTY	TOTAL SHEETS	SHEET NO.
RTE.	07-00035-00-LS	COOK	42	29
		CONTRACT NO. 63059		

FED. ROAD DIST. NO. 1 | ILLINOIS | FED. AID PROJECT

C:\PC-WorkSpace\MURPHY,JT\M-Fc-0044,D-Trans_07\2002\20433-001\Arch\CAD\01 Design\1A Teng\Sheet\58th\p011A001_58THNE.dwg
04-30-2009 11:42:05 (XREF) ..\..\..\..\Civil\CAD\01 Design\1A Teng\Xref\p011A000.dwg (XREF) ..\..\..\..\..\..\CDMMDN\CAD\01 Design\1A Teng\Xref\bd011A00
1.dwg (XREF) ..MDN\CAD\01 Design\1A Teng\Xref (XREF) ..ll\CAD\01 Design\1A Teng\Xref\