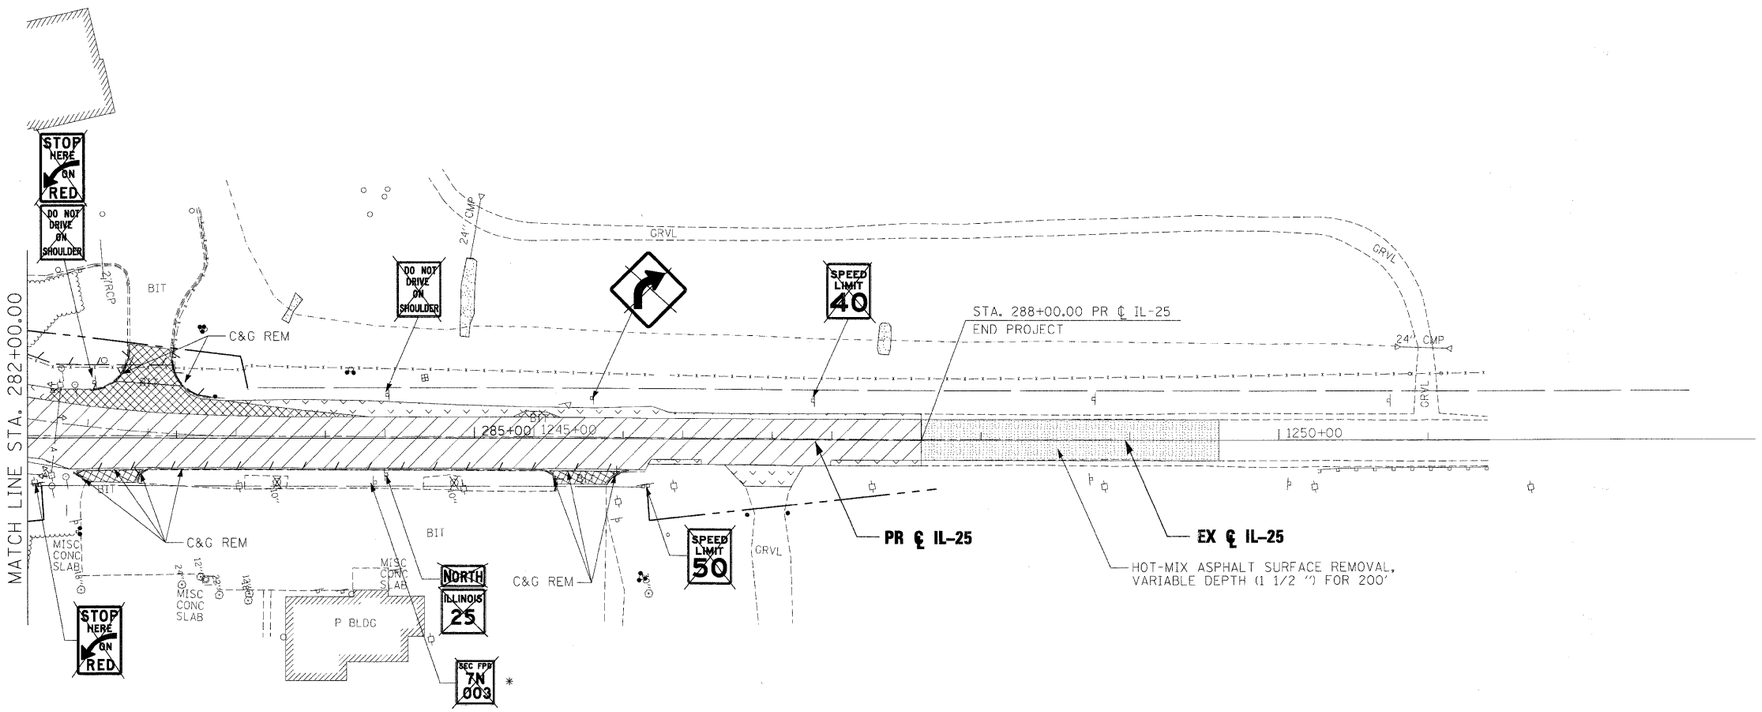

0 50' 100'
SCALE: 1"=50'

* DENOTES SIGNS REMOVED BY KANE COUNTY.
THE CONTRACTOR SHALL CONTACT RAY JOHNSON - KDOT AT 630-669-7912
A MINIMUM OF 72 HOURS PRIOR TO DESIRED TIME OF REMOVAL. THIS SHALL
BE DONE AT NO ADDITIONAL COST TO THE CONTRACT

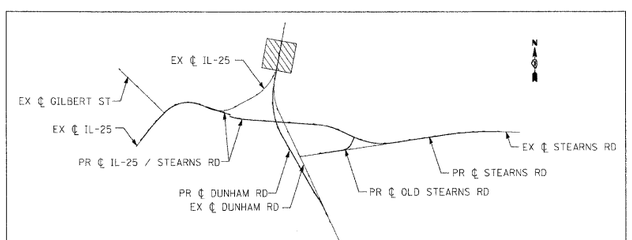

LEGEND

- PAVEMENT REMOVAL
- AGGREGATE REMOVAL (PAID FOR AS EARTH EXCAVATION)
- DRIVEWAY PAVEMENT REMOVAL
- SIDEWALK REMOVAL
- CONCRETE REMOVAL (PAID FOR AS EARTH EXCAVATION)
- BUILDING REMOVAL
- BIKE PATH PAVEMENT REMOVAL
- HOT-MIX ASPHALT SURFACE REMOVAL, VARIABLE DEPTH
- CURB AND GUTTER REMOVAL
- GUARDRAIL REMOVAL
- FENCE REMOVAL
- DRAINAGE PIPE REMOVAL
- TREE REMOVAL
- CATCH BASIN REMOVAL
- MANHOLE REMOVAL
- BOLLARD REMOVAL
- R STRUCTURE REMOVAL
- SIGN REMOVAL

x:\3902s\3944\engineering_documents\roadway\Removal\prpln_ABC_DUN_rem_04.dgn

FILE NAME = $FILES$	USER NAME = $USER$	DESIGNED - NMM	REVISED -
		DRAWN - NMM	REVISED -
	PLOT SCALE = 50.0000 ' / IN.	CHECKED - RMT	REVISED -
	PLOT DATE = 3/30/2009	DATE - 3/31/09	REVISED -

KANE COUNTY
DIVISION OF TRANSPORTATION

REMOVAL PLAN
IL 25

SCALE: | SHEET NO. OF SHEETS | STA. 282+00.00 TO STA. 288+00.00

F.A. RTE.	SECTION	COUNTY	TOTAL SHEETS	SHEET NO.
361	06-00214-15-BR	KANE/DUPAGE	545	79
		CONTRACT NO. 63074		

FED. ROAD DIST. NO. | ILLINOIS | FED. AID PROJECT