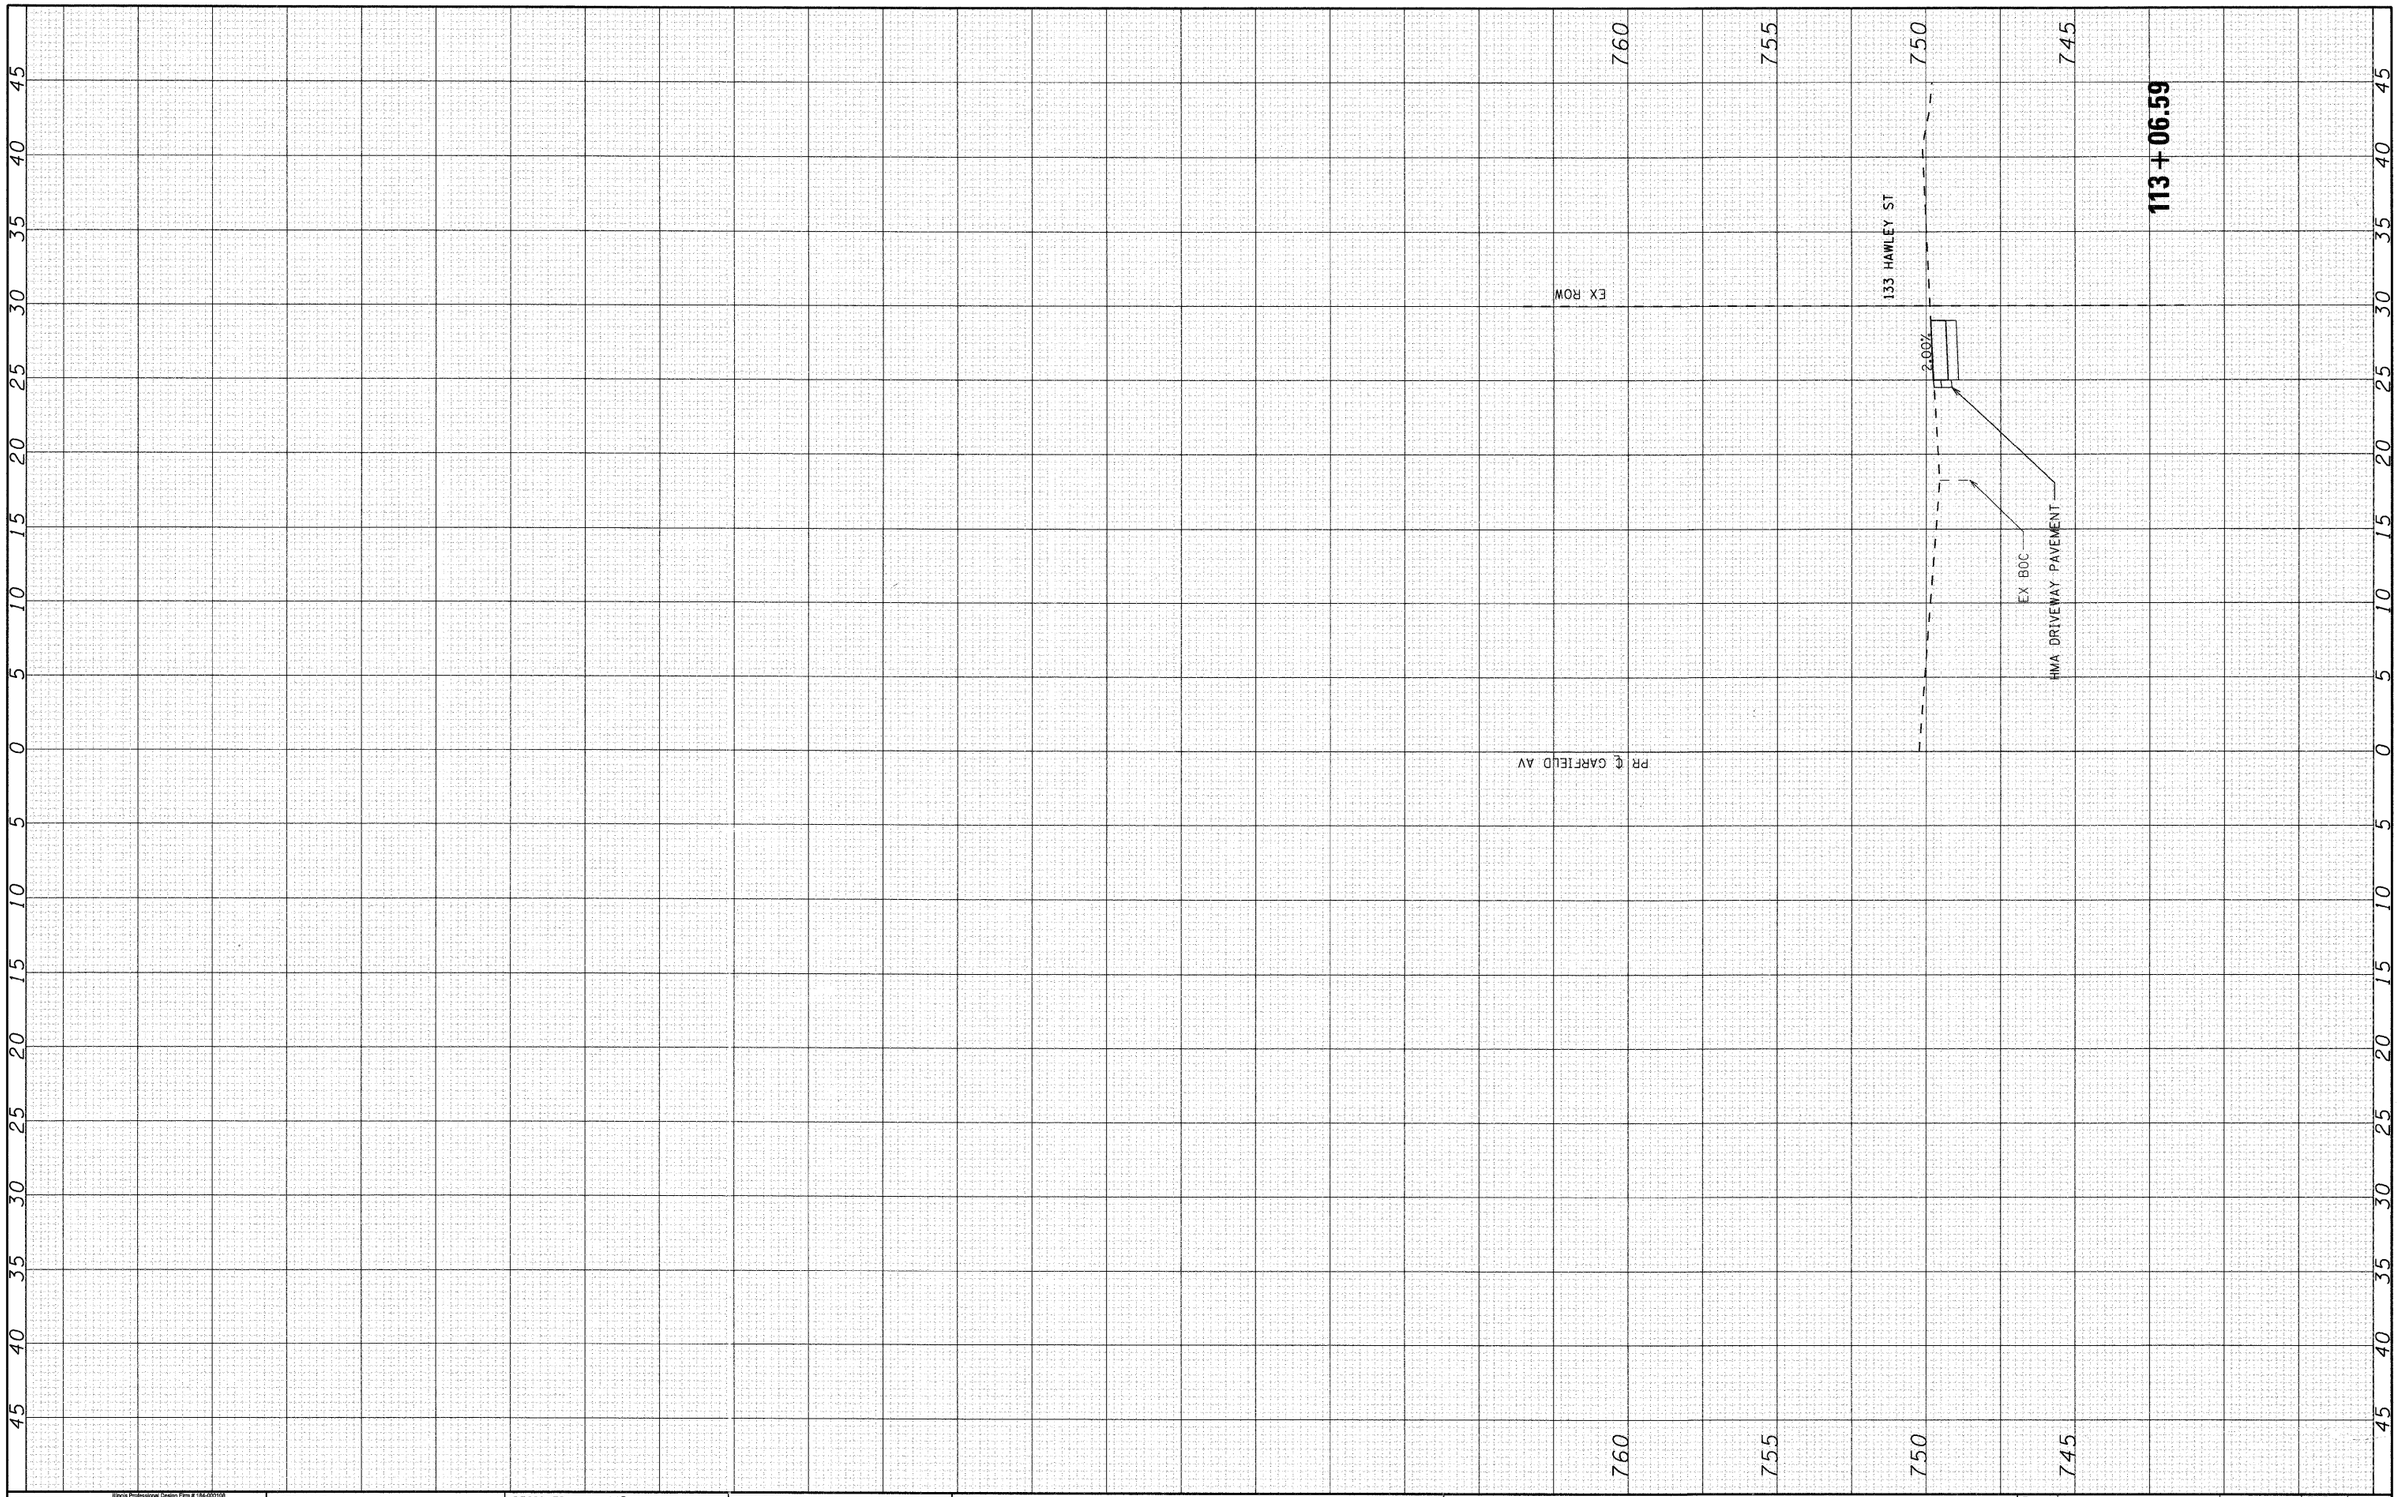

FINAL SURVEY		BY	DATE
NOTE BOOK NO.	SURVEYED		
	PLOTTED		
	TEMPLATE		
	AREAS		
	AREAS CHECKED		

ORIGINAL SURVEY		BY	DATE
NOTE BOOK NO.	SURVEYED		
	PLOTTED		
	TEMPLATE		
	AREAS		
	AREAS CHECKED		

Illinois Professional Design Firm # 184-002106

SEC Group, Inc.
Engineering
Surveying
Planning
Landscape Architecture
Illinois • Texas • Georgia
www.secgroupinc.com

USER NAME = jstrzalka	DESIGNED - JJS	REVISED -
	DRAWN - JJS	REVISED -
PLOT SCALE = 10'H:5'V	CHECKED - JLP	REVISED -
PLOT DATE = 4/1/2009	DATE - 4/1/09	REVISED -

VILLAGE OF MUNDELEIN

PROPOSED CROSS SECTIONS – GARFIELD AVE

SCALE: 10'H:5'V | SHEET NO. 15 OF 19 SHEETS | STA. 113+06.59 TO STA. 113+06.59

F.A. RTE.	SECTION	COUNTY	TOTAL SHEETS	SHEET NO.
	08-00086-00-SW	LAKE	40	33
		CONTRACT NO. 63166		
		ILLINOIS FED. AID PROJECT		

MUNDELEIN SRTS SIDEWALK IMPROVEMENTS
MUND-080424