** 111RS-1, 111BR-1 Ya-15d-RS-1 & (W-15d)T-1
* STEPHENSON & WINNEBAGO

CONTRACT NO. 64970

F.A. RTE.	SECTION	COUNTY	TOTAL SHEETS	SHEET NO.
505	**	*	335	185

STA. 10447+50.00 TO STA. 10448+50.00

FED. ROAD DIST. NO. | ILLINOIS | FED. AID PROJECT

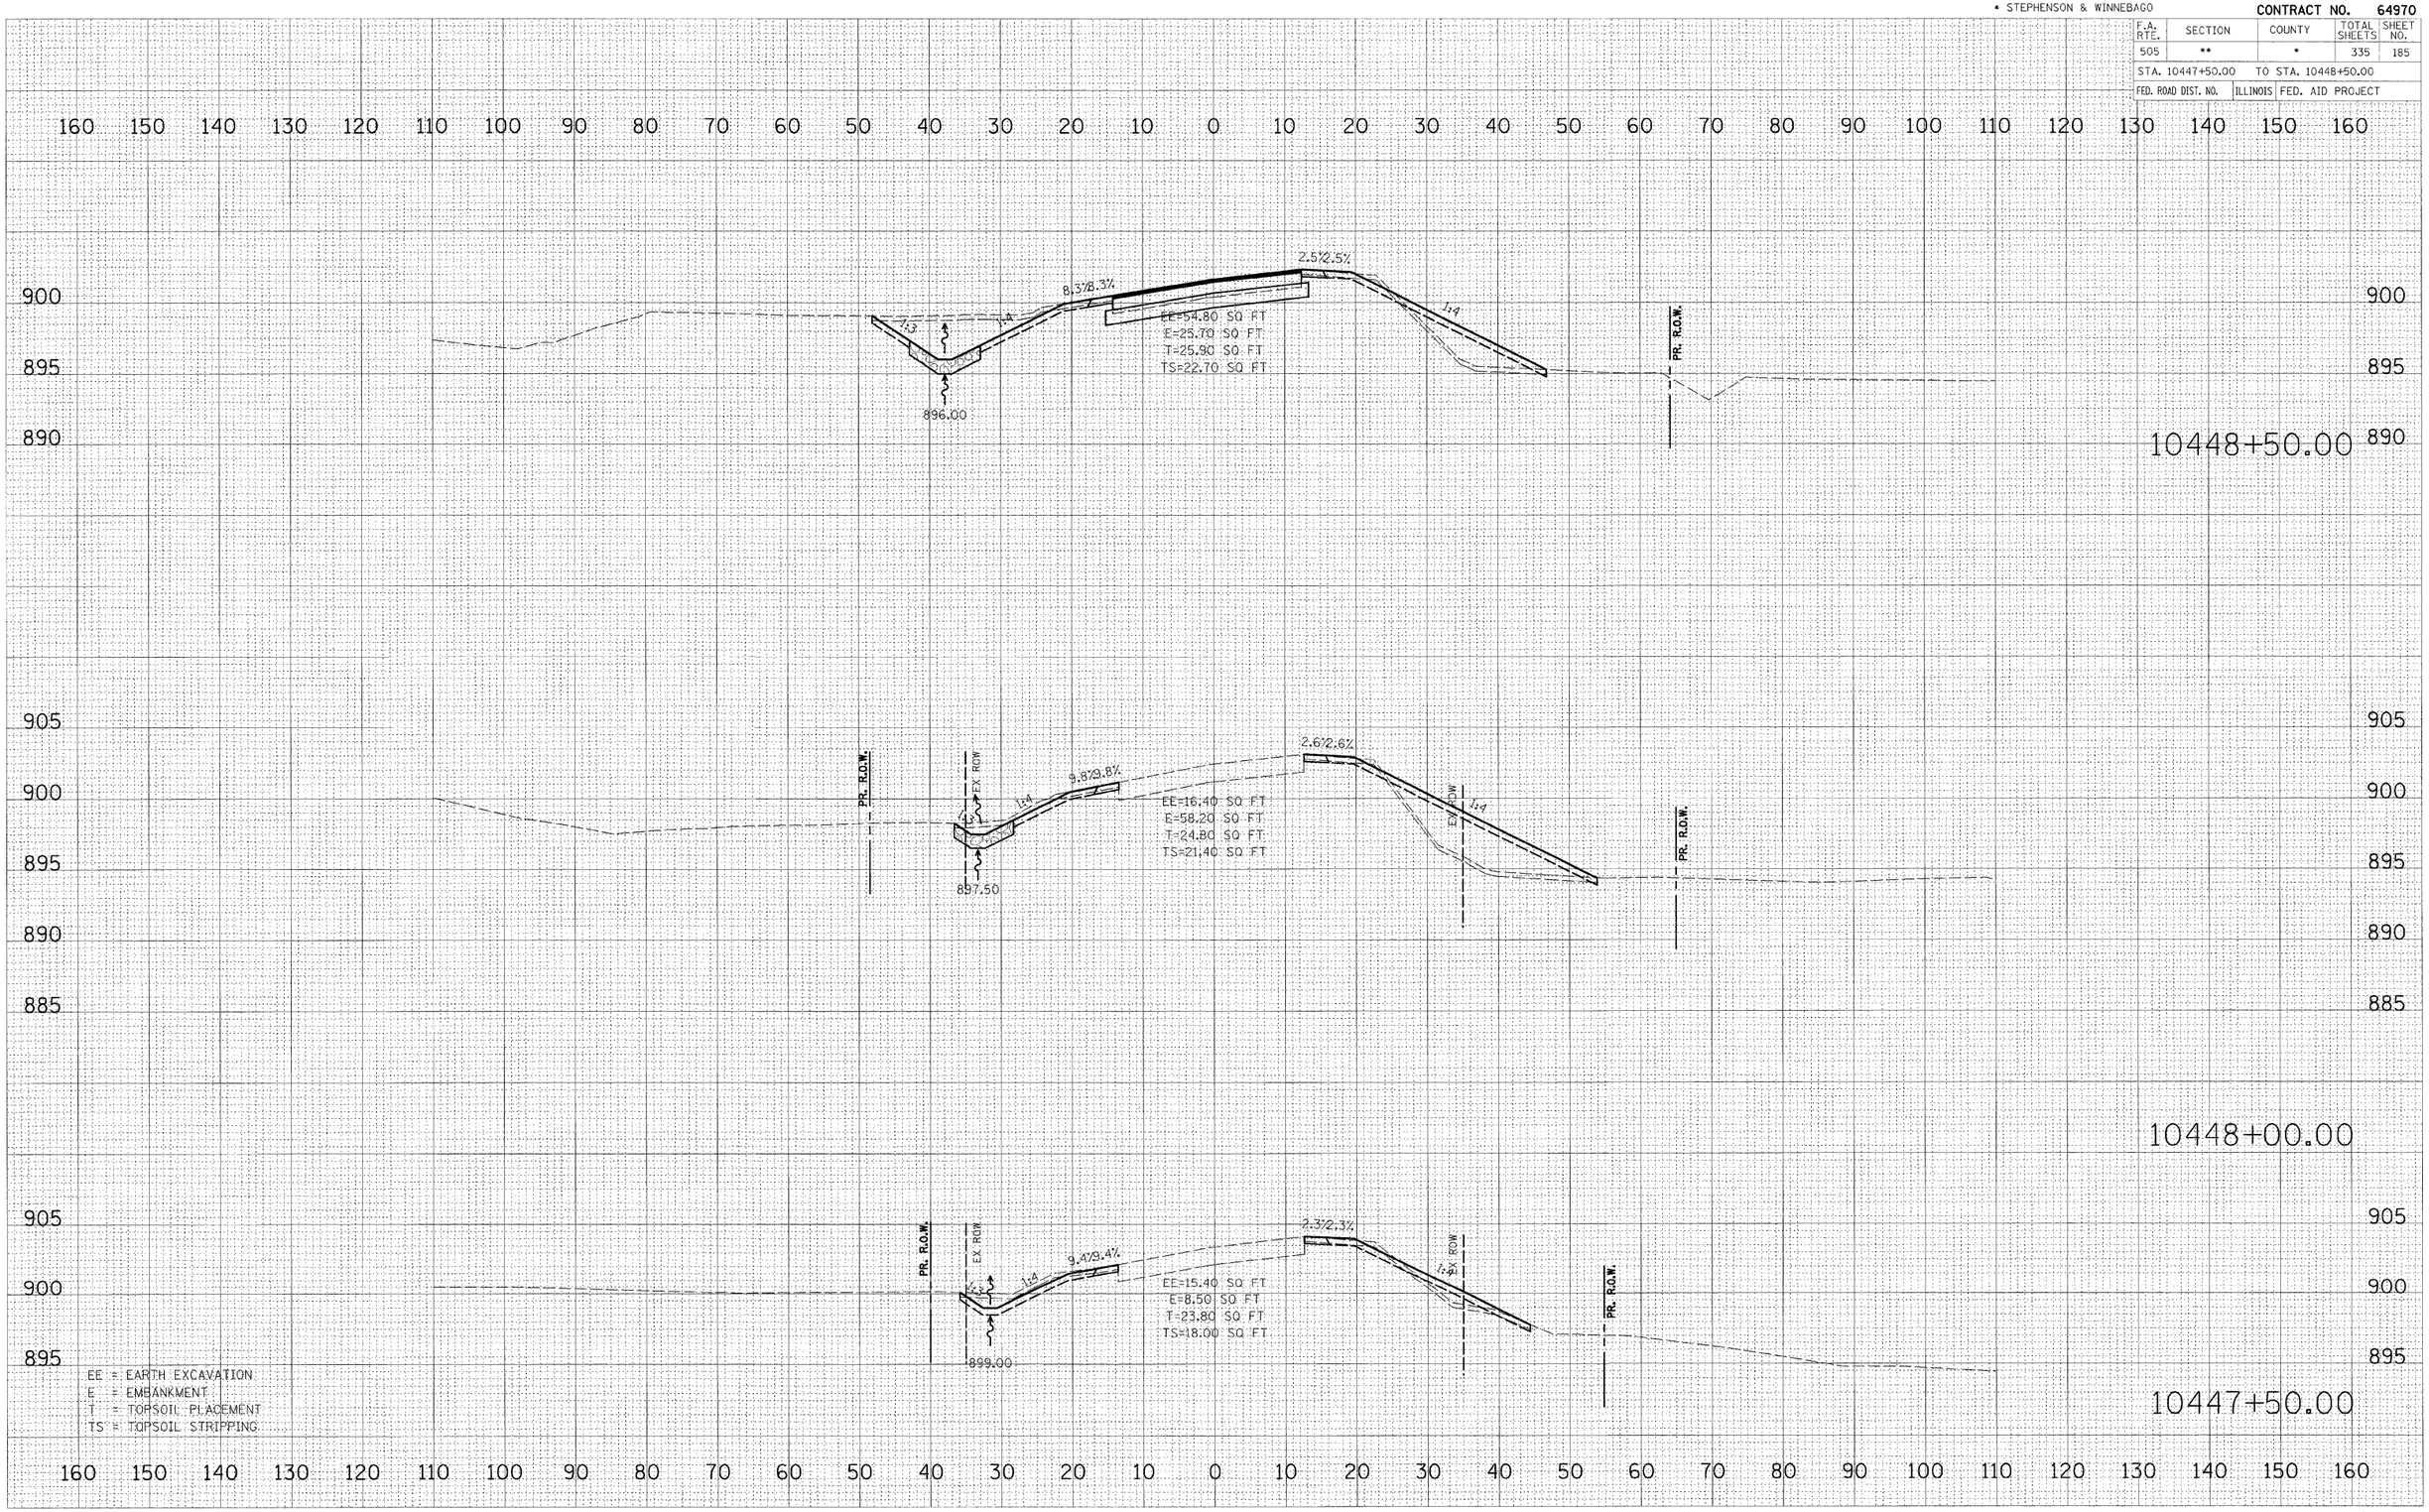

FINAL SURVEY		BY	DATE
	SURVEYED		
	SCALED		
NOTE BOOK	TEMPLATE		
	AREAS		
NO.	AREAS CHECKED		

ORIGINAL SURVEY		BY	DATE
	SURVEYED		
	SCALED		
NOTE BOOK	TEMPLATE		
	AREAS		
NO.	AREAS CHECKED		

PLOT DATE = 3/2/2009
FILE NAME = H:\11958080\il 75_3p eastbound\ca-CULVERT-XS-PROFILE-Ya-17.dgn
PLOT SCALE = 1 IN. = 5 FT.
USER NAME = JTracey
MODEL = XS_SHEET_2

IL RTE 75 (3P)
CULVERT #17