** 111RS-1, 111BR-1 Ya-15d-RS-1 & (W-15d)T-1
* STEPHENSON & WINNEBAGO

CONTRACT NO. 64970

F.A. RTE.	SECTION	COUNTY	TOTAL SHEETS	SHEET NO.
505	**	*	335	200
STA. 10657+00.00		TO STA. 10658+00.00		
FED. ROAD DIST. NO.	ILLINOIS	FED. AID PROJECT		

	DATE
	BY
SURVEYED	
DRAWN	
TEMPLATE	
AREAS	
AREAS CHECKED	
FINAL SURVEY NOTE BOOK	
NO.	

160 150 140 130 120 110 100 90 80 70 60 50 40 30 20 10 0 10 20 30 40 50 60 70 80 90 100 110 120 130 140 150 160

875
870
865
860

EX. ROW
1:4 4.0%4.0% 868.33 4.0% 1:4
EE=0.40 SQ FT
E=4.00 SQ FT
T=6.20 SQ FT
TS=6.30 SQ FT
EX. ROW

10658+00.00

PR. R.O.W.
EX. ROW
1:3 1:4 4.0%4.0% 867.32 4.0%4.0% 1:4
865.00
EE=55.90 SQ FT
E=8.10 SQ FT
T=21.00 SQ FT
TS=16.20 SQ FT
EX. ROW

10657+50.00

PR. R.O.W.
EX. ROW
1:3 1:4 4.0%4.0% 866.41 4.0% 1:4
863.25
EE=70.00 SQ FT
E=11.10 SQ FT
T=28.00 SQ FT
TS=20.80 SQ FT
EX. ROW
PR. R.O.W.

10657+00.00

EE = EARTH EXCAVATION
E = EMBANKMENT
T = TOPSOIL PLACEMENT
TS = TOPSOIL STRIPPING

	ORIGINAL	SURVEY	SURVEYED	DRAWN	TEMPLATE	AREAS	AREAS CHECKED	NOTE BOOK	NO.	BY	DATE

PLOT DATE = 3/2/2009
FILE NAME = h:\11\95800\11 75.3p east\xsdn\Ga...
PW ID = ILDOT15_PW
USER NAME = JTr-ney
MODEL = XS_SHEET_5

IL RTE 75 (3P)
CULVERT #16

** 111RS-1, 111BR-1 Yo-15d-RS-1 & (W-15d)T-1
* STEPHENSON & WINNEBAGO

CONTRACT NO. 64970

F.A. RTE.	SECTION	COUNTY	TOTAL SHEETS	SHEET NO.
505	**	*	335	201

STA. 10658+50.00 TO STA. 10659+00.00

FED. ROAD DIST. NO. | ILLINOIS | FED. AID PROJECT

	DATE	BY	
FINAL SURVEY NOTE BOOK NO.	SURVEYED DRAWN CHECKED AREAS CALCULATED AREAS CHECKED		

	DATE	BY	
ORIGINAL GRADE SURVEY NOTE BOOK NO.	SURVEYED DRAWN CHECKED AREAS CALCULATED AREAS CHECKED		

EE = EARTH EXCAVATION
E = EMBANKMENT
T = TOPSOIL PLACEMENT
TS = TOPSOIL STRIPPING

EX ROW

1:4 9.0%

870.07

9.0% 1:4

EE=3.50 SQ FT
E=0.00 SQ FT
T=3.90 SQ FT
TS=0.00 SQ FT

10659+00.00

EX ROW

1:4 9.0%

869.23

9.0% 1:4

EE=4.10 SQ FT
E=0.00 SQ FT
T=4.00 SQ FT
TS=0.00 SQ FT

10658+50.00

PLOT DATE = 3/2/2009
FILE NAME = k:\11195801\il 75_3p east\cadd\geopak\XSECTS\SHEET_16.DGN
PLOT SCALE = 1.000 '/ IN.
PLOT STYLE = JT-acey
USER NAME = JT-acey
MODEL = XS_SHEET_6

IL RTE 75 (3P)
CULVERT #16


** 111RS-1, 111BR-1 Ya-15d-RS-1 & (W-15d)T-1
* STEPHENSON & WINNEBAGO

CONTRACT NO. 64970

F.A. RTE.	SECTION	COUNTY	TOTAL SHEETS	SHEET NO.
505	**	*	335	202
STA. 10667+00.00		TO STA. 10668+00.00		
FED. ROAD DIST. NO.	ILLINOIS	FED. AID PROJECT		

FINAL SURVEY — NOTE BOOK NO. — SURVEYED BY — COMPUTED BY — TEMPLATE — AREAS — AREAS CHECKED — DATE

ORIGINAL SURVEY — NOTE BOOK NO. — SURVEYED BY — COMPUTED BY — TEMPLATE — AREAS — AREAS CHECKED — DATE

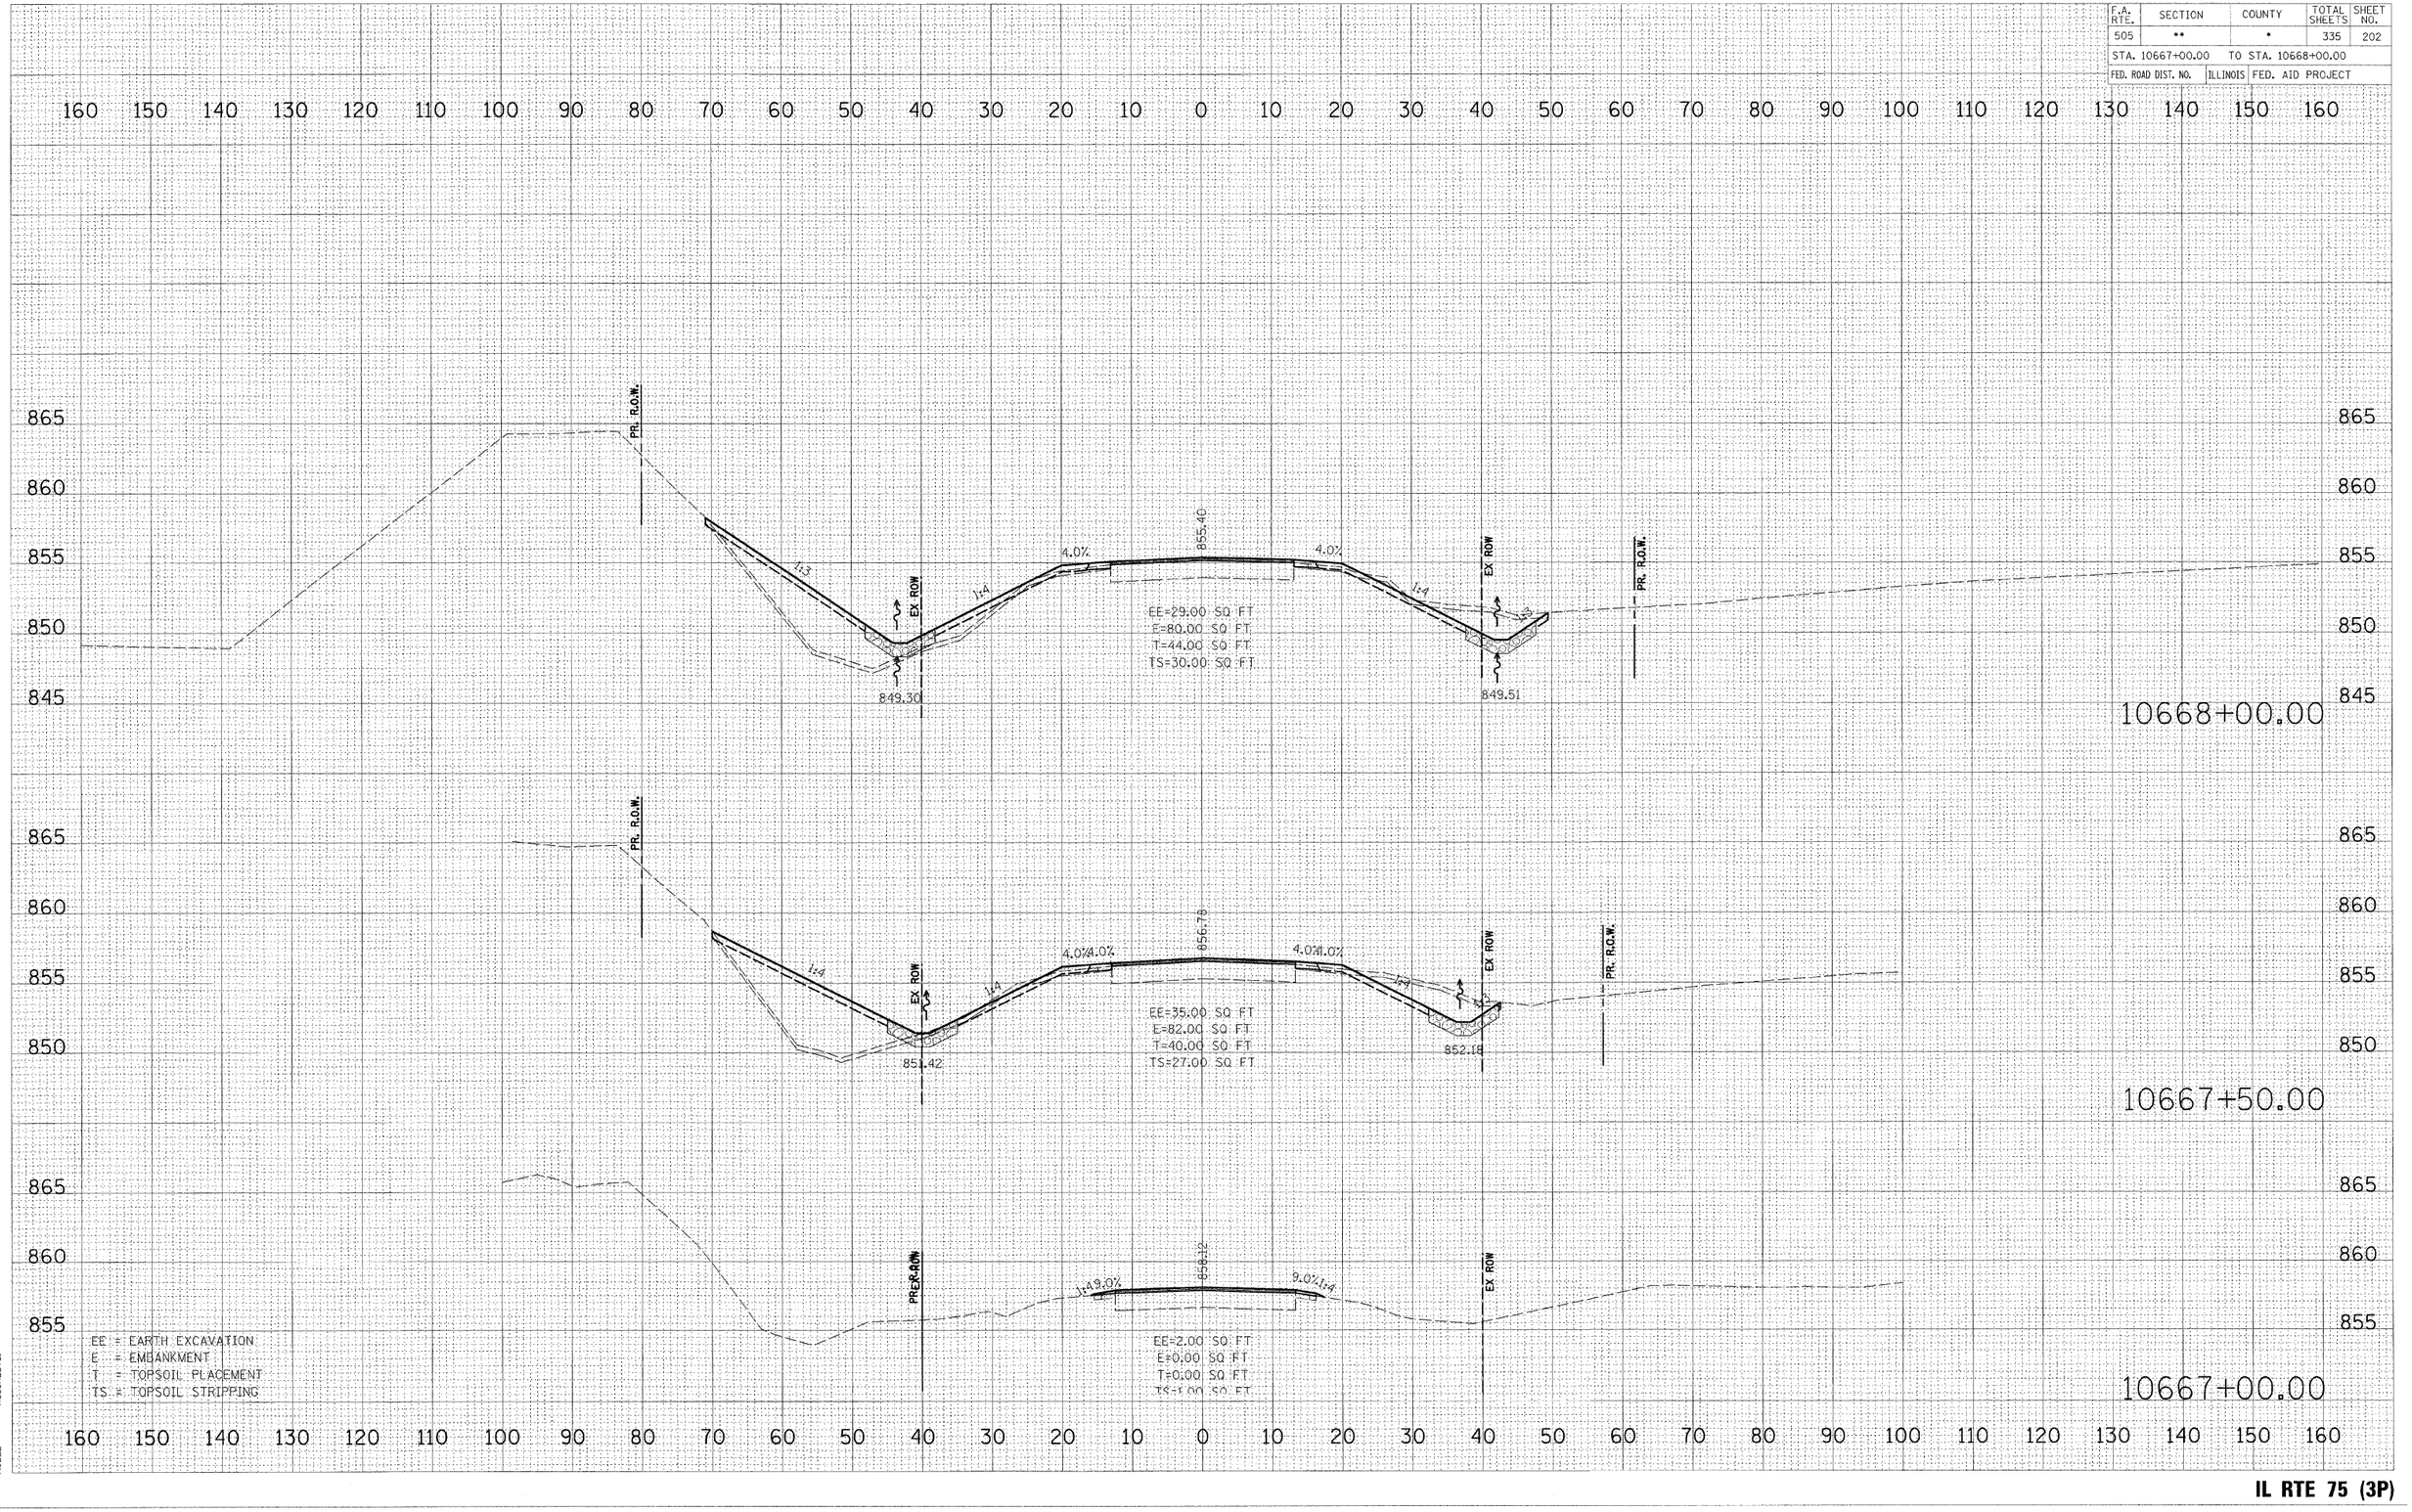

PLOT DATE = 3/2/2009
FILE NAME = h:\11\59608\ul 75_3p eastbound\sheets\ul75_3p_eb_culv1_01.dgn
PLOT SCALE = 1.000
USER NAME = JTmaney
MODEL = XS_SHEET_1

IL RTE 75 (3P)
CULVERT #1

** 111RS-1, 111BR-1 Ya-15d-RS-1 & (W-15d)T-1
* STEPHENSON & WINNEBAGO

CONTRACT NO. 64970

F.A. RTE.	SECTION	COUNTY	TOTAL SHEETS	SHEET NO.
505	**	*	335	203

STA. 10668+50.00 TO STA. 10669+00.00

FED. ROAD DIST. NO. | ILLINOIS | FED. AID PROJECT

FINAL SURVEY NOTE BOOK NO.
SURVEYED
PLOTTED
TEMPLATE
AREAS
AREAS CHECKED

ORIGINAL SURVEY NOTE BOOK NO.
SURVEYED
PLOTTED
TEMPLATE
AREAS
AREAS CHECKED

BY DATE

PLOT DATE = 3/2/2009
FILE NAME = h:\11\95800\sl 75_3p east\cadd\Geopak\XS\95800_sht_xs.dgn
PLOT SCALE = 1.0
USER NAME = JTracey
MODEL = XS_SHEET_2

160 150 140 130 120 110 100 90 80 70 60 50 40 30 20 10 0 10 20 30 40 50 60 70 80 90 100 110 120 130 140 150 160

865
860
855
850
845
840

PR. R.O.W.

852.66

4.0%4.0%

4.0%

1:4

1:3

EX. ROW

EE=11.00 SQ FT
E=80.00 SQ FT
T=40.00 SQ FT
TS=28.00 SQ FT

845.07

844.17

10669+00.00

PR. R.O.W.

854.02

4.0%4.0%

4.0%

EE=17.00 SQ FT
E=75.00 SQ FT
T=43.00 SQ FT
TS=29.00 SQ FT

847.18

846.84

10668+50.00

EE = EARTH EXCAVATION
E = EMBANKMENT
T = TOPSOIL PLACEMENT
TS = TOPSOIL STRIPPING

IL RTE 75 (3P)
CULVERT #1

** 111RS-1, 111BR-1 Yo-15d-RS-1 & (W-15d)T-1
* STEPHENSON & WINNEBAGO

CONTRACT NO. 64970

F.A. RTE.	SECTION	COUNTY	TOTAL SHEETS	SHEET NO.
505	**	*	335	204
STA. 10669+50.00		TO STA. 10670+00.00		
FED. ROAD DIST. NO.	ILLINOIS	FED. AID PROJECT		

FINAL SURVEY NOTE BOOK
SURVEYED
CORRECTED
TEMPLATE
AREAS
AREAS CHECKED
BY
DATE

ORIGINAL SURVEY NOTE BOOK
SURVEYED
CORRECTED
TEMPLATE
AREAS
AREAS CHECKED
BY
DATE

PLOT DATE = 3/2/2009
FILE NAME = h:\ilrt75\800\xl 75_3p east\xsds\Cross Sections_Bridge.dgn
FILE SIZE = 36.0 x 48.0
USER NAME = JT-mcoy
MODEL = XS_SHEET_3

160 150 140 130 120 110 100 90 80 70 60 50 40 30 20 10 0 10 20 30 40 50 60 70 80 90 100 110 120 130 140 150 160

860
855
850
845
840
835

853.00
PR. R.O.W.
1:4
840.83
EX. ROW
4.0%
4.0%
850.36
EE=569.00 SQ FT
E=161.00 SQ FT
T=76.00 SQ FT
TS=52.00 SQ FT
838.83
10670+00.00

858.00
PR. R.O.W.
1:3
842.95
EX. ROW
4.0%
4.0%
851.40
EE=302.00 SQ FT
E=122.00 SQ FT
T=68.00 SQ FT
TS=46.00 SQ FT
841.50
10669+50.00

EE = EARTH EXCAVATION
E = EMBANKMENT
T = TOPSOIL PLACEMENT
TS = TOPSOIL STRIPPING

IL RTE 75 (3P)
CULVERT #1

** 111RS-1, 111BR-1 Ya-15d-RS-1 & (W-15d)T-1
* STEPHENSON & WINNEBAGO

CONTRACT NO. 64970

F.A. RTE.	SECTION	COUNTY	TOTAL SHEETS	SHEET NO.
505	**	*	335	205
STA. 10670+50.00		TO STA. 10670+72.44		
FED. ROAD DIST. NO.	ILLINOIS	FED. AID PROJECT		

FINAL SURVEY NOTE BOOK NO.

SURVEYED PLOTTED TEMPLATE AREAS AREAS CHECKED

ORIGINAL SURVEY NOTE BOOK NO.

SURVEYED PLOTTED TEMPLATE AREAS AREAS CHECKED

BY DATE

PLOT DATE = 2/2/2009
FILE NAME = h:\11f9800\xs\ 75_3p eastroadOver_Bridge
FILE SCALE = HORIZ: 1"=10' VERT: 1"=10'
USER NAME = JT-tracy
MODEL = XS_SHEET_4

160 150 140 130 120 110 100 90 80 70 60 50 40 30 20 10 0 10 20 30 40 50 60 70 80 90 100 110 120 130 140 150 160

860 855 850 845 840 835

CULVERT INV. 837.12
END SECTION INV. 837.14
DITCH INV. 837.40
1.8%
1:4
4.0%4.0%
849.29
EE=0.00 SQ FT
E=0.00 SQ FT
T=0.00 SQ FT
TS=0.00 SQ FT
6' x 5' BOX CULVERT
0.40%
EX ROW
PR. R.O.W.
CULVERT INV. 836.77
END SECTION INV. 836.75
DITCH INV. 837.00
1.0%

10670+72

844.50
10%
838.71
849.56
EE=941.00 SQ FT
E=167.00 SQ FT
T=83.00 SQ FT
TS=56.00 SQ FT
837.56

10670+50.00

EE = EARTH EXCAVATION
E = EMBANKMENT
T = TOPSOIL PLACEMENT
TS = TOPSOIL STRIPPING

IL RTE 75 (3P)
CULVERT #1

** 111RS-1, 111BR-1 Yc-15d-RS-1 & (W-15d)T-1
* STEPHENSON & WINNEBAGO

CONTRACT NO. 64970

F.A. RTE.	SECTION	COUNTY	TOTAL SHEETS	SHEET NO.
505	**	*	335	206
STA. 10671+00.00		TO STA. 10671+50.00		
FED. ROAD DIST. NO.	ILLINOIS	FED. AID PROJECT		

FINAL SURVEY NOTE BOOK NO.
SURVEYED
PLOTTED
TEMPLATE
AREAS
AREAS CHECKED
BY
DATE

ORIGINAL SURVEY NOTE BOOK NO.
SURVEYED
PLOTTED
TEMPLATE
AREAS
AREAS CHECKED
BY
DATE

PLOT DATE = 3/2/2009
FILE NAME = k:\11ft5800\xs 75_3p east\xsddgn\ILRTE75_3P_east_XS_BR.dgn
PLOT SCALE = 1.000 '/ Inch
USER NAME = JTracey
MODEL = XS_SHEET_5

10671+50.00

PR. R.O.W. — EX. ROW — PR. R.O.W.

852.50 — 839.66 — 848.48

4.0%/4.0% — 4.0%/4.0%

EE=547.00 SQ FT
E=107.00 SQ FT
T=69.00 SQ FT
TS=47.00 SQ FT

10671+00.00

PR. R.O.W. — EX. ROW — PR. R.O.W.

844.00 — 838.21 — 848.99

10.0% — 4.0%/4.0% — 4.0%

EE=938.00 SQ FT
E=129.00 SQ FT
T=76.00 SQ FT
TS=52.00 SQ FT

EE = EARTH EXCAVATION
E = EMBANKMENT
T = TOPSOIL PLACEMENT
TS = TOPSOIL STRIPPING

IL RTE 75 (3P)
CULVERT #1

** 111RS-1, 111BR-1 Yg-15d-RS-1 & (W-15d)T-1
* STEPHENSON & WINNEBAGO

CONTRACT NO. 64970

F.A. RTE.	SECTION	COUNTY	TOTAL SHEETS	SHEET NO.
505	**	*	335	207
STA. 10672+00.00		TO STA. 10672+50.00		
FED. ROAD DIST. NO.	ILLINOIS	FED. AID PROJECT		

FINAL SURVEY — NOTE BOOK — NO. — SURVEYED — PLOTTED — TEMPLATE — AREAS — AREAS CHECKED — BY — DATE

ORIGINAL SURVEY — NOTE BOOK — NO. — SURVEYED — PLOTTED — TEMPLATE — AREAS — AREAS CHECKED — BY — DATE

PLOT DATE = 2/2/2005
FILE NAME = h:\11958800\xl 75_3p east\cadd\Geopak\XS\IL75_3P_EAST-01.dgn
PLOT SCALE = 10.0000 '/ In.
USER NAME = JT-acey
MODEL = XS-SHEET_6

160 150 140 130 120 110 100 90 80 70 60 50 40 30 20 10 0 10 20 30 40 50 60 70 80 90 100 110 120 130 140 150 160

860 855 850 845 840 835

PR. R.O.W.

EX. ROW

1:4

4.0%

4.0%

848.53

EE=7.00 SQ FT
E=54.00 SQ FT
T=35.00 SQ FT
TS=24.00 SQ FT

842.55

10672+50.00

857.00

1:3

1:4

4.0%

4.0%

846.30

EE=249.00 SQ FT
E=77.00 SQ FT
T=63.00 SQ FT
TS=43.00 SQ FT

841.11

10672+00.00

EE = EARTH EXCAVATION
E = EMBANKMENT
T = TOPSOIL PLACEMENT
TS = TOPSOIL STRIPPING

IL RTE 75 (3P)
CULVERT #1

** 111RS-1, 111BR-1 Yq-15d-RS-1 & (W-15d)T-1
* STEPHENSON & WINNEBAGO

CONTRACT NO. 64970

F.A. RTE.	SECTION	COUNTY	TOTAL SHEETS	SHEET NO.
505	**	*	335	208

STA. 10673+00.00 TO STA. 10673+50.00


FED. ROAD DIST. NO. | ILLINOIS | FED. AID PROJECT

FINAL SURVEY NOTE BOOK NO.
SURVEYED BY
DESIGNED BY
TEMPLATE
AREAS
AREAS CHECKED
DATE

ORIGINAL GRADE
PROFILE GRADE
NOTE BOOK
SURVEYED BY
DESIGNED BY
TEMPLATE
AREAS
AREAS CHECKED
DATE

PLOT DATE = 3/2/2009
FILE NAME = c:\11\95807\11 75.3p east\east\Cad\Sheets\IL 75 Bridge
PLOT SCALE = 1.0000 '/ Inch
PLOT STYLE TABLE = IDOT.ctb
USER NAME = JTracey
MODEL = XS_SHEET_7

EE = EARTH EXCAVATION
E = EMBANKMENT
T = TOPSOIL PLACEMENT
TS = TOPSOIL STRIPPING

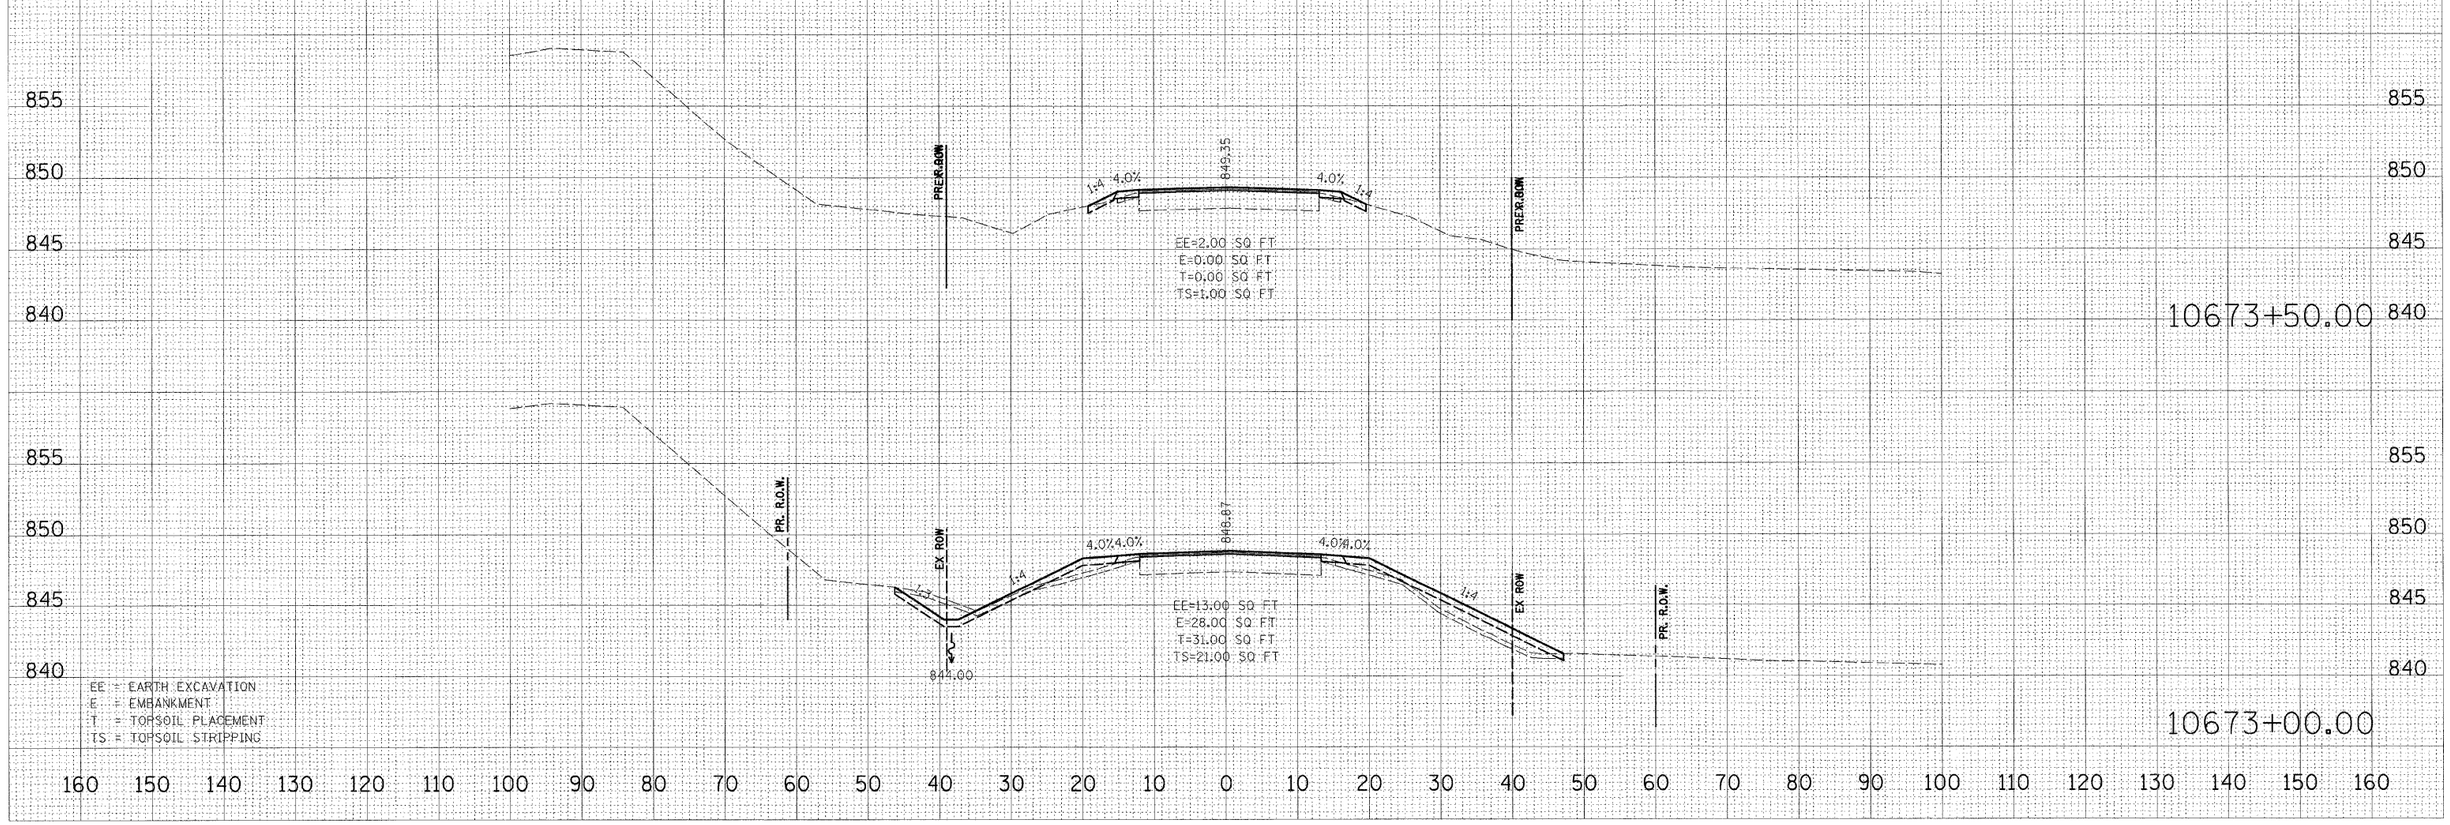

IL RTE 75 (3P)
CULVERT #1


** 111RS-1, 111BR-1 Yo-15d-RS-1 & (W-15d)T-1
* STEPHENSON & WINNEBAGO

CONTRACT NO. 64970

F.A. RTE.	SECTION	COUNTY	TOTAL SHEETS	SHEET NO.
505	**	*	335	209
STA. 10698+00.00		TO STA. 10699+00.00		
FED. ROAD DIST. NO.	ILLINOIS	FED. AID PROJECT		

FINAL SURVEY	NOTE BOOK	NO.

ORIGINAL SURVEYED	SURVEYED	BY	DATE
PLOTTED	PLOTTED		
TEMPLATE	TEMPLATE		
AREAS	AREAS		
AREAS CHECKED	AREAS CHECKED		

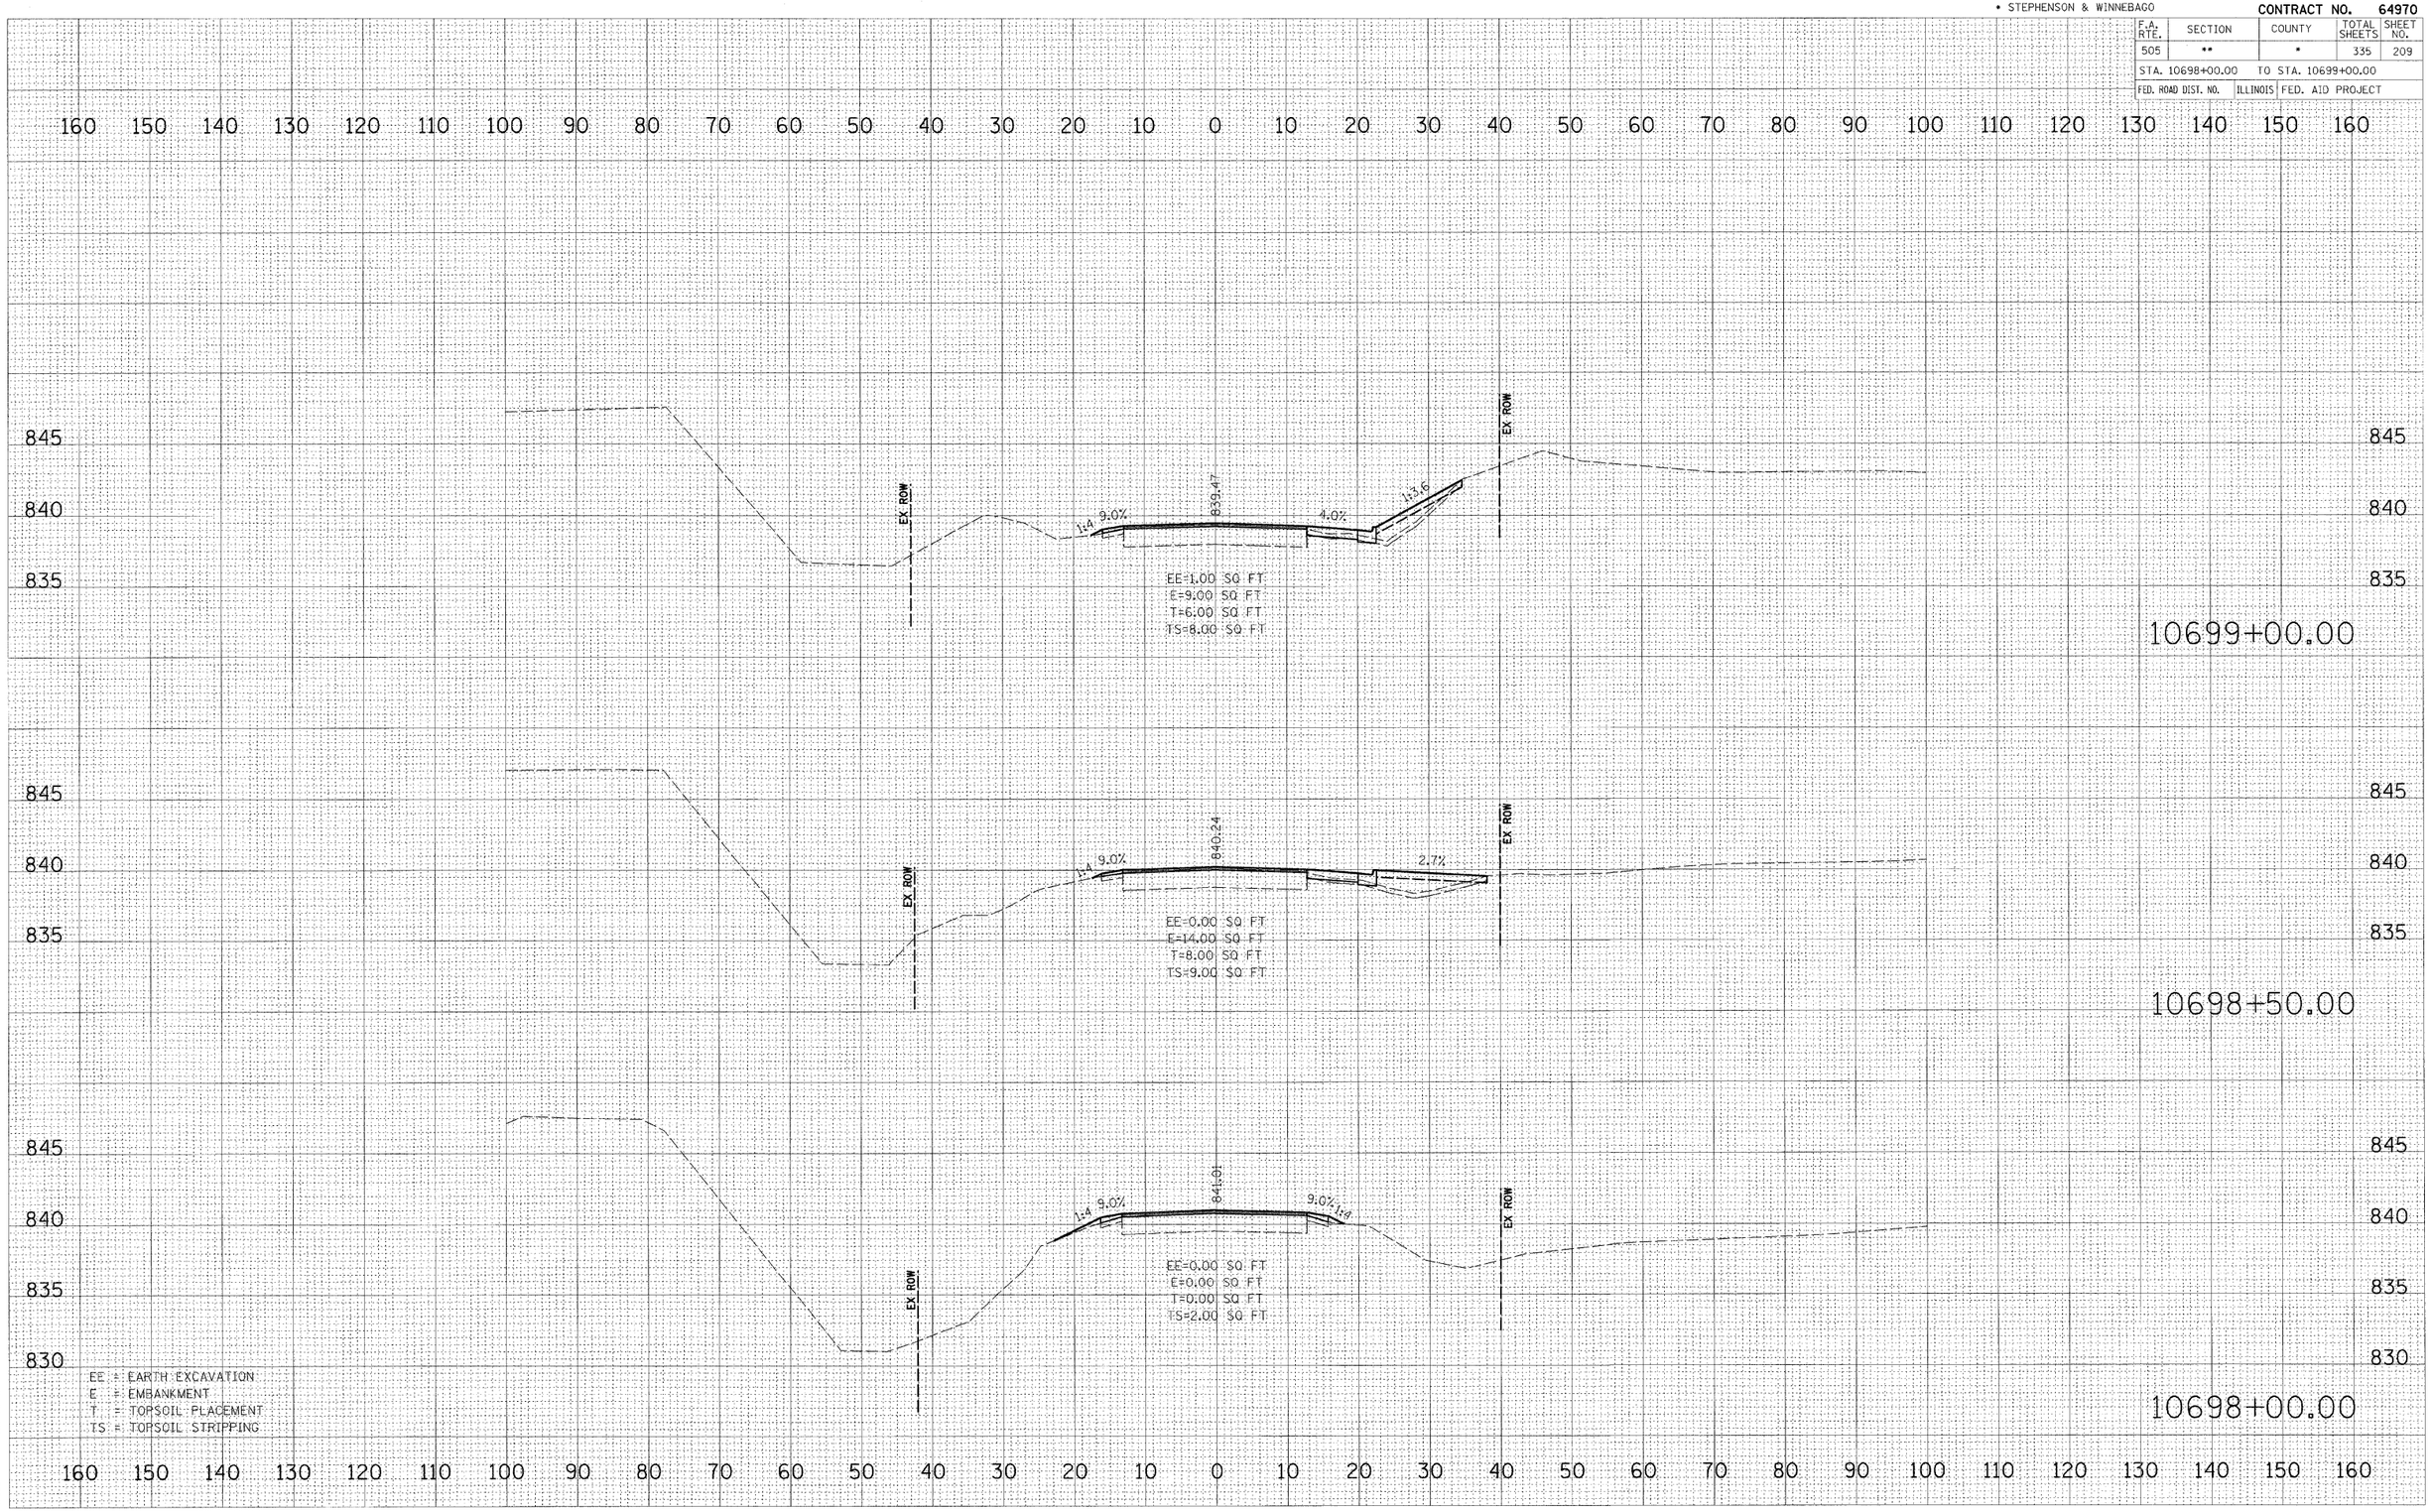

PLOT DATE = 3/2/2009
FILE NAME = h:\u\95680\ii 75_3p ear\cadd\Geopak\XS\MASTER\ORIGINAL\ROCK RUN CREEK BRIDGE.dgn
PLOT SCALE = 1.000 '/ INCH
USER NAME = JTH-mcoy
MODEL = XS_SHEET_1

IL RTE 75 (3P)
ROCK RUN CREEK BRIDGE

•• 111RS-1, 111BR-1 Ya-15d-RS-1 & (W-15d)T-1
• STEPHENSON & WINNEBAGO


CONTRACT NO. 64970

F.A. RTE.	SECTION	COUNTY	TOTAL SHEETS	SHEET NO.
505	••	•	335	210

STA. 10699+50.00 TO STA. 10700+50.00

FED. ROAD DIST. NO. | ILLINOIS | FED. AID PROJECT

DATE	BY	ORIGINAL SURVEYED	SURVEYED
		ORIGINAL DRAWN	DRAWN
		PLOTTED	PLOTTED
		TEMPLATE	TEMPLATE
		AREAS	AREAS
		AREAS CHECKED	AREAS CHECKED
		NO.	FINAL SURVEY NOTE BOOK

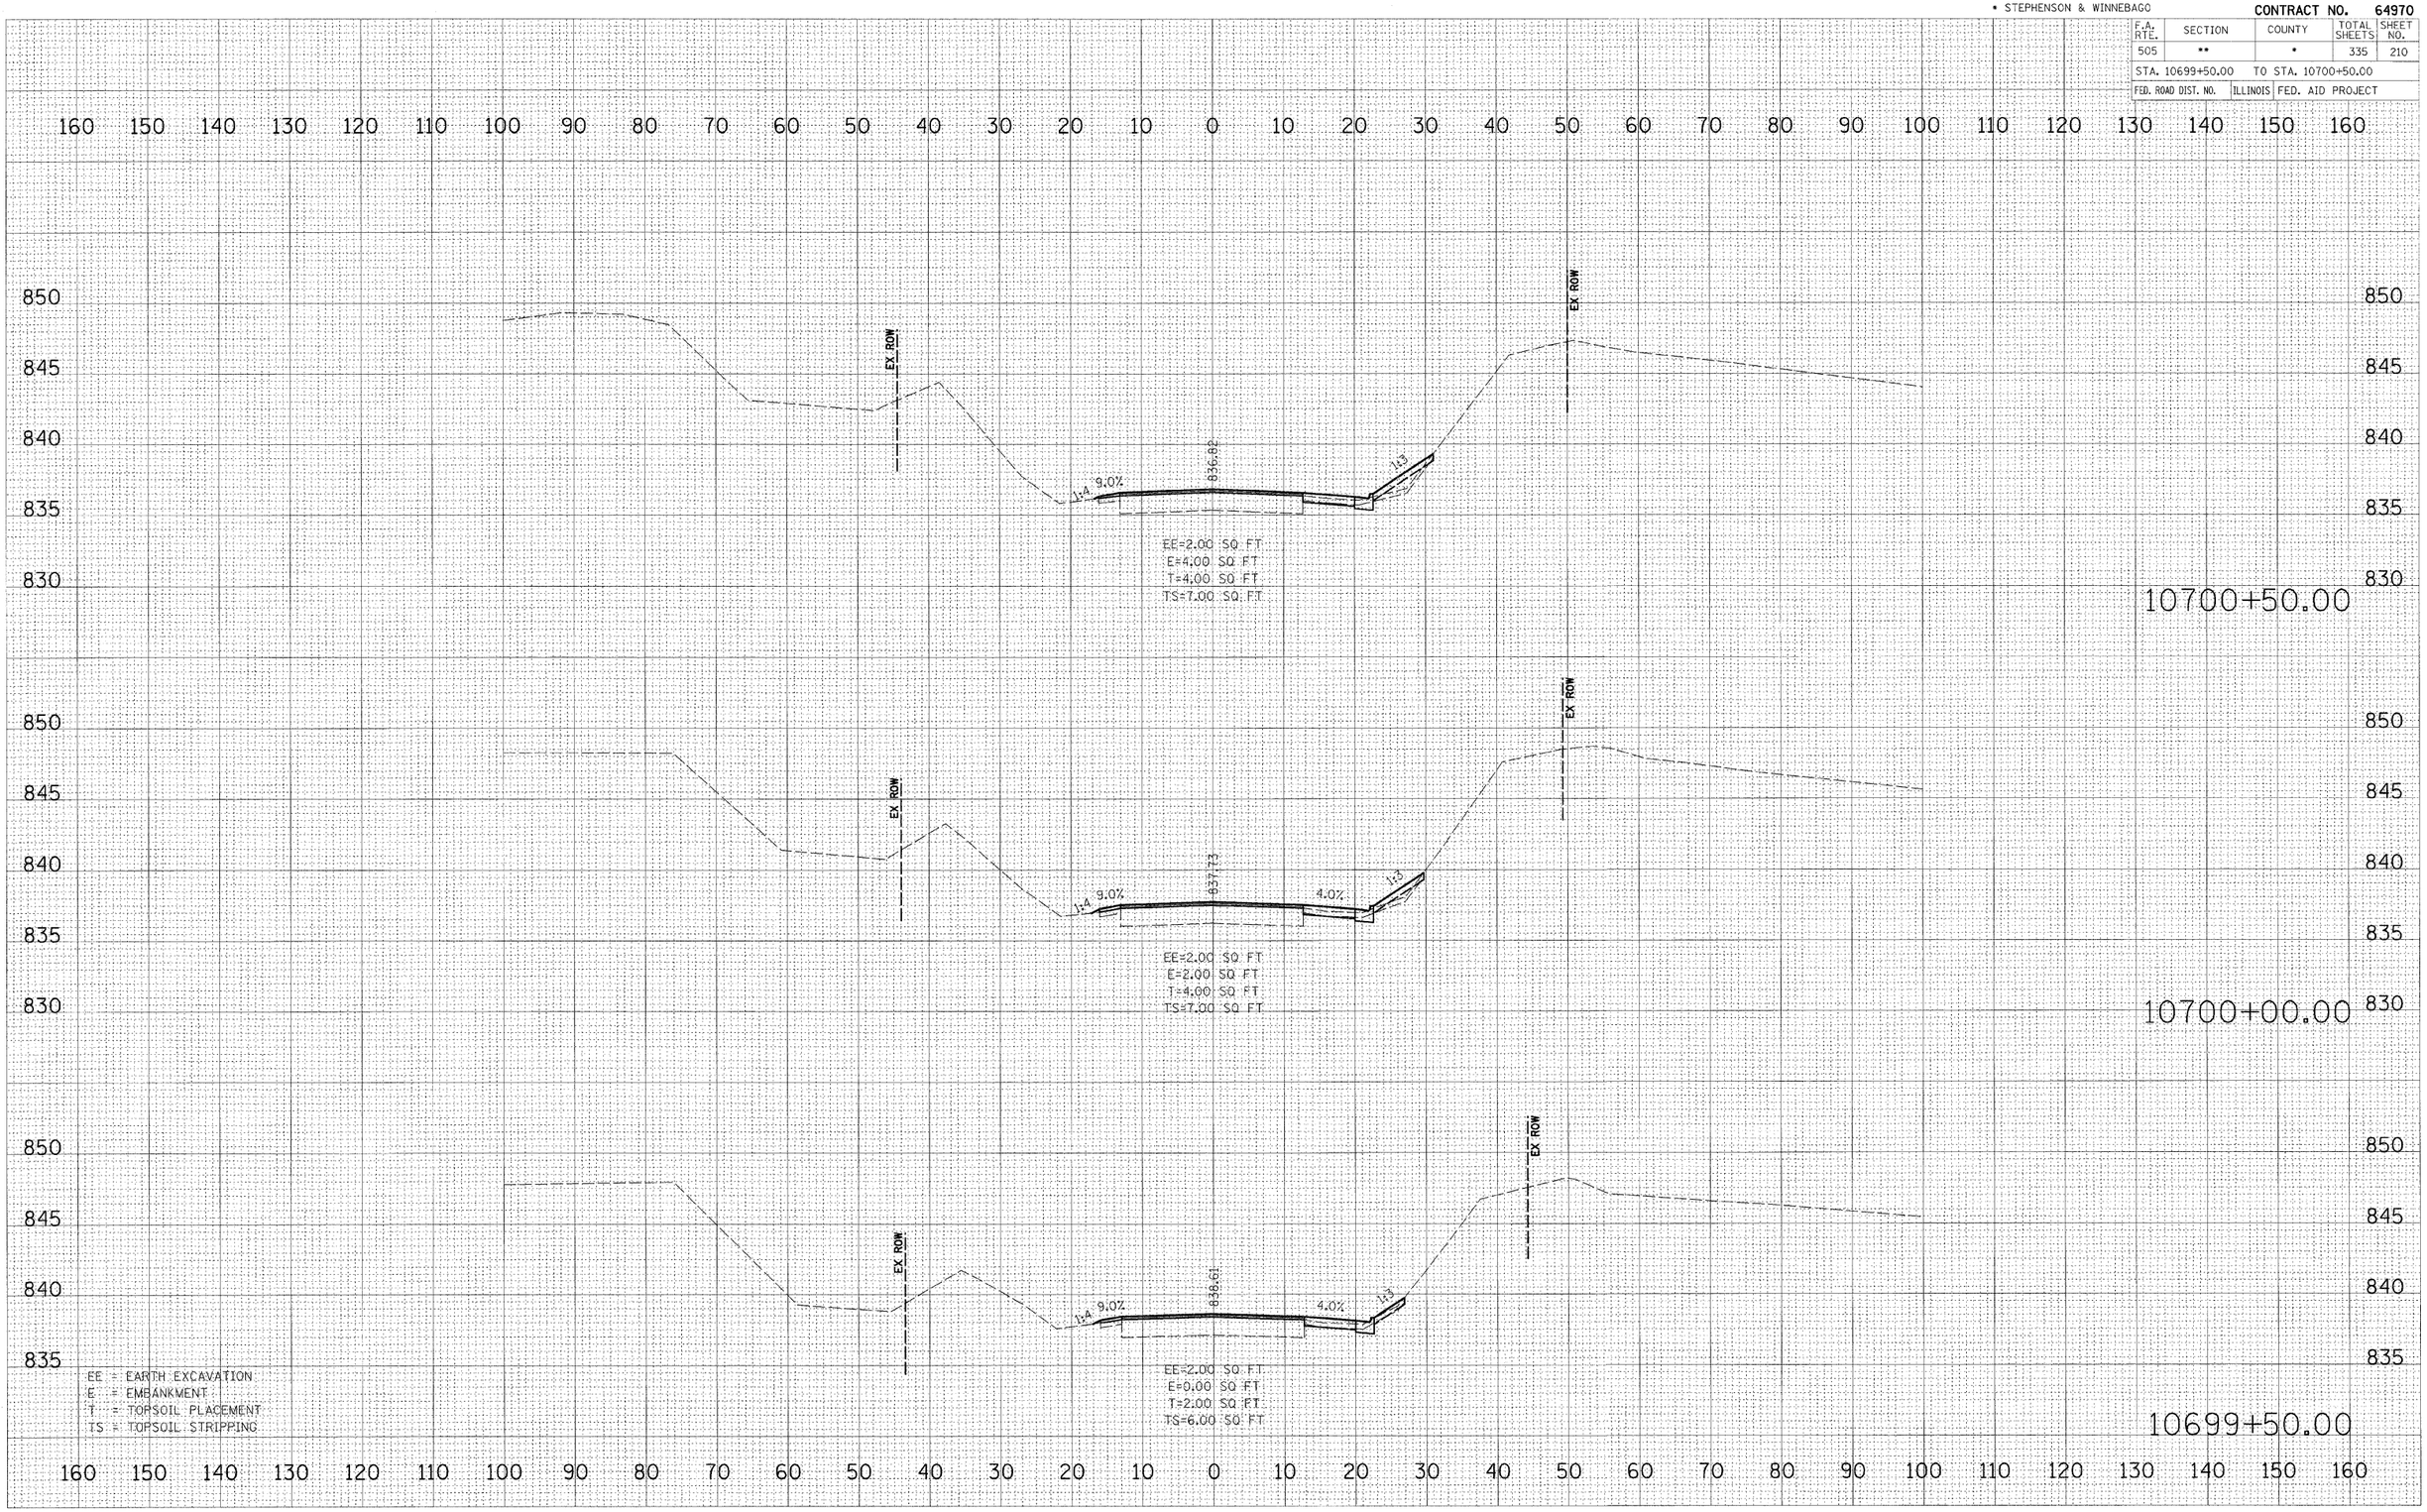


PLOT DATE = 3/2/2009
FILE NAME = h:\11\95800\sl 75_3p east\roads\GRADING\XS\SHEET\XS_SHEET.dgn
PLOT SCALE = 1.000 '/ IN.
PLOT DATE = 3/2/2009
USER NAME = JTracey
MODEL = XS_SHEET.2

** 111RS-1, 111BR-1 Ya-15d-RS-1 & (W-15d)T-1
* STEPHENSON & WINNEBAGO

CONTRACT NO. 64970

F.A. RTE.	SECTION	COUNTY	TOTAL SHEETS	SHEET NO.
505	**	*	335	211
STA. 10701+00.00		TO STA. 10702+00.00		
FED. ROAD DIST. NO.	ILLINOIS	FED. AID PROJECT		

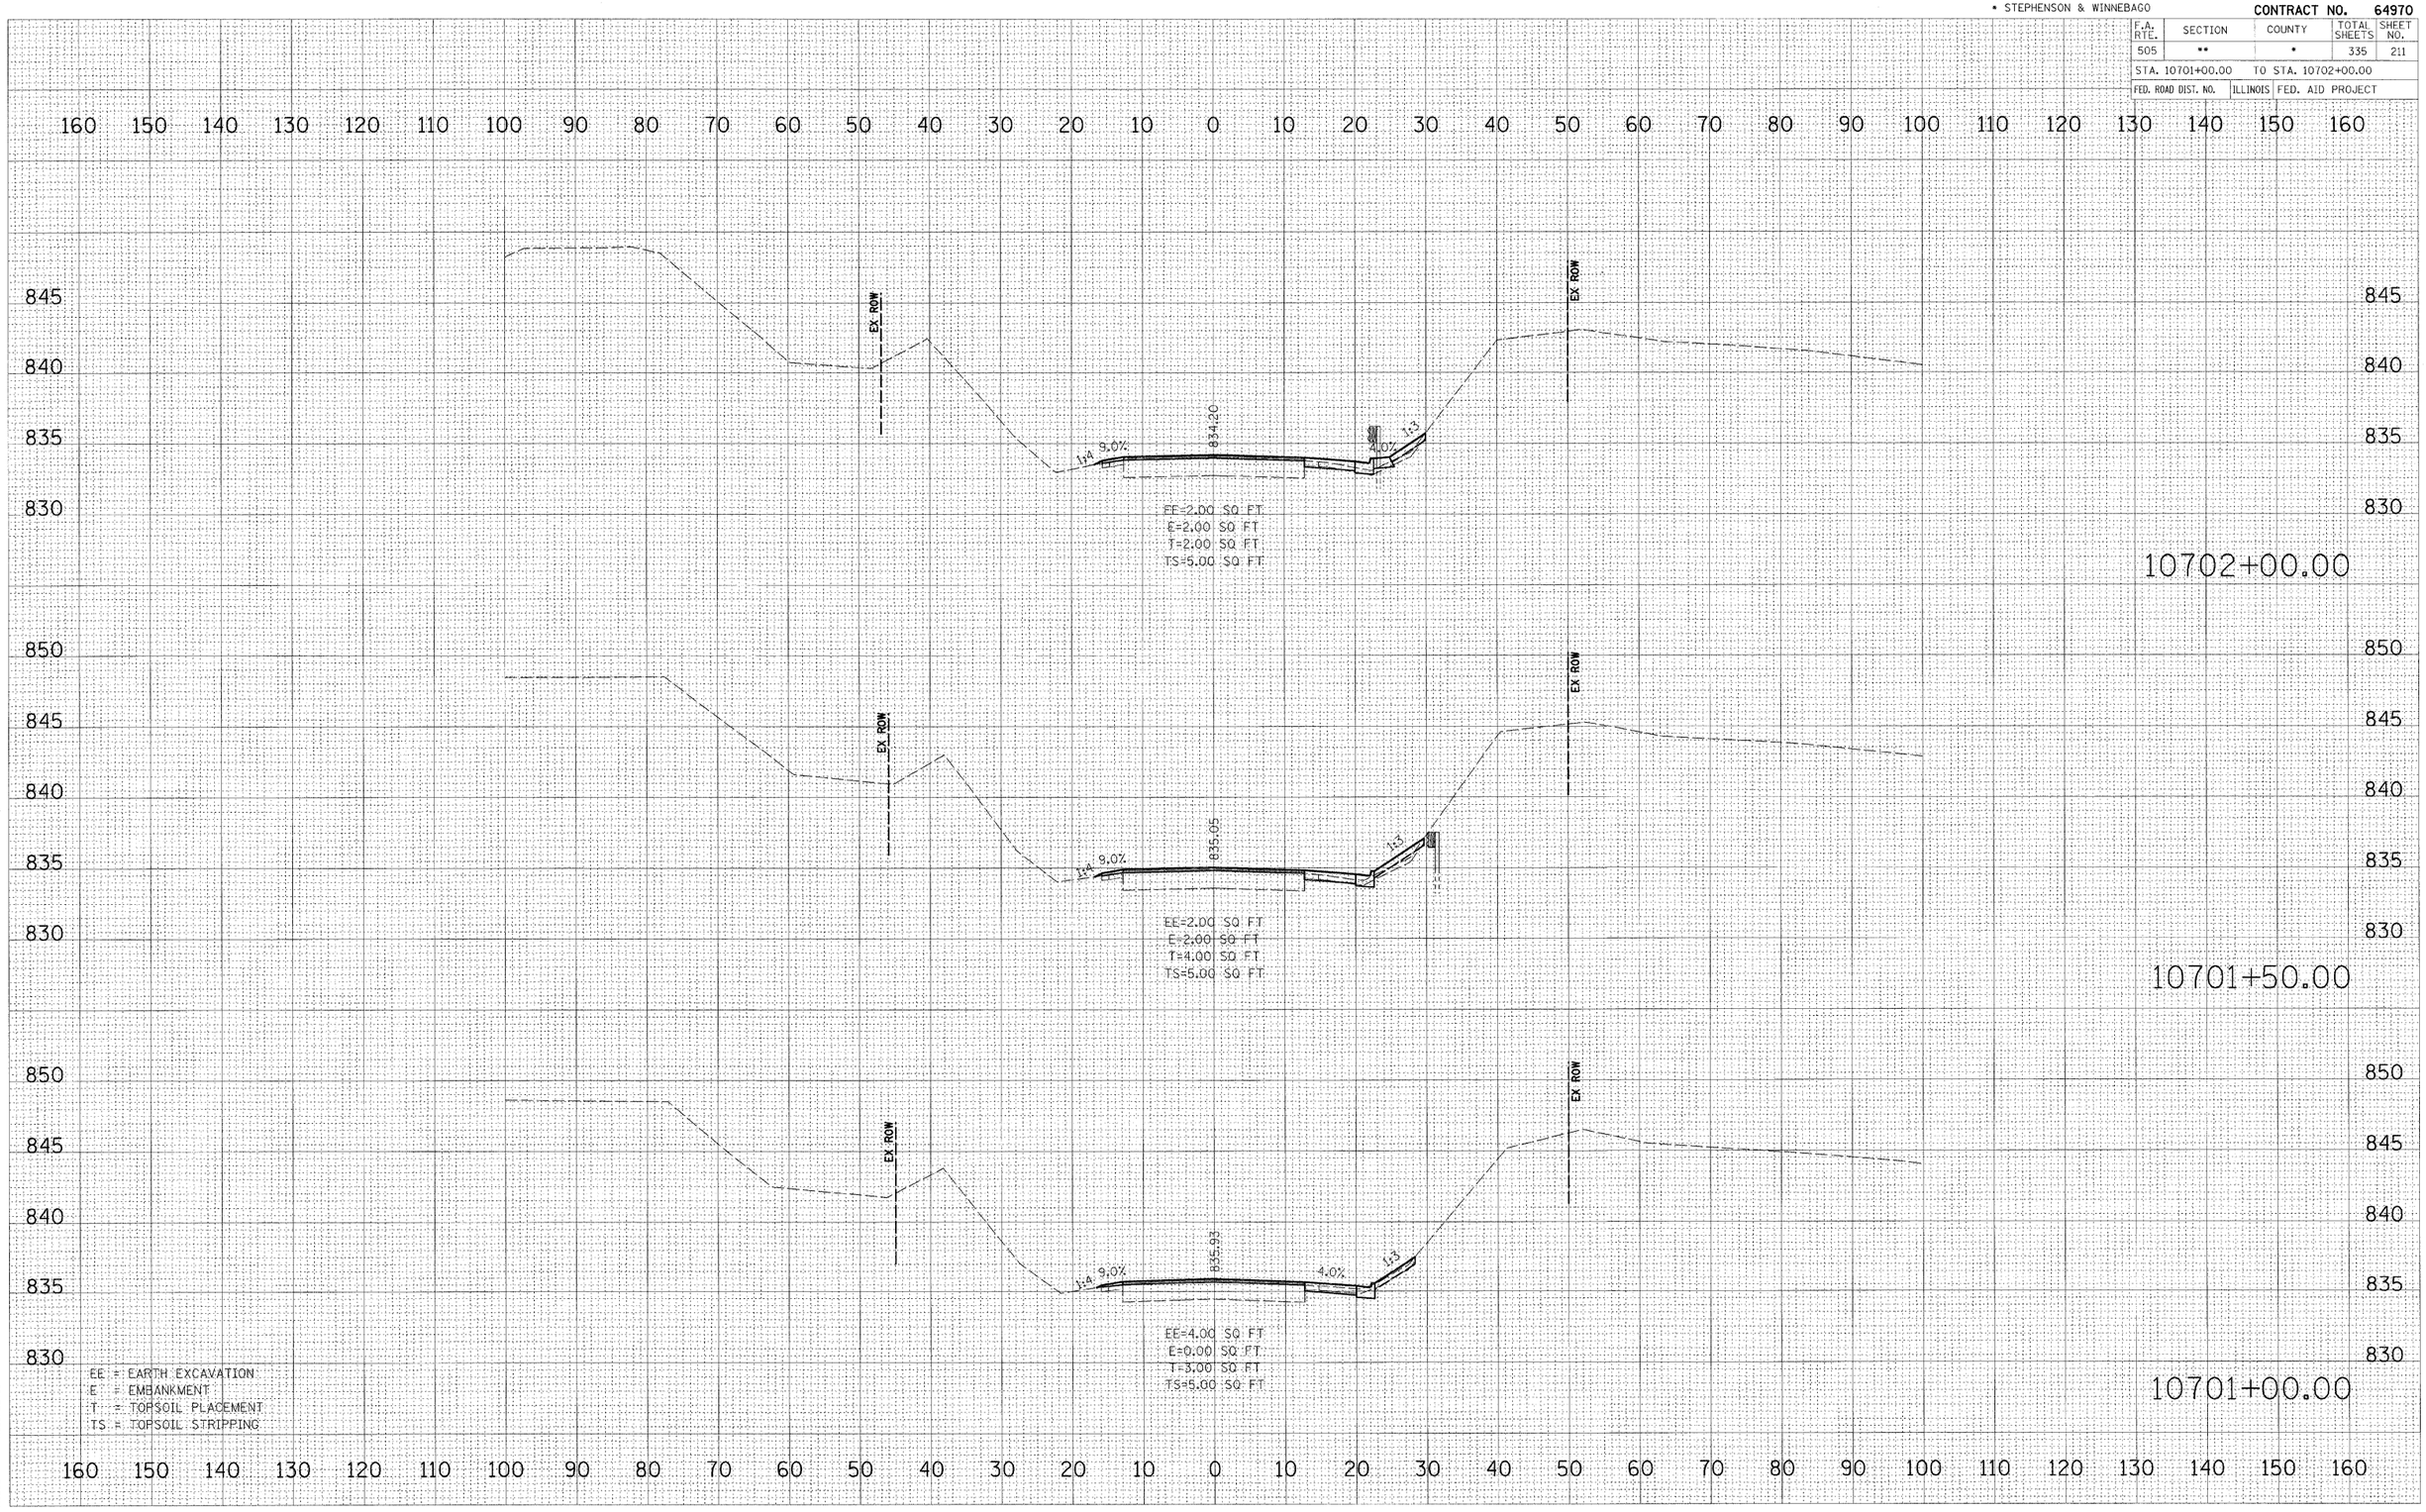

FINAL SURVEY — NOTE BOOK — NO.
SURVEYED — BY — DATE
PLOTTED
TEMPLATE
AREAS
AREAS CHECKED

ORIGINAL SURVEY — NOTE BOOK — NO.
SURVEYED — BY — DATE
PLOTTED
TEMPLATE
AREAS
AREAS CHECKED

PLOT DATE = 3/2/2009
FILE NAME = k:\11h5680\s1 75_3p east\cadd\Geopak\XS\XS_SHEET_3.dgn
PLOT SCALE = 1.0000 '/ Inch
USER NAME = JTracey
MODEL = XS_SHEET_3

IL RTE 75 (3P)
ROCK RUN CREEK BRIDGE

** 111RS-1, 111BR-1 Yd-15d-RS-1 & (W-15d)T-1
* STEPHENSON & WINNEBAGO

CONTRACT NO. 64970

F.A. RTE.	SECTION	COUNTY	TOTAL SHEETS	SHEET NO.
505	**	*	335	212

STA. 10702+50.00 TO STA. 10703+00.00

FED. ROAD DIST. NO. | ILLINOIS | FED. AID PROJECT

160 150 140 130 120 110 100 90 80 70 60 50 40 30 20 10 0 10 20 30 40 50 60 70 80 90 100 110 120 130 140 150 160

850 845 840 835 830 825

EX ROW

1:4 4.0% 832.29 4.0% 1:4.4

EE=4.00 SQ FT
E=7.00 SQ FT
T=5.00 SQ FT
TS=8.00 SQ FT

10703+00.00

EX ROW

1:4 835.32 1:3

EE=2.00 SQ FT
E=6.00 SQ FT
T=4.00 SQ FT
TS=7.00 SQ FT

10702+50.00

EE = EARTH EXCAVATION
E = EMBANKMENT
T = TOPSOIL PLACEMENT
TS = TOPSOIL STRIPPING

FINAL SURVEY NOTE BOOK NO.
SURVEYED BY
PLOTTED BY
TEMPLATE AREAS
AREAS CHECKED

ORIGINAL SURVEY NOTE BOOK NO.
SURVEYED BY
PLOTTED BY
TEMPLATE AREAS
AREAS CHECKED

BY DATE

PLOT DATE = 3/2/2009
FILE NAME = K:\11PS080\xs\75.3p eastbound\Cad\Sheet\75.3p_eastbound_XS.dgn
PLOT SCALE = 1.000
PLOT STYLE TABLE = JTroemy
USER NAME = XS_SHEET_4
MODEL

IL RTE 75 (3P)
ROCK RUN CREEK BRIDGE


** 111RS-1, 111BR-1 Ya-15d-RS-1 & (W-15d)T-1
* STEPHENSON & WINNEBAGO

CONTRACT NO. 64970

F.A. RTE.	SECTION	COUNTY	TOTAL SHEETS	SHEET NO.
505	**	*	335	213

STA. 10703+50.00 TO STA. 10703+75.57

FED. ROAD DIST. NO. | ILLINOIS | FED. AID PROJECT

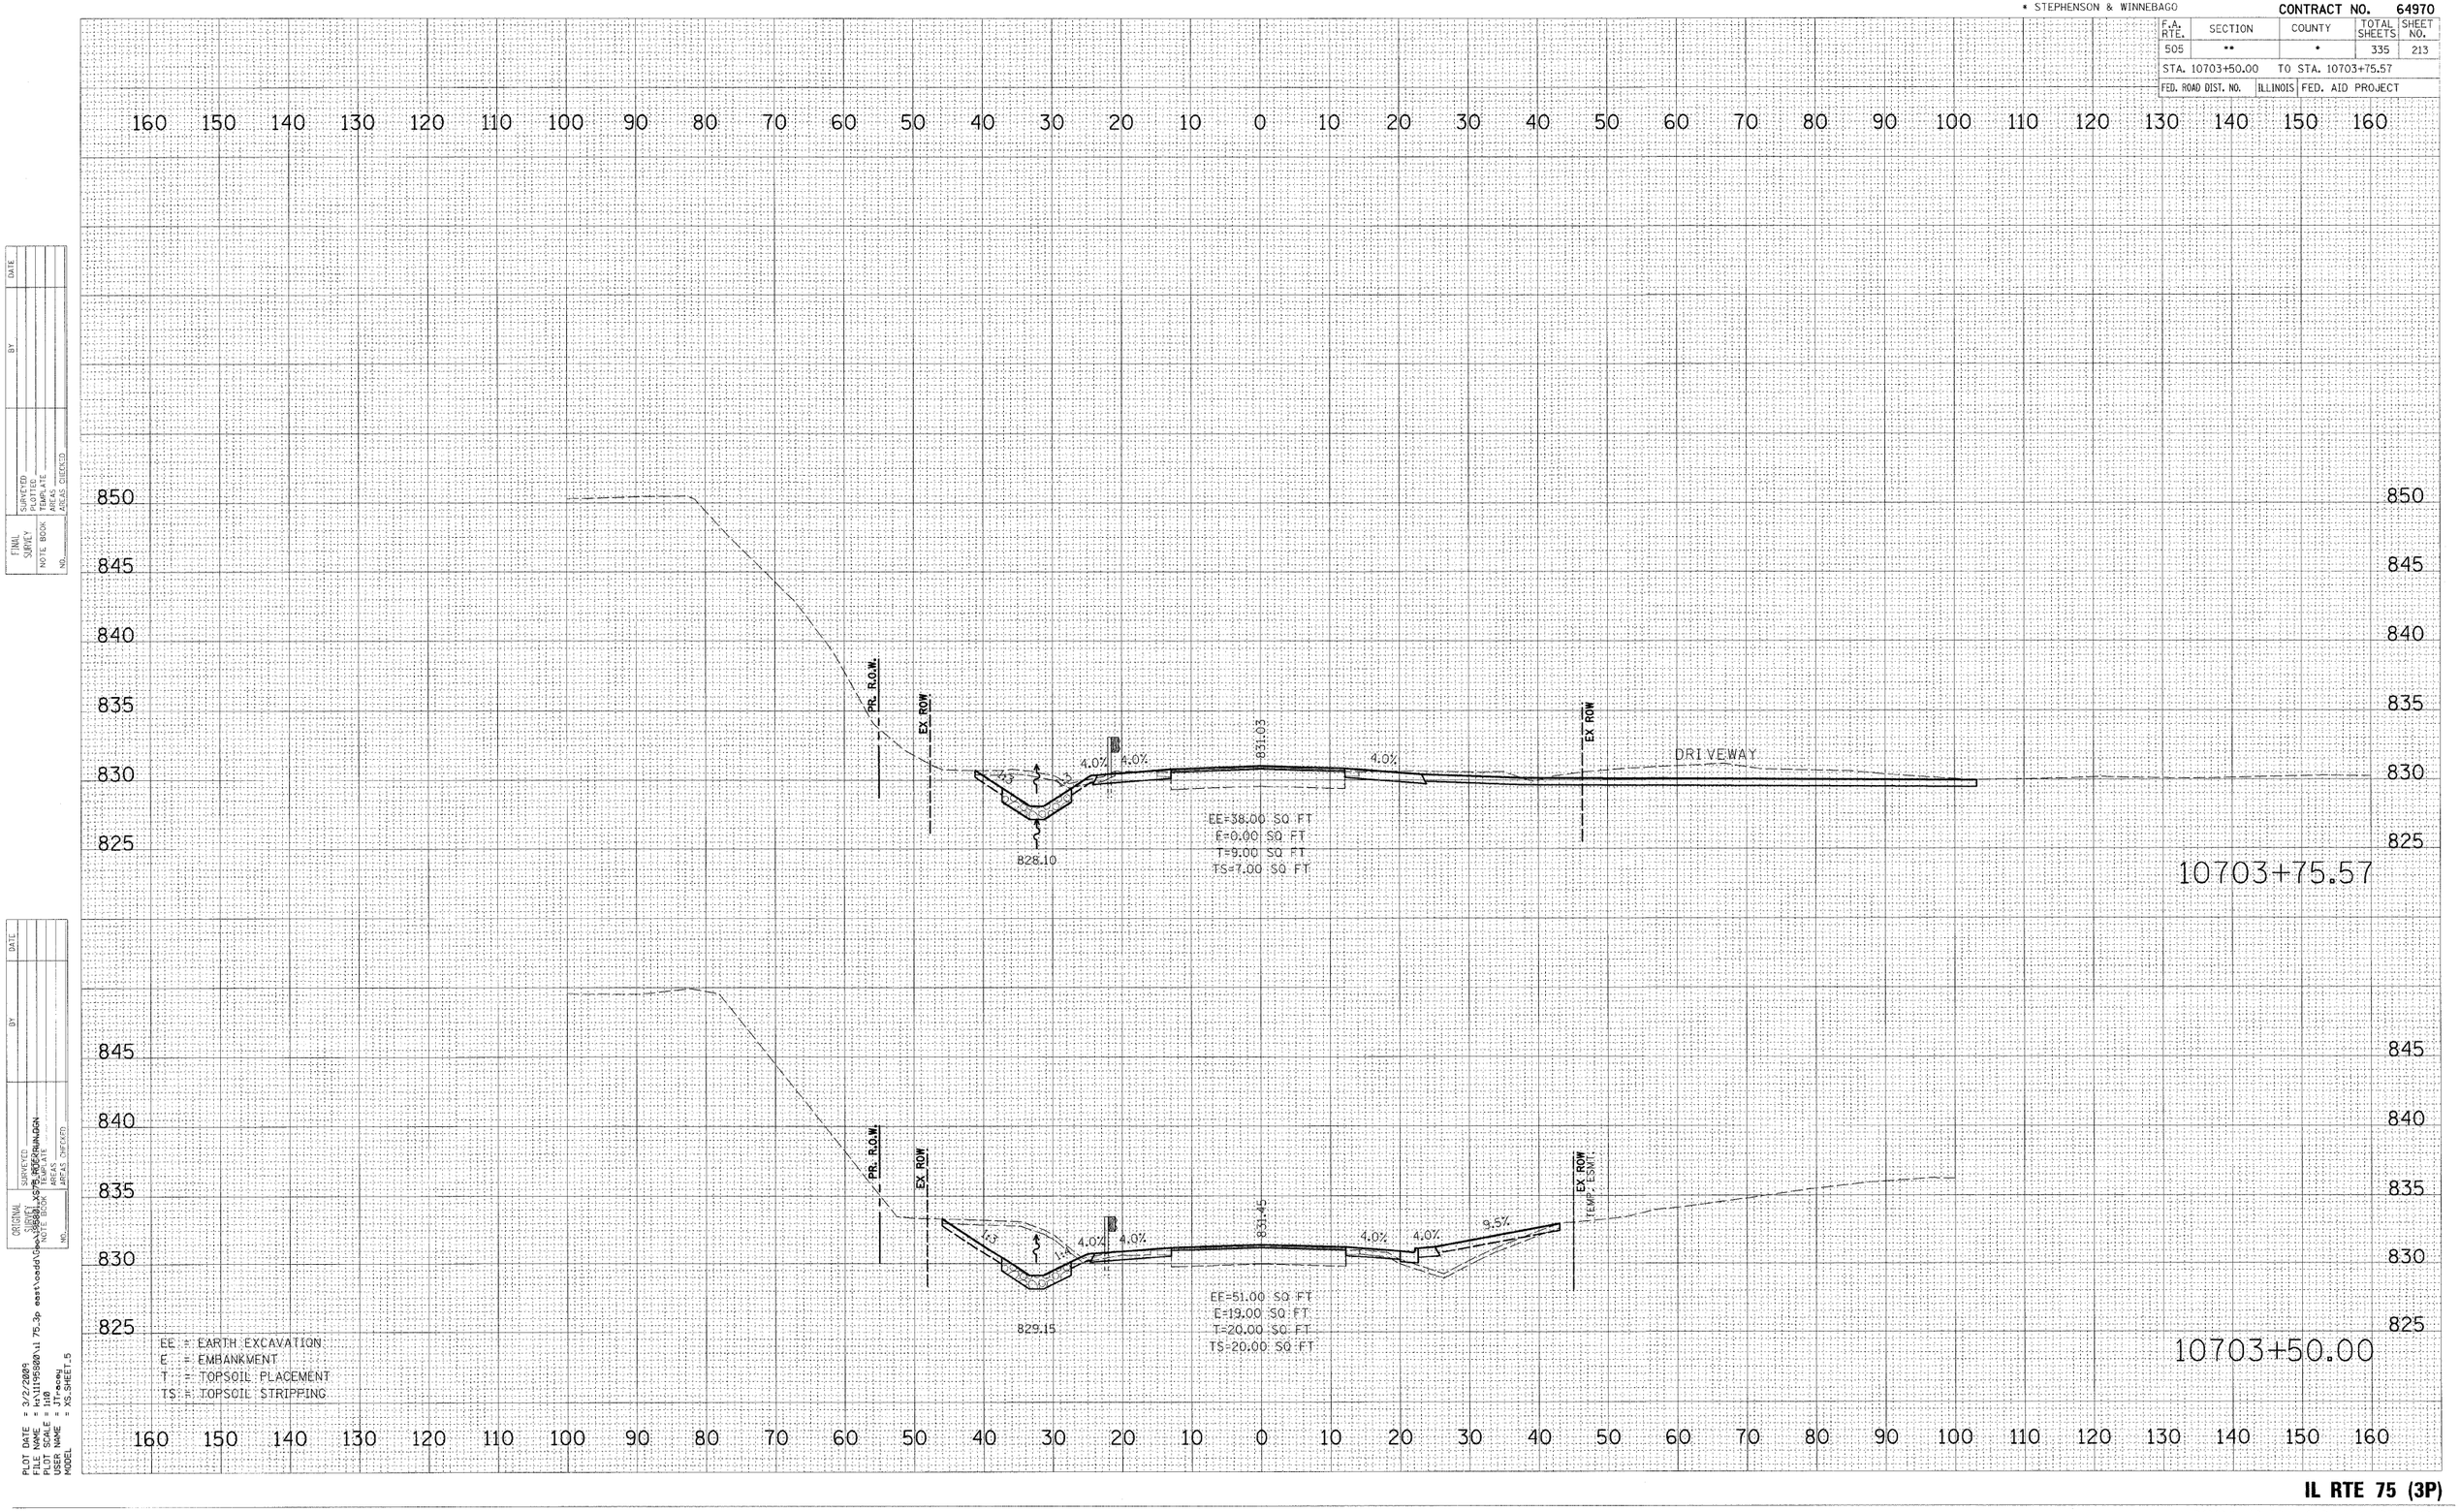

FINAL SURVEY NOTE BOOK NO.
SUBMITTED CORRECTED TEMPLATE AREAS AREAS CHECKED
BY DATE

ORIGINAL SURVEY SURVEYED BY
DRAWN BY
CHECKED BY
QUANTITIES
AREAS
AREAS CHECKED

PLOT DATE = 3/2/2009
FILE NAME = H:\11958\ul 75_3p east\road\Sheet\ul 75_3p_XS_SHEET_5.dgn
FILE SIZE = 36.00 X 24.00
SCALE = 1:100
USER NAME = JTmoody
MODEL =

IL RTE 75 (3P)
ROCK RUN CREEK BRIDGE


** 111RS-1, 111BR-1 Yq-15d-RS-1 & (W-15d)T-1
* STEPHENSON & WINNEBAGO

CONTRACT NO. 64970

F.A. RTE.	SECTION	COUNTY	TOTAL SHEETS	SHEET NO.
505	**	*	335	214
STA. 10704+00.00		TO STA. 10704+49.69		
FED. ROAD DIST. NO.	ILLINOIS	FED. AID PROJECT		

FINAL SURVEY — NO. — VO'D. BOOK — SURVEYED — SUBMITTED — COMPUTED — TEMPLATE — AREAS — AREAS CHECKED — BY — DATE

ORIGINAL SURVEY — NO. — VO'D. BOOK — SURVEYED — COMPUTED — TEMPLATE — AREAS — AREAS CHECKED — BY — DATE

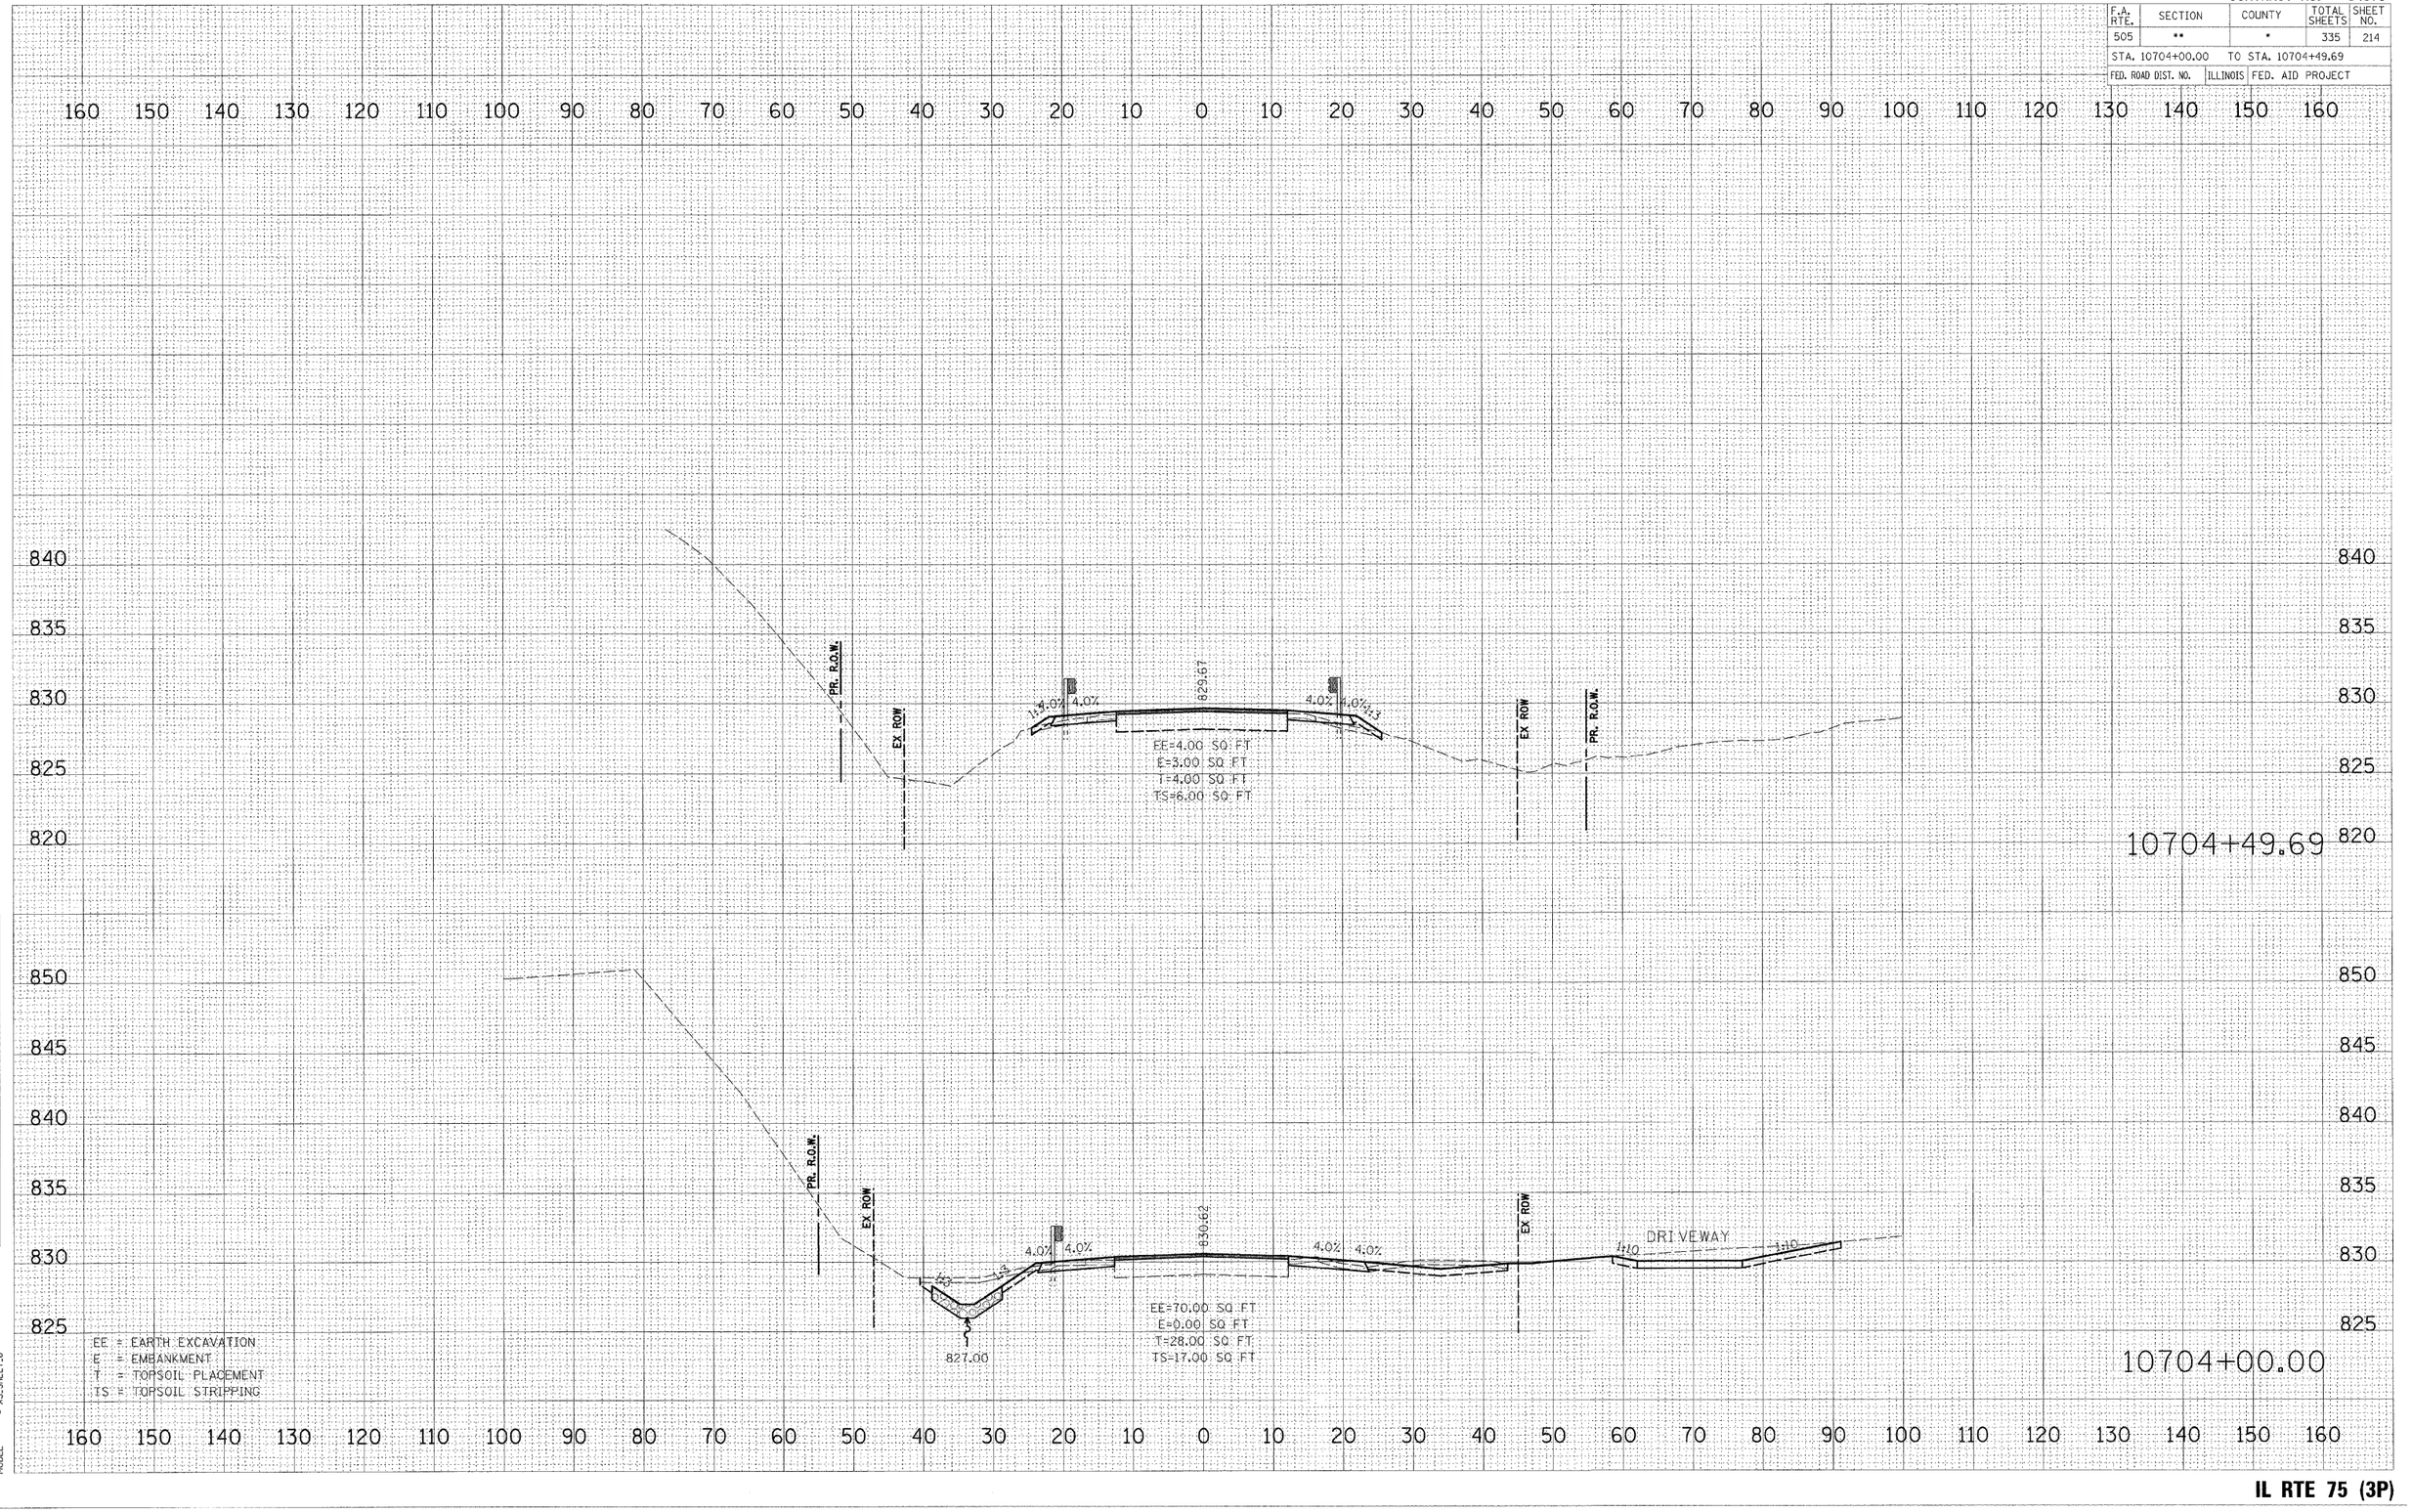

EE = EARTH EXCAVATION
E = EMBANKMENT
T = TOPSOIL PLACEMENT
TS = TOPSOIL STRIPPING

PLOT DATE = 3/2/2009
FILE NAME = h:\11ff5580\xl 75-3p east\roadd\Geopak\XS_SHEETS\XS_SHEET_6.dgn
PLOT SCALE = 1.0000 '/ Inch
USER NAME = JTracey
MODEL = XS_SHEET_6

IL RTE 75 (3P)
ROCK RUN CREEK BRIDGE

** 111RS-1, 111BR-1 Ya-15d-RS-1 & (W-15d)T-1
* STEPHENSON & WINNEBAGO

CONTRACT NO. 64970

F.A. RTE.	SECTION	COUNTY	TOTAL SHEETS	SHEET NO.
505	**	*	335	215

STA. 10704+79.69 TO STA. 10705+97.53

FED. ROAD DIST. NO. | ILLINOIS | FED. AID PROJECT

160 150 140 130 120 110 100 90 80 70 60 50 40 30 20 10 0 10 20 30 40 50 60 70 80 90 100 110 120 130 140 150 160

830
825
820
815

PR. R.O.W. EX ROW 1:2 826.97 1:2 EX ROW PR. R.O.W.

EE=0.00 SQ FT
E=80.00 SQ FT
T=14.30 SQ FT
TS=12.40 SQ FT

10705+97.53

PR. R.O.W. EX ROW 1:2 829.09 1:2 EX ROW PR. R.O.W.

EE=2.50 SQ FT
E=57.00 SQ FT
T=14.00 SQ FT
TS=14.00 SQ FT

10704+79.69

EE = EARTH EXCAVATION
E = EMBANKMENT
T = TOPSOIL PLACEMENT
TS = TOPSOIL STRIPPING

FINAL SURVEY — NOTE BOOK — NO.
SURVEYED — BY — DATE
PLOTTED — TEMPLATE — AREAS
ORIGINAL GRADE — AREAS CHECKED


PLOT DATE = 3/2/2009
FILE NAME = H:\11RS020\11 75_3p eastbound\Cross Sections\XS_SHEET_7.dgn
PLOT SCALE = 1.0000 '/ Inch
USER NAME = JTracey
MODEL = XS_SHEET_7

IL RTE 75 (3P)
ROCK RUN CREEK BRIDGE

•• 111RS-1, 111BR-1 Ya-15d-RS-1 & (W-15d)T-1
• STEPHENSON & WINNEBAGO

CONTRACT NO. 64970

F.A. RTE.	SECTION	COUNTY	TOTAL SHEETS	SHEET NO.
505	••	•	335	216
STA. 10706+27.53		TO STA. 10706+50.00		
FED. ROAD DIST. NO.		ILLINOIS	FED. AID PROJECT	

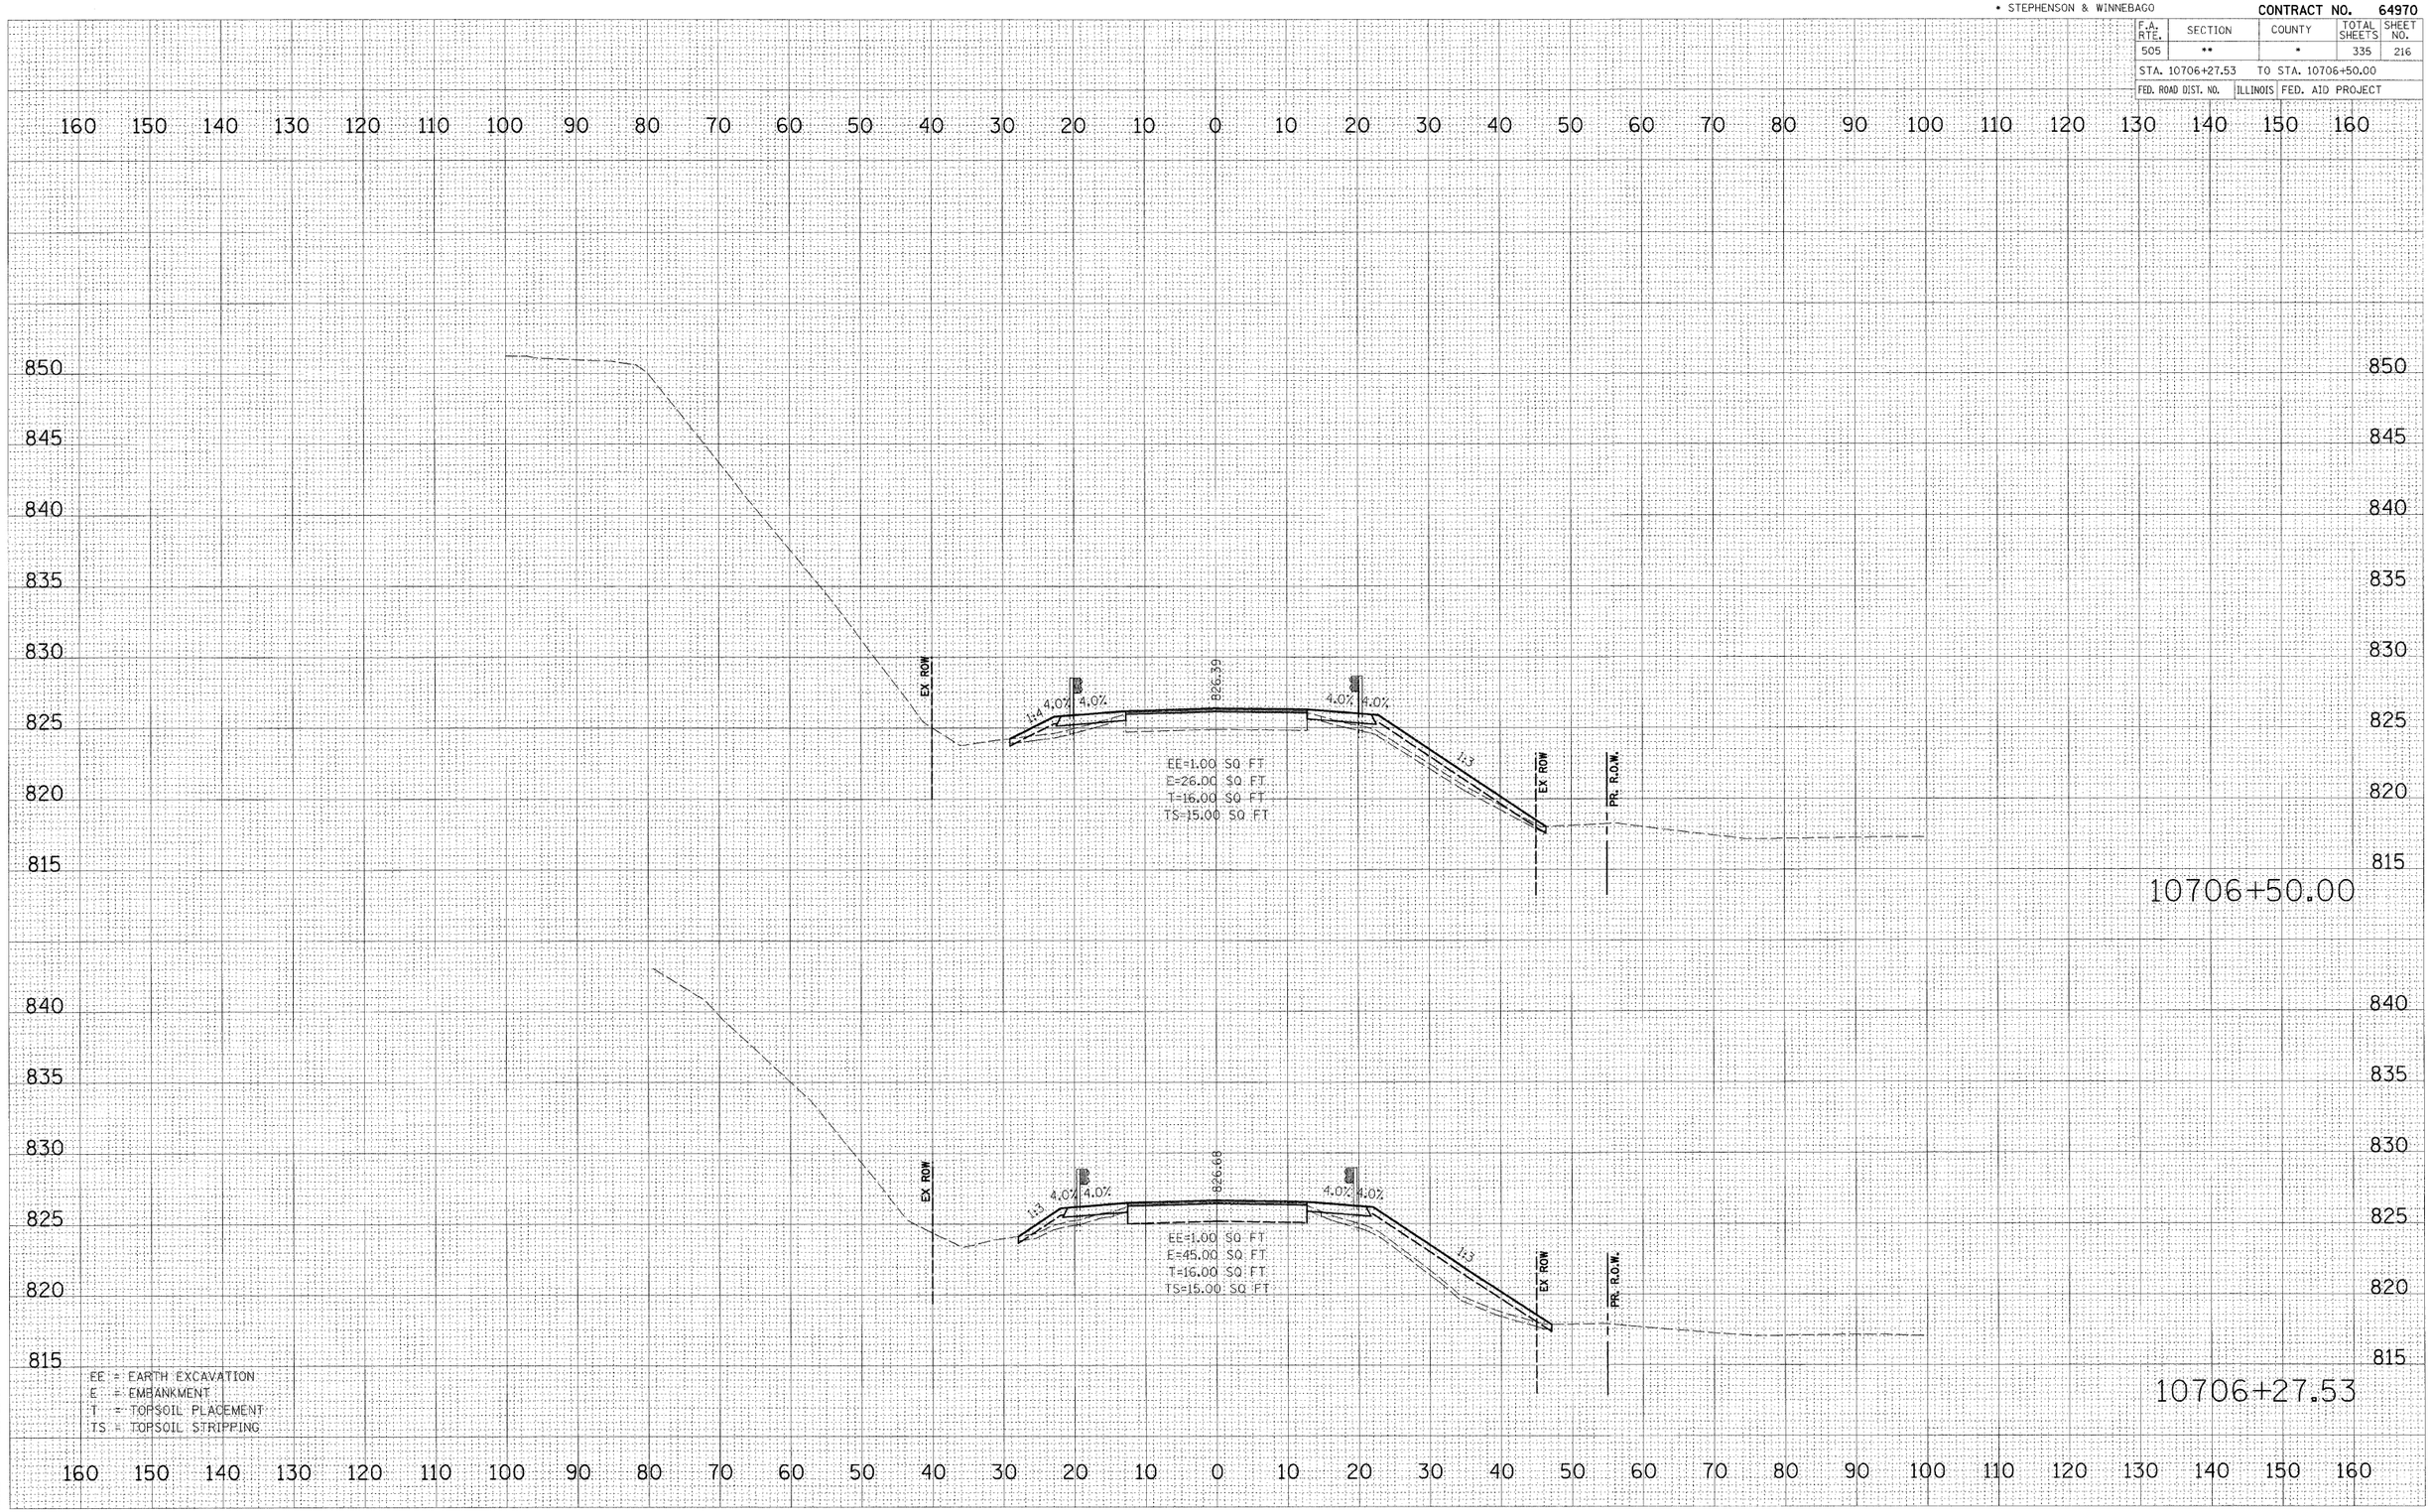

FINAL SURVEY	NOTE BOOK	NO.
SURVEYED		BY
PLOTTED		DATE
TEMPLATE		
AREAS		
AREAS CHECKED		

ORIGINAL		
SURVEY		BY
PLOTTED		DATE
CROSS SECTIONS		
TOPOGRAPHY		
AREAS		
AREAS CHECKED		

PLOT DATE = 3/2/2009
FILE NAME = K:\11P0680\1 75_3p east\osd\Cross Sections\XS_SHEET_8
PLOT SCALE = 1.000 '/ INCH
USER NAME = JTracey
MODEL

IL RTE 75 (3P)
ROCK RUN CREEK BRIDGE

** 111RS-1, 111BR-1 Ya-15d-RS-1 & (W-15d)T-1
* STEPHENSON & WINNEBAGO

CONTRACT NO. 64970

F.A. RTE.	SECTION	COUNTY	TOTAL SHEETS	SHEET NO.
505	**	*	335	217
STA. 10707+00.00		TO STA. 10707+00.00		
FED. ROAD DIST. NO.		ILLINOIS	FED. AID PROJECT	

FINAL SURVEY — NOTE BOOK NO. — SURVEYED BY — PLOTTED BY — TEMPLATE — AREAS — AREAS CHECKED — BY — DATE

ORIGINAL SURVEY — SURVEYED BY — PLOTTED BY — TEMPLATE — AREAS — AREAS CHECKED — BY — DATE

PLOT DATE = 3/2/2009
FILE NAME = k:\11958800\il 75_3p eastloadRoute\sheets\XS_SHEET.dgn
PLOT SCALE = 1.000 '/ IN.
USER NAME = JTreacy
MODEL = XS_SHEET_S

EE = EARTH EXCAVATION
E = EMBANKMENT
T = TOPSOIL PLACEMENT
TS = TOPSOIL STRIPPING

EX ROW
4.0%
4.0%
4.0%
826.27
EE=2.00 SQ FT
E=13.00 SQ FT
T=12.00 SQ FT
TS=14.00 SQ FT
4:1
EX ROW
PR. R.O.W.
10707+00.00

160 150 140 130 120 110 100 90 80 70 60 50 40 30 20 10 0 10 20 30 40 50 60 70 80 90 100 110 120 130 140 150 160

850 845 840 835 830 825 820 815

IL RTE 75 (3P)
ROCK RUN CREEK BRIDGE

** 111RS-1, 111BR-1 Ya-15d-RS-1 & (W-15d)T-1
* STEPHENSON & WINNEBAGO

CONTRACT NO. 64970

F.A. RTE.	SECTION	COUNTY	TOTAL SHEETS	SHEET NO.
505	**	*	335	218
STA. 10707+50.00		TO STA. 10707+50.00		
FED. ROAD DIST. NO.	ILLINOIS	FED. AID PROJECT		

	BY	DATE
ORIGINAL SURVEY		
SURVEYED		
PLOTTED		
NOTE BOOK		
NO.		
TEMPLATE		
AREAS		
AREAS CHECKED		

160 150 140 130 120 110 100 90 80 70 60 50 40 30 20 10 0 10 20 30 40 50 60 70 80 90 100 110 120 130 140 150 160

850 845 840 835 830 825 820 815

EX ROW
1:4.0%
826.40
4.0%
1:3
EX ROW
PR. R.O.W.

EE=2.00 SQ FT
E=4.00 SQ FT
T=3.00 SQ FT
TS=8.00 SQ FT

EE = EARTH EXCAVATION
E = EMBANKMENT
T = TOPSOIL PLACEMENT
TS = TOPSOIL STRIPPING

10707+50.00

PLOT DATE = 3/2/2009
FILE NAME = k:\11h5680\x1 75_3p east\roadway\xsheet\XS_SHEET.DGN
PLOT SCALE = 1.000 '/ INCH
USER NAME = JTracey
MODEL = XS_SHEET.10

IL RTE 75 (3P)
ROCK RUN CREEK BRIDGE

** 111RS-1, 111BR-1 Yq-15d-RS-1 & (W-15d)T-1
* STEPHENSON & WINNEBAGO

CONTRACT NO. 64970

F.A. RTE.	SECTION	COUNTY	TOTAL SHEETS	SHEET NO.
505	**	*	335	219

STA. 10708+00.00 TO STA. 10708+00.00

FED. ROAD DIST. NO. | ILLINOIS | FED. AID PROJECT

160 150 140 130 120 110 100 90 80 70 60 50 40 30 20 10 0 10 20 30 40 50 60 70 80 90 100 110 120 130 140 150 160

850 845 840 835 830 825 820 815

EX ROW

4.0% 4.0%

1:4

826.90

EE=13.00 SQ FT
E=1.00 SQ FT
T=1.00 SQ FT
TS=13.00 SQ FT

1:2.5

EX ROW

PR. R.O.W.

EE = EARTH EXCAVATION
E = EMBANKMENT
T = TOPSOIL PLACEMENT
TS = TOPSOIL STRIPPING

10708+00.00

FINAL SURVEY NOTE BOOK NO.
SURVEYED
PLOTTED
TEMPLATE
AREAS
AREAS CHECKED
ORIGINAL SURVEY NOTE BOOK NO.
SURVEYED
PLOTTED
TEMPLATE
AREAS
AREAS CHECKED
BY DATE

PLOT DATE = 3/2/2009
FILE NAME = H:\11195800\xl 75-3p east\osdd\GeoPak\XS\SHEET\XS_SHEET_11.dgn
PLOT SCALE = 1.000
PLOT STYLE = JTraseu
USER NAME = XS_SHEET_11
MODEL

IL RTE 75 (3P)
ROCK RUN CREEK BRIDGE

** 111RS-1, 111BR-1 Ya-15d-RS-1 & (W-15d)T-1
* STEPHENSON & WINNEBAGO

CONTRACT NO. 64970

F.A. RTE.	SECTION	COUNTY	TOTAL SHEETS	SHEET NO.
505	**	*	335	220
STA. 10708+50.00		TO STA. 10708+50.00		
FED. ROAD DIST. NO.	ILLINOIS	FED. AID PROJECT		

	DATE
BY	
ORIGINAL SURVEY	
SURVEYED	
DRAWN	
TRACED	
CHECKED	
QUANTITIES	
AREAS	
AREAS CHECKED	
NO.	

FINAL SURVEY	
NOTE BOOK	
NO.	

PLOT DATE = 3/2/2023
FILE NAME = h:\11958800\ul 75_3p eastbound\cadd\geopak\SS\PLAN&PROFILE\RUN_JOB
PLOT SCALE = 1.000 '/ INCH
USER NAME = JTracey
MODEL = XS_SHEET_12

EE = EARTH EXCAVATION
E = EMBANKMENT
T = TOPSOIL PLACEMENT
TS = TOPSOIL STRIPPING

EE=8.00 SQ FT
E=5.00 SQ FT
T=0.00 SQ FT
TS=11.00 SQ FT

EX ROW
4.0%
8@1.80
4.0%
12'
EX ROW
PR. R.O.W.

10708+50.00

IL RTE 75 (3P)
ROCK RUN CREEK BRIDGE

** 111RS-1, 111BR-1 Ya-15d-RS-1 & (W-15d)T-1
* STEPHENSON & WINNEBAGO

CONTRACT NO. 64970

F.A. RTE.	SECTION	COUNTY	TOTAL SHEETS	SHEET NO.
505	**	*	335	221
STA. 10709+00.00		TO STA. 10709+00.00		
FED. ROAD DIST. NO.		ILLINOIS	FED. AID PROJECT	

FINAL SURVEY	NOTE BOOK	NO.
SURVEYED		DATE
PLOTTED		BY
TEMPLATE		
AREAS		
AREAS CHECKED		

ORIGINAL SURVEY	NOTE BOOK	NO.
SURVEYED	K.S.WINEGARDEN/JOSH	DATE
PLOTTED		BY
TEMPLATE		
AREAS		
AREAS CHECKED		

PLOT DATE = 3/2/2009
FILE NAME = h:\11PROJ\00\11 75_3p east\used\Cross Sections\XS_SHEET_13
PLOT SCALE = 1 '/ 10 '
USER NAME = JT-acey
MODEL =

EE = EARTH EXCAVATION
E = EMBANKMENT
T = TOPSOIL PLACEMENT
TS = TOPSOIL STRIPPING

EE=9.00 SQ FT
E=2.00 SQ FT
T=0.00 SQ FT
TS=11.00 SQ FT

EX ROW
EX ROW
PR. R.O.W.
4.0%
4.0%
829.02
10709+00.00

IL RTE 75 (3P)
ROCK RUN CREEK BRIDGE


•• 111RS-1, 111BR-1 Ya-15d-RS-1 & (W-15d)T-1
• STEPHENSON & WINNEBAGO

CONTRACT NO. 64970

F.A. RTE.	SECTION	COUNTY	TOTAL SHEETS	SHEET NO.
505	••	•	335	222

STA. 10709+50.00 TO STA. 10709+50.00

FED. ROAD DIST. NO. | ILLINOIS | FED. AID PROJECT

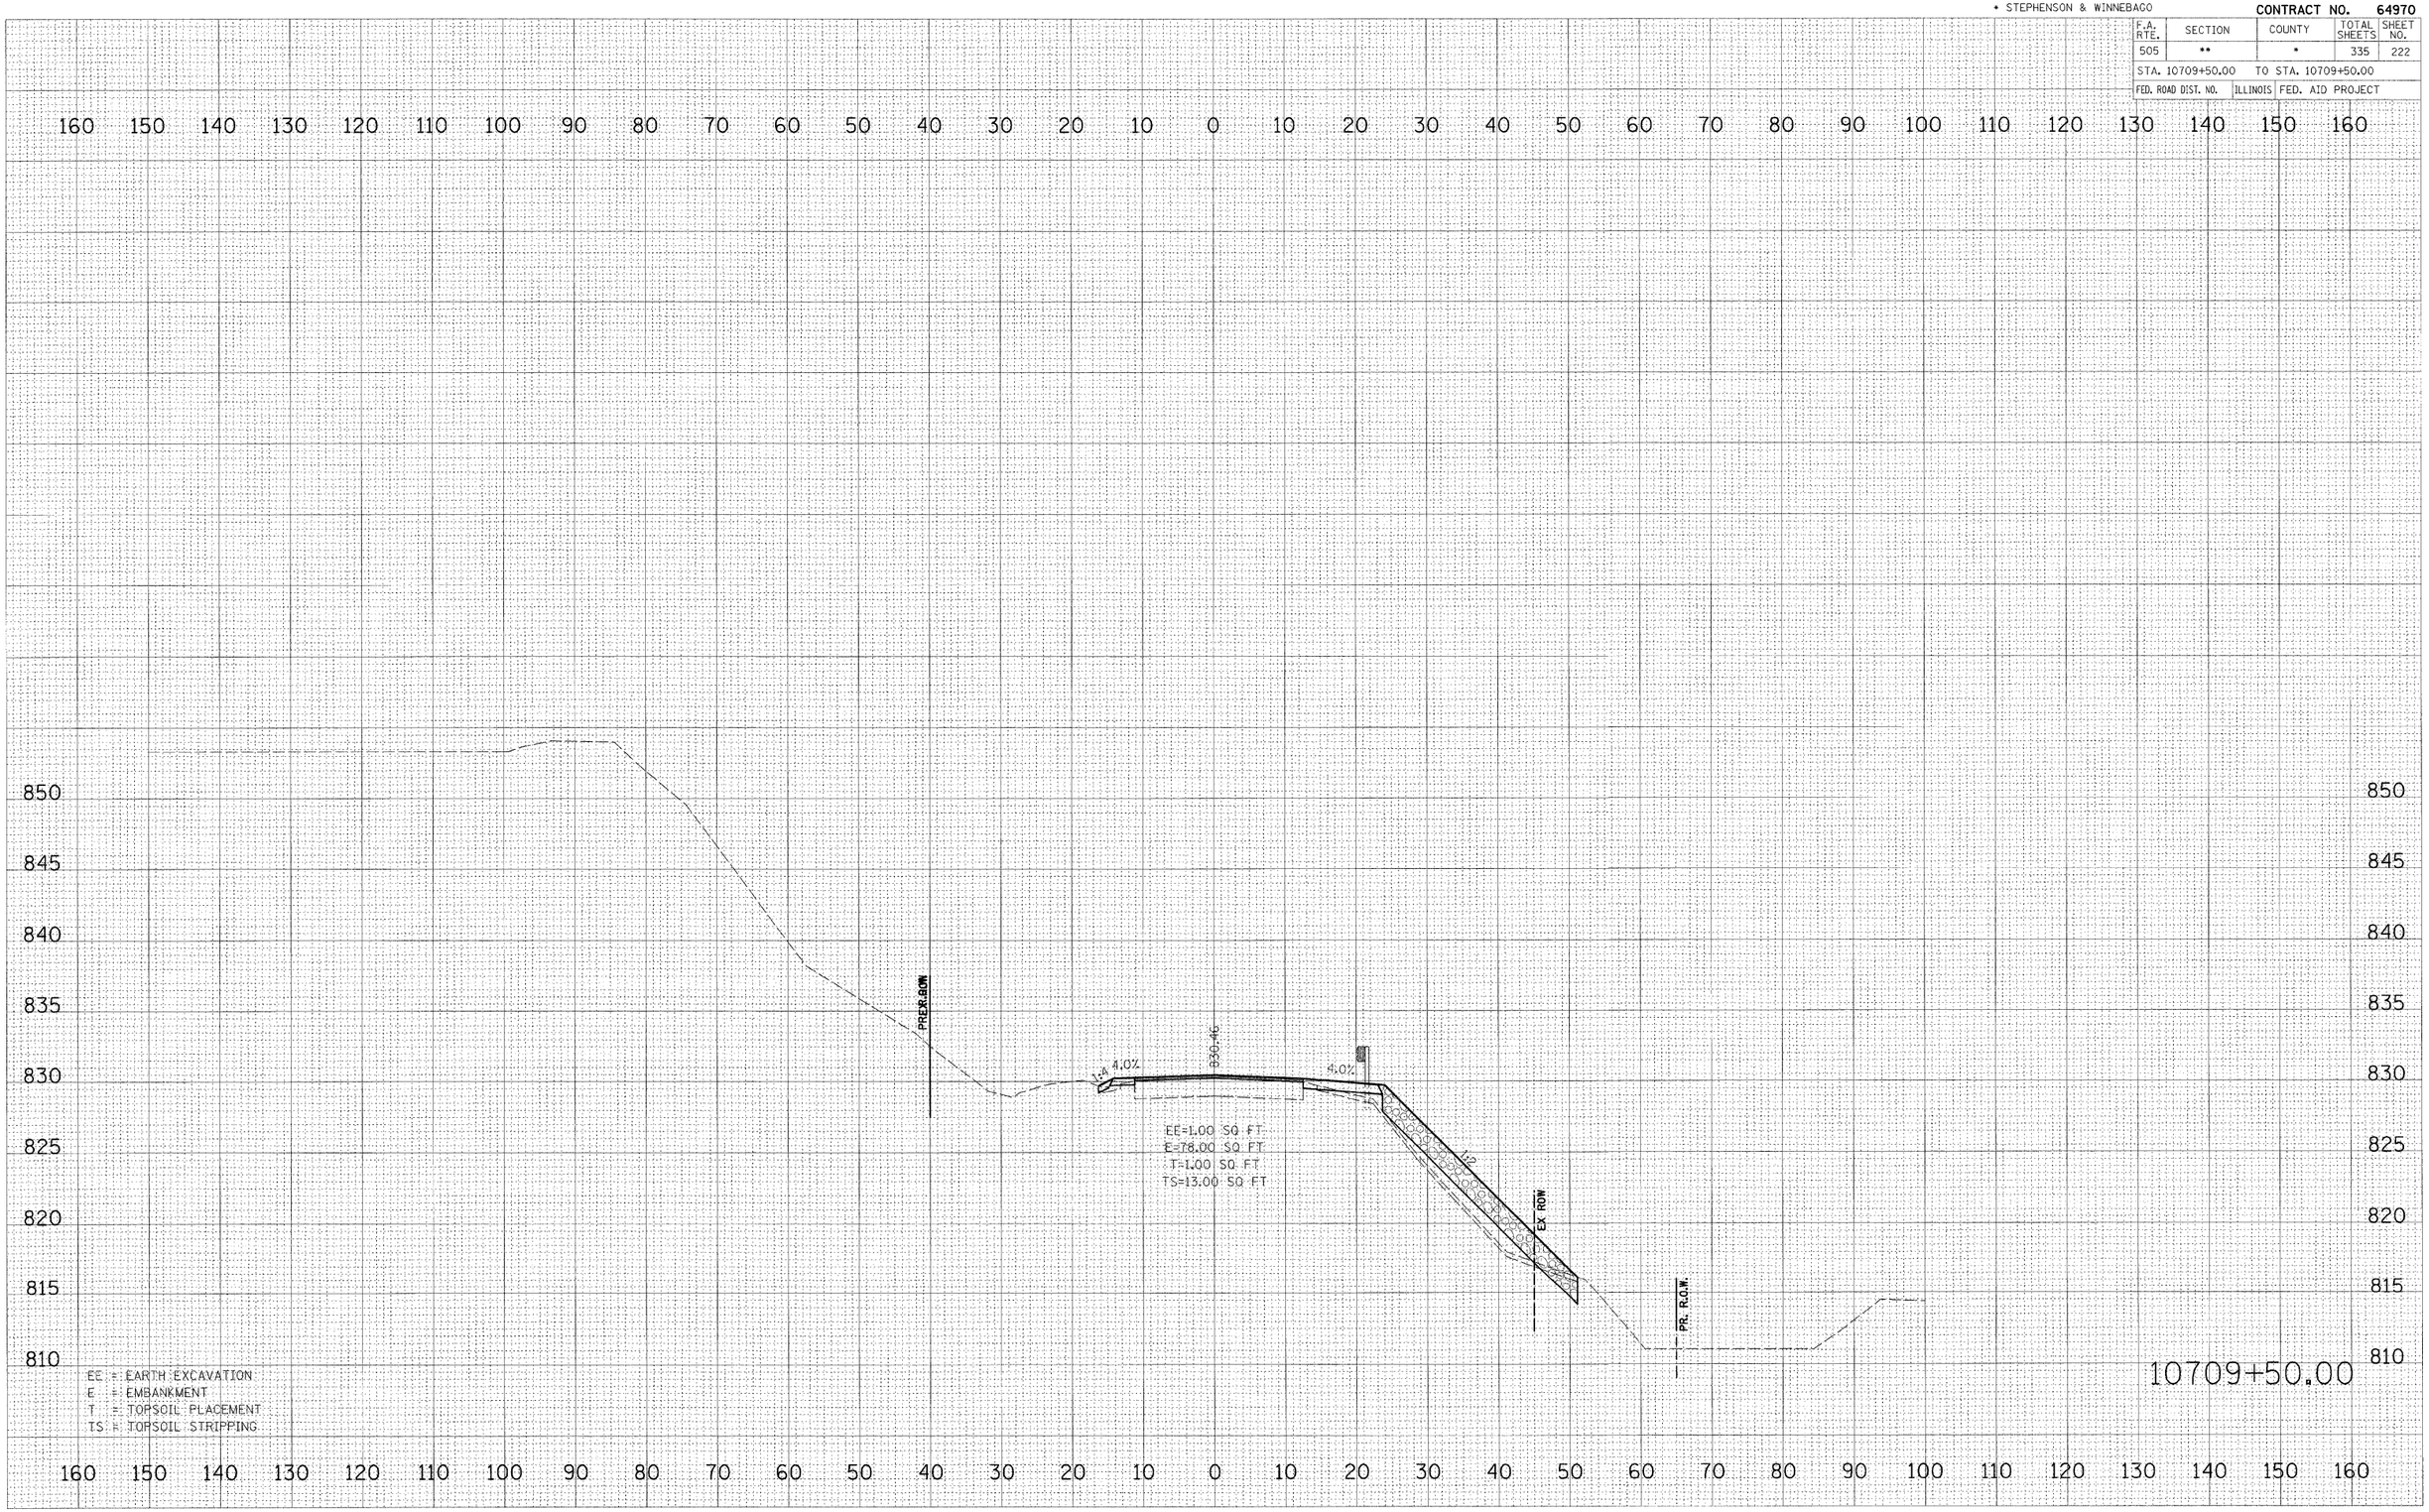

FINAL SURVEY — NOTE: 600' — NO. — SURVEYED — DRAWN — TEMPLATE — AREAS — AREAS CHECKED — BY — DATE

ORIGINAL SURVEY — NO. — SURVEYED — DRAWN — TEMPLATE — AREAS — AREAS CHECKED — BY — DATE

PLOT DATE = 3/2/2009
FILE NAME = h:\111rs600\xs\75_3p east\roadd\xs_sheet.dgn
PLOT SCALE = 1.000 '/ IN.
USER NAME = JTracey
MODEL = XS_SHEET_14

IL RTE 75 (3P)
ROCK RUN CREEK BRIDGE

** 111RS-1, 111BR-1 Yo-15d-RS-1 & (W-15d)T-1
* STEPHENSON & WINNEBAGO

CONTRACT NO. 64970

F.A. RTE.	SECTION	COUNTY	TOTAL SHEETS	SHEET NO.
505	**	*	335	223
STA. 10710+00.00		TO STA. 10710+00.00		
FED. ROAD DIST. NO.	ILLINOIS	FED. AID PROJECT		

	DATE	BY
SURVEYED		
PLOTTED		
TEMPLATE		
AREAS		
AREAS CHECKED		

FINAL SURVEY
NOTE BOOK
NO.

ORIGINAL SURVEY
NOTE BOOK
NO.

PLOT DATE = 3/2/2009
FILE NAME = k:\11958800\ul 75_3p east\xsd\Sec**RSBR\XS_SHEET.dgn
RIVER STAGE = NAVD 88
USER NAME = JTmacey
MODEL = XS_SHEET_15

PR. R.O.W.

EX. ROW

4.0%

1:4

828.00

832.20

4.0%

4.0%

EE=8.00 SQ FT
E=78.00 SQ FT
T=12.00 SQ FT
TS=21.00 SQ FT

1:2

EX. ROW

PR. R.O.W.

EE = EARTH EXCAVATION
E = EMBANKMENT
T = TOPSOIL PLACEMENT
TS = TOPSOIL STRIPPING


10710+00.00

IL RTE 75 (3P)
ROCK RUN CREEK BRIDGE

** 111RS-1, 111BR-1 Yg-15d-RS-1 & (W-15d)T-1
* STEPHENSON & WINNEBAGO

CONTRACT NO. 64970

F.A. RTE.	SECTION	COUNTY	TOTAL SHEETS	SHEET NO.
505	**	*	335	224
STA. 10710+41.93		TO STA. 10710+41.93		
FED. ROAD DIST. NO.	ILLINOIS	FED. AID PROJECT		

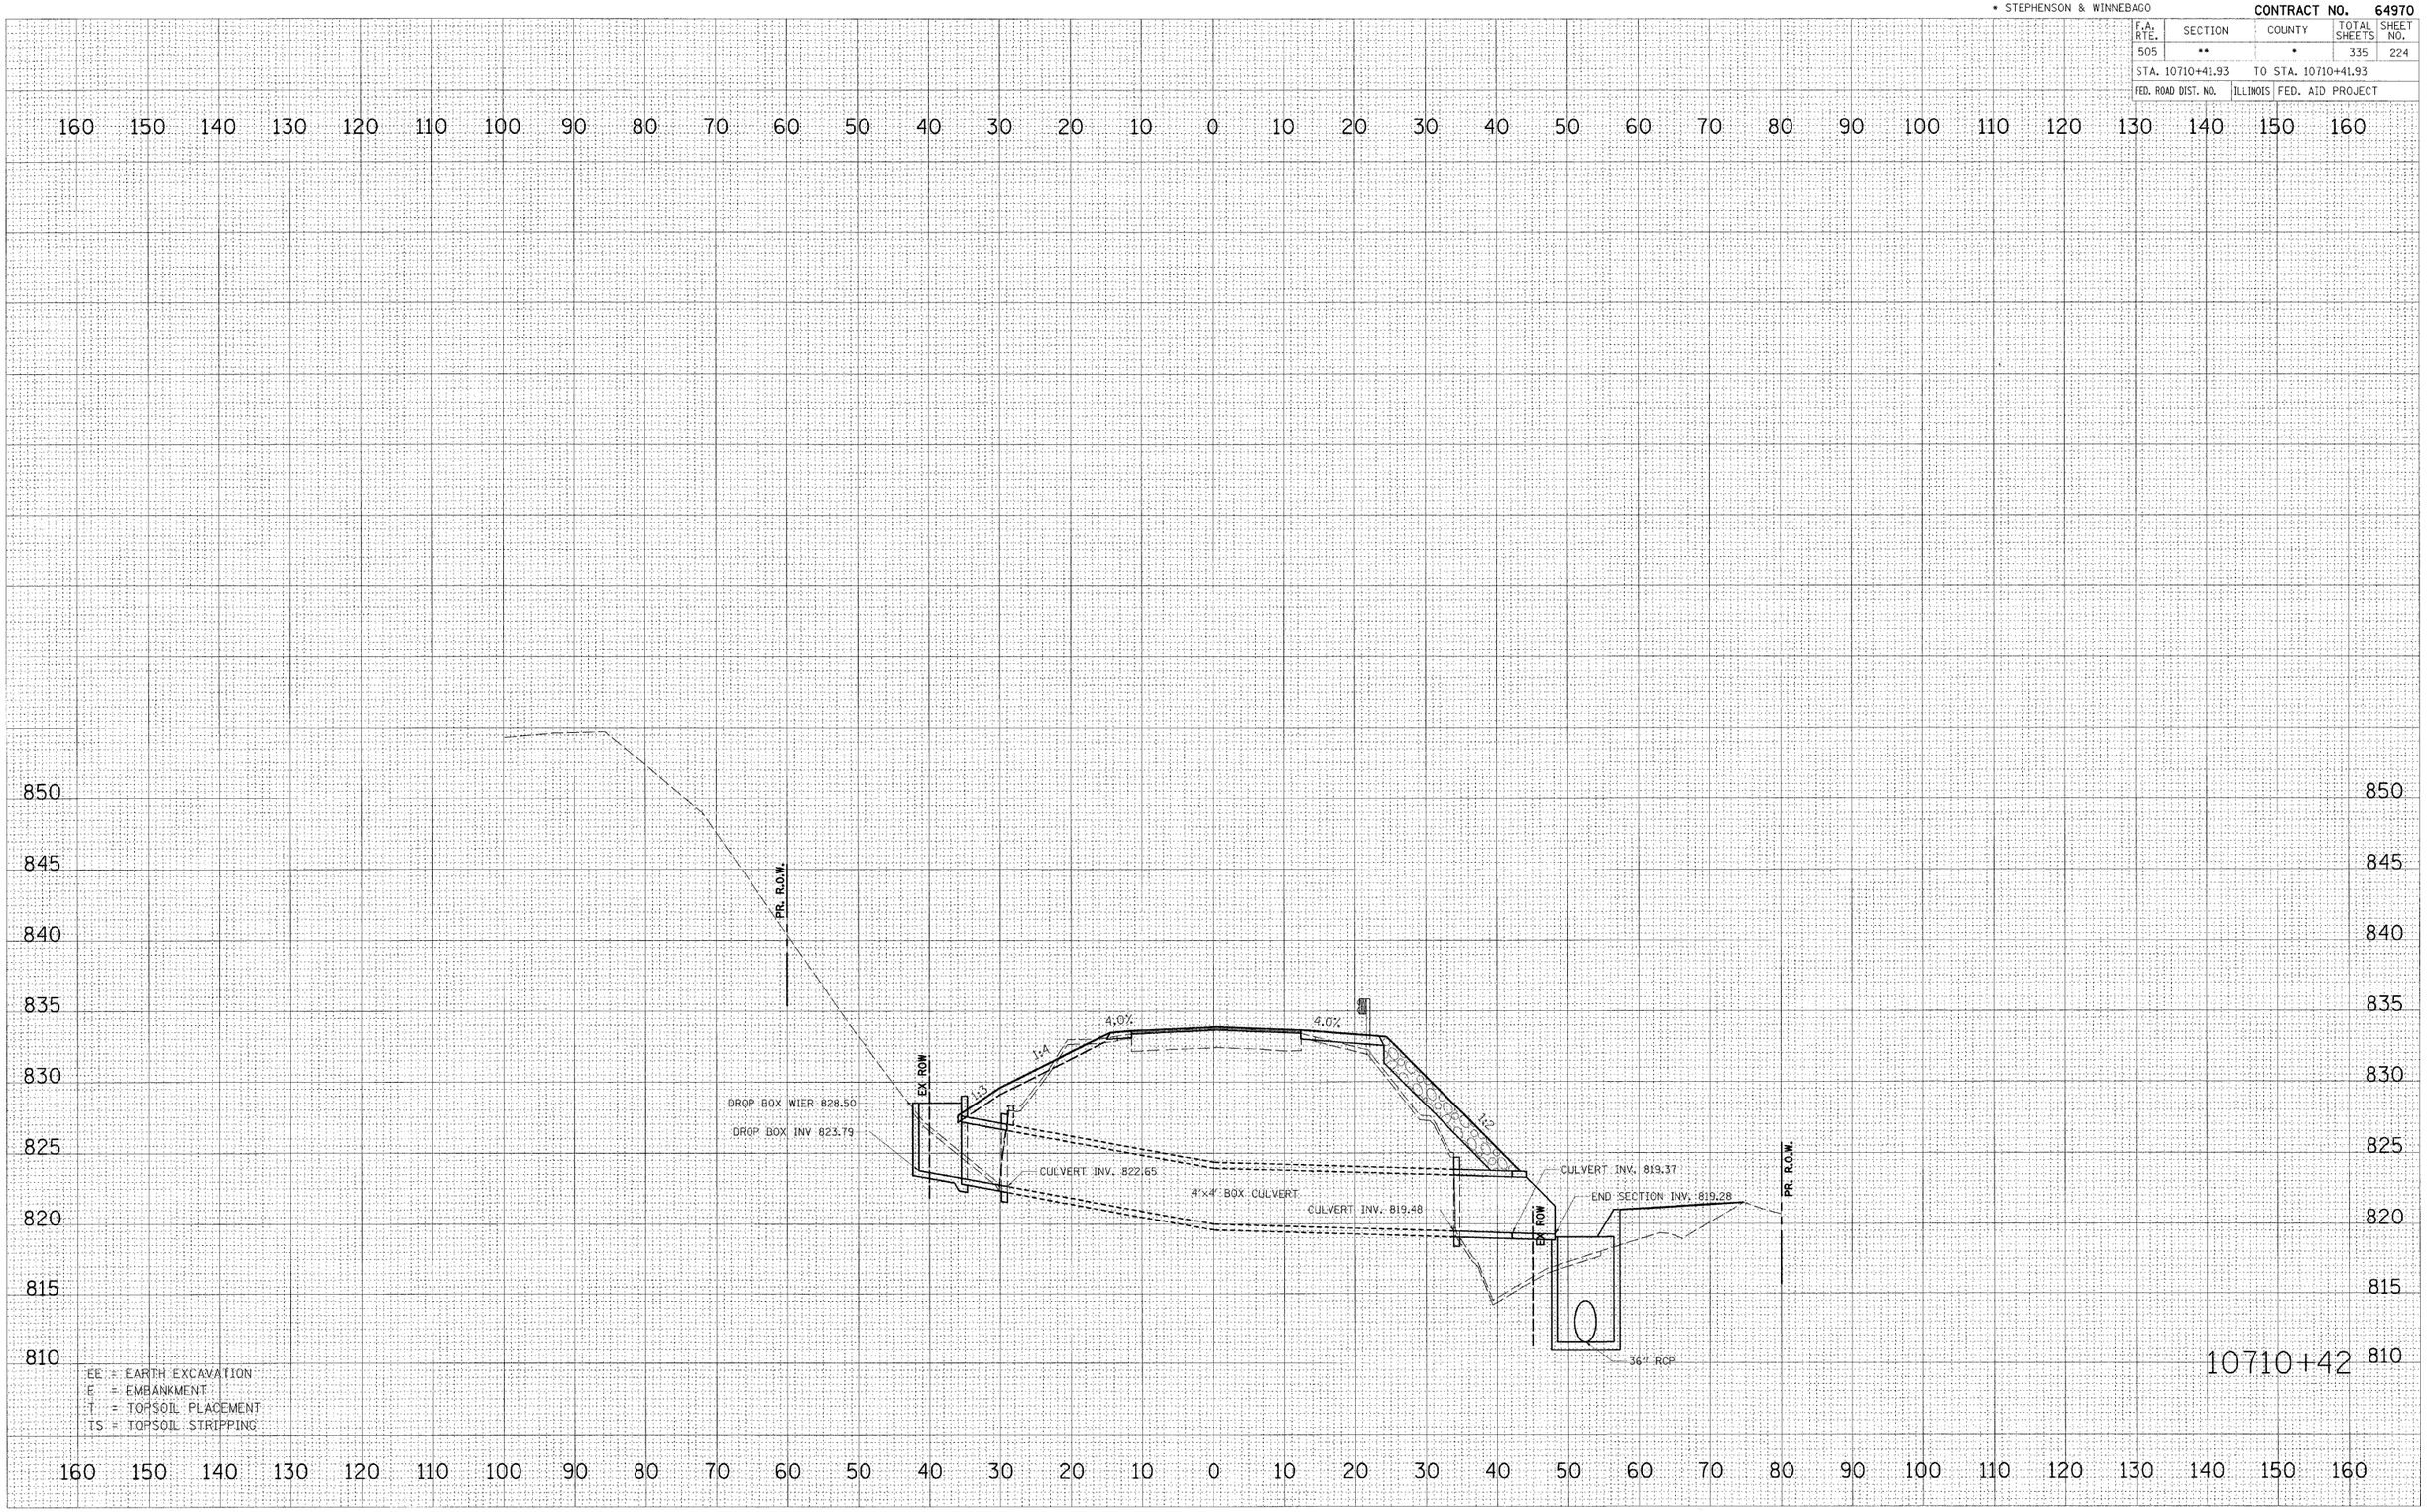

PLOT DATE = 3/2/2009
FILE NAME = h:\11958801\11 75.3p east\cadd\Geopak\SHEETS\RALEIGH
PLOT SCALE = 1.000 '/ IN.
USER NAME = JTracey
MODEL = XS_SHEET_16

IL RTE 75 (3P)
ROCK RUN CREEK BRIDGE

** 111RS-1, 111BR-1 Yq-15d-RS-1 & (W-15d)T-1
* STEPHENSON & WINNEBAGO

CONTRACT NO. 64970

F.A. RTE.	SECTION	COUNTY	TOTAL SHEETS	SHEET NO.
505	**	*	335	225


STA. 10710+50.00 TO STA. 10710+50.00

FED. ROAD DIST. NO. | ILLINOIS | FED. AID PROJECT

FINAL SURVEY	SURVEYED	BY	DATE
NOTE BOOK	PLOTTED		
NO.	CHECKED		
	TEMPLATE		
	AREAS		
	AREAS CHECKED		

ORIGINAL SURVEY	SURVEYED	BY	DATE
NOTE BOOK	PLOTTED		
NO.	CHECKED		
	TEMPLATE		
	AREAS		
	AREAS CHECKED		

PLOT DATE = 3/2/2009
FILE NAME = k:\11PS80\xs\11 75.3p east\roadway\xs\sheets\XS_SHEET.17
PLOT SCALE = 10.000 '/ IN.
PLOT SCALE = 10.000 '/ IN.
USER NAME = JTmoy
MODEL =

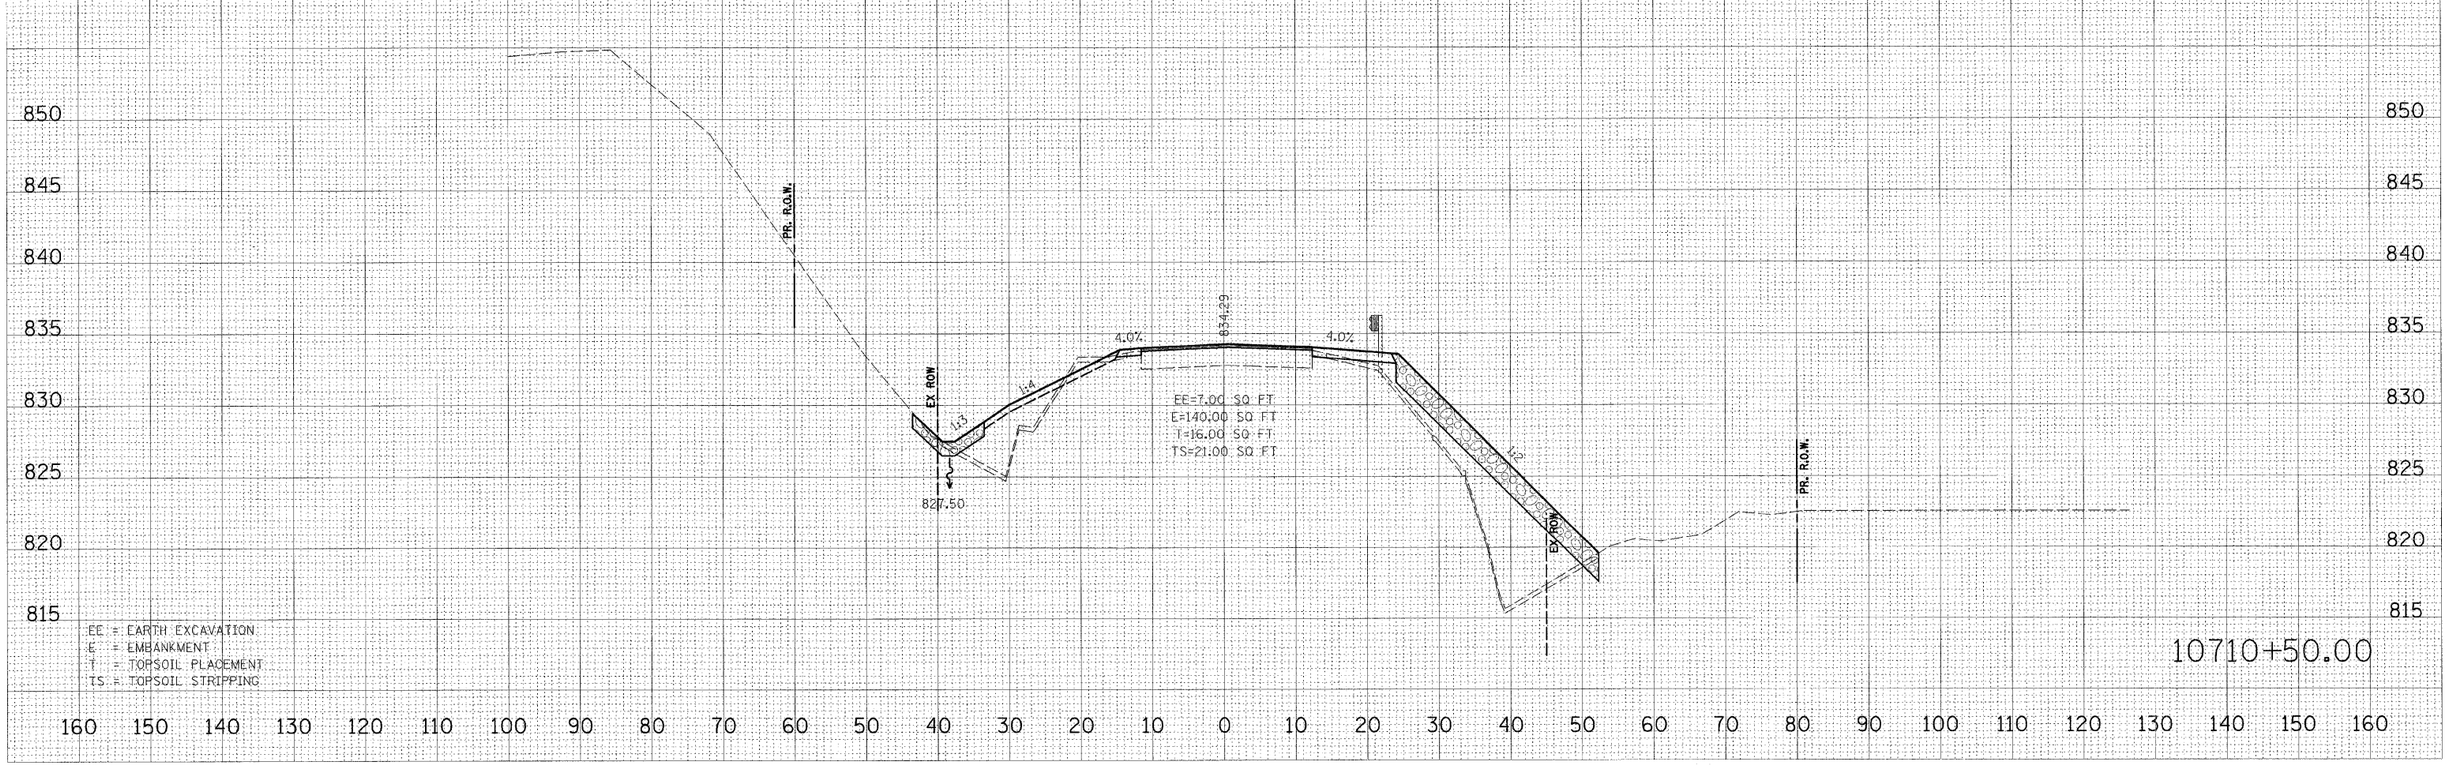

IL RTE 75 (3P)

ROCK RUN CREEK BRIDGE

** 111RS-1, 111BR-1 Yo-15d-RS-1 & (W-15d)T-1
* STEPHENSON & WINNEBAGO


CONTRACT NO. 64970

F.A. RTE.	SECTION	COUNTY	TOTAL SHEETS	SHEET NO.
505	**	*	335	226
STA. 10711+00.00		TO STA. 10711+50.00		
FED. ROAD DIST. NO.	ILLINOIS	FED. AID PROJECT		

FINAL SURVEY — NOTE BOOK — NO. — BY — DATE
SURVEYED — PLOTTED — TEMPLATE — AREAS — AREAS CHECKED

ORIGINAL SURVEY — NOTE BOOK — NO. — BY — DATE
SURVEYED — PLOTTED — TEMPLATE — AREAS — AREAS CHECKED

PLOT DATE = 3/2/2009
FILE NAME = c:\projects\95800\xs\75_3p east\roads\GRADING\XSTEMPLATE.dgn
PLOT SCALE = 1.0000 '/ Inch
USER NAME = JTmacy
MODEL = XS_SHEET_18

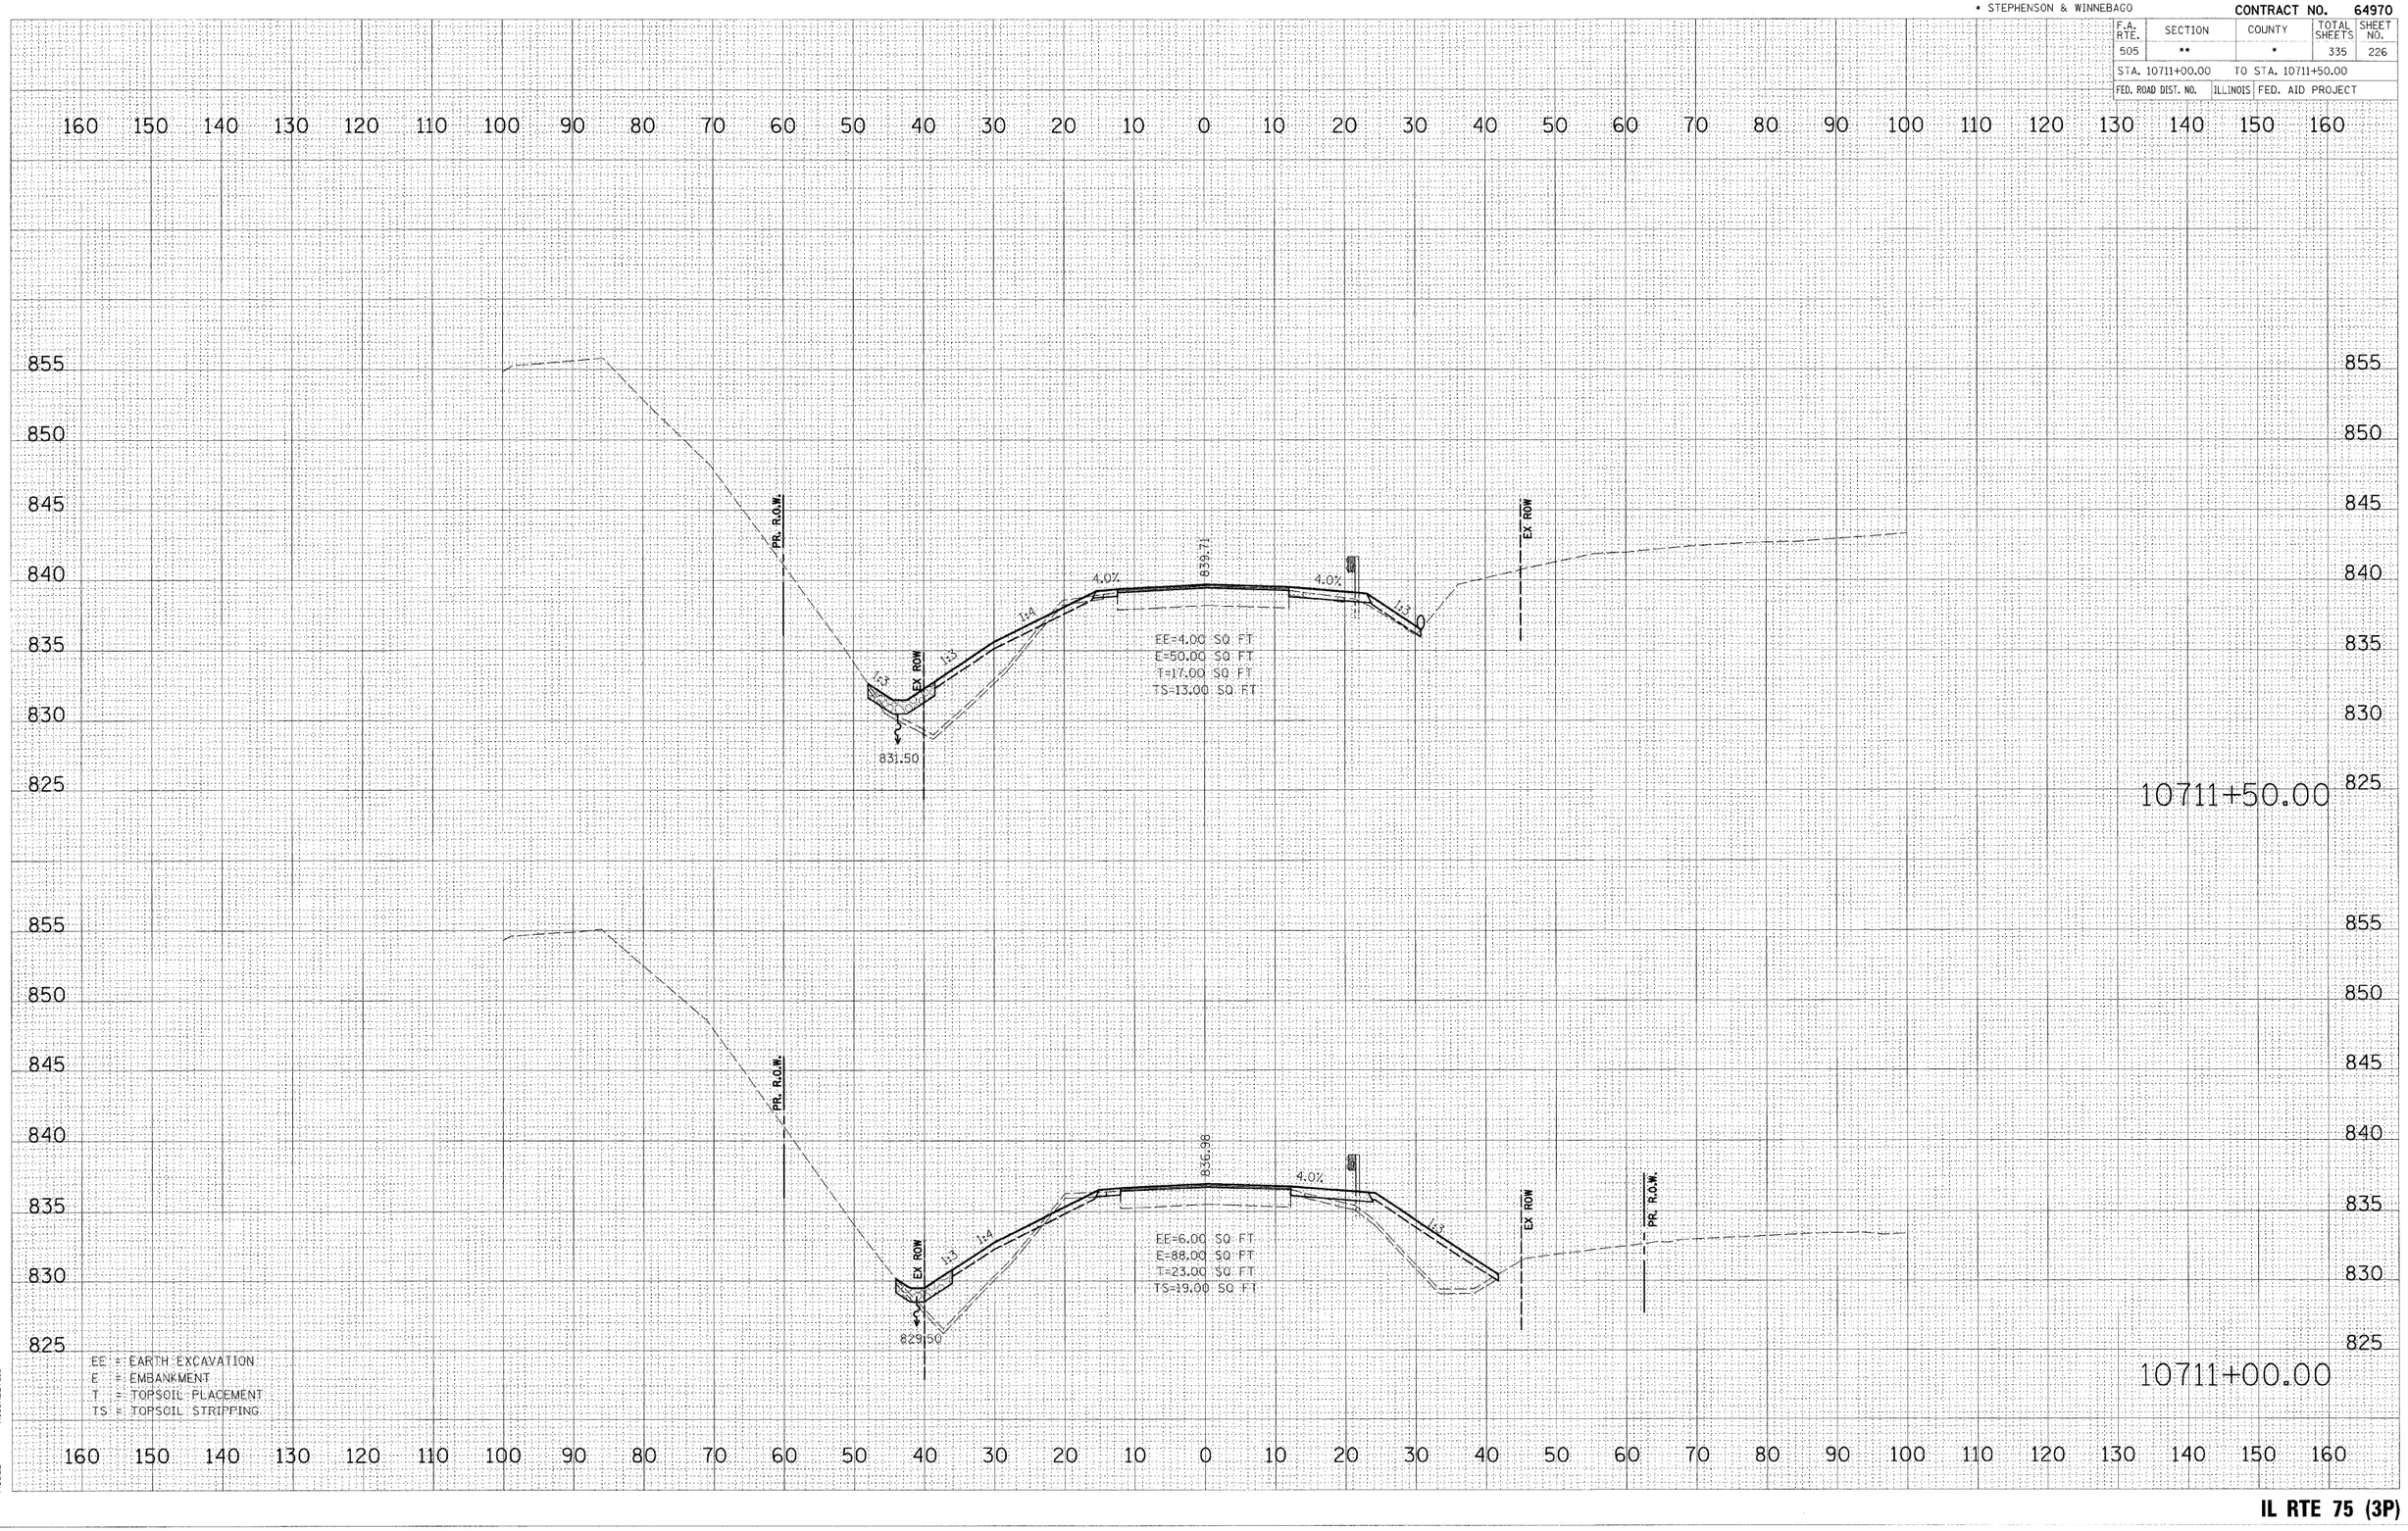

IL RTE 75 (3P)
ROCK RUN CREEK BRIDGE

** 111RS-1, 111BR-1 Ya-15d-RS-1 & (W-15d)T-1
* STEPHENSON & WINNEBAGO

CONTRACT NO. 64970

F.A. RTE.	SECTION	COUNTY	TOTAL SHEETS	SHEET NO.
505	**	*	335	227

STA. 10712+00.00 TO STA. 10712+50.00

FED. ROAD DIST. NO. | ILLINOIS | FED. AID PROJECT

FINAL SURVEY
NOTE BOOK
NO.
SURVEYED
DRAWN
TEMP. ATT
AREAS
AREAS CHECKED
BY
DATE

ORIGINAL SURVEY
NOTE BOOK
NO.
SURVEYED
DRAWN
TEMP. ATT
AREAS
AREAS CHECKED
BY
DATE

PLOT DATE = 3/2/2009
FILE NAME = h:\11958800\ul 75_3p east\loadd\Cross Sections\XS_MODIFIED.dgn
RUN DATE = 3/2/2009
USER NAME = JTrenny
MODEL = XS_SHEET_19

160 150 140 130 120 110 100 90 80 70 60 50 40 30 20 10 0 10 20 30 40 50 60 70 80 90 100 110 120 130 140 150 160

860
855
850
845
840
835
830

PR. R.O.W.
EX ROW
1:3
1:4
4.0%
845.33
835.50
EE=6.00 SQ FT
E=49.00 SQ FT
T=20.00 SQ FT
TS=14.00 SQ FT

10712+50.00

PR. R.O.W.
EX ROW
1:3
1:4
4.0%
842.52
833.50
EE=2.00 SQ FT
E=54.00 SQ FT
T=18.00 SQ FT
TS=13.00 SQ FT

10712+00.00

EE = EARTH EXCAVATION
E = EMBANKMENT
T = TOPSOIL PLACEMENT
TS = TOPSOIL STRIPPING

IL RTE 75 (3P)
ROCK RUN CREEK BRIDGE

** 111RS-1, 111BR-1 Ya-15d-RS-1 & (W-15d)T-1
* STEPHENSON & WINNEBAGO

CONTRACT NO. 64970

F.A. RTE.	SECTION	COUNTY	TOTAL SHEETS	SHEET NO.
505	**	*	335	228
STA. 10713+00.00		TO STA. 10713+50.00		
FED. ROAD DIST. NO.	ILLINOIS	FED. AID PROJECT		

FINAL SURVEY NOTE BOOK NO.
SURVEYED BY
SURVEY DATE
TEMPLATE AREAS
AREAS CHECKED
DATE

ORIGINAL SURVEY NOTE BOOK NO.
SURVEYED BY
SURVEY DATE
TEMPLATE AREAS
AREAS CHECKED
DATE

PLOT DATE = 3/2/2009
FILE NAME = K:\11195800\11 75.3p east\cadd\Geo\Sheets\PLAN\RRUN01A
PLOT SCALE = 1.000 '/ INCH
PLOT STYLE TABLE = JTracey
USER NAME = XS_SHEET_20
MODEL

160 150 140 130 120 110 100 90 80 70 60 50 40 30 20 10 0 10 20 30 40 50 60 70 80 90 100 110 120 130 140 150 160

865 860 855 850 845 840

PR. R.O.W.
EX ROW
1:4
4.0%
850.75
EE=14.00 SQ FT
E=1.00 SQ FT
T=12.00 SQ FT
TS=9.00 SQ FT

10713+50.00

EX ROW

PR. R.O.W.
EX ROW
1:4
4.0%
848.05
EE=26.00 SQ FT
E=1.00 SQ FT
T=16.00 SQ FT
TS=12.00 SQ FT

10713+00.00

EE = EARTH EXCAVATION
E = EMBANKMENT
T = TOPSOIL PLACEMENT
TS = TOPSOIL STRIPPING

** 111RS-1, 111BR-1 Ya-15d-RS-1 & (W-15d)T-1
* STEPHENSON & WINNEBAGO

CONTRACT NO. 64970

F.A. RTE.	SECTION	COUNTY	TOTAL SHEETS	SHEET NO.
505	**	*	335	229
STA. 10714+00.00		TO STA. 10714+50.00		
FED. ROAD DIST. NO.		ILLINOIS	FED. AID PROJECT	

FINAL SURVEY — NOTE BOOK — NO.
SURVEYED — BY — DATE
COMPUTED — BY — DATE
PLOTTED — BY — DATE
TEMPLATE
AREAS
AREAS CHECKED

ORIGINAL SURVEY — NOTE BOOK — NO.
SURVEYED — BY — DATE
COMPUTED — BY — DATE
PLOTTED — BY — DATE
TEMPLATE
AREAS
AREAS CHECKED

PLOT DATE = 3/2/2009
FILE NAME = H:\IL75800\xl 75.3p east\road\sect\SHEETS\XS_SHEET_21
PLOT SCALE = 1.000 '/ INCH
USER NAME = JT-mcmj
MODEL =

160 150 140 130 120 110 100 90 80 70 60 50 40 30 20 10 0 10 20 30 40 50 60 70 80 90 100 110 120 130 140 150 160

860 855 850 845

PR. R.O.W.

1:4 9.0% 9.0% 1:4

EE=2.00 SQ FT
E=0.00 SQ FT
T=0.00 SQ FT
TS=0.00 SQ FT

10714+50.00

END SECTION INV 842.75

42" RCP

CULVERT INV. 843.20

1:3 1:4 6.2% 1.8% 4:1 1:3

3'x3' BOX CULVERT

10714+46

PR. R.O.W. EX ROW EX ROW

1:4 4.0% 4.0% 4:1

853.38

EE=10.00 SQ FT
E=1.00 SQ FT
T=9.00 SQ FT
TS=7.00 SQ FT

EE = EARTH EXCAVATION
E = EMBANKMENT
T = TOPSOIL PLACEMENT
TS = TOPSOIL STRIPPING

10714+00.00

IL RTE 75 (3P)
ROCK RUN CREEK BRIDGE

** 111RS-1, 111BR-1 Yq-15d-RS-1 & (W-15d)T-1
* STEPHENSON & WINNEBAGO

CONTRACT NO. 64970

F.A. RTE.	SECTION	COUNTY	TOTAL SHEETS	SHEET NO.
505	**	*	335	230
STA. 10715+00.00		TO STA. 10715+00.00		
FED. ROAD DIST. NO.	ILLINOIS	FED. AID PROJECT		

FINAL SURVEY NOTE BOOK NO.
SURVEYED
PLOTTED
TEMPLATE
AREAS
AREAS CHECKED
BY
DATE

ORIGINAL
SURVEYED
PLOTTED
TEMPLATE
AREAS
AREAS CHECKED
BY
DATE

PLOT DATE = 3/2/2009
FILE NAME = k:\11RS0800\11 75.3p east\roadway\sheets\XS_SHEET_22
PLOT SCALE = 1.000 '/ IN.
PLOT STYLE TABLE = JTr-acey
USER NAME =
MODEL = XS_SHEET_22

160 150 140 130 120 110 100 90 80 70 60 50 40 30 20 10 0 10 20 30 40 50 60 70 80 90 100 110 120 130 140 150 160

860
855

EE = EARTH EXCAVATION
E = EMBANKMENT
T = TOPSOIL PLACEMENT
TS = TOPSOIL STRIPPING

PR. R.O.W.

1:4 3.0%

9.0%:1:4

EE=2.00 SQ FT
E=0.00 SQ FT
T=0.00 SQ FT
TS=0.00 SQ FT

10715+00.00

160 150 140 130 120 110 100 90 80 70 60 50 40 30 20 10 0 10 20 30 40 50 60 70 80 90 100 110 120 130 140 150 160

IL RTE 75 (3P)
ROCK RUN CREEK BRIDGE

** 111RS-1, 111BR-1 Ya-15d-RS-1 & (W-15d)T-1
* STEPHENSON & WINNEBAGO

CONTRACT NO. 64970

F.A. RTE.	SECTION	COUNTY	TOTAL SHEETS	SHEET NO.
505	**	*	335	231


STA. 10765+00.00 TO STA. 10765+75.00

FED. ROAD DIST. NO. | ILLINOIS | FED. AID PROJECT

FINAL SURVEY NOTE BOOK NO.
SURVEYED BY
PLOTTED BY
TEMPLATE
AREAS
AREAS CHECKED
DATE

ORIGINAL SURVEY
SURVEYED BY
PLOTTED BY
TEMPLATE
AREAS
AREAS CHECKED
DATE

PLOT DATE = 3/2/2009
FILE NAME = K:\11PS080\11 75.3p ess\cadd\Geopak\TRAVERSE\Culvert_04.dgn
PLOT SCALE = 1.0000 '/ Inch
USER NAME = JTr-eey
MODEL = XS_SHEET_1

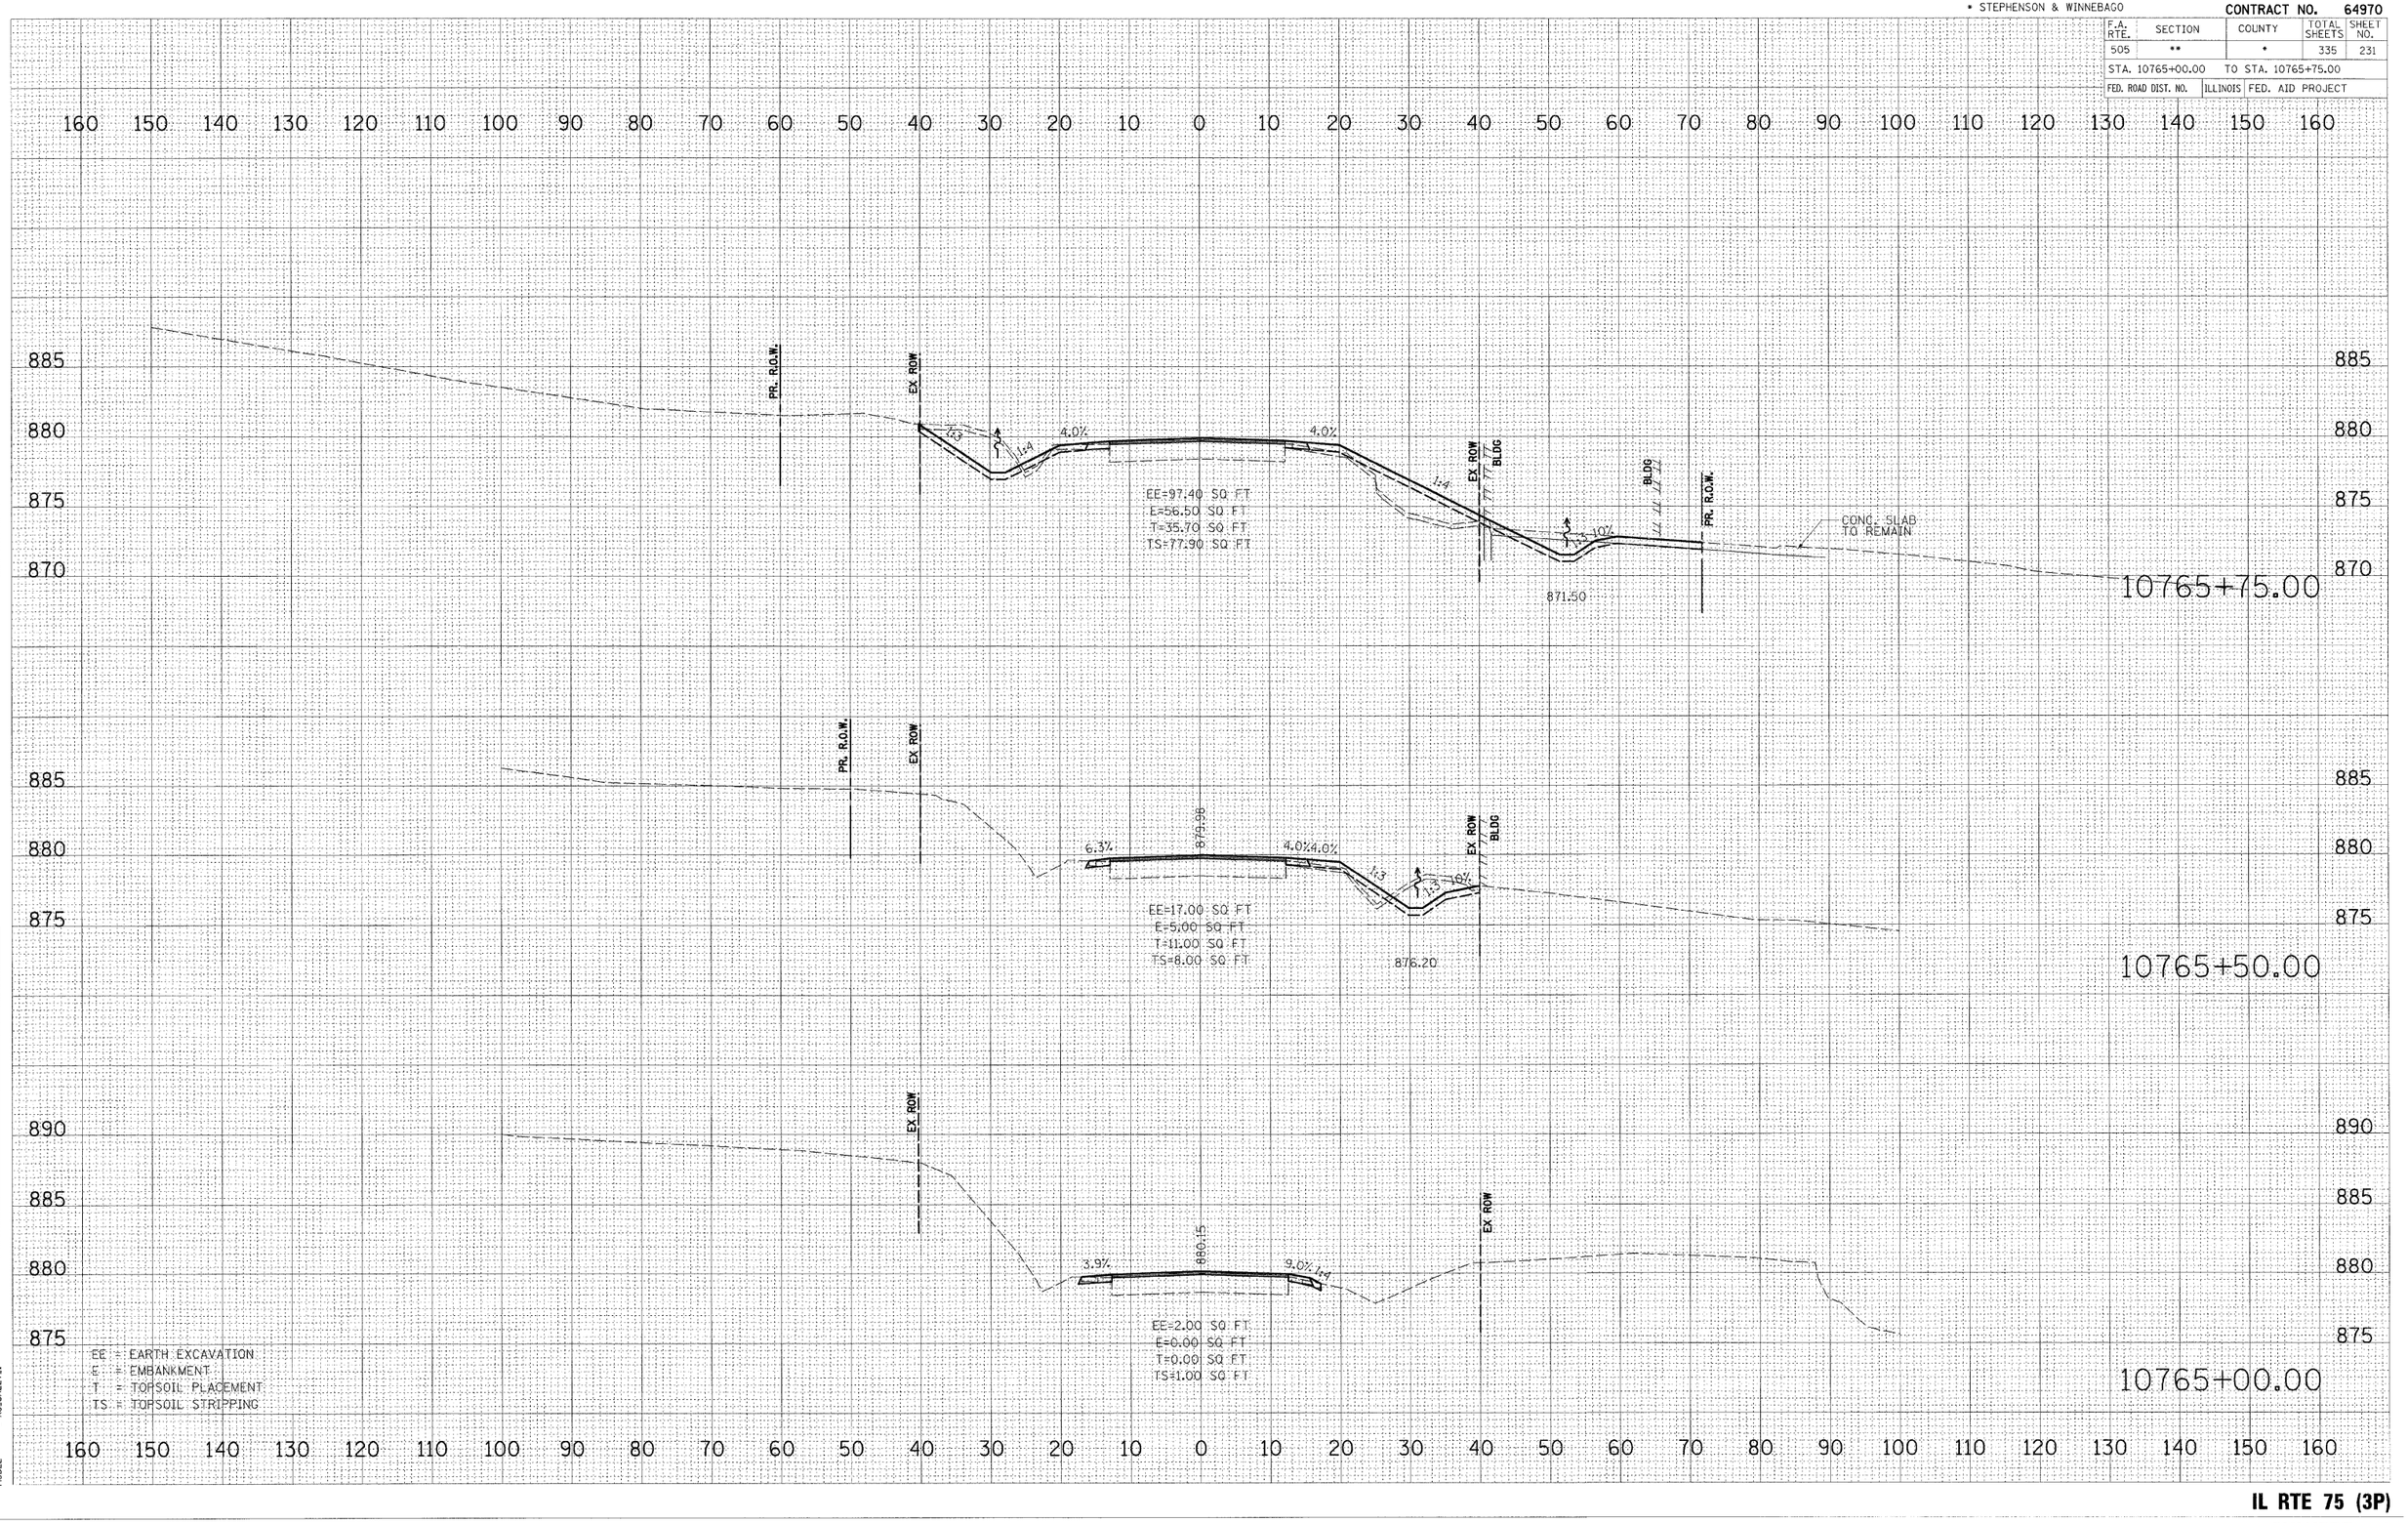

IL RTE 75 (3P)
CULVERT #4

** 111RS-1, 111BR-1 Ya-15d-RS-1 & (W-15d)T-1
* STEPHENSON & WINNEBAGO

CONTRACT NO. 64970

F.A. RTE.	SECTION	COUNTY	TOTAL SHEETS	SHEET NO.
505	**	*	335	232
STA. 10766+00.00		TO STA. 10766+50.00		
FED. ROAD DIST. NO.	ILLINOIS	FED. AID PROJECT		

FINAL SURVEY — SURVEYED — BY — DATE
ORIGINAL SURVEY — PLOTTED — CHECKED
NOTE BOOK — TEMPLATE — AREAS
NO. — AREAS CHECKED

160 150 140 130 120 110 100 90 80 70 60 50 40 30 20 10 0 10 20 30 40 50 60 70 80 90 100 110 120 130 140 150 160

880 875 870 865

PR. R.O.W. — EX ROW — 1:4 — 4.0% — 4.0% — 1:4 — EX ROW — PR. R.O.W.

880.05

873.05

EE=9.00 SQ FT
E=164.00 SQ FT
T=43.00 SQ FT
TS=30.00 SQ FT

10766+50.00

PR. R.O.W. — EX ROW — 1:3 — 1:4 — 4.0% — 4.0% — 1:4 — EX ROW — BLDG — BLDG — PR. R.O.W. — CONC. SLAB TO REMAIN

874.00

EE=30.80 SQ FT
E=181.70 SQ FT
T=31.50 SQ FT
TS=88.60 SQ FT

869.16

10766+25.00

PR. R.O.W. — EX ROW — 1:3 — 1:4 — 4.0% — 4.0% — 1:4 — EX ROW — BLDG — BLDG — PR. R.O.W. — CONC. SLAB TO REMAIN

873.89

874.96

EE=35.00 SQ FT
E=57.00 SQ FT
T=34.00 SQ FT
TS=24.00 SQ FT

870.33

10766+00.00


EE = EARTH EXCAVATION
E = EMBANKMENT
T = TOPSOIL PLACEMENT
TS = TOPSOIL STRIPPING

PLOT DATE = 3/2/2009
FILE NAME = H:\1195680\ul 75_3p eastroad\Design\75_3p_RP.dgn
PLOT SCALE = 1.000 '/ Inch
USER NAME = JT-mcm
MODEL = XS_SHEET_2

** 111RS-1, 111BR-1 Ya-15d-RS-1 & (W-15d)T-1
* STEPHENSON & WINNEBAGO

CONTRACT NO. 64970

F.A. RTE.	SECTION	COUNTY	TOTAL SHEETS	SHEET NO.
505	**	*	335	233
STA. 10767+00.00		TO STA. 10767+68.00		
FED. ROAD DIST. NO.	ILLINOIS	FED. AID PROJECT		

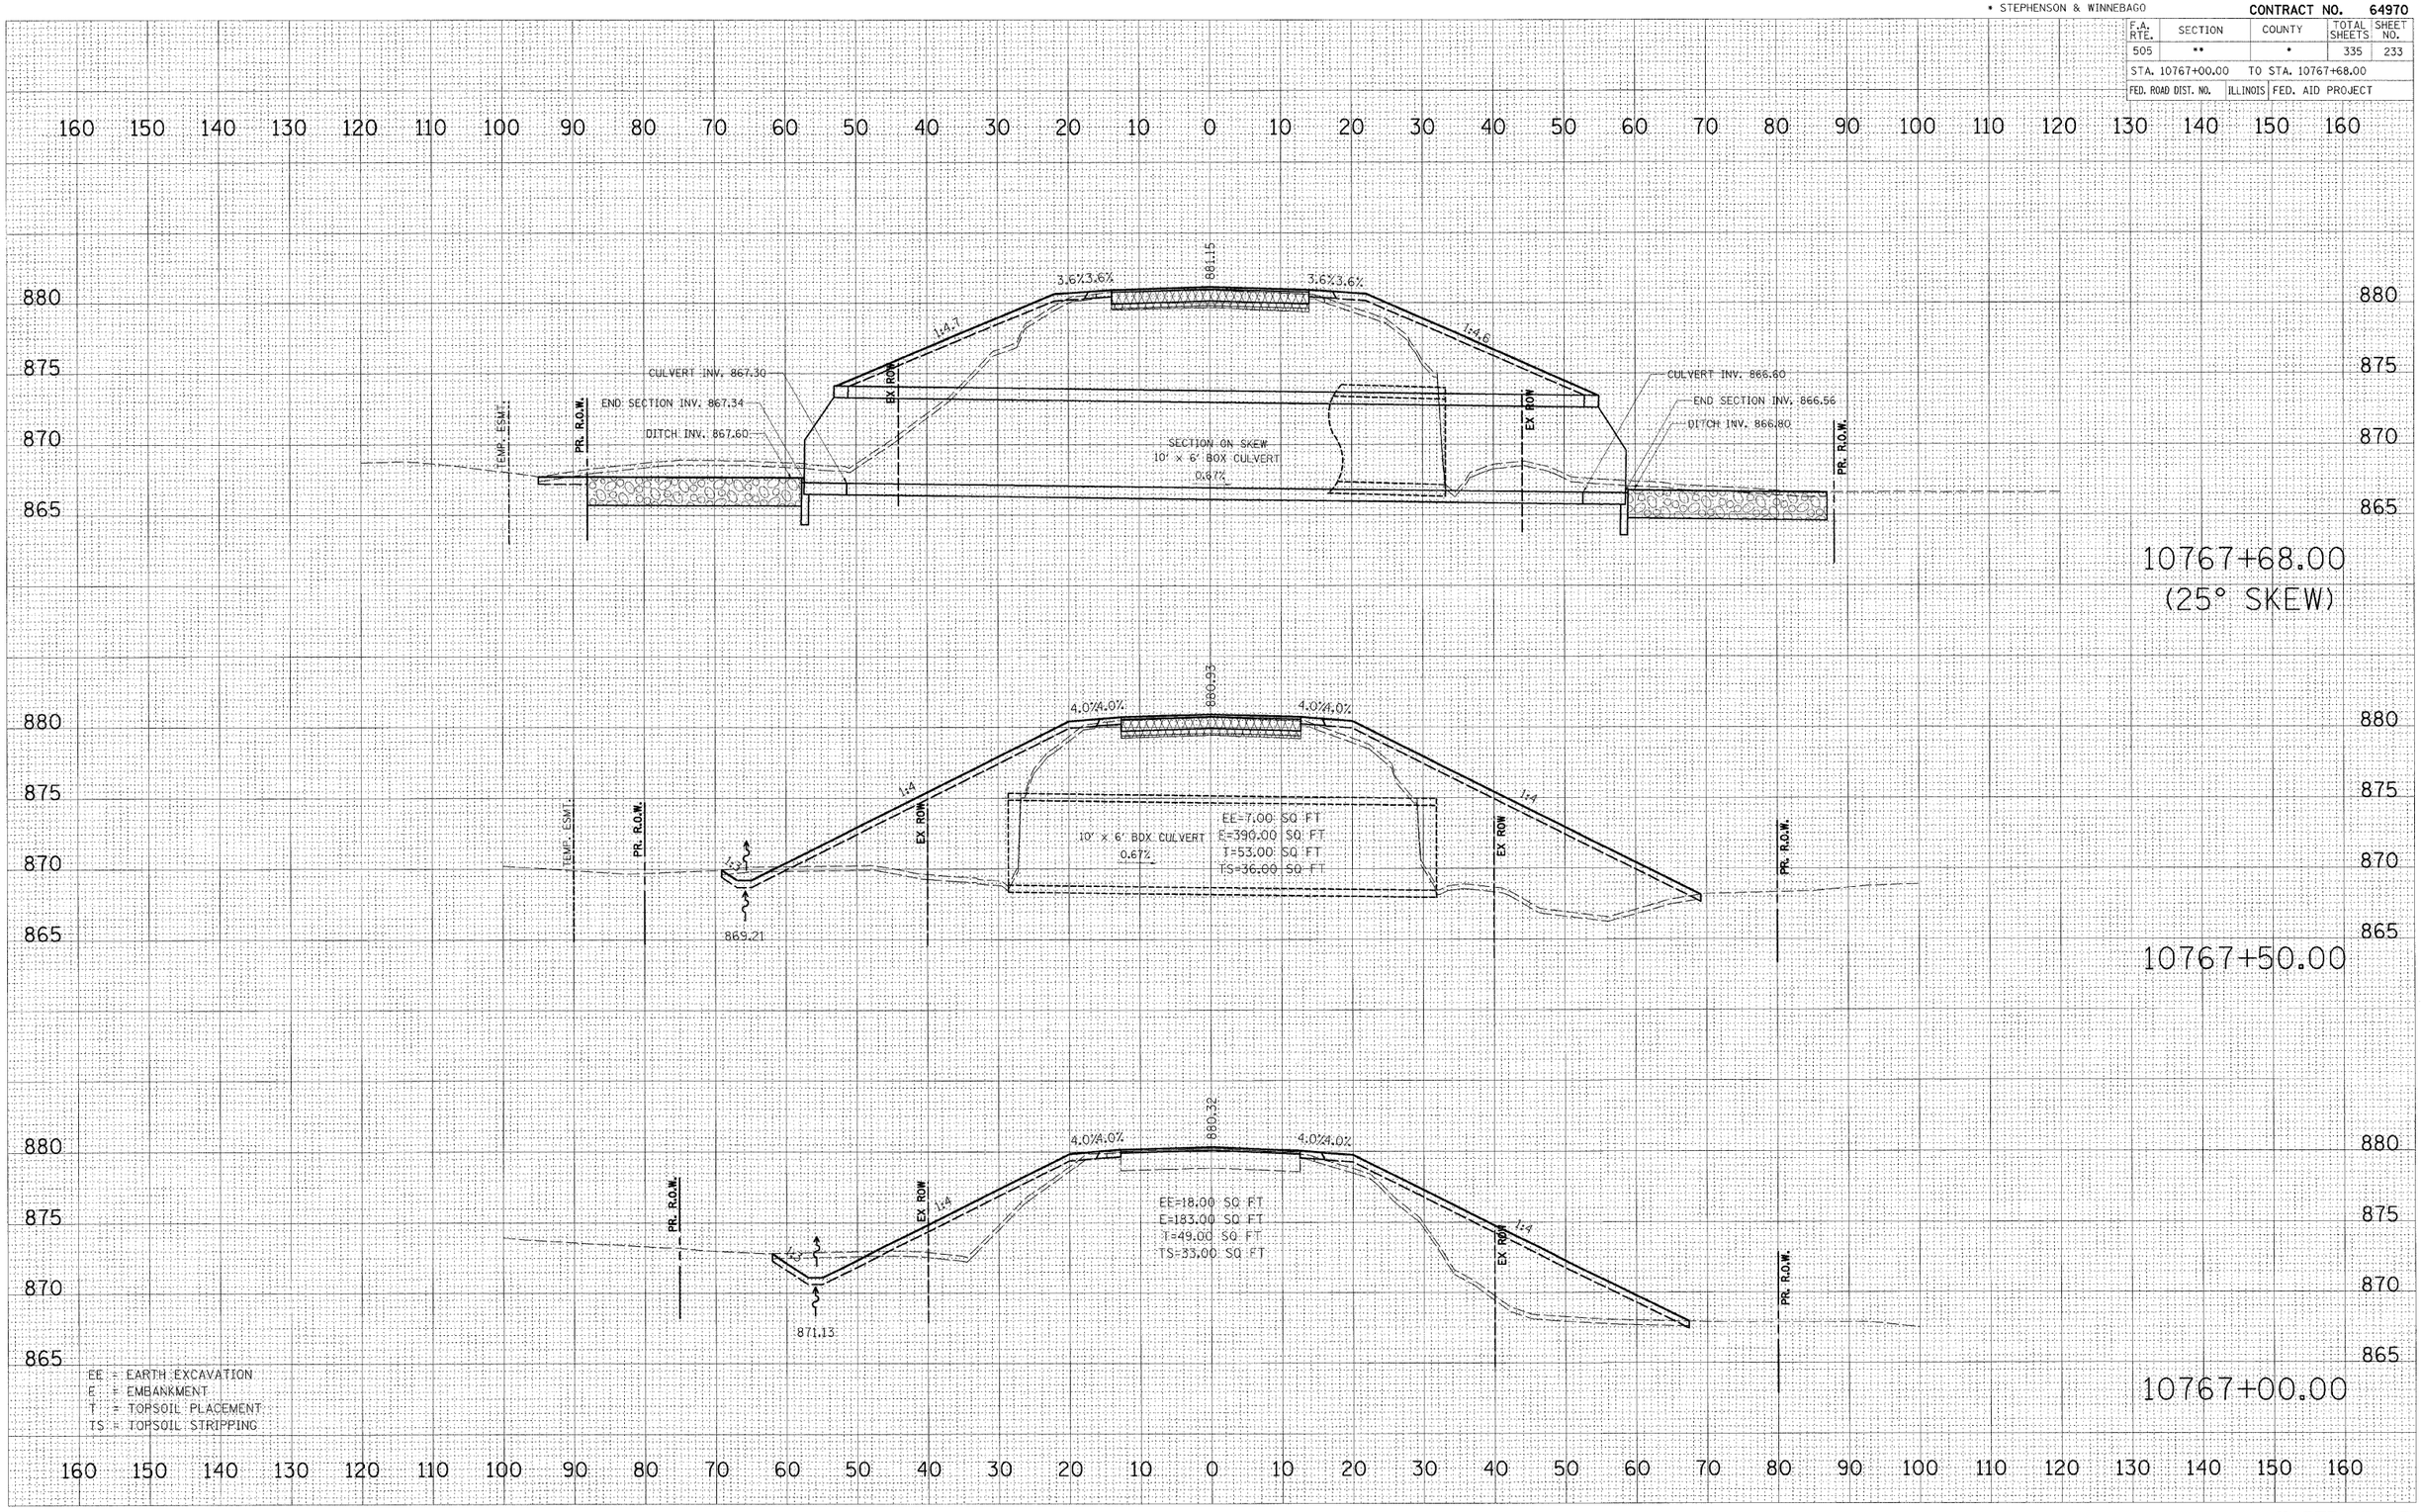

EE = EARTH EXCAVATION
E = EMBANKMENT
T = TOPSOIL PLACEMENT
TS = TOPSOIL STRIPPING

NO.	NOTE BOOK	FINAL SURVEY
	TEMPLATE	SURVEYED
	AREAS	PLOTTED
	AREAS CHECKED	

ORIGINAL SURVEY	SURVEYED	BY	DATE
FINAL SURVEY NOTE BOOK	PLOTTED		
NO.	TEMPLATE		
	AREAS		
	AREAS CHECKED		


PLOT DATE = 3/2/2009
FILE NAME = k:\11195800\il 75_3p earth\cadd\Geopak\Roadway\Sheets\il75_3p_culvert_04.dgn
PLOT SCALE = 1.000 '/ Inch
USER NAME = JTracey
MODEL = XS_SHEET_3

IL RTE 75 (3P)
CULVERT #4

** 111RS-1, 111BR-1 Ya-15d-RS-1 & (W-15d)T-1
* STEPHENSON & WINNEBAGO

CONTRACT NO. 64970

F.A. RTE.	SECTION	COUNTY	TOTAL SHEETS	SHEET NO.
505	**	*	335	234
STA. 10768+00.00		TO STA. 10769+00.00		
FED. ROAD DIST. NO.		ILLINOIS	FED. AID PROJECT	

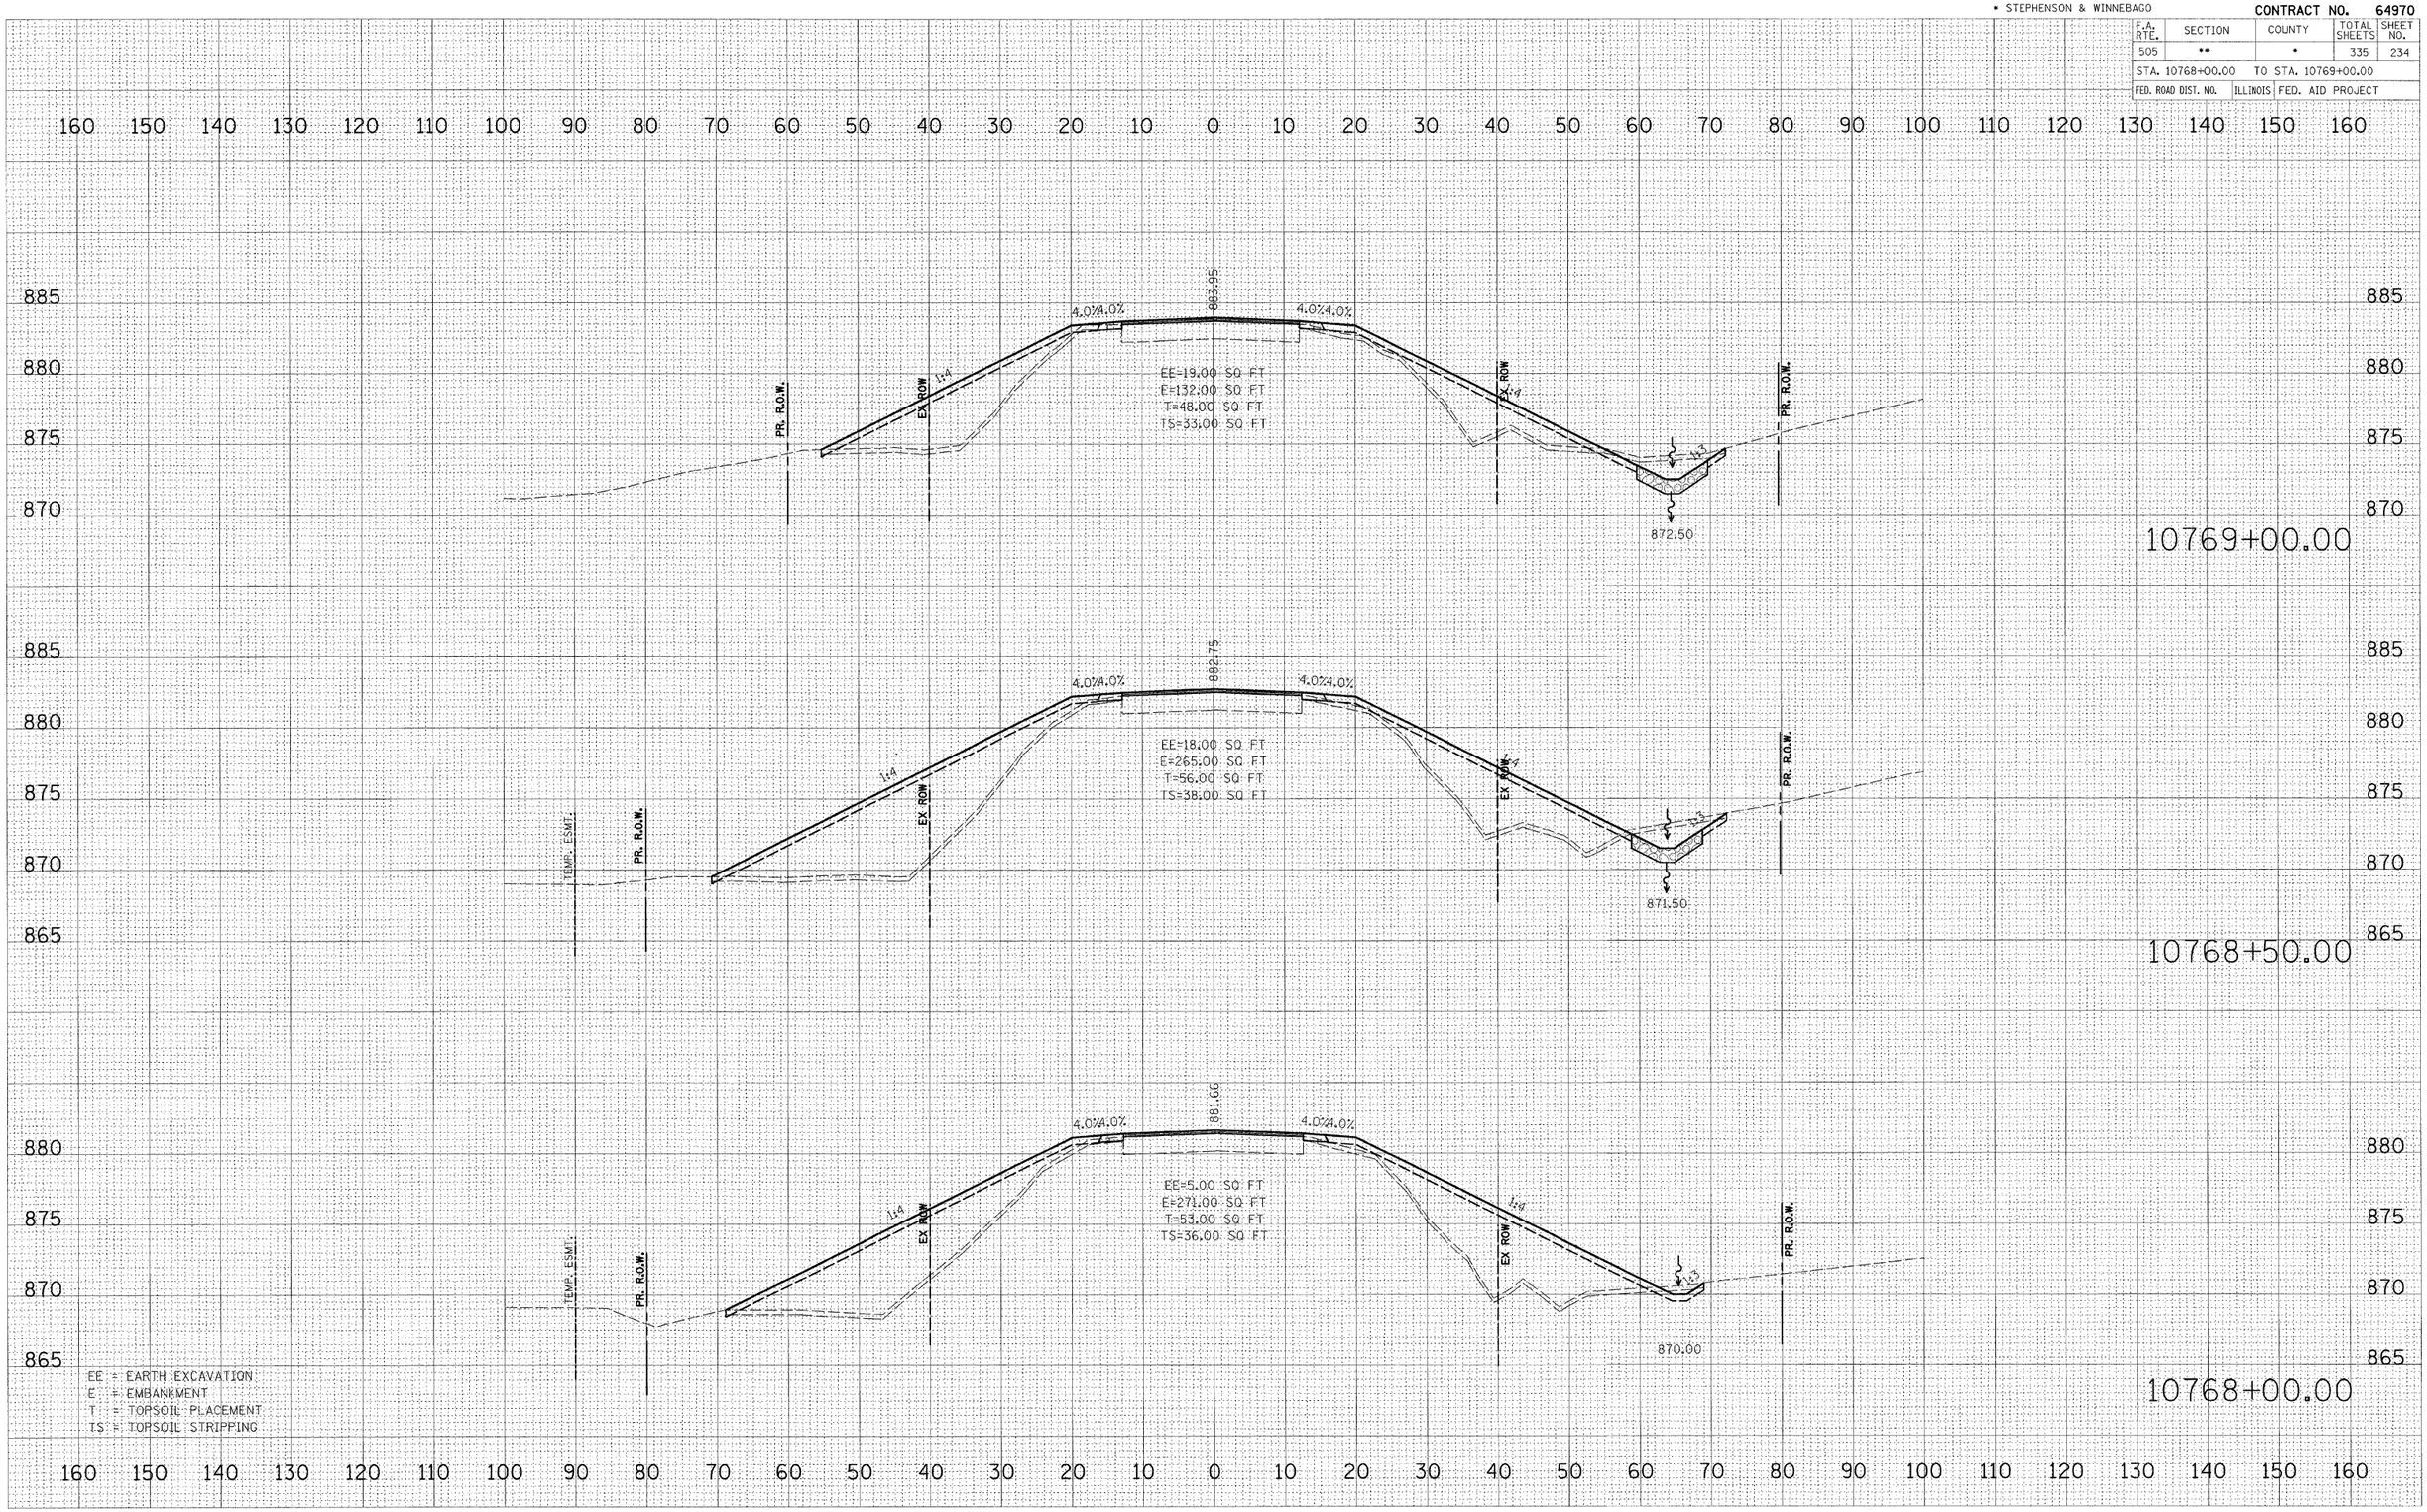

PLOT DATE = 3/2/2009
FILE NAME = h:\11958801\11 75.3p east\cadd\Geopak\Culvert_#4.dgn
PLOT SCALE = 1.000 '/ IN.
USER NAME = JTracey
MODEL = XS_SHEET_4

IL RTE 75 (3P)
CULVERT #4

** 111RS-1, 111BR-1 Ya-15d-RS-1 & (W-15d)T-1
* STEPHENSON & WINNEBAGO

CONTRACT NO. 64970

F.A. RTE.	SECTION	COUNTY	TOTAL SHEETS	SHEET NO.
505	**	*	335	235

STA. 10769+50.00 TO STA. 10770+00.00

FED. ROAD DIST. NO. | ILLINOIS | FED. AID PROJECT

160 150 140 130 120 110 100 90 80 70 60 50 40 30 20 10 0 10 20 30 40 50 60 70 80 90 100 110 120 130 140 150 160

890
885
880
875

EX ROW
PREX.ROW
PR. R.O.W.
887.03
885.45
880.88
9.0%
4.0%
1:4

EE=2.00 SQ FT
E=0.00 SQ FT
T=0.00 SQ FT
TS=1.00 SQ FT

EE=13.00 SQ FT
E=3.00 SQ FT
T=16.00 SQ FT
TS=12.00 SQ FT

10770+00.00

10769+50.00

EE = EARTH EXCAVATION
E = EMBANKMENT
T = TOPSOIL PLACEMENT
TS = TOPSOIL STRIPPING

ORIGINAL SURVEY | SURVEYED | BY | DATE
FINAL SURVEY | DRAWN BY | TEMPLATE | AREAS | AREAS CHECKED
NOTE BOOK | NO.


PLOT DATE = 3/2/2009
FILE NAME = K:\11PS80P\11 75_3p east\cad\dgn\11PS80P_11_75_3p_east_L64.dgn
PLOT SCALE = 1.000 '/ In.
USER NAME = JT-easy
MODEL = XS_SHEET_5

IL RTE 75 (3P)
CULVERT #4

** 111RS-1, 111BR-1 Ya-15d-RS-1 & (W-15d)T-1
* STEPHENSON & WINNEBAGO

CONTRACT NO. 64970

F.A. RTE.	SECTION	COUNTY	TOTAL SHEETS	SHEET NO.
505	**	*	335	236
STA. 10811+50.00		TO STA. 10812+50.00		
FED. ROAD DIST. NO.	ILLINOIS	FED. AID PROJECT		

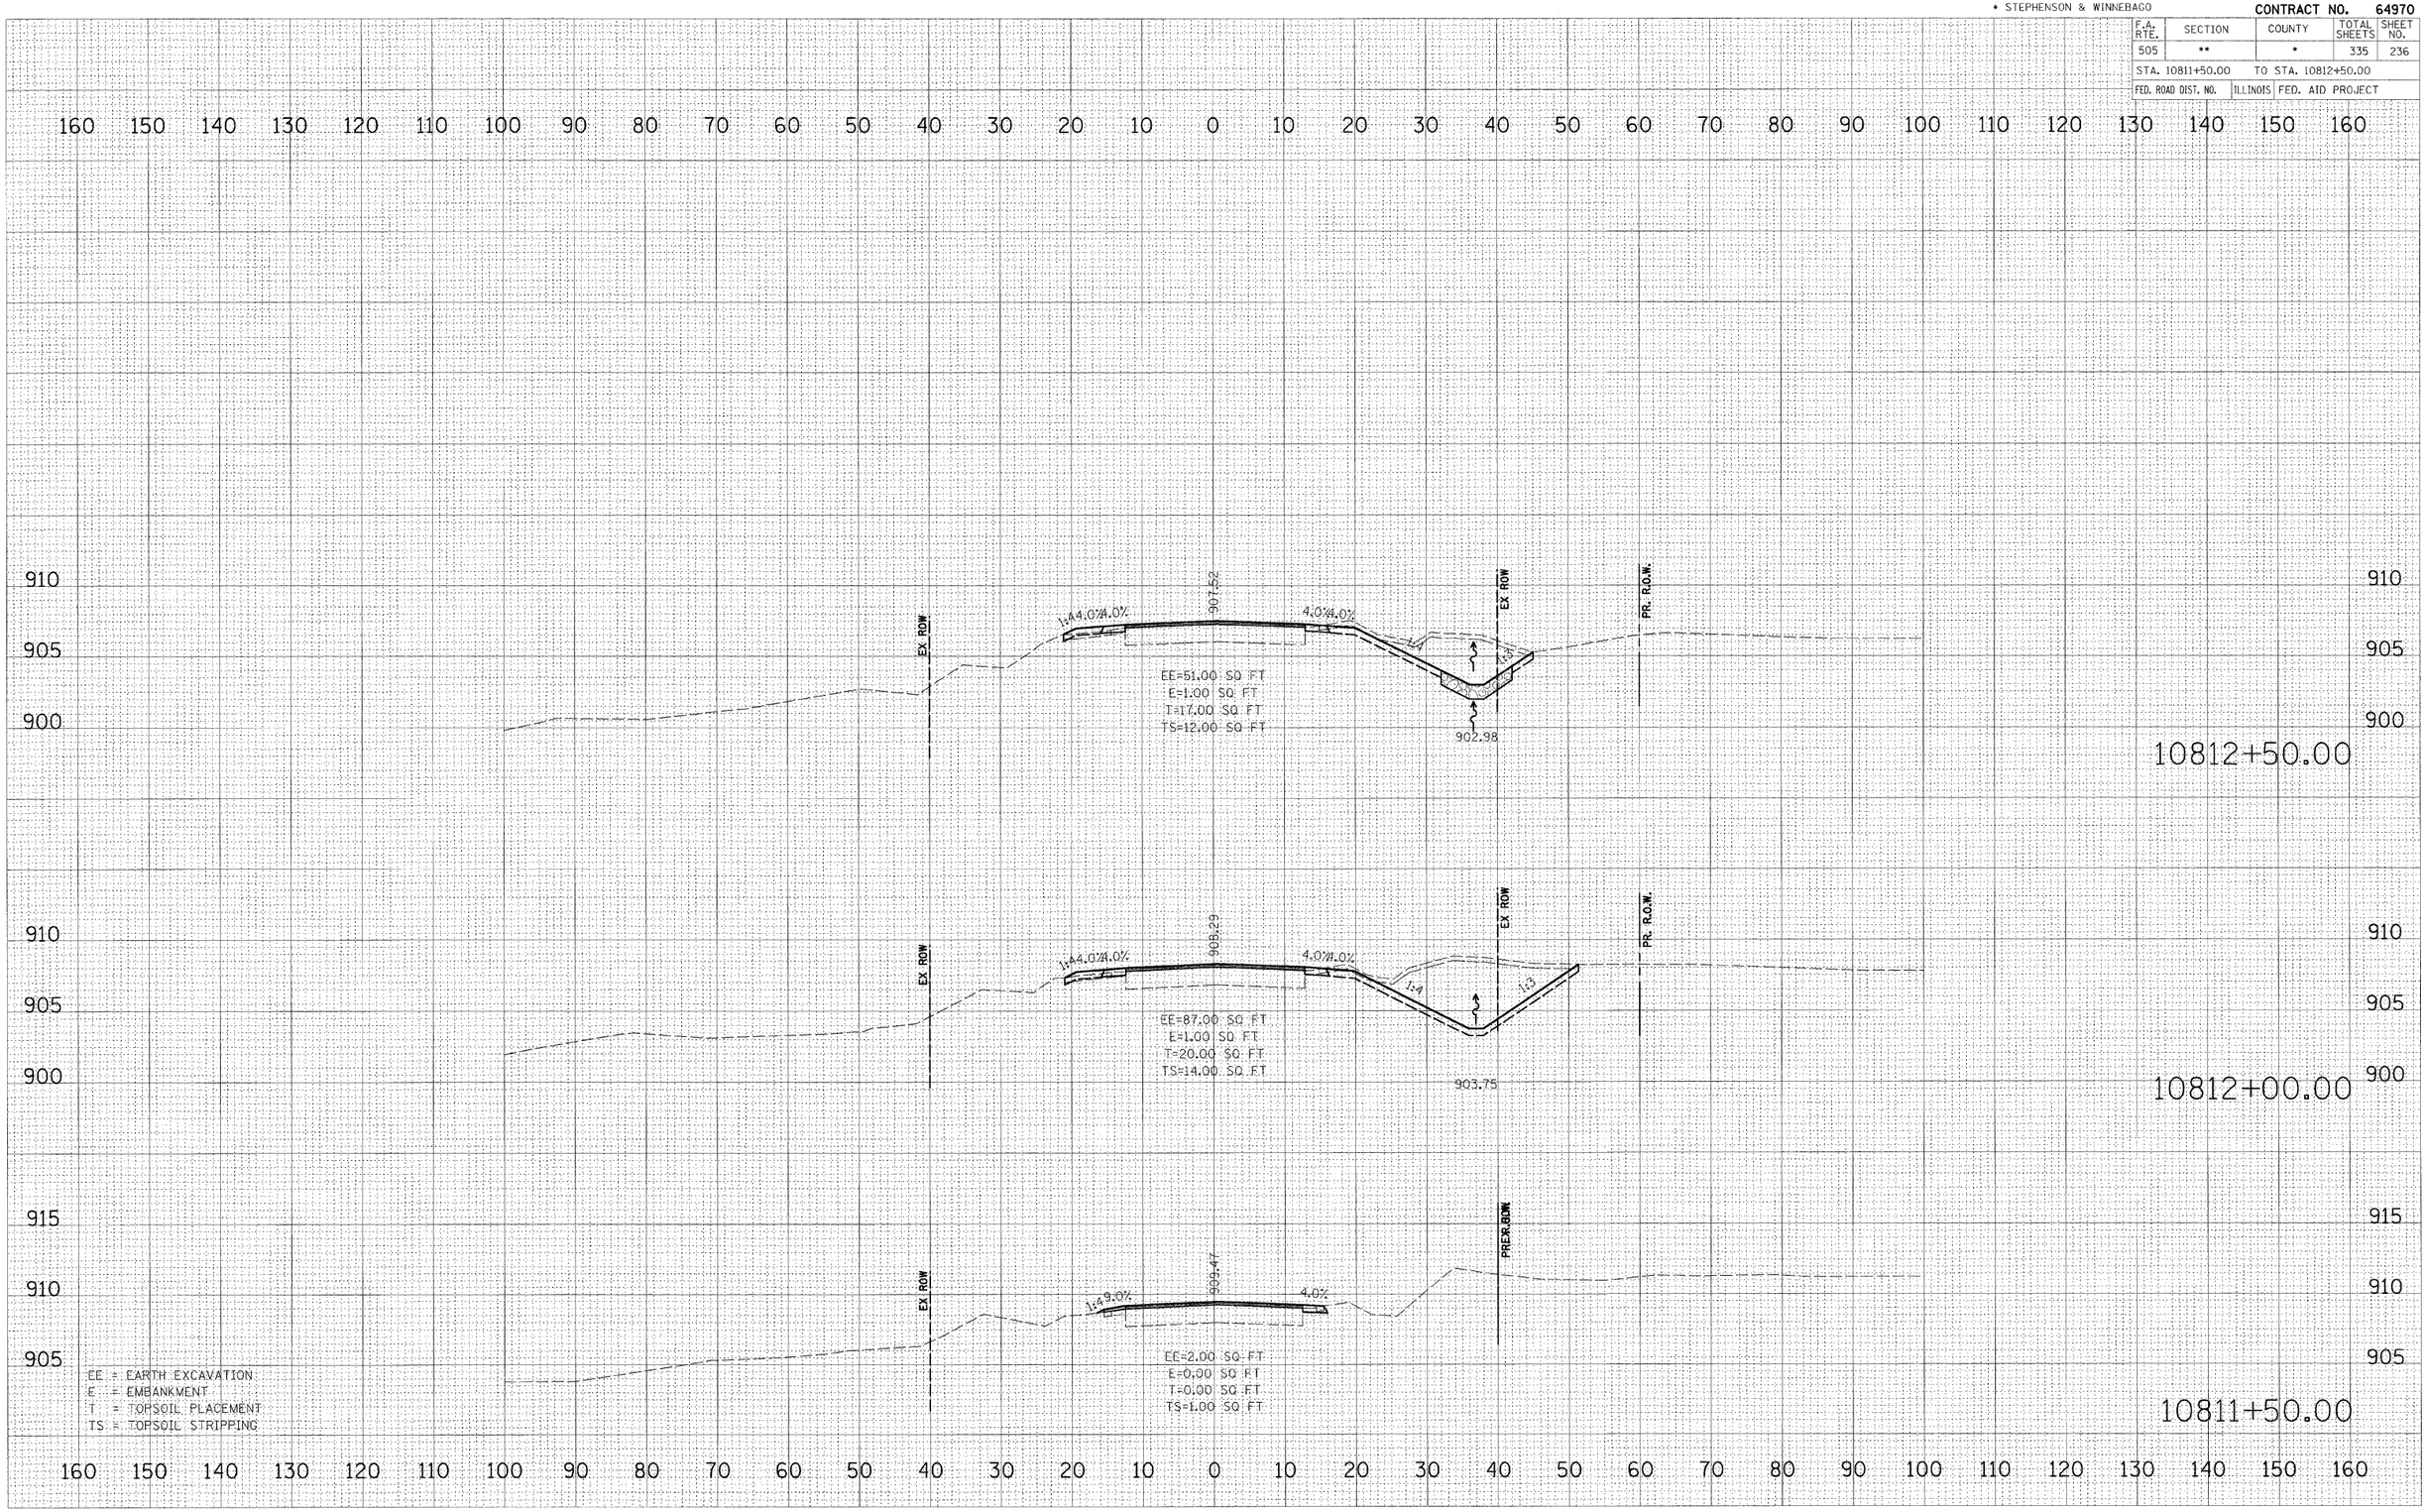

FINAL SURVEY — NOTE BOOK — NO. — SURVEYED — DRAWN — TEMP. ATE — AREAS — AREAS CHECKED — BY — DATE

ORIGINAL SURVEY — SURVEYED — DRAWN — TEMP. AREAS — AREAS CHECKED — BY — DATE

PLOT DATE = 3/2/2009
FILE NAME = h:\11958800\ul 75_3p east\cadd\dgn\11958800ul75_CULVert_#5.dgn
PLOT SCALE = 10.000 '/ INCH
PLOT STYLE = IT-acey
USER NAME = XS.SHEET.i
MODEL

IL RTE 75 (3P)
CULVERT #5

** 111RS-1, 111BR-1 Ya-15d-RS-1 & (W-15d)T-1
* STEPHENSON & WINNEBAGO

CONTRACT NO. 64970

F.A. RTE.	SECTION	COUNTY	TOTAL SHEETS	SHEET NO.
505	**	*	335	237

STA. 10813+00.00 TO STA. 10813+50.00

FED. ROAD DIST. NO. | ILLINOIS | FED. AID PROJECT

160 150 140 130 120 110 100 90 80 70 60 50 40 30 20 10 0 10 20 30 40 50 60 70 80 90 100 110 120 130 140 150 160

910
905
900
895
890

PR. R.O.W.
EX. ROW
1:4
4.0%
4.0%
906.92
EE=401.00 SQ FT
E=112.00 SQ FT
T=63.00 SQ FT
TS=43.00 SQ FT
1:3
893.72

10813+50.00

PR. R.O.W.
EX. ROW
1:4
4.0%
4.0%
906.93
EE=197.00 SQ FT
E=17.00 SQ FT
T=44.00 SQ FT
TS=30.00 SQ FT
1:3
898.35

10813+00.00

EE = EARTH EXCAVATION
E = EMBANKMENT
T = TOPSOIL PLACEMENT
TS = TOPSOIL STRIPPING

FINAL SURVEY NOTE BOOK NO.

	BY	DATE
SURVEYED		
PLOTTED		
TEMPLATE		
AREAS		
AREAS CHECKED		

ORIGINAL SURVEY NOTE BOOK NO.

	BY	DATE
SURVEYED		
PLOTTED		
TEMPLATE		
AREAS		
AREAS CHECKED		

PLOT DATE = 3/2/2009
FILE NAME = k:\111rs800\x1 75.3p east\osd\Cad\Sheet_105.dgn
PLOT SCALE = 10.0000
USER NAME = JTracey
MODEL = XS_SHEET_2

IL RTE 75 (3P)
CULVERT #5

** 111RS-1, 111BR-1 Ya-15d-RS-1 & (W-15d)T-1
* STEPHENSON & WINNEBAGO

CONTRACT NO. 64970

F.A. RTE.	SECTION	COUNTY	TOTAL SHEETS	SHEET NO.
505	**	*	335	238
STA. 10813+55.78		TO STA. 10814+50.00		
FED. ROAD DIST. NO.		ILLINOIS	FED. AID PROJECT	

10814+50.00

EX ROW
PR. R.O.W.
4.0%4.0%
907.83
EE=10.00 SQ FT
E=0.00 SQ FT
T=13.00 SQ FT
TS=9.00 SQ FT
904.05

10814+00.00

907.14
1:4
1:5
EE=165.00 SQ FT
E=45.00 SQ FT
T=46.00 SQ FT
TS=32.00 SQ FT
898.15

10813+56

906.94
TEMP. ESMT.
48" RCP
4.1%
CULVERT INV. 890.67
END SECTION INV. 890.42
DITCH INV. 892.29
END SECTION INV. 892.04
CULVERT INV. 891.79
DITCH INV. 892.97
48" RCP
0.35%
CULVERT INV. 892.76
END SECTION INV. 892.73
DITCH INV. 893.43
END SECTION INV. 893.17
CULVERT INV. 893.14

EE = EARTH EXCAVATION
E = EMBANKMENT
T = TOPSOIL PLACEMENT
TS = TOPSOIL STRIPPING

FINAL SURVEY — NOTE BOOK — NO.
SURVEYED — AREAS — AREAS CHECKED
ORIGINAL SURVEY — NOTE BOOK — NO.
SURVEYED — AREAS — AREAS CHECKED
BY — DATE

PLOT DATE = 3/2/2009
FILE NAME = K:\IIH5800\s1 75_3p east\cadd\Culvert\XS_SHEET.dgn
PLOT SCALE = 1.000 '/ IN.
USER NAME = JTracey
MODEL = XS_SHEET.3

IL RTE 75 (3P)
CULVERT #5


** 111RS-1, 111BR-1 Yg-15d-RS-1 & (W-15d)T-1
* STEPHENSON & WINNEBAGO

CONTRACT NO. 64970

F.A. RTE.	SECTION	COUNTY	TOTAL SHEETS	SHEET NO.
505	**	*	335	239

STA. 10815+00.00 TO STA. 10816+50.00

FED. ROAD DIST. NO. | ILLINOIS | FED. AID PROJECT

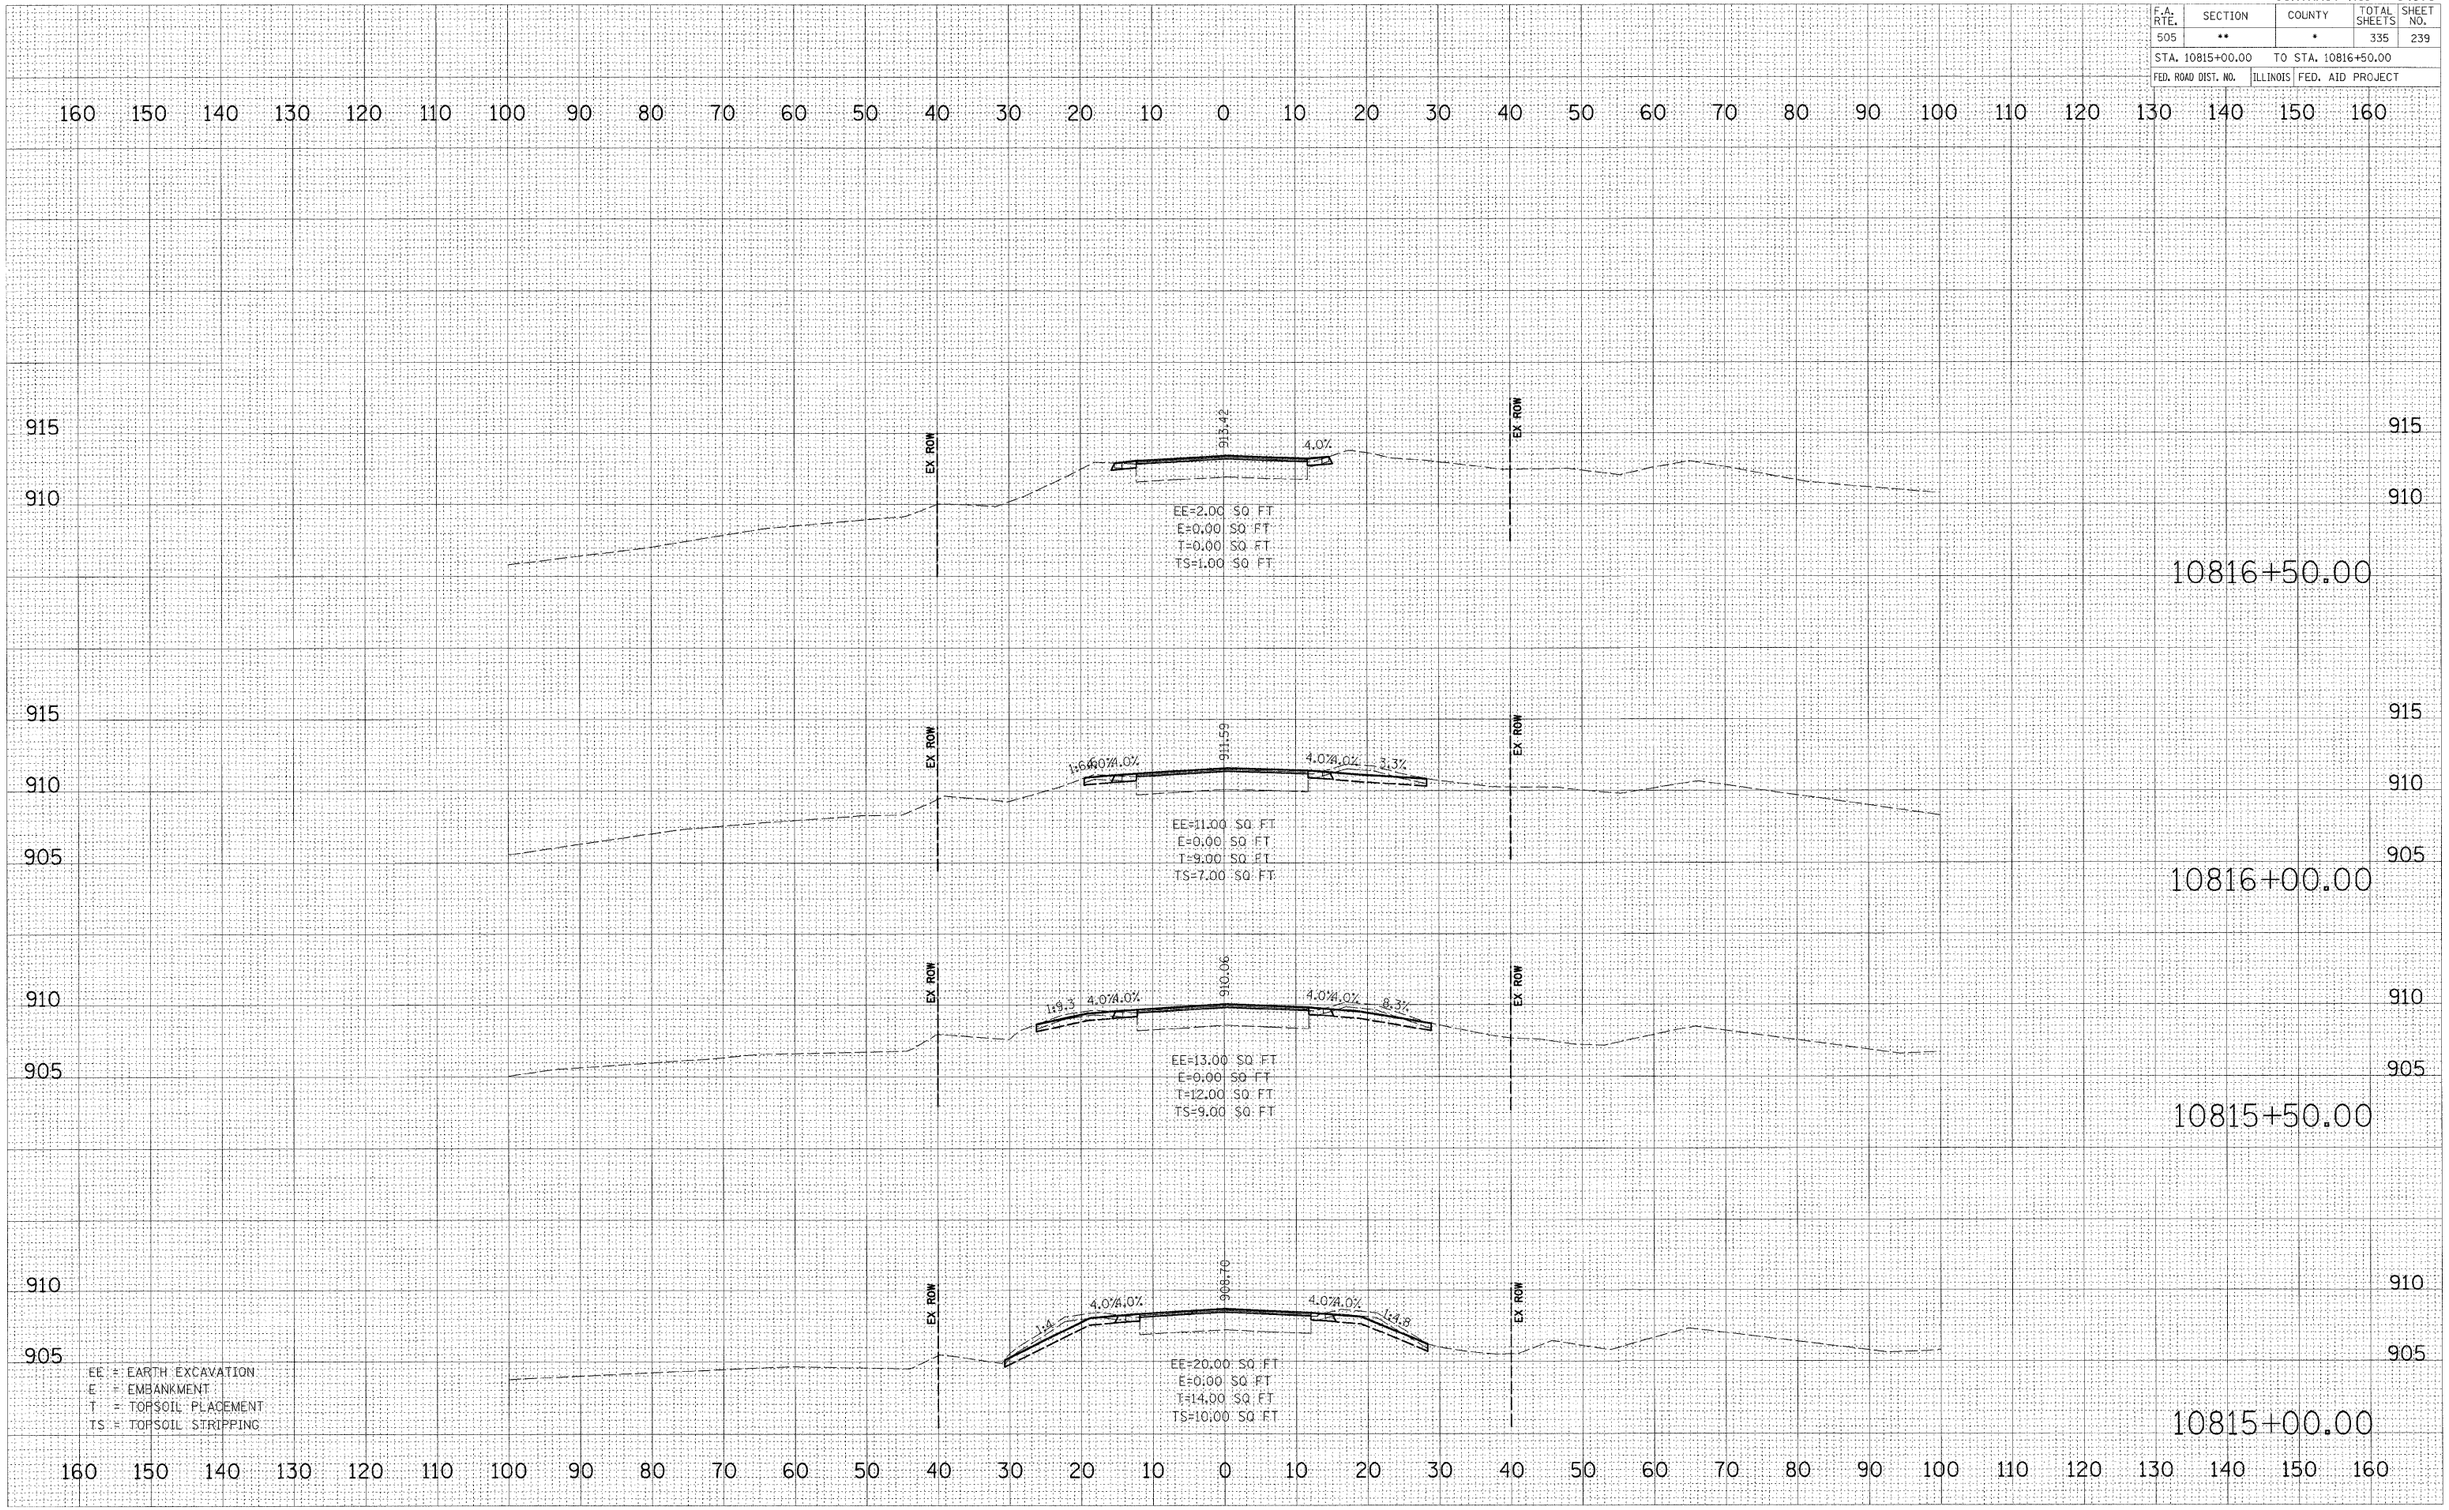

FINAL SURVEY — NOTE BOOK — NO.
SURVEYED — PLOTTED — TEMPLATE — AREAS — AREAS CHECKED
BY — DATE

ORIGINAL SURVEY — NOTE BOOK — NO.
SURVEYED — PLOTTED — TEMPLATE — AREAS — AREAS CHECKED
BY — DATE

PLOT DATE = 3/2/2009
FILE NAME = k:\11958800\il 75_3p east\roadway\sht\75_3p_culvert_05.dgn
RUN BY = JTeeny
USER NAME = JTeeny
MODEL = XS_SHEET_4

IL RTE 75 (3P)
CULVERT #5


** 111RS-1, 111BR-1 Ya-15d-RS-1 & (W-15d)T-1
* STEPHENSON & WINNEBAGO

CONTRACT NO. 64970

F.A. RTE.	SECTION	COUNTY	TOTAL SHEETS	SHEET NO.
505	**	*	335	240
STA. 10851+00.00		TO STA. 10852+00.00		
FED. ROAD DIST. NO.		ILLINOIS	FED. AID PROJECT	

FINAL SURVEY NOTE BOOK NO.
SURVEYED BY
PLOTTED BY
TEMPLATE
AREAS
AREAS CHECKED
DATE

ORIGINAL SURVEY
SURVEYED BY
PLOTTED BY
TEMPLATE
AREAS
AREAS CHECKED
DATE

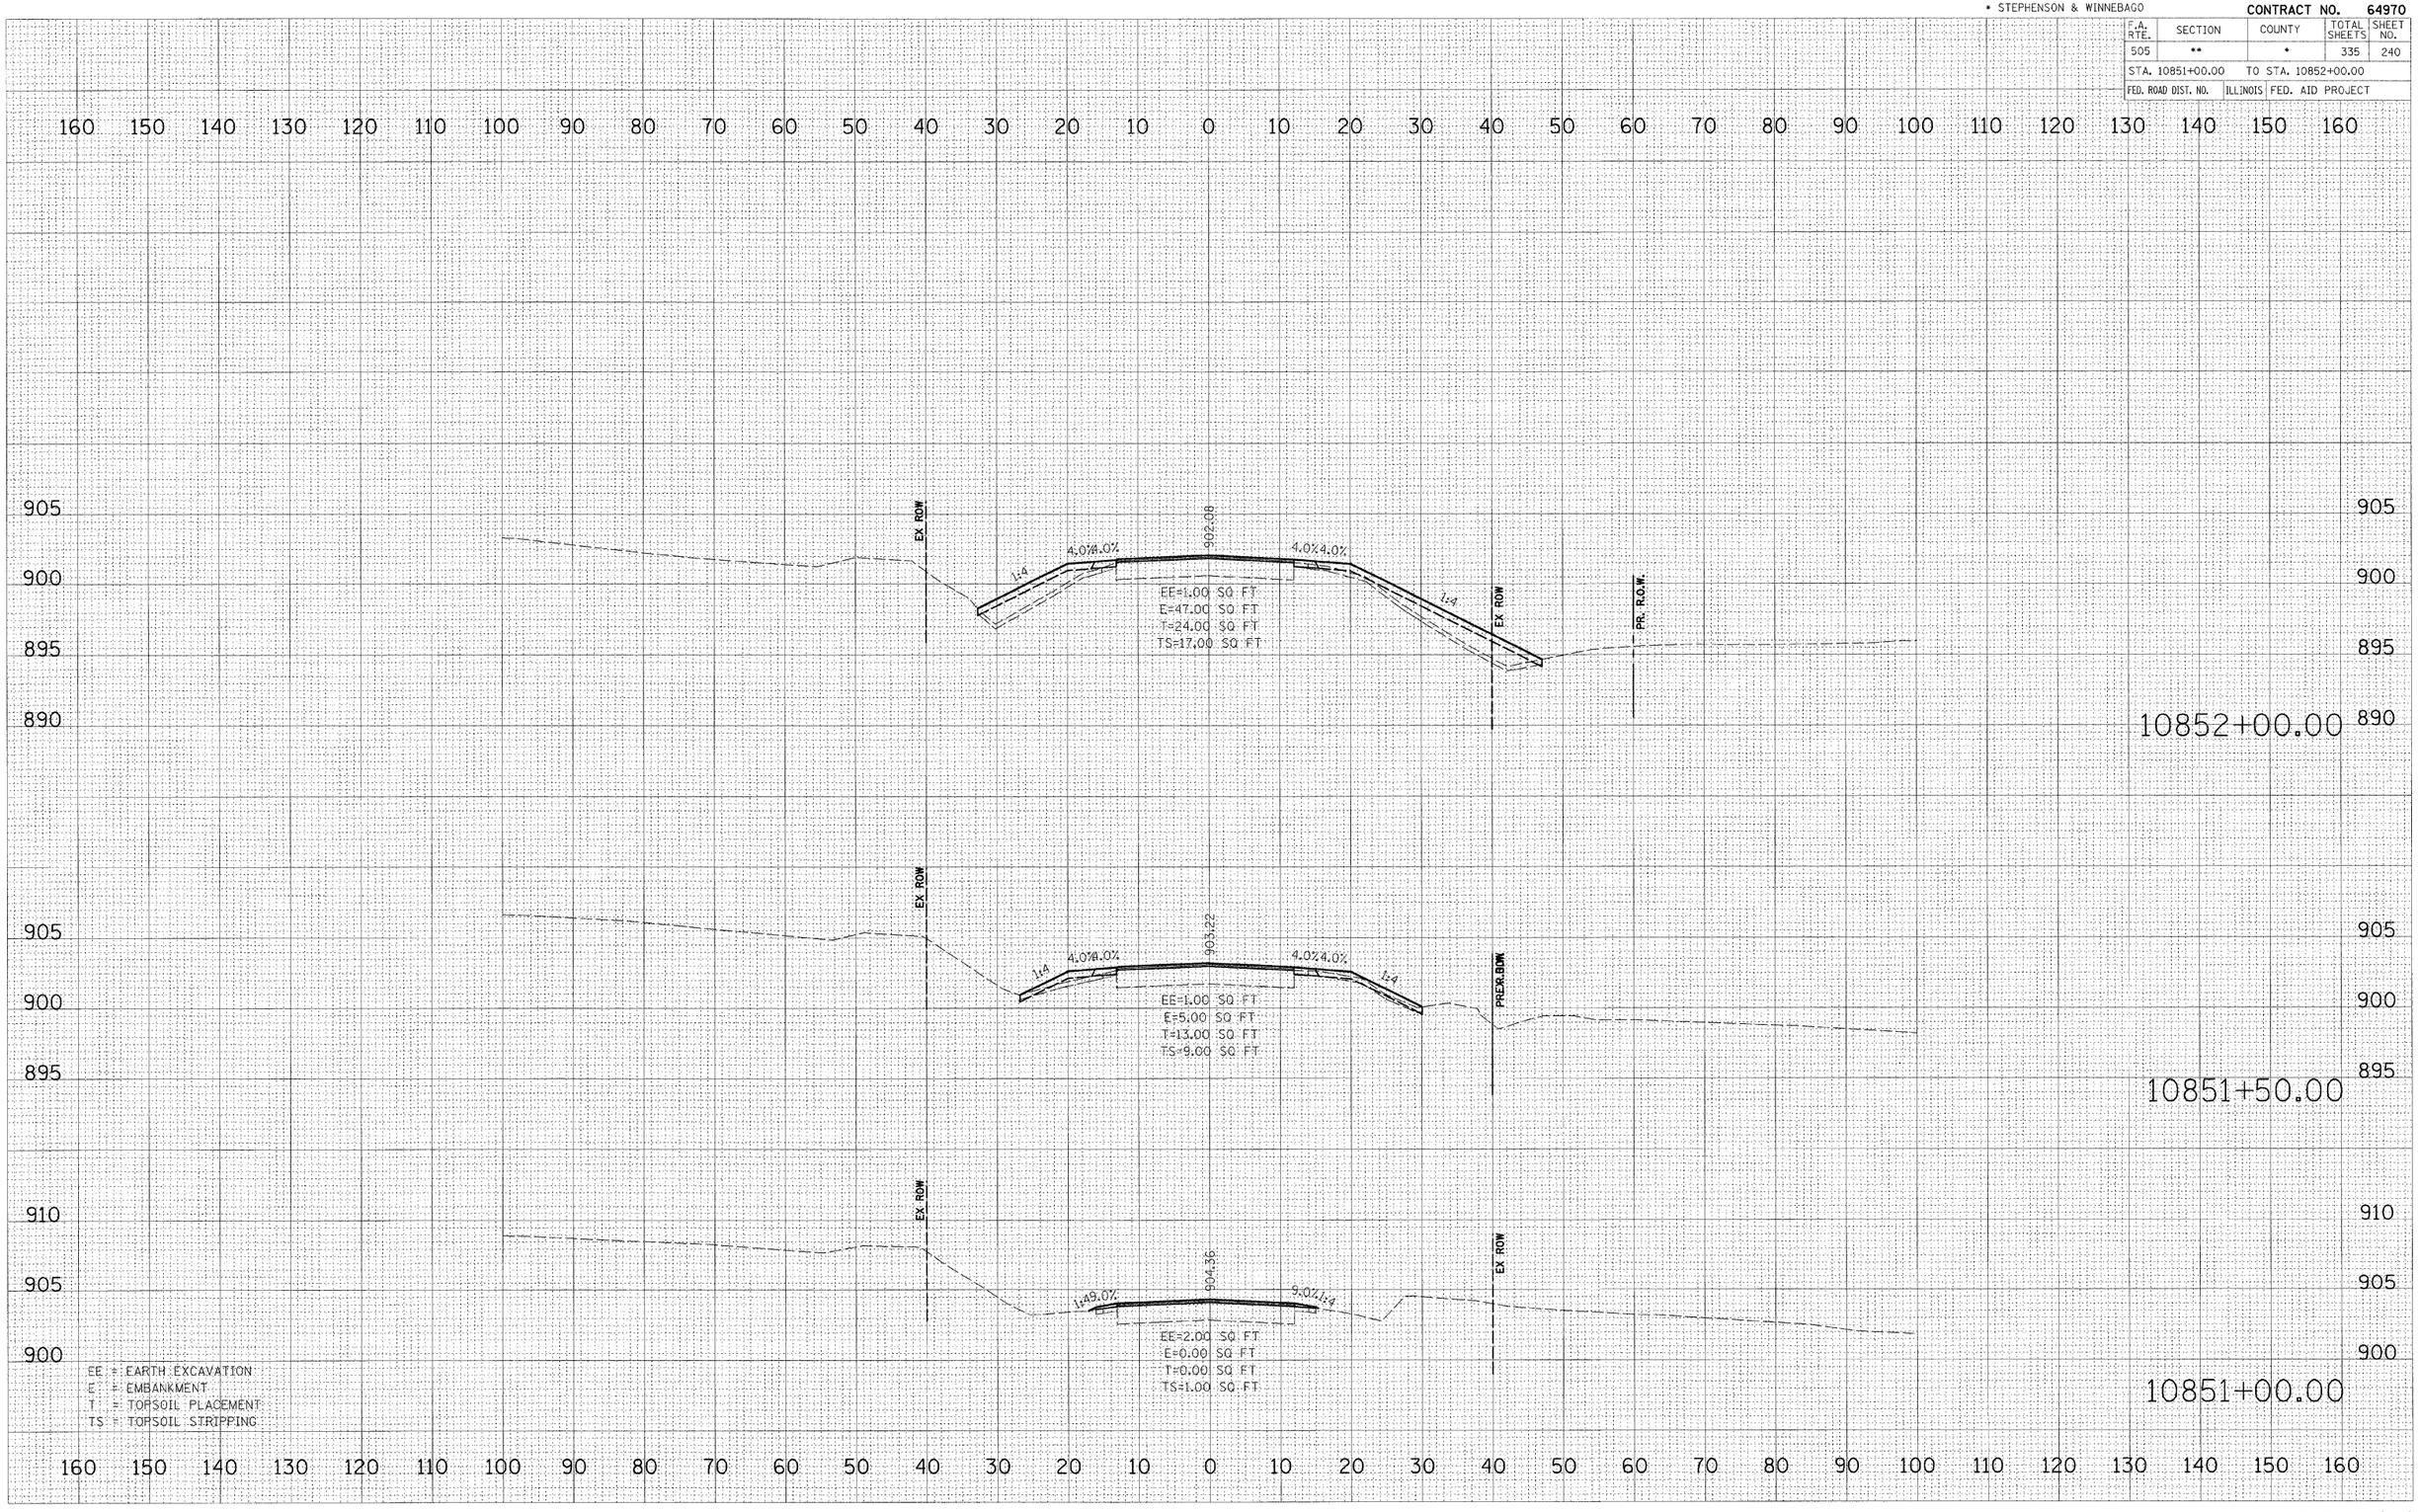

PLOT DATE = 3/2/2009
FILE NAME = H:\11958800\11 75.3p east\cadd\Geopak\Plan+Prof\XS_SHEET_1.dgn
PLOT SCALE = 1.000 '/ IN.
USER NAME = JTrasey
MODEL = XS_SHEET_1

IL RTE 75 (3P)
CULVERT #6

** 111RS-1, 111BR-1 Ya-15d-RS-1 & (W-15d)T-1
* STEPHENSON & WINNEBAGO

CONTRACT NO. 64970

F.A. RTE.	SECTION	COUNTY	TOTAL SHEETS	SHEET NO.
505	**	*	335	241
STA. 10852+50.00		TO STA. 10853+23.21		
FED. ROAD DIST. NO.		ILLINOIS	FED. AID PROJECT	

FINAL SURVEY	SURVEYED	BY	DATE
	PLOTTED		
NOTE BOOK	TEMPLATE		
NO.	AREAS		
	AREAS CHECKED		

160 150 140 130 120 110 100 90 80 70 60 50 40 30 20 10 0 10 20 30 40 50 60 70 80 90 100 110 120 130 140 150 160

900
895
890

PR. R.O.W.
EX ROW
10.0%
4.0%
899.42
4.0% 4.0%
1:4
EX ROW
PR. R.O.W.

EE=1.00 SQ FT
E=46.00 SQ FT
T=16.00 SQ FT
TS=11.00 SQ FT

10853+23.21

PR. R.O.W.
EX ROW
1:4
4.0% 4.0%
899.84
4.0% 4.0%
1:4
EX ROW
PR. R.O.W.

EE=1.00 SQ FT
E=43.00 SQ FT
T=19.00 SQ FT
TS=14.00 SQ FT

10853+00.00

EX ROW
1:4
4.0% 4.0%
900.93
4.0% 4.0%
1:4
EX ROW
PR. R.O.W.

EE=1.00 SQ FT
E=64.00 SQ FT
T=26.00 SQ FT
TS=18.00 SQ FT

10852+50.00

EE = EARTH EXCAVATION
E = EMBANKMENT
T = TOPSOIL PLACEMENT
TS = TOPSOIL STRIPPING

ORIGINAL SURVEY	SURVEYED	BY	DATE
	PLOTTED		
	TEMPLATE		
	AREAS		
NO.	AREAS CHECKED		

PLOT DATE = 3/2/2009
FILE NAME = h:\11458800\il 75_3p east\cadd\Geopak\XS\75_CULVer_1_06.dgn
H. SCALE = 1:100
V. SCALE = 1:100
USER NAME = JTmoay
MODEL = XS_SHEET_2

IL RTE 75 (3P)
CULVERT #6

** 111RS-1, 111BR-1 Ya-15d-RS-1 & (W-15d)T-1
* STEPHENSON & WINNEBAGO

CONTRACT NO. 64970


F.A. RTE.	SECTION	COUNTY	TOTAL SHEETS	SHEET NO.
505	**	*	335	242

STA. 10853+50.00 TO STA. 10854+50.00

FED. ROAD DIST. NO. | ILLINOIS | FED. AID PROJECT

FINAL SURVEY	NOTE BOOK	NO.

ORIGINAL SURVEY	SURVEYED	BY	DATE
	AREAS COMPUTED		
	TEMPLATE AREAS		
	AREAS CHECKED		

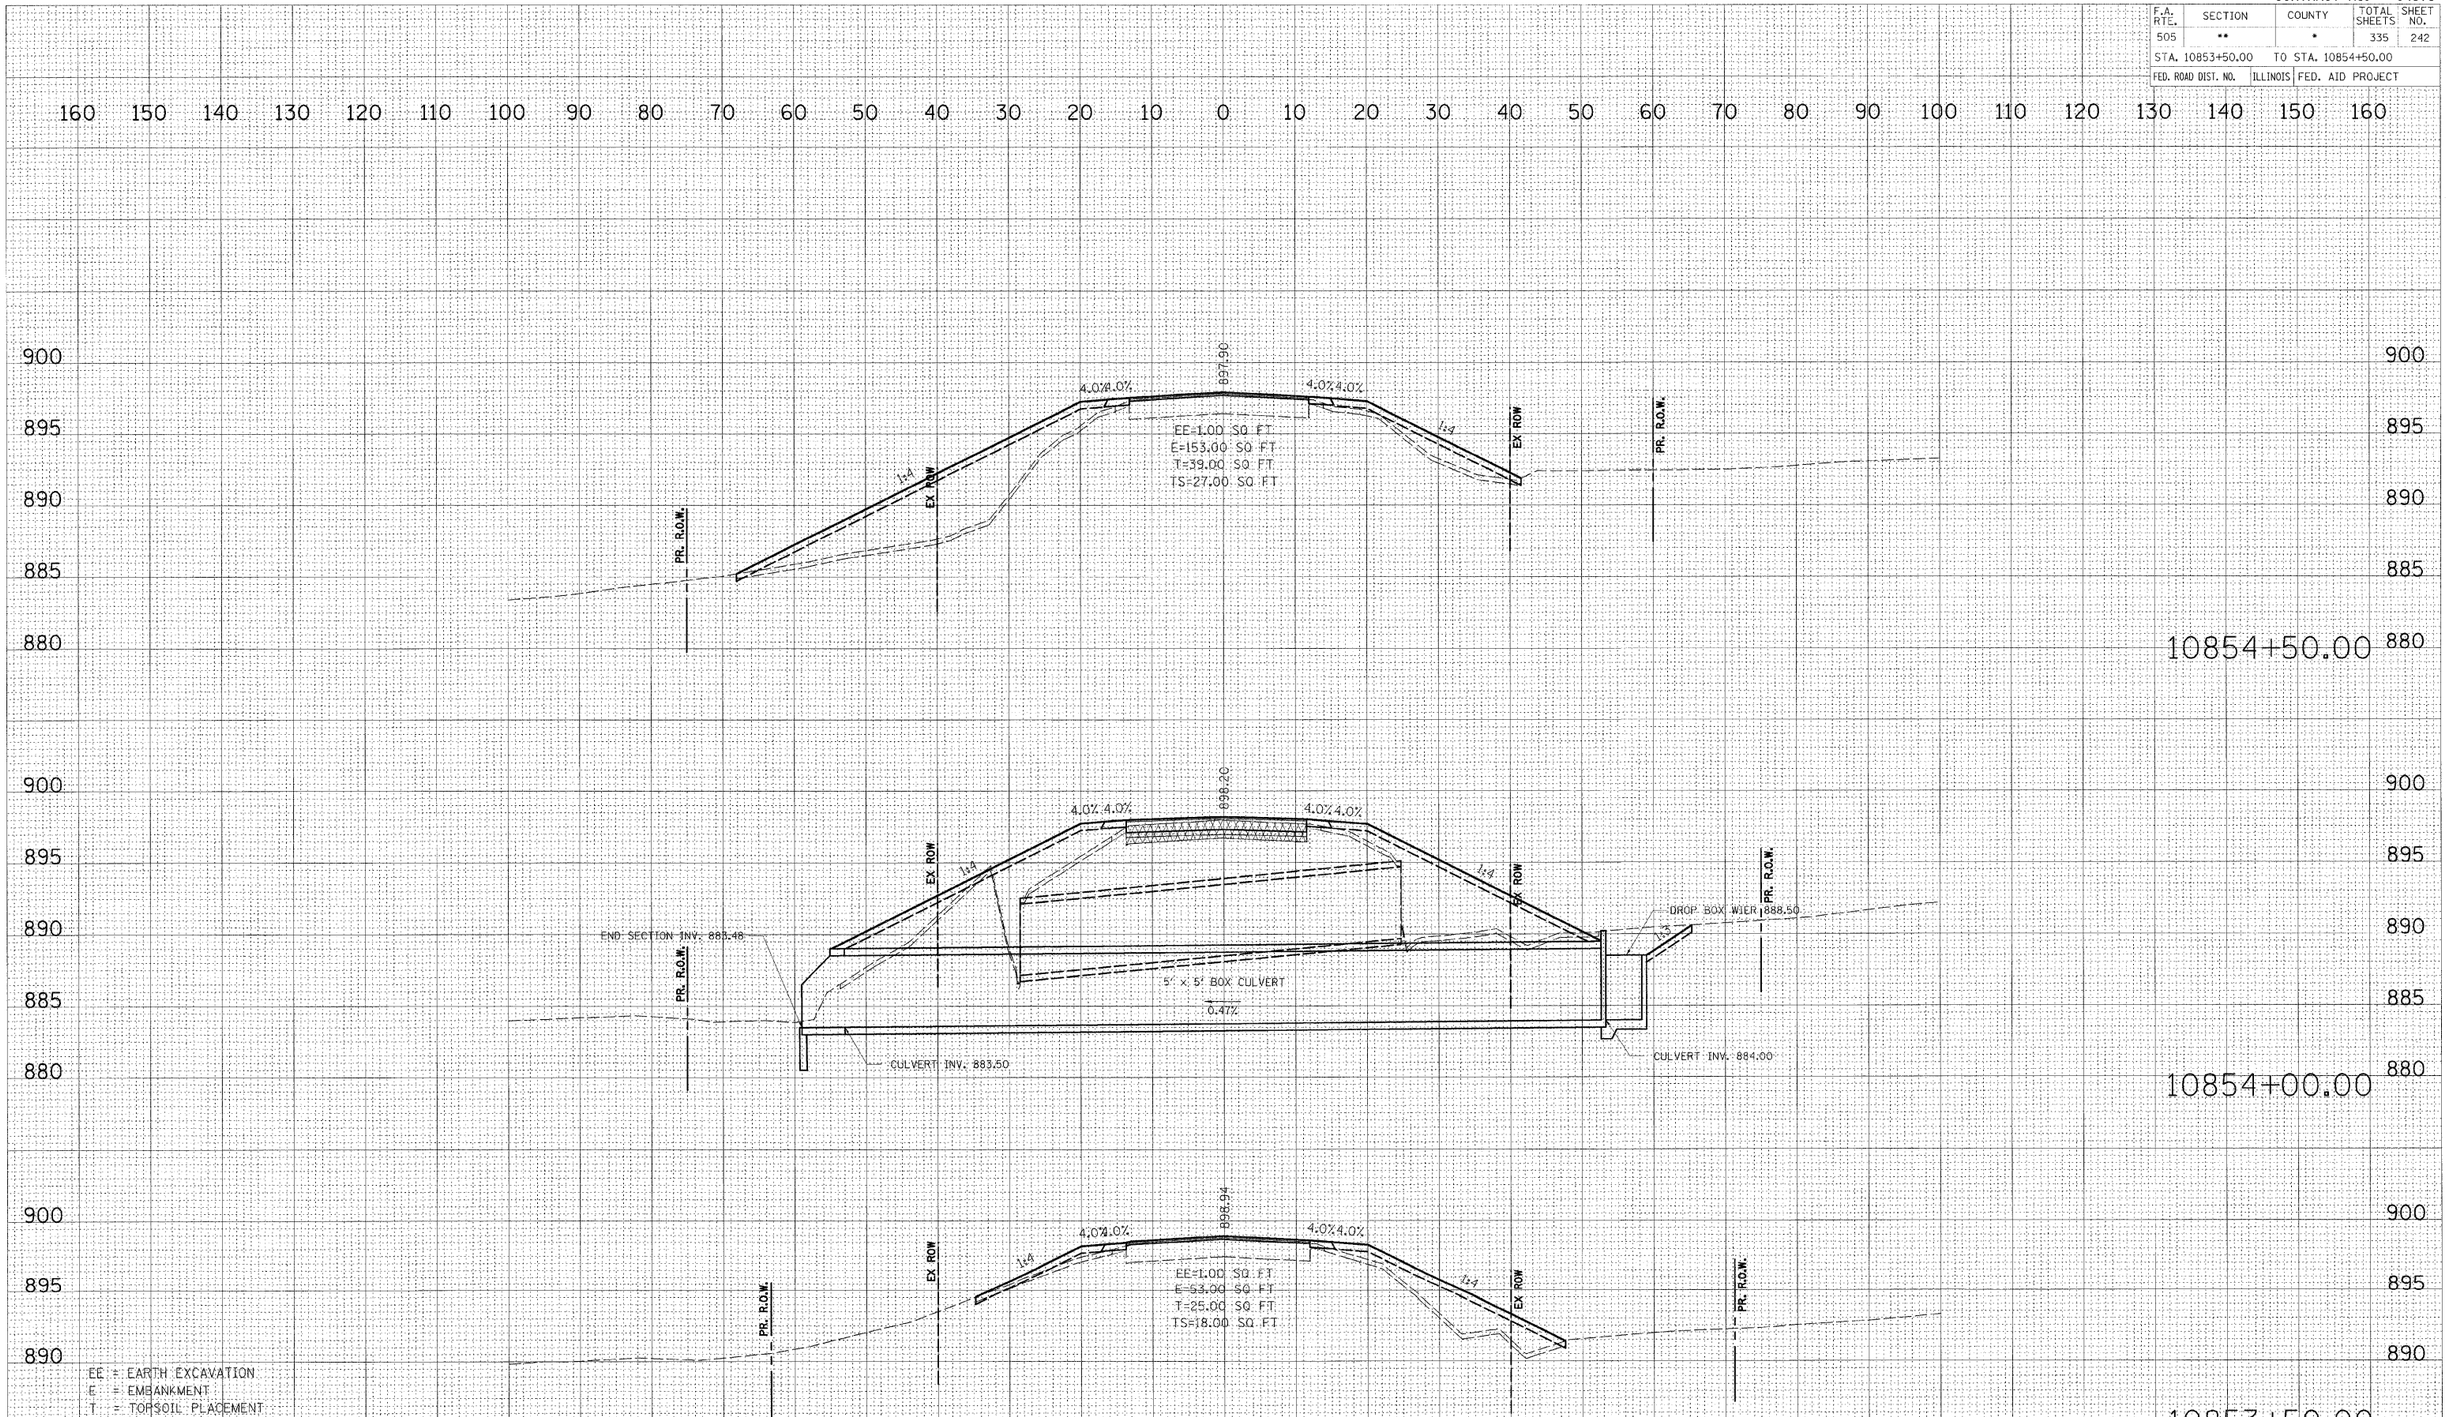


PLOT DATE = 3/2/2009
FILE NAME = k:\11958601\sheets\75_3p sectviews\75_3p_culvert_#6.dgn
PLOT SCALE = 1.000
USER NAME = jtmoody
MODEL = KS_SHEET_3

IL RTE 75 (3P)
CULVERT #6

** 111RS-1, 111BR-1 Ya-15d-RS-1 & (W-15d)T-1
* STEPHENSON & WINNEBAGO

CONTRACT NO. 64970

F.A. RTE.	SECTION	COUNTY	TOTAL SHEETS	SHEET NO.
505	**	*	335	243
STA. 10855+00.00		TO STA. 10856+00.00		
FED. ROAD DIST. NO.	ILLINOIS	FED. AID PROJECT		

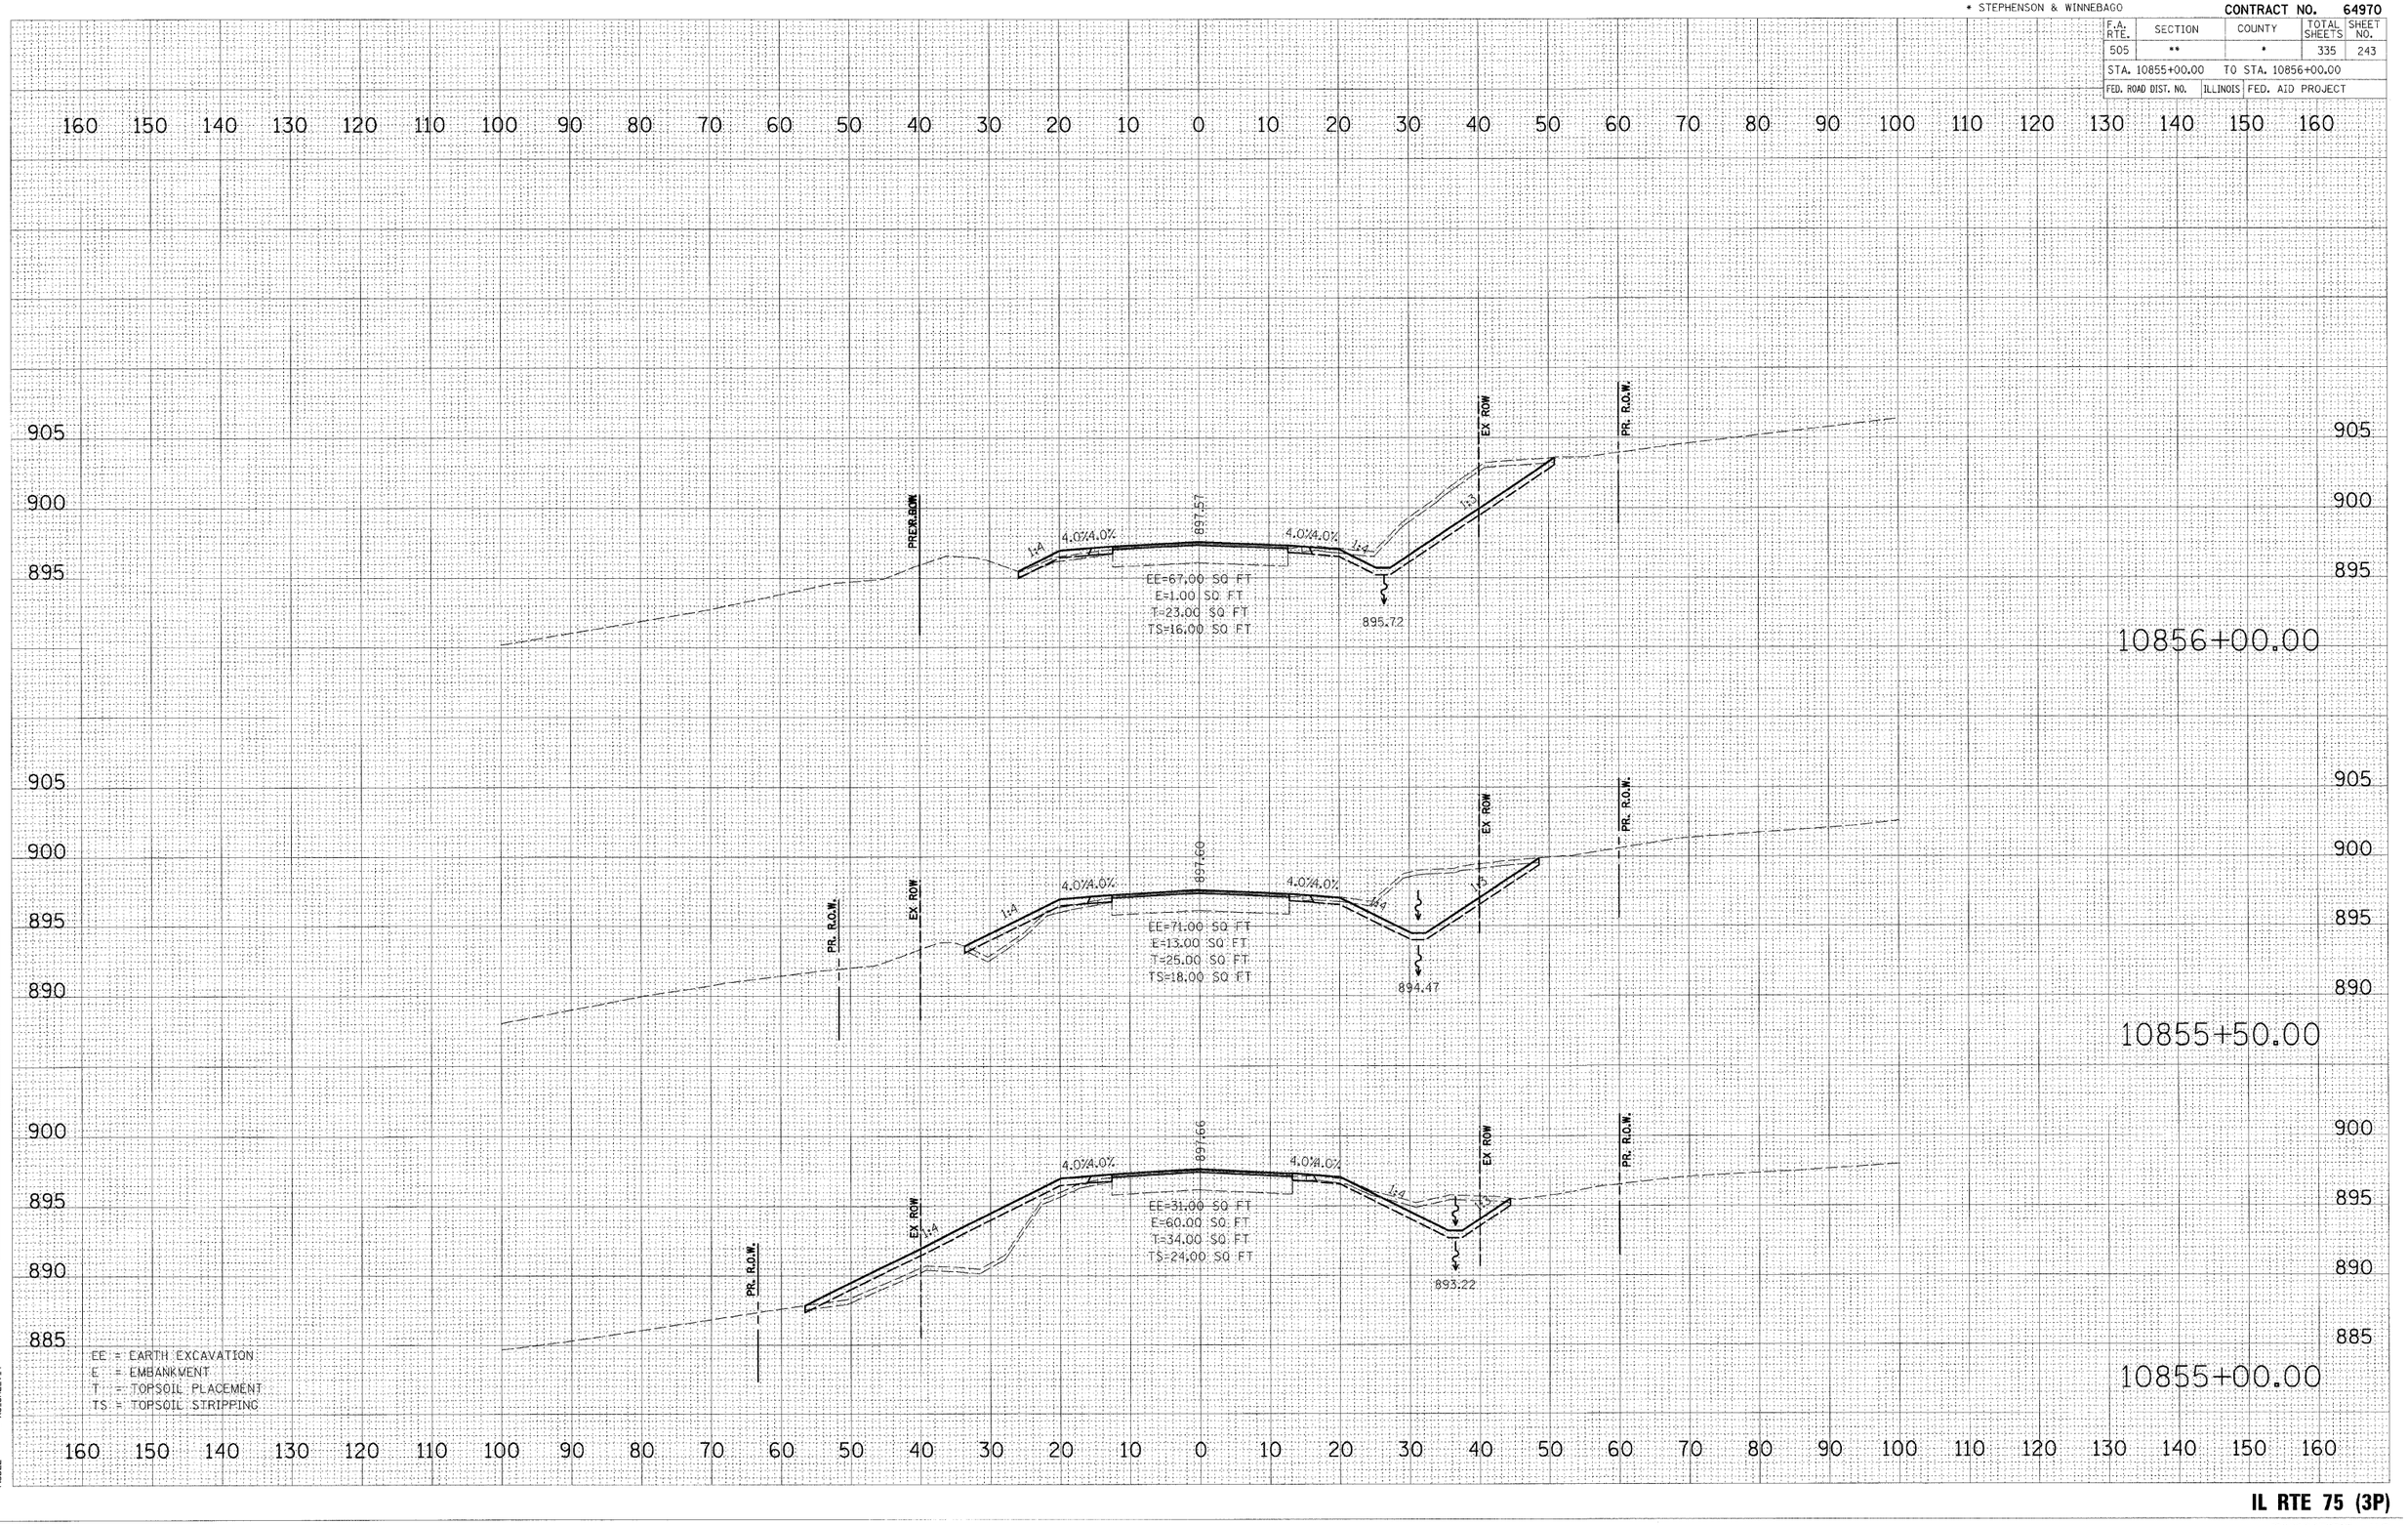

FINAL SURVEY — NOTE BOOK — NO. — SURVEYED — PLOTTED — TEMPLATE — AREAS — AREAS CHECKED — BY — DATE

ORIGINAL SURVEY — SURVEYED — PLOTTED — TEMPLATE — AREAS — AREAS CHECKED — BY — DATE

PLOT DATE = 3/2/2009
FILE NAME = H:\11958\Roll 75_3p eastload\Geo\75_3P_XS_SHEET_4.dgn
PLOT SCALE = 1.000
USER NAME = JT-acey
MODEL = XS_SHEET_4

IL RTE 75 (3P)
CULVERT #6

** 111RS-1, 111BR-1 Ya-15d-RS-1 & (W-15d)T-1
* STEPHENSON & WINNEBAGO

CONTRACT NO. 64970

F.A. RTE.	SECTION	COUNTY	TOTAL SHEETS	SHEET NO.
505	**	*	335	244

STA. 10856+50.00 TO STA. 10857+00.00

FED. ROAD DIST. NO. | ILLINOIS | FED. AID PROJECT

FINAL SURVEY NOTE BOOK NO.
SURVEYED BY
PLOTTED BY
TEMPLATE
AREAS
AREAS CHECKED
DATE

ORIGINAL SURVEY
SURVEYED BY
PLOTTED BY
TEMPLATE
AREAS
AREAS CHECKED
DATE

PLOT DATE = 3/2/2009
FILE NAME = H:\IL75SB00\ul 75_3p eastxsec\ul75_3p_xs.dgn
PLOT SCALE = 10.0000 '/ Inch
USER NAME = JT+acmj
MODEL = XS_SHEET_5

EE = EARTH EXCAVATION
E = EMBANKMENT
T = TOPSOIL PLACEMENT
TS = TOPSOIL STRIPPING

EX ROW

6.4% 897.67 2.7%

EE=2.00 SQ FT
E=0.00 SQ FT
T=0.00 SQ FT
TS=1.00 SQ FT

10857+00.00

EX ROW

PREX.ROW

1:4 4.0% 4.0% 897.61 4.0% 4.0% 3.7%

EE=3.00 SQ FT
E=0.00 SQ FT
T=7.00 SQ FT
TS=6.00 SQ FT

10856+50.00

160 150 140 130 120 110 100 90 80 70 60 50 40 30 20 10 0 10 20 30 40 50 60 70 80 90 100 110 120 130 140 150 160

910 905 900 895

IL RTE 75 (3P)
CULVERT #6

** 111RS-1, 111BR-1 Ya-15d-RS-1 & (W-15d)T-1
* STEPHENSON & WINNEBAGO


CONTRACT NO. 64970

F.A. RTE.	SECTION	COUNTY	TOTAL SHEETS	SHEET NO.
505	**	*	335	245
STA. 10891+00.00		TO STA. 10892+00.00		
FED. ROAD DIST. NO.		ILLINOIS	FED. AID PROJECT	

FINAL SURVEY NOTE BOOK NO.
SURVEYED / PLOTTED / TEMPLATE AREAS / AREAS CHECKED
BY DATE

ORIGINAL SURVEY NOTE BOOK NO.
SURVEYED / PLOTTED / TEMPLATE AREAS / AREAS CHECKED
BY DATE

PLOT DATE = 3/2/2009
FILE NAME = k:\11195800\il 75_3p east\cadd\Geopak\Roadway\xs_Culvert_07.dgn
PLOT SCALE = 1.0000 '/ IN.
USER NAME = JTracey
MODEL = XS_SHEET_1

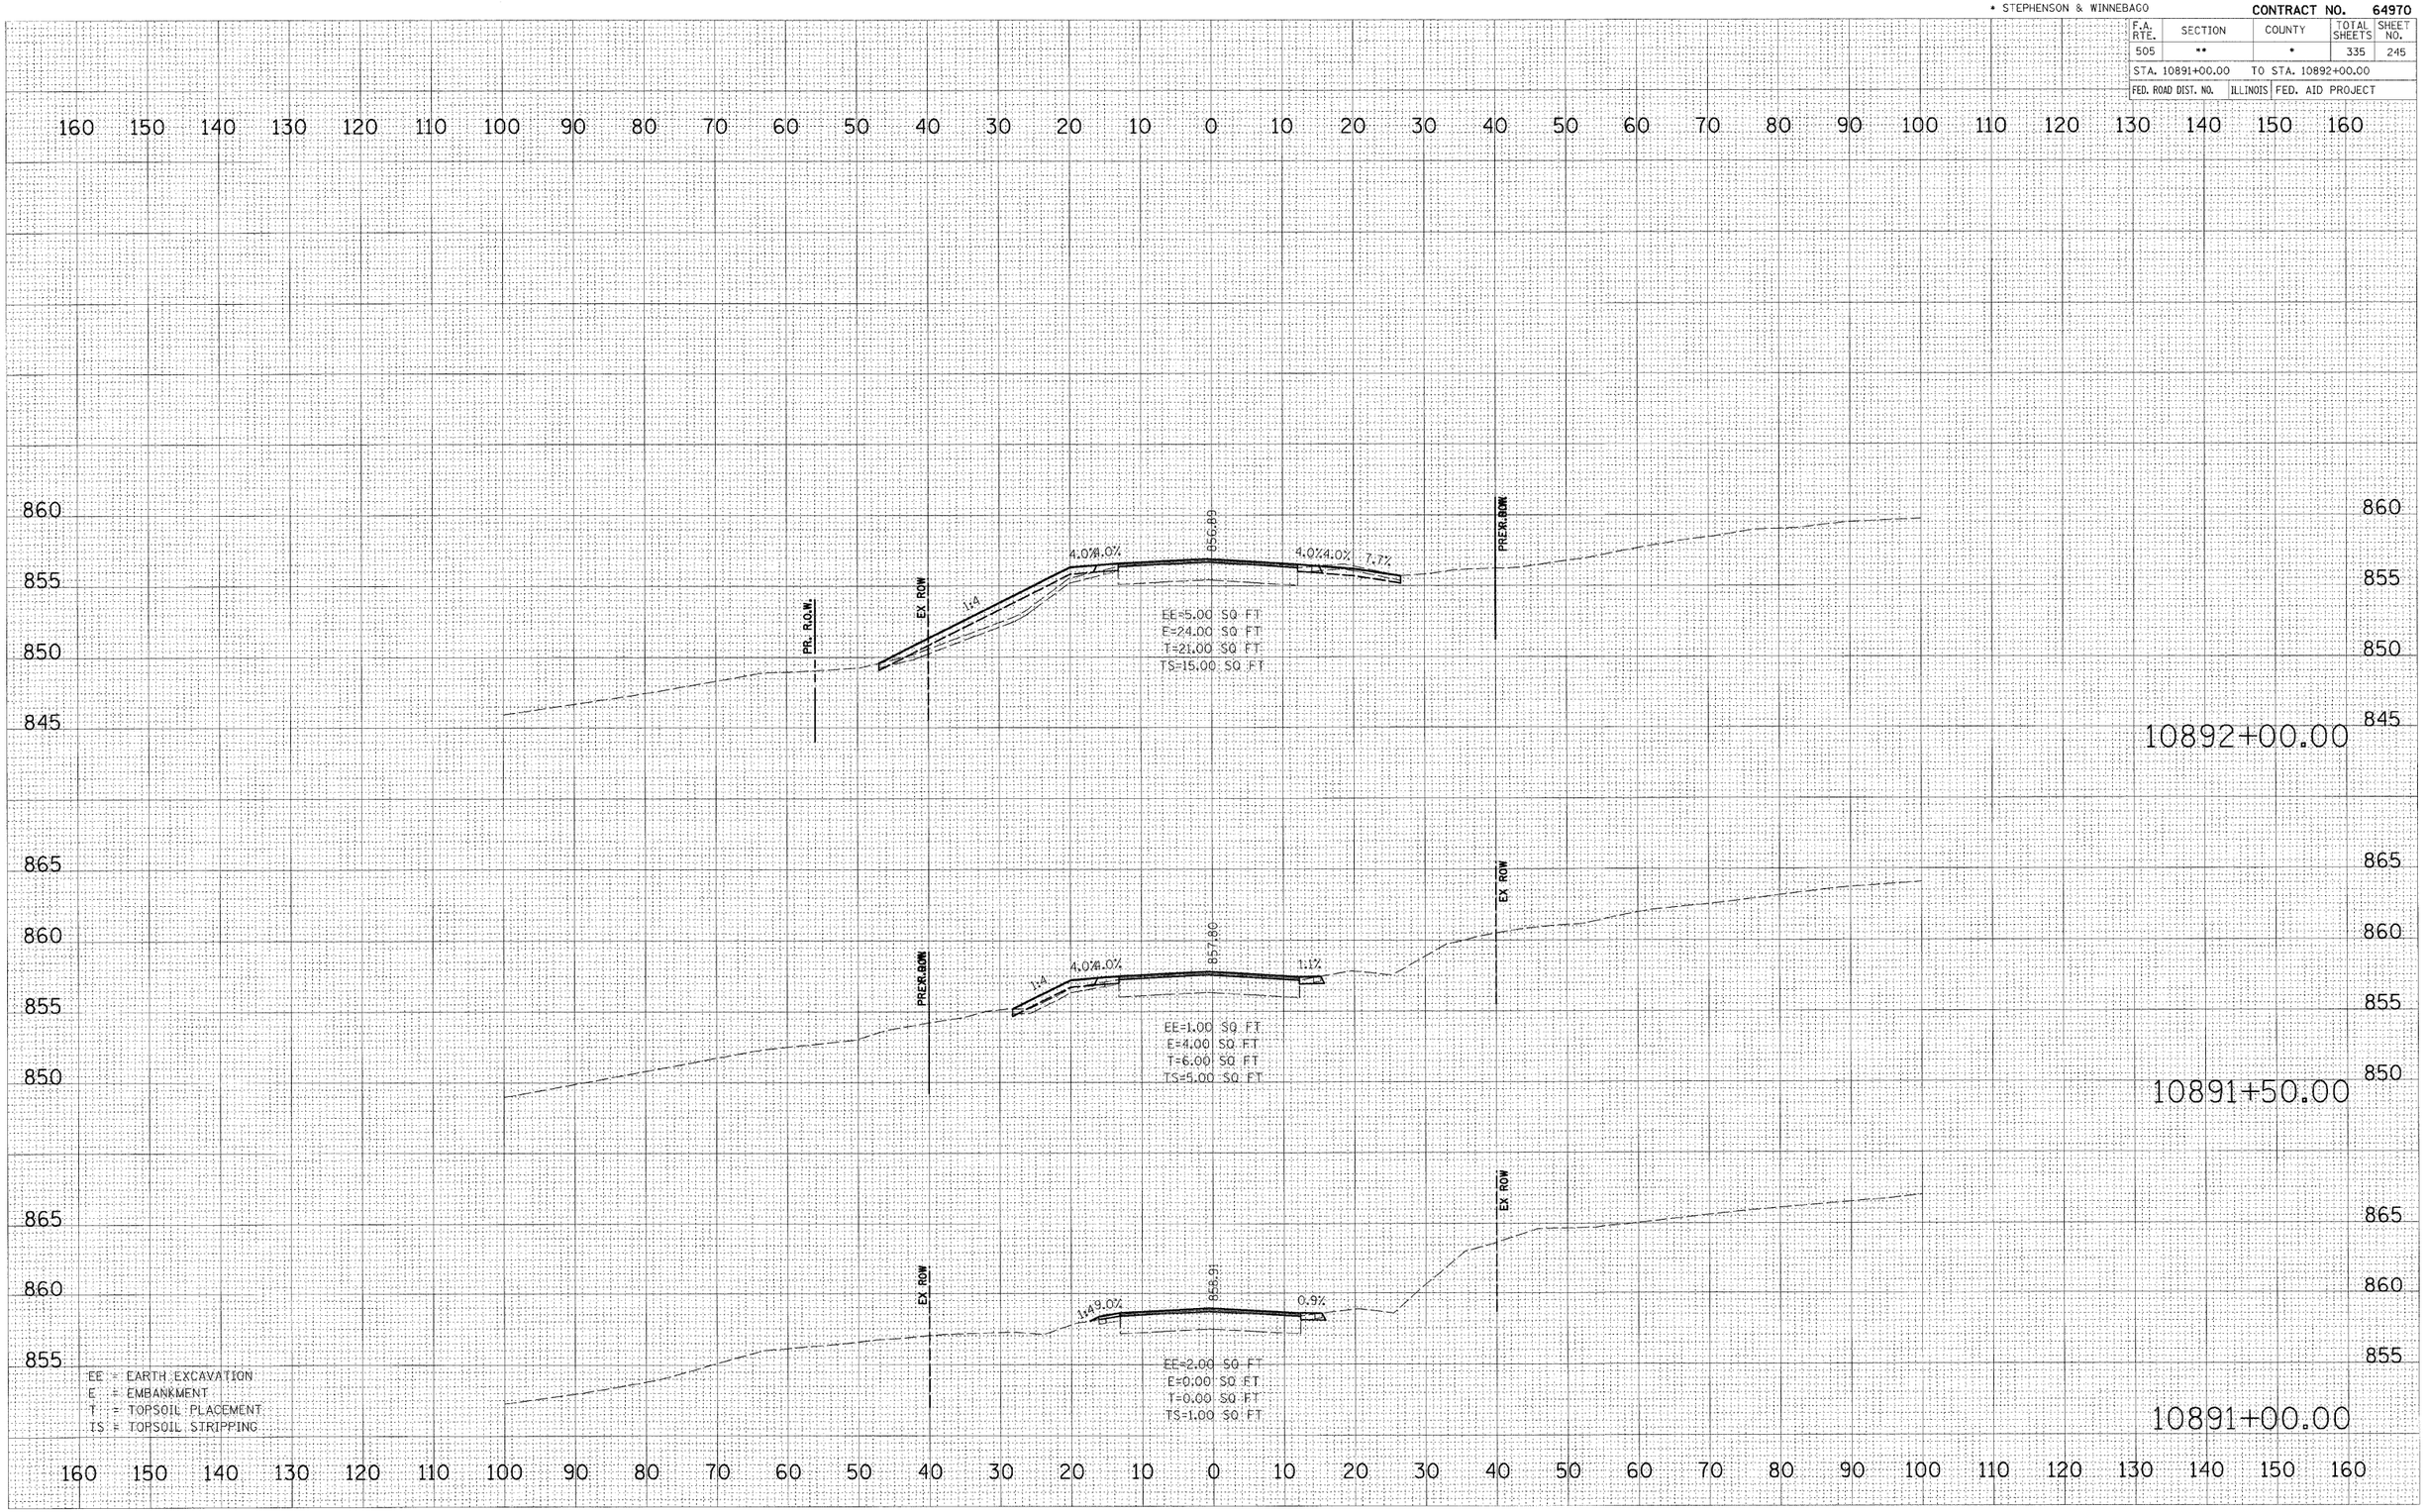

IL RTE 75 (3P)
CULVERT #7


** 111RS-1, 111BR-1 Ya-15d-RS-1 & (W-15d)T-1
* STEPHENSON & WINNEBAGO

CONTRACT NO. 64970

F.A. RTE.	SECTION	COUNTY	TOTAL SHEETS	SHEET NO.
505	**	*	335	246

STA. 10892+50.00 TO STA. 10893+50.00

FED. ROAD DIST. NO. | ILLINOIS | FED. AID PROJECT

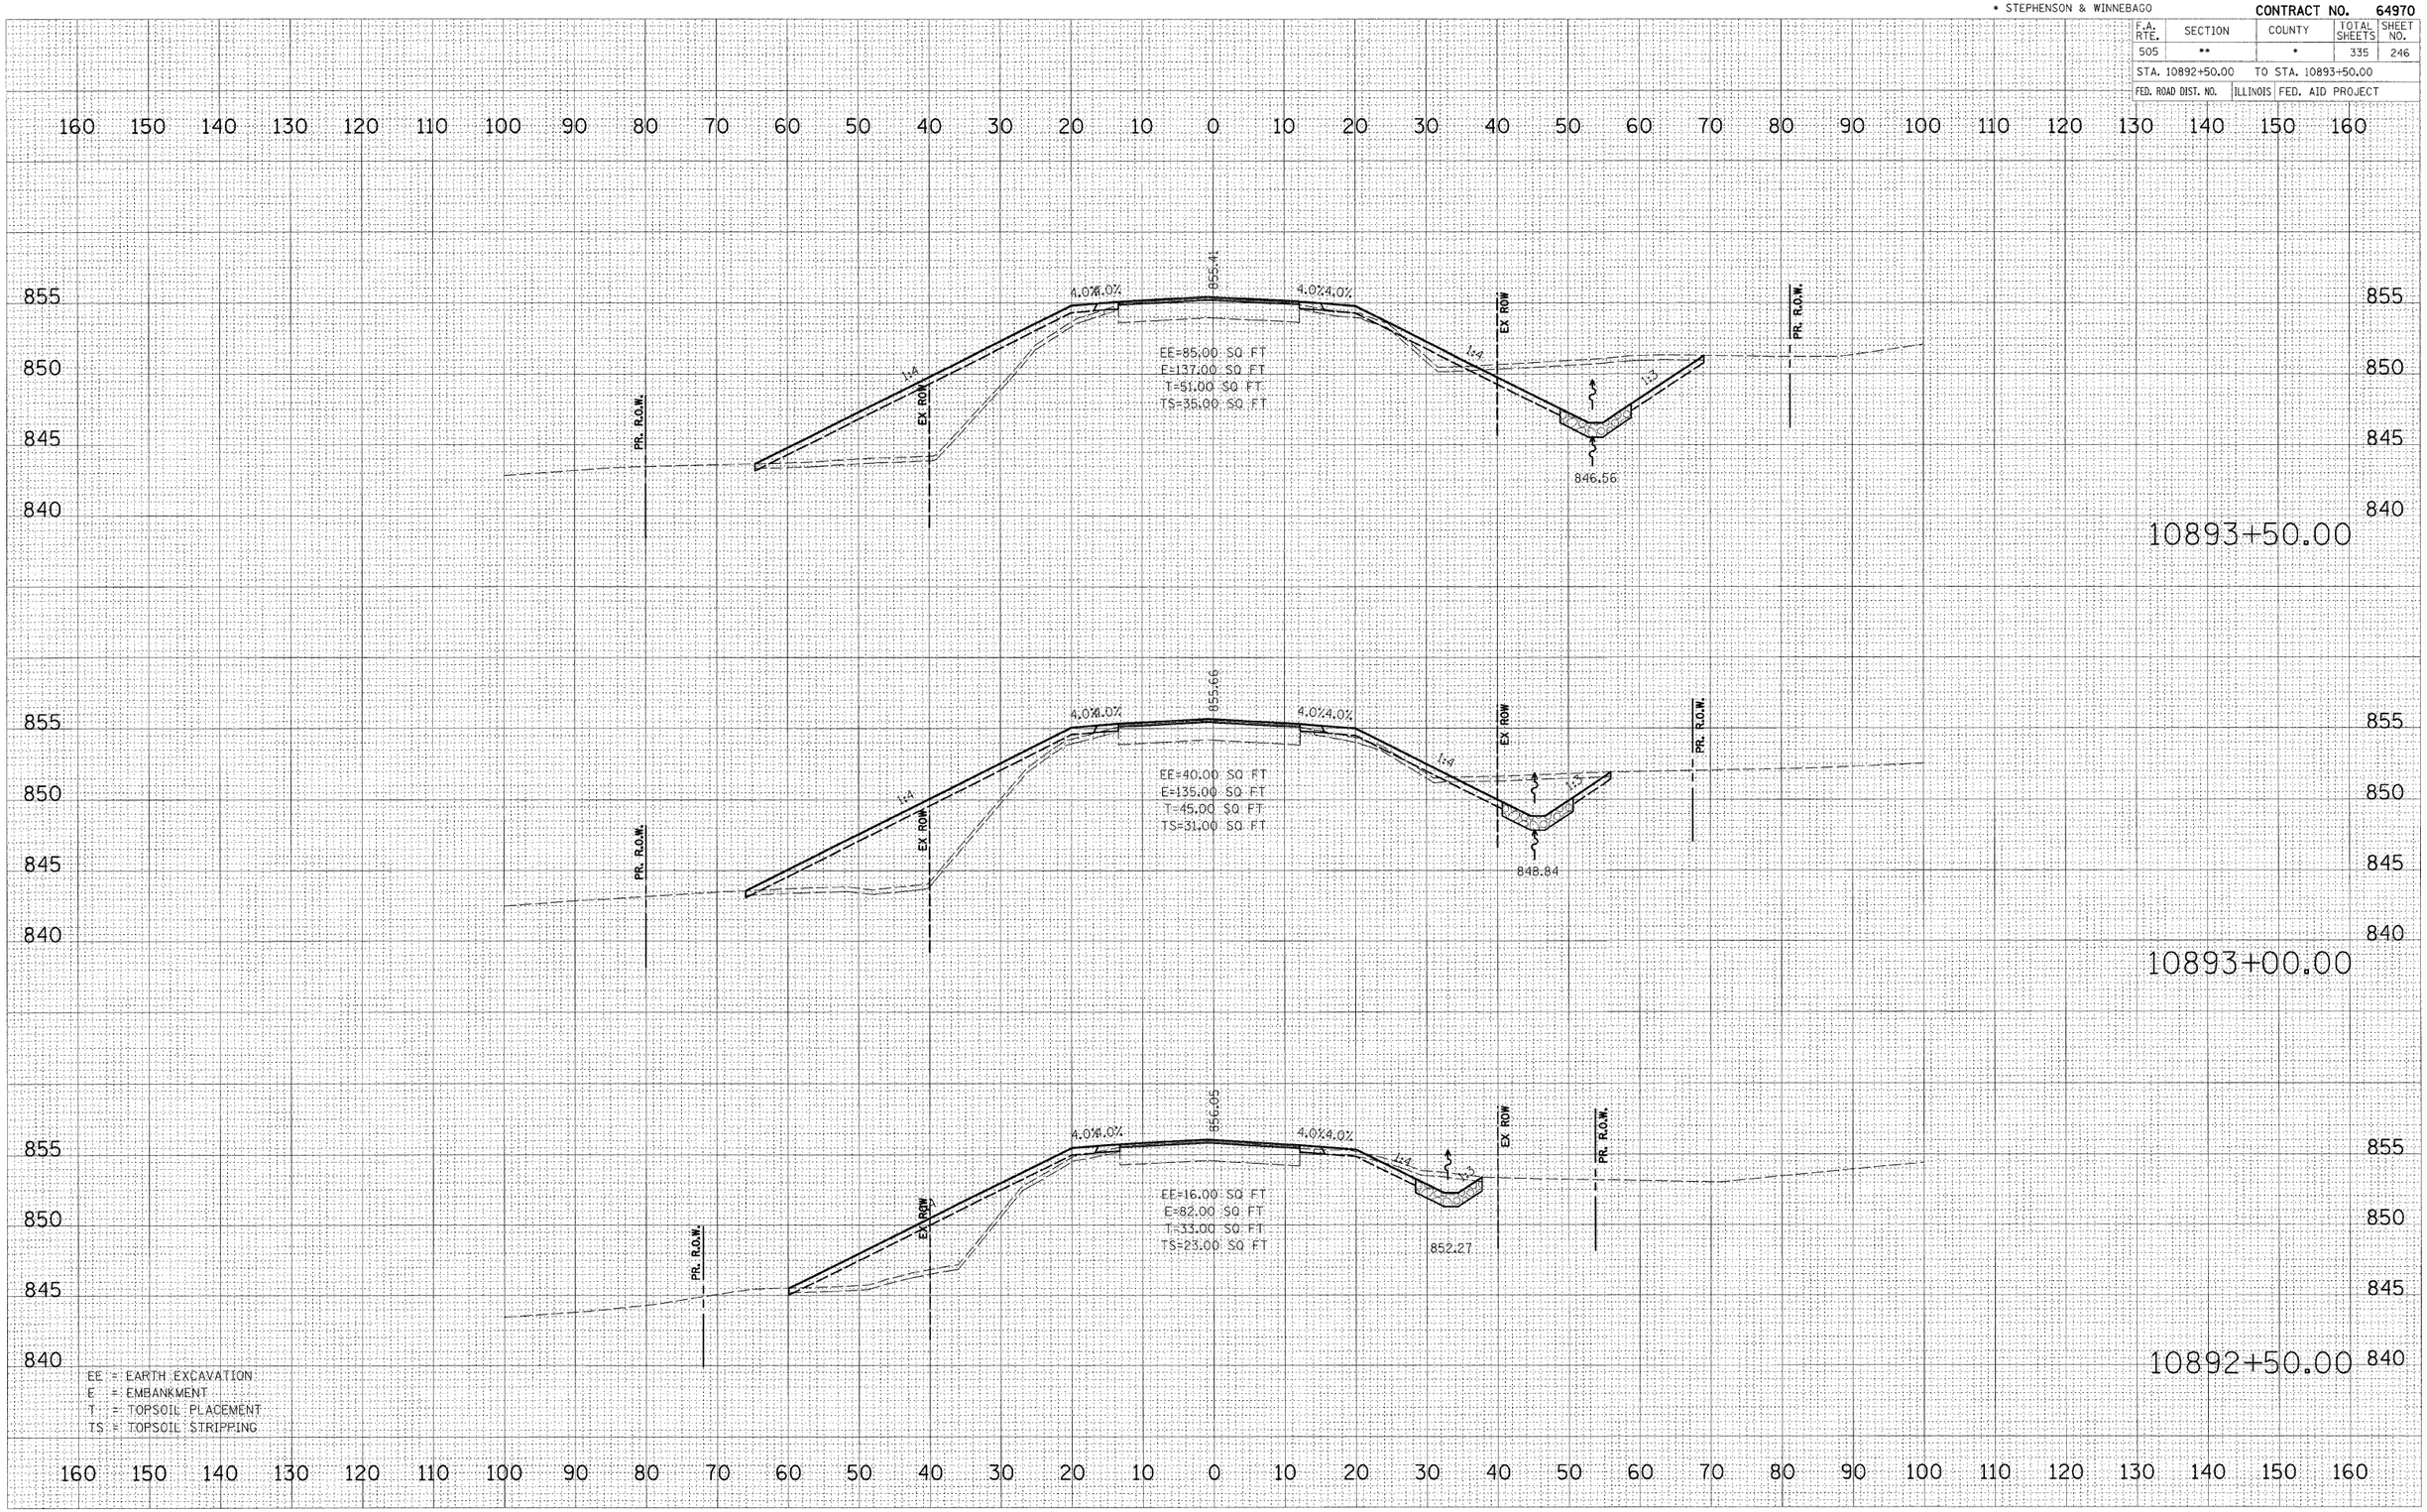

EE = EARTH EXCAVATION
E = EMBANKMENT
T = TOPSOIL PLACEMENT
TS = TOPSOIL STRIPPING

FINAL SURVEY — NOTE BOOK NO. — SURVEYED — PLOTTED — TEMPLATE AREAS — AREAS CHECKED — DATE

ORIGINAL SURVEY — NOTE BOOK NO. — SURVEYED — PLOTTED — TEMPLATE AREAS — AREAS CHECKED — BY — DATE

PLOT DATE = 3/2/2009
FILE NAME = k:\11ir5080\11 75_3p east\roadway\sheets\75_3p_xs_sht_1.dgn
PLOT SCALE = 1.0000 '/ INCH
PLOT STYLE = JT-scay
USER NAME = JT-scay
MODEL = XS_SHEET_2

IL RTE 75 (3P)
CULVERT #7

** 111RS-1, 111BR-1 Ya-15d-RS-1 & (W-15d)T-1
* STEPHENSON & WINNEBAGO

CONTRACT NO. 64970

F.A. RTE.	SECTION	COUNTY	TOTAL SHEETS	SHEET NO.
505	**	*	335	247
STA. 10894+00.00		TO STA. 10894+50.00		
FED. ROAD DIST. NO.	ILLINOIS	FED. AID PROJECT		

FINAL SURVEY	NOTE BOOK	NO.

ORIGINAL GRADE	SURVEYED	BY	DATE
	ADDITIONS		
	TEMPLATE		
	AREAS		
	AREAS CHECKED		

160 150 140 130 120 110 100 90 80 70 60 50 40 30 20 10 0 10 20 30 40 50 60 70 80 90 100 110 120 130 140 150 160

855 850 845 840

PR. R.O.W. — EX ROW — PR. R.O.W.

856.15

4.0%4.0% — 4.0%4.0%

1:4 — 1:4 — 1:3

EE=96.00 SQ FT
E=126.00 SQ FT
T=60.00 SQ FT
TS=41.00 SQ FT

844.00 — 844.70

10894+50.00

855.67

DITCH INV. 843.47 — DITCH INV. 843.93

8' x 5' BOX CULVERT

0.40%

CULVERT INV. 843.28 — CULVERT INV. 843.62

END SECTION INV. 843.26 — END SECTION INV. 843.64

10894+19.54

855.70

EE=137.00 SQ FT
E=148.00 SQ FT
T=58.00 SQ FT
TS=40.00 SQ FT

844.28

10894+00.00

EE = EARTH EXCAVATION
E = EMBANKMENT
T = TOPSOIL PLACEMENT
TS = TOPSOIL STRIPPING


PLOT DATE = 3/2/2009
FILE NAME = k:\11f5880\...\75.3p east\xsdd\GA...75E_8ft.dgn
PW STYLE = ...
SCALE = 1:100
USER NAME = JTracey
MODEL = XS_SHEET_3

IL RTE 75 (3P)
CULVERT #7

** 111RS-1, 111BR-1 Ya-15d-RS-1 & (W-15d)T-1
* STEPHENSON & WINNEBAGO

CONTRACT NO. 64970

F.A. RTE.	SECTION	COUNTY	TOTAL SHEETS	SHEET NO.
505	**	*	335	248
STA. 10895+00.00		TO STA. 10896+00.00		
FED. ROAD DIST. NO.	ILLINOIS	FED. AID PROJECT		

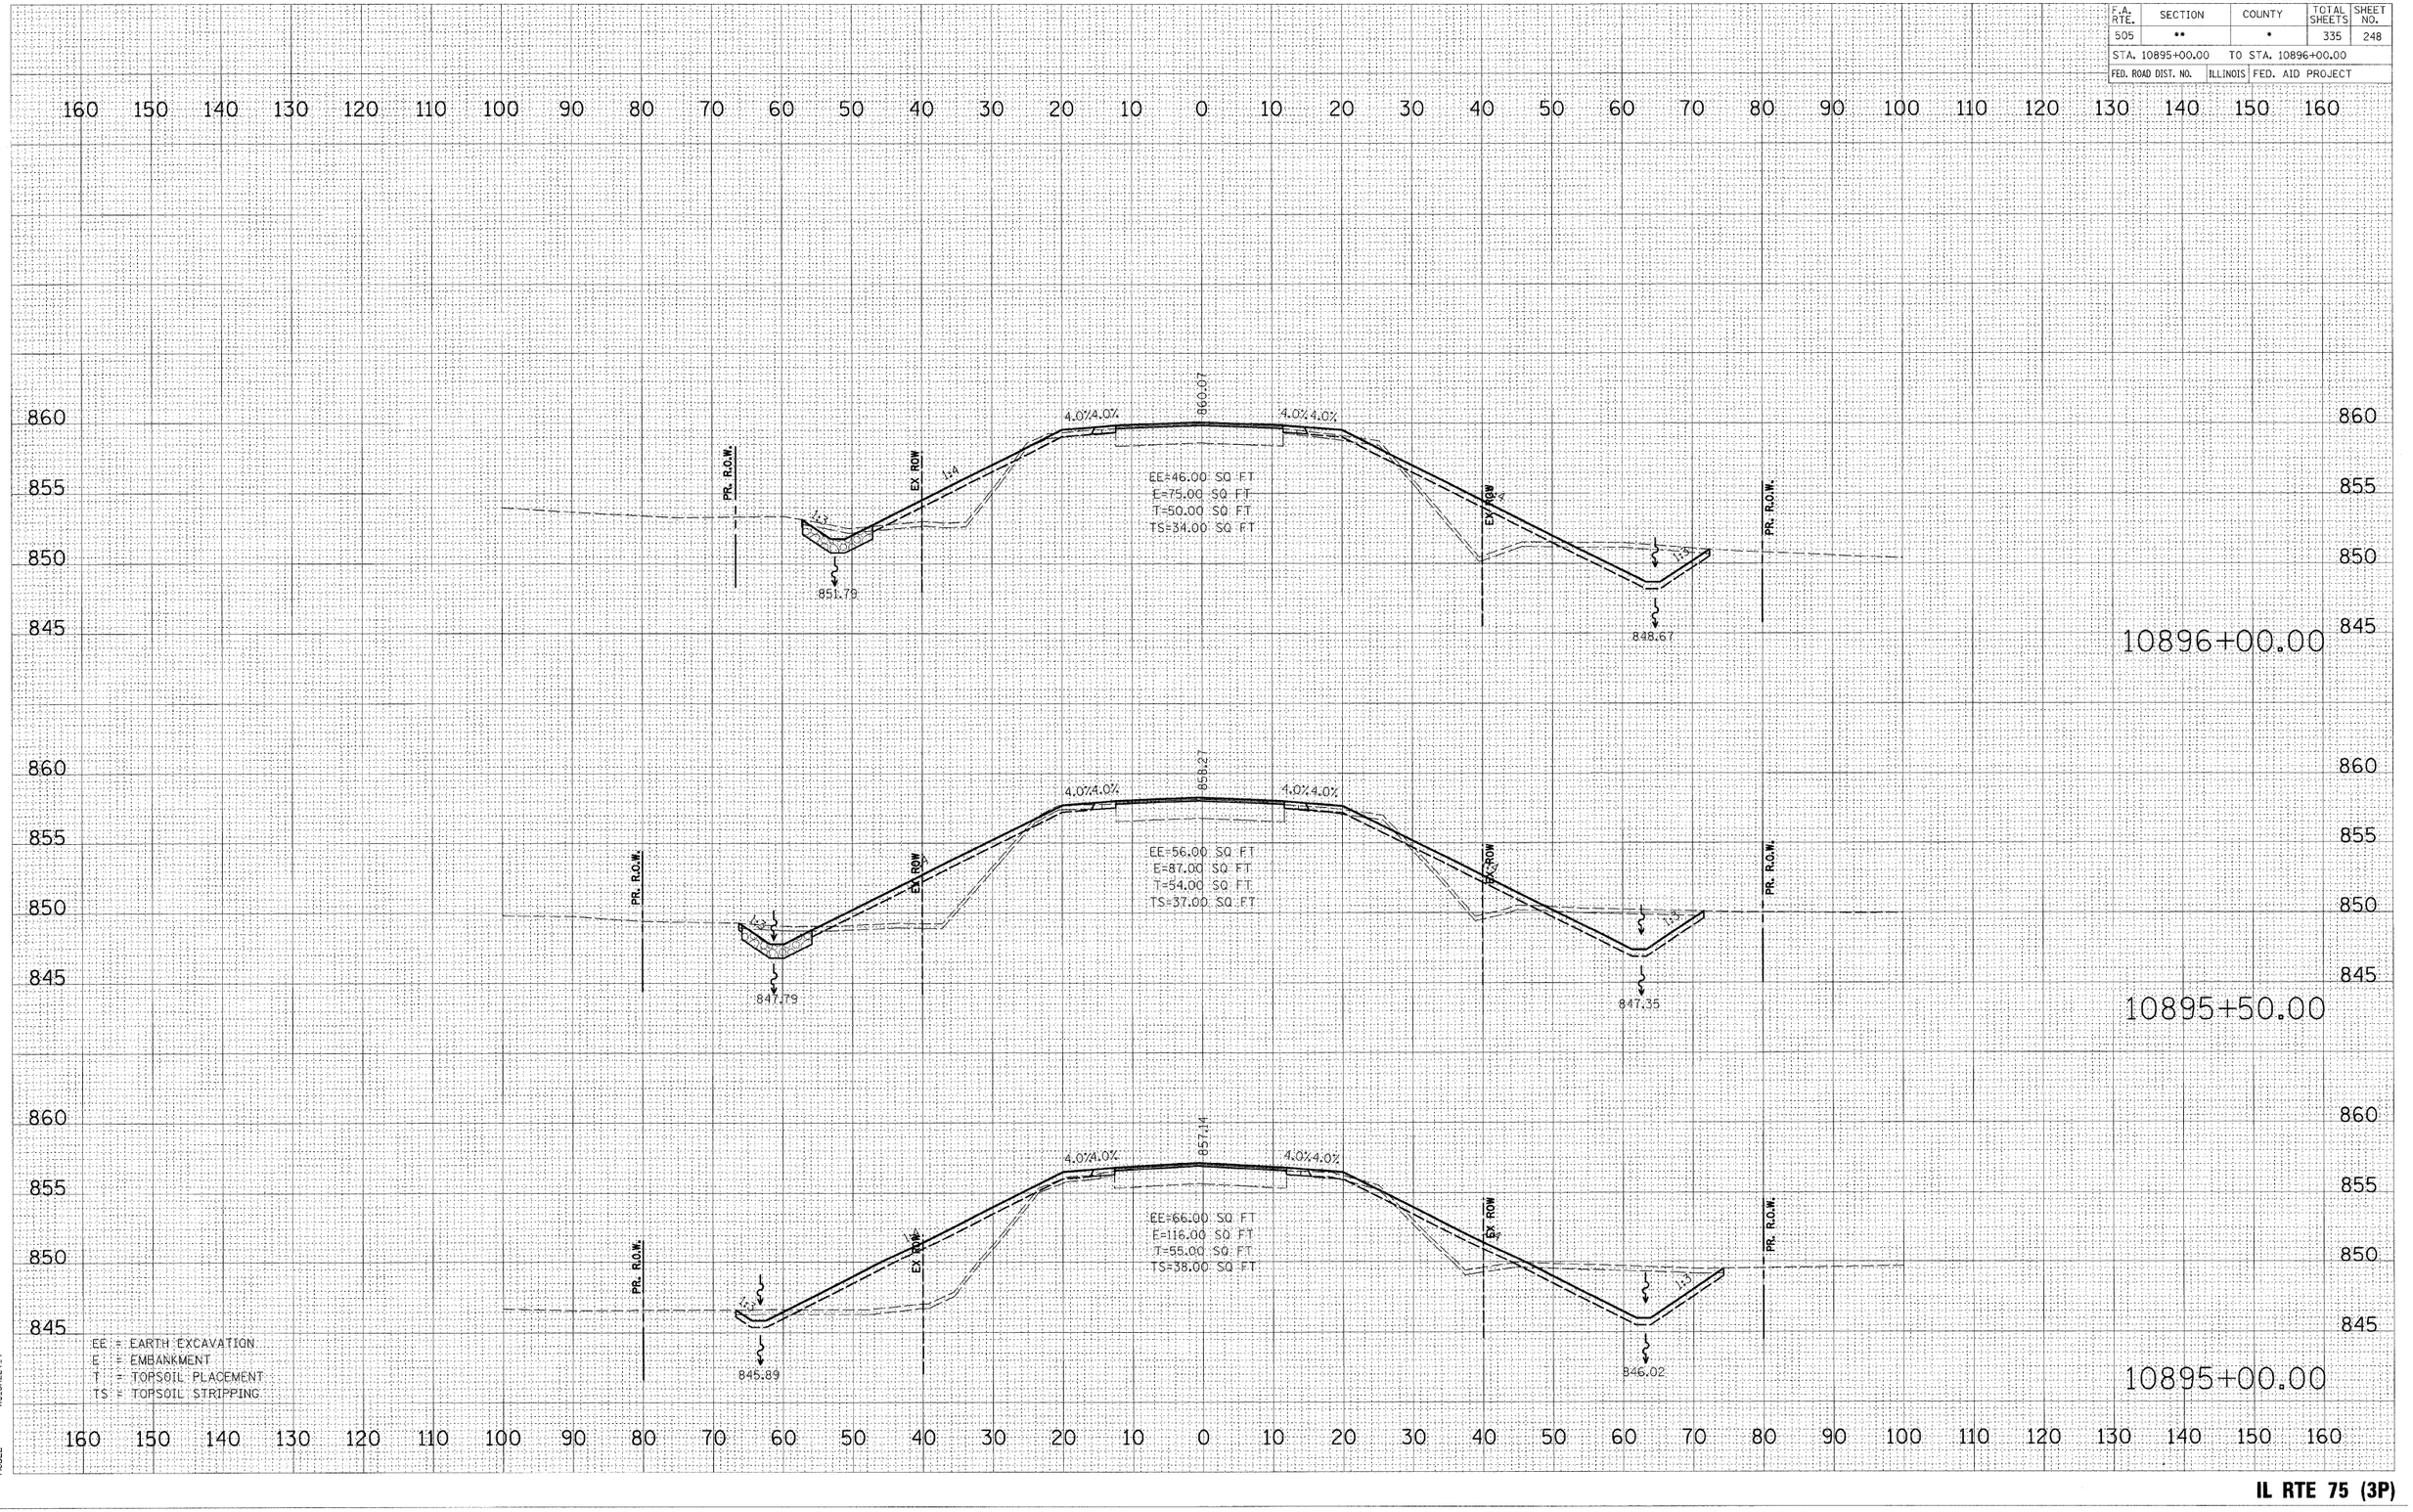

FINAL SURVEY NOTE BOOK — NO. — BY — DATE
ORIGINAL SURVEY — SURVEYED — PLOTTED — TEMP. ATT. — AREAS — AREAS CHECKED

PLOT DATE = 3/2/2009
FILE NAME = k:\11175800\ti 75_3p east\roadway\sheets\75_SUM_culv_87.dgn
PLOT SCALE = 1.000 '/ IN.
USER NAME = JTmccoy
MODEL = XS_SHEET_4

IL RTE 75 (3P)
CULVERT #7

** 111RS-1, 111BR-1 Ya-15d-RS-1 & (W-15d)T-1
* STEPHENSON & WINNEBAGO

CONTRACT NO. 64970

F.A. RTE.	SECTION	COUNTY	TOTAL SHEETS	SHEET NO.
505	**	*	335	249

STA. 10896+50.00 TO STA. 10897+50.00

FED. ROAD DIST. NO. | ILLINOIS | FED. AID PROJECT

FINAL SURVEY	DATE
SURVEYED	
COMPUTED	
NOTE BOOK: TEMP ATS	
NO. AREAS CHECKED	

ORIGINAL SURVEY	BY	DATE
SURVEYED		
COMPUTED		
NOTE BOOK: TEMP ATS		
NO. AREAS CHECKED		

160 150 140 130 120 110 100 90 80 70 60 50 40 30 20 10 0 10 20 30 40 50 60 70 80 90 100 110 120 130 140 150 160

870
865
860

EX ROW

1:4 4.0% 4.0%

866.75

4.0% 4.0% 1:4

EX ROW

EE=1.00 SQ FT
E=2.00 SQ FT
T=7.00 SQ FT
TS=5.00 SQ FT

10897+50.00

865
860
855

EX ROW

1:4 4.0% 4.0%

864.36

4.0% 4.0% 1:4

EX ROW
PR. R.O.W.

EE=1.00 SQ FT
E=3.00 SQ FT
T=7.00 SQ FT
TS=6.00 SQ FT

10897+00.00

865
860
855
850

PREX.ROW

1:4 4.0% 4.0%

862.05

4.0% 4.0%

EX ROW

1:4

PR. R.O.W.

EE=30.00 SQ FT
E=62.00 SQ FT
T=33.00 SQ FT
TS=23.00 SQ FT

850.00

10896+50.00

EE = EARTH EXCAVATION
E = EMBANKMENT
T = TOPSOIL PLACEMENT
TS = TOPSOIL STRIPPING

160 150 140 130 120 110 100 90 80 70 60 50 40 30 20 10 0 10 20 30 40 50 60 70 80 90 100 110 120 130 140 150 160

PLOT DATE = 3/2/2009
FILE NAME = k:\11pw800\ill 75_3p eastvoa\Culvert\IL_87.dgn
PLOT SCALE = 1.000 '/ INCH
USER NAME = JTracey
MODEL = XS_SHEET_LS

IL RTE 75 (3P)
CULVERT #7

** 111RS-1, 111BR-1 Yq-15d-RS-1 & (W-15d)T-1
* STEPHENSON & WINNEBAGO

CONTRACT NO. 64970

F.A. RTE.	SECTION	COUNTY	TOTAL SHEETS	SHEET NO.
505	**	*	335	250

STA. 10898+00.00 TO STA. 10898+50.00

FED. ROAD DIST. NO. | ILLINOIS | FED. AID PROJECT

FINAL SURVEY		BY	DATE
	SURVEYED		
	PLOTTED		
NOTE BOOK	TEMPLATE		
	AREAS		
NO.	AREAS CHECKED		

ORIGINAL SURVEY		BY	DATE
	SURVEYED		
	PLOTTED		
NOTE BOOK	TEMPLATE		
	AREAS		
NO.	AREAS CHECKED		

PLOT DATE = 3/2/2009
FILE NAME = h:\11956808\ci 75_3p eastbound\Geopak\XSECTS\XS_SHEET_6-07.dgn
H. SCALE = 1:100
V. SCALE = 1:100
USER NAME = ITT-acoy
MODEL = XS_SHEET_6

EX ROW
1:4
9.0%
871.55
8.7%
EE=2.00 SQ FT
E=0.00 SQ FT
T=0.00 SQ FT
TS=1.00 SQ FT
10898+50.00
1:9.6
4.0%
4.0%
869.15
4.0%
4.0%
1:4
EE=2.00 SQ FT
E=2.00 SQ FT
T=9.00 SQ FT
TS=7.00 SQ FT
10898+00.00

EE = EARTH EXCAVATION
E = EMBANKMENT
T = TOPSOIL PLACEMENT
TS = TOPSOIL STRIPPING

IL RTE 75 (3P)
CULVERT #7


** 111RS-1, 111BR-1 Yo-15d-RS-1 & (W-15d)T-1
* STEPHENSON & WINNEBAGO

CONTRACT NO. 64970

F.A. RTE.	SECTION	COUNTY	TOTAL SHEETS	SHEET NO.
505	**	*	335	251

STA. 10966+00.00 TO STA. 10967+00.00

FED. ROAD DIST. NO. | ILLINOIS | FED. AID PROJECT

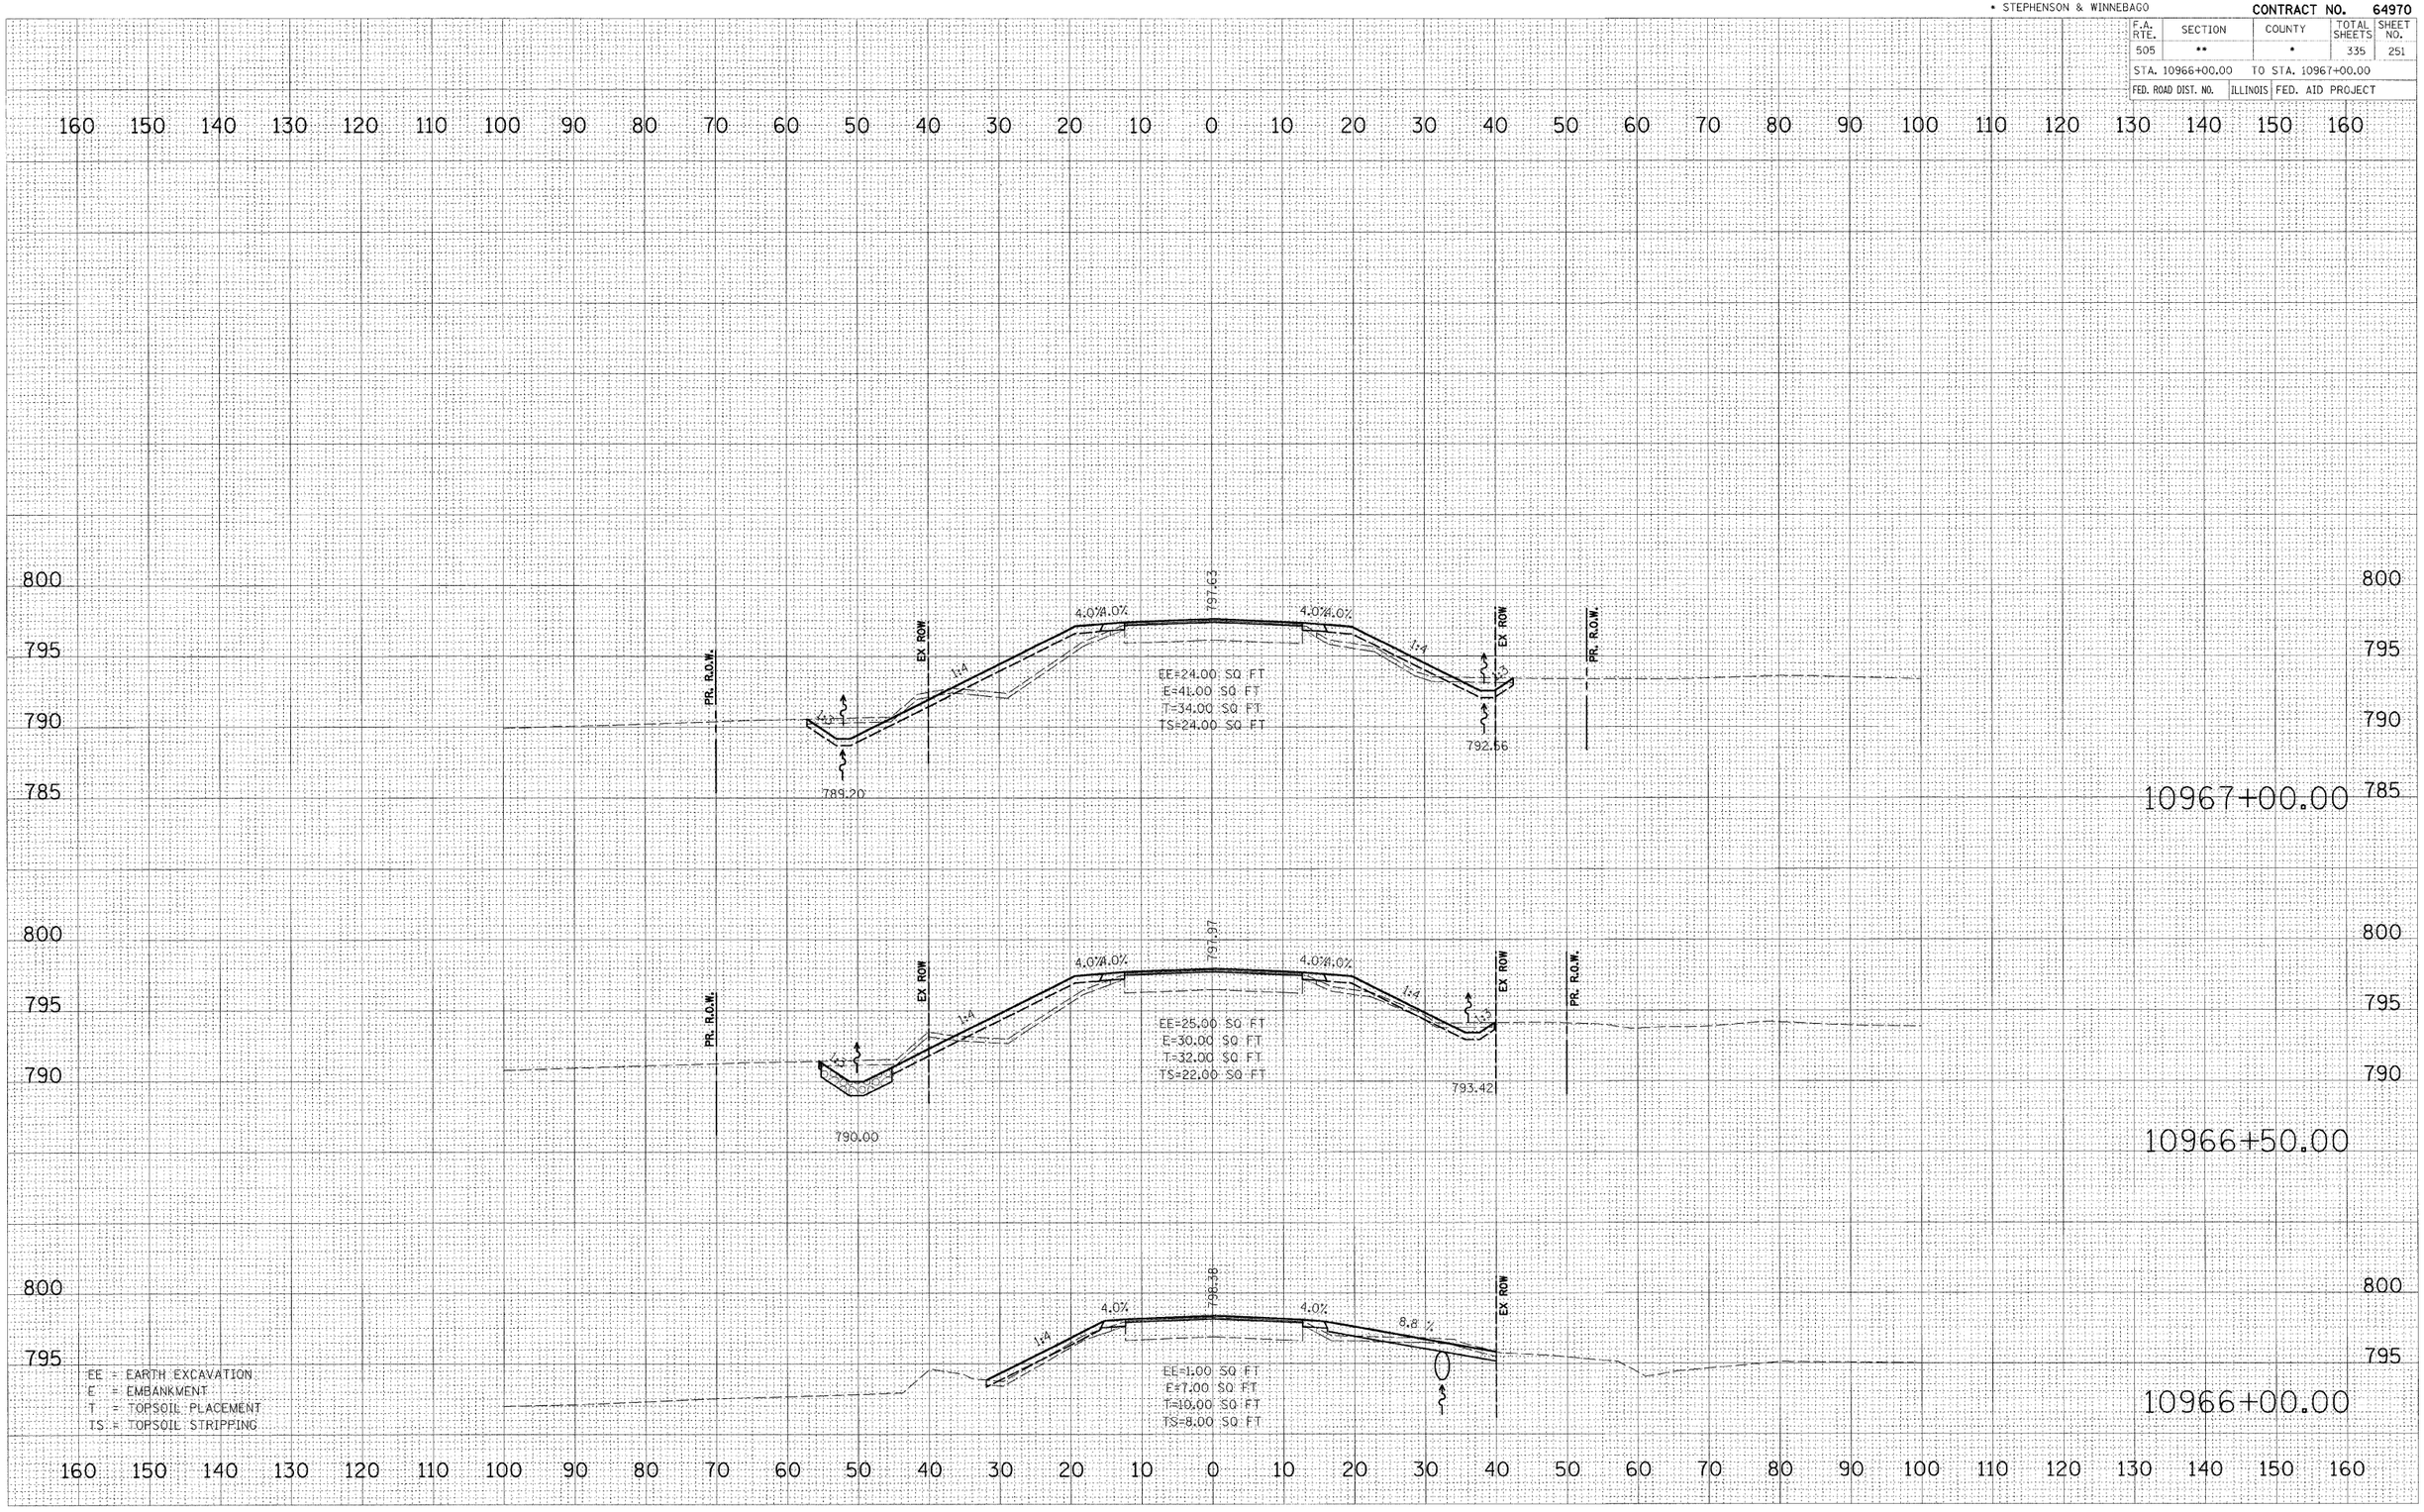

FINAL SURVEY NOTE BOOK — NO. — DATE
SURVEYED BY — AUTOCAD FILE NO. — TEMPLATE AREAS — AREAS CHECKED — DATE

ORIGINAL SURVEY NOTE BOOK — NO. — SURVEYED BY — AUTOCAD FILE NO. — TEMPLATE AREAS — AREAS CHECKED — DATE

PLOT DATE = 3/2/2009
FILE NAME = k:\11f95880\xl 75_3p east\cadd\GEOPAK\SECTION\xs_08.dgn
PLOT SCALE = 1.000 '/ IN.
USER NAME = JTrosey
MODEL = XS_SHEET_1

IL RTE 75 (3P)

CULVERT #8


** 111RS-1, 111BR-1 Ya-15d-RS-1 & (W-15d)T-1
* STEPHENSON & WINNEBAGO

CONTRACT NO. 64970

F.A. RTE.	SECTION	COUNTY	TOTAL SHEETS	SHEET NO.
505	**	*	335	252

STA. 10967+50.00 TO STA. 10968+50.00

FED. ROAD DIST. NO. | ILLINOIS | FED. AID PROJECT

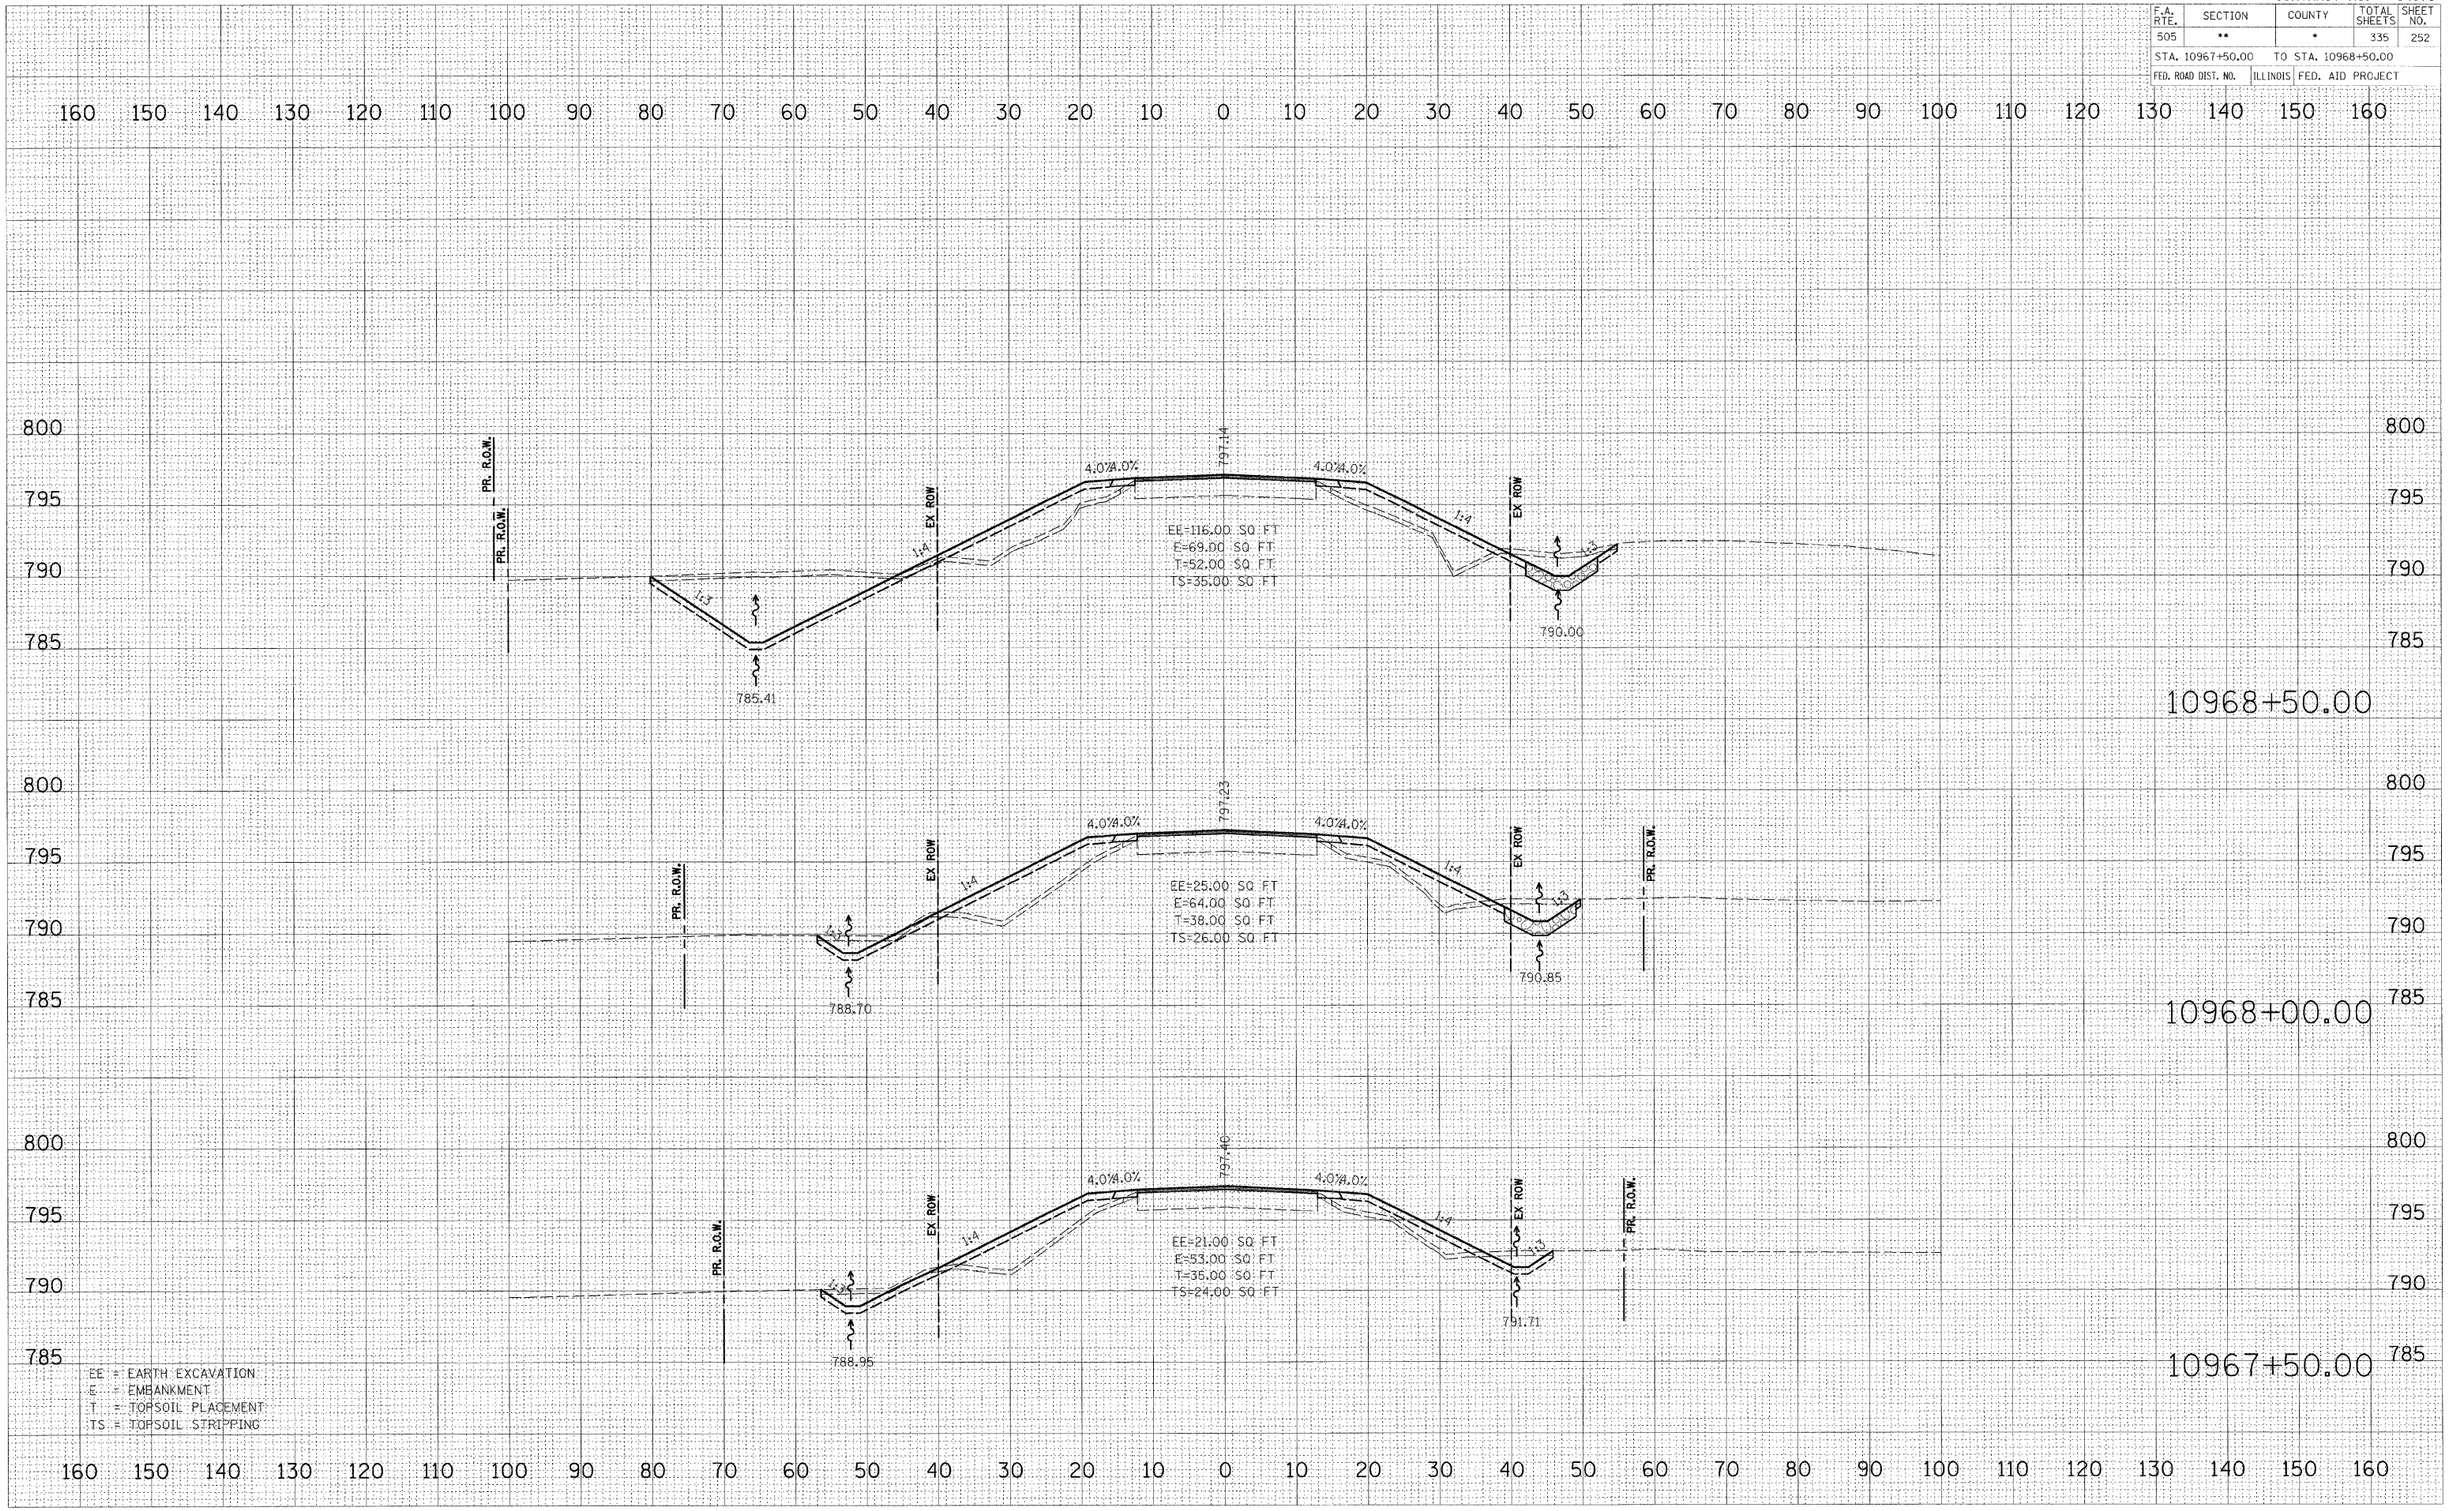

FINAL SURVEY — NOTE SHOW NO. — BY — DATE — SURVEYED — PLOTTED — TEMPLATE — AREAS — AREAS CHECKED

ORIGINAL SURVEY — SURVEYED — PLOTTED — TEMPLATE — AREAS — AREAS CHECKED


PLOT DATE = 3/2/2009
FILE NAME = h:\111rs600\xs\75_3p_eastroadfdr\xs75_3p_eastroadfdr_08.dgn
PLOT SCALE = 1.000
USER NAME = JT-acey
MODEL = XS_SHEET_2

IL RTE 75 (3P)
CULVERT #8

** 111RS-1, 111BR-1 Ya-15d-RS-1 & (W-15d)T-1
* STEPHENSON & WINNEBAGO

CONTRACT NO. 64970

F.A. RTE.	SECTION	COUNTY	TOTAL SHEETS	SHEET NO.
505	**	*	335	253
STA. 10968+78.88		TO STA. 10969+50.00		
FED. ROAD DIST. NO.		ILLINOIS	FED. AID PROJECT	

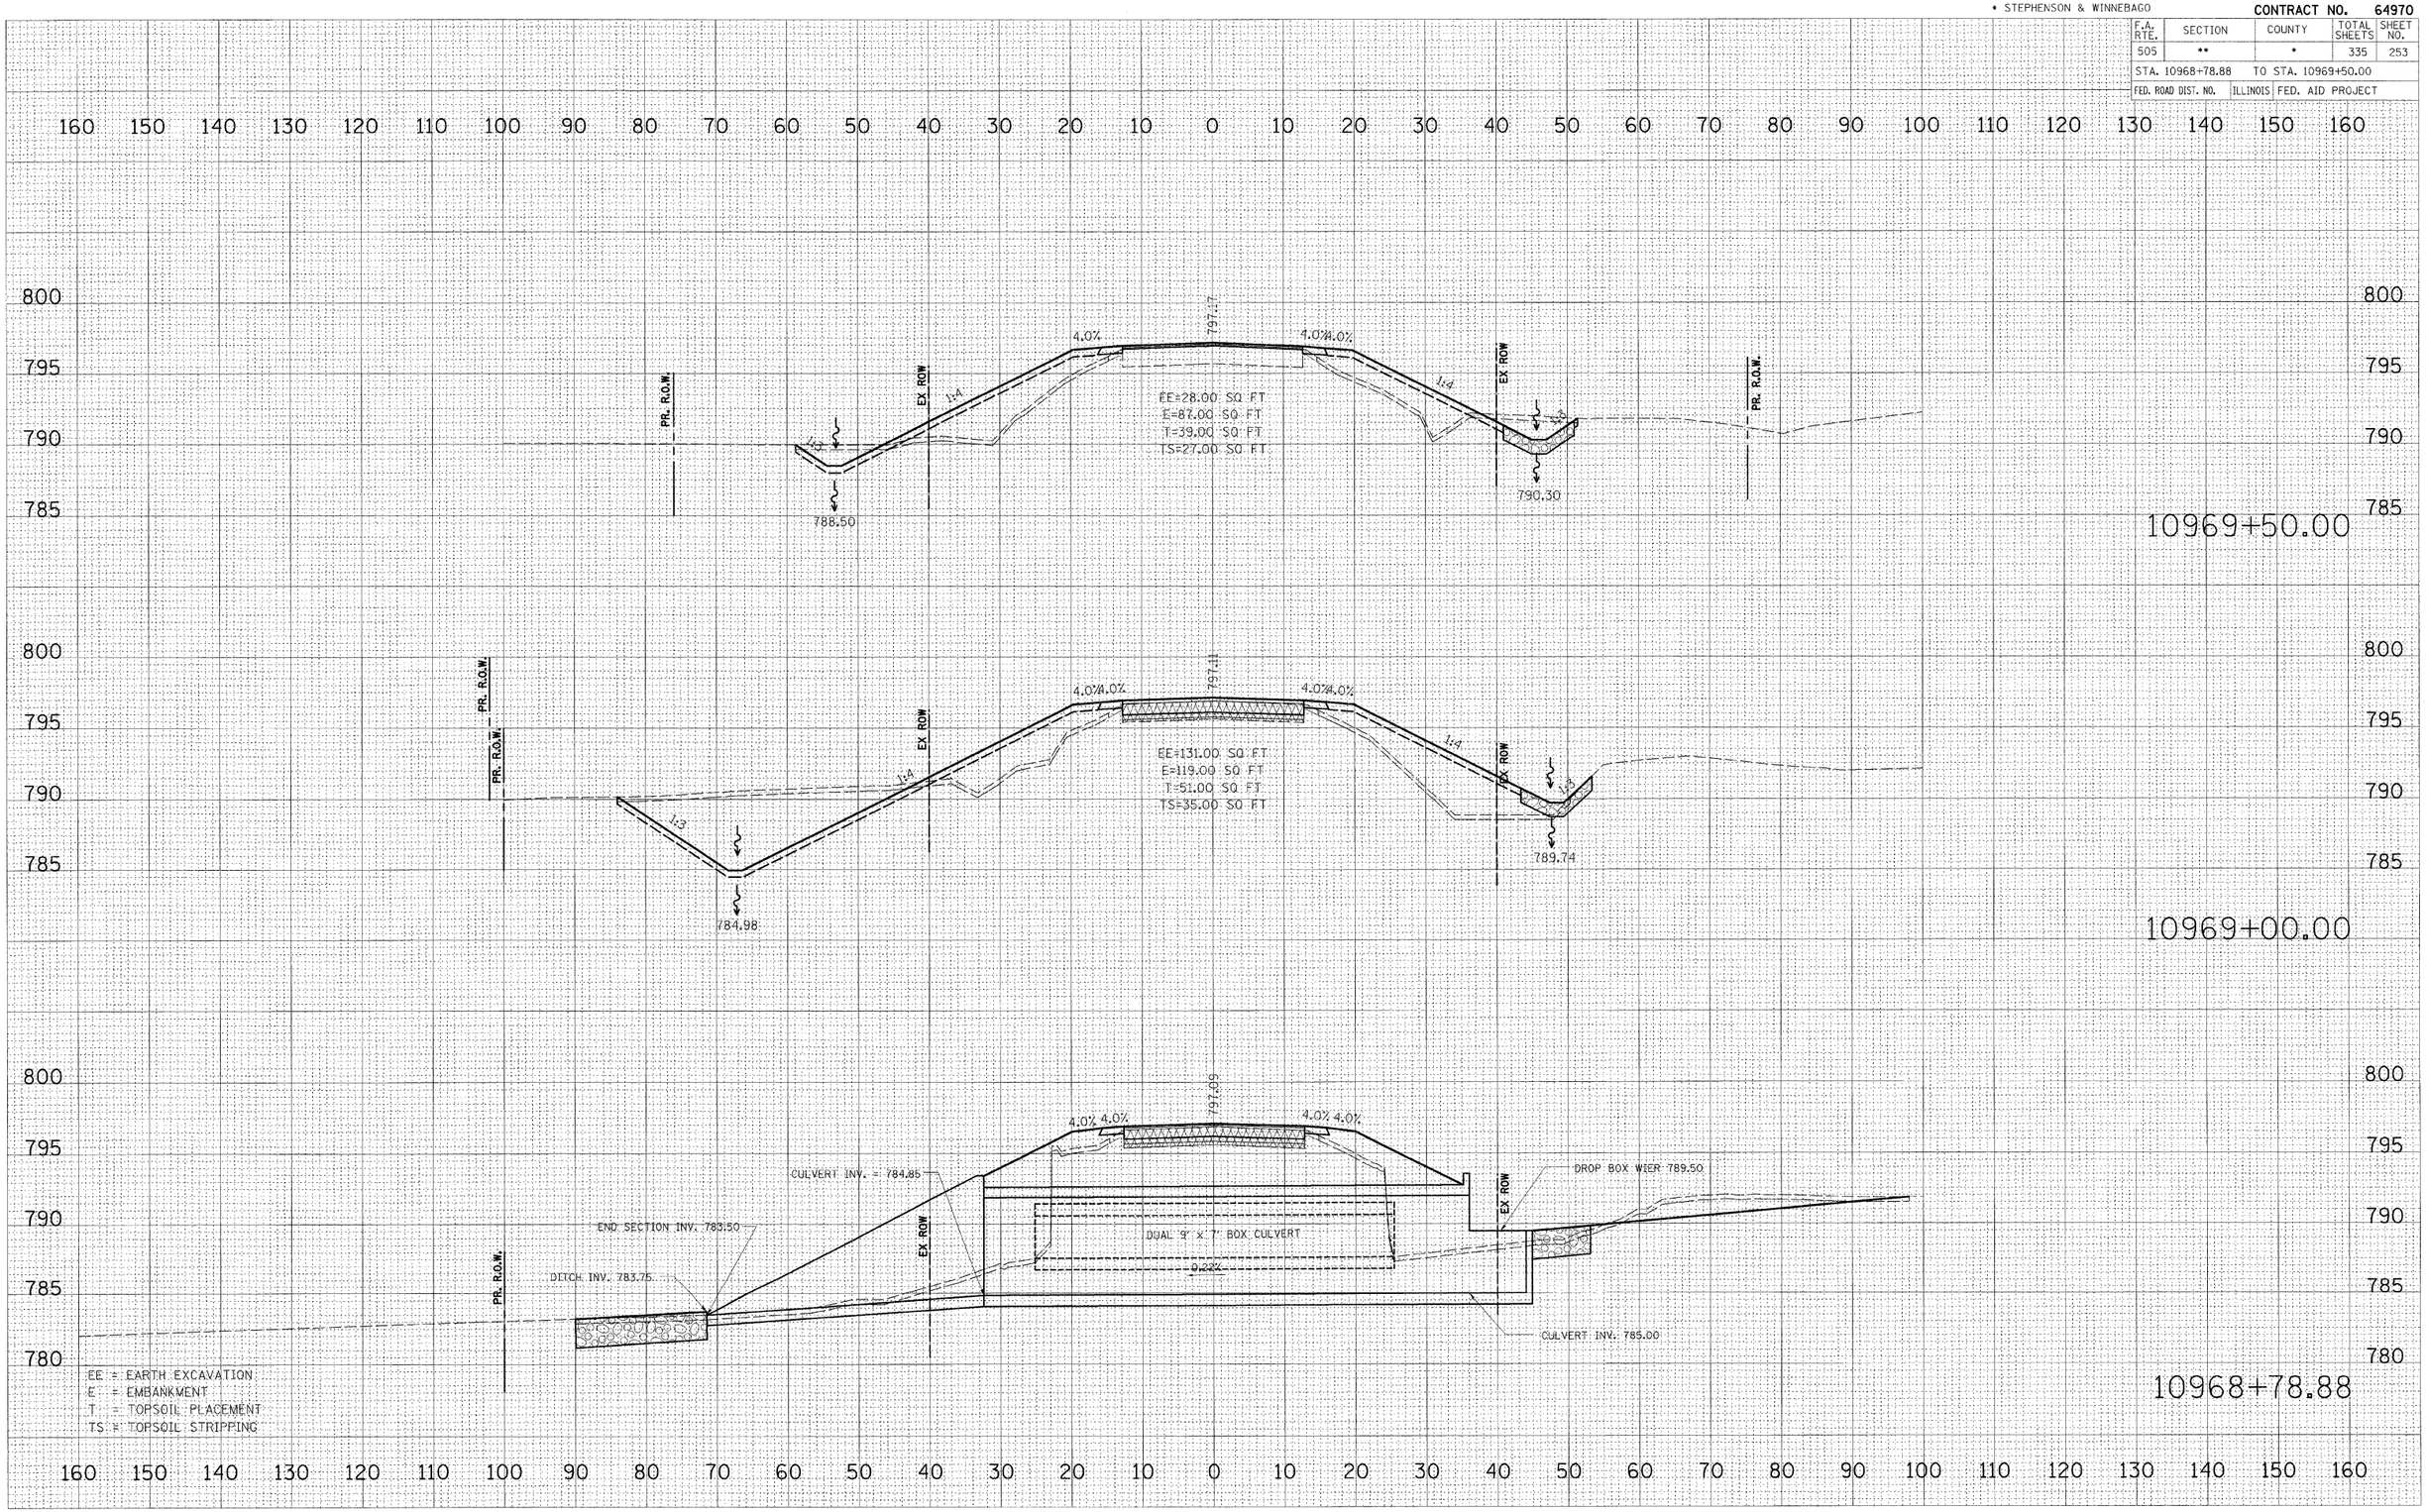

PLOT DATE = 3/2/2009
FILE NAME = h:\11958800\v1 75_3p east\cadd\Geo\11958800_XSFS_CULVERT_08.dgn
PLOT SCALE = 1.000 '/ INCH
USER NAME = ITFaney
MODEL = XS_SHEET_3

IL RTE 75 (3P)
CULVERT #8

** 111RS-1, 111BR-1 Ya-15d-RS-1 & (W-15d)T-1
* STEPHENSON & WINNEBAGO

CONTRACT NO. 64970


F.A. RTE.	SECTION	COUNTY	TOTAL SHEETS	SHEET NO.
505	**	*	335	254
STA. 10970+00.00		TO STA. 10971+00.00		
FED. ROAD DIST. NO.	ILLINOIS	FED. AID PROJECT		


FINAL	SURVEY	NOTE BOOK	NO.
	SURVEYED		
	PLOTTED		
	TEMPLATE		
	AREAS		
	AREAS CHECKED		

BY	DATE

ORIGINAL	SURVEY	NOTE BOOK	NO.
	SURVEYED		
	PLOTTED		
	TEMPLATE		
	AREAS		
	AREAS CHECKED		

BY	DATE

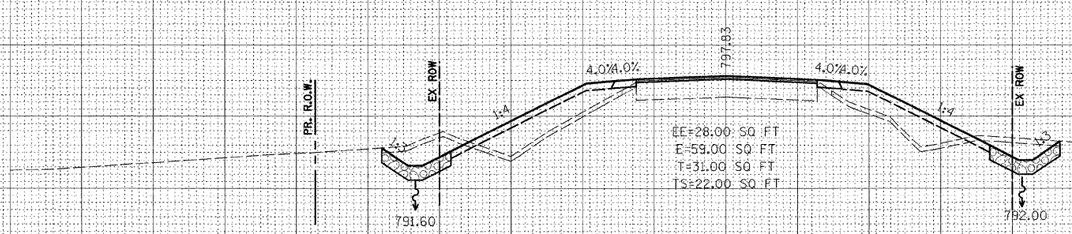

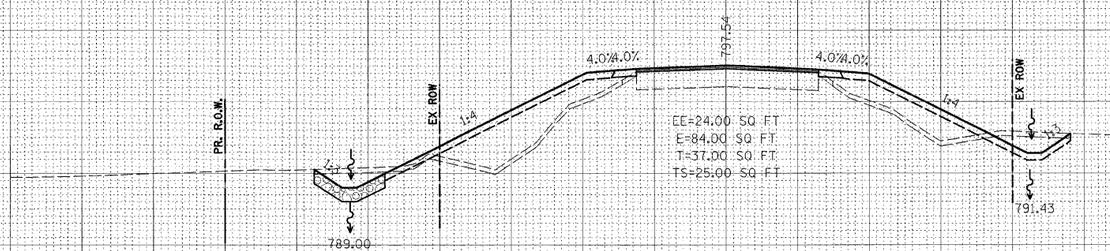



EE = EARTH EXCAVATION
E = EMBANKMENT
T = TOPSOIL PLACEMENT
TS = TOPSOIL STRIPPING

PLOT DATE = 3/2/2009
FILE NAME = h:\11950800\xl 75_3p eastbound\Geometrics\XS\SHEET_4.dgn
PLOT SCALE = 10.0000 '/ IN.
USER NAME = JTrosky
MODEL = XS_SHEET_4

IL RTE 75 (3P)
CULVERT #8

•• 111RS-1, 111BR-1 Ya-15d-RS-1 & (W-15d)T-1
• STEPHENSON & WINNEBAGO

CONTRACT NO. 64970

F.A. RTE.	SECTION	COUNTY	TOTAL SHEETS	SHEET NO.
505	••	•	335	255
STA. 10971+50.00		TO STA. 10971+50.00		
FED. ROAD DIST. NO.	ILLINOIS	FED. AID PROJECT		

FINAL SURVEY NOTE BOOK	SURVEYED	BY	DATE
	PLOTTED		
	TEMPLATE		
	AREAS		
NO.	AREAS CHECKED		

ORIGINAL SURVEY NOTE BOOK NO.	SURVEYED	BY	DATE
	PLOTTED		
	TEMPLATE		
	AREAS		
	AREAS CHECKED		

PLOT DATE = 3/2/2009
FILE NAME = h:\111HS800\xl 75_3p east\cadd\Geopak\XS\CULVert_08.dgn
PLOT SCALE = 1.000
USER NAME = JTraseu
MODEL = XS_SHEET_5

EE = EARTH EXCAVATION
E = EMBANKMENT
T = TOPSOIL PLACEMENT
TS = TOPSOIL STRIPPING

EE=1.00 SQ FT
E=14.00 SQ FT
T=12.00 SQ FT
TS=9.00 SQ FT

PR. R.O.W.
EX. ROW
PREV. R.O.W.
4.0%
4.0%
4.0%
1:4
1:4
799.8

10971+50.00

IL RTE 75 (3P)
CULVERT #8

•• 111RS-1, 111BR-1 Ya-15d-RS-1 & (W-15d)T-1
• STEPHENSON & WINNEBAGO


CONTRACT NO. 64970

F.A. RTE.	SECTION	COUNTY	TOTAL SHEETS	SHEET NO.
505	••	•	335	256
STA. 10988+00.00		TO STA. 10989+00.00		
FED. ROAD DIST. NO.	ILLINOIS	FED. AID PROJECT		

FINAL SURVEY — NOTE BOOK NO. — SURVEYED — PLOTTED — TEMPLATE — AREAS — AREAS CHECKED — BY — DATE

ORIGINAL SURVEY — NOTE BOOK NO. — SURVEYED — PLOTTED — TEMPLATE — AREAS — AREAS CHECKED — BY — DATE

PLOT DATE = 3/2/2009
FILE NAME = h:\11\45880\xl 75_3p east\eadd\Gen\Design\75_Culvert_09.dgn
PLOT SCALE = 1.000 '/ IN.
USER NAME = JTracey
MODEL = XS_SHEET.i

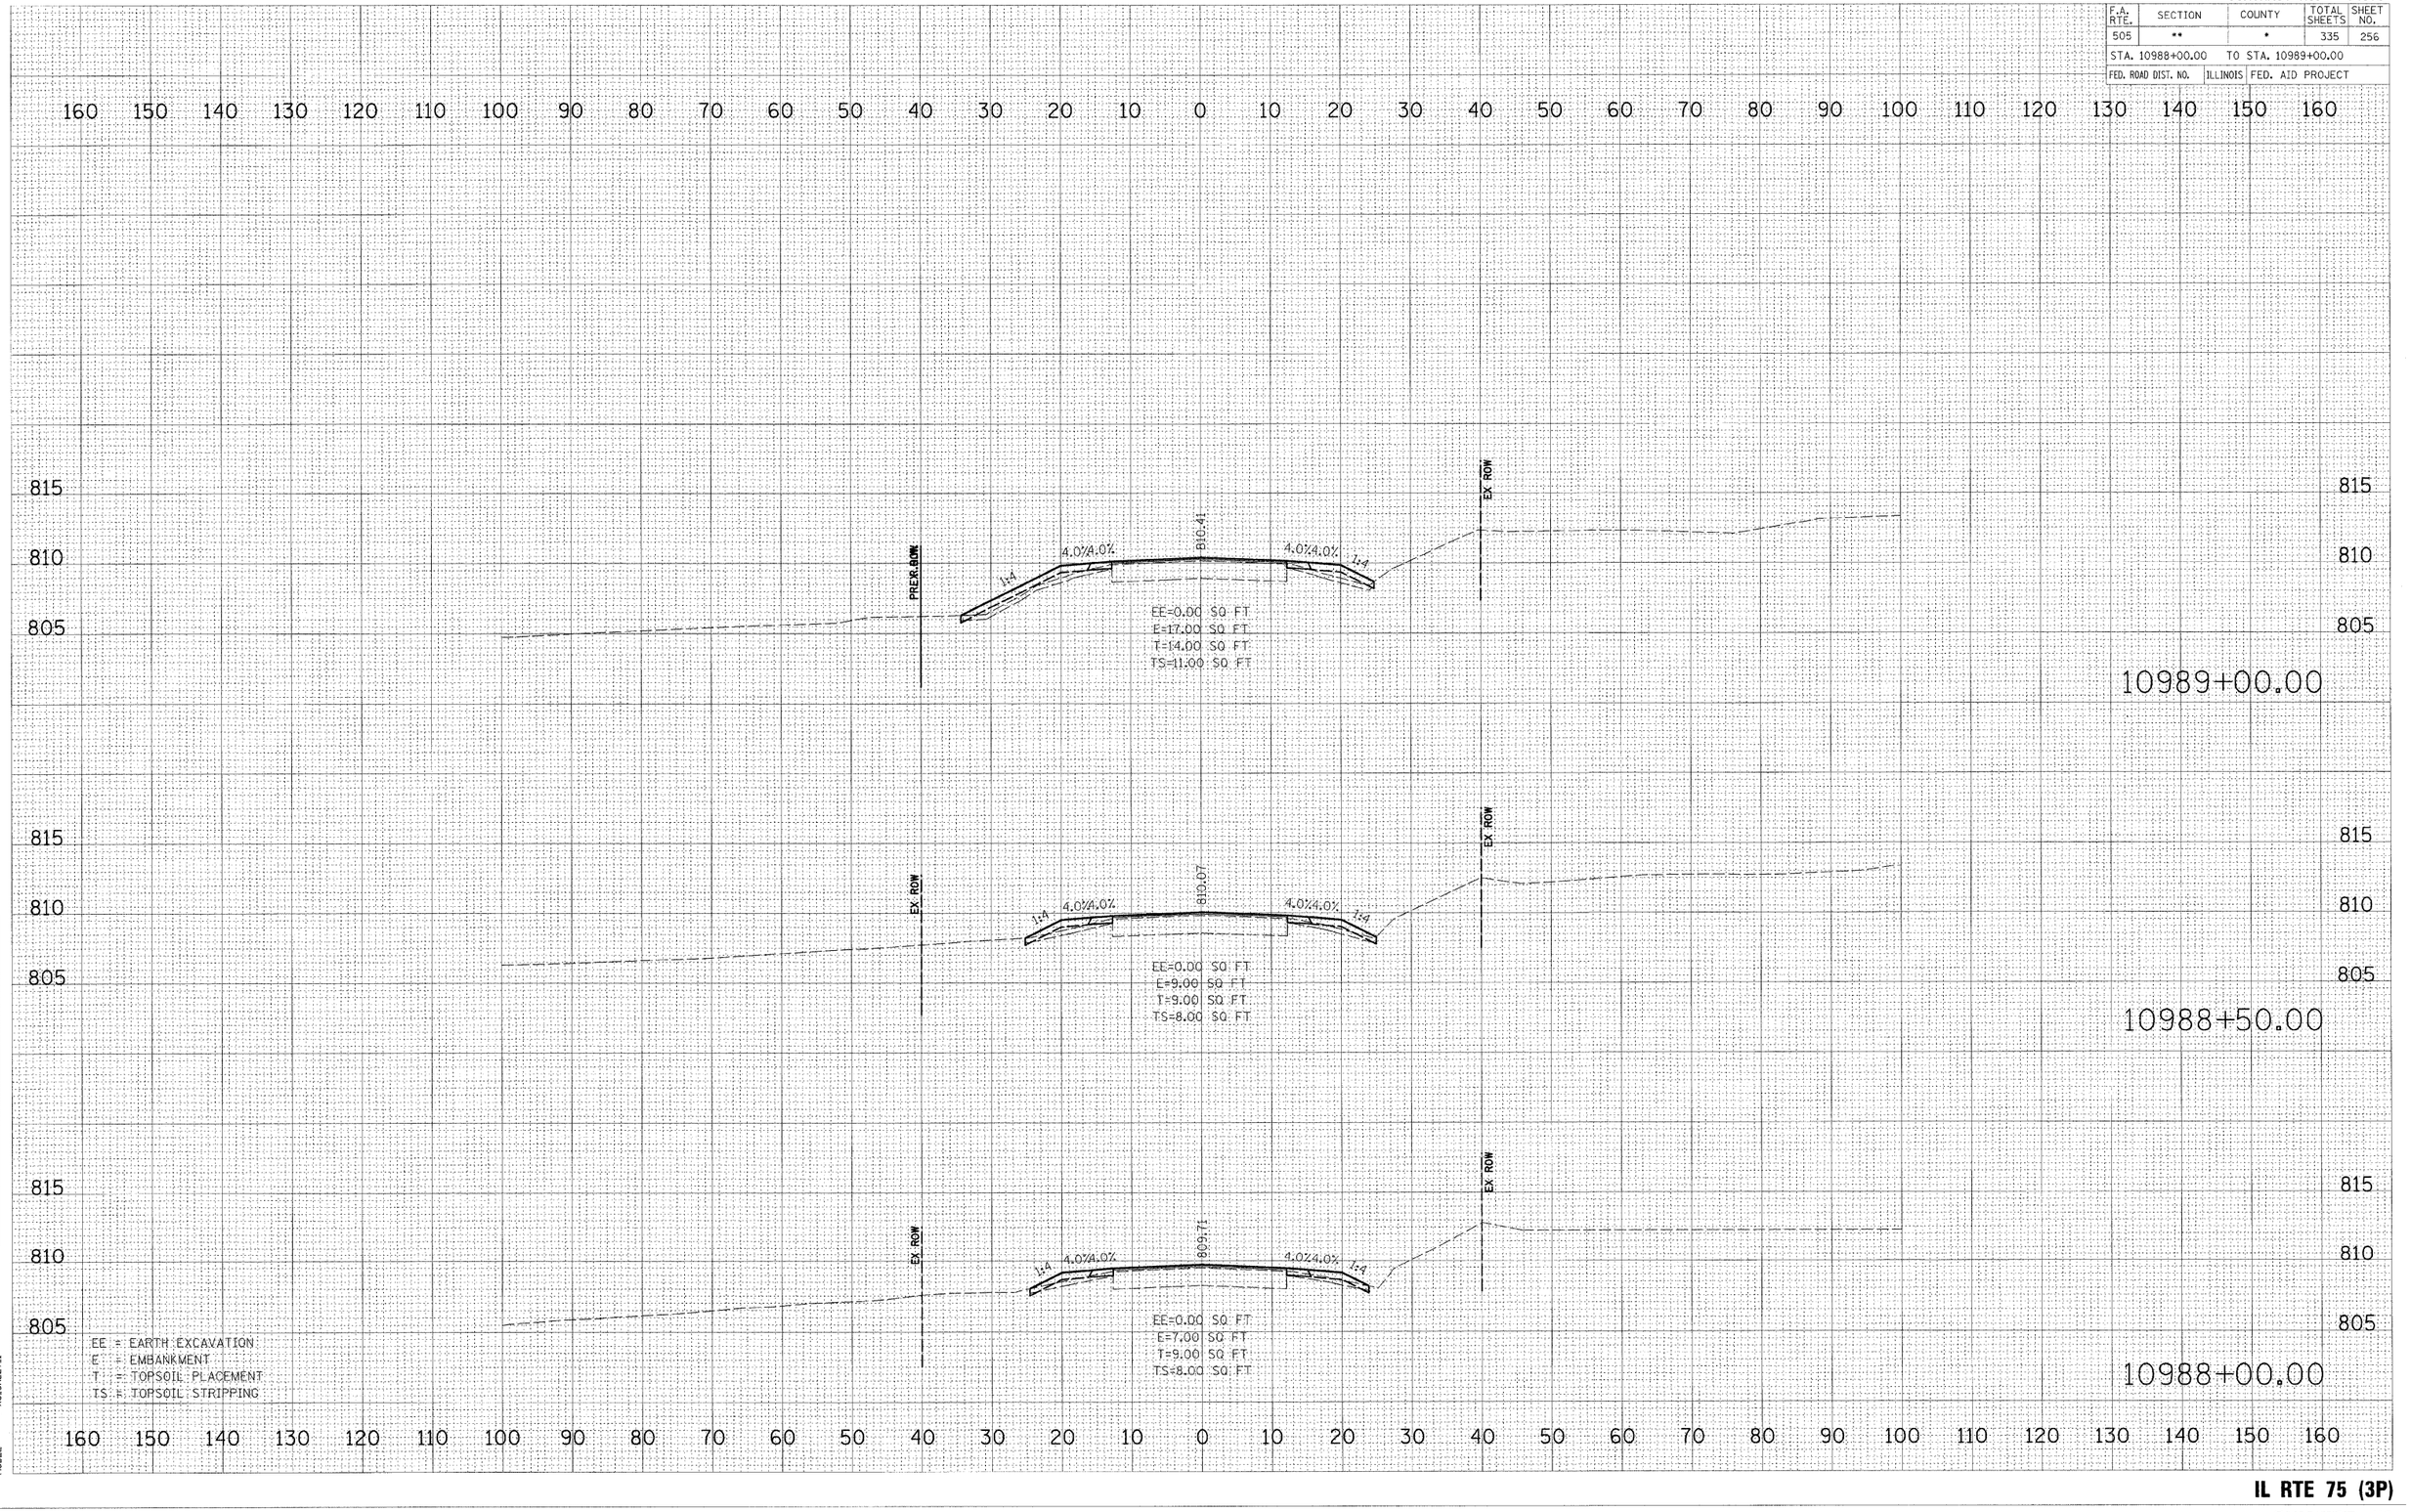


IL RTE 75 (3P)

CULVERT #9

** 111RS-1, 111BR-1 Ya-15d-RS-1 & (W-15d)T-1
* STEPHENSON & WINNEBAGO

CONTRACT NO. 64970

F.A. RTE.	SECTION	COUNTY	TOTAL SHEETS	SHEET NO.
505	**	*	335	257
STA. 10989+50.00		TO STA. 10990+50.00		
FED. ROAD DIST. NO.	ILLINOIS	FED. AID PROJECT		

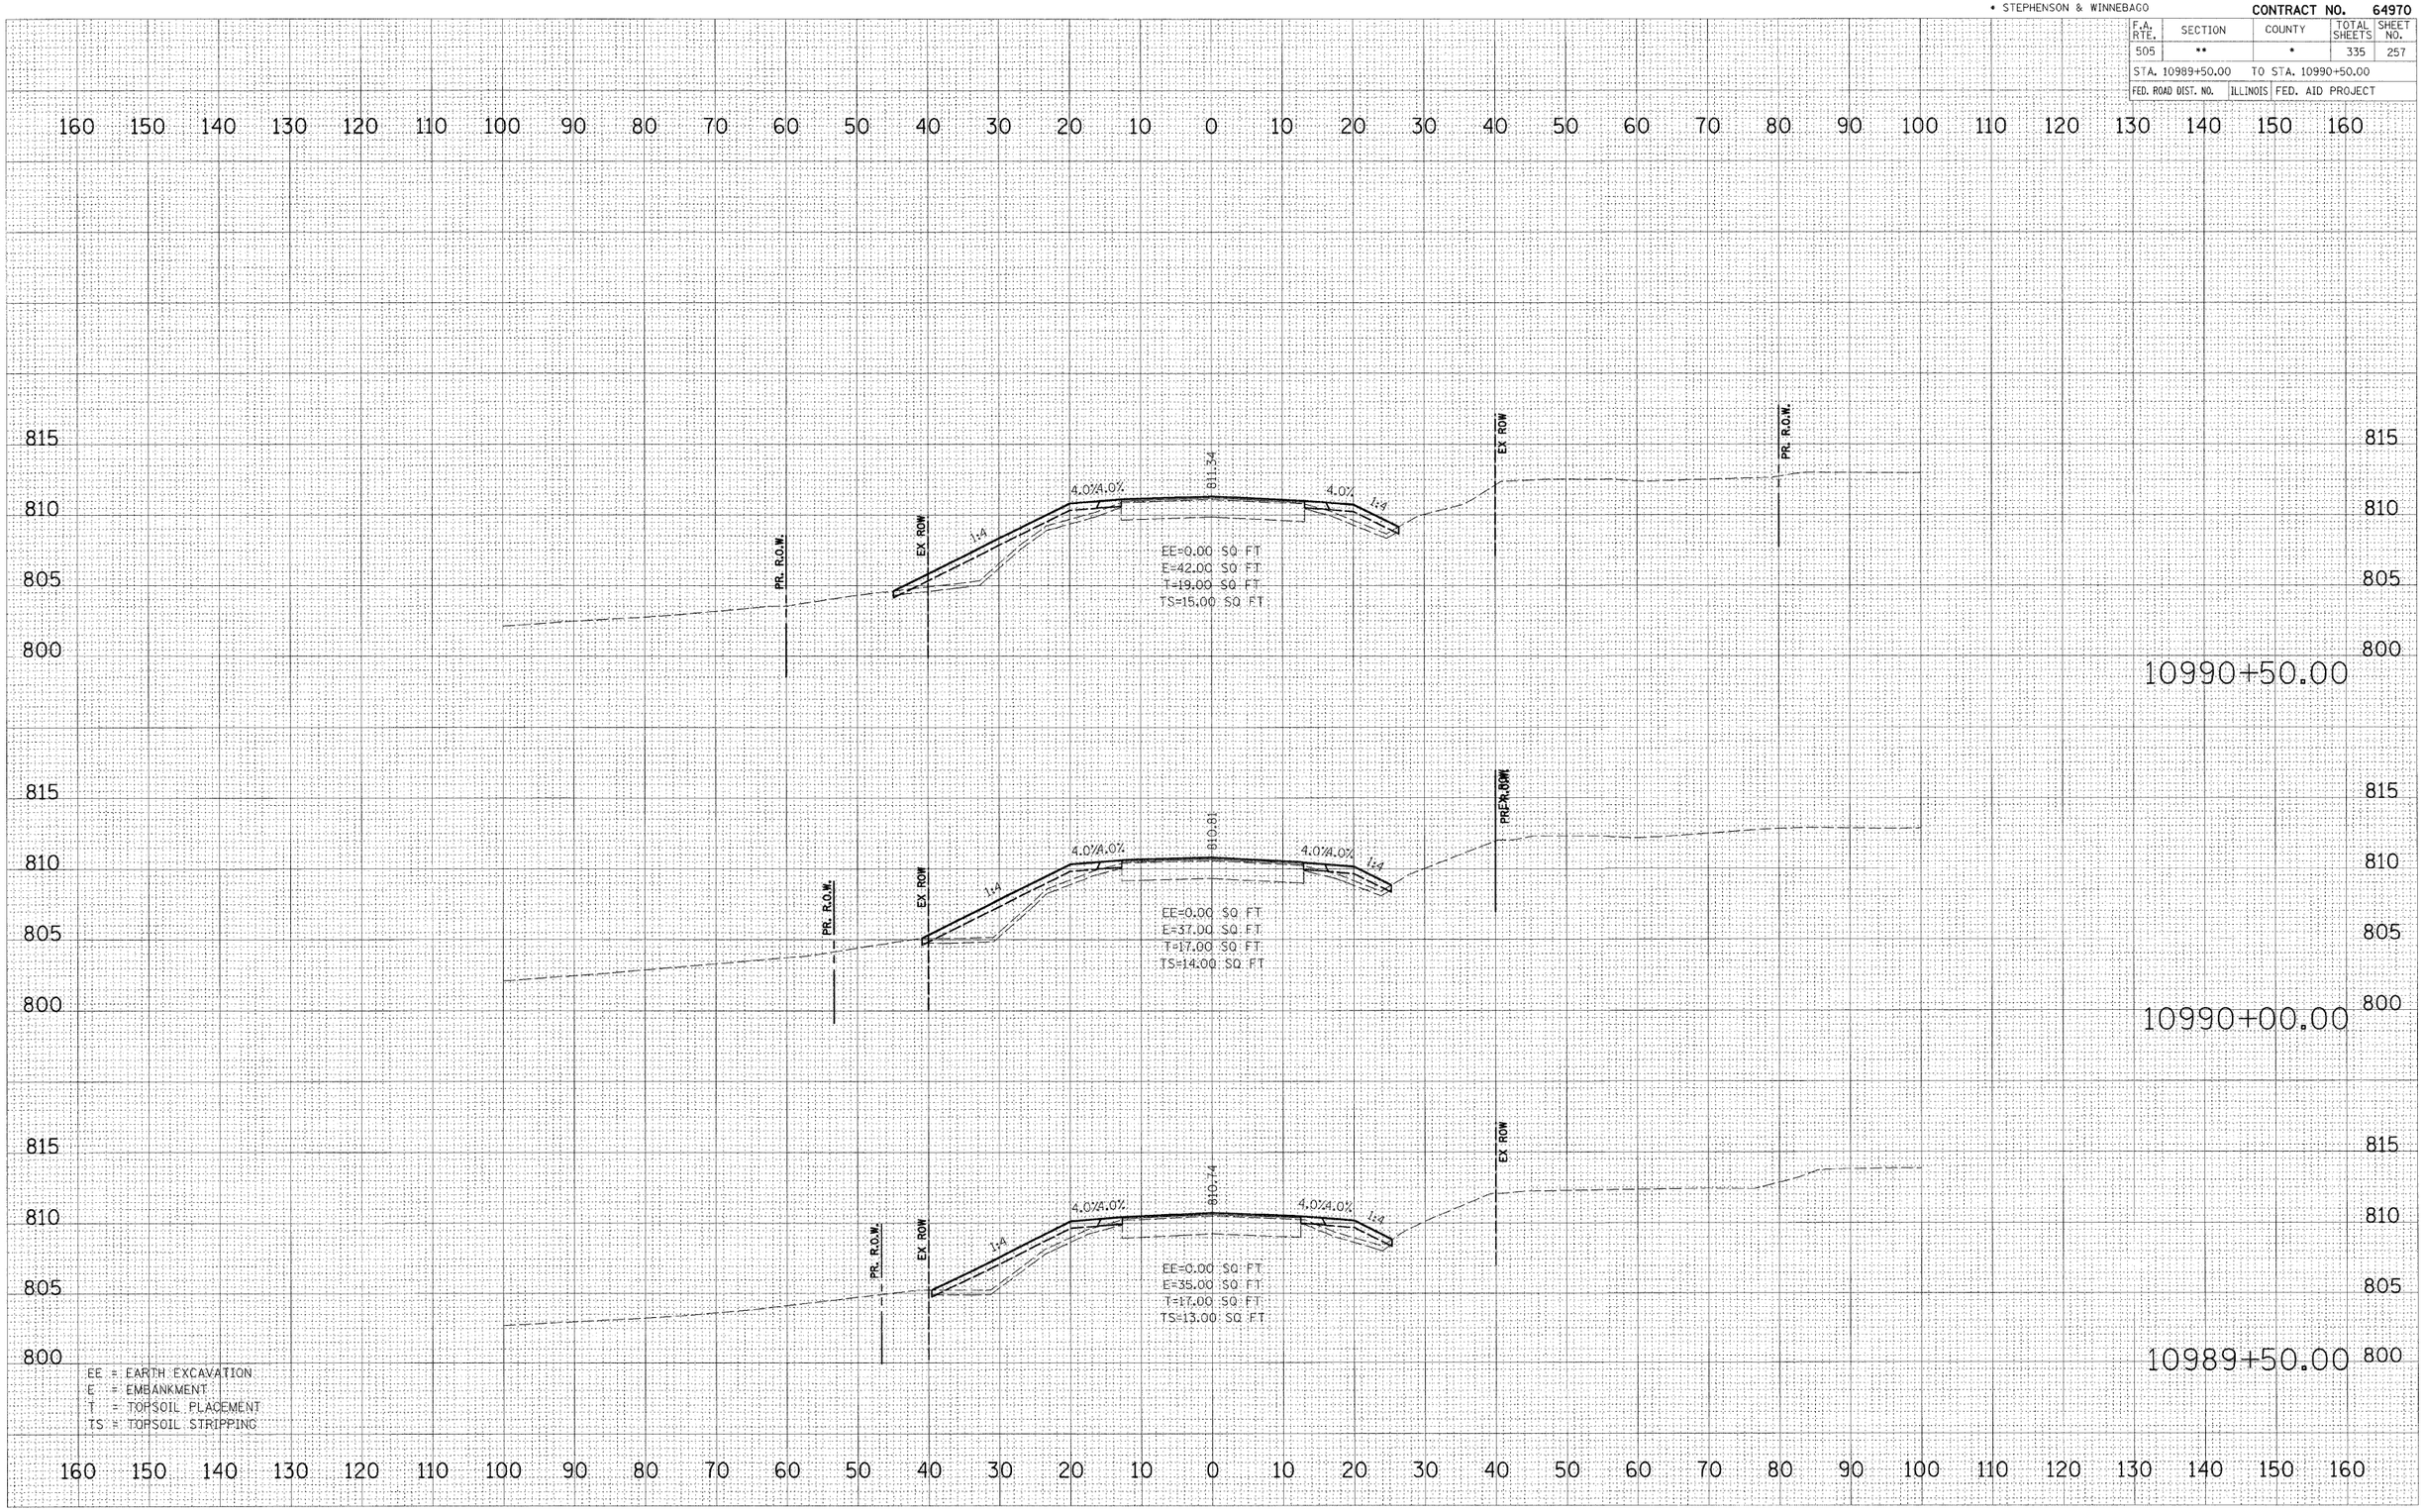

EE = EARTH EXCAVATION
E = EMBANKMENT
T = TOPSOIL PLACEMENT
TS = TOPSOIL STRIPPING

FINAL SURVEY NOTE BOOK NO. | DATE | BY | SURVEYED | DRAWN | TRACED | AREAS | AREAS CHECKED

ORIGINAL SURVEY NOTE BOOK NO. | DATE | BY | SURVEYED | DRAWN | TRACED | AREAS | AREAS CHECKED

PLOT DATE = 3/2/2009
FILE NAME = k:\11958\dgn\sl 75_3p east\roadway\IL75_3P_XS_SHEET_2.dgn
DGN FILE = sl 75_3p east.dgn
USER NAME = JTracey
MODEL = XS_SHEET_2

IL RTE 75 (3P)
CULVERT #9


** 111RS-1, 111BR-1 Ya-15d-RS-1 & (W-15d)T-1
* STEPHENSON & WINNEBAGO

CONTRACT NO. 64970

F.A. RTE.	SECTION	COUNTY	TOTAL SHEETS	SHEET NO.
505	**	*	335	258
STA. 10990+83.40		TO STA. 10991+50.00		
FED. ROAD DIST. NO.	ILLINOIS	FED. AID PROJECT		

FINAL SURVEY — NOTE BOOK — NO. — BY — DATE
SURVEYED — PLOTTED — REVISED — TEMPLATE — AREAS — AREAS CHECKED
ORIGINAL SURVEY — BY — DATE
SURVEYED — PLOTTED — REVISED — TEMPLATE — AREAS — AREAS CHECKED

PLOT DATE = 3/2/2009
FILE NAME = h:\11\90600\ul 75_3p eastload\Geometry\75ULM_RP.dgn
PLOT SCALE = 1.000
USER NAME = JT-acey
MODEL = XS_SHEET_3

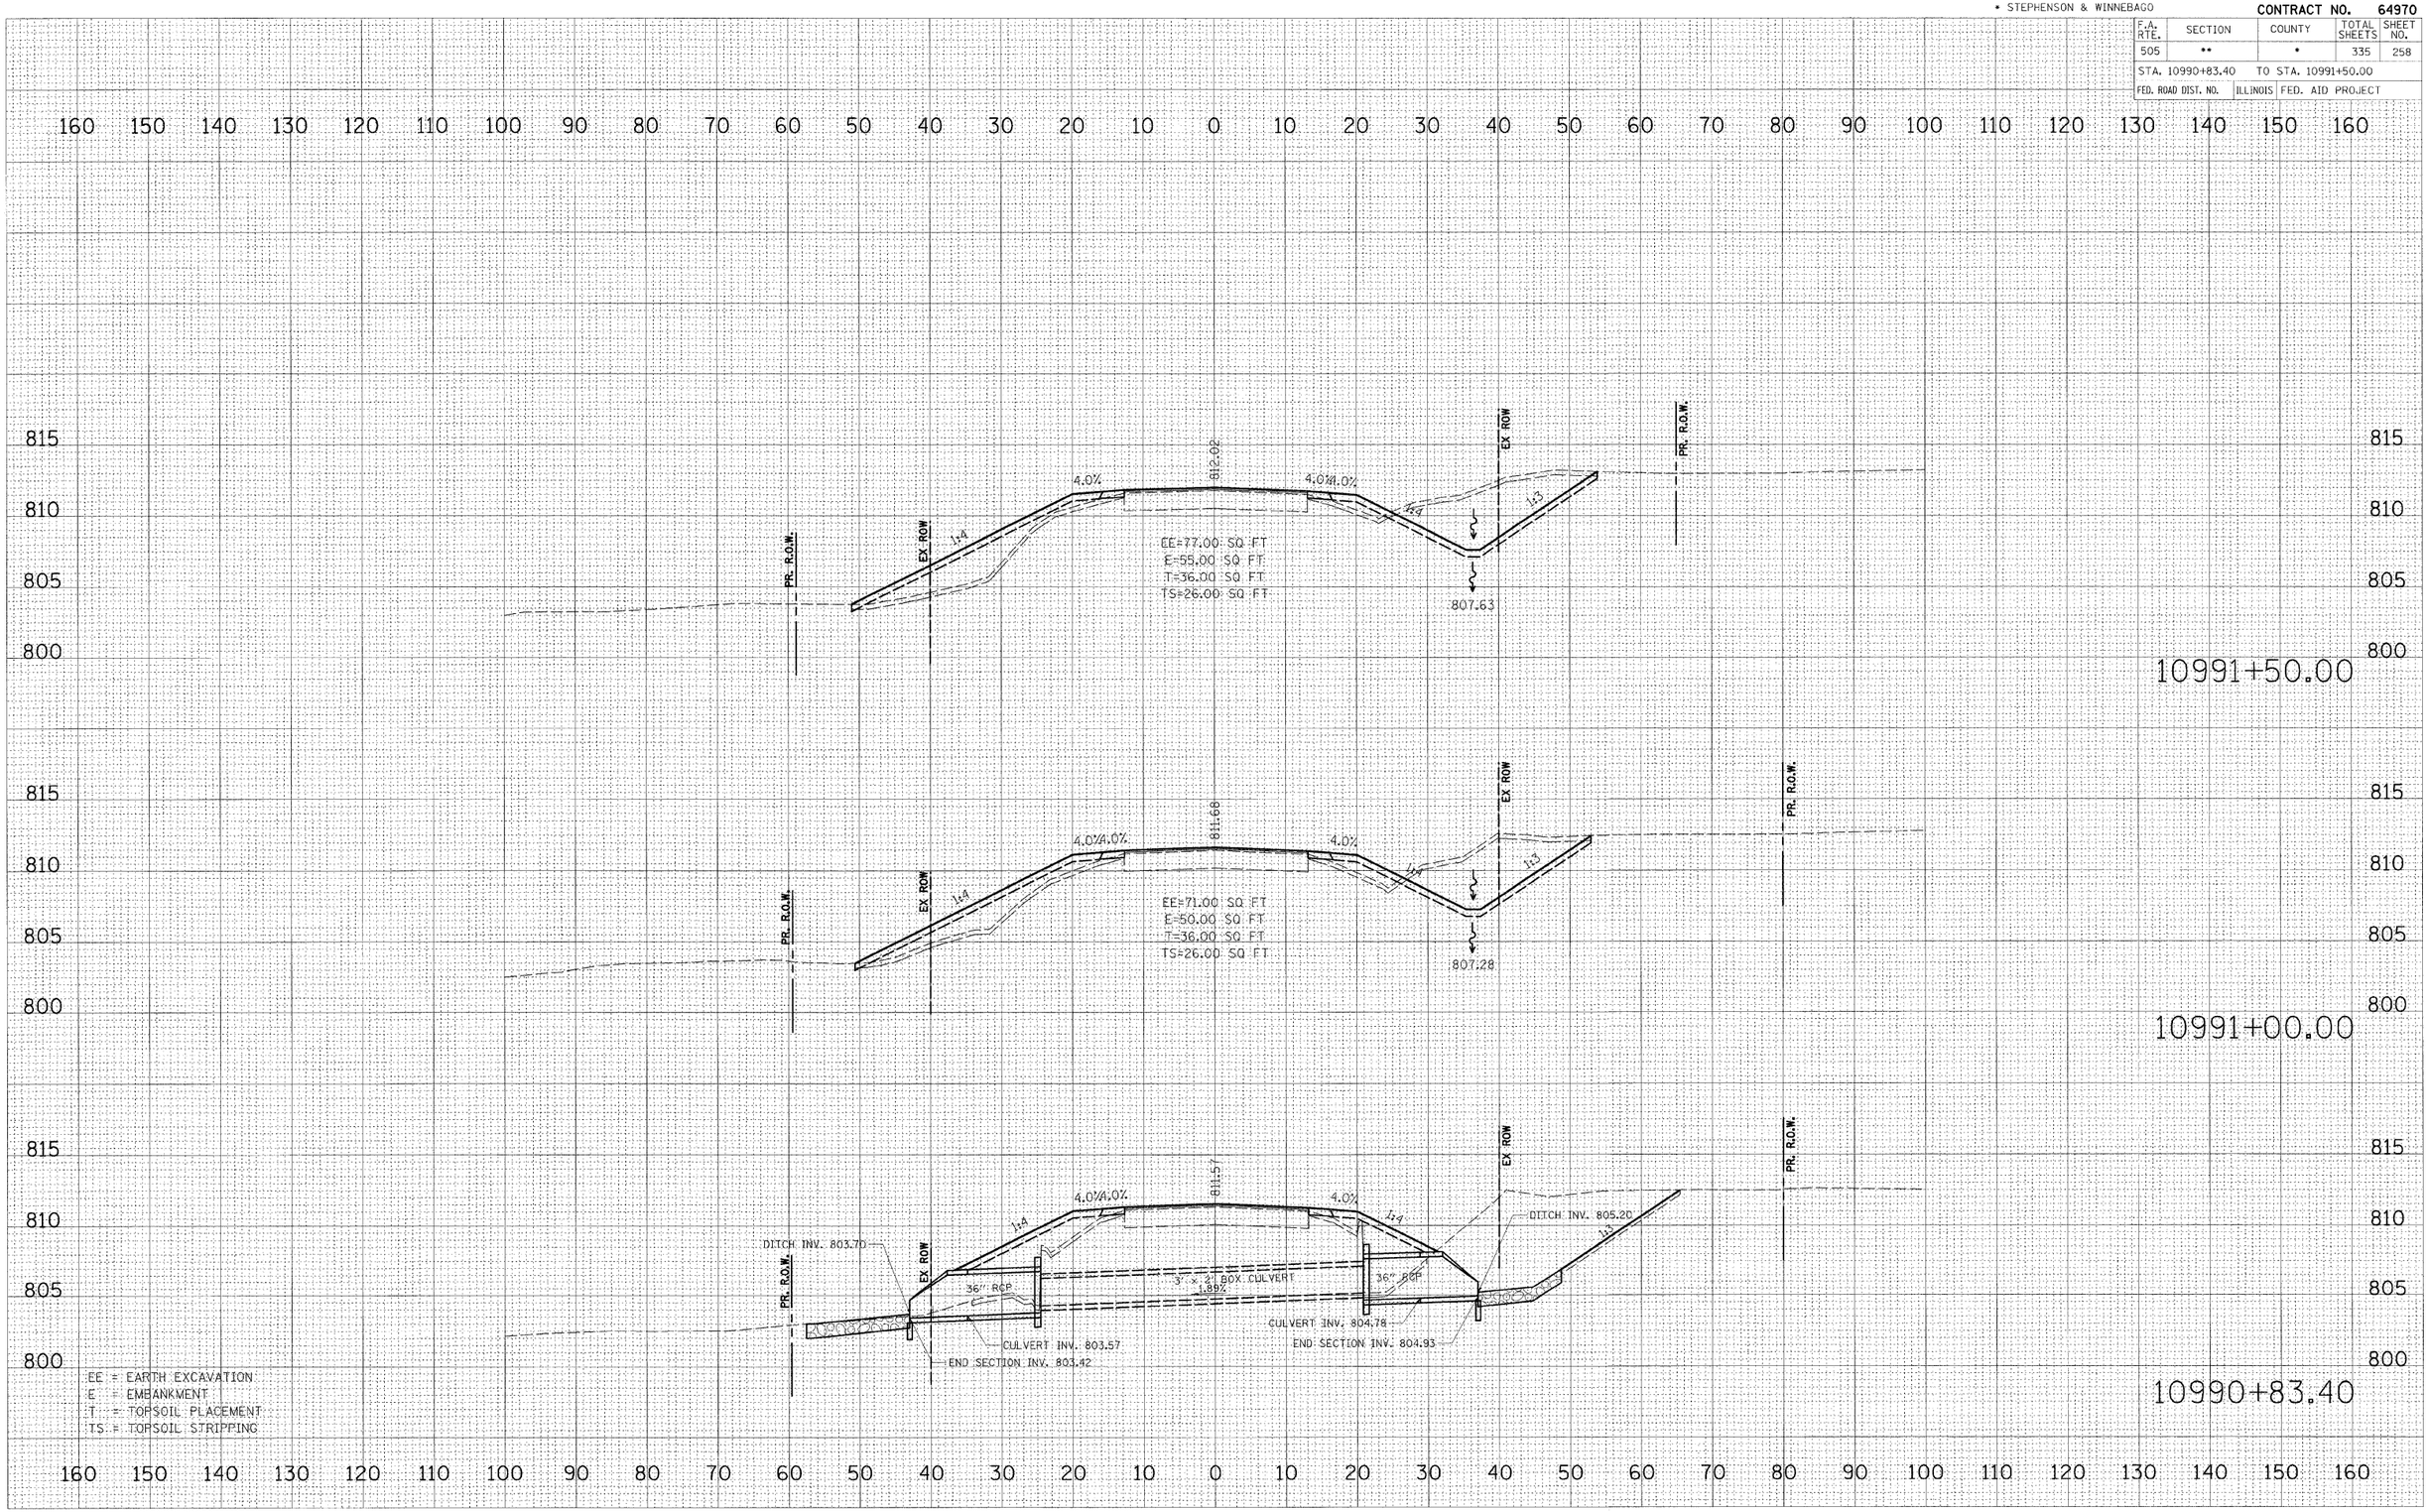


IL RTE 75 (3P)
CULVERT #9

** 111RS-1, 111BR-1 Yo-15d-RS-1 & (W-15d)T-1
* STEPHENSON & WINNEBAGO

CONTRACT NO. 64970

F.A. RTE.	SECTION	COUNTY	TOTAL SHEETS	SHEET NO.
505	**	*	335	259
STA. 10992+00.00		TO STA. 10993+00.00		
FED. ROAD DIST. NO.	ILLINOIS	FED. AID PROJECT		

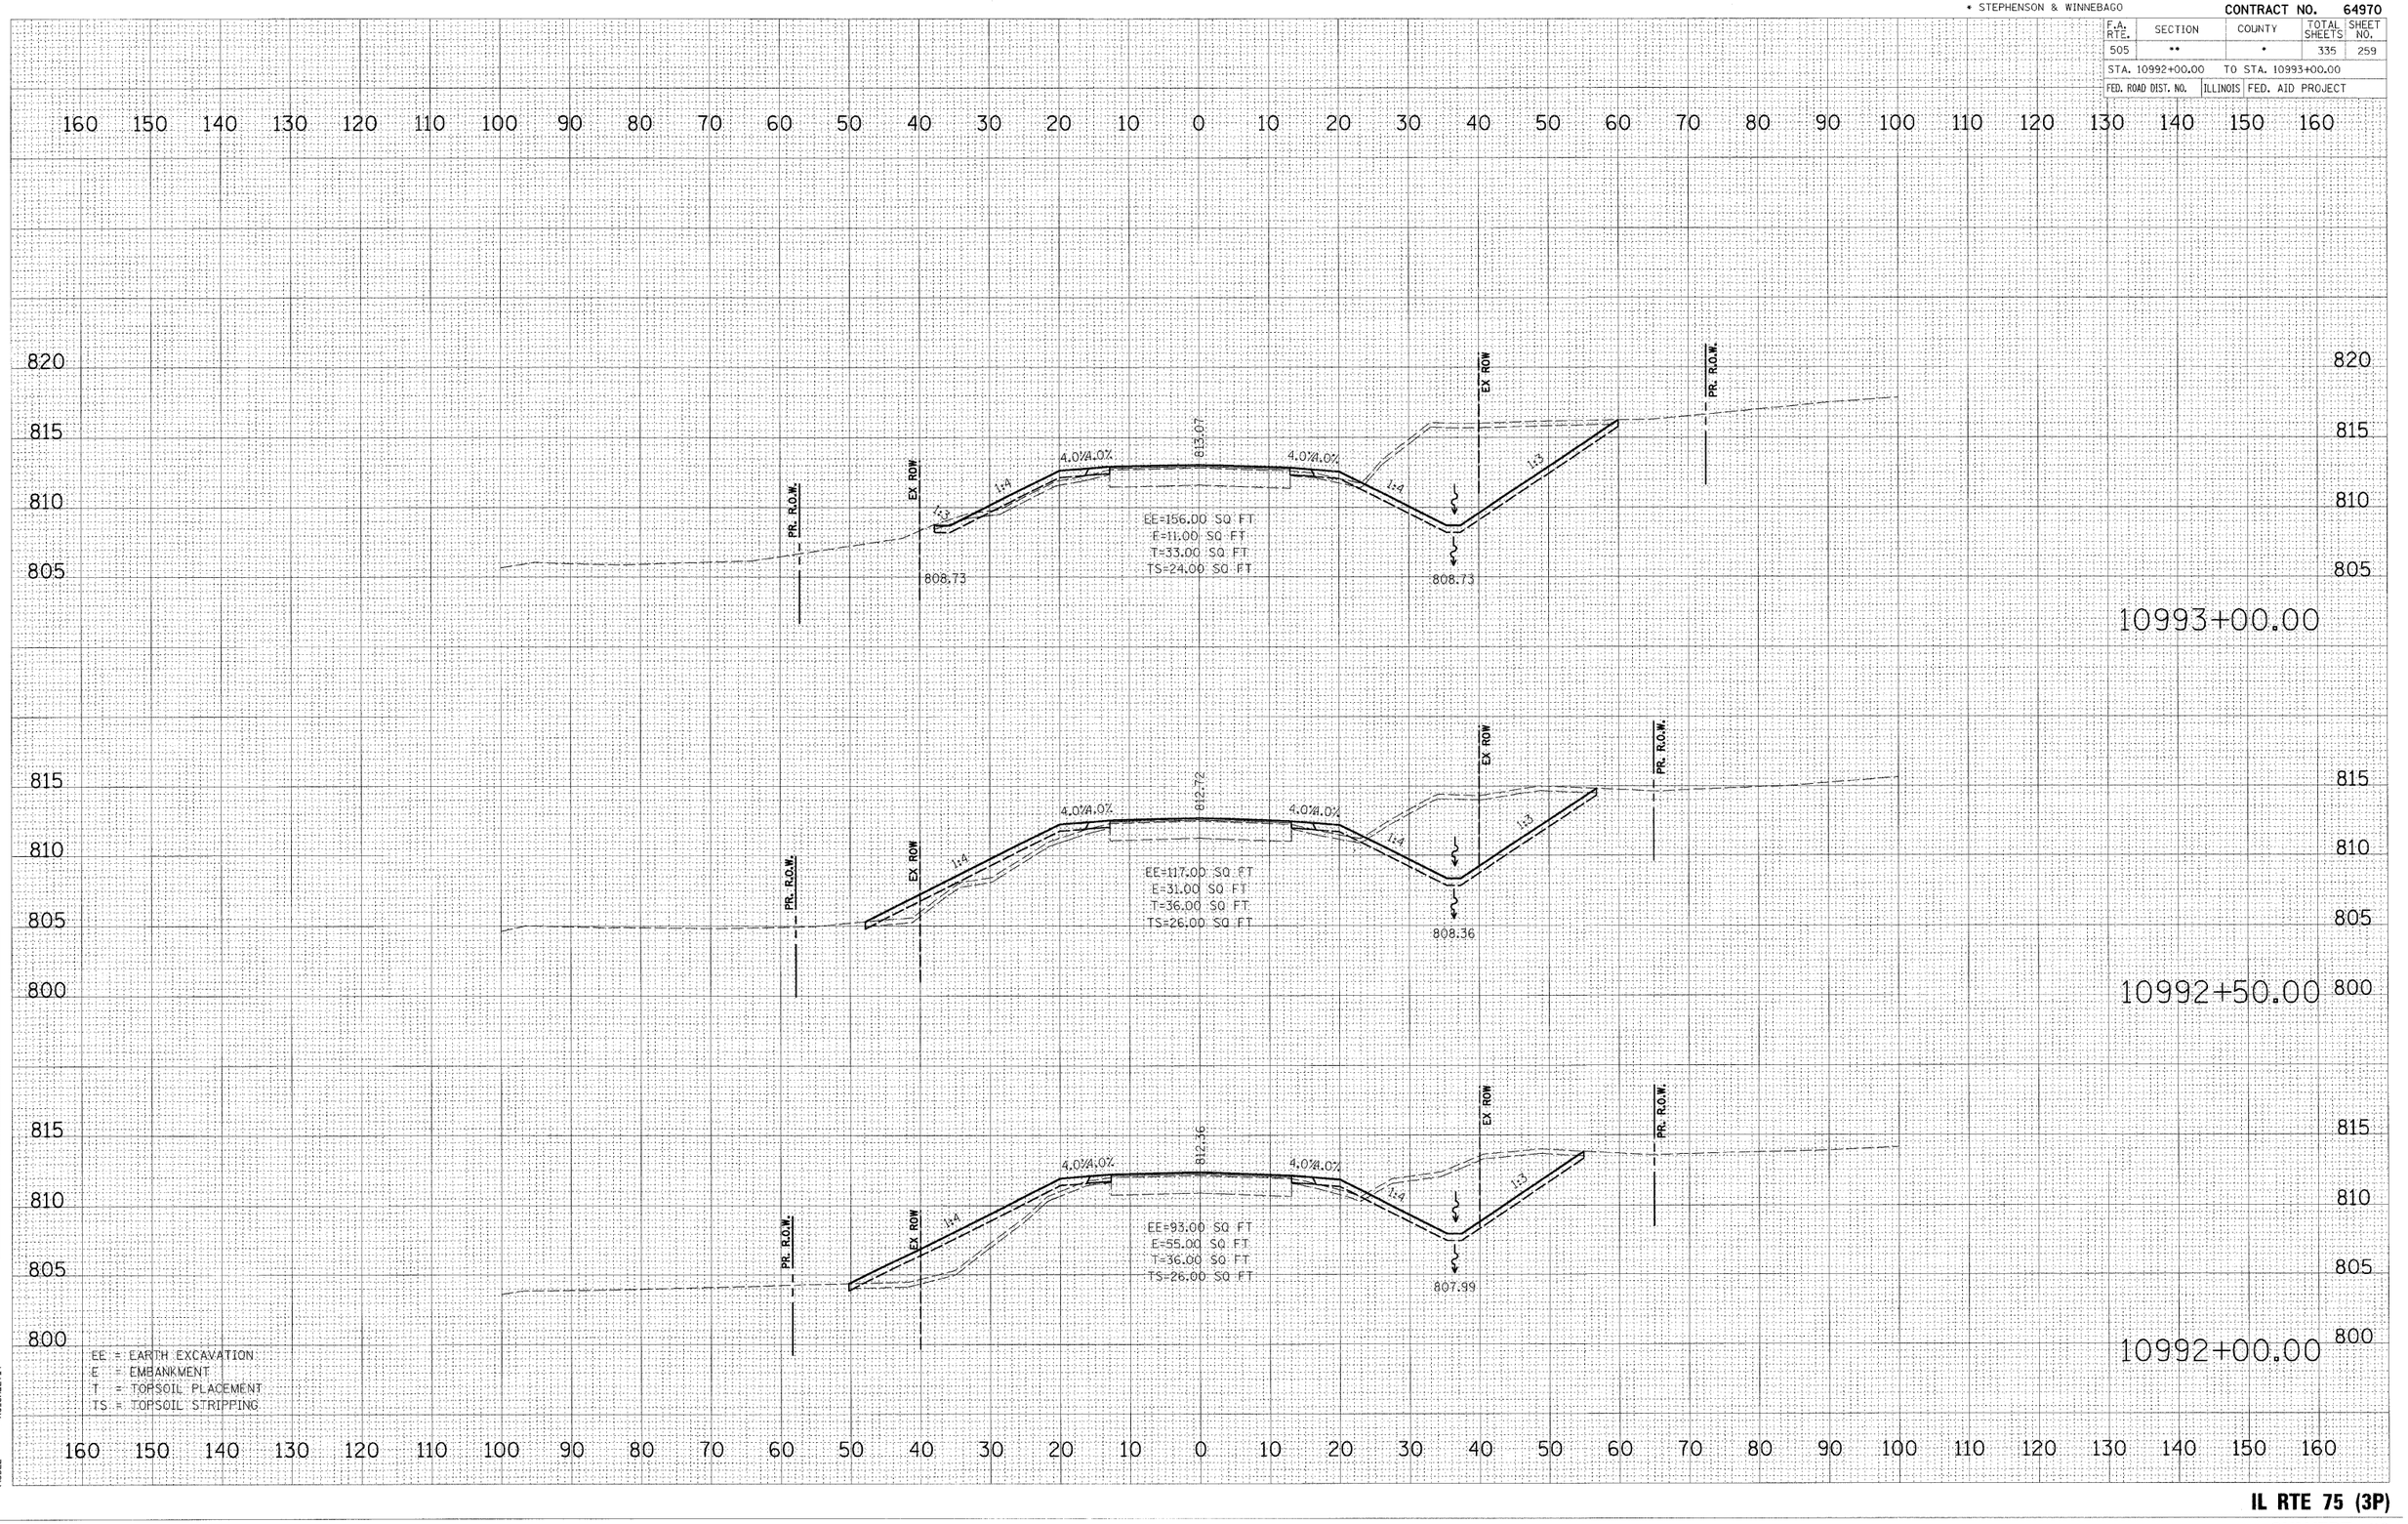


PLOT DATE = 3/2/2009
FILE NAME = k:\11145800\xl 75_3p east\cadd\Geopak\Roadway\Plan&Profile\XS_SHEET_4.dgn
PLOT SCALE = 1.000 '/ IN.
USER NAME = JTracey
MODEL = XS_SHEET_4

IL RTE 75 (3P)
CULVERT #9

** 111RS-1, 111BR-1 Ya-15d-RS-1 & (W-15d)T-1
* STEPHENSON & WINNEBAGO

CONTRACT NO. 64970

F.A. RTE.	SECTION	COUNTY	TOTAL SHEETS	SHEET NO.
505	**	*	335	260
STA. 10993+50.00		TO STA. 10994+00.00		
FED. ROAD DIST. NO.	ILLINOIS	FED. AID PROJECT		

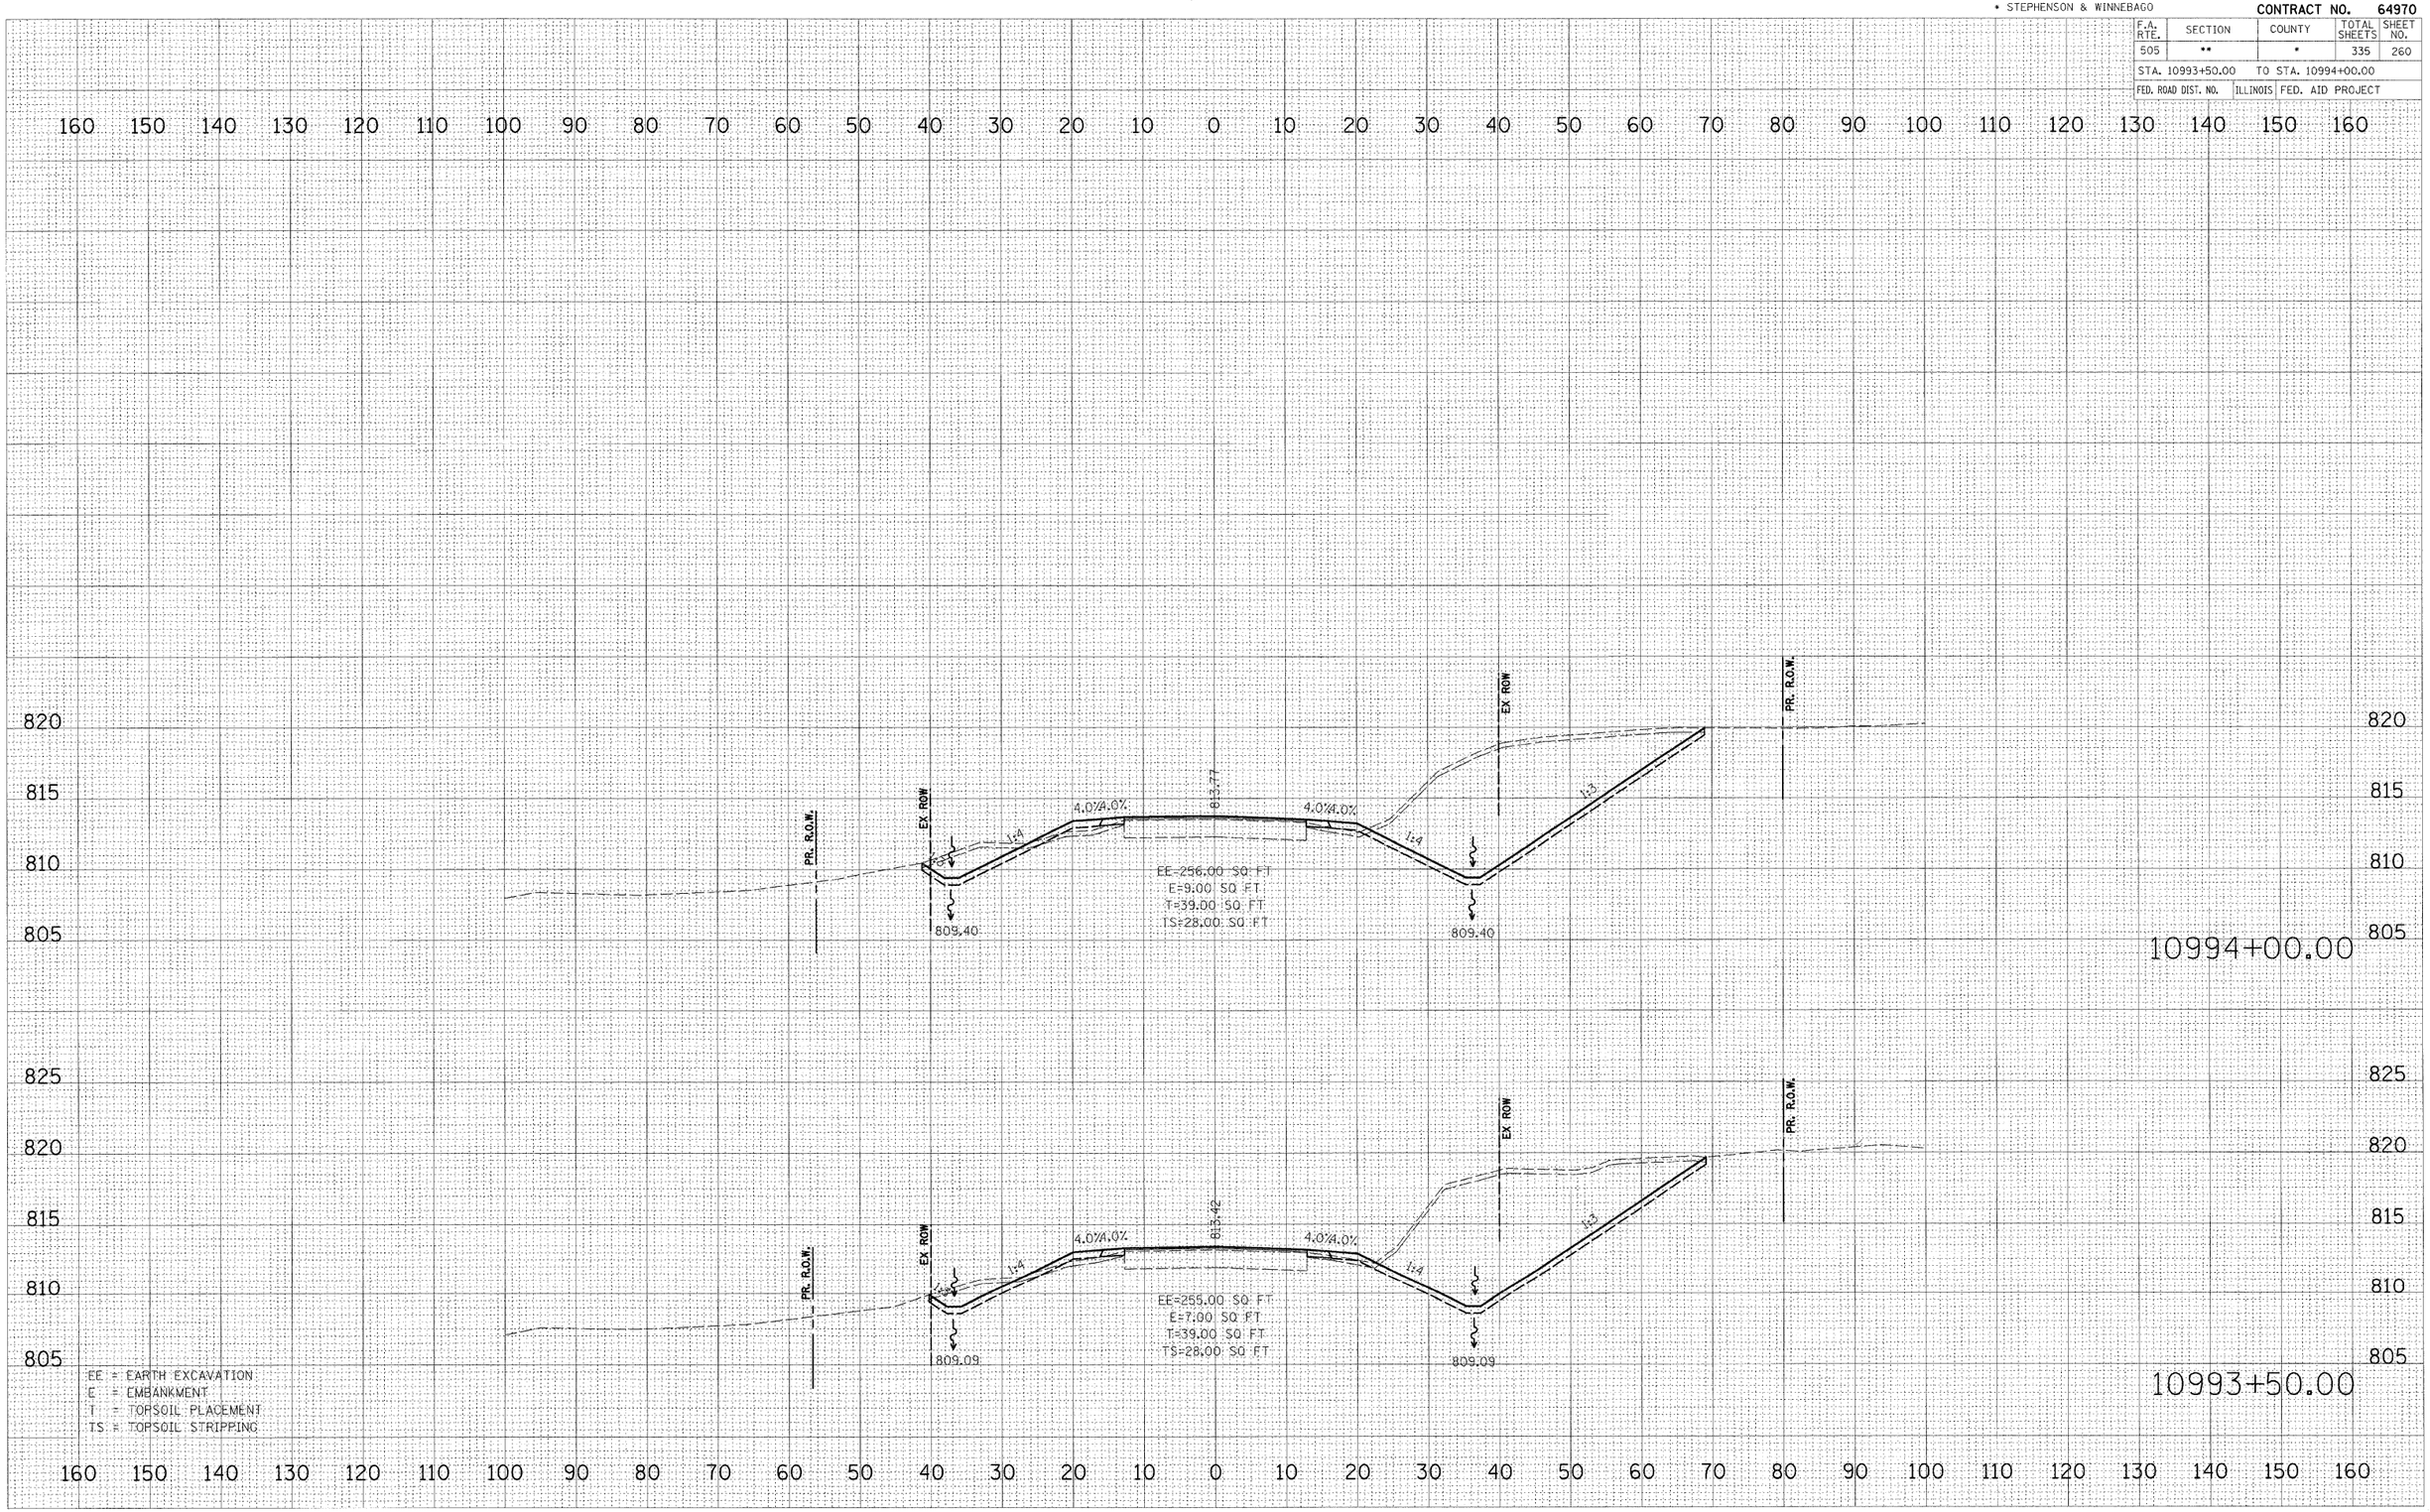


PLOT DATE = 3/2/2009
FILE NAME = k:\11HSBR\11 75.3p east\cadd\Geopak\Plan_Sheets\IL_075.dgn
PW STYLE = 11HSBR
USER NAME = JTreacy
MODEL = XS_SHEET_5

IL RTE 75 (3P)
CULVERT #9

** 111RS-1, 111BR-1 Yd-15d-RS-1 & (W-15d)T-1
* STEPHENSON & WINNEBAGO

CONTRACT NO. 64970

F.A. RTE.	SECTION	COUNTY	TOTAL SHEETS	SHEET NO.
505	**	*	335	261
STA. 10994+50.00		TO STA. 10995+50.00		
FED. ROAD DIST. NO.	ILLINOIS	FED. AID PROJECT		

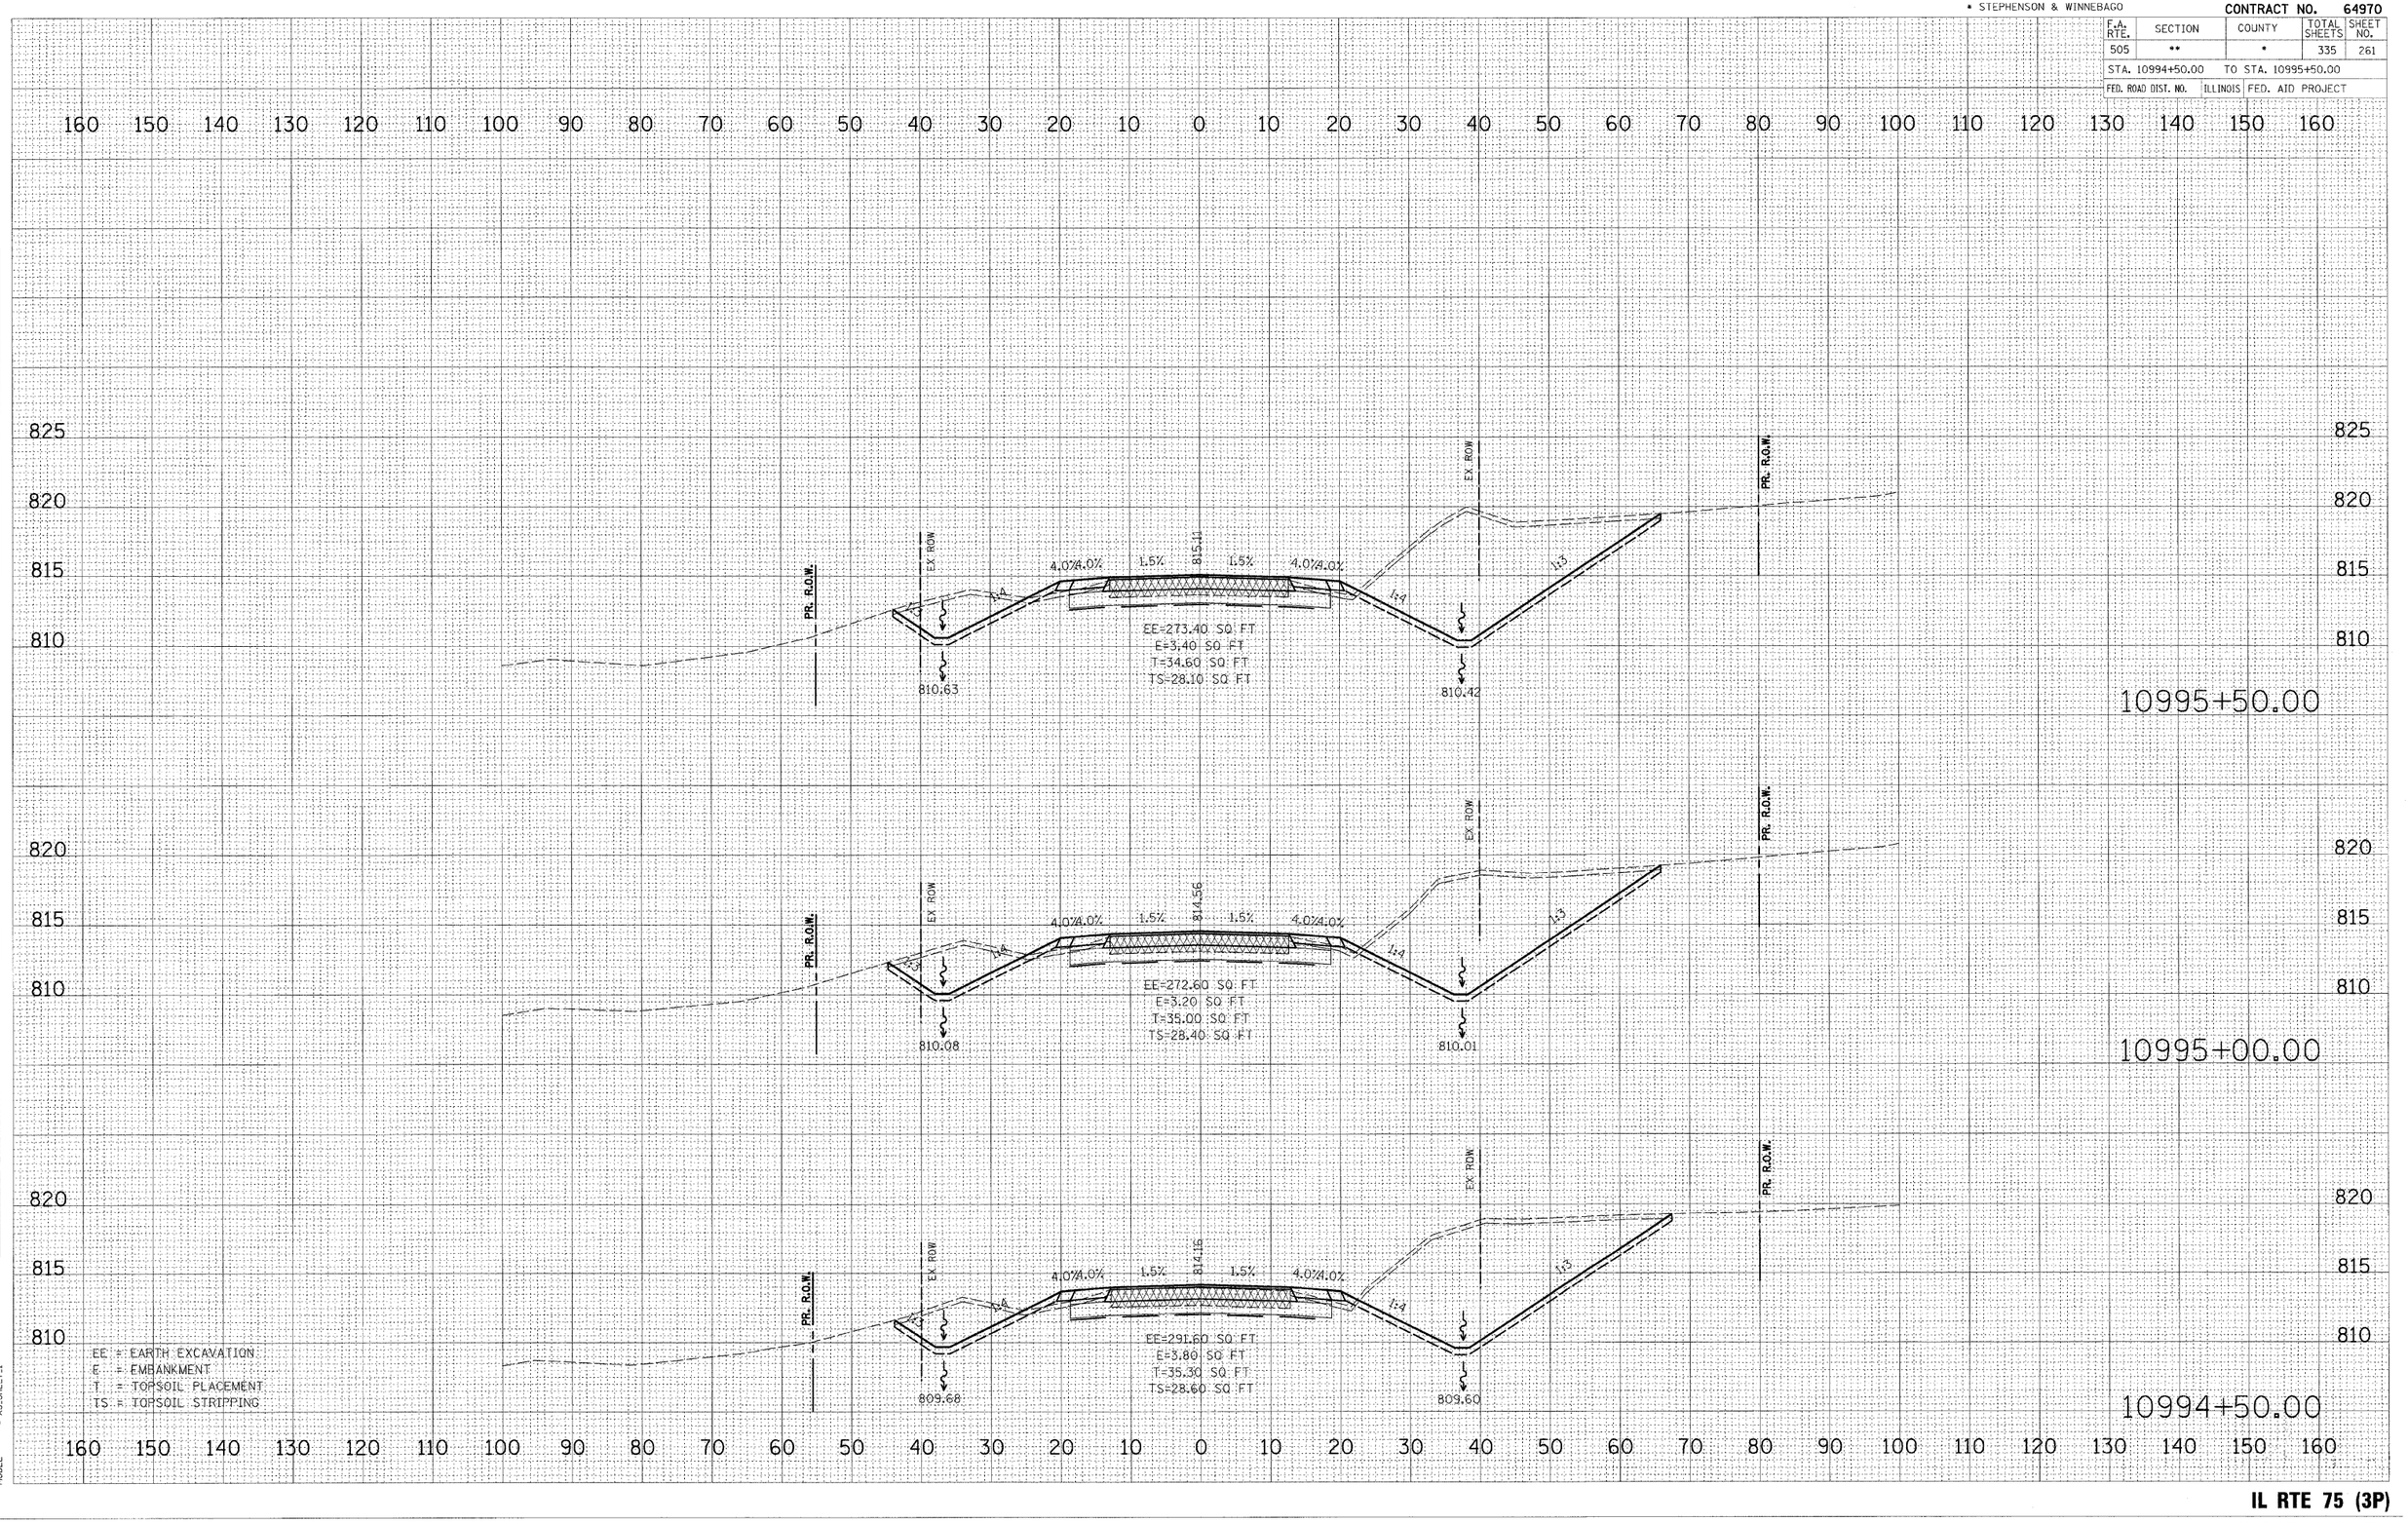

EE = EARTH EXCAVATION
E = EMBANKMENT
T = TOPSOIL PLACEMENT
TS = TOPSOIL STRIPPING

FINAL SURVEY — NOTE BOOK — W.O. — SURVEYED — PLOTTED — TEMPLATE — AREAS — AREAS CHECKED — BY — DATE

ORIGINAL — SURVEY — NOTE BOOK — NO. — SURVEYED — PLOTTED — TEMPLATE — AREAS — AREAS CHECKED — BY — DATE

PLOT DATE = 3/2/2009
FILE NAME = c:\11195800\s1 75_3p east\cadd\Geopak\XS\IL75_3p-rcnst_3p.dgn
PLOT SCALE = 1.0 '/ Inch
PLOT = Full
USER NAME = JTracey
MODEL = XS_SHEET_1

IL RTE 75 (3P)
RECONSTRUCTION

** 111RS-1, 111BR-1 Ya-15d-RS-1 & (W-15d)T-1
* STEPHENSON & WINNEBAGO


CONTRACT NO. 64970

F.A. RTE.	SECTION	COUNTY	TOTAL SHEETS	SHEET NO.
505	**	*	335	262

STA. 10996+00.00 TO STA. 10997+00.00

FED. ROAD DIST. NO. | ILLINOIS | FED. AID PROJECT

FINAL SURVEY NOTE BOOK	NO.	ORIGINAL SURVEYED SURVEYED PLOTTED TEMPLATE AREAS AREAS CHECKED	BY	DATE

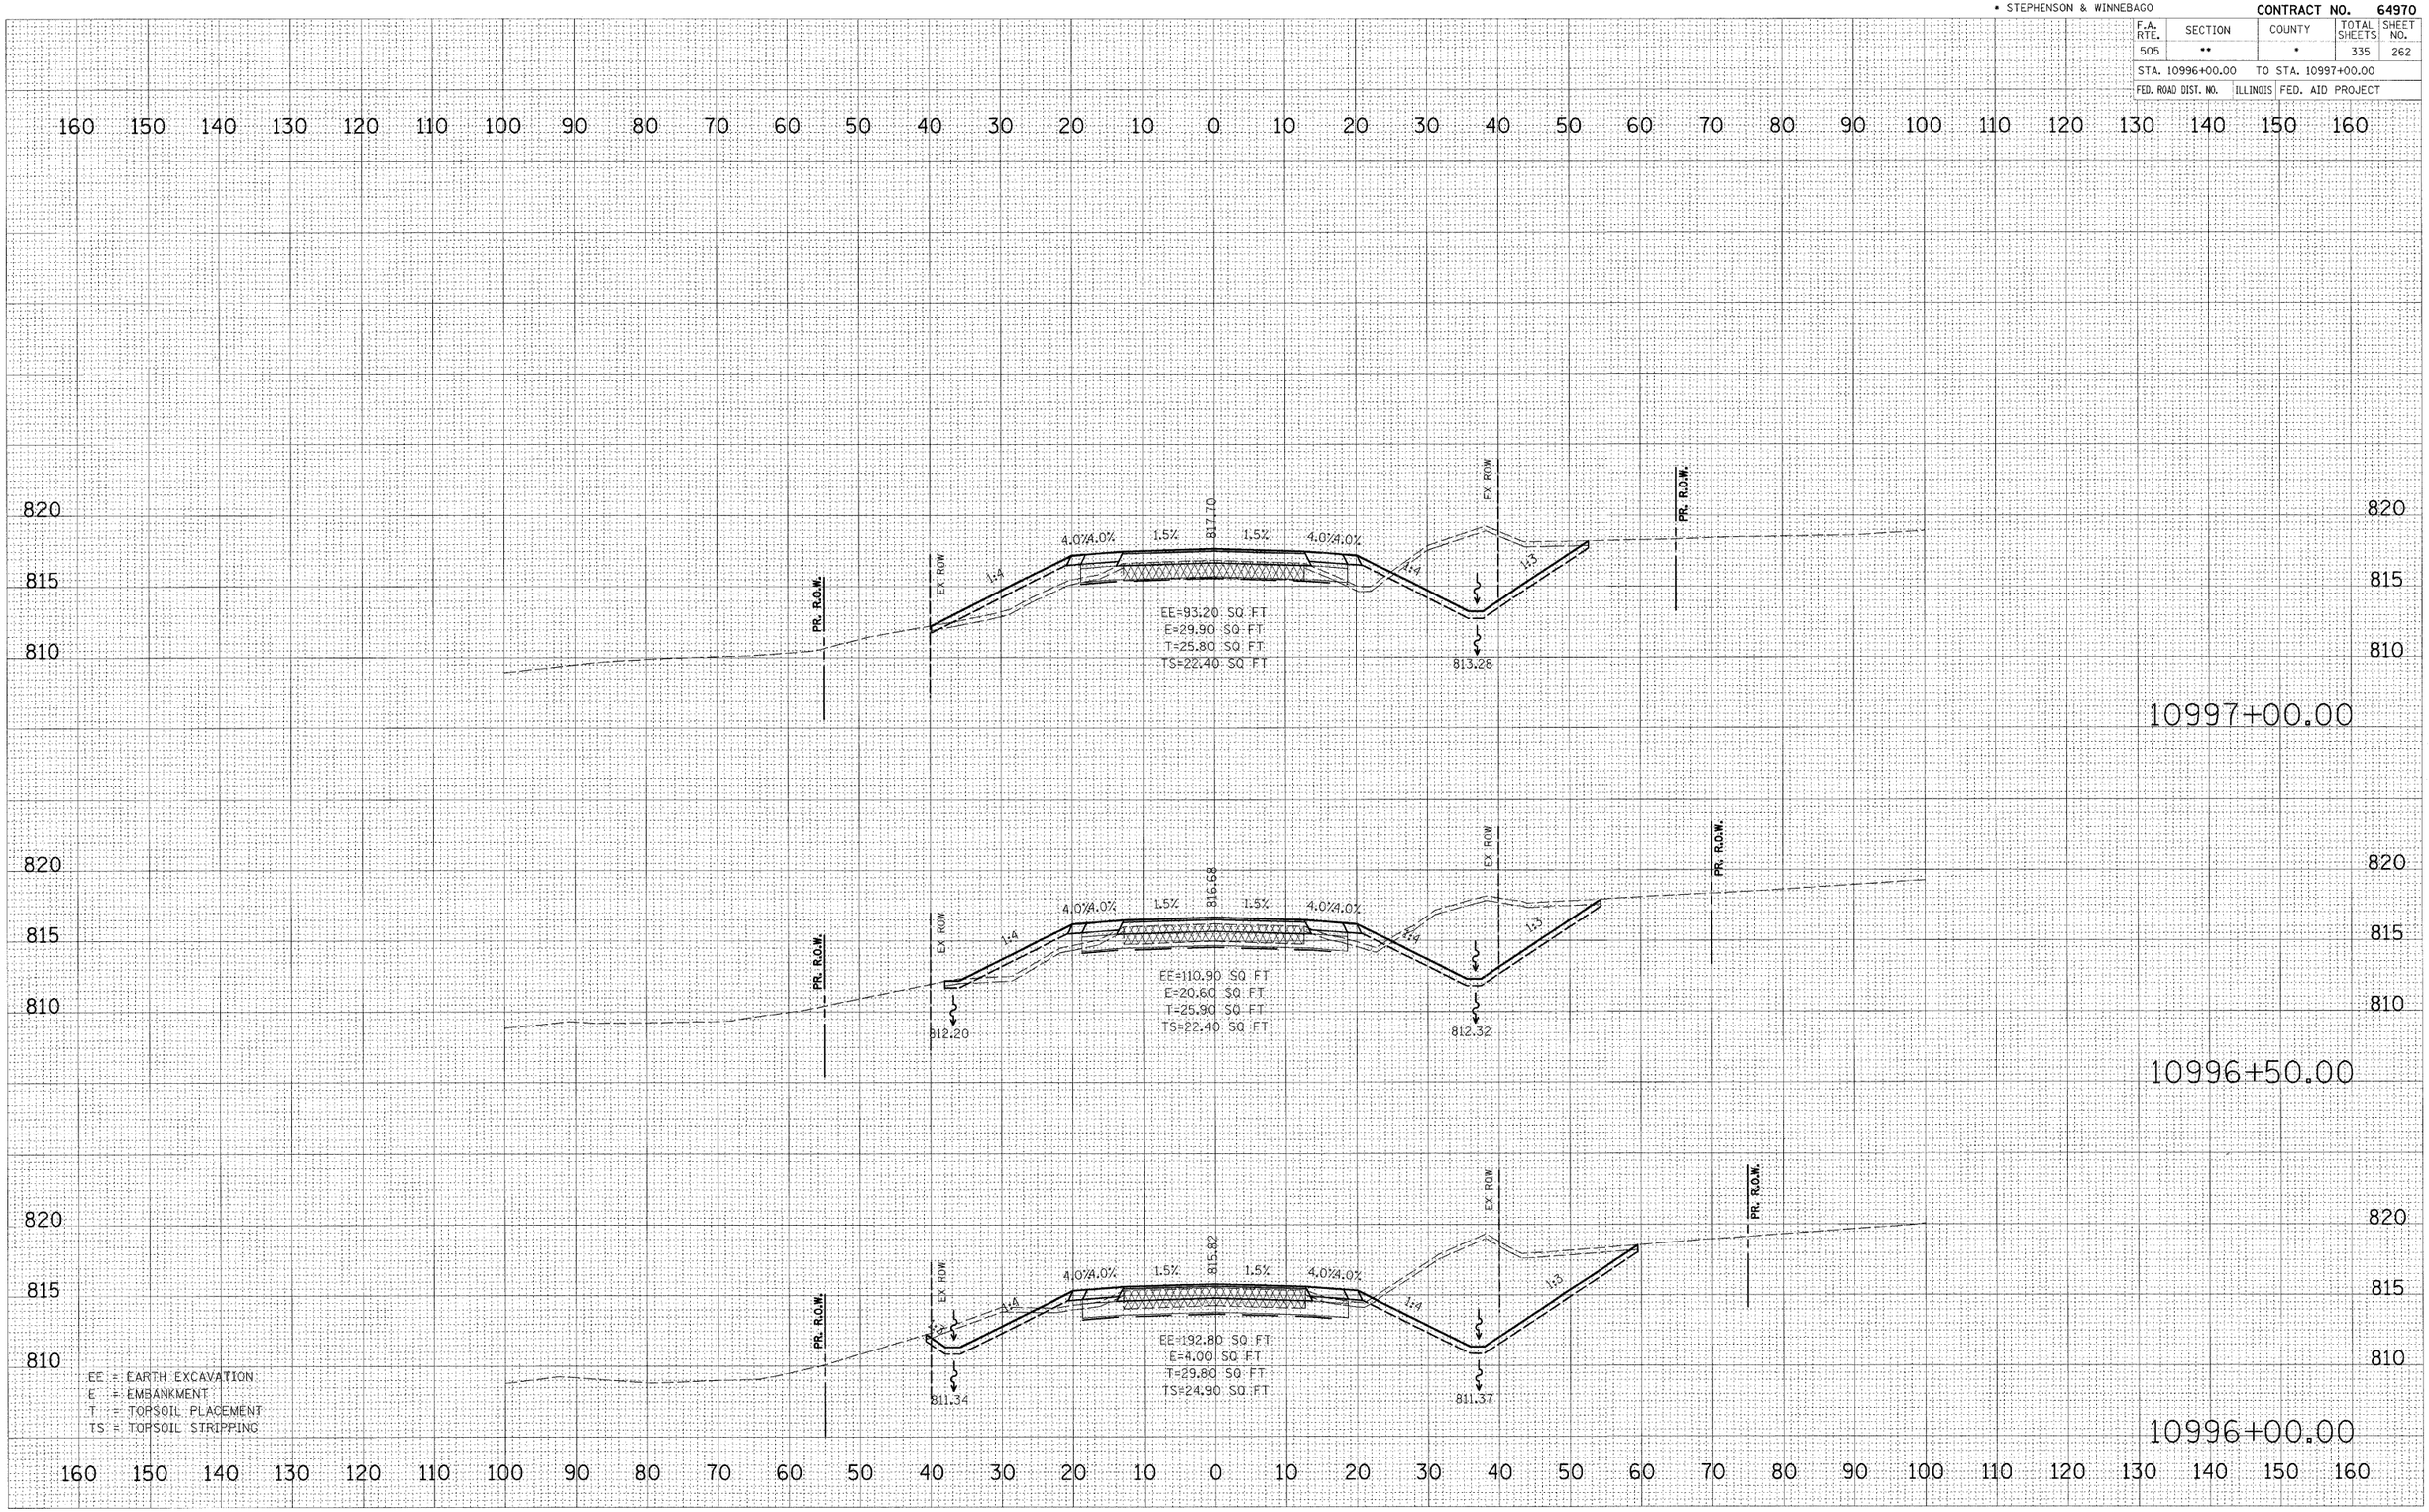

EE = EARTH EXCAVATION
E = EMBANKMENT
T = TOPSOIL PLACEMENT
TS = TOPSOIL STRIPPING

PLOT DATE = 3/2/2009
FILE NAME = k:\11rs5800\xl 75-3p east\coadd\cad\xs\75-3p-eastbound-3p-design
PLOT SCALE = 1.000
PLOT DATE = JTracey
USER NAME = XS_SHEET_2
MODEL


IL RTE 75 (3P)
RECONSTRUCTION

•• 111RS-1, 111BR-1 Ya-15d-RS-1 & (W-15d)T-1
• STEPHENSON & WINNEBAGO

CONTRACT NO. 64970

F.A. RTE.	SECTION	COUNTY	TOTAL SHEETS	SHEET NO.
505	••	•	335	263
STA. 10997+50.00		TO STA. 10998+25.27		
FED. ROAD DIST. NO.	ILLINOIS	FED. AID PROJECT		

FINAL SURVEY — NOTE BOOK — NO. — SURVEYED — PLOTTED — TEMPLATE — AREAS — AREAS CHECKED — BY — DATE

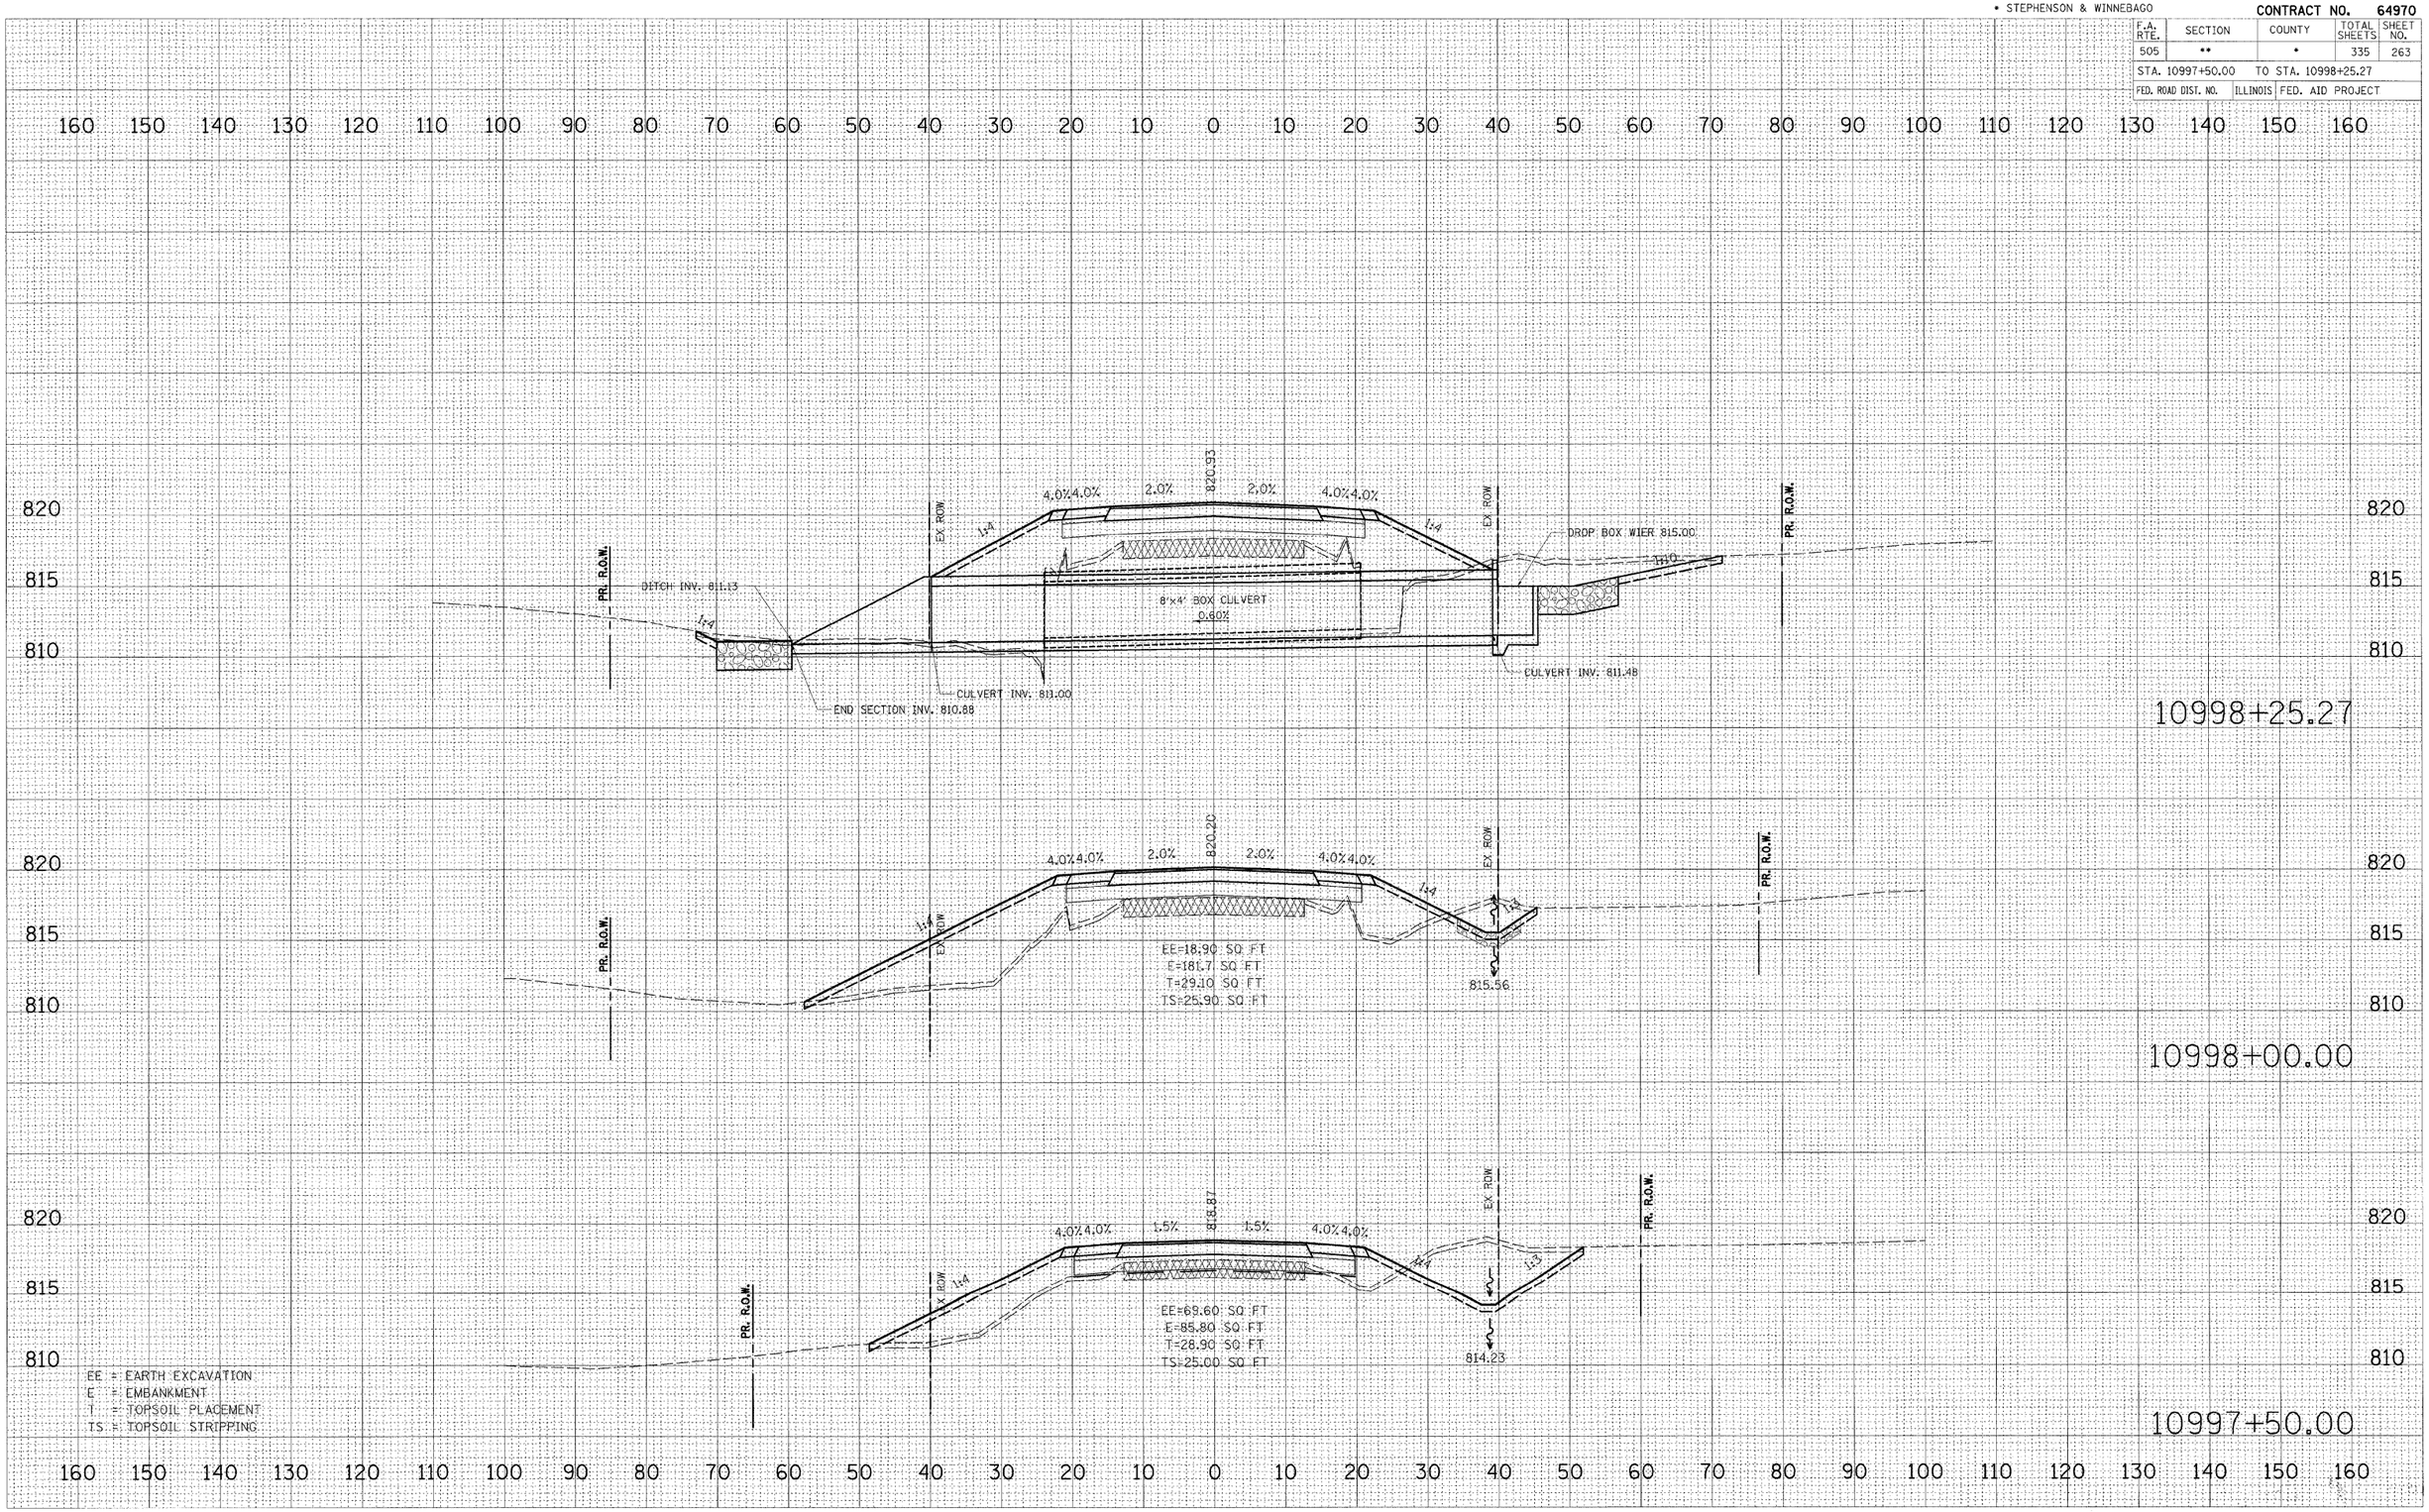

PLOT DATE = 3/2/2009
FILE NAME = c:\projects\1195680\11 75_3p eastbound\Geometrics\Sheets\75_3p_eastbound_3pedgs.dgn
PLOT SCALE = 1:10
USER NAME = JTracey
MODEL = XS_SHEET_3


ORIGINAL GRID — SURVEYED — PLOTTED — TEMPLATE — AREAS — AREAS CHECKED — NOTE BOOK — NO. — BY — DATE

IL RTE 75 (3P)
RECONSTRUCTION

** 111RS-1, 111BR-1 Yq-15d-RS-1 & (W-15d)T-1
* STEPHENSON & WINNEBAGO

CONTRACT NO. 64970

F.A. RTE.	SECTION	COUNTY	TOTAL SHEETS	SHEET NO.
505	**	*	335	264
STA. 10998+50.00		TO STA. 10999+50.00		
FED. ROAD DIST. NO.		ILLINOIS	FED. AID PROJECT	

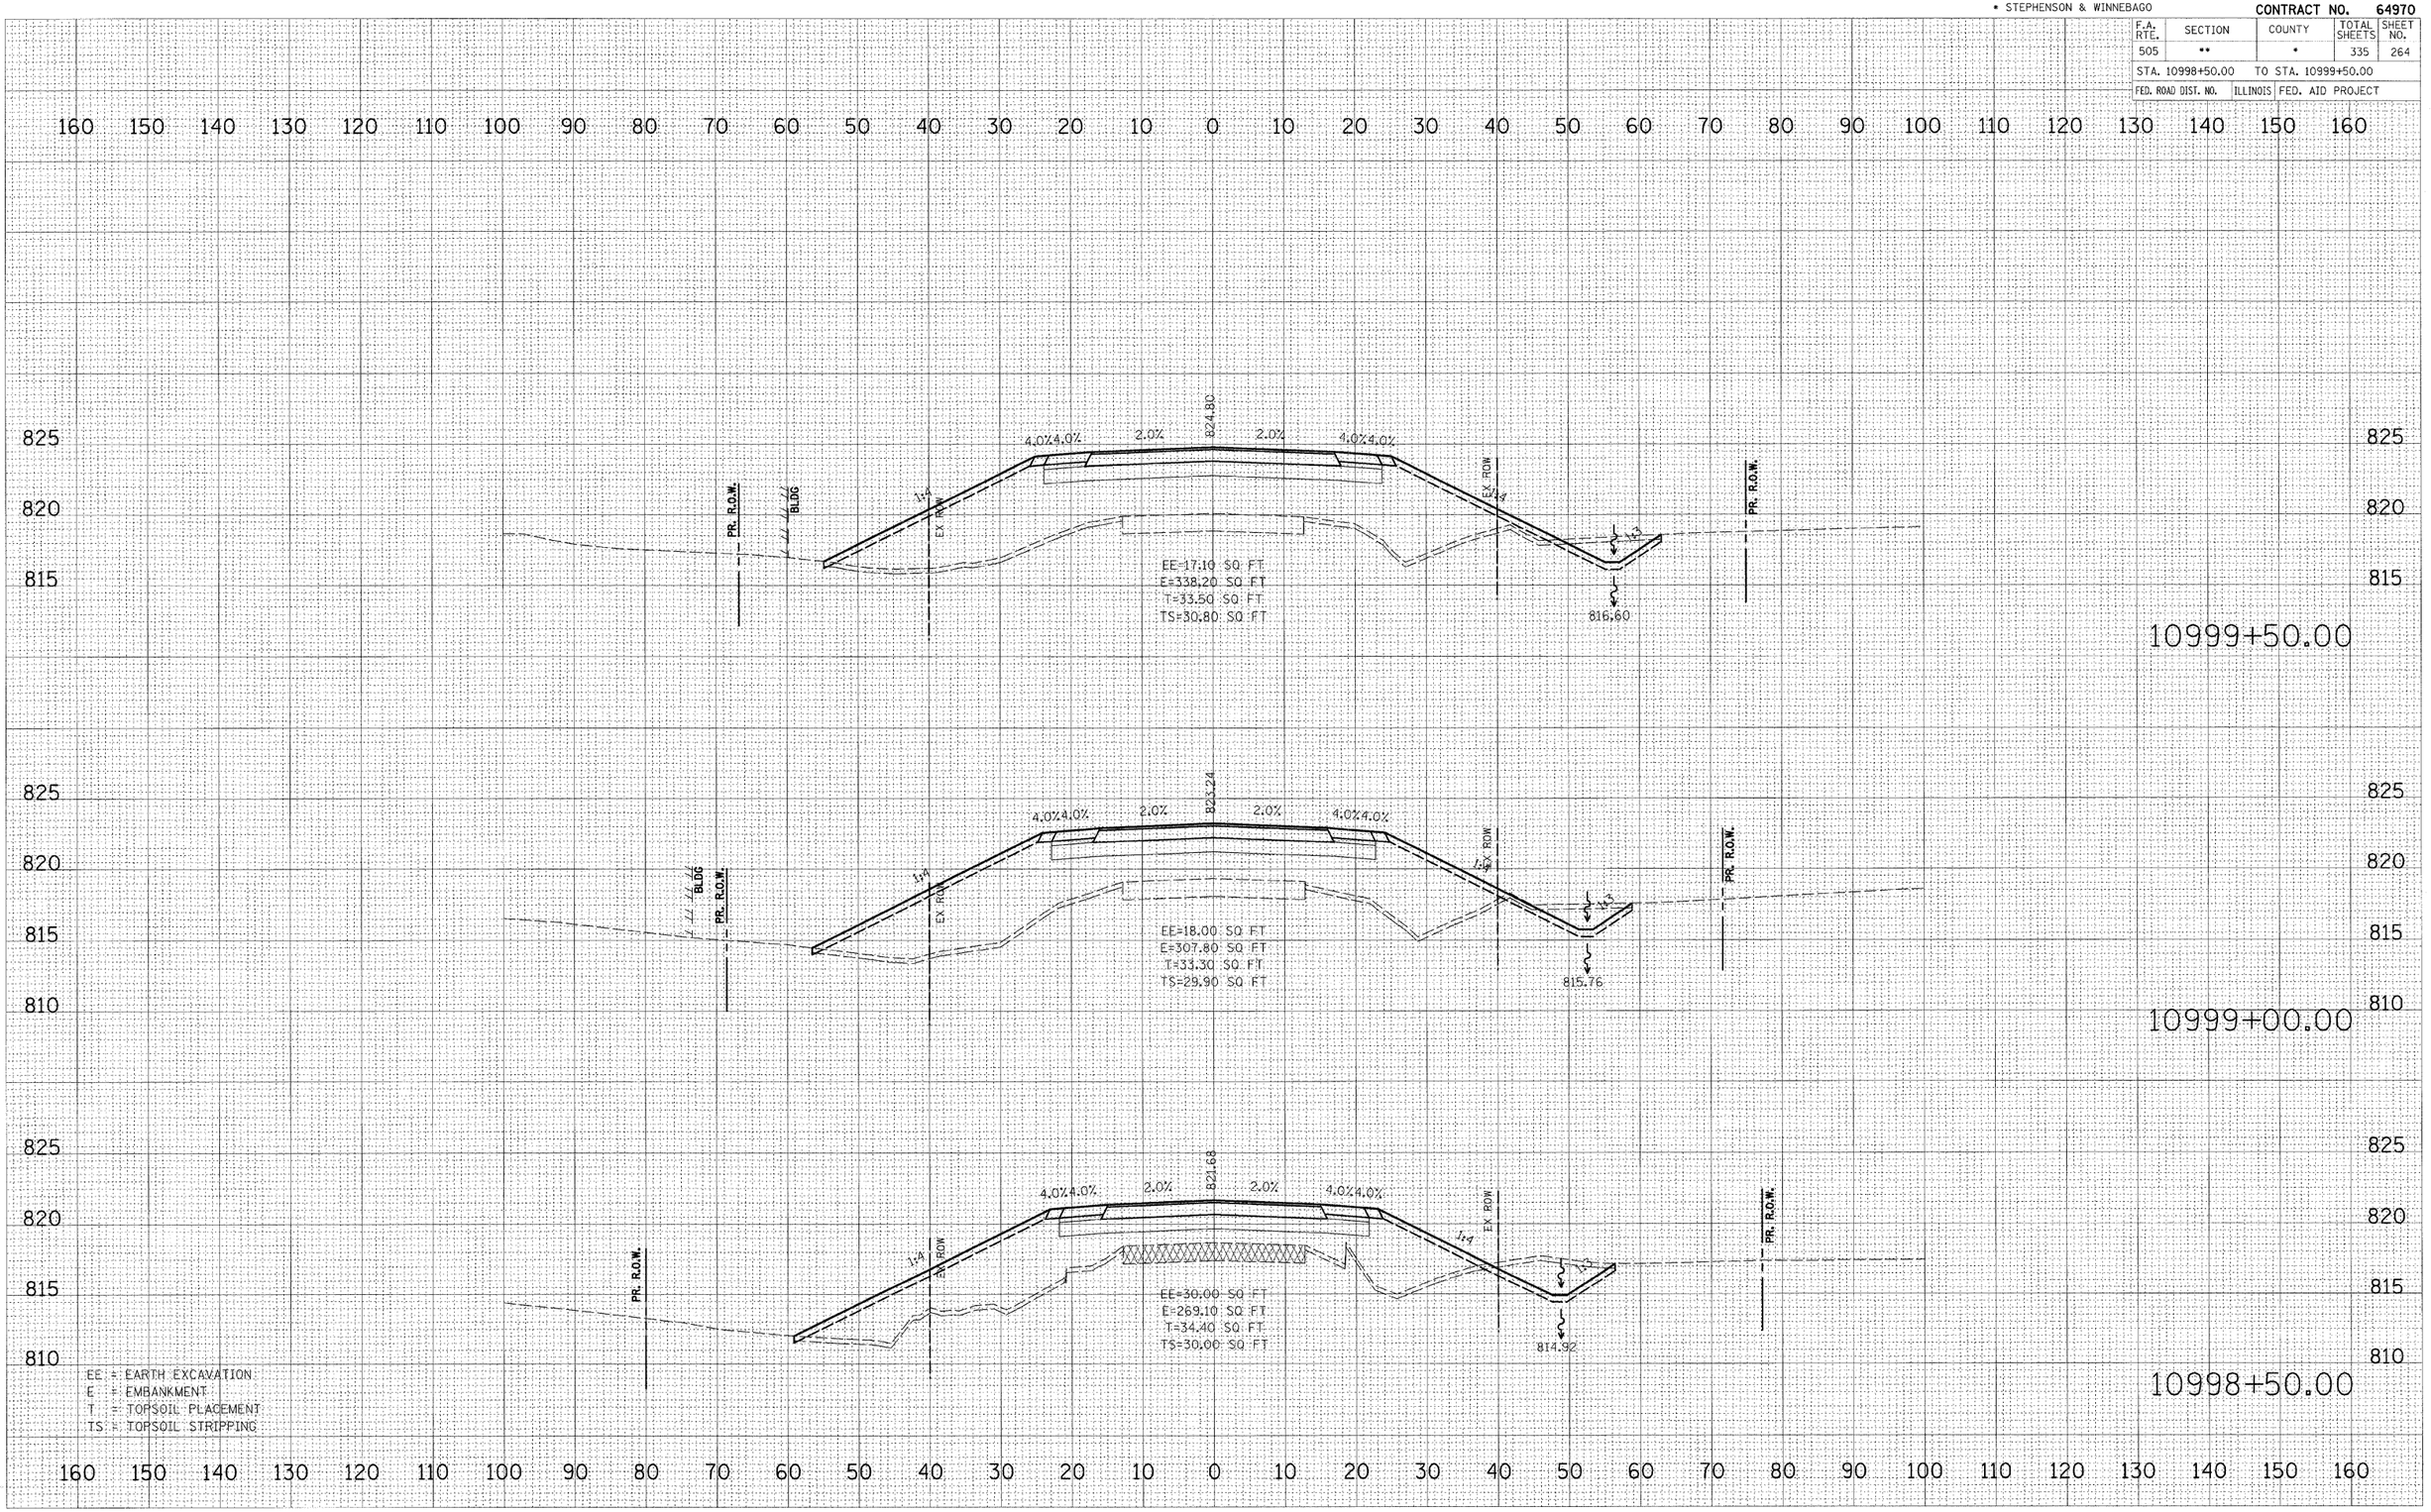


PLOT DATE = 3/2/2009
FILE NAME = c:\projects\64970\11 75_3p east\roadway\xsheets\xs_sheet_4.dgn
PLOT SCALE = 1.0
USER NAME = JTrooey
MODEL = XS_SHEET_4

IL RTE 75 (3P)
RECONSTRUCTION

** 111RS-1, 111BR-1 Ya-15d-RS-1 & (W-15d)T-1
* STEPHENSON & WINNEBAGO

CONTRACT NO. 64970

F.A. RTE.	SECTION	COUNTY	TOTAL SHEETS	SHEET NO.
505	**	*	335	265
STA. 11000+00.00		TO STA. 11001+00.00		
FED. ROAD DIST. NO.	ILLINOIS	FED. AID PROJECT		

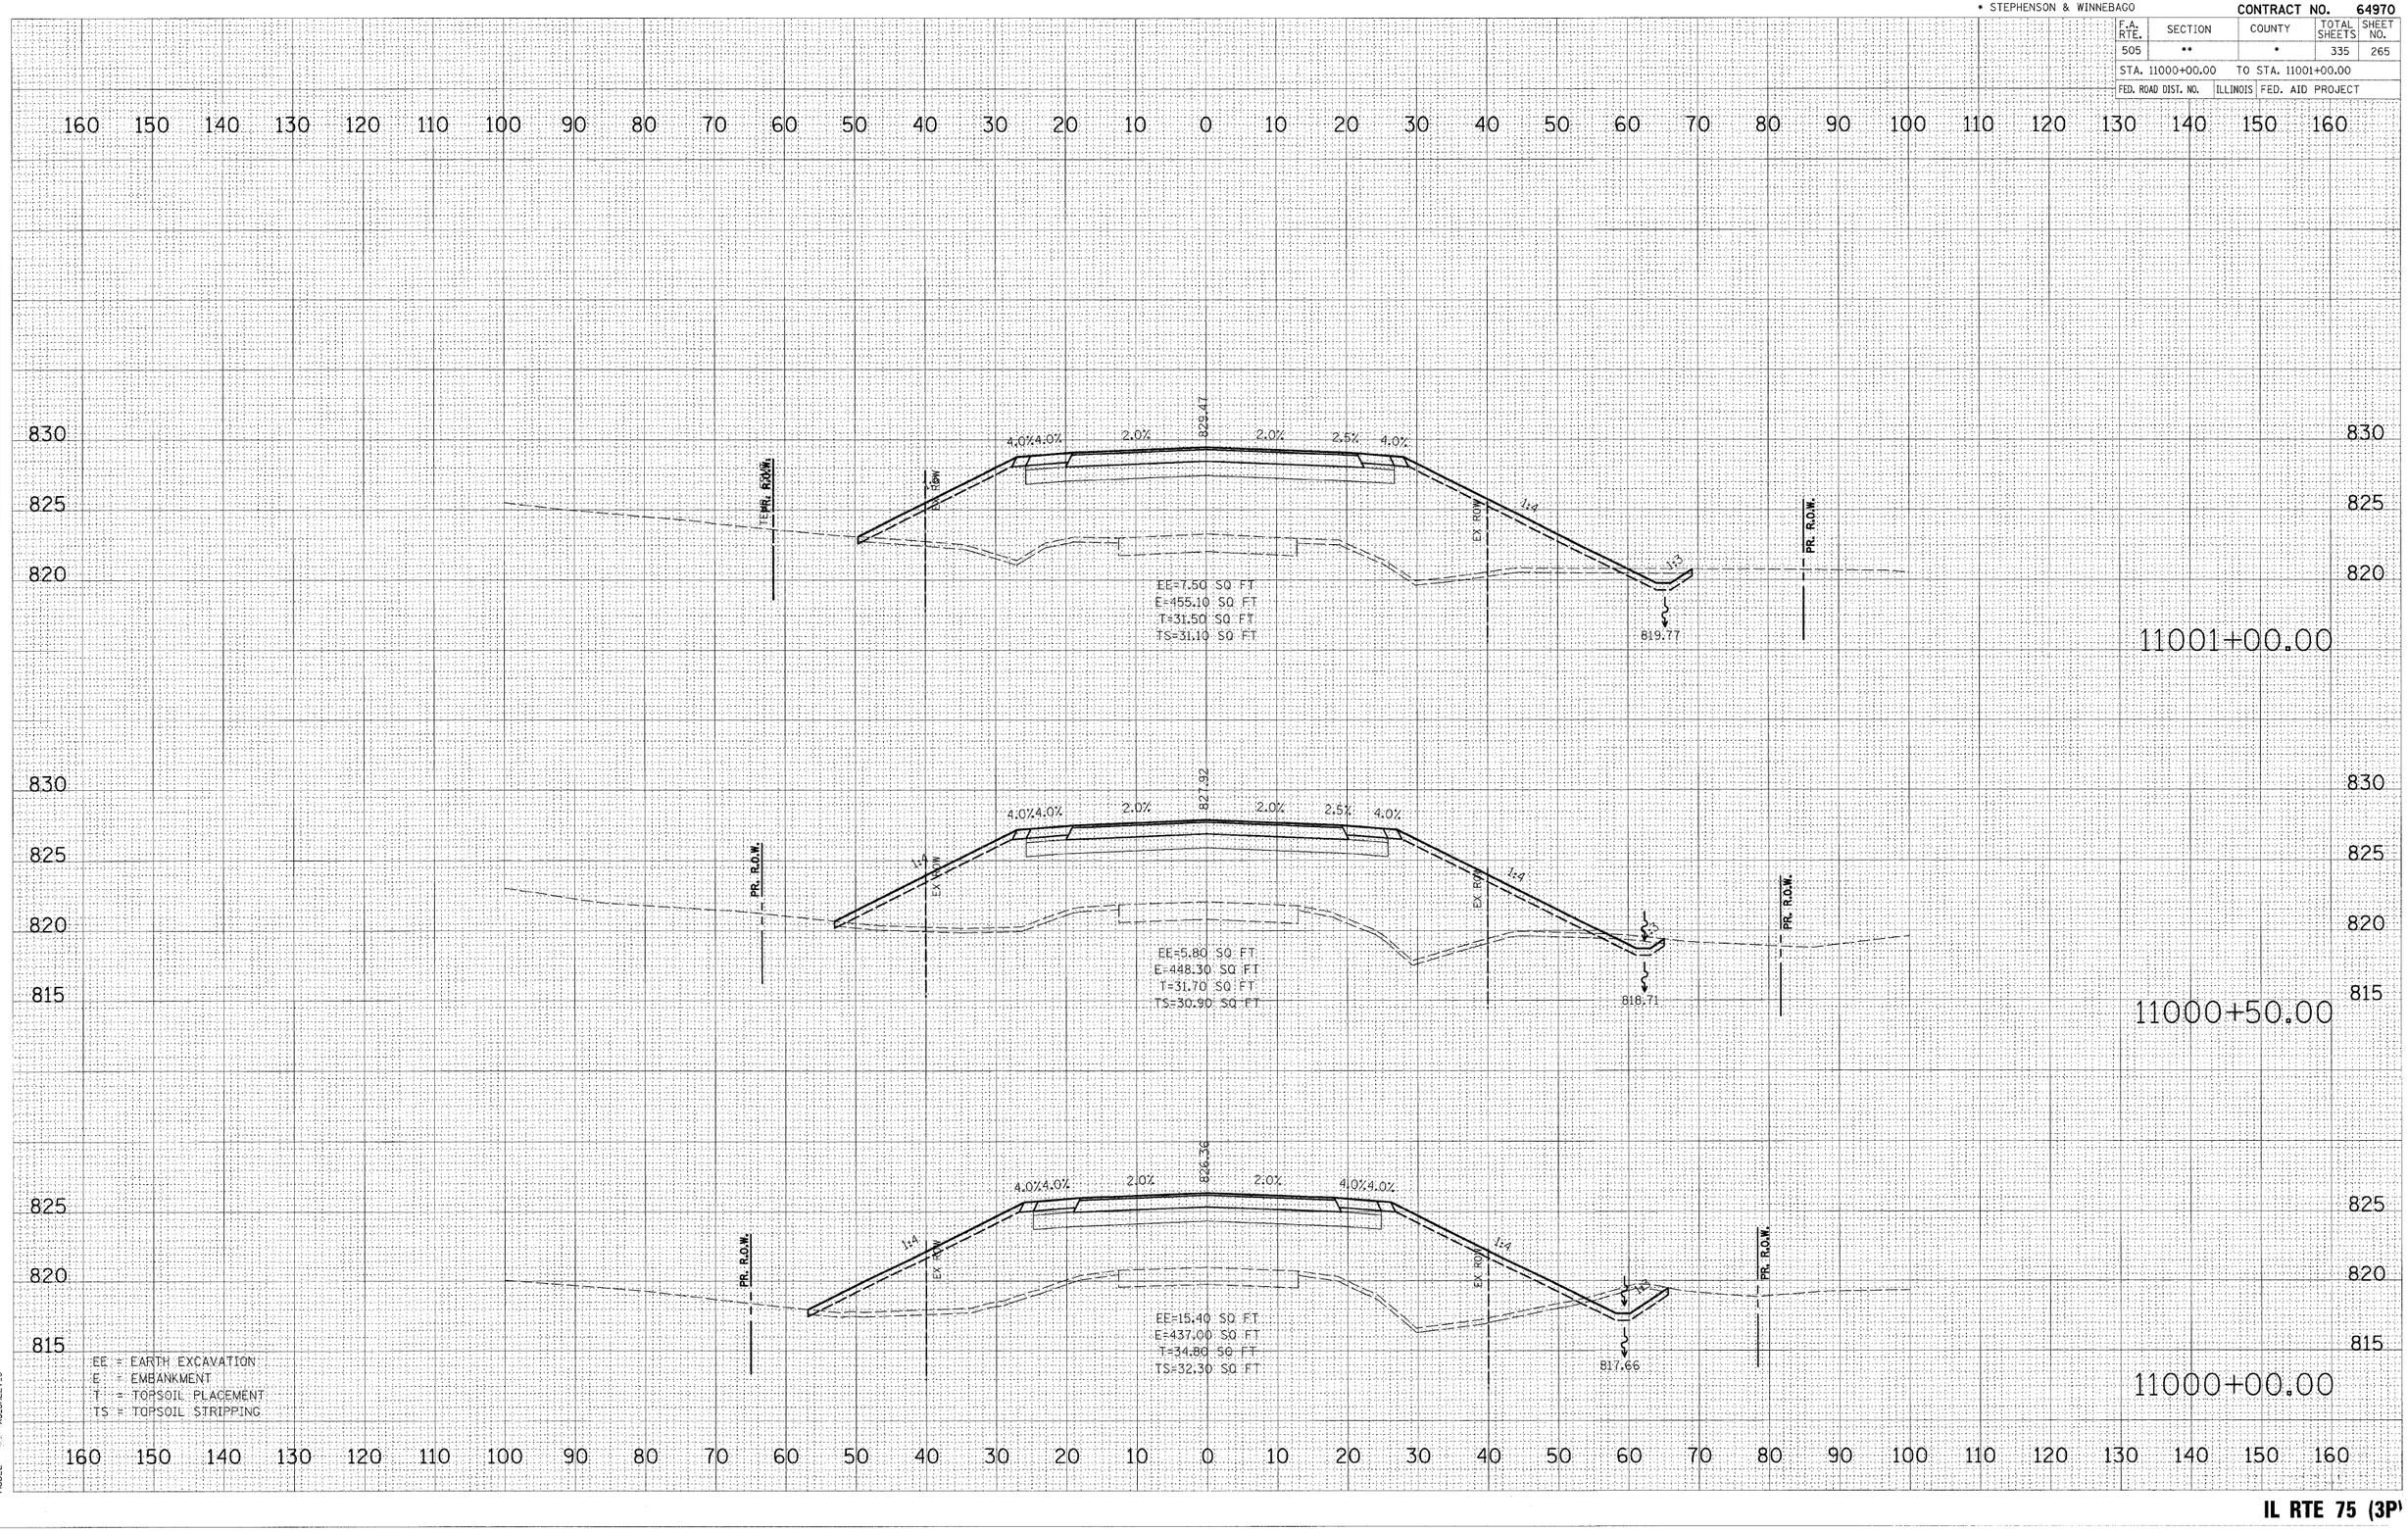

FINAL SURVEY — NOTE BOOK — NO. — SURVEYED — PLOTTED — TEMP. AFE — AREAS — AREAS CHECKED — BY — DATE

ORIGINAL — CORRECTED — SHEET # OF SHEETS — NOTE BOOK — TEMPLATE — AREAS — AREAS CHECKED — NO. — BY — DATE

PLOT DATE = 3/2/2009
FILE NAME = c:\11195080\11 75.3p east\roadway\xs\IL75_3p_xs_sheet_new.dgn
PLOT SCALE = 1:10
USER NAME = JTracey
MODEL = XS_SHEET_5

IL RTE 75 (3P
RECONSTRUCTI

** 111RS-1, 111BR-1 Ya-15d-RS-1 & (W-15d)T-1
* STEPHENSON & WINNEBAGO

CONTRACT NO. 64970

F.A. RTE.	SECTION	COUNTY	TOTAL SHEETS	SHEET NO.
505	**	*	335	266
STA. 11001+38.68		TO STA. 11002+00.00		
FED. ROAD DIST. NO.		ILLINOIS	FED. AID PROJECT	

FINAL SURVEY — NOTE BOOK — NO. — BY — DATE
SURVEYED — DRAWN — TEMPLATE — AREAS — AREAS CHECKED

160 150 140 130 120 110 100 90 80 70 60 50 40 30 20 10 0 10 20 30 40 50 60 70 80 90 100 110 120 130 140 150 160

835 830 825 820

PRL. R.O.W. 827.40 2.0% 4.5% EX. ROW 1:4 4.0% 4.0% 2.0% 832.53 2.0% 2.5% 4.0% EX. ROW 1:4 PRL. R.O.W.

EE=0.10 SQ FT
E=471.80 SQ FT
T=27.50 SQ FT
TS=29.10 SQ FT

11002+00.00

PRIVATE ENTRANCE
TEMP. ESMT. PRL. R.O.W. 826.35 2.0% 1:4 1:4 EX. ROW 4.0% 2.0% 831.03 2.0% 2.5% 4.0% EX. ROW 1:4 PRL. R.O.W.

EE=0.10 SQ FT
E=464.90 SQ FT
T=23.10 SQ FT
TS=31.80 SQ FT

11001+50.00

PRIVATE ENTRANCE
TEMP. ESMT. PRL. R.O.W. 8.10 % EX. ROW 4.0% 2.0% 830.68 2.0% 2.5% 4.0% EX. ROW 1:4 PRL. R.O.W.

EE=0.20 SQ FT
E=550.10 SQ FT
T=15.70 SQ FT
TS=38.50 SQ FT

11001+38.68

EE = EARTH EXCAVATION
E = EMBANKMENT
T = TOPSOIL PLACEMENT
TS = TOPSOIL STRIPPING

ORIGINAL SURVEY — SURVEYED — DRAWN — TEMPLATE — AREAS — AREAS CHECKED — NO. — BY — DATE


PLOT DATE = 3/2/2009
FILE NAME = k:\11f0508\xs\11 75.3p east\cadd\Geopak\SCRIPTS\Network_3pedgn.
PLOT SCALE = 1.0000 '/ IN.
PLOT BY = JTracy
USER NAME = XS_SHEET_6
MODEL =

IL RTE 75 (3P)
RECONSTRUCTION

** 111RS-1, 111BR-1 Ya-15d-RS-1 & (W-15d)T-1
* STEPHENSON & WINNEBAGO

CONTRACT NO. 64970

F.A. RTE.	SECTION	COUNTY	TOTAL SHEETS	SHEET NO.
505	**	*	335	267
STA. 11002+50.00		TO STA. 11003+50.00		
FED. ROAD DIST. NO.	ILLINOIS	FED. AID PROJECT		

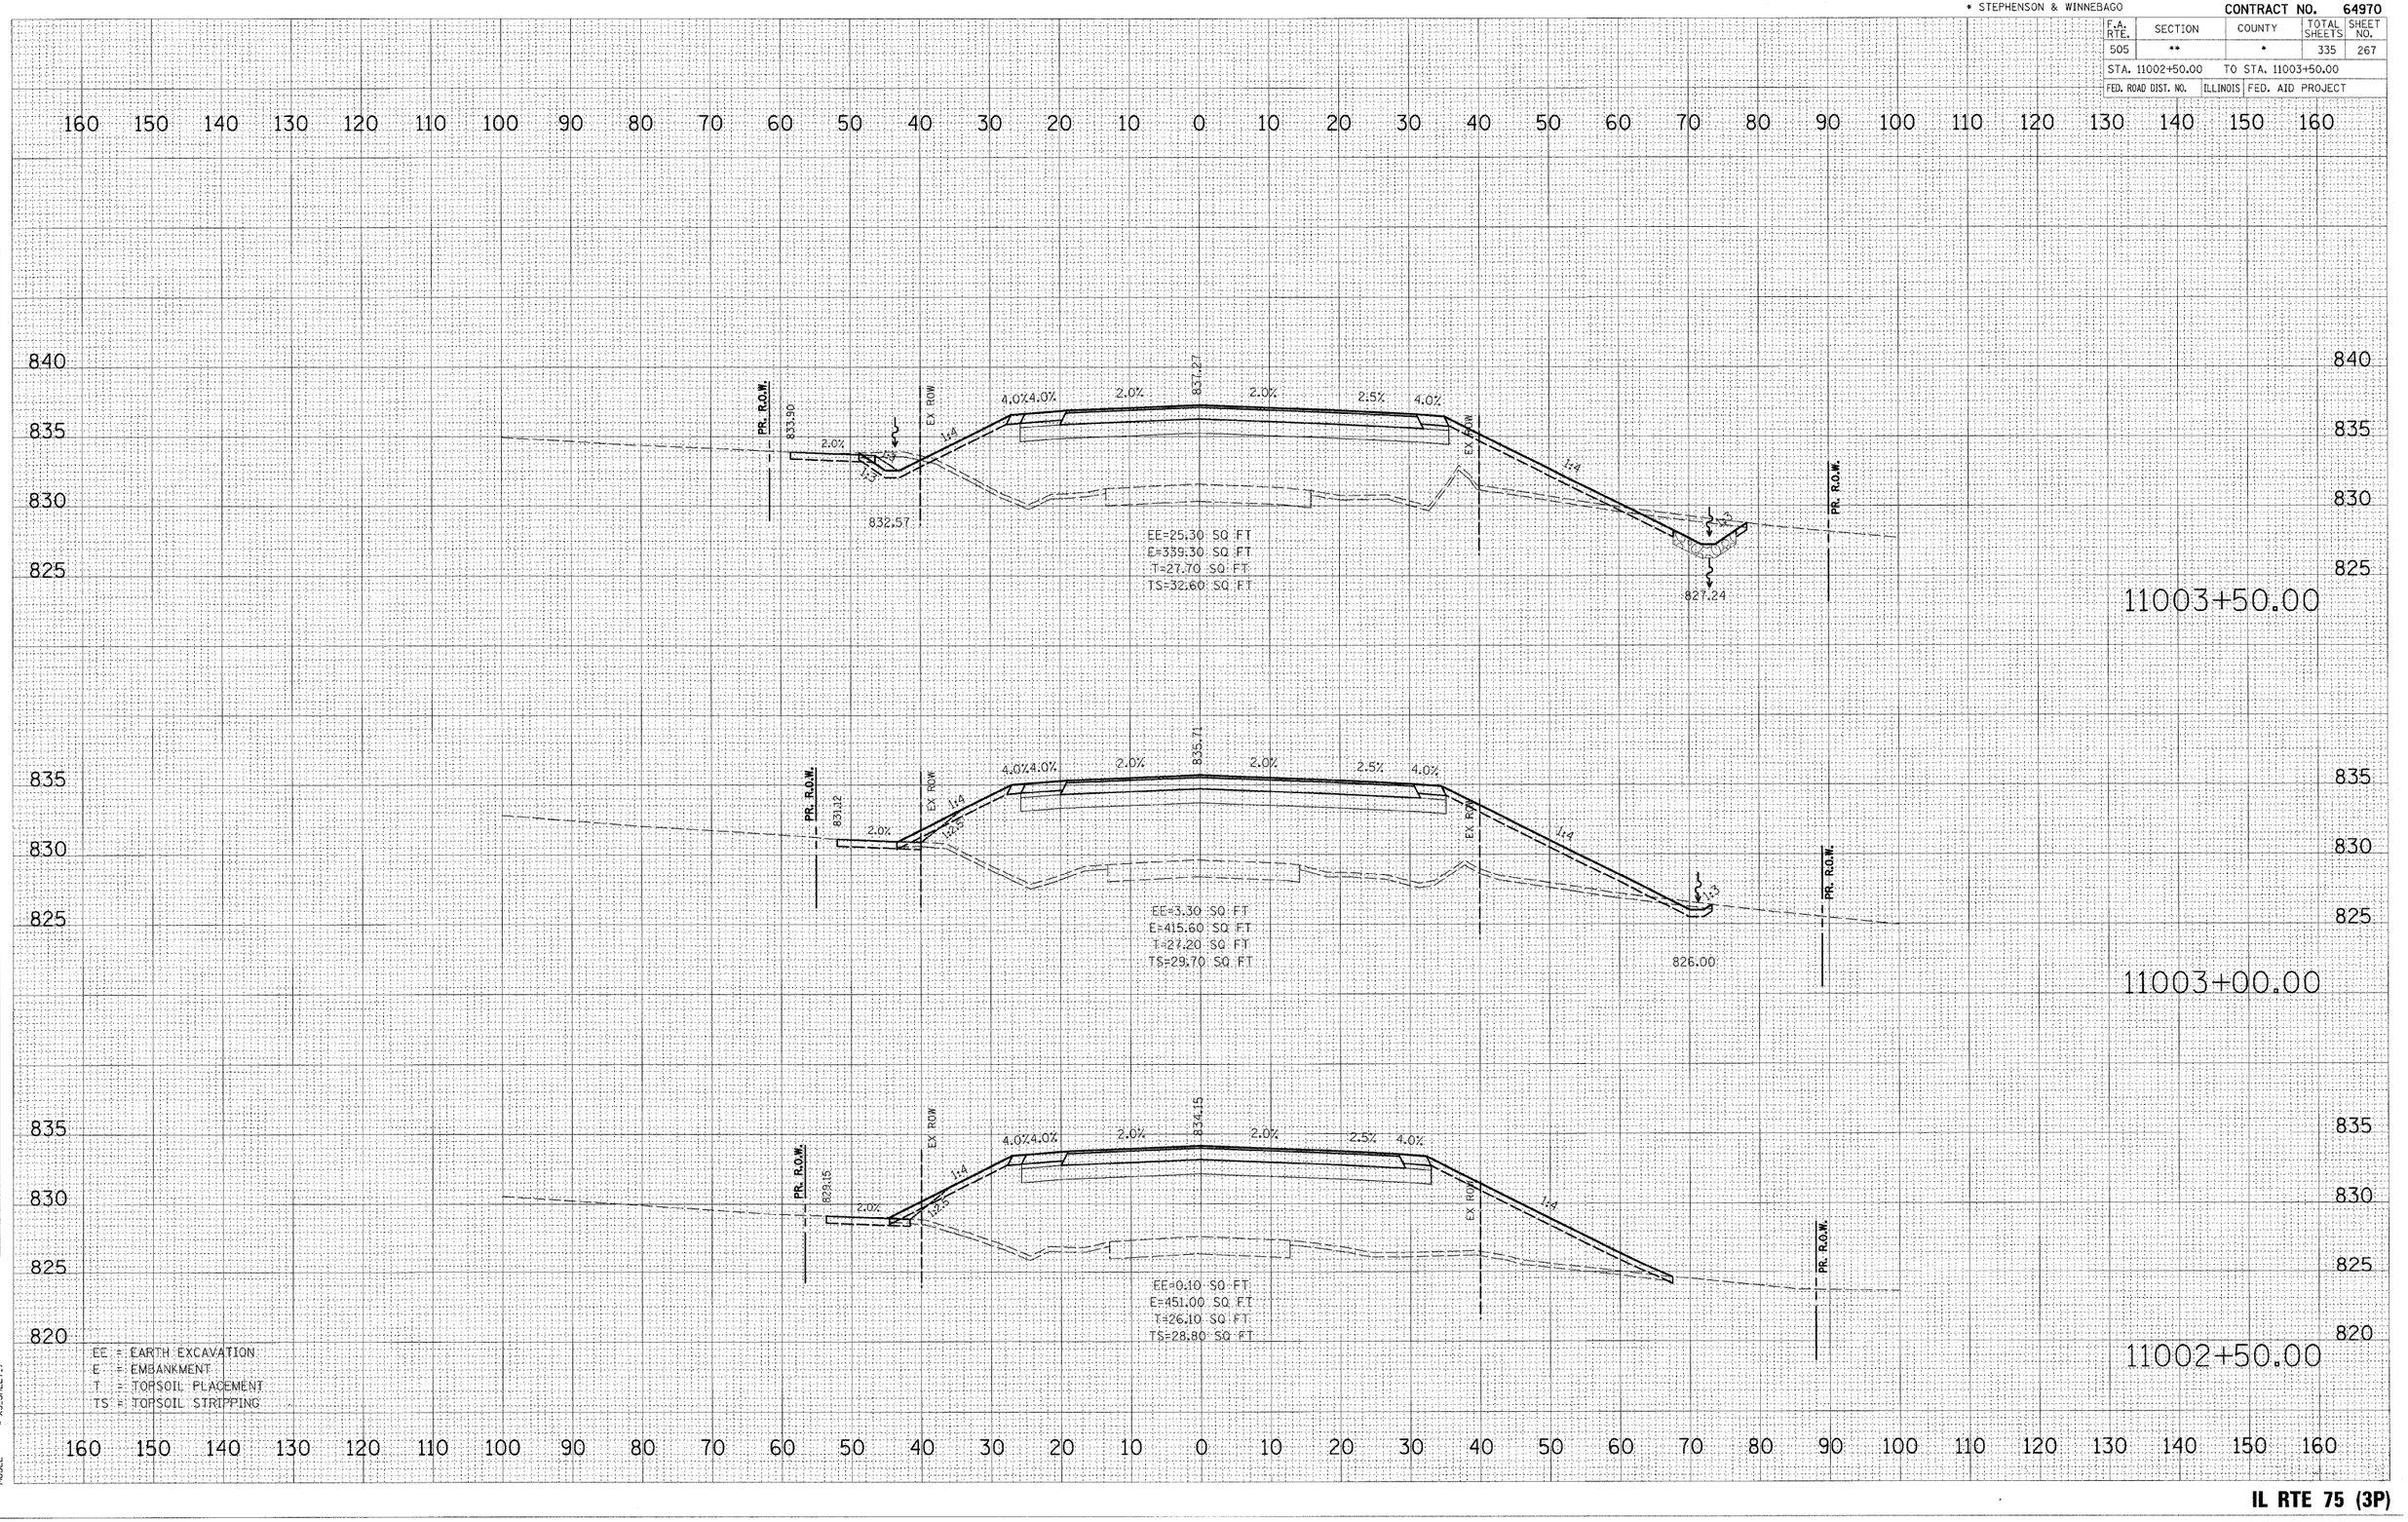

ORIGINAL SURVEY NOTE BOOK NO.
SURVEYED BY
SCALE: H:1"=50' V:1"=5'
TEMPLATE
AREAS
AREAS CHECKED
DATE


FINAL SURVEY NOTE BOOK NO.
SURVEYED BY
SCALE: H:1"=50' V:1"=5'
TEMPLATE
AREAS
AREAS CHECKED
DATE

PLOT DATE = 3/2/2009
FILE NAME = k:\11rs5020\s1 75_3p east\cadd\Geometrics\XS\11rsvnort_3p.dgn
PLOT SCALE = 1.000
USER NAME = JTracey
MODEL = XS_SHEET_7

** 111RS-1, 111BR-1 Yq-15d-RS-1 & (W-15d)T-1
* STEPHENSON & WINNEBAGO

CONTRACT NO. 64970

F.A. RTE.	SECTION	COUNTY	TOTAL SHEETS	SHEET NO.
505	**	*	335	268
STA. 11004+00.00		TO STA. 11005+50.00		
FED. ROAD DIST. NO.	ILLINOIS	FED. AID PROJECT		

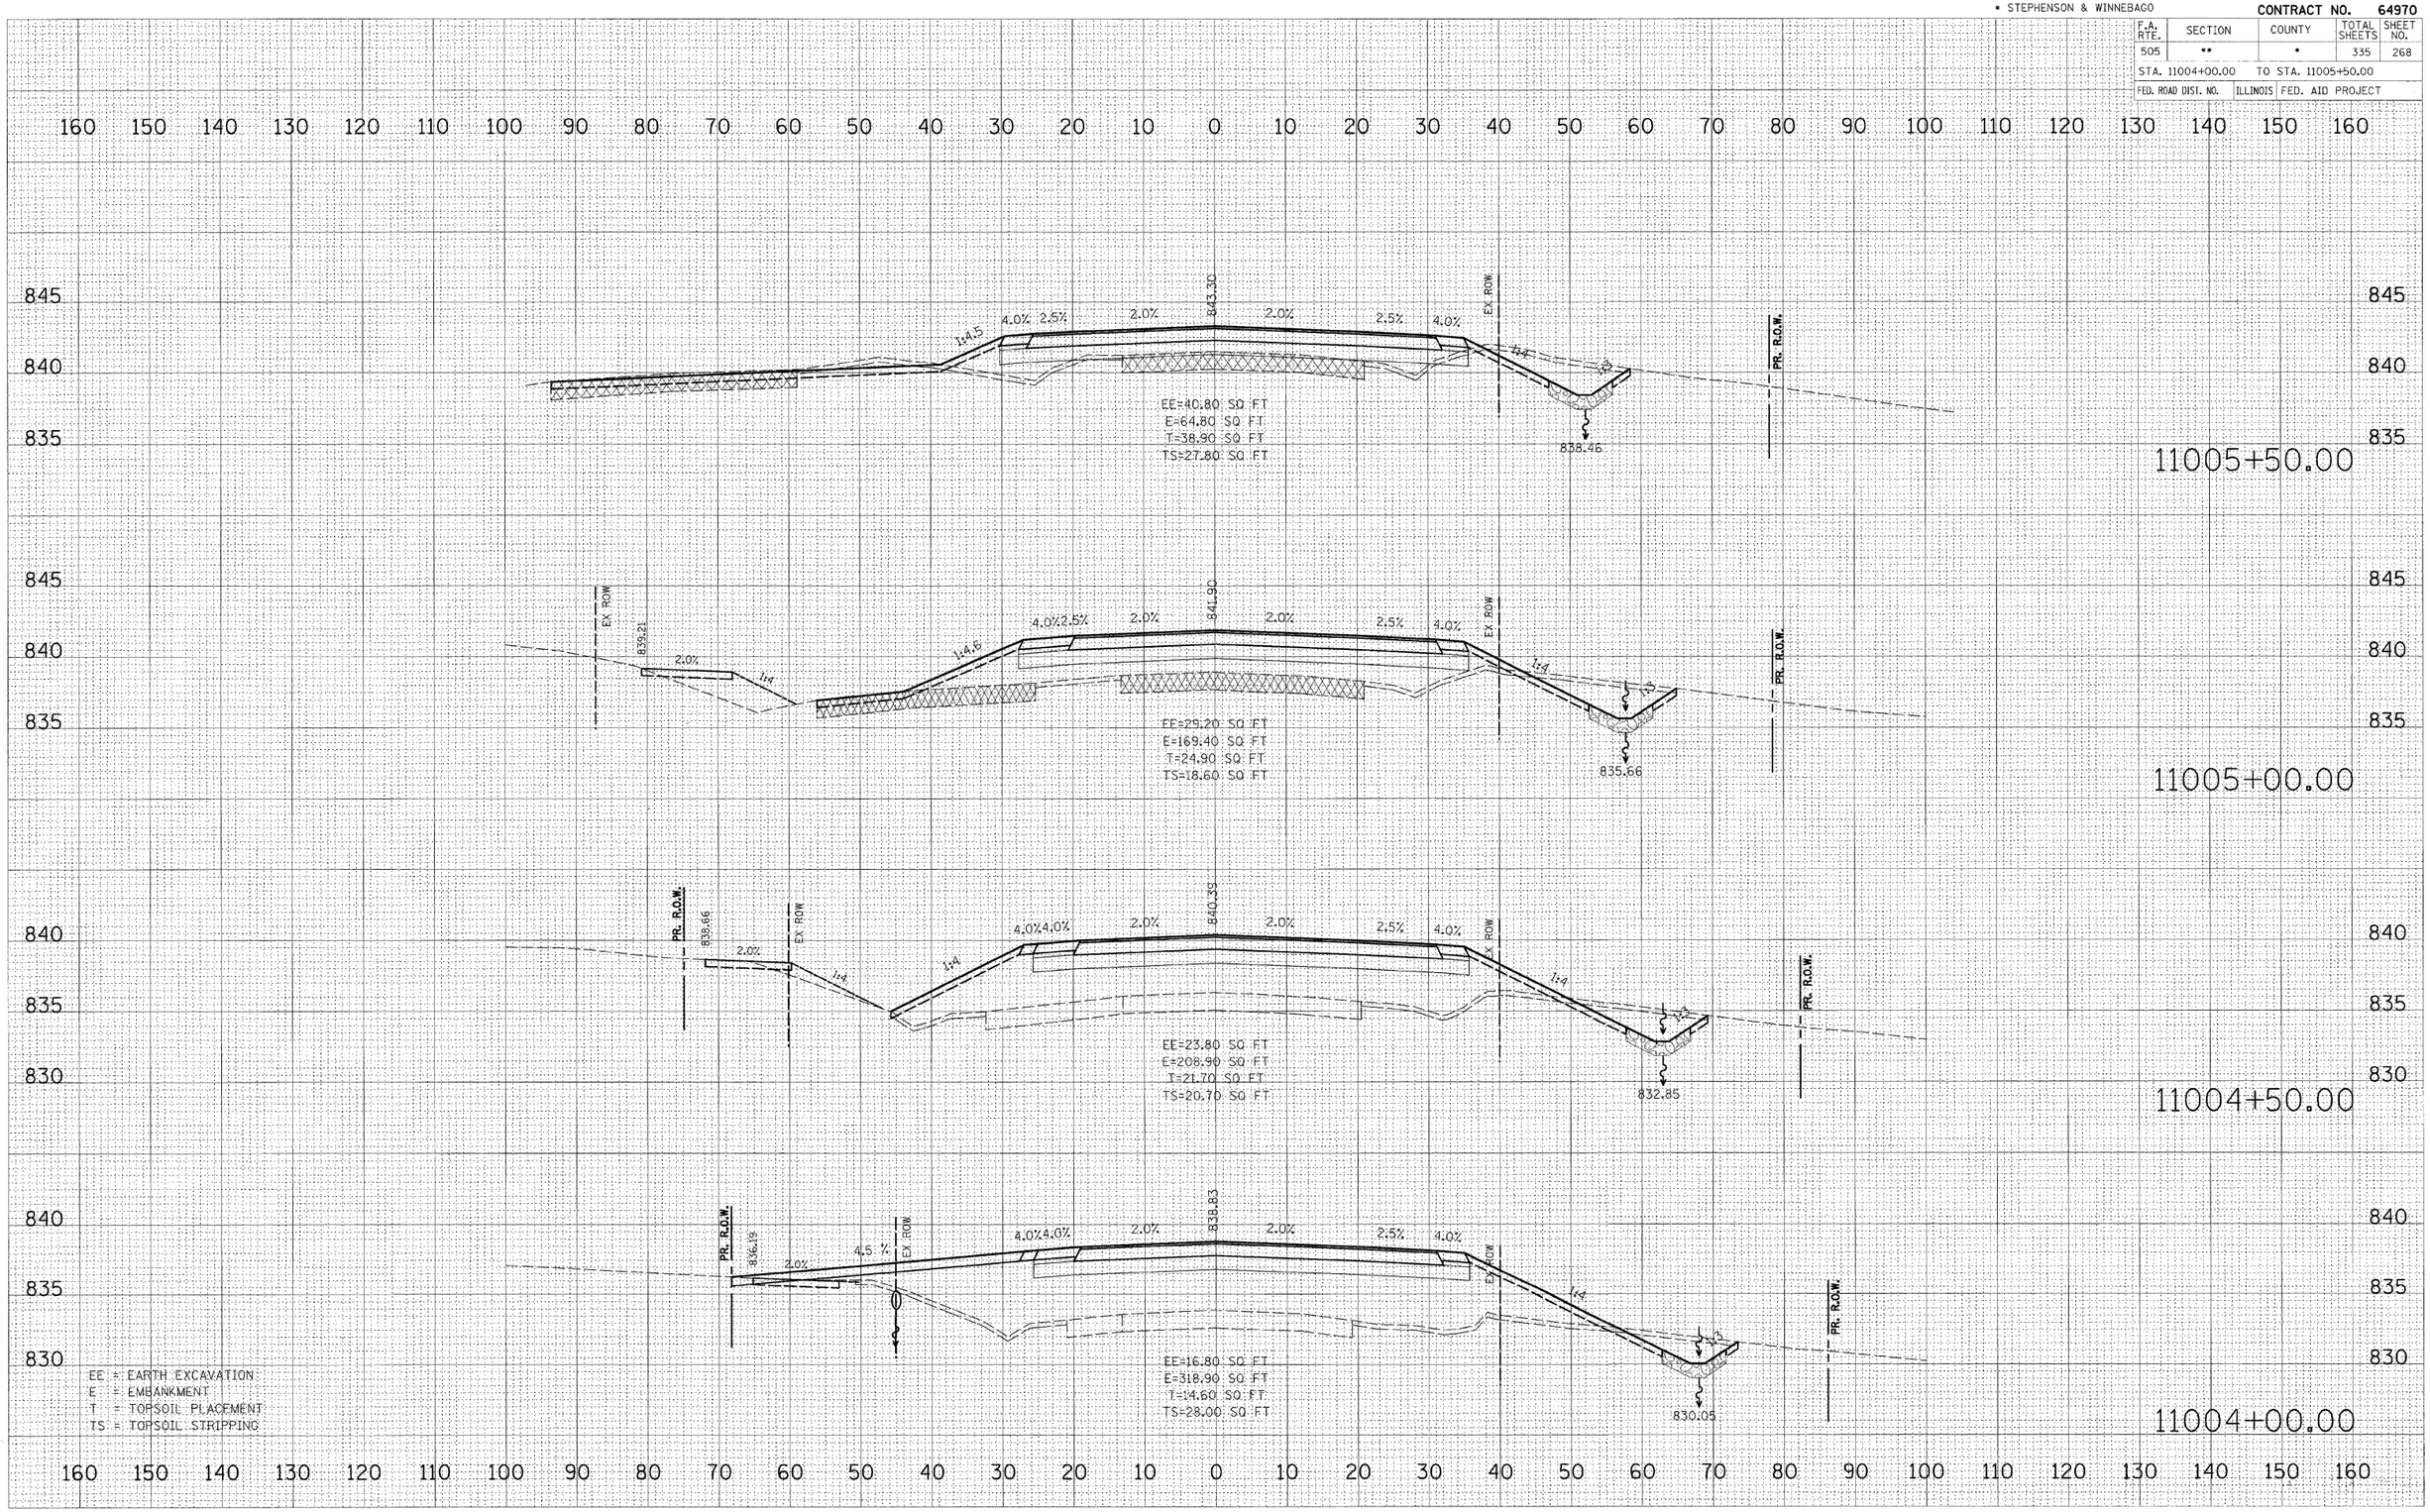

	BY	DATE
ORIGINAL SURVEY DATA		
SURVEYED		
PLOTTED		
NOTE BOOK		
NO.		
TEMPLATE		
AREAS		
AREAS CHECKED		

PLOT DATE = 3/2/2009
FILE NAME = c:\projects\64970\plan sheets\75_3p east\roadd\Gen\XS_SHEETS\75_3p_XS_Sheet_3p.dgn
PLOT SCALE = 1.0000 '/ Inch
PLOT BY = JTracey
USER NAME = XS_SHEET_8
MODEL

IL RTE 75 (3P)
RECONSTRUCTION


** 111RS-1, 111BR-1 Ya-15d-RS-1 & (W-15d)T-1
* STEPHENSON & WINNEBAGO

CONTRACT NO. 64970

F.A. RTE.	SECTION	COUNTY	TOTAL SHEETS	SHEET NO.
505	**	*	335	269
STA. 11006+00.00		TO STA. 11007+50.00		
FED. ROAD DIST. NO.	ILLINOIS	FED. AID PROJECT		


160 150 140 130 120 110 100 90 80 70 60 50 40 30 20 10 0 10 20 30 40 50 60 70 80 90 100 110 120 130 140 150 160

855 / 850 / 845

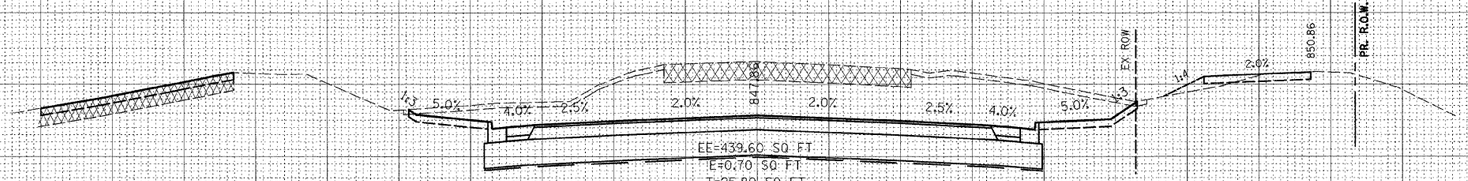


11007+50.00

850 / 845 / 840

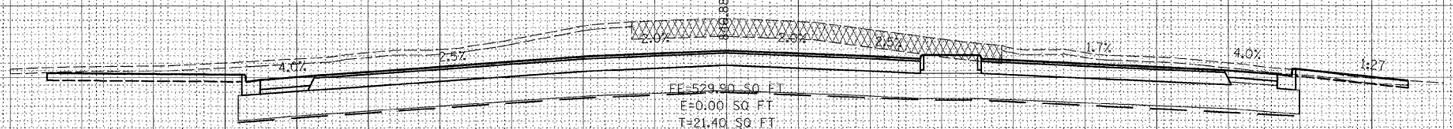


11007+00.00

845 / 840

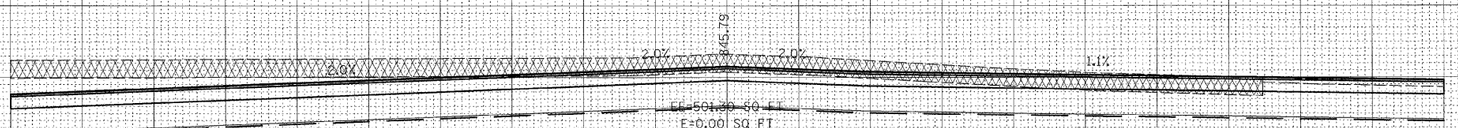

11006+50.00

845 / 840

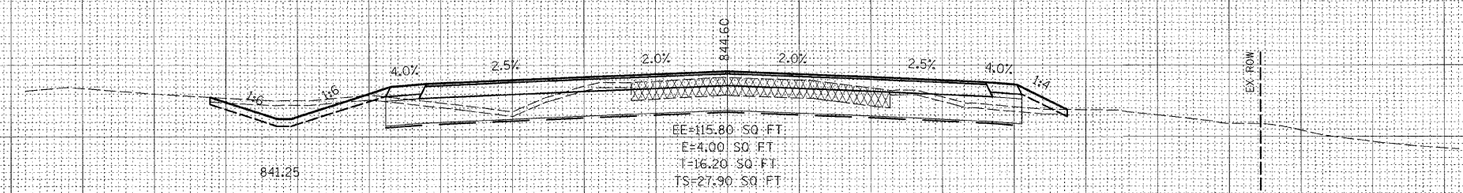

EE = EARTH EXCAVATION
E = EMBANKMENT
T = TOPSOIL PLACEMENT
TS = TOPSOIL STRIPPING

11006+00.00

160 150 140 130 120 110 100 90 80 70 60 50 40 30 20 10 0 10 20 30 40 50 60 70 80 90 100 110 120 130 140 150 160

	BY	DATE
ORIGINAL SURVEY NOTE BOOK NO.	SURVEYED	
	PLOTTED	
	CLOTH	
	TEMPLATE	
	AREAS	
	AREAS CHECKED	


PLOT DATE = 2/2/2009
FILE NAME = h:\11495080\s1 75_3p east\cadd\Geometrics\SS_Reverse_3p.dgn
CELL SCALE = 1.000000
USER NAME = JTracey
MODEL = XS_SHEET_9

IL RTE 75 (3P)
RECONSTRUCTION

** 111RS-1, 111BR-1 Ya-15d-RS-1 & (W-15d)T-1
* STEPHENSON & WINNEBAGO

CONTRACT NO. 64970

F.A. RTE.	SECTION	COUNTY	TOTAL SHEETS	SHEET NO.
505	**	*	335	270
STA. 11008+00.00		TO STA. 11009+00.00		
FED. ROAD DIST. NO.	ILLINOIS	FED. AID PROJECT		

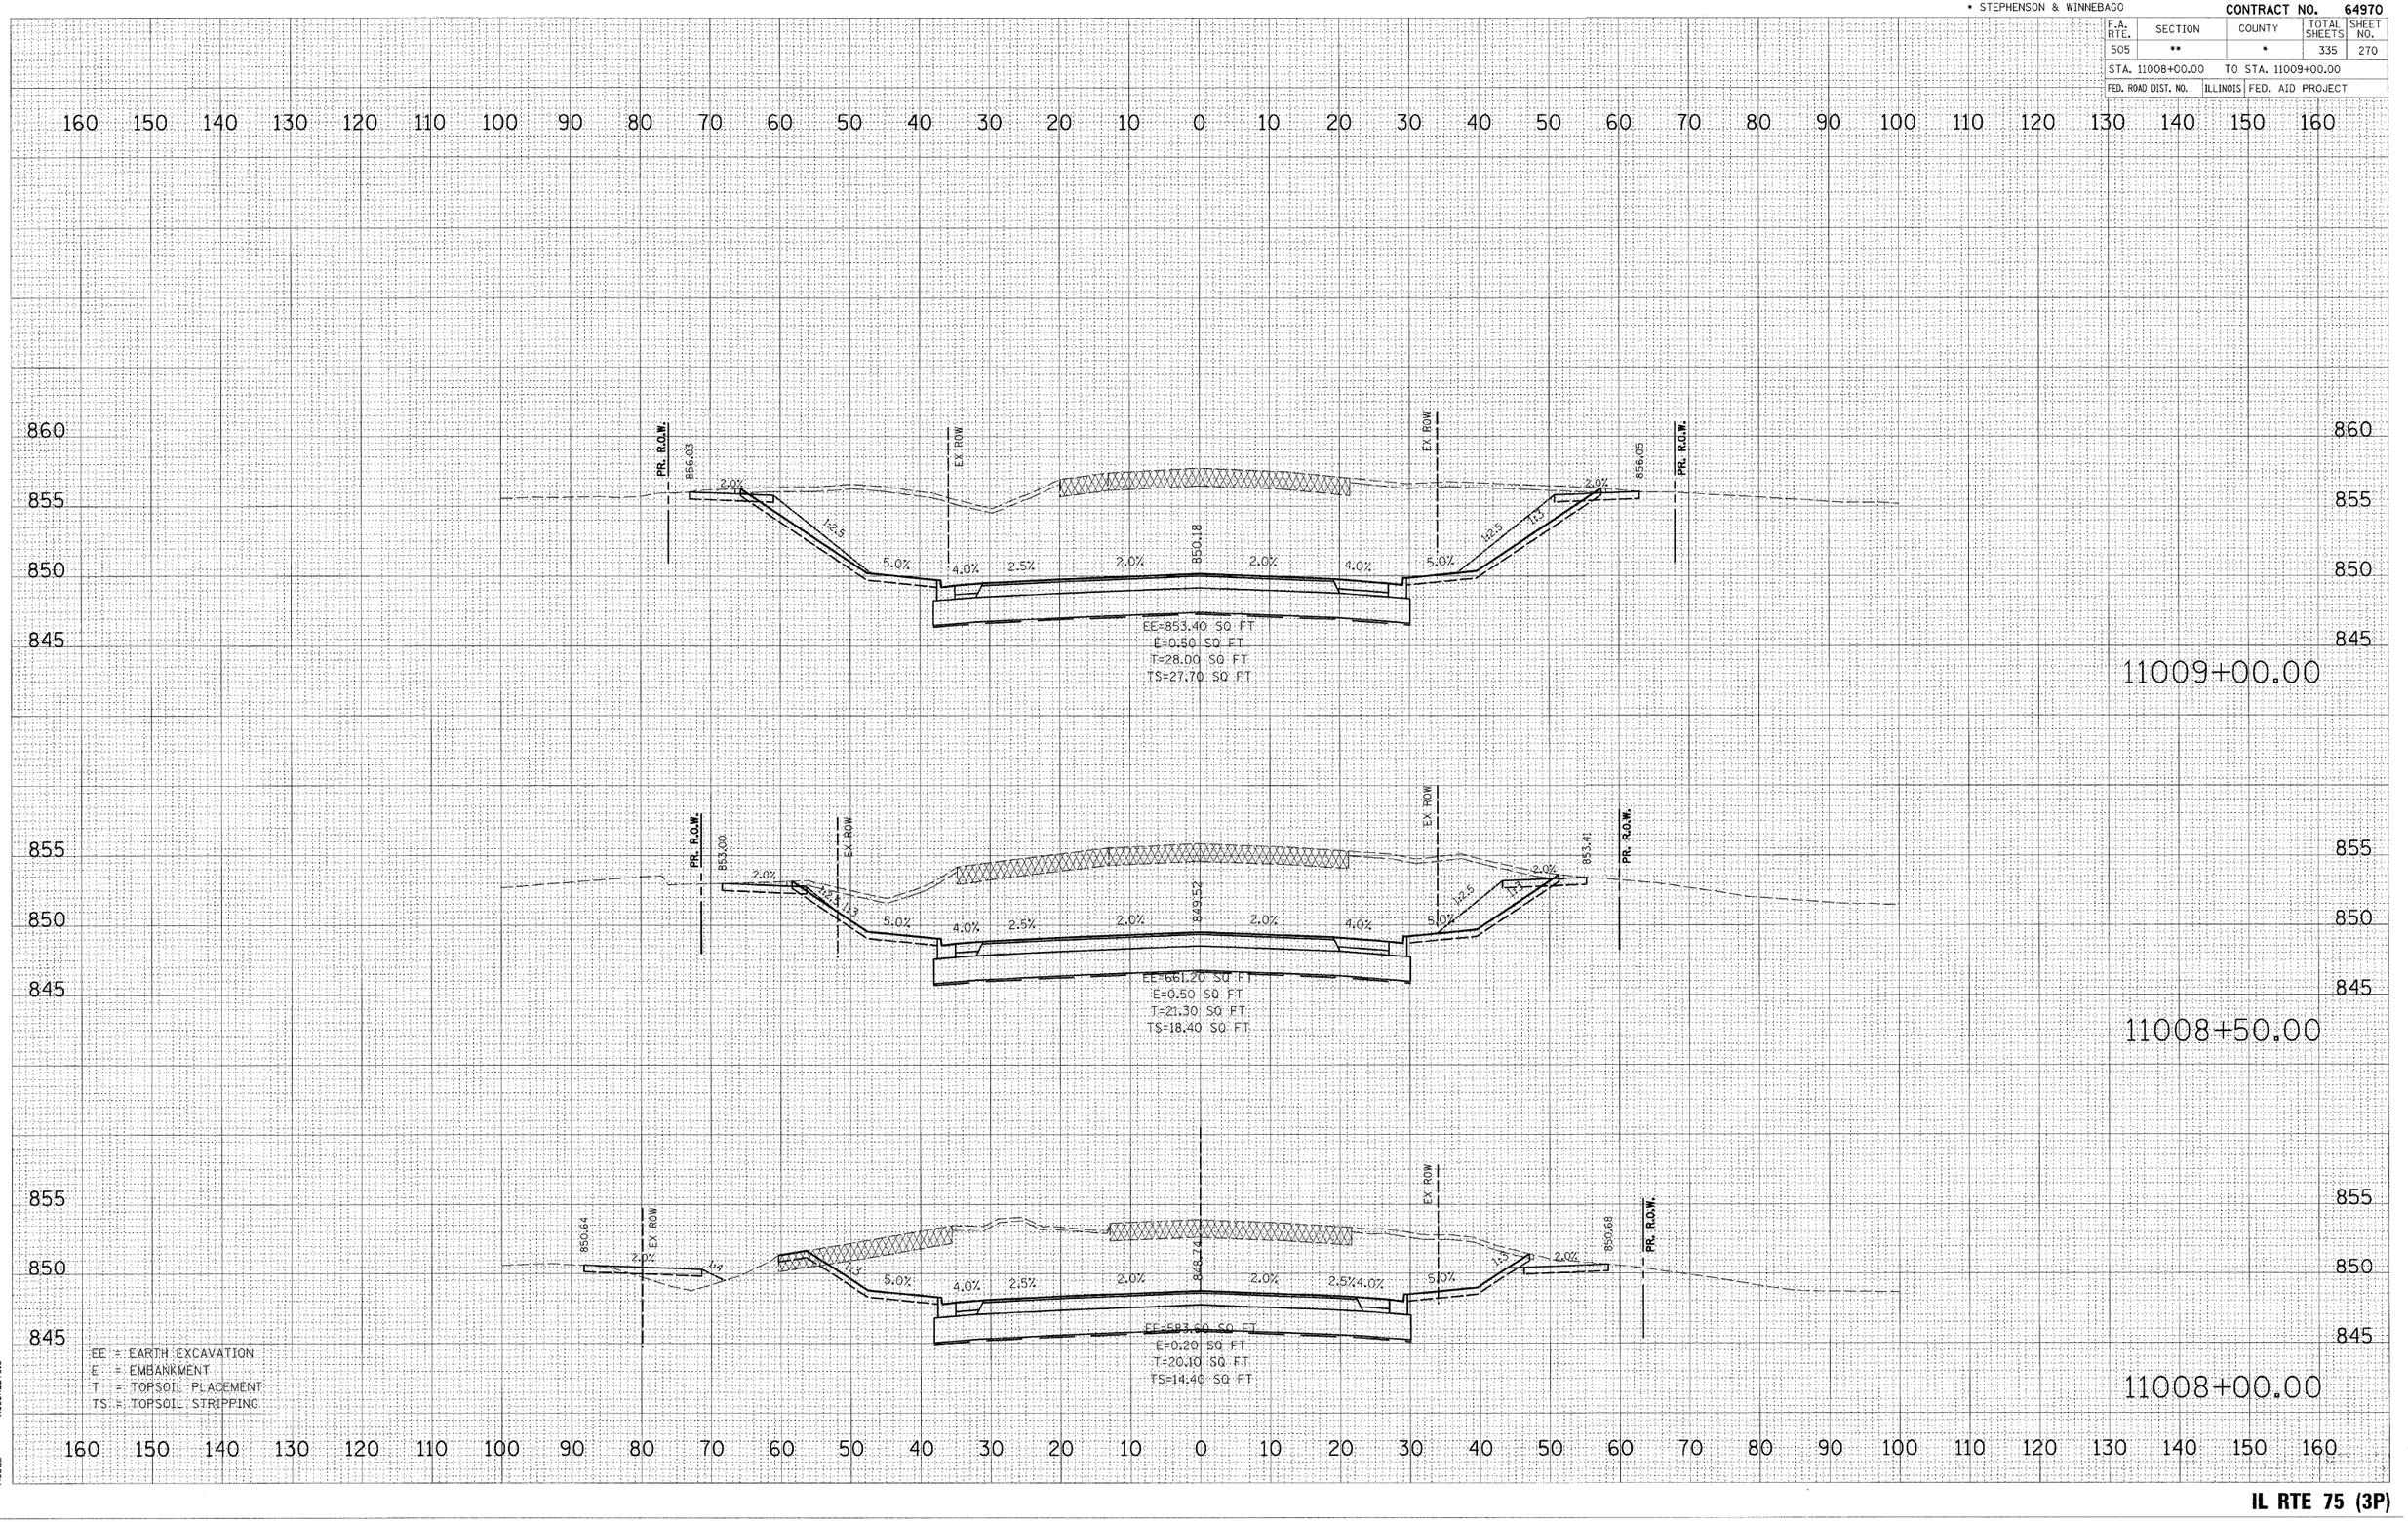

FINAL SURVEY — NOTE BOOK — NO.
SURVEYED — DATE
PLOTTED — BY
FIELD — TEMPLATE — AREAS — AREAS CHECKED

ORIGINAL — DATE
SURVEYED — BY
DRAWN — CHECKED
TRACED — QUANTITIES
AREAS — AREAS CHECKED

PLOT DATE = 3/2/2009
FILE NAME = k:\11\95800\x1 75_9p east\cadd\GeoPak\Cross Sections\75_9p_Design
PLOT SCALE = 1.000
USER NAME = JTracey
MODEL = XS_SHEET_10

IL RTE 75 (3P)
RECONSTRUCTION

** 111RS-1, 111BR-1 Yq-15d-RS-1 & (W-15d)T-1
* STEPHENSON & WINNEBAGO

CONTRACT NO. 64970

F.A. RTE.	SECTION	COUNTY	TOTAL SHEETS	SHEET NO.
505	**	*	335	271
STA. 11009+50.00		TO STA. 11010+00.00		
FED. ROAD DIST. NO.	ILLINOIS	FED. AID PROJECT		

FINAL SURVEY — NOTE BOOK — NO.
SUBMITTED — DATE
PLOTTED — BY
TEMPLATE
AREAS
AREAS CHECKED

ORIGINAL SURVEY — NOTE BOOK — NO.
SURVEYED — DATE
PLOTTED — BY
TEMPLATE
AREAS
AREAS CHECKED

PLOT DATE = 3/2/2009
FILE NAME = H:\11IR9580\xs\75_3p eastbound\Design\XS_Sheets\Typical Sheets.dgn
PLOT SCALE = 1.000
USER NAME = JTmaay
MODEL = XS_SHEET_11

160 150 140 130 120 110 100 90 80 70 60 50 40 30 20 10 0 10 20 30 40 50 60 70 80 90 100 110 120 130 140 150 160

865
860
855
850
845

PR. R.O.W. 859.53 — 2.0% — 12.5 — 1:3 — EX. ROW — EX. ROW — 2.0% — 12.5 — 1:3 — 860.66 — BLDG — PR. R.O.W.

5.0% 4.0% 2.5% 2.0% 851.21 2.0% 4.0% 5.0%

EE=1142.20 SQ FT
E=0.60 SQ FT
T=36.30 SQ FT
TS=34.90 SQ FT

11010+00.00

PR. R.O.W. 858.15 — 2.0% — 1:3 — 12.5 — EX. ROW — EX. ROW — 2.0% — 10.5 — 1:3 — 859.08 — BLDG — PR. R.O.W.

5.0% 4.0% 2.5% 2.0% 850.75 2.0% 4.0% 5.0%

EE=1072.50 SQ FT
E=0.50 SQ FT
T=33.40 SQ FT
TS=33.60 SQ FT

11009+50.00

EE = EARTH EXCAVATION
E = EMBANKMENT
T = TOPSOIL PLACEMENT
TS = TOPSOIL STRIPPING

•• 111RS-1, 111BR-1 Yo-15d-RS-1 & (W-15d)T-1
• STEPHENSON & WINNEBAGO

CONTRACT NO. 64970


F.A. RTE.	SECTION	COUNTY	TOTAL SHEETS	SHEET NO.
505	••	•	335	272
STA. 11010+50.00		TO STA. 11011+00.00		
FED. ROAD DIST. NO.	ILLINOIS	FED. AID PROJECT		

FINAL SURVEY NOTE BOOK

NO.	BY	DATE
SURVEYED		
ADDED		
TEMPLATE AREAS		
AREAS CHECKED		

ORIGINAL SURVEY NOTE BOOK

NO.	BY	DATE
SURVEYED		
ADDED		
TEMPLATE AREAS		
AREAS CHECKED		

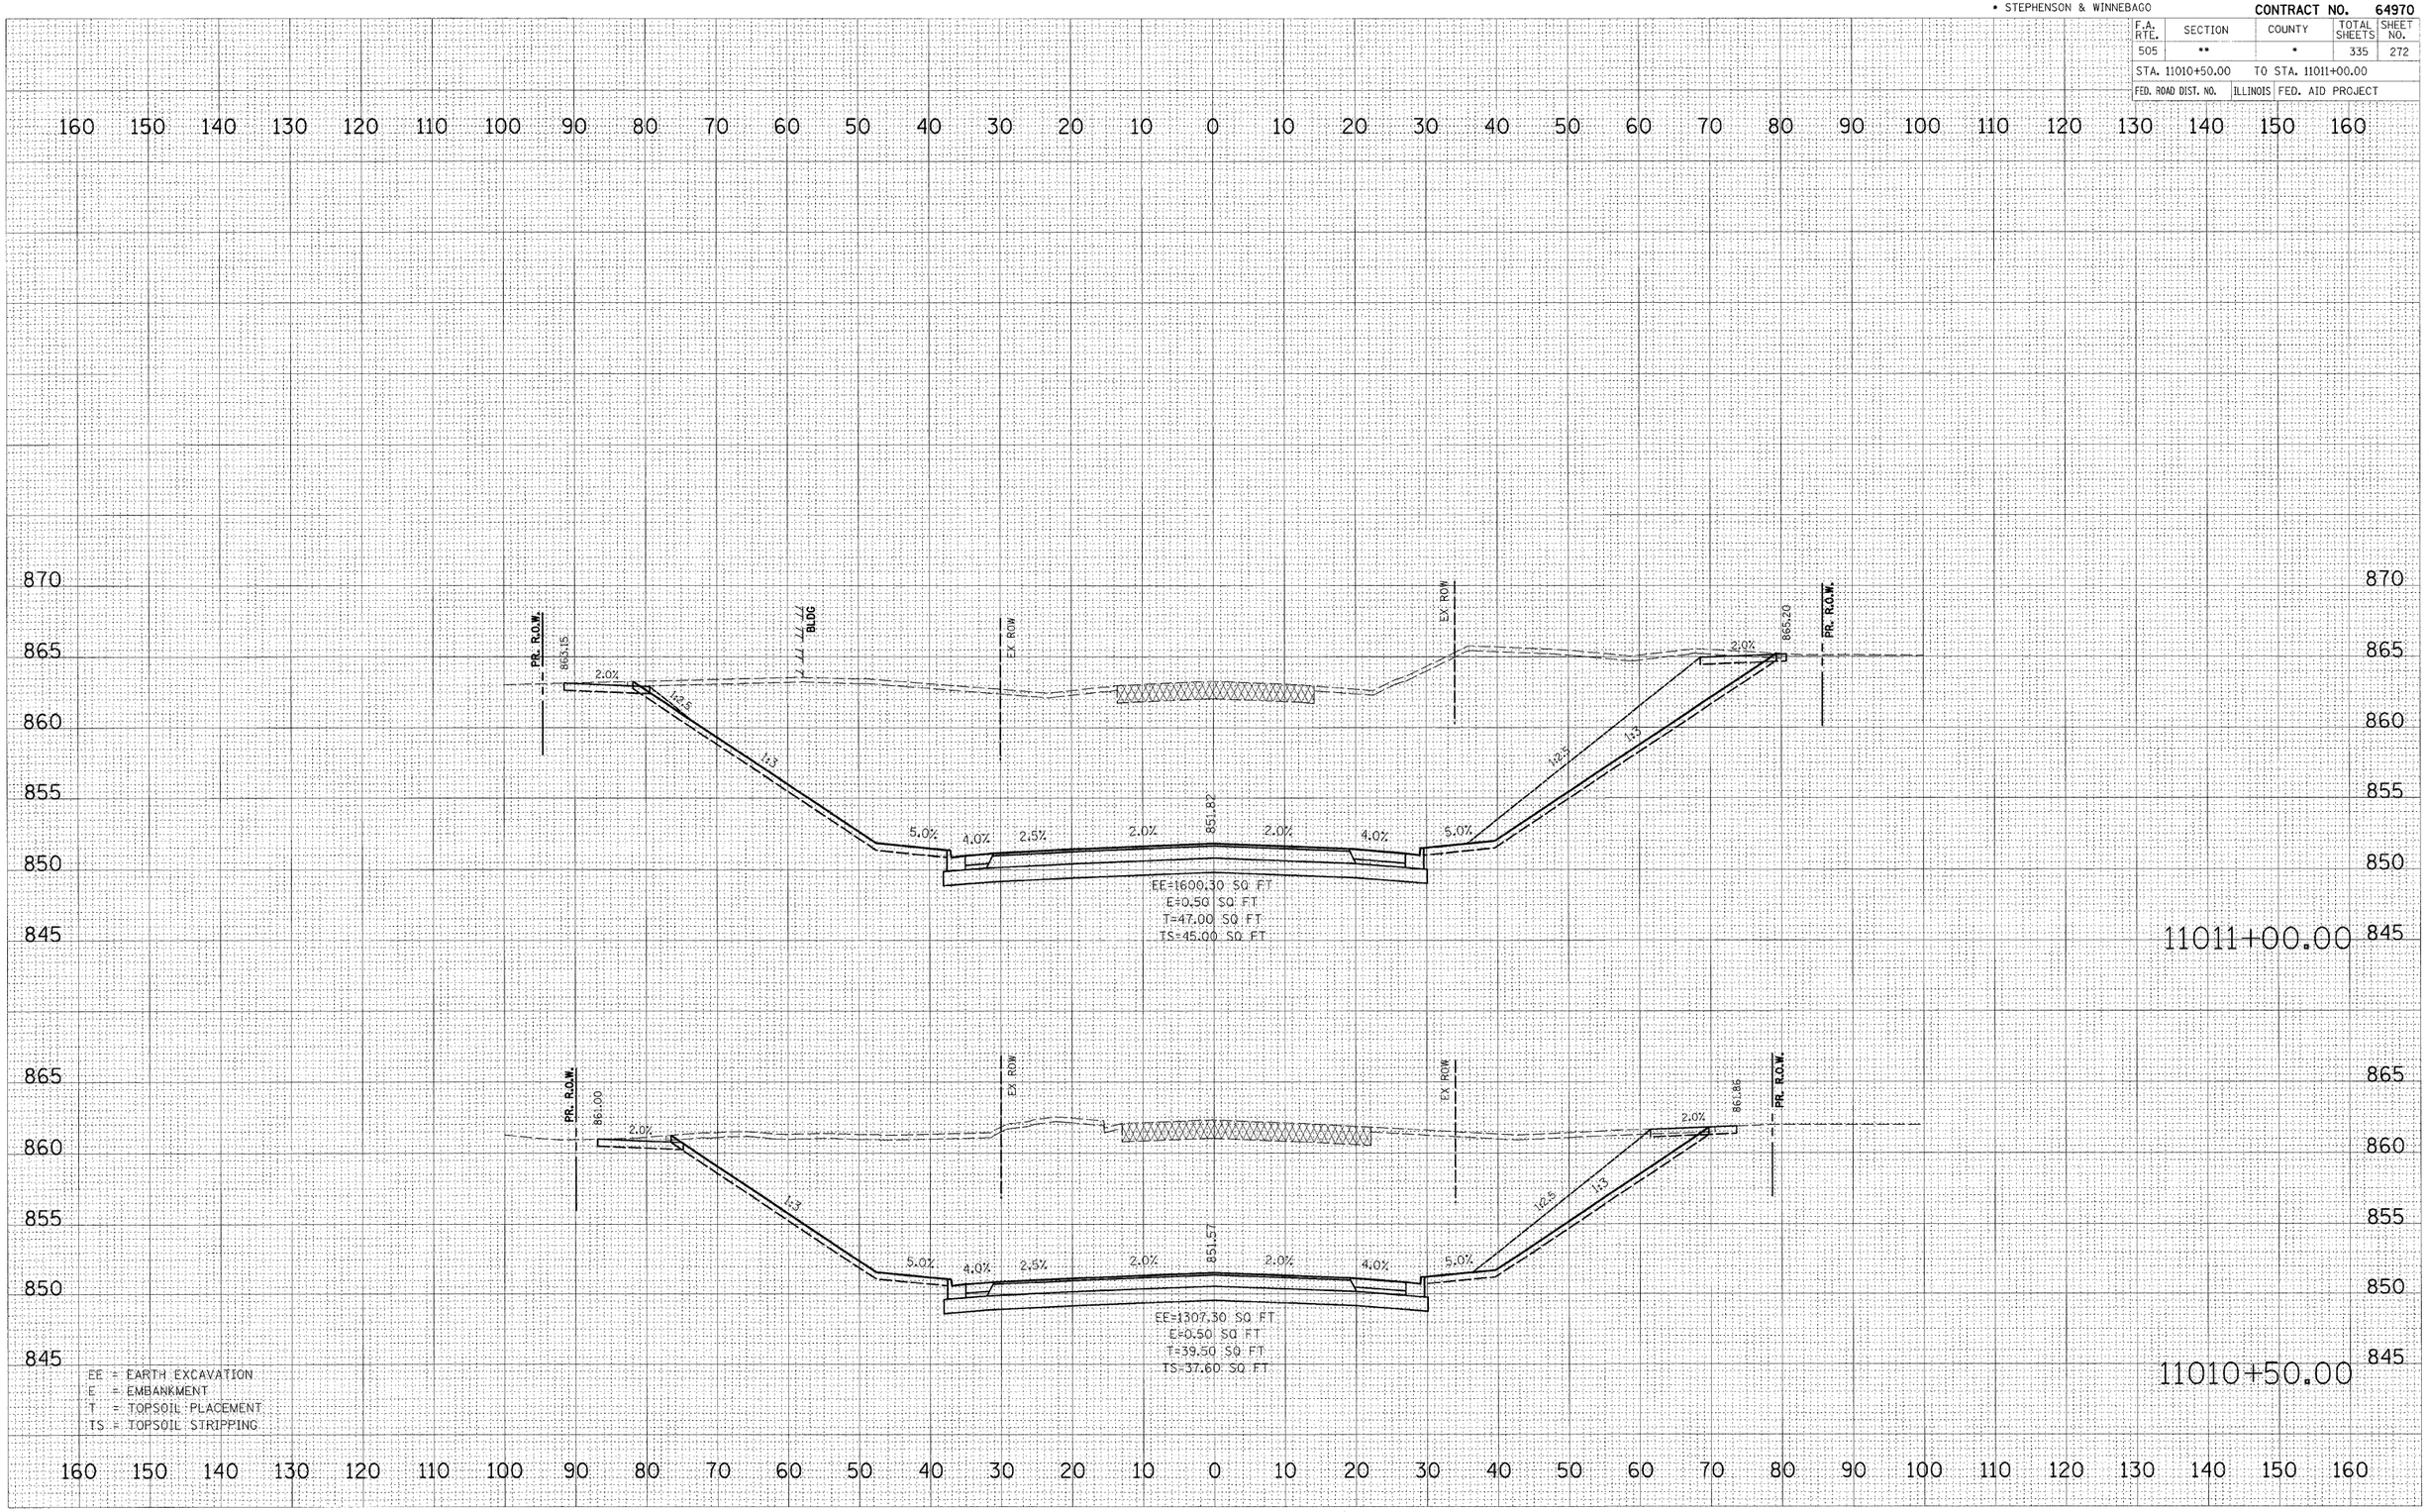


PLOT DATE = 3/2/2009
FILE NAME = k:\111RS0820\xl 75_3p east\eddd\Geometrics\75_3p_Reconstruct_3p.dgn
PLOT SCALE = 1.0000 '/ Inch
USER NAME = JTrosey
MODEL = XS_SHEET_12

IL RTE 75 (3P)
RECONSTRUCTION

** 111RS-1, 111BR-1 Ya-15d-RS-1 & (W-15d)T-1
* STEPHENSON & WINNEBAGO

CONTRACT NO. 64970

F.A. RTE.	SECTION	COUNTY	TOTAL SHEETS	SHEET NO.
505	**	*	335	273
STA. 11011+50.00		TO STA. 11012+00.00		
FED. ROAD DIST. NO.	ILLINOIS	FED. AID PROJECT		

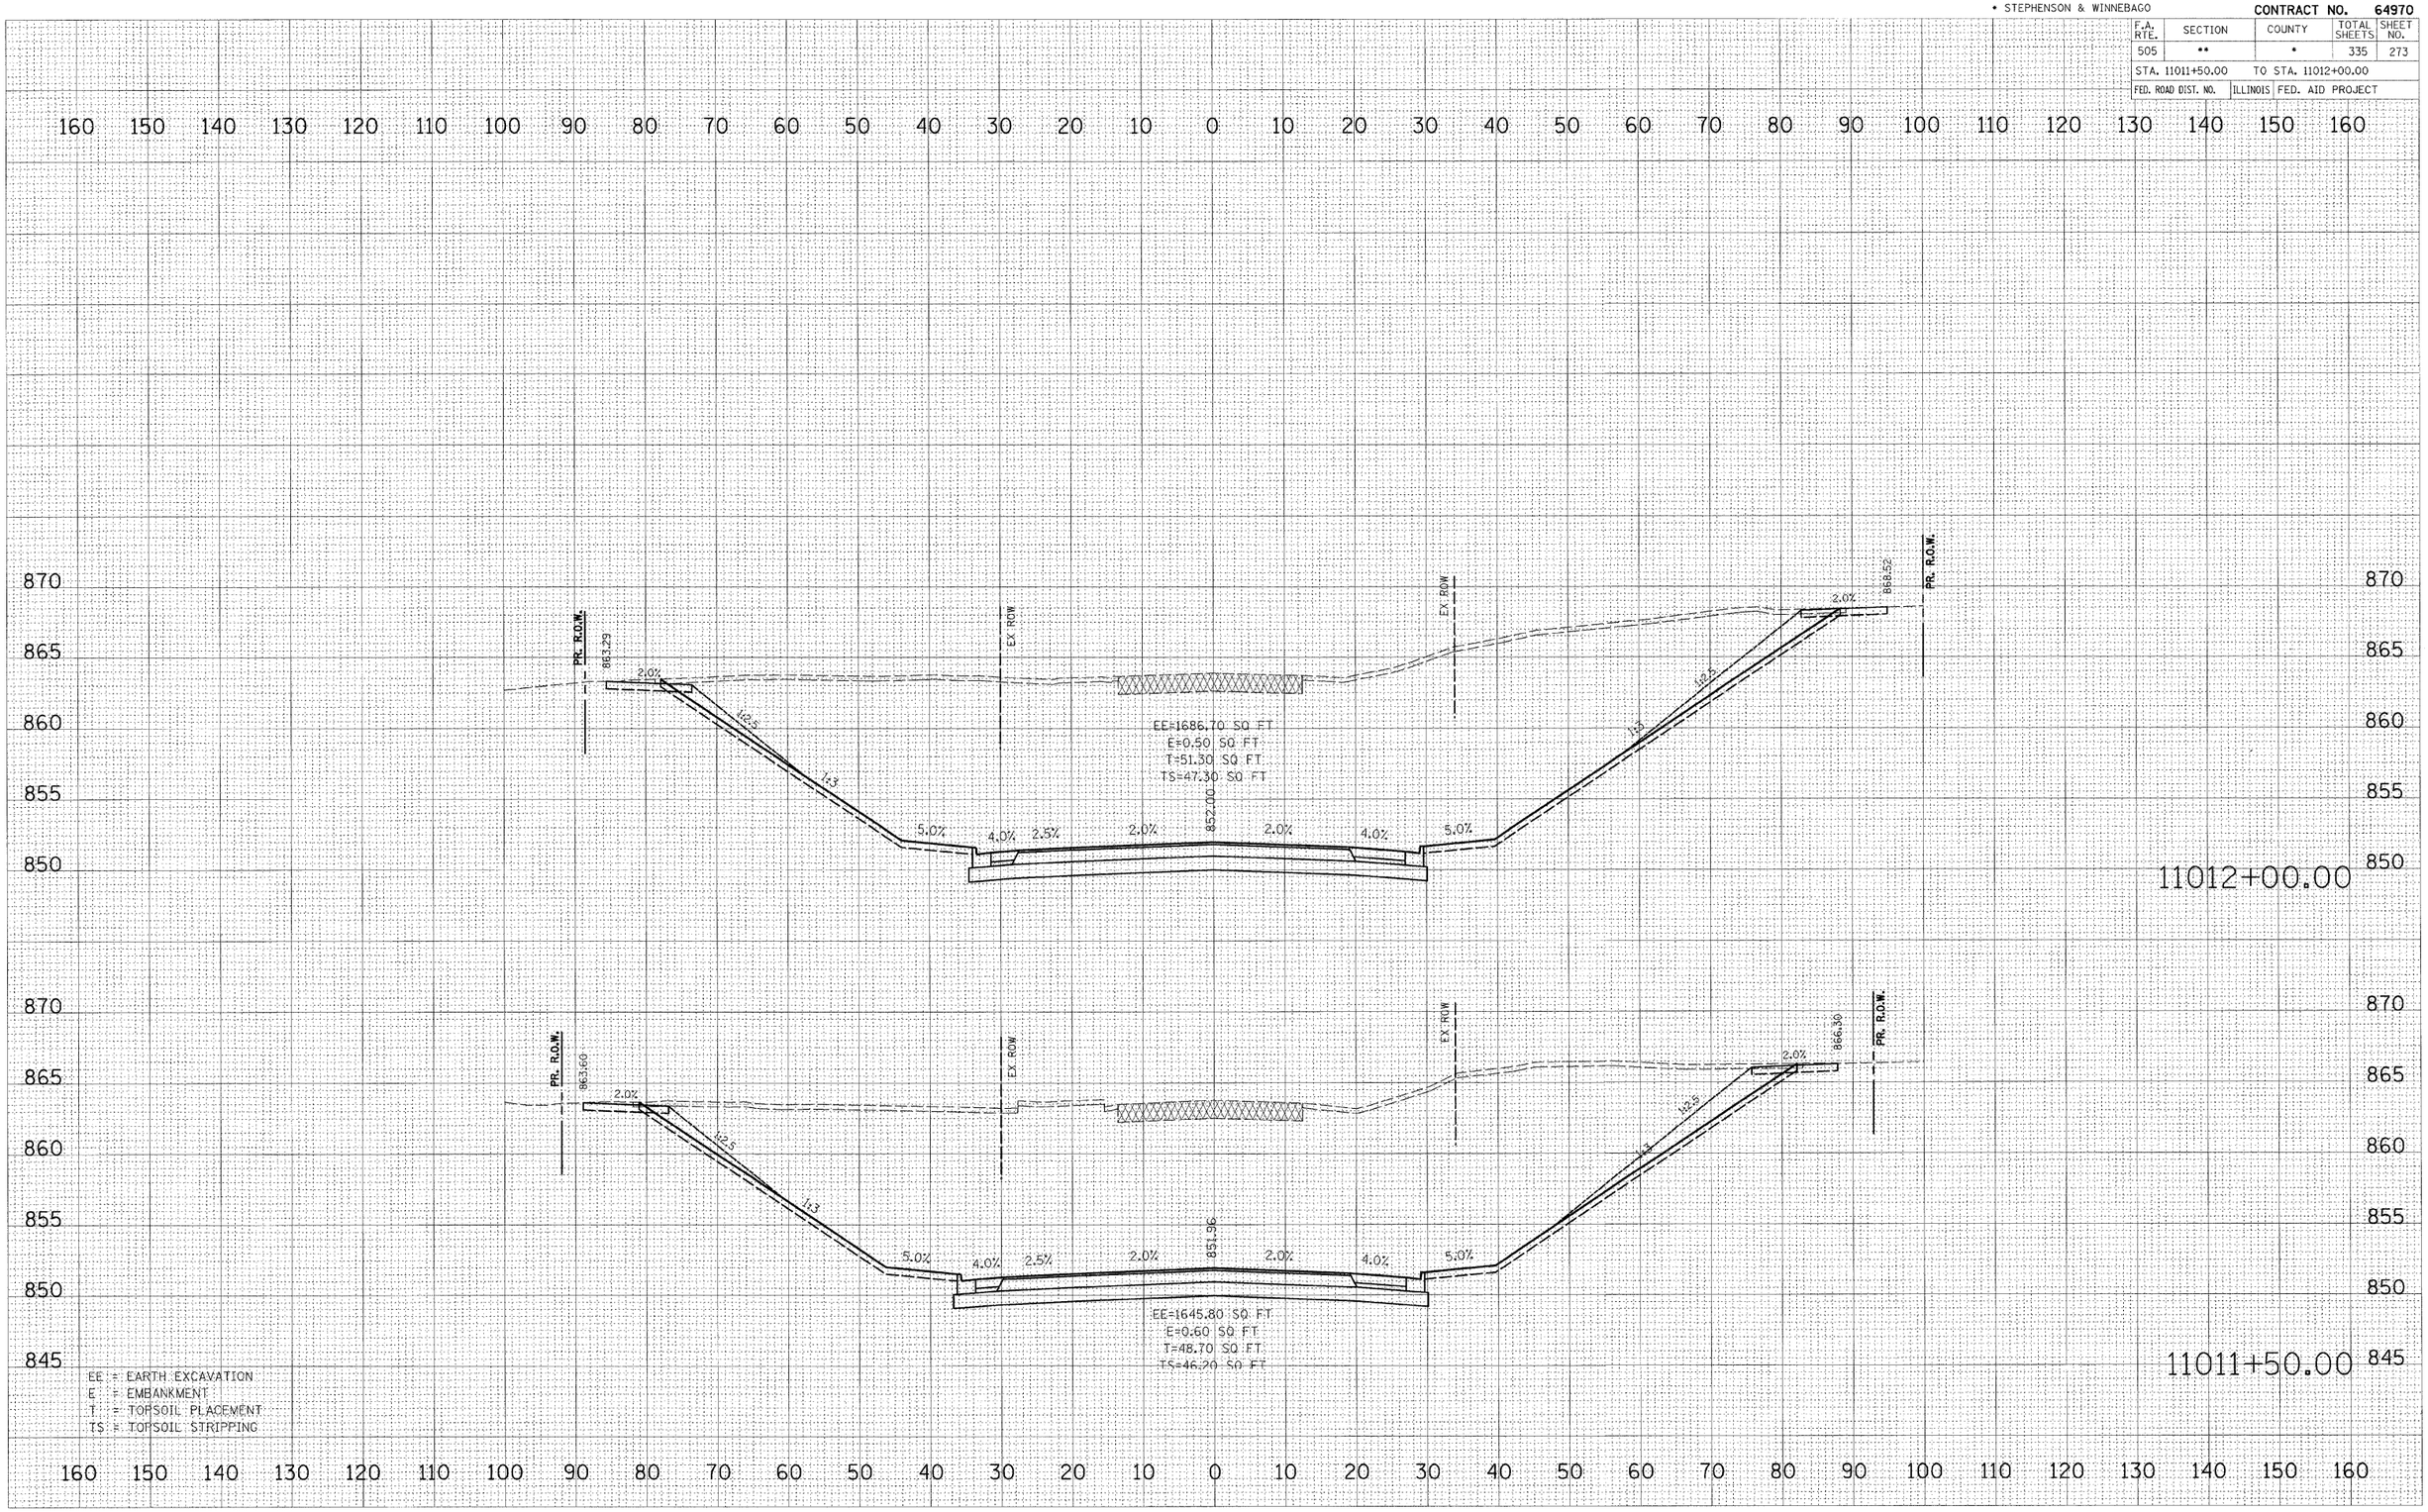

FINAL SURVEY — NOTE BOOK — NO. — SURVEYED — PLOTTED — TEMPLATE — AREAS — AREAS CHECKED — BY — DATE

ORIGINAL SURVEY — NOTE BOOK — NO. — SURVEYED — PLOTTED — TEMPLATE — AREAS — AREAS CHECKED — BY — DATE

PLOT DATE = 3/2/2009
FILE NAME = h:\111rs5800\xl 75_3p east\cadd\Geopak\XS_Sheets\xs_Sheets_3p.dgn
PLOT SCALE = 1.0000 '/ In.
USER NAME = JTracey
MODEL = XS-SHEET.I3

IL RTE 75 (3P)
RECONSTRUCTION

** 111RS-1, 111BR-1 Yq-15d-RS-1 & (W-15d)T-1
* STEPHENSON & WINNEBAGO

CONTRACT NO. 64970

F.A. RTE.	SECTION	COUNTY	TOTAL SHEETS	SHEET NO.
505	**	*	335	274
STA. 11012+50.00		TO STA. 11013+00.00		
FED. ROAD DIST. NO.	ILLINOIS	FED. AID PROJECT		

FINAL SURVEY — NOTE BOOK — NO. — SURVEYED — DRAWN — TEMPLATE — AREAS — AREAS CHECKED — BY — DATE

ORIGINAL SURVEY — NOTE BOOK — NO. — SURVEYED — DRAWN — TEMPLATE — AREAS — AREAS CHECKED — BY — DATE

PLOT DATE = 3/2/2009
FILE NAME = h:\11HSBR\11_75_3p east\cadd\GeoPak\XS\Sheets\xs_sheet_3.dgn
PLOT SCALE = 1.000
PLOT USER NAME = JTracey
MODEL = XS_SHEET_14

EE = EARTH EXCAVATION
E = EMBANKMENT
T = TOPSOIL PLACEMENT
TS = TOPSOIL STRIPPING

11013+00.00

PR. R.O.W. 860.82 — 2.0% — 1:3 — 5.0% — 4.0% 2.5% — 2.0% — 2.0% — 4.0% — 5.0% — 1:3 — PR. R.O.W.
EX. ROW — EX. ROW — 851.77
EE=1572.40 SQ FT
E=0.60 SQ FT
T=64.80 SQ FT
TS=55.70 SQ FT

11012+50.00

PR. R.O.W. 861.61 — 2.0% — 1:3 — 5.0% — 4.0% 2.5% — 2.0% — 2.0% — 4.0% — 5.0% — 1:3.5 — 2.0% — 868
EX. ROW — EX. ROW — 851.94
EE=1585.30 SQ FT
E=0.60 SQ FT
T=48.50 SQ FT
TS=45.00 SQ FT

•• 111RS-1, 111BR-1 Ya-15d-RS-1 & (W-15d)T-1
• STEPHENSON & WINNEBAGO

CONTRACT NO. 64970

F.A. RTE.	SECTION	COUNTY	TOTAL SHEETS	SHEET NO.
505	••	•	335	275

STA. 11013+32.46 TO STA. 11013+50.00

FED. ROAD DIST. NO. | ILLINOIS | FED. AID PROJECT

FINAL SURVEY NOTE BOOK — SURVEYED — PLOTTED — TYPING DATE — AREAS — AREAS CHECKED — BY — DATE — NO.

OPTIONAL SURVEY NOTE BOOK — SURVEYED — PLOTTED — TYPING DATE — AREAS — AREAS CHECKED — BY — DATE — NO.

PLOT DATE = 3/2/2009
FILE NAME = k:\11105803\xl 75_3p east\caddd\Geo\Roadway\Reconstruct_3pxdgn
PLOT SCALE = 1:10
USER NAME = Stacy
MODEL = XS_SHEET.I5

160 150 140 130 120 110 100 90 80 70 60 50 40 30 20 10 0 10 20 30 40 50 60 70 80 90 100 110 120 130 140 150 160

870 865 860 855 850 845

PR. R.O.W. — EX ROW — EX ROW — PR. R.O.W. — FOLD LINE

1:3 — 5.0% — 4.0% 2.5% — 2.0% — 851.50 — 2.0% — 4.0% — 5.0% — 1:4 — 2.0% — 1:4

EE=2066.90 SQ FT
E=1.00 SQ FT
T=92.70 SQ FT
TS=73.90 SQ FT

11013+50.00

TEMP. EASMT. — PR. R.O.W. — EX ROW — EX ROW — PR. R.O.W. — FOLD LINE

9.1% — PRIVATE ENTRANCE — PRIVATE ENTRANCE — 11.6% — 1:4 — 2.0% — 1:4

4.0% — 4.0% 2.5% — 2.0% — 851.61 — 2.0% — 4.0% — 4.0%

EE=2597.10 SQ FT
E=0.00 SQ FT
T=13.10 SQ FT
TS=0.00 SQ FT

11013+32.46

EE = EARTH EXCAVATION
E = EMBANKMENT
T = TOPSOIL PLACEMENT
TS = TOPSOIL STRIPPING

IL RTE 75 (3P)
RECONSTRUCTION


•• 111RS-1, 111BR-1 Ya-15d-RS-1 & (W-15d)T-1
• STEPHENSON & WINNEBAGO

CONTRACT NO. 64970

F.A. RTE.	SECTION	COUNTY	TOTAL SHEETS	SHEET NO.
505	••	•	335	276

STA. 11014+00.00 TO STA. 11014+50.00

FED. ROAD DIST. NO. | ILLINOIS | FED. AID PROJECT

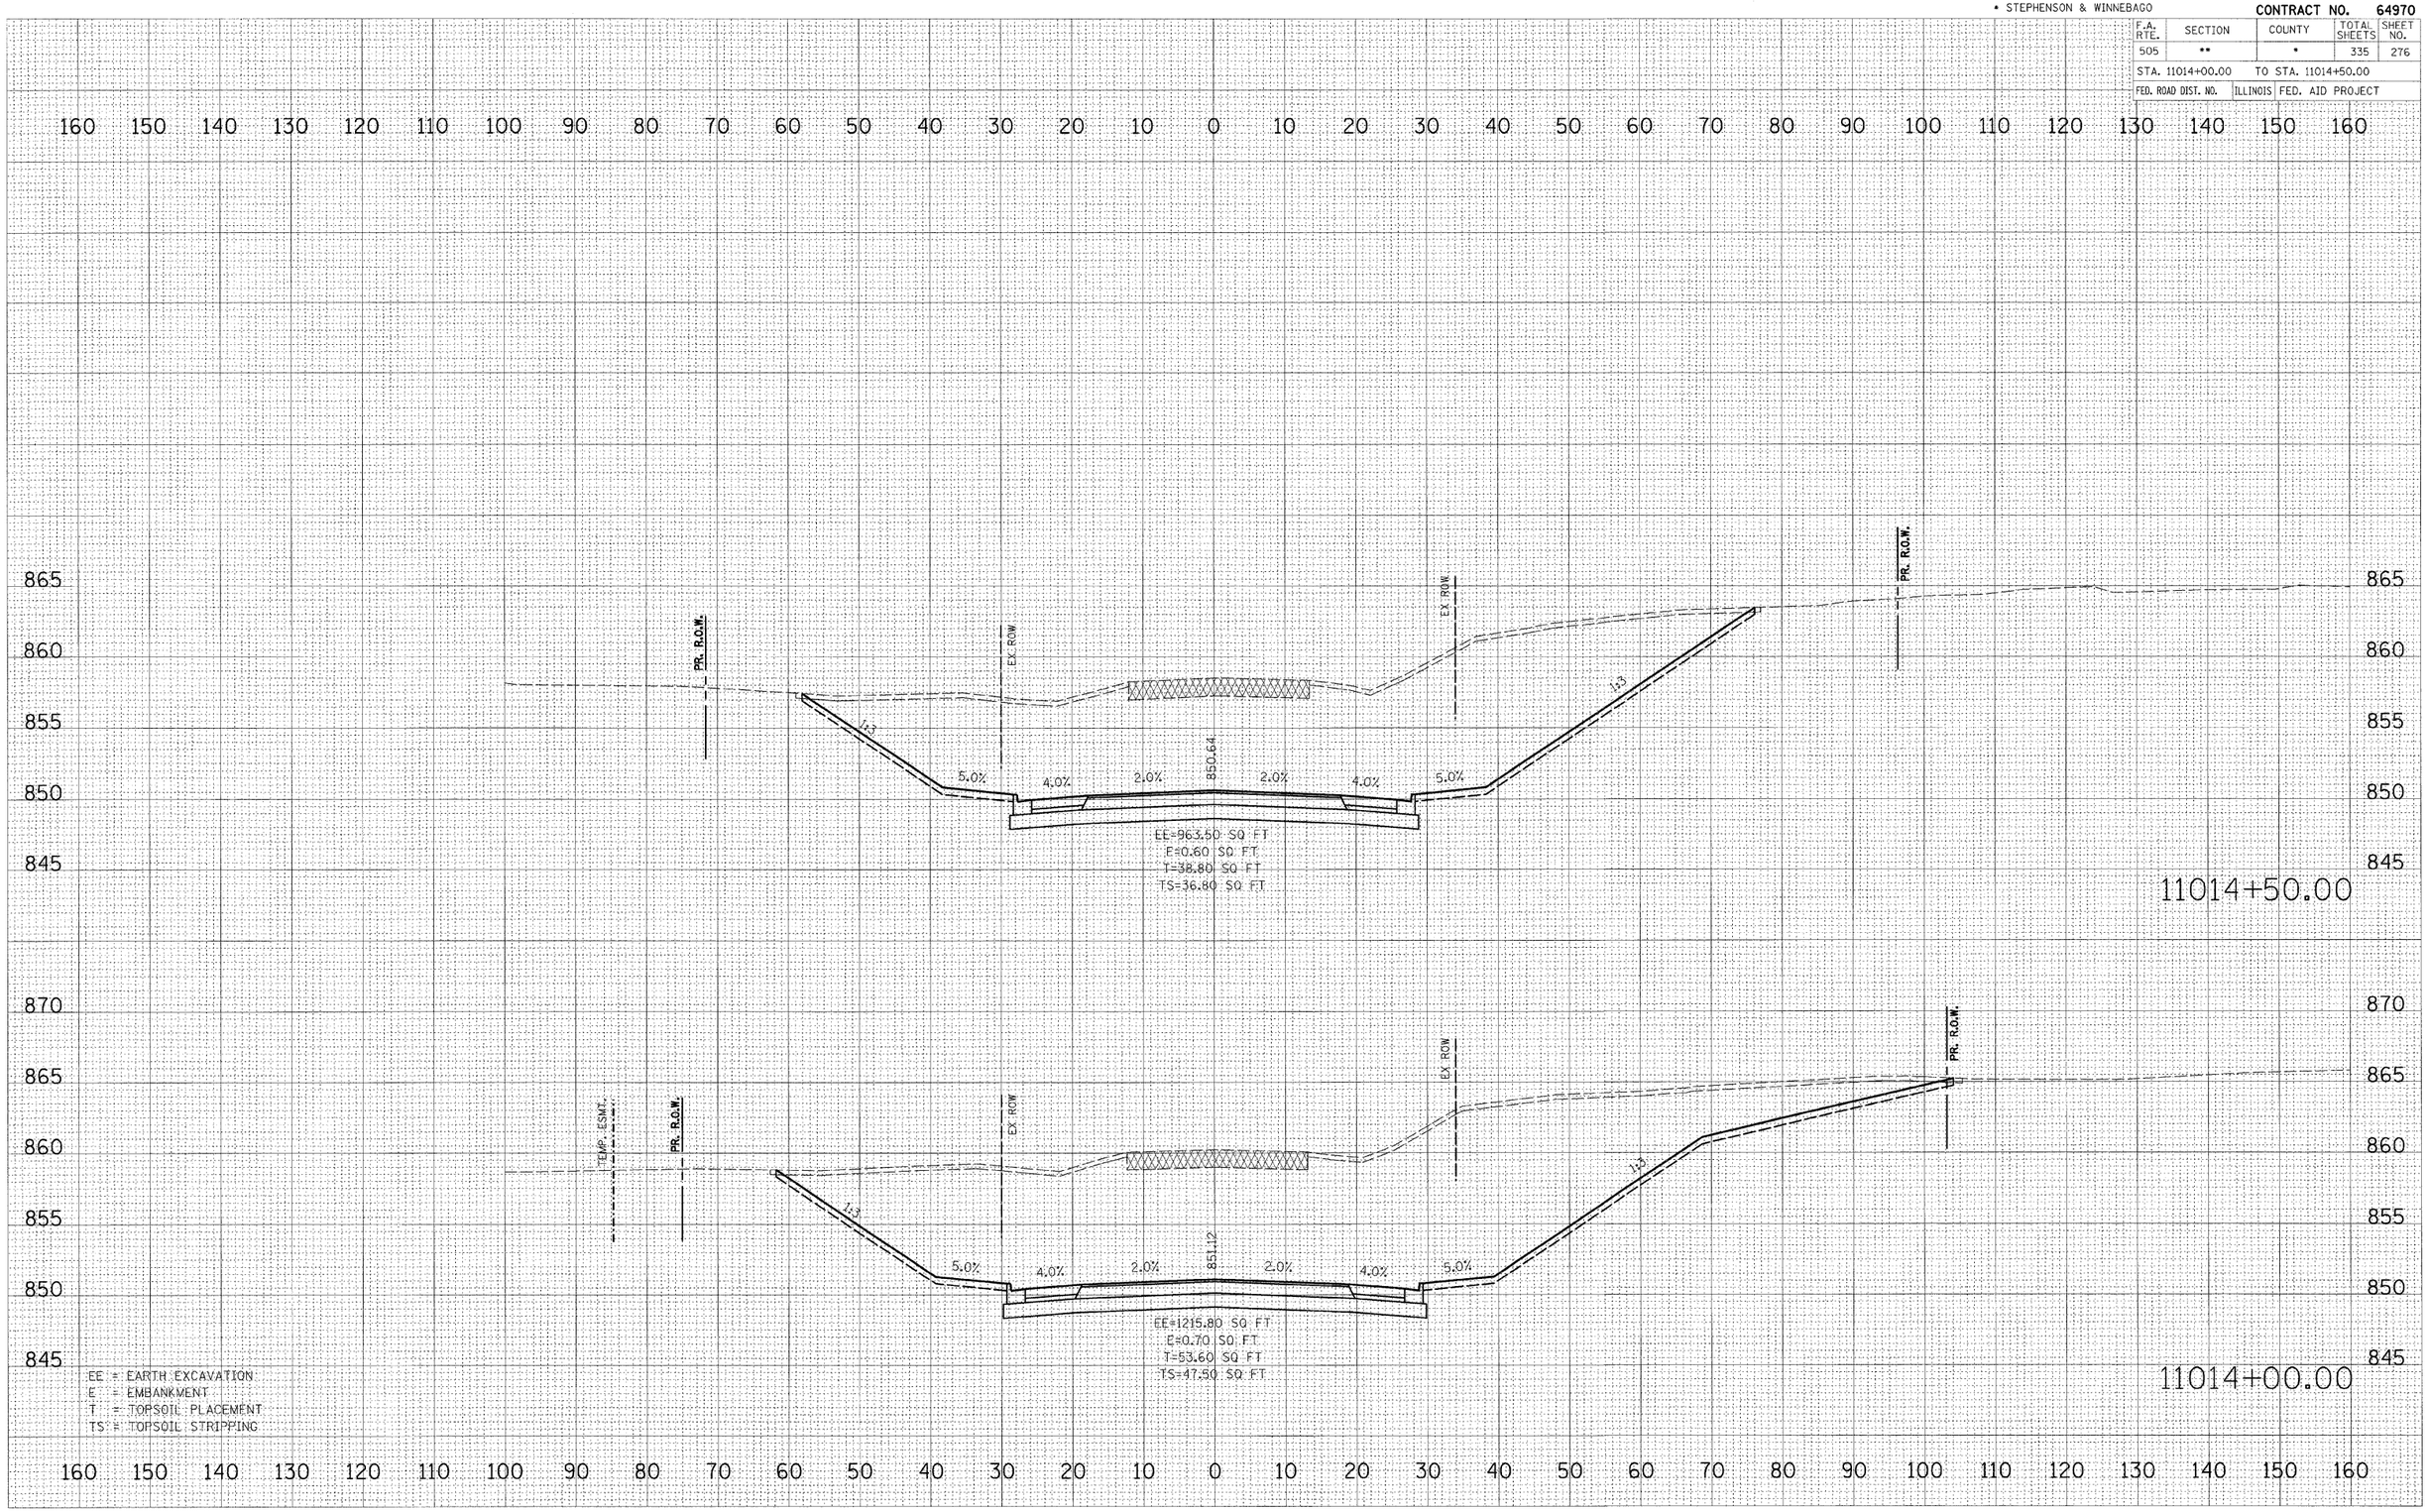

FINAL SURVEY NOTE BOOK
SURVEYED
PLOTTED
TYPED
AREAS
AREAS CHECKED
NO.
BY
DATE

ORIGINAL SURVEY NOTE BOOK
SURVEYED
PLOTTED
TYPED
AREAS
AREAS CHECKED
NO.
BY
DATE


PLOT DATE = 3/2/2009
FILE NAME = h:\111rs502\v1 75_3p east\oadd\Geo\Roadway\75_Reconstruct_3pdgn
PLOT SCALE = 1:10
USER NAME = Tracy
MODEL = XS_SHEET_16

IL RTE 75 (3P)
RECONSTRUCTION

** 111RS-1, 111BR-1 Yo-15d-RS-1 & (W-15d)T-1
* STEPHENSON & WINNEBAGO

CONTRACT NO. 64970

F.A. RTE.	SECTION	COUNTY	TOTAL SHEETS	SHEET NO.
505	**	*	335	277
STA. 11015+00.00		TO STA. 11015+50.00		
FED. ROAD DIST. NO.	ILLINOIS	FED. AID PROJECT		

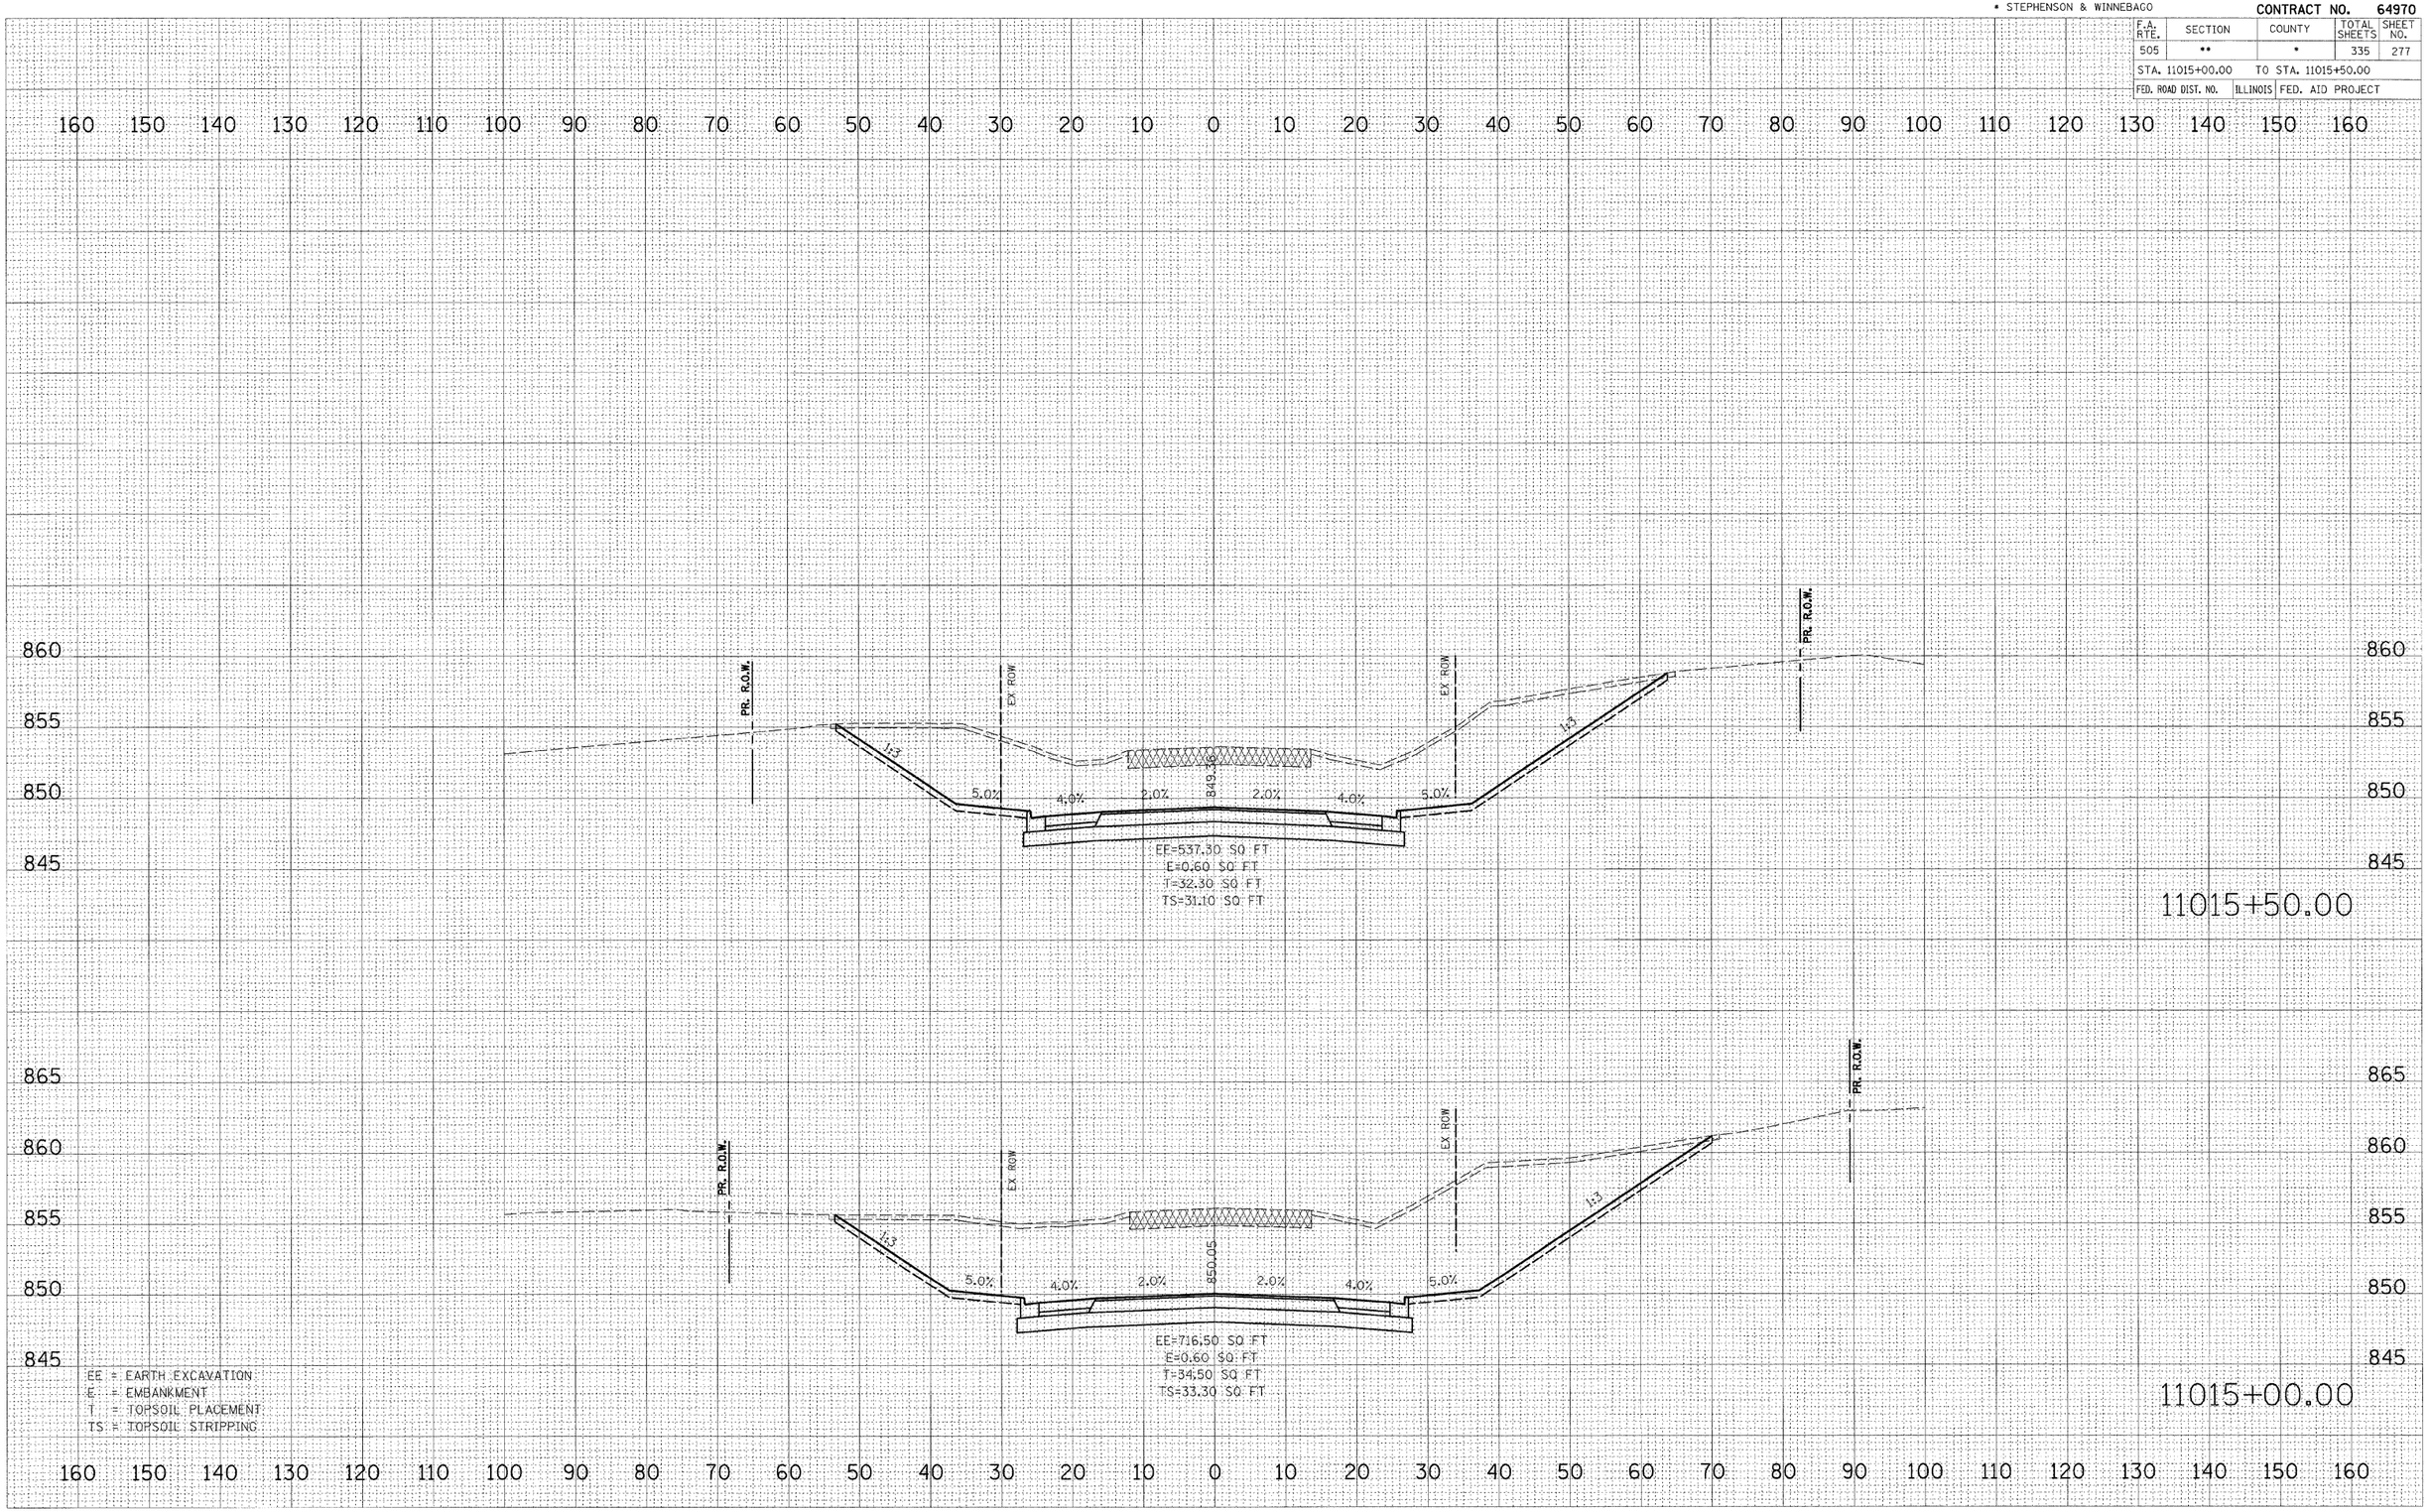

FINAL SURVEY NOTE BOOK — SURVEYED / PLOTTED / COMPLETE / AREAS / AREAS CHECKED — BY — DATE — NO.

ORIGINAL SURVEY NOTE BOOK — SURVEYED / PLOTTED / COMPLETE / AREAS / AREAS CHECKED — BY — DATE — NO.

PLOT DATE = 3/2/2009
FILE NAME = k:\il195802\il 75_3p east\xsd\ps_il75_3p_eastbound_3p.dgn
PLOT SCALE = 1.0
USER NAME = Tim Kenny
MODEL = XS_SHEET_17

•• 111RS-1, 111BR-1 Yc-15d-RS-1 & (W-15d)T-1
• STEPHENSON & WINNEBAGO

CONTRACT NO. 64970

F.A. RTE.	SECTION	COUNTY	TOTAL SHEETS	SHEET NO.
505	••	•	335	278
STA. 11016+00.00		TO STA. 11017+00.00		
FED. ROAD DIST. NO.	ILLINOIS	FED. AID PROJECT		

160 150 140 130 120 110 100 90 80 70 60 50 40 30 20 10 0 10 20 30 40 50 60 70 80 90 100 110 120 130 140 150 160

850
845
840

PR. R.O.W.
EX. ROW
0.1
4.0%
1.5%
846.66
1.5%
4.0%
5.0%
1:3
PR. R.O.W.
EX. ROW

EE=27.50 SQ FT
E=15.80 SQ FT
T=15.90 SQ FT
TS=16.00 SQ FT

11017+00.00

855
850
845

PR. R.O.W.
EX. ROW
1:3
5.0%
4.0%
2.0%
847.67
2.0%
4.0%
5.0%
1:3
EX. ROW
PR. R.O.W.

EE=171.10 SQ FT
E=0.50 SQ FT
T=19.70 SQ FT
TS=19.50 SQ FT

11016+50.00

860
855
850
845

PR. R.O.W.
EX. ROW
1:3
5.0%
4.0%
2.0%
847.67
2.0%
4.0%
5.0%
1:3
EX. ROW
PR. R.O.W.

EE=346.50 SQ FT
E=0.50 SQ FT
T=25.80 SQ FT
TS=26.00 SQ FT

11016+00.00

EE = EARTH EXCAVATION
E = EMBANKMENT
T = TOPSOIL PLACEMENT
TS = TOPSOIL STRIPPING

160 150 140 130 120 110 100 90 80 70 60 50 40 30 20 10 0 10 20 30 40 50 60 70 80 90 100 110 120 130 140 150 160

FINAL SURVEY — NOTE BOOK — NO. — SURVEYED — DRAWN — TEMPLATE — AREAS — AREAS CHECKED — BY — DATE

ORIGINAL SURVEY — NOTE BOOK — NO. — SURVEYED — DRAWN — TEMPLATE — AREAS — AREAS CHECKED — BY — DATE

PLOT DATE = 3/2/2009
FILE NAME = h:\11ff6820\xl 75_3p east\cadd\Geometrics\75_RECONstruct_3p.dgn
PLOT SCALE = 1.0000 '/ IN.
USER NAME = JTracey
MODEL = XS_SHEET_18

** 111RS-1, 111BR-1 Ya-15d-RS-1 & (W-15d)T-1
* STEPHENSON & WINNEBAGO


CONTRACT NO. 64970

F.A. RTE.	SECTION	COUNTY	TOTAL SHEETS	SHEET NO.
505	**	*	335	279
STA. 11017+50.00		TO STA. 11018+50.00		
FED. ROAD DIST. NO.	ILLINOIS	FED. AID PROJECT		

FINAL SURVEY NOTE BOOK
SURVEYED BY
PLOTTED BY
TEMPLATE AREAS
AREAS CHECKED
NO. DATE BY

ORIGINAL SURVEY NOTE BOOK
SURVEYED BY
PLOTTED BY
TEMPLATE AREAS
AREAS CHECKED
NO. DATE BY


PLOT DATE = 3/2/2009
FILE NAME = k:\il195800\u 75_3p eastbound\Design\Roadway\Construct_3p.dgn
PLOT SCALE = 1 '/ Inch
PLOT STYLE = JTP
USER NAME = Jeremy
MODEL = XS_SHEET_19

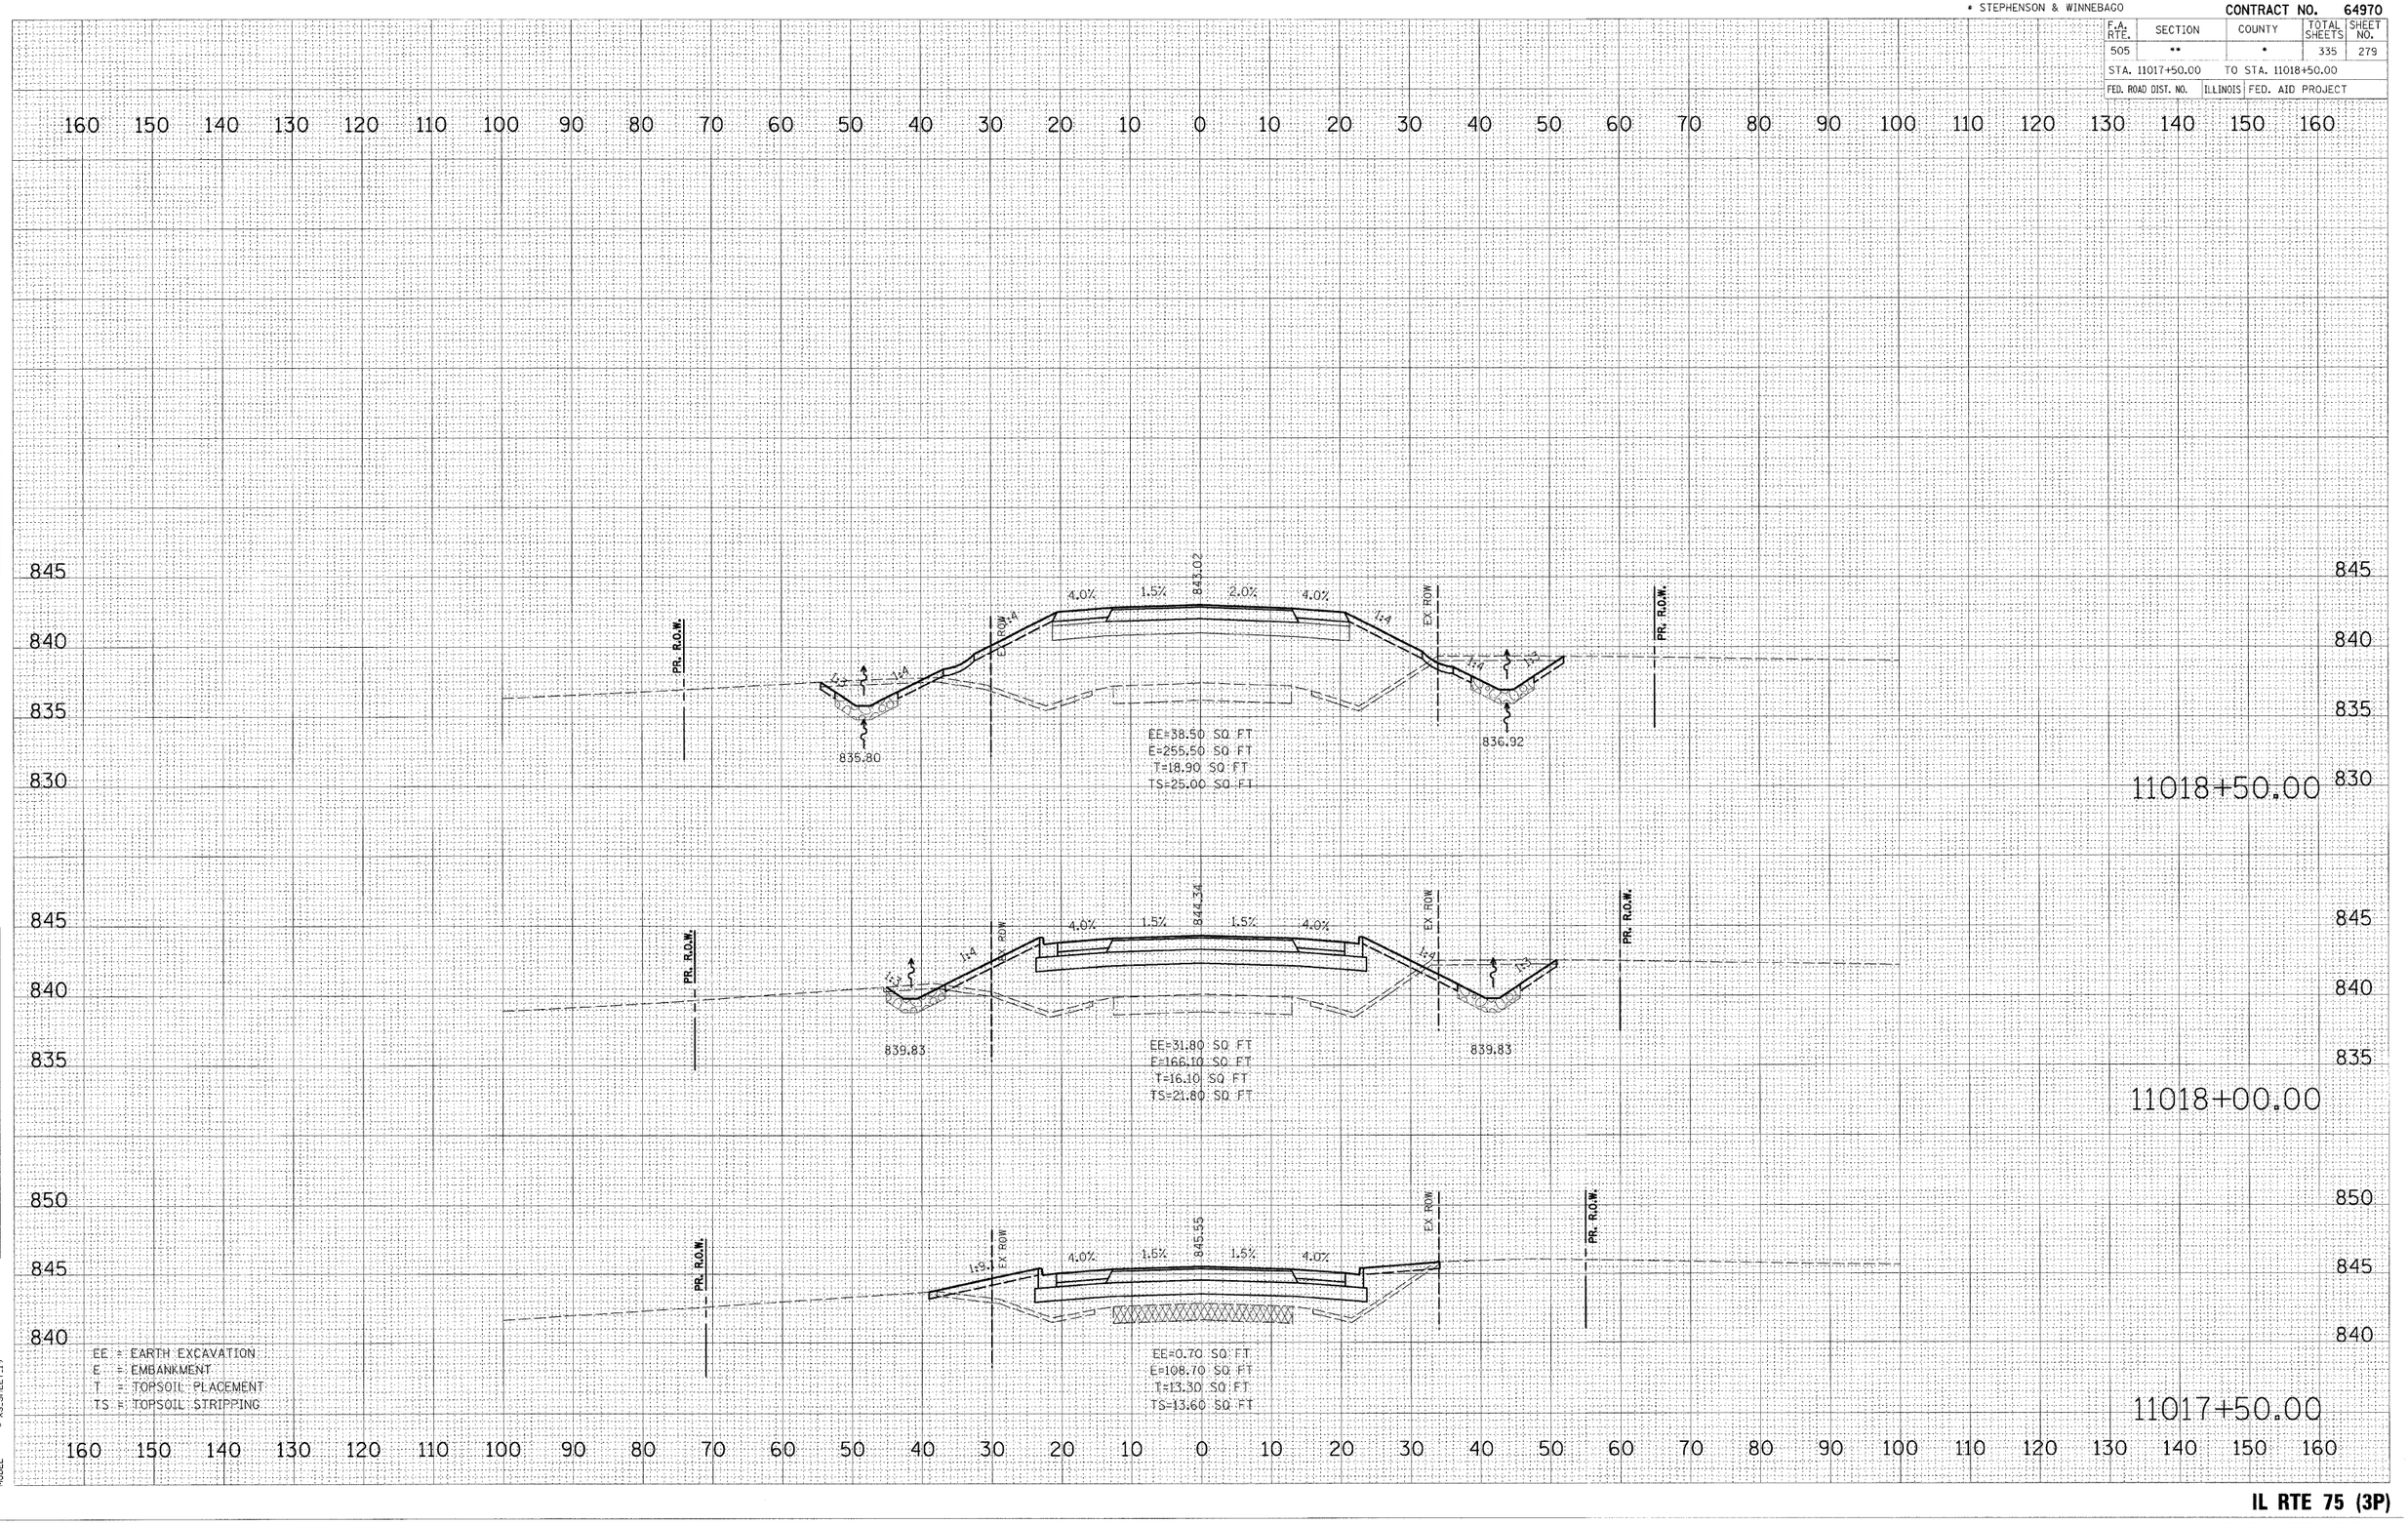

•• 111RS-1, 111BR-1 Ya-15d-RS-1 & (W-15d)T-1
• STEPHENSON & WINNEBAGO

CONTRACT NO. 64970

F.A. RTE.	SECTION	COUNTY	TOTAL SHEETS	SHEET NO.
505	••	•	335	280
STA. 11019+00.00		TO STA. 11020+00.00		
FED. ROAD DIST. NO.		ILLINOIS	FED. AID PROJECT	

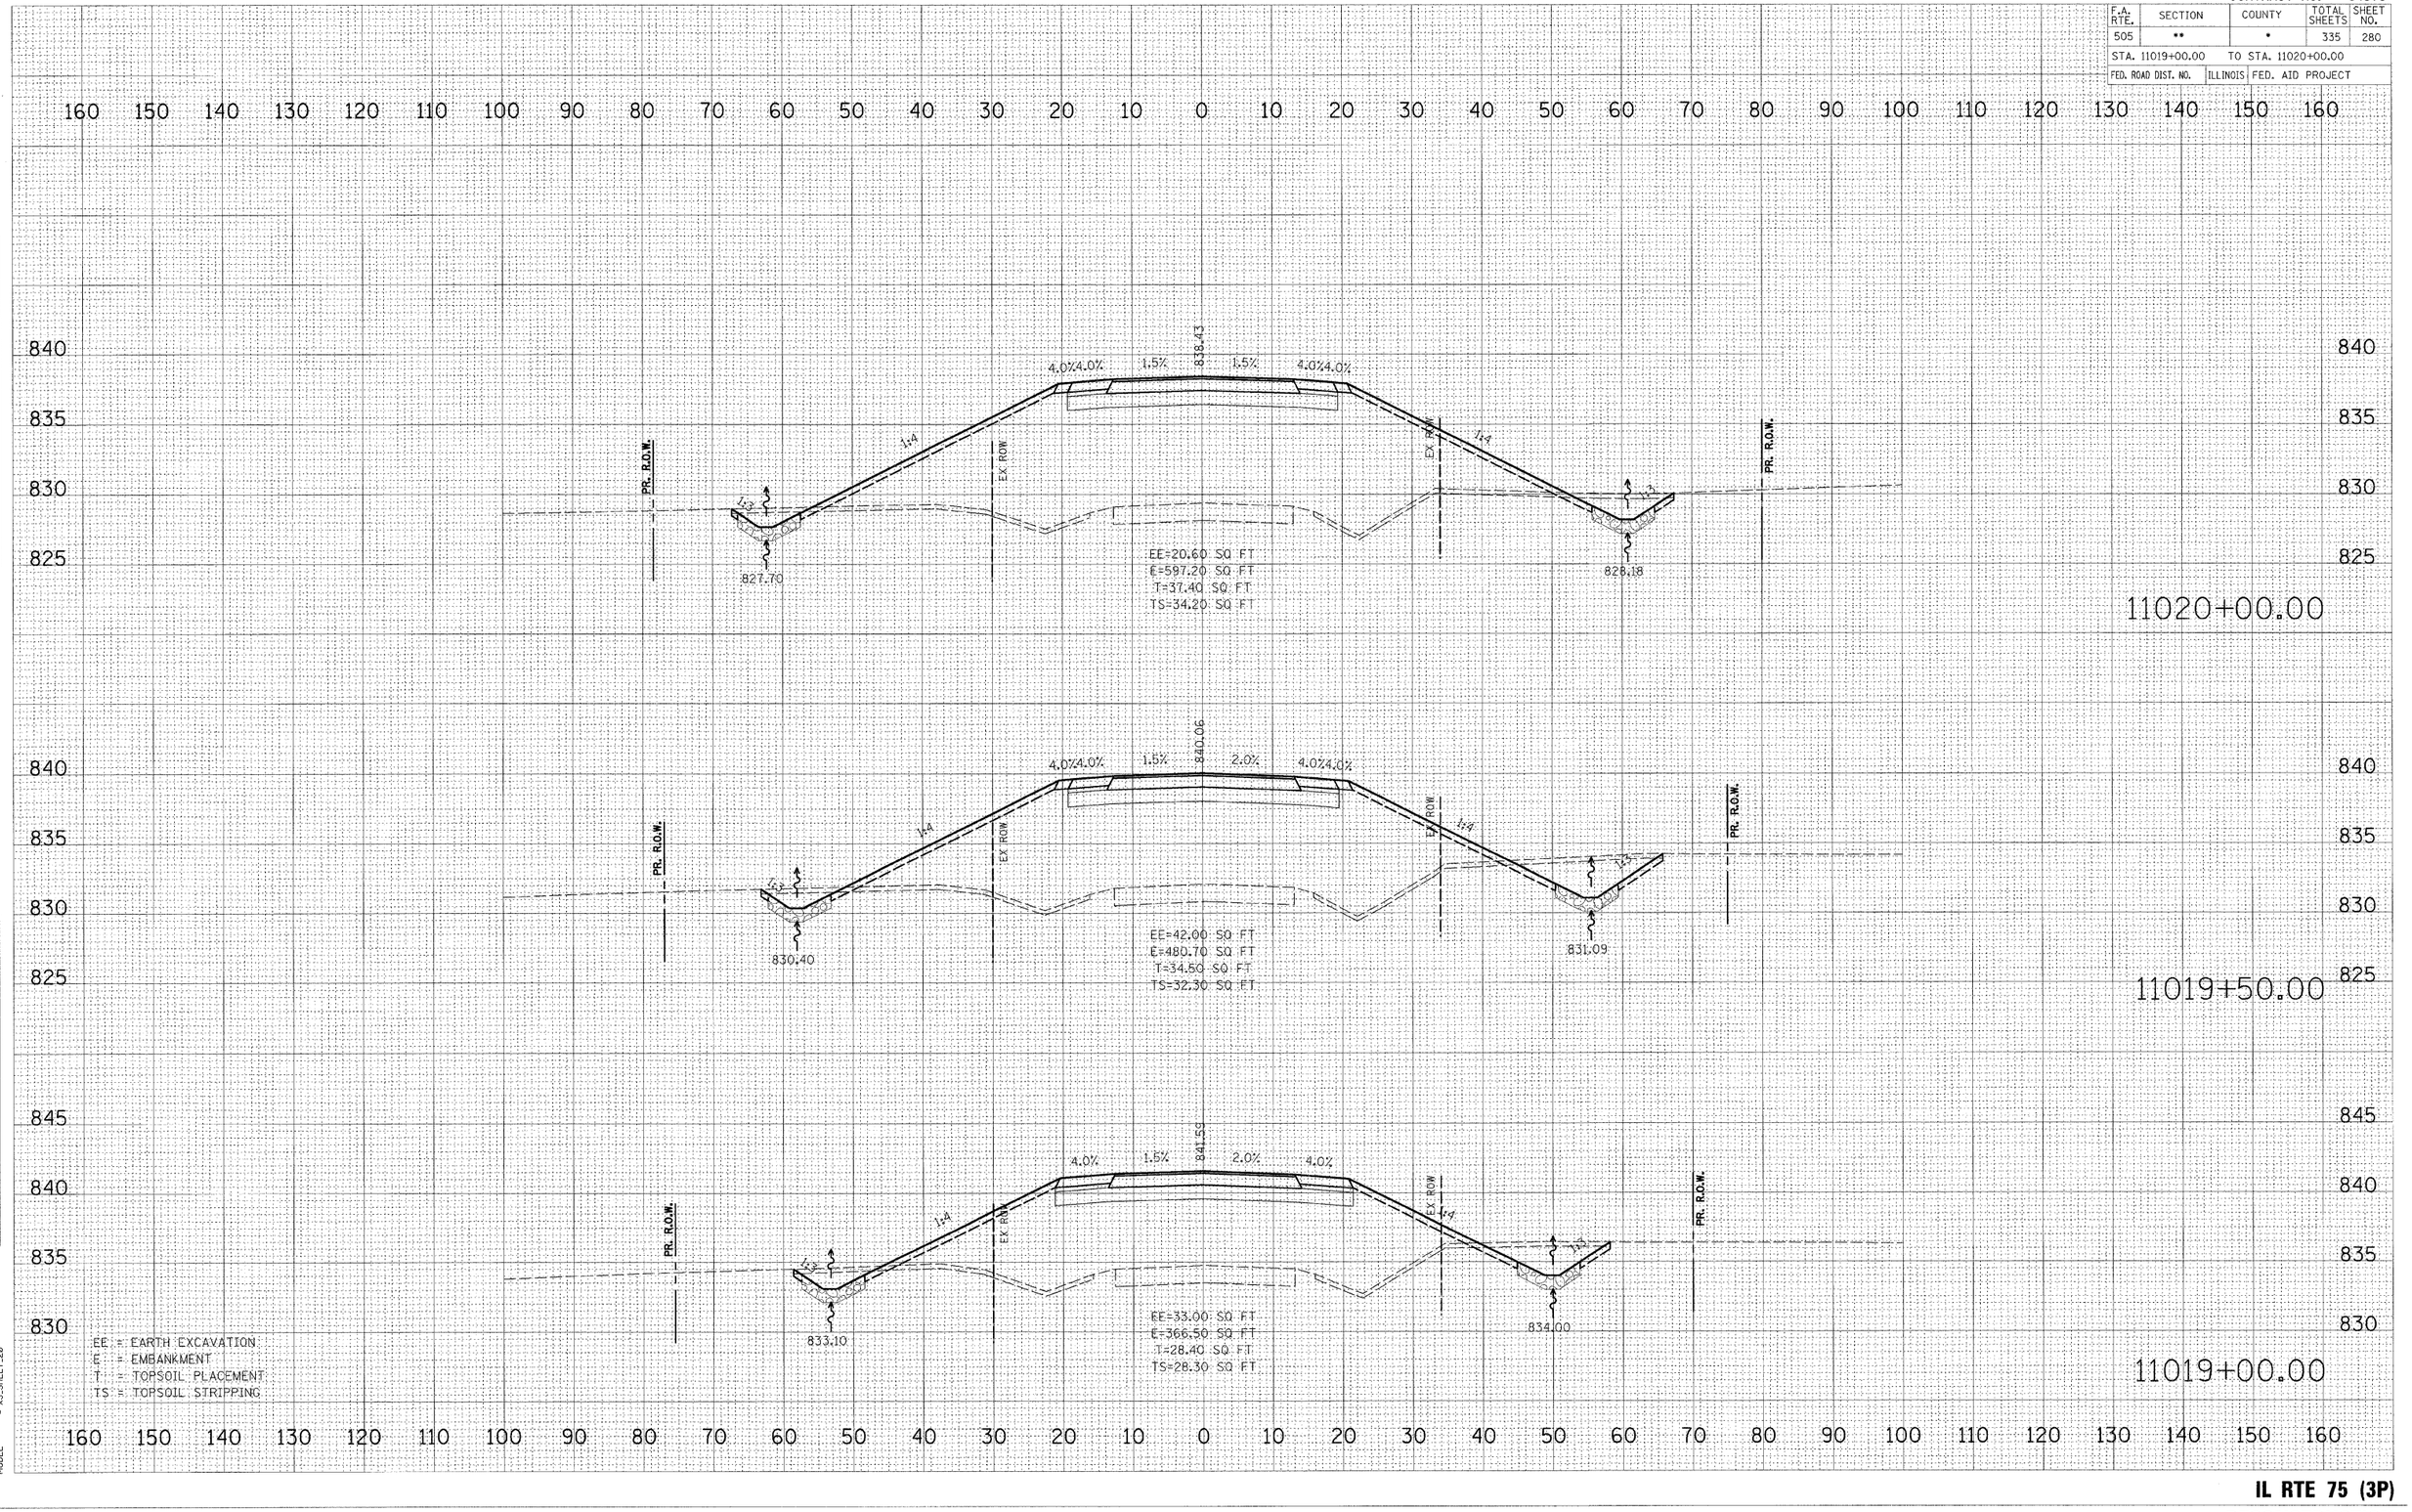

FINAL SURVEY — NOTE BOOK — NO. — BY — DATE
SURVEYED — PLOTTED — TEMPLATE — AREAS — AREAS CHECKED

ORIGINAL SURVEY — NOTE BOOK — NO. — BY — DATE
SURVEYED — PLOTTED — TEMPLATE — AREAS — AREAS CHECKED


PLOT DATE = 3/2/2009
FILE NAME = k:\11195800\il 75_3p east\eddGeo\Sheets\il75_RecSheets_3p.dgn
PLOT SCALE = 10.0000 '/ IN.
USER NAME = JTracey
MODEL = XS_SHEET_20

IL RTE 75 (3P)
RECONSTRUCTION

** 111RS-1, 111BR-1 Ya-15d-RS-1 & (W-15d)T-1
* STEPHENSON & WINNEBAGO

CONTRACT NO. 64970

F.A. RTE.	SECTION	COUNTY	TOTAL SHEETS	SHEET NO.
505	**	*	335	281
STA. 11020+50.00		TO STA. 11021+50.00		
FED. ROAD DIST. NO.	ILLINOIS	FED. AID PROJECT		

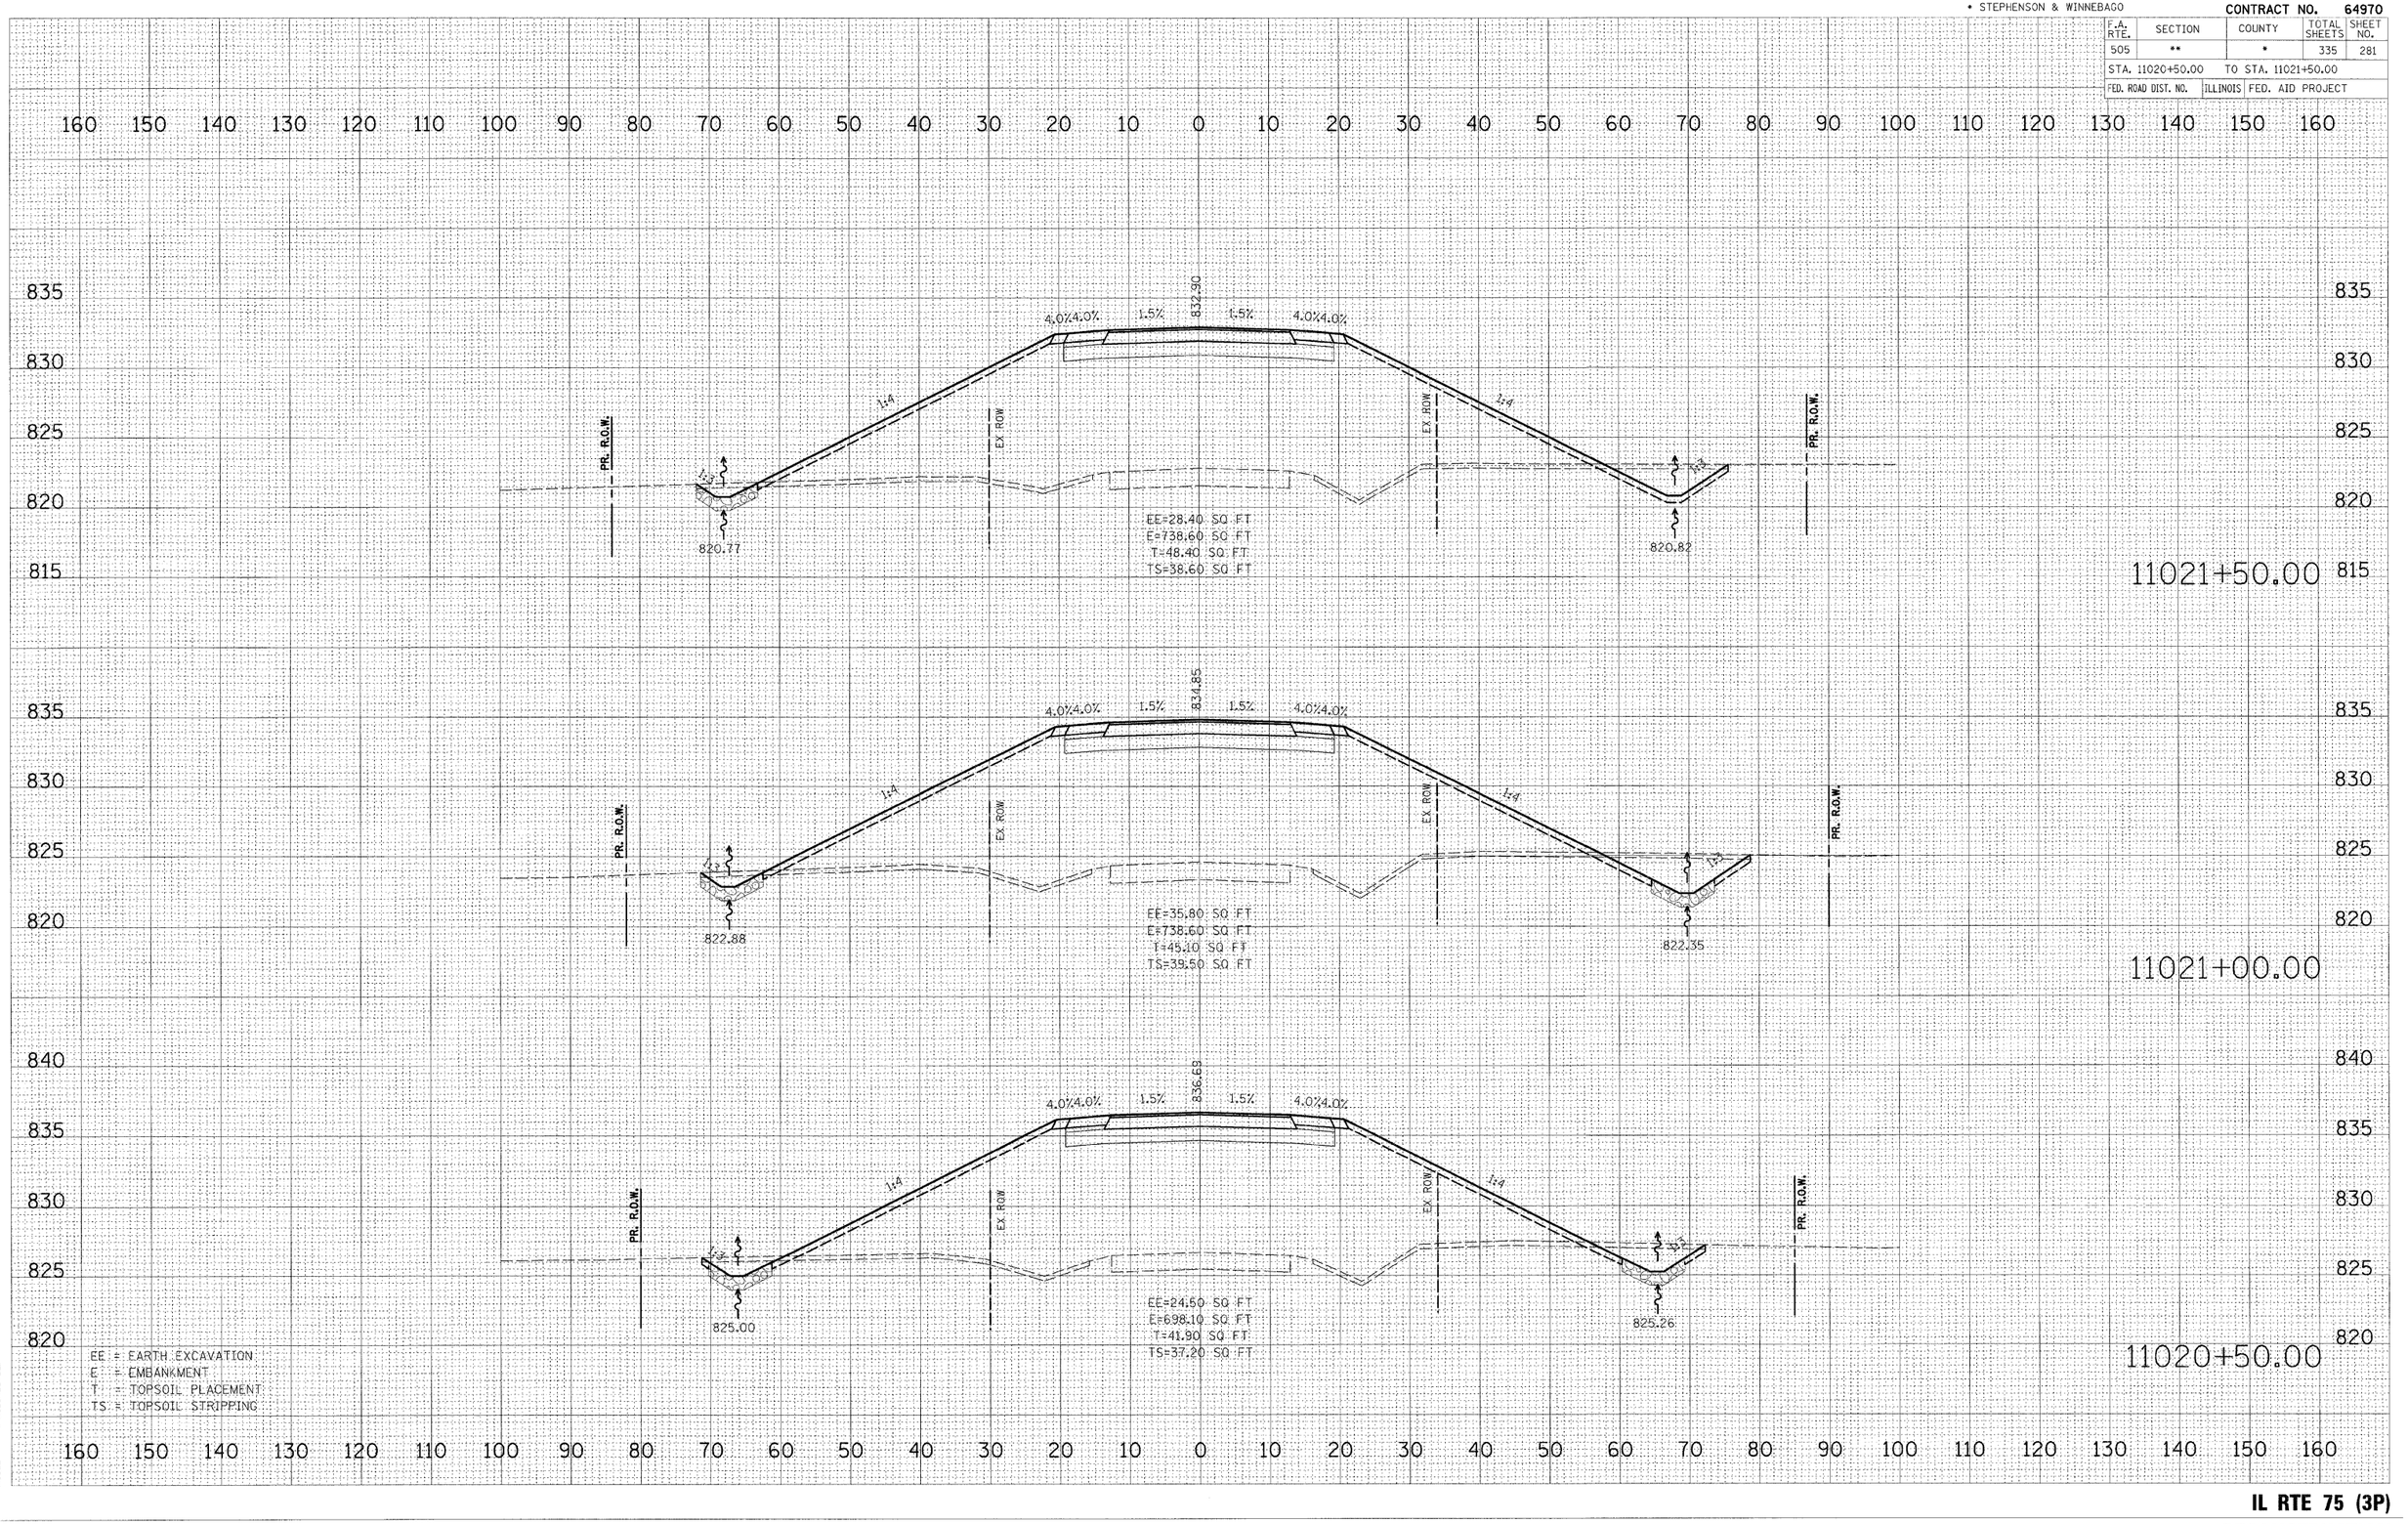

FINAL SURVEY NOTE BOOK — NO. — DATE — BY — SURVEYED — PLOTTED — TEMPLATE — AREAS — AREAS CHECKED

ORIGINAL SURVEY NOTE BOOK — NO. — DATE — BY — SURVEYED — PLOTTED — TEMPLATE — AREAS — AREAS CHECKED

PLOT DATE = 3/2/2009
FILE NAME = k:\111rs5800\xs 75.3p eastboundOpenLane.dgn
CELL SCALE = 10.000000
USER NAME = JTracey
MODEL = XS-SHEET.21

** 111RS-1, 111BR-1 Ya-15d-RS-1 & (W-15d)T-1
* STEPHENSON & WINNEBAGO

CONTRACT NO. 64970

F.A. RTE.	SECTION	COUNTY	TOTAL SHEETS	SHEET NO.
505	**	*	335	282

STA. 11022+00.00 TO STA. 11023+00.00

FED. ROAD DIST. NO. | ILLINOIS | FED. AID PROJECT

160 150 140 130 120 110 100 90 80 70 60 50 40 30 20 10 0 10 20 30 40 50 60 70 80 90 100 110 120 130 140 150 160

830 825 820 815

PR. R.O.W. | EX. ROW | EX. ROW | PR. R.O.W.

827.64

4.0%4.0% 1.5% 1.5% 4.0%4.0%

1:4 1:4 1:3 1:3

814.35 817.51

EE=25.60 SQ FT
E=600.20 SQ FT
T=46.80 SQ FT
TS=37.60 SQ FT

11023+00.00

829.23

4.0%4.0% 1.5% 1.5% 4.0%4.0%

1:4 1:4 1:3 1:3

816.50 818.40

EE=19.60 SQ FT
E=665.40 SQ FT
T=46.40 SQ FT
TS=37.40 SQ FT

11022+50.00

830.98

4.0%4.0% 1.5% 1.5% 4.0%4.0% 16.5 % 14.0 %

1:4 16.8 %

EE=0.10 SQ FT
E=818.80 SQ FT
T=24.70 SQ FT
TS=38.90 SQ FT

11022+00.00

EE = EARTH EXCAVATION
E = EMBANKMENT
T = TOPSOIL PLACEMENT
TS = TOPSOIL STRIPPING

	DATE	BY
ORIGINAL SURVEY		
FINAL SURVEY		
NOTE BOOK		
NO.		
SURVEYED		
DESIGNED		
TEMPLATE		
AREAS		
AREAS CHECKED		


PLOT DATE = 3/2/2005
FILE NAME = H:\111RS080\v1 75_3p earthcadd\proj\Reconstruct_3p.dgn
PLOT SCALE = 40.0000 '/ Inch
USER NAME = JTracey
MODEL = XS_SHEET_22

IL RTE 75 (3P)
RECONSTRUCTION

** 111RS-1, 111BR-1 Yq-15d-RS-1 & (W-15d)T-1
* STEPHENSON & WINNEBAGO

CONTRACT NO. 64970

F.A. RTE.	SECTION	COUNTY	TOTAL SHEETS	SHEET NO.
505	**	*	335	283
STA. 11023+50.00		TO STA. 11024+50.00		
FED. ROAD DIST. NO.	ILLINOIS	FED. AID PROJECT		

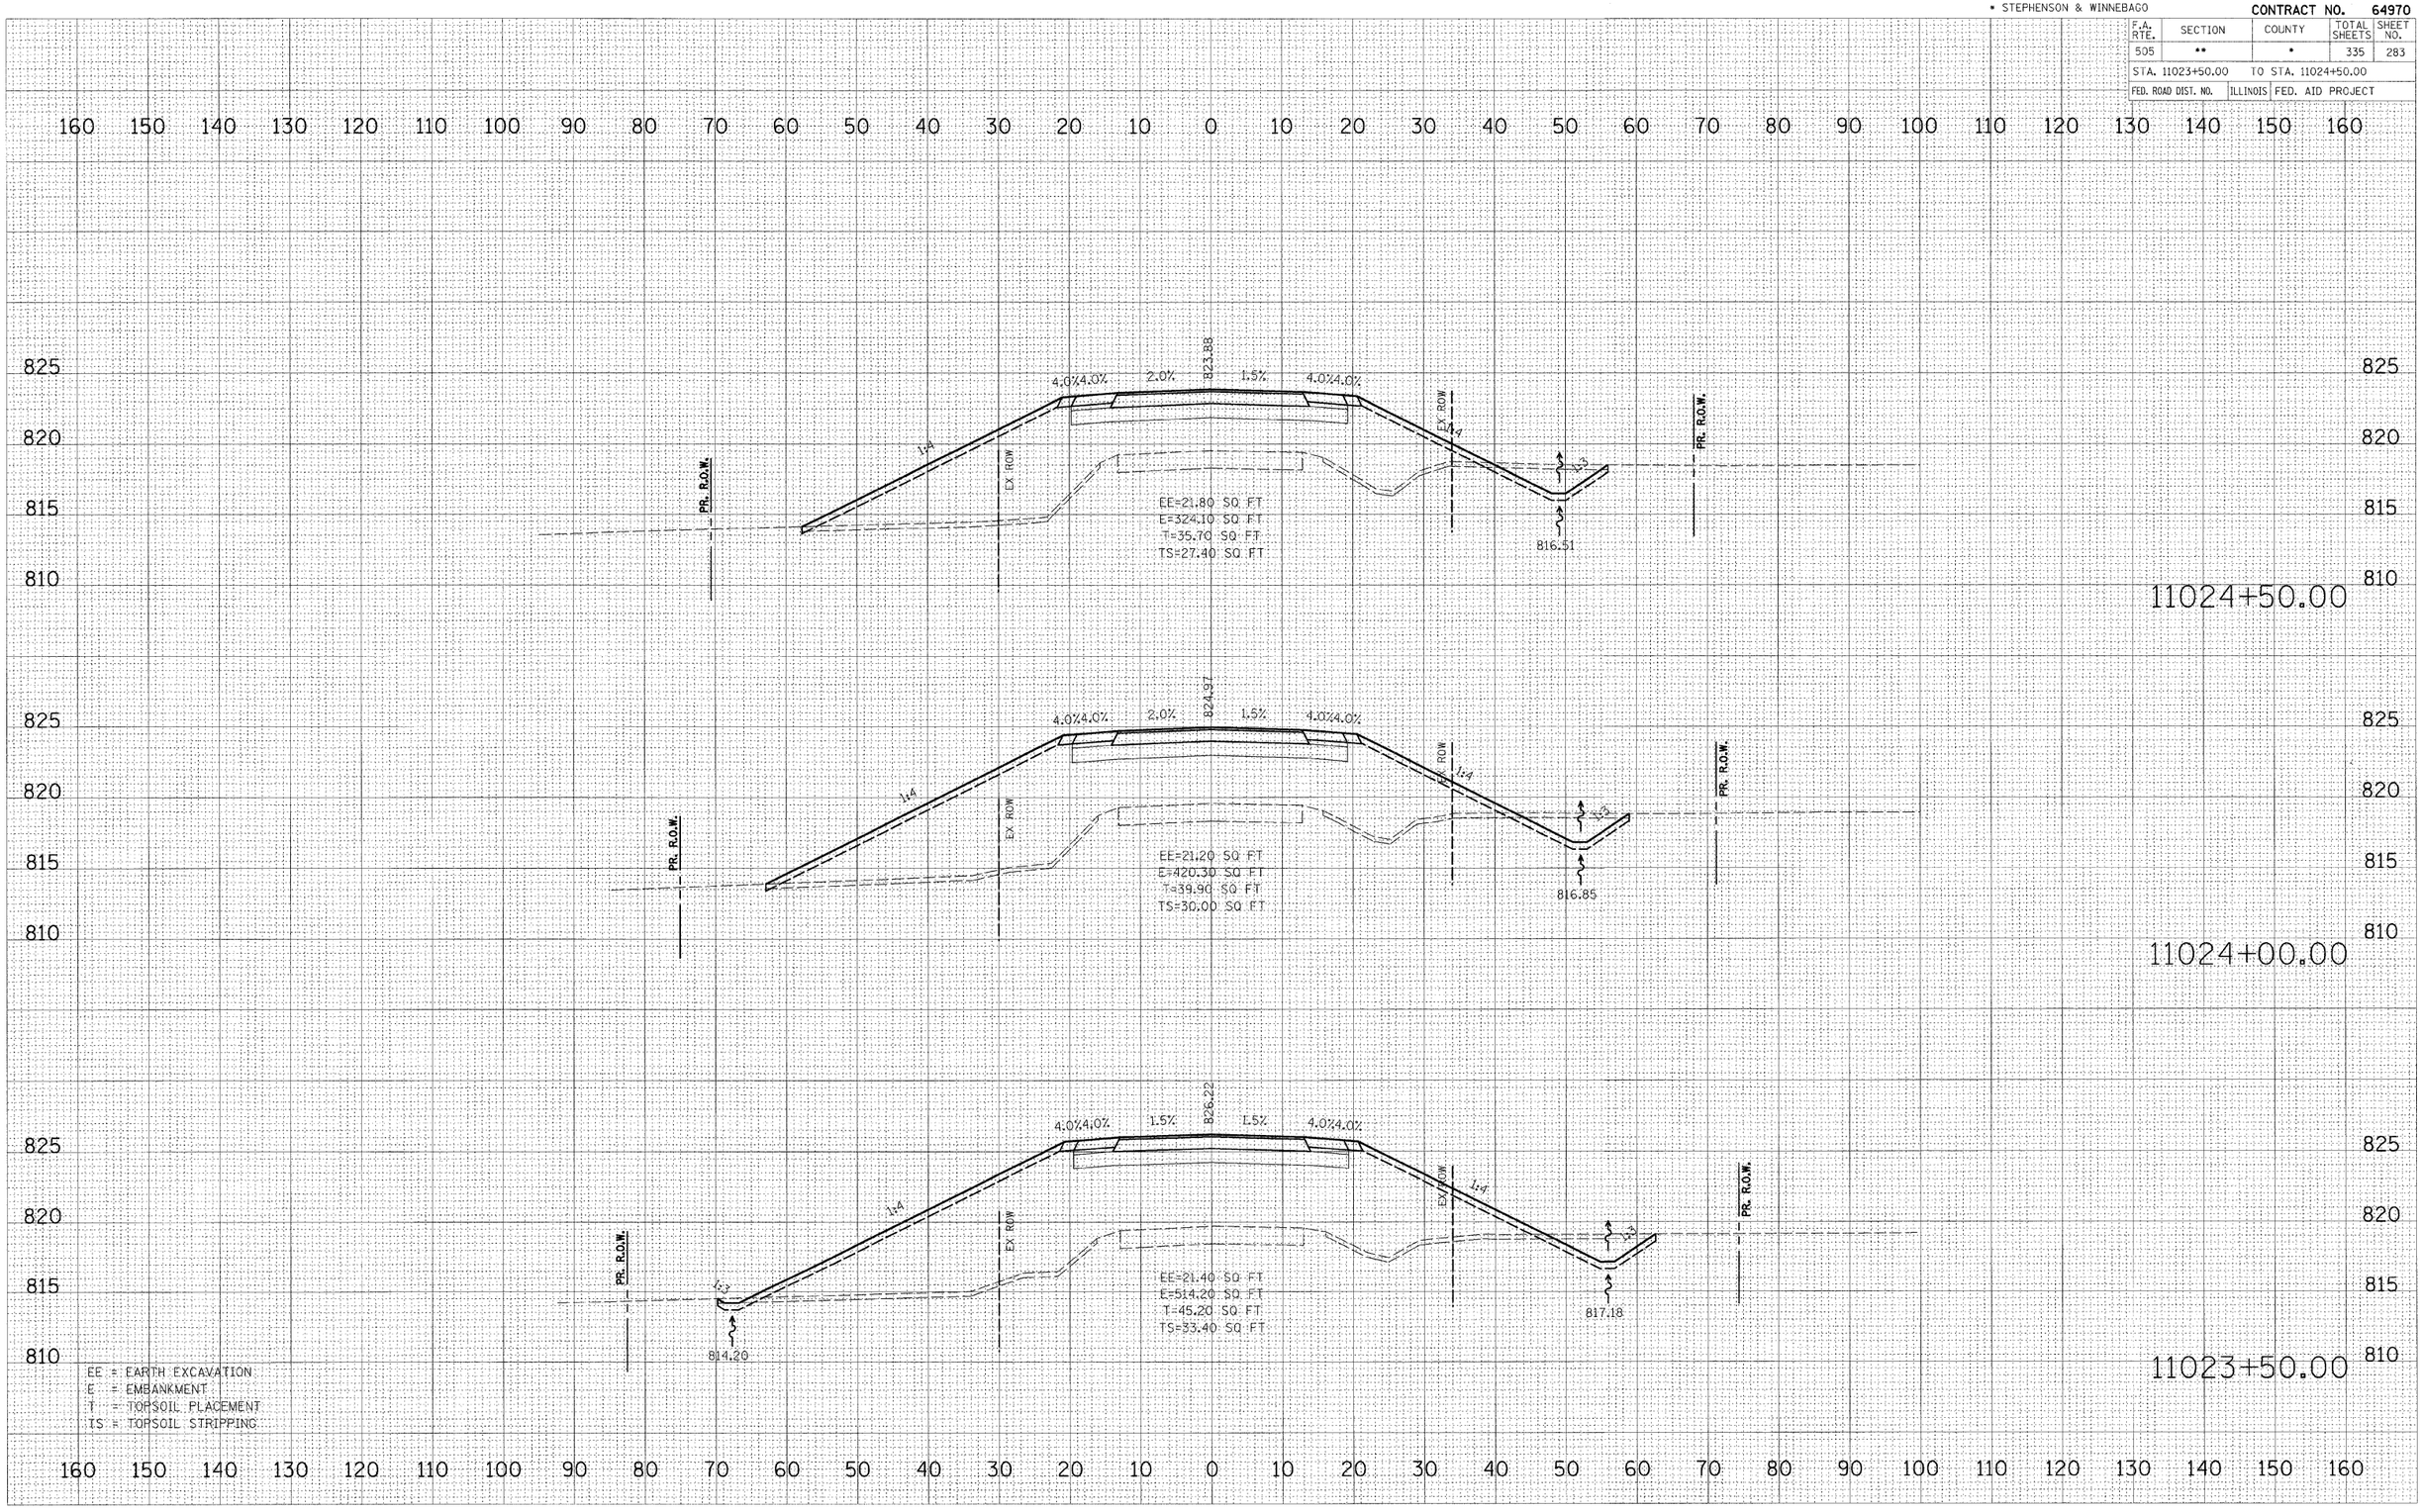

FINAL SURVEY — NOTE BOOK — NO. — SURVEYED — PLOTTED — TEMPLATE — AREAS — AREAS CHECKED — BY — DATE

ORIGINAL — DRAWN — TRACED — CHECKED — BY — DATE

PLOT DATE = 3/2/2009
FILE NAME = k:\11rs5800\s1 75_3p east\roadway\sheets\xsheet3p.dgn
PLOT SCALE = 1.000 '/ IN.
USER NAME = JTracey
MODEL = XS_SHEET_23

IL RTE 75 (3P)
RECONSTRUCTION

** 111RS-1, 111BR-1 Ya-15d-RS-1 & (W-15d)T-1
* STEPHENSON & WINNEBAGO

CONTRACT NO. 64970


F.A. RTE.	SECTION	COUNTY	TOTAL SHEETS	SHEET NO.
505	**	*	335	284

STA. 11025+00.00 TO STA. 11025+70.75

FED. ROAD DIST. NO. | ILLINOIS | FED. AID PROJECT

FINAL SURVEY NOTE BOOK — NO.
SURVEYED BY
PLOTTED
TEMPLATE
AREAS
AREAS CHECKED
DATE

ORIGINAL SURVEY NOTE BOOK — NO.
SURVEYED BY
PLOTTED
TEMPLATE
AREAS
AREAS CHECKED
DATE

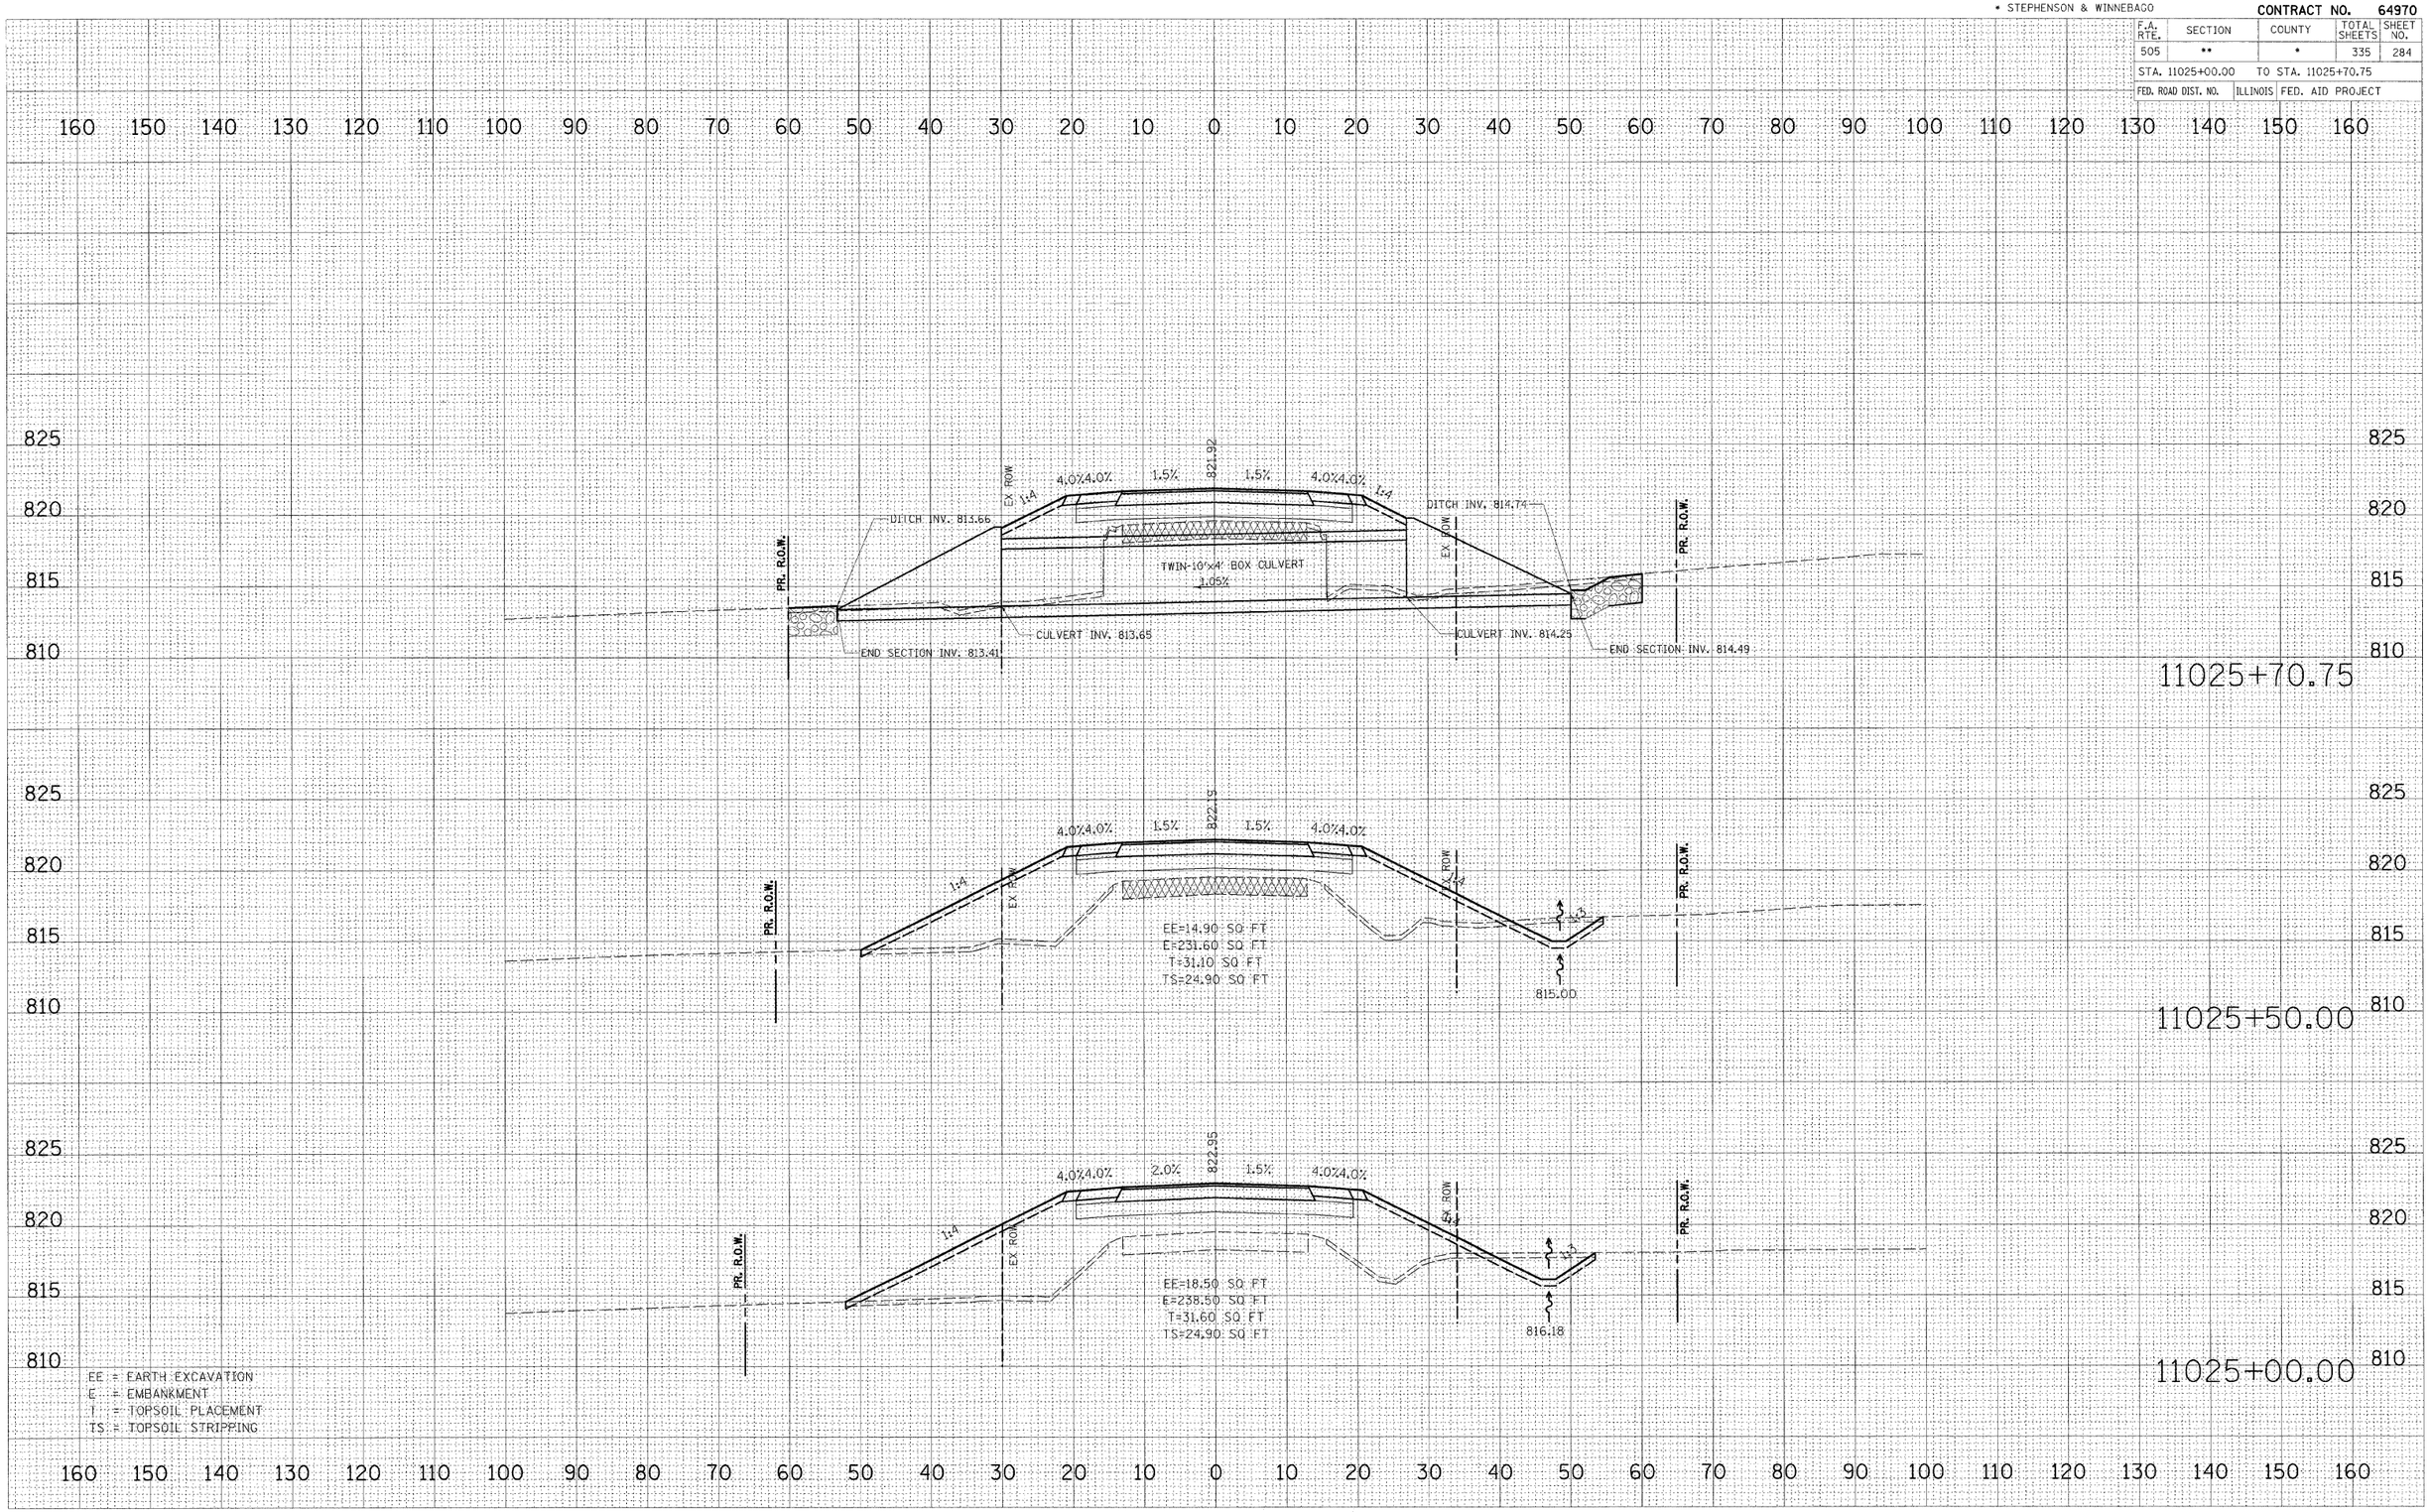


PLOT DATE = 3/2/2009
FILE NAME = h:\111ps800\xs\75_3p east\eddGeo\SS800_XS75_Reconstruct_3p.dgn
PLOT SCALE = 1.0
USER NAME = JTracey
MODEL = XS_SHEET_24

IL RTE 75 (3P)
RECONSTRUCTION

•• 111RS-1, 111BR-1 Ya-15d-RS-1 & (W-15d)T-1
• STEPHENSON & WINNEBAGO

CONTRACT NO. 64970

F.A. RTE.	SECTION	COUNTY	TOTAL SHEETS	SHEET NO.
505	••	•	335	285
STA. 11026+00.00		TO STA. 11027+50.00		
FED. ROAD DIST. NO.	ILLINOIS	FED. AID PROJECT		

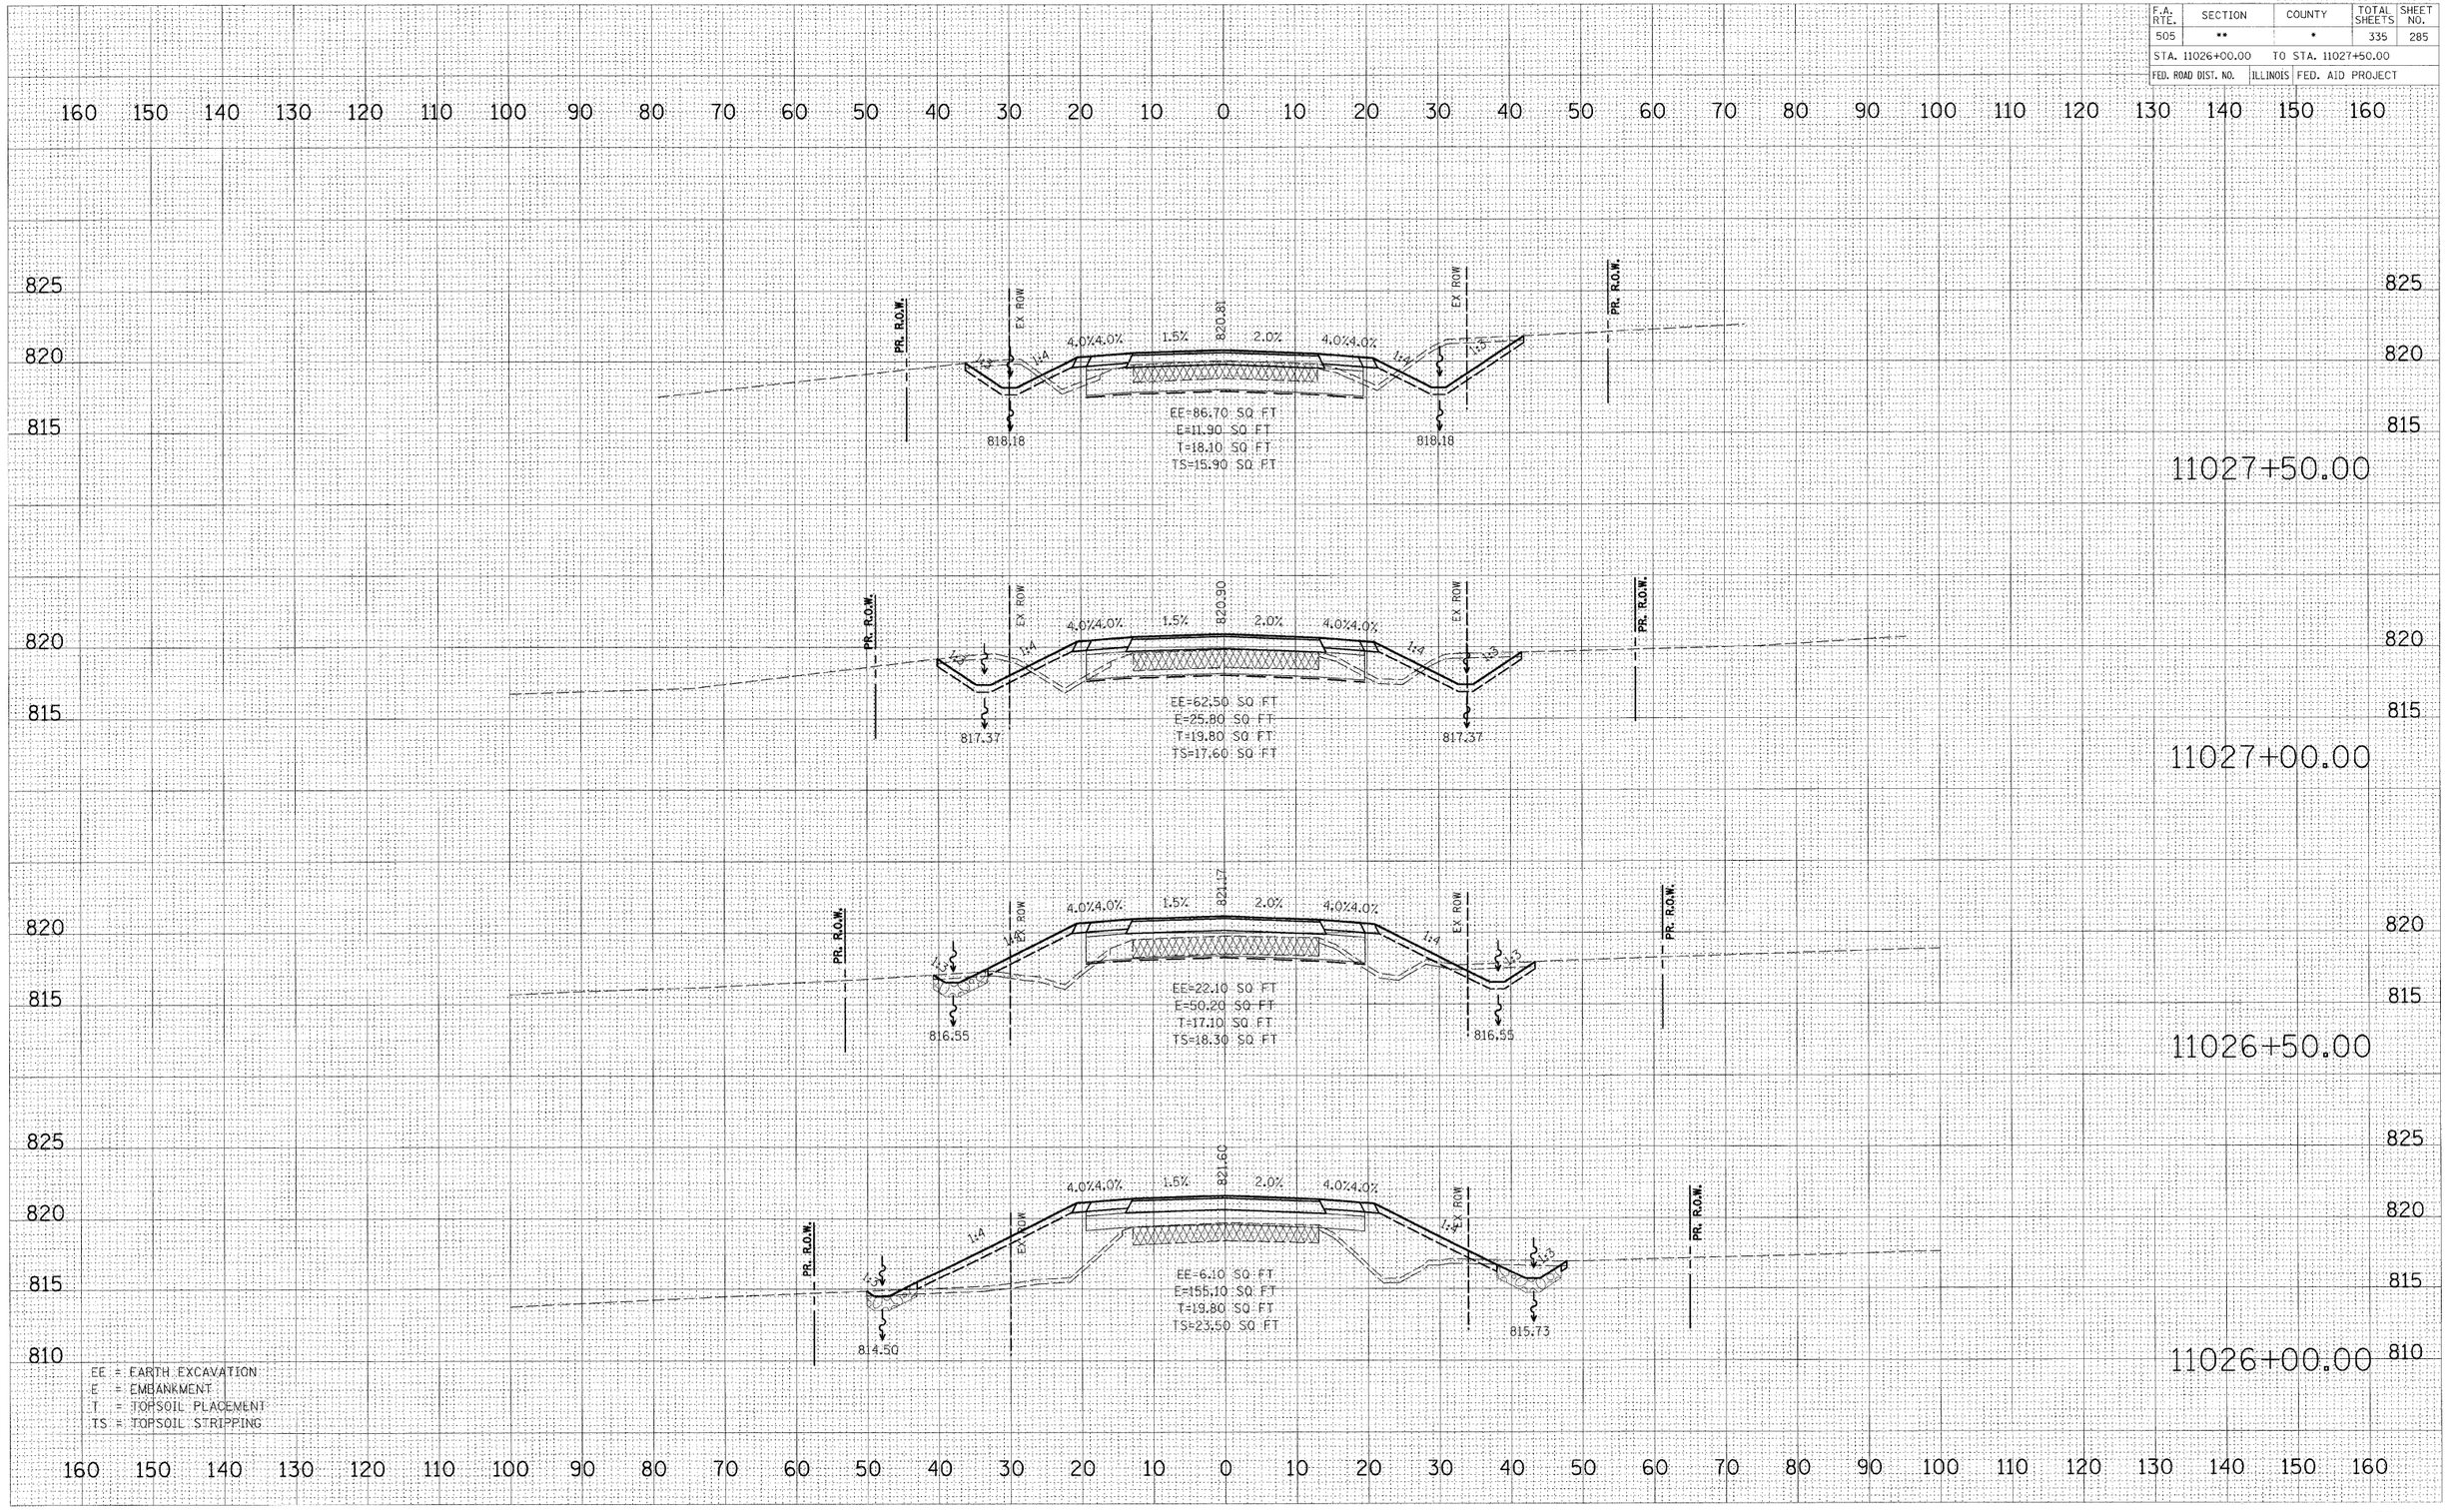

FINAL SURVEY — NOTE BOOK — NO.
SURVEYED — BY — DATE
PLOTTED — BY — DATE
TEMPLATE — BY — DATE
AREAS — BY — DATE
AREAS CHECKED — BY — DATE

ORIGINAL GRADE — SURVEYED — BY — DATE
PROPOSED GRADE — PLOTTED — BY — DATE
AREAS — BY — DATE
AREAS CHECKED — BY — DATE
NO.

PLOT DATE = 3/2/2009
FILE NAME = k:\11rs1800\s1 75_3p east\cadd\Geo\11rs1800_XS_SHEETS_reconstruct_3p.dgn
PLOT SCALE = 1.000 '/ INCH
USER NAME = JTracey
MODEL = XS_SHEET_25

IL RTE 75 (3P)
RECONSTRUCTION

** 111RS-1, 111BR-1 Yo-15d-RS-1 & (W-15d)T-1
* STEPHENSON & WINNEBAGO

CONTRACT NO. 64970

F.A. RTE.	SECTION	COUNTY	TOTAL SHEETS	SHEET NO.
505	**	*	335	286

STA. 11028+00.00 TO STA. 11029+50.00

FED. ROAD DIST. NO. | ILLINOIS | FED. AID PROJECT

160 150 140 130 120 110 100 90 80 70 60 50 40 30 20 10 0 10 20 30 40 50 60 70 80 90 100 110 120 130 140 150 160

820

11029+50.00

820

820

11029+00.00

820

1.5% 821.10 1.5% 2.2%

EE=24.80 SQ FT
E=0.00 SQ FT
T=0.00 SQ FT
TS=0.70 SQ FT

815

11028+50.00

815

825

820

PR. R.O.W.

1:3 1:4 4.0% 4.0% 1.5% 820.87 1.5% 4.0% 4.0% 1:4 1:3

PR. R.O.W.

819.00

EE=97.20 SQ FT
E=6.10 SQ FT
T=15.80 SQ FT
TS=13.90 SQ FT

819.00

825

820

815

11028+00.00

815

EE = EARTH EXCAVATION
E = EMBANKMENT
T = TOPSOIL PLACEMENT
TS = TOPSOIL STRIPPING

160 150 140 130 120 110 100 90 80 70 60 50 40 30 20 10 0 10 20 30 40 50 60 70 80 90 100 110 120 130 140 150 160

FINAL SURVEY NOTE BOOK
NO.
SURVEYED
PLOTTED
TEMPLATE AREAS
AREAS CHECKED
BY
DATE

ORIGINAL SURVEY
NO.
SURVEYED
PLOTTED
TEMPLATE AREAS
AREAS CHECKED
BY
DATE


PLOT DATE = 3/2/2009
FILE NAME = h:\11758800\ii 75_3p east\cadd\Geo\11758800_ii75_3p_eastbound_ramp_3p.dgn
PLOT SCALE = 1.000 '/ INCH
USER NAME = JT-seay
MODEL = KS_SHEET_26

IL RTE 75 (3P)
RECONSTRUCTION

** 111RS-1, 111BR-1 Ya-15d-RS-1 & (W-15d)T-1
* STEPHENSON & WINNEBAGO

CONTRACT NO. 64970

F.A. RTE.	SECTION	COUNTY	TOTAL SHEETS	SHEET NO.
505	**	*	335	287
STA. 96+50.00		TO STA. 98+50.00		
FED. ROAD DIST. NO.	ILLINOIS	FED. AID PROJECT		

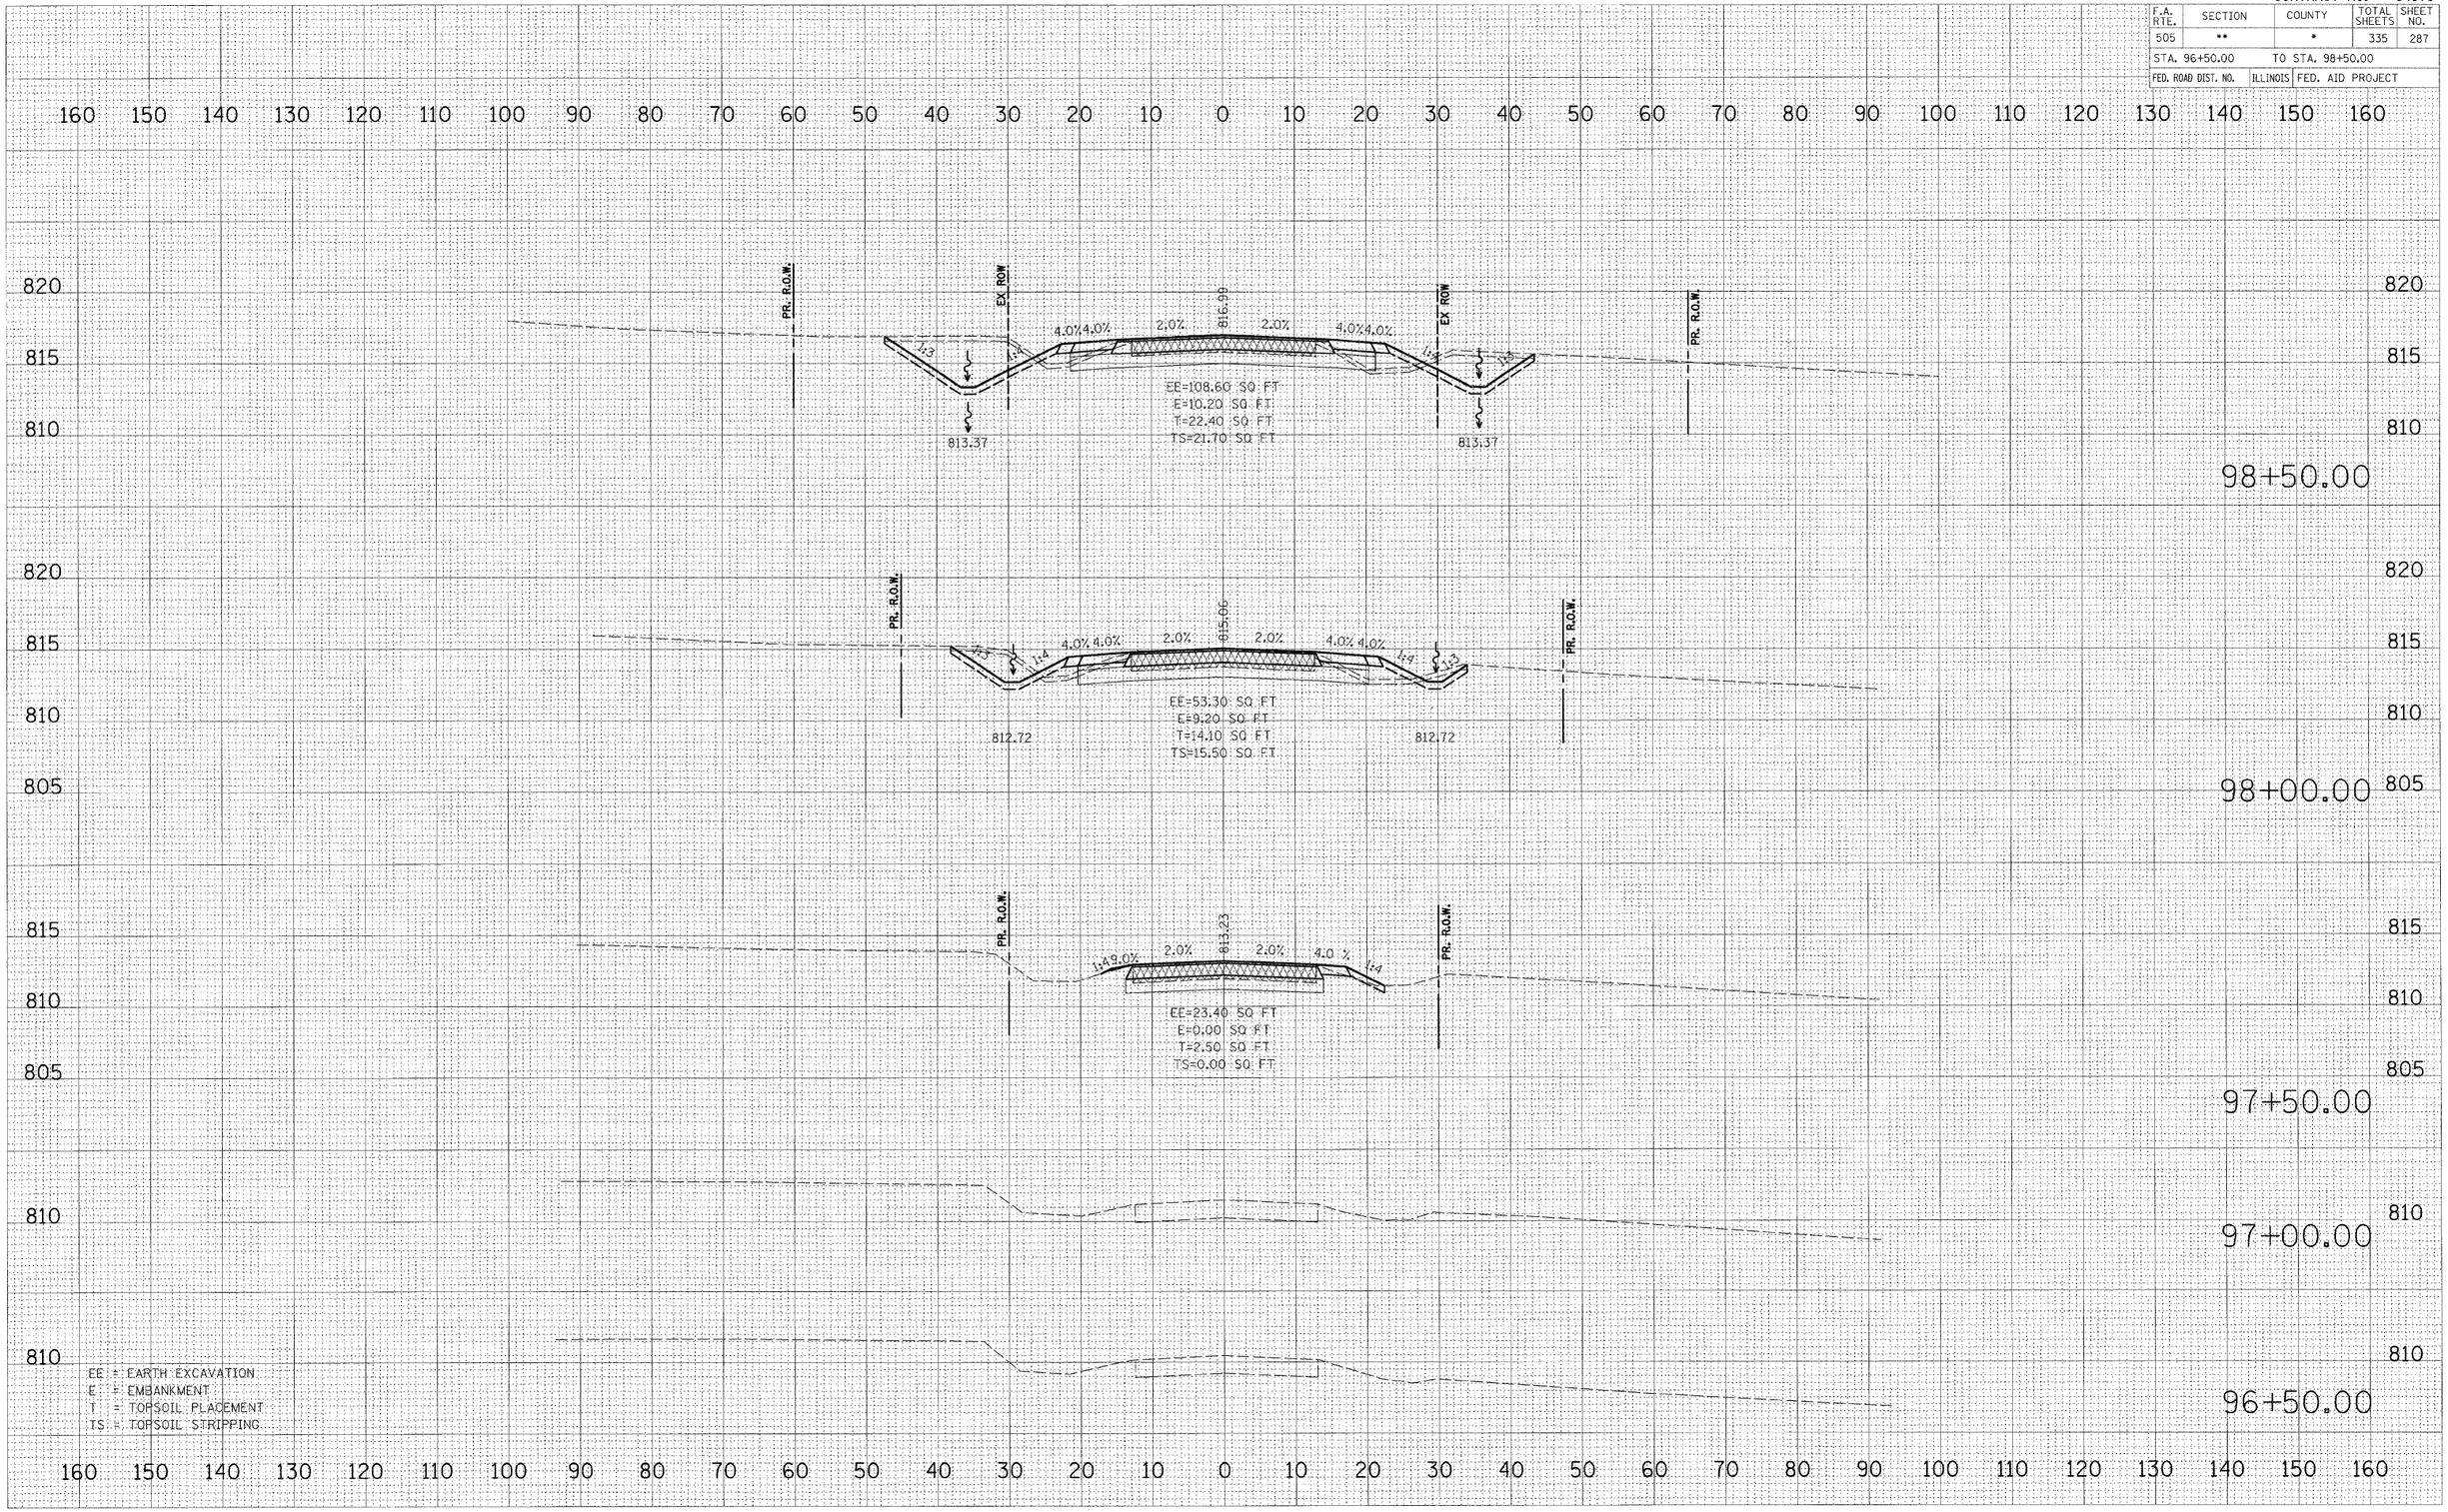

FINAL SURVEY — SURVEYED — DATE; NOTE BOOK — DESIGNED — BY; NO. — TEMPLATE — AREAS; AREAS CHECKED

ORIGINAL SURVEY — SURVEYED — DATE; NOTE BOOK — DESIGNED — BY; NO. — TEMPLATE — AREAS; AREAS CHECKED


PLOT DATE = 3/2/2009
FILE NAME = H:\1195800\ul 75_3p eastbound\Geometrics\Plan Sheets\XS_SHEET_1.dgn
PLOT SCALE = 100.0000
PLOT SCALE = 1.0000
USER NAME = JT-mcmj
MODEL = XS_SHEET_1

IL RTE 70 (3P)
RECONSTRUCTION

** 111RS-1, 111BR-1 Ya-15d-RS-1 & (W-15d)T-1
* STEPHENSON & WINNEBAGO

CONTRACT NO. 64970

F.A. RTE.	SECTION	COUNTY	TOTAL SHEETS	SHEET NO.
505	**	*	335	288
STA. 99+00.00		TO STA. 100+00.00		
FED. ROAD DIST. NO.	ILLINOIS	FED. AID PROJECT		

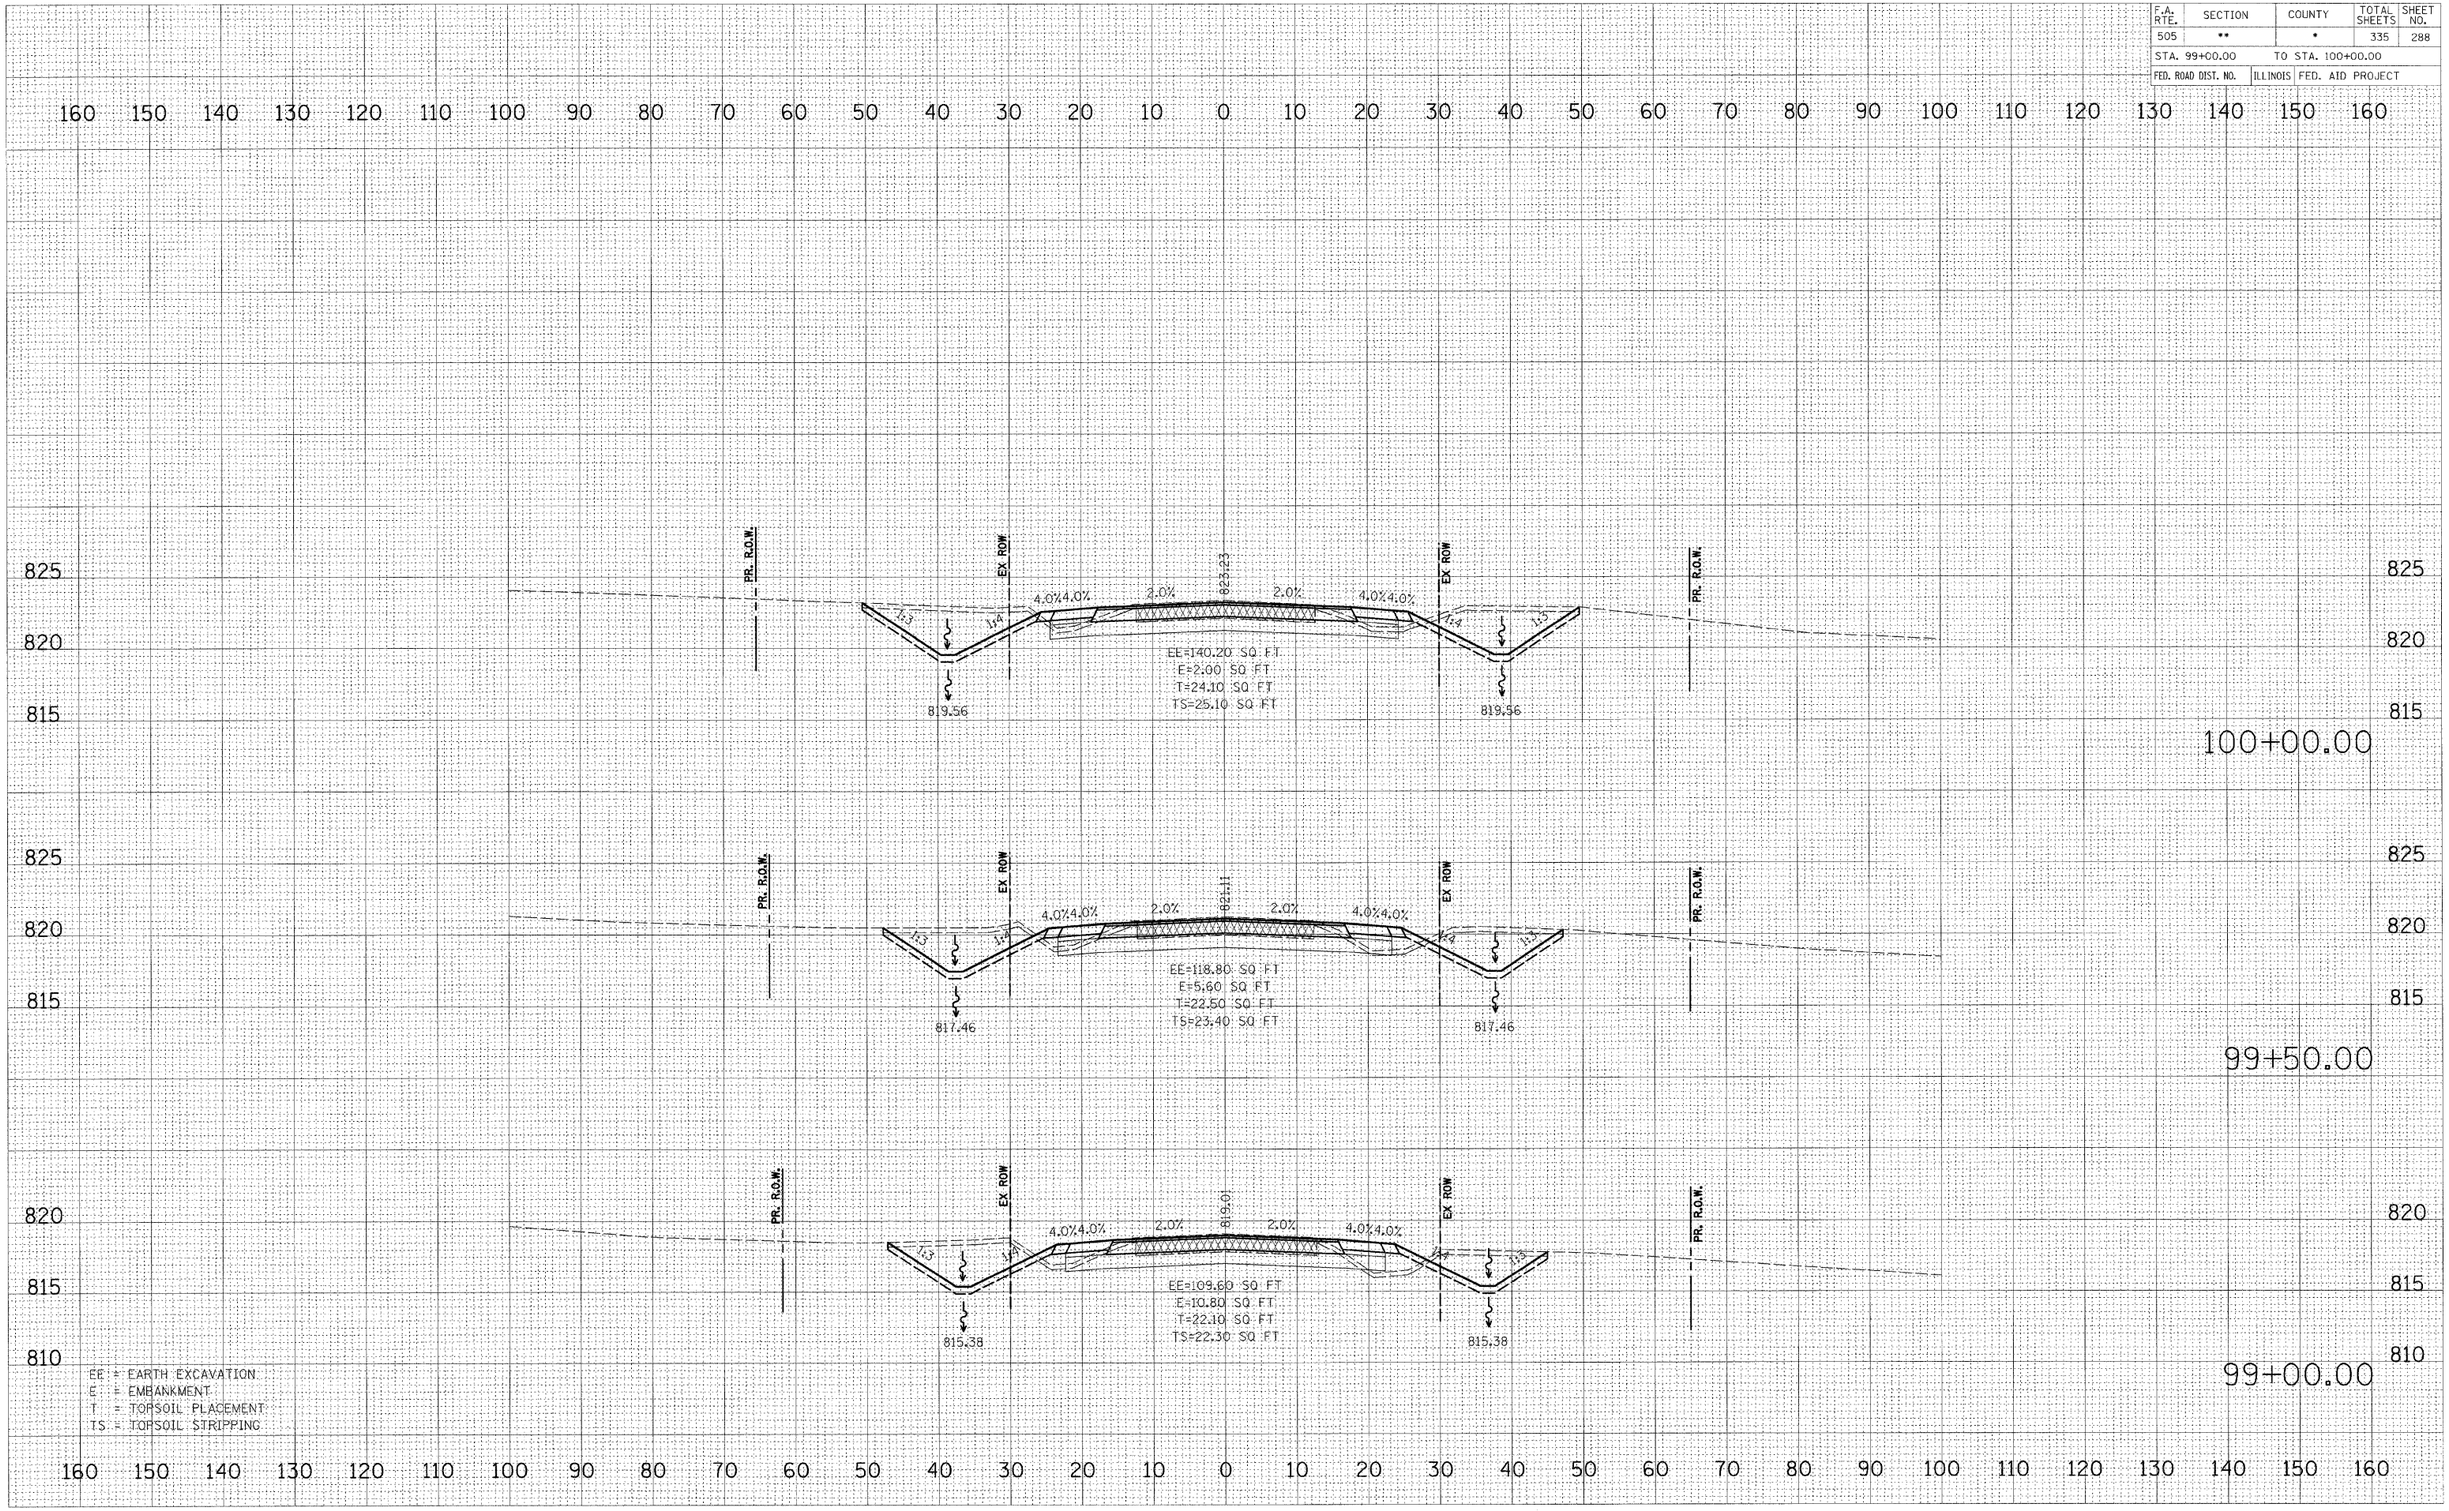

FINAL SURVEY NOTE BOOK NO.
SURVEYED BY
PLOTTED BY
TEMPLATE AREAS CHECKED BY
DATE

ORIGINAL SURVEY NO.
SURVEYED BY
AREAS CHECKED BY
DATE

PLOT DATE = 3/2/2009
FILE NAME = k:\11958800\ul 75_3p east\cad\dgn\Stephenson_Machinetruck_3p.dgn
PLOT SCALE = 10.0000
USER NAME = JT-acey
MODEL = XS_SHEET_2

IL RTE 70 (3P)
RECONSTRUCTION

** 111RS-1, 111BR-1 Yd-15d-RS-1 & (W-15d)T-1
* STEPHENSON & WINNEBAGO

CONTRACT NO. 64970

F.A. RTE.	SECTION	COUNTY	TOTAL SHEETS	SHEET NO.
505	**	*	335	289

STA. 100+50.00 TO STA. 101+50.00


FED. ROAD DIST. NO. | ILLINOIS | FED. AID PROJECT

NO.	NOTE BOOK	AREAS	AREAS CHECKED
	FINAL SURVEY	SURVEYED	
		PLOTTED	
		TEMPLATE	

NO.	BY	DATE

ORIGINAL SURVEY


PLOT DATE = 3/2/2009
FILE NAME = k:\11l5080\s1 75.3p east\add\GeoTec\Sheets\IL Rte70_sheets_3p.dgn
PLOT SCALE = 1.000
USER NAME = JTreacy
MODEL = XS_SHEET_3

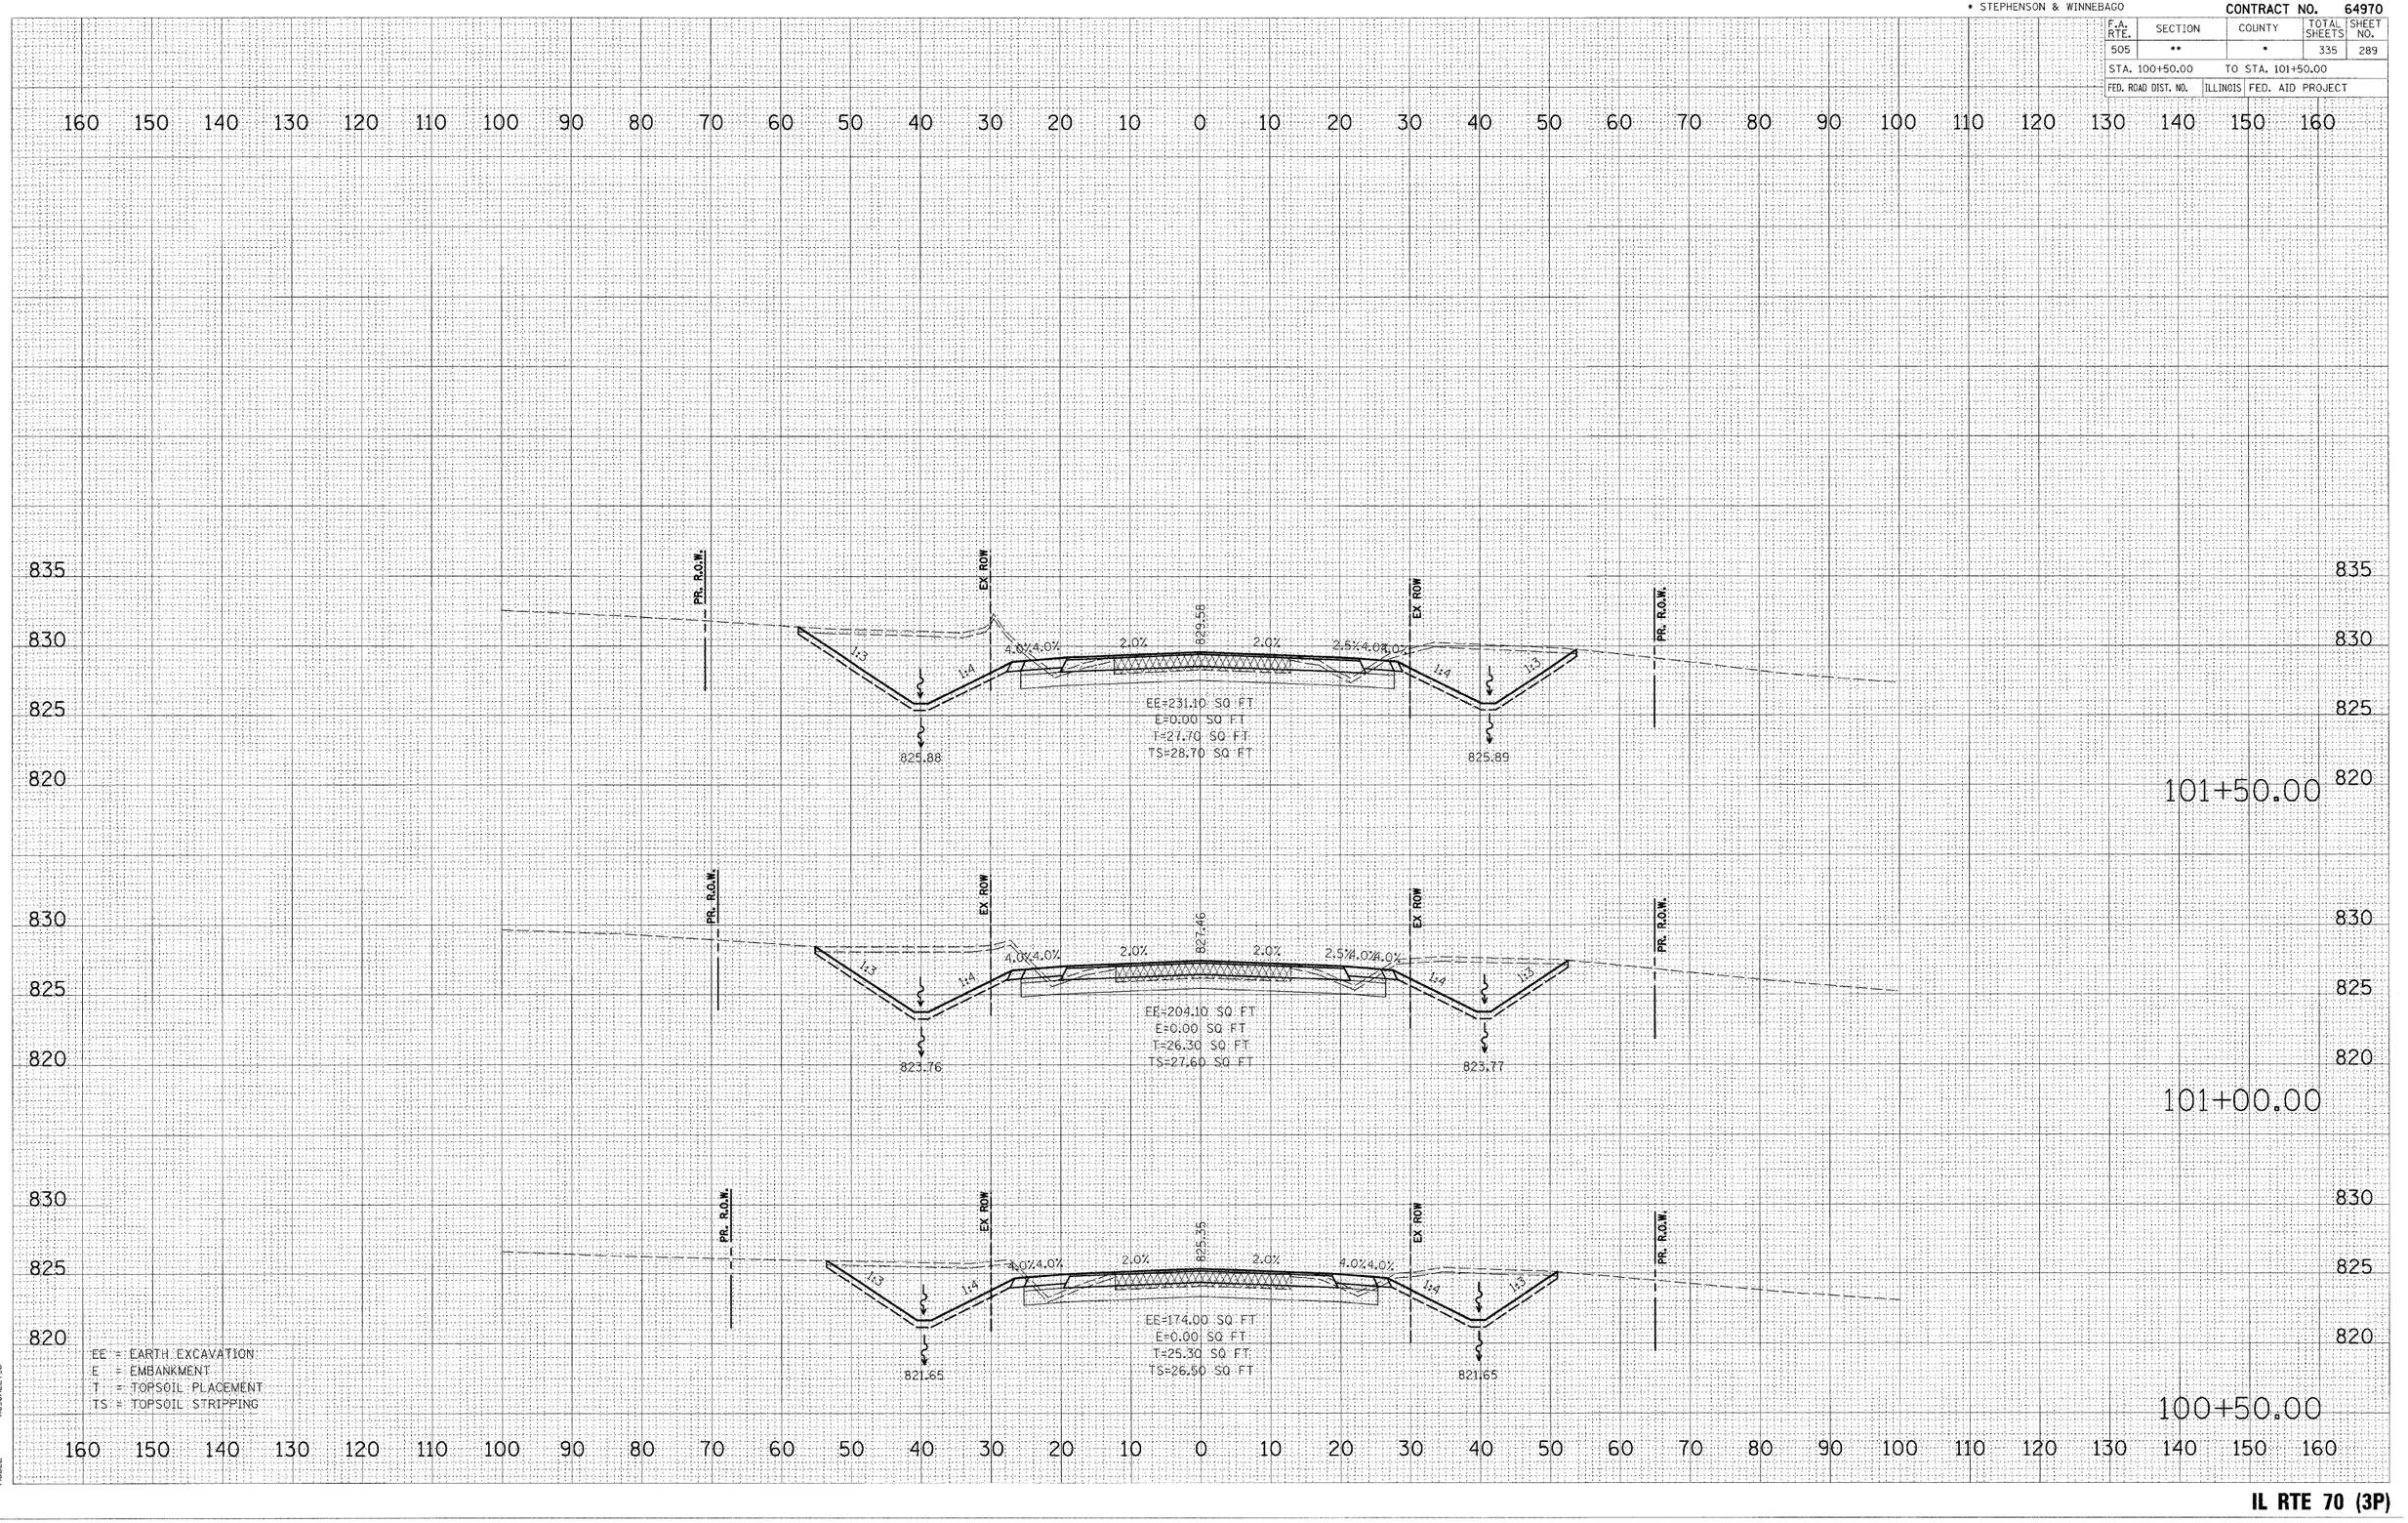

** 111RS-1, 111BR-1 Yq-15d-RS-1 & (W-15d)T-1
* STEPHENSON & WINNEBAGO

CONTRACT NO. 64970

F.A. RTE.	SECTION	COUNTY	TOTAL SHEETS	SHEET NO.
505	**	*	335	290
STA. 102+00.00		TO STA. 103+00.00		
FED. ROAD DIST. NO.	ILLINOIS	FED. AID PROJECT		

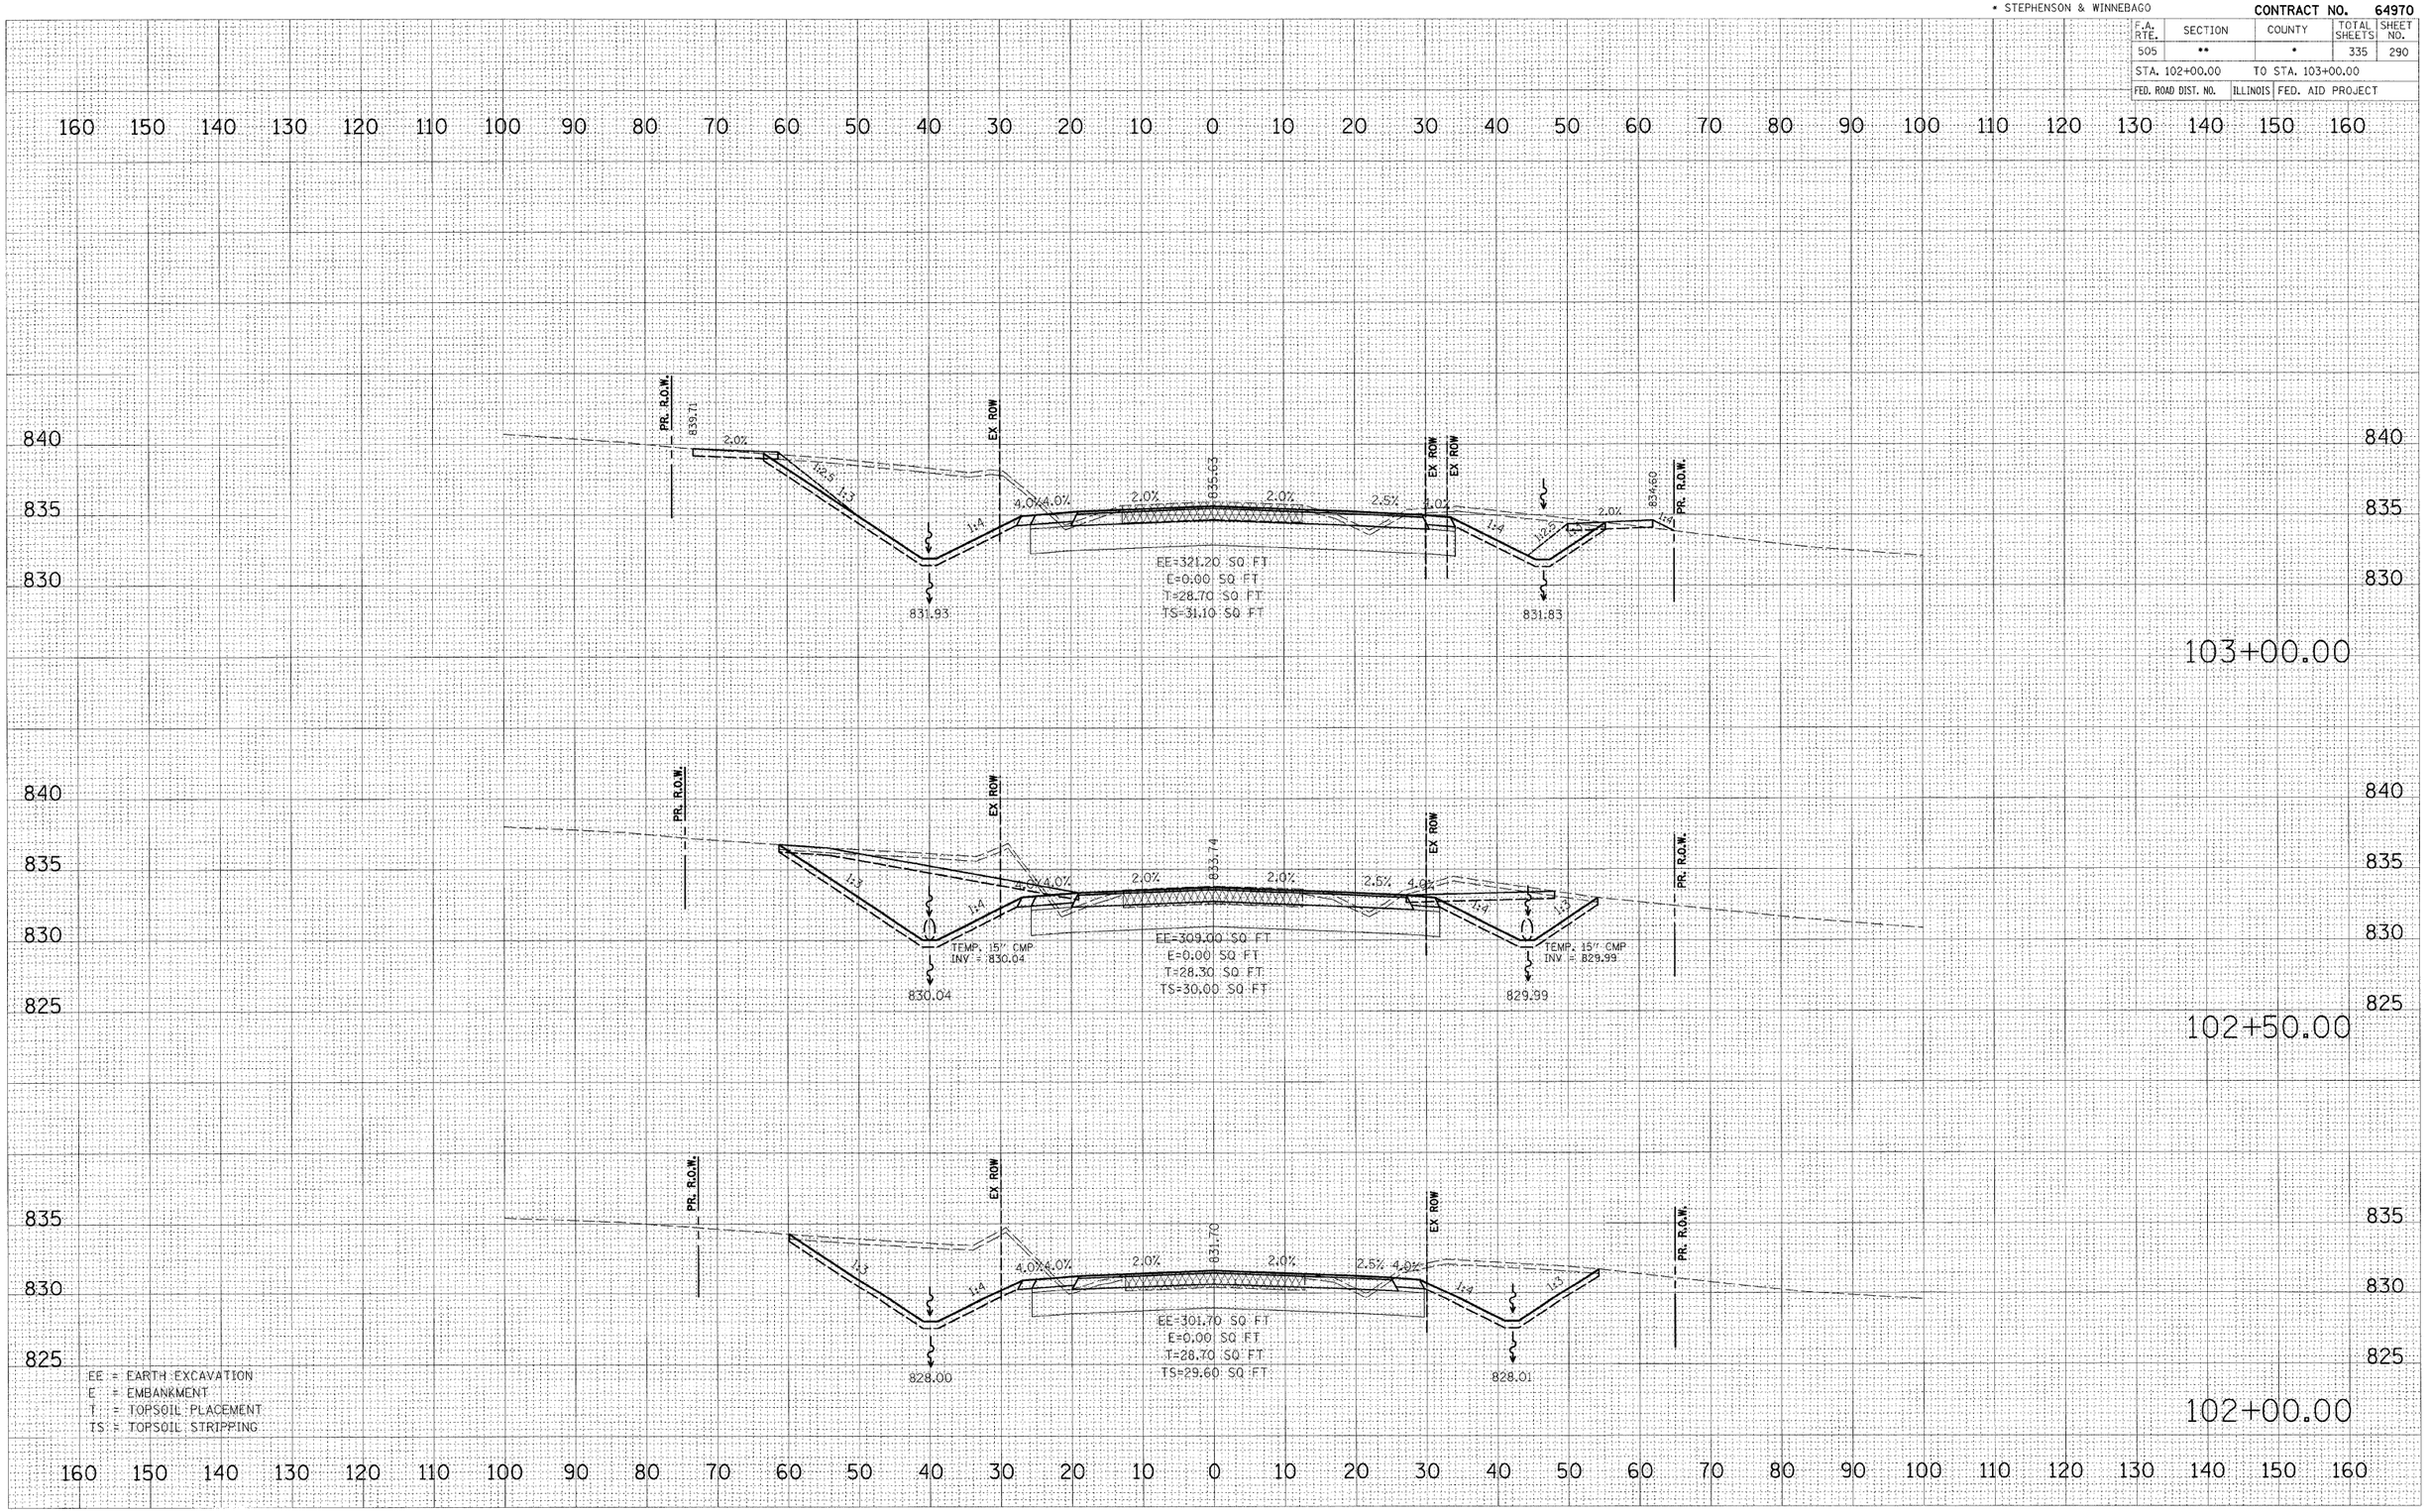

EE = EARTH EXCAVATION
E = EMBANKMENT
T = TOPSOIL PLACEMENT
TS = TOPSOIL STRIPPING

FINAL SURVEY — NOTE BOOK — NO. — BY — DATE
SURVEYED — PLOTTED — TEMPLATE — AREAS — AREAS CHECKED

ORIGINAL SURVEY — NOTE BOOK — NO. — BY — DATE
SURVEYED — PLOTTED — TEMPLATE — AREAS — AREAS CHECKED

PLOT DATE = 3/2/2009
FILE NAME = h:\11795800\11 75.3p east\roads\ge\175800xsect_3p.dgn
PLOT SCALE = 1.0000 '/ INCH
USER NAME = JTracey
MODEL = XS_SHEET_4

** 111RS-1, 111BR-1 Ya-15d-RS-1 & (W-15d)T-1
* STEPHENSON & WINNEBAGO

CONTRACT NO. 64970

F.A. RTE.	SECTION	COUNTY	TOTAL SHEETS	SHEET NO.
505	**	*	335	291
STA. 103+50.00		TO STA. 104+50.00		
FED. ROAD DIST. NO.		ILLINOIS	FED. AID PROJECT	

104+50.00

PR. R.O.W. 844.97 2.0% 1:4 1:3 EX ROW 1:4 4.0% 4.0% 2.0% 2.0% 840.49 2.0% 2.5% 4.0% EX ROW 1:4 1:2 2.0% 838.07 PR. R.O.W.
836.79 836.65
EE=360.70 SQ FT
E=0.00 SQ FT
T=23.40 SQ FT
TS=25.10 SQ FT

104+00.00

PR. R.O.W. 845.80 2.0% 1:3 EX ROW 1:4 4.0% 4.0% 2.0% 2.0% 843.01 2.0% 2.5% 4.0% EX ROW 1:4 1:2 2.0% 836.89 PR. R.O.W.
835.31 835.17
EE=353.20 SQ FT
E=0.10 SQ FT
T=27.80 SQ FT
TS=29.60 SQ FT

103+50.00

PR. R.O.W. 841.99 2.0% 1:3 EX ROW 1:4 4.0% 4.0% 2.0% 2.0% 839.59 2.0% 2.5% 4.0% EX ROW 1:4 1:2 2.0% 835.75 PR. R.O.W.
833.69 833.55
EE=347.90 SQ FT
E=0.00 SQ FT
T=28.40 SQ FT
TS=31.30 SQ FT

EE = EARTH EXCAVATION
E = EMBANKMENT
T = TOPSOIL PLACEMENT
TS = TOPSOIL STRIPPING

FINAL SURVEY	NOTE BOOK	NO.
SURVEYED	TEMPLATE	
PLOTTED	AREAS	
	AREAS CHECKED	

ORIGINAL	BY	DATE
SURVEYED		
PLOTTED		
NOTE BOOK		
TEMPLATE		
AREAS		
AREAS CHECKED		

PLOT DATE = 3/2/2009
FILE NAME = k:\11#5600\s1 75.3p eastloadd\Geometrics\Mastergeometrics.3mdgn
PLOT SCALE = 1.000 '/ IN.
USER NAME = JTracey
MODEL = XS.SHEET.5


** 111RS-1, 111BR-1 Ya-15d-RS-1 & (W-15d)T-1
* STEPHENSON & WINNEBAGO

CONTRACT NO. 64970

F.A. RTE.	SECTION	COUNTY	TOTAL SHEETS	SHEET NO.
505	**	*	335	292
STA. 105+00.00		TO STA. 106+00.00		
FED. ROAD DIST. NO.	ILLINOIS	FED. AID PROJECT		


160 150 140 130 120 110 100 90 80 70 60 50 40 30 20 10 0 10 20 30 40 50 60 70 80 90 100 110 120 130 140 150 160

845
840
835

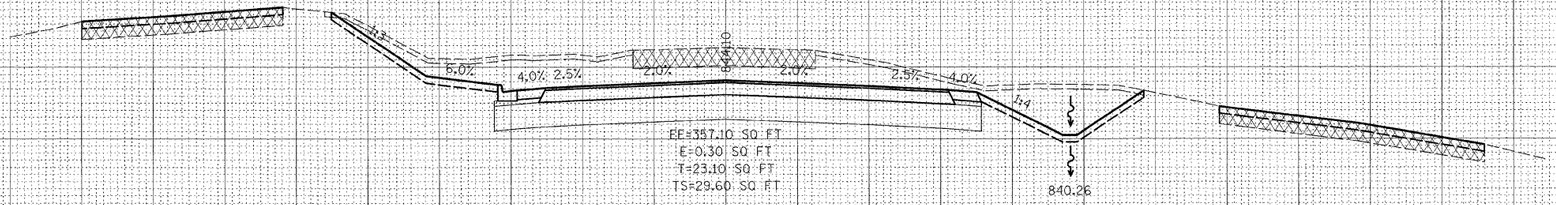


106+00.00

850
845
840
835

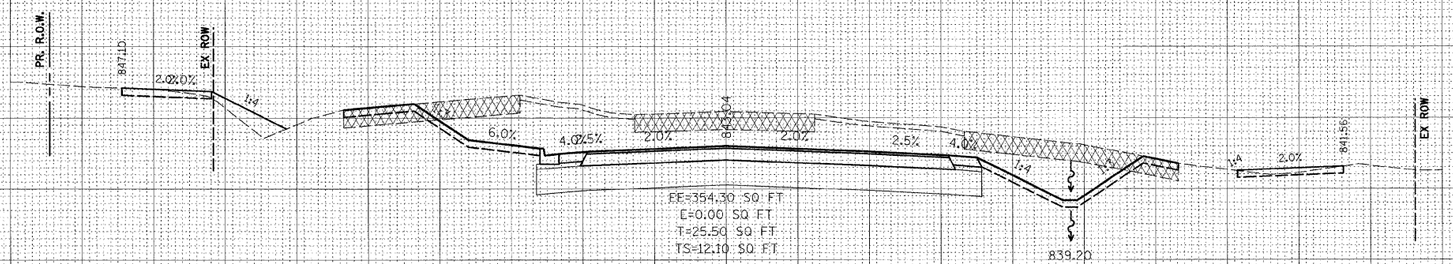

105+50.00

850
845
840
835

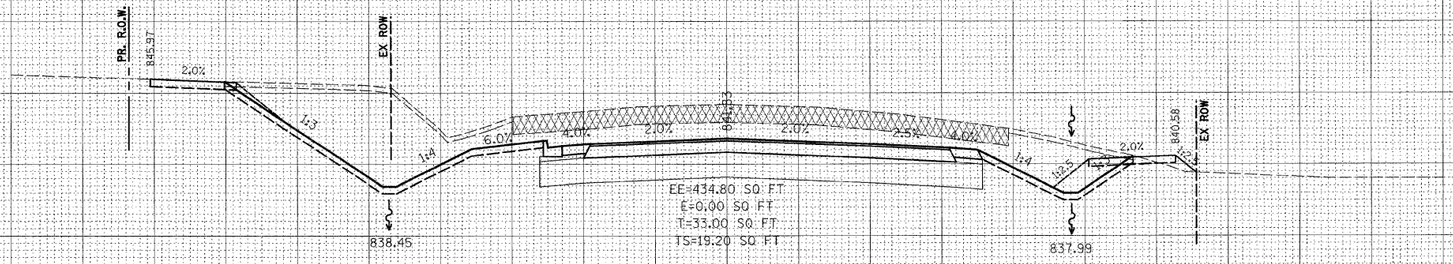

105+00.00

EE = EARTH EXCAVATION
E = EMBANKMENT
T = TOPSOIL PLACEMENT
TS = TOPSOIL STRIPPING

160 150 140 130 120 110 100 90 80 70 60 50 40 30 20 10 0 10 20 30 40 50 60 70 80 90 100 110 120 130 140 150 160

	BY	DATE
ORIGINAL SURVEY		
SURVEYED		
PLOTTED		
NOTE BOOK	TEMPLATE	
NO.	AREAS	
	AREAS CHECKED	

PLOT DATE = 3/2/2009
FILE NAME = k:\11ir5802\s1 75_3p east\osdd\Geo\XS\80_sect\IR5802xsrnuck_3p.dgn
PLOT SCALE = 1.000 '/ IN.
USER NAME = JTrockey
MODEL = XS_SHEET_6

IL RTE 70 (3P)
RECONSTRUCTION

** 111RS-1, 111BR-1 Ya-15d-RS-1 & (W-15d)T-1
* STEPHENSON & WINNEBAGO


CONTRACT NO. 64970

F.A. RTE.	SECTION	COUNTY	TOTAL SHEETS	SHEET NO.
505	**	*	335	293
STA. 108+00.00		TO STA. 108+61.82		
FED. ROAD DIST. NO.		ILLINOIS	FED. AID PROJECT	

FINAL SURVEY	NOTE BOOK	NO.
SURVEYED		
PLOTTED		
TEMPLATE		
AREAS		
AREAS CHECKED		

ORIGINAL GRADE	SURVEYED	BY	DATE
PROPOSED GRADE	PLOTTED		
NOTE BOOK	TEMPLATE		
NO.	AREAS		
	AREAS CHECKED		

PLOT DATE = 3/2/2009
FILE NAME = c:\11150820\J 75_3p east\roadd\Gen\Plan&Profile\rte70_3p.dgn
PLOT SCALE = 1.0 '/ Inch
USER NAME = JTrosey
MODEL = XS_SHEET.7

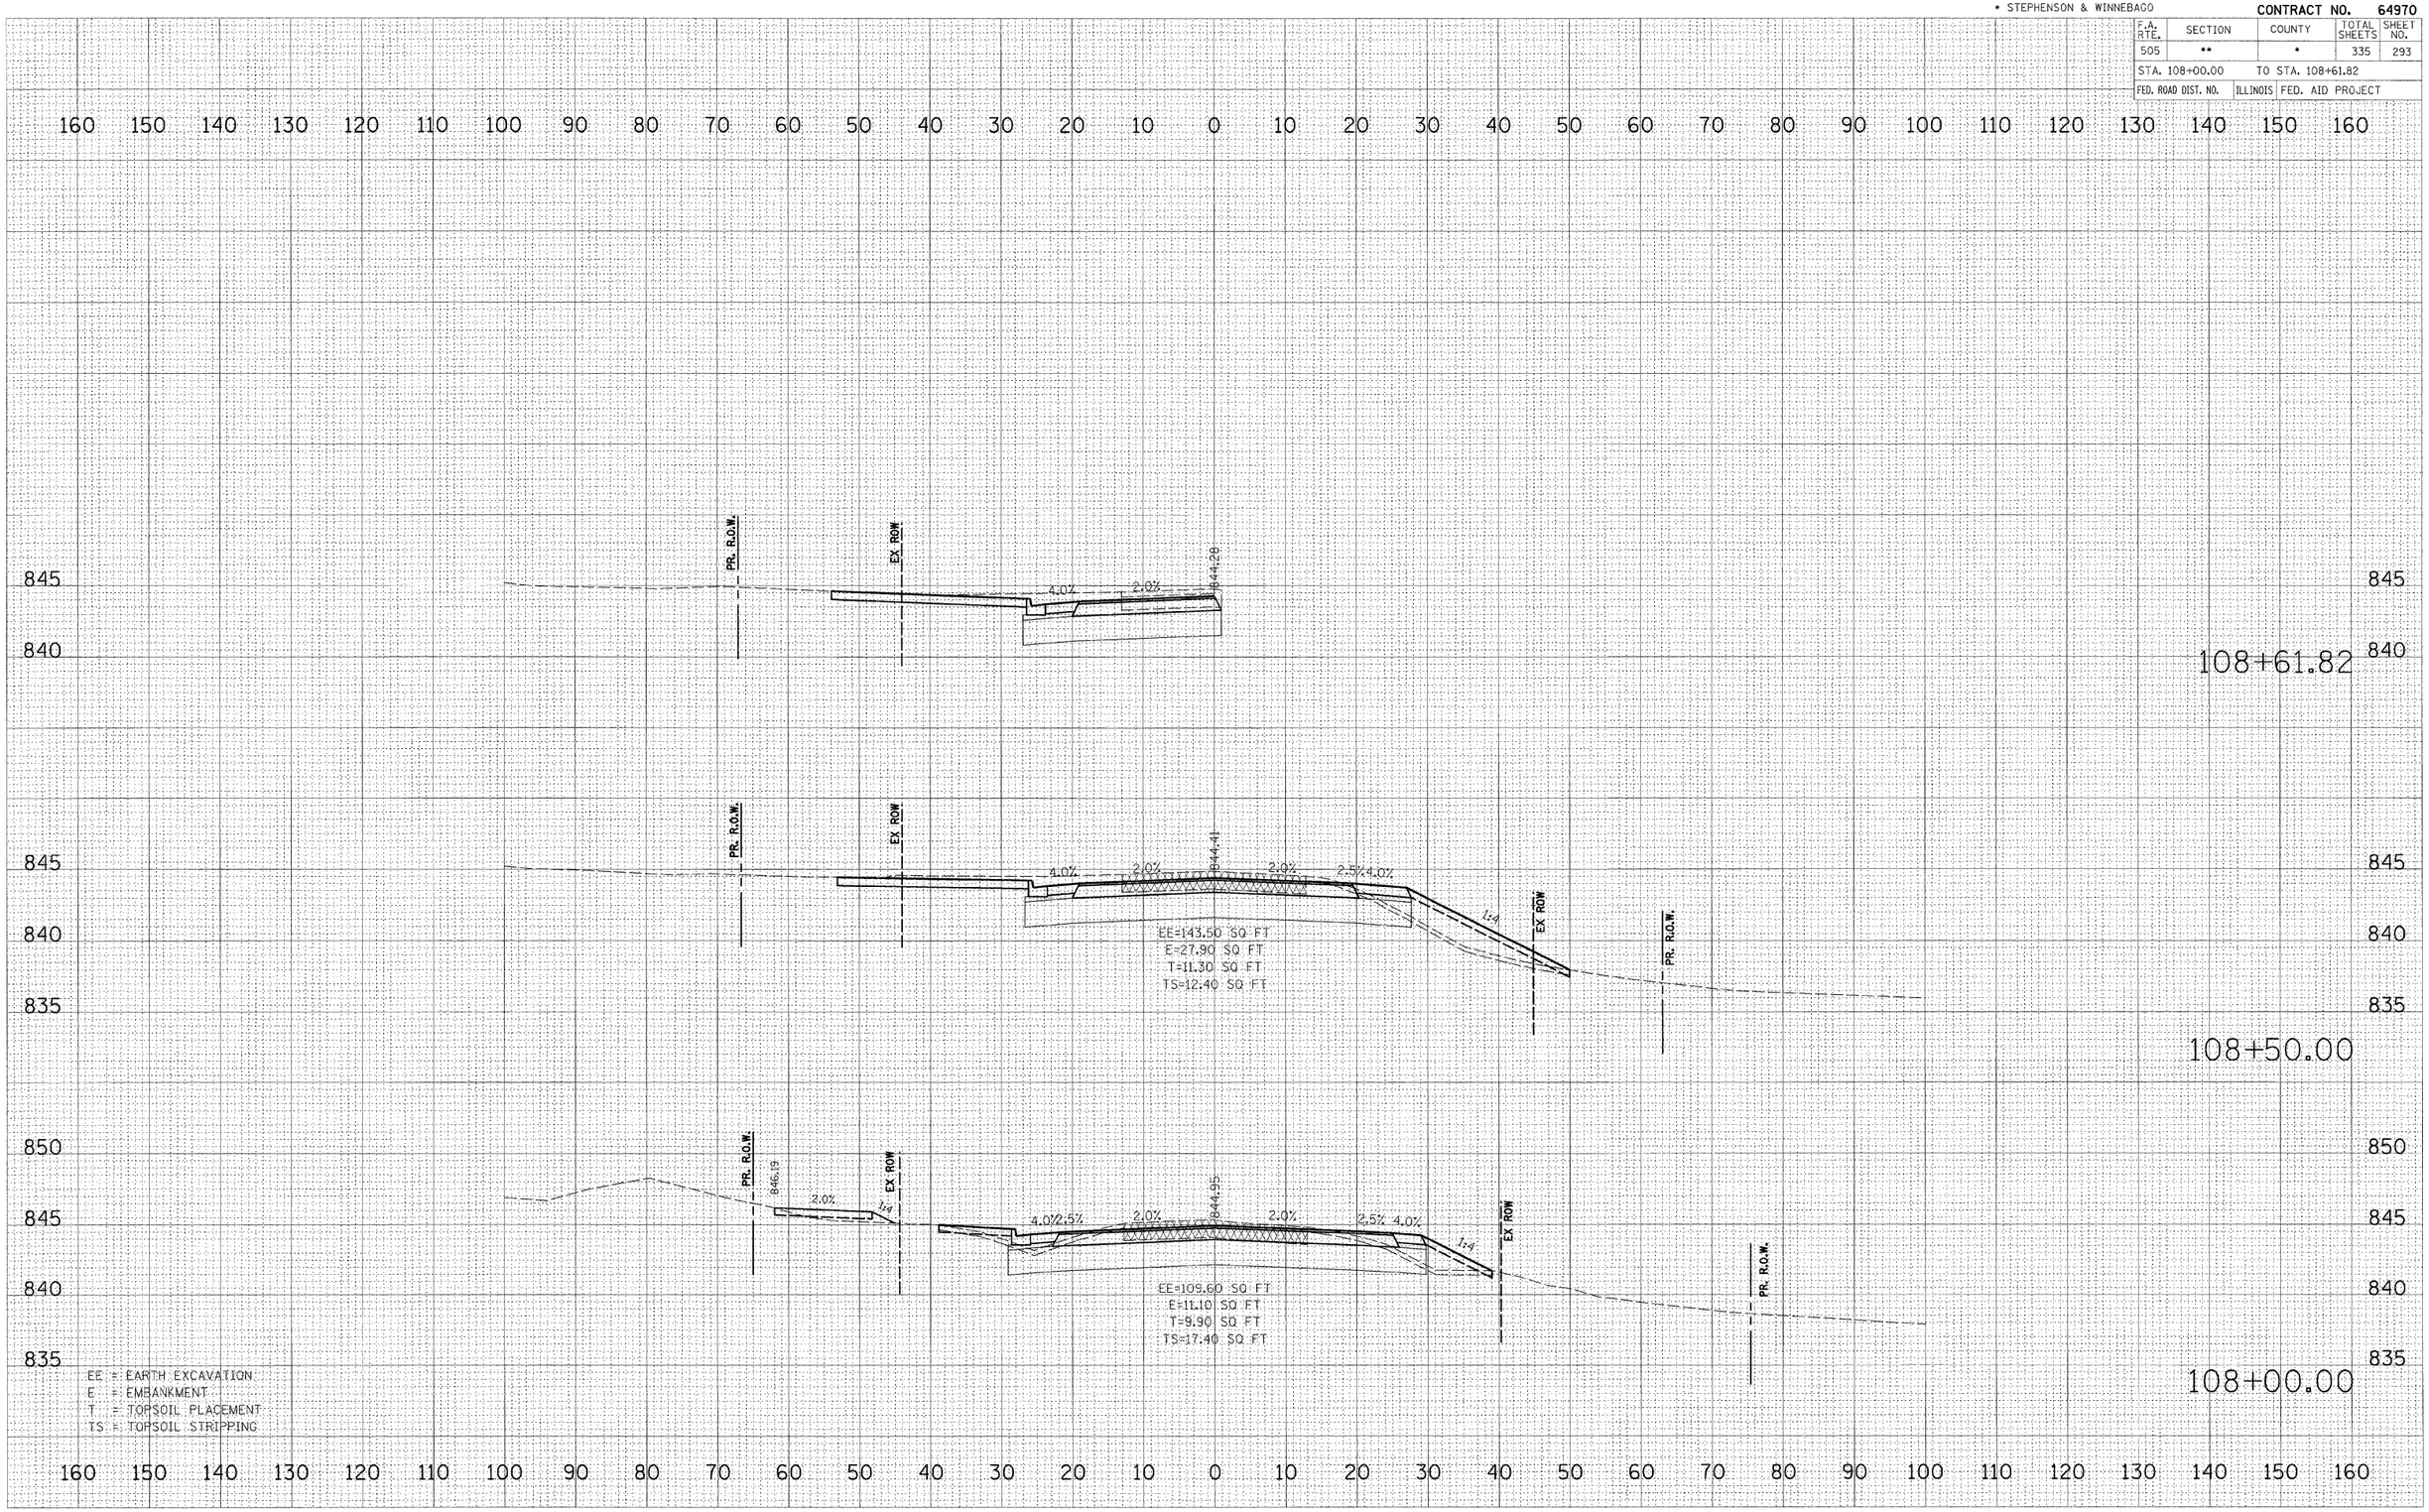

•• 111RS-1, 111BR-1 Ya-15d-RS-1 & (W-15d)T-1
• STEPHENSON & WINNEBAGO

CONTRACT NO. 64970

F.A. RTE.	SECTION	COUNTY	TOTAL SHEETS	SHEET NO.
505	••	•	335	294
STA. 109+00.00		TO STA. 109+50.00		
FED. ROAD DIST. NO.	ILLINOIS	FED. AID PROJECT		

FINAL SURVEY NOTE BOOK — SURVEYED — PLOTTED — TEMPLATE — AREAS — AREAS CHECKED — BY — DATE

ORIGINAL SURVEY NOTE BOOK — SURVEYED — PLOTTED — TEMPLATE — AREAS — AREAS CHECKED — BY — DATE

160 150 140 130 120 110 100 90 80 70 60 50 40 30 20 10 0 10 20 30 40 50 60 70 80 90 100 110 120 130 140 150 160

845
840
835

PR. R.O.W.
EX ROW
1:3
1:4
4.0%/4.0%
2.0%
2.0%
4.0%
843.33
839.55
EE=164.10 SQ FT
E=37.30 SQ FT
T=25.30 SQ FT
TS=26.50 SQ FT
EX ROW
PR. R.O.W.

109+50.00

PR. R.O.W.
EX ROW
DITCH INV. 839.30
4.0%/4.0%
2.0%
2.0%
4.0%
843.46
1:4
CULVERT #12
36" RCP
0.60%
CULVERT INV. 837.30
CULVERT INV. 836.85
END SECTION INV. 836.80
EX ROW
PR. R.O.W.

109+39.00

PR. R.O.W.
EX ROW
1:3
1:4
4.0%
2.0%
2.0%
4.0%
843.87
840.00
EE=161.90 SQ FT
E=65.80 SQ FT
T=30.40 SQ FT
TS=29.70 SQ FT
EX ROW
PR. R.O.W.

109+00.00

EE = EARTH EXCAVATION
E = EMBANKMENT
T = TOPSOIL PLACEMENT
TS = TOPSOIL STRIPPING

PLOT DATE = 3/2/2009
FILE NAME = h:\111RS800\11 75.3p east\roadway\sheets\Stephenson_Sht.dgn
RED DISTRICT = ROCKFORD
USER NAME = JTrees
MODEL = XS_SHEET_8

IL RTE 70 (3P)
RECONSTRUCTION

** 111RS-1, 111BR-1 Yg-15d-RS-1 & (W-15d)T-1
* STEPHENSON & WINNEBAGO


CONTRACT NO. 64970

F.A. RTE.	SECTION	COUNTY	TOTAL SHEETS	SHEET NO.
505	**	*	335	295
STA. 110+00.00		TO STA. 110+29.23		
FED. ROAD DIST. NO.	ILLINOIS	FED. AID PROJECT		

FINAL SURVEY — NOTE BOOK — NO. — BY — DATE
SURVEYED — PLOTTED — TEMPLATE — AREAS — AREAS CHECKED

ORIGINAL SURVEY — NOTE BOOK — NO. — BY — DATE
SURVEYED — PLOTTED — TEMPLATE — AREAS — AREAS CHECKED

PLOT DATE = 3/2/2009
FILE NAME = k:\11ft5802\xl 75.3e east\cadd\Geopak\Roadway\Construct.3pdgn
PLOT SCALE = 1.0000 '/ Inch
USER NAME = JTracey
MODEL = XS_SHEET_9

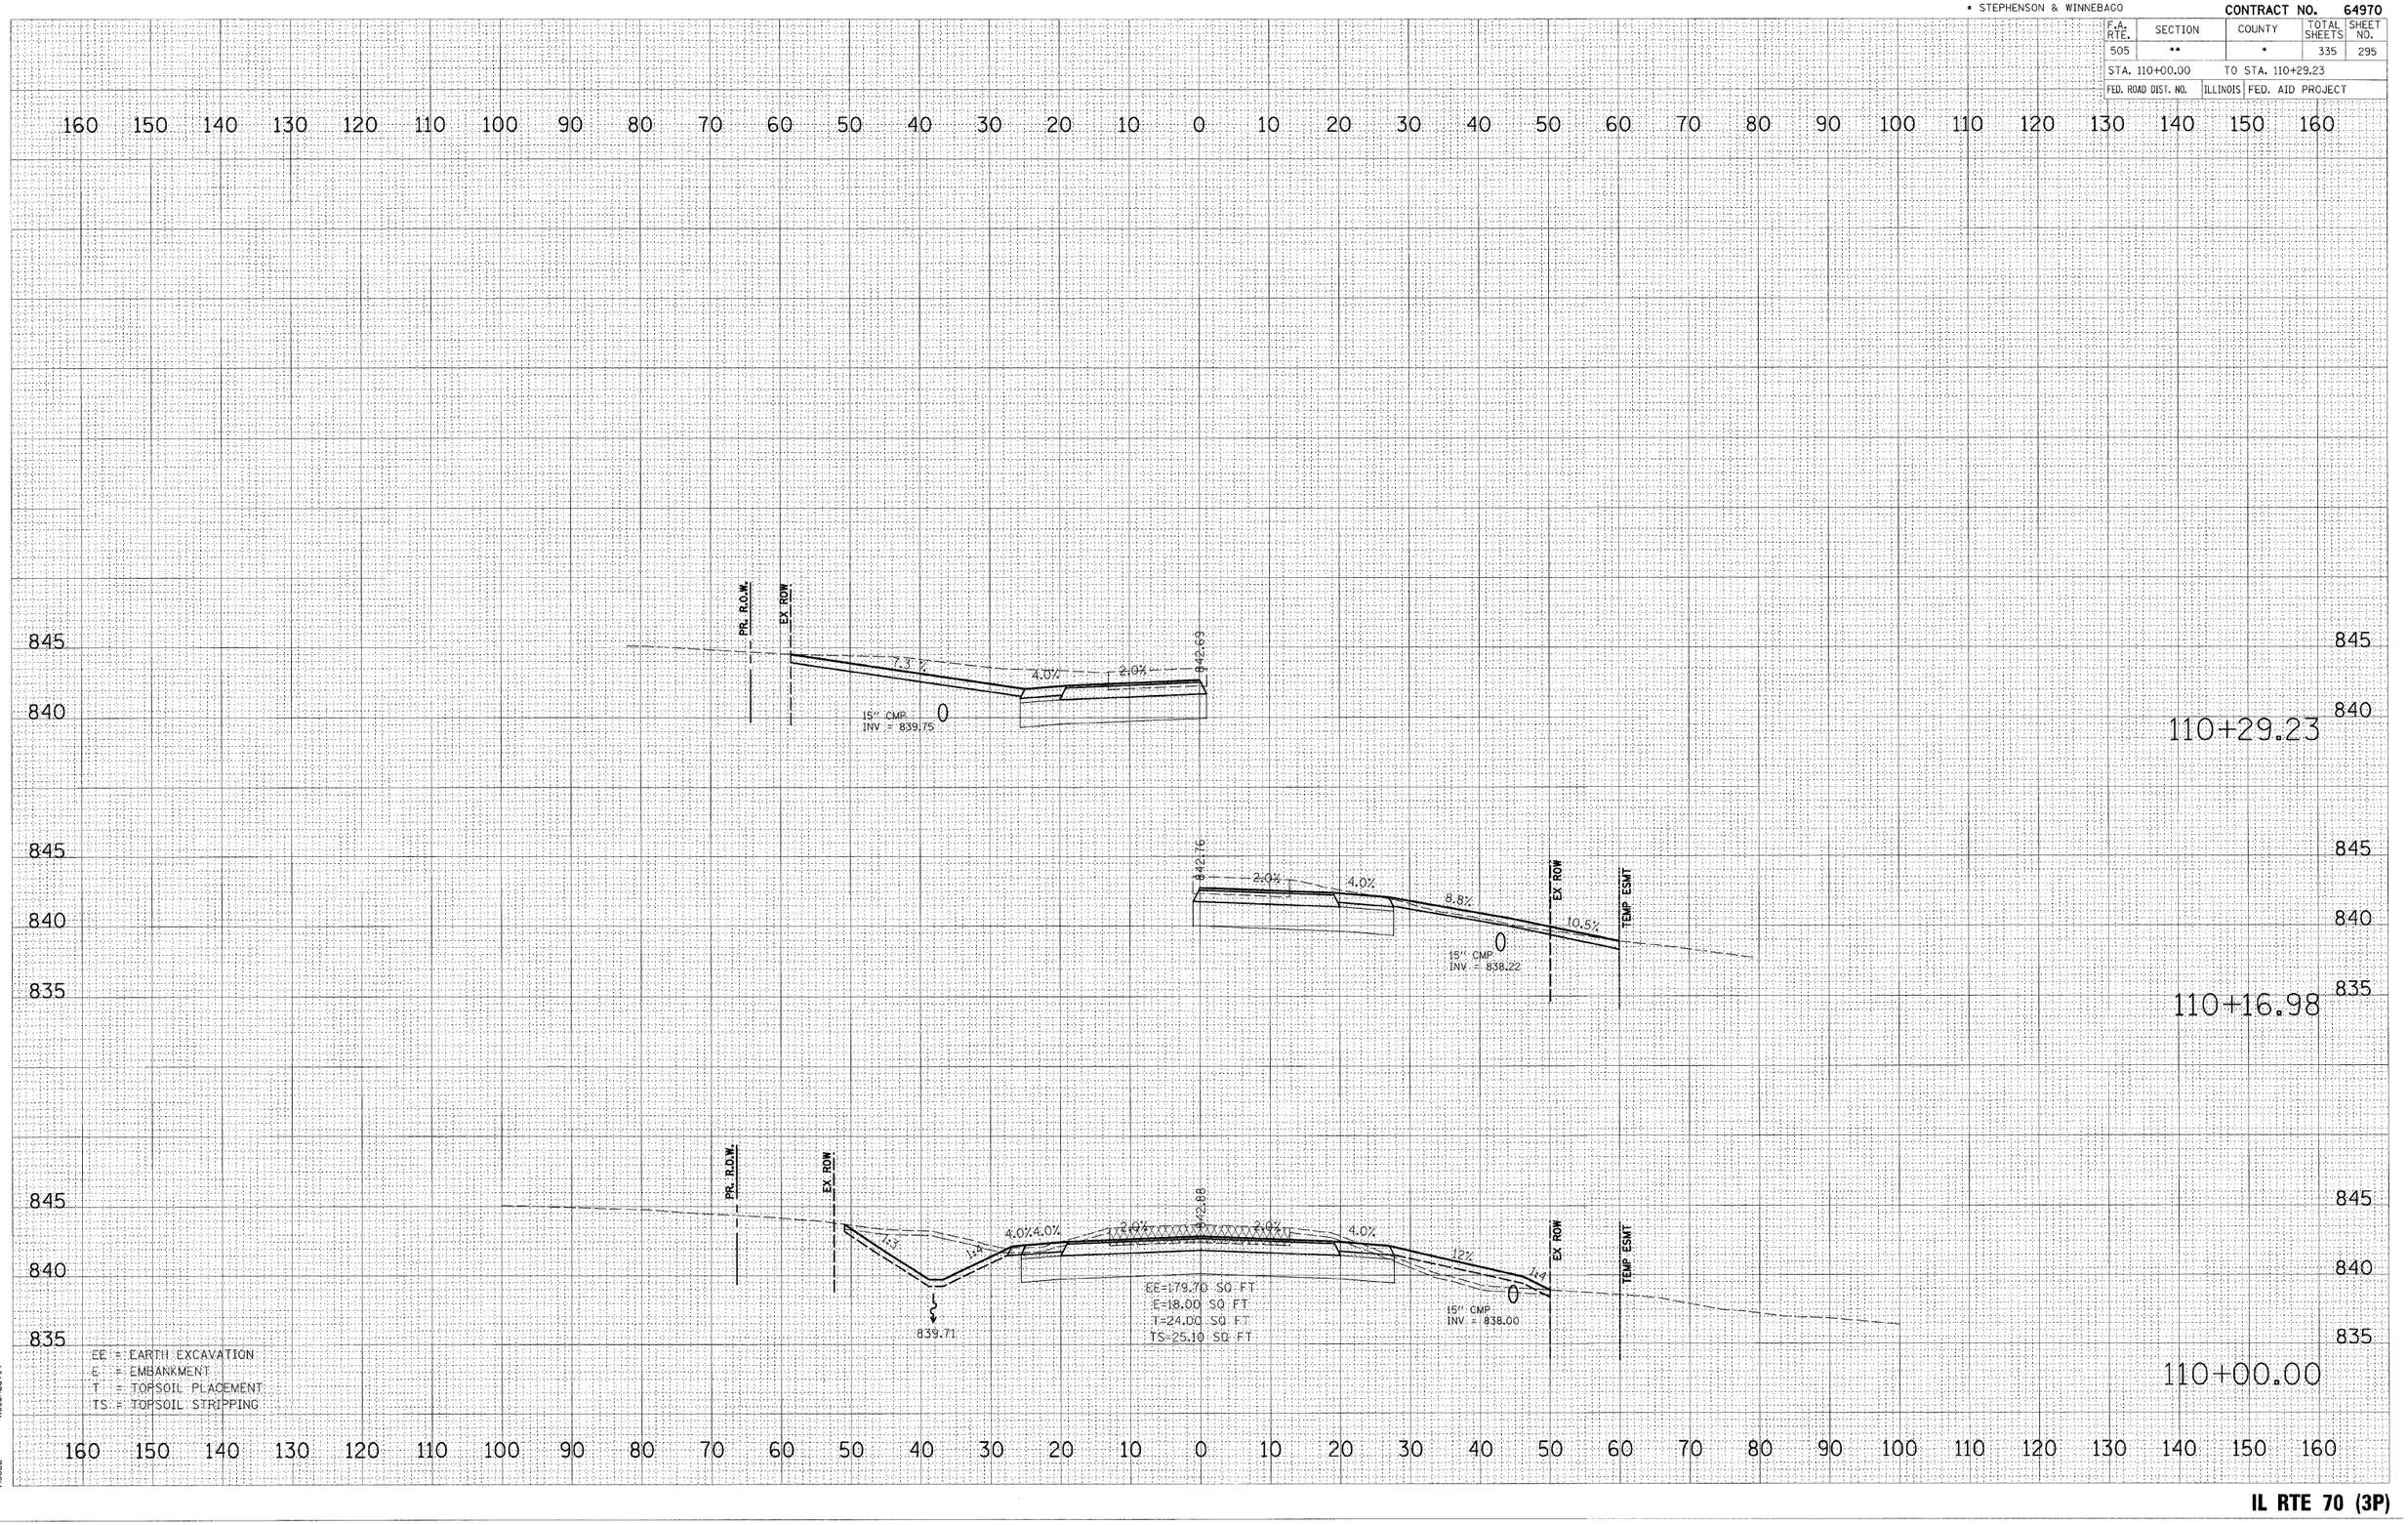

IL RTE 70 (3P)
RECONSTRUCTION

•• 111RS-1, 111BR-1 Ya-15d-RS-1 & (W-15d)T-1
• STEPHENSON & WINNEBAGO

CONTRACT NO. 64970

F.A. RTE.	SECTION	COUNTY	TOTAL SHEETS	SHEET NO.
505	••	•	335	296
STA. 110+50.00		TO STA. 111+50.00		
FED. ROAD DIST. NO.		ILLINOIS	FED. AID PROJECT	

FINAL SURVEY	NOTE BOOK	NO.	BY	DATE
	SURVEYED			
	PLOTTED			
	TEMPLATE			
	AREAS			
	AREAS CHECKED			

111+50.00

EX ROW
1:3
1:4
4.0%4.0%
2.0%
842.52
2.0%
4.0%4.0%
1:4
1:3
EX ROW
TEMP ESMT
840.19
EE=182.20 SQ FT
E=7.80 SQ FT
T=29.10 SQ FT
TS=29.10 SQ FT
839.55

111+00.00

BLDG
EX ROW
1:3
1:4
4.0%4.0%
2.0%
842.47
2.0%
4.0%4.0%
1:4
1:3
EX ROW
TEMP ESMT
840.03
EE=209.40 SQ FT
E=3.80 SQ FT
T=27.00 SQ FT
TS=27.60 SQ FT
839.10

110+50.00

PRER-BDRY
1:3
1:4
4.0%
2.0%
842.59
2.0%
4.0%4.0%
1:4
1:3
EX ROW
TEMP ESMT
839.87
EE=211.00 SQ FT
E=0.60 SQ FT
T=27.80 SQ FT
TS=23.90 SQ FT
838.65

EE = EARTH EXCAVATION
E = EMBANKMENT
T = TOPSOIL PLACEMENT
TS = TOPSOIL STRIPPING

PLOT DATE = 3/2/2009
FILE NAME = N:\IL9580\ul 75.3b eastload\Sheets\75.4bstructure_3pdgn
PLOT SCALE = 1.000
USER NAME = JT-acey
MODEL = XS_SHEET_10

IL RTE 70 (3P)
RECONSTRUCTION

** 111RS-1, 111BR-1 Yq-15d-RS-1 & (W-15d)T-1
* STEPHENSON & WINNEBAGO

CONTRACT NO. 64970

F.A. RTE.	SECTION	COUNTY	TOTAL SHEETS	SHEET NO.
505	**	*	335	297
STA. 112+00.00		TO STA. 113+00.00		
FED. ROAD DIST. NO.	ILLINOIS	FED. AID PROJECT		

160 150 140 130 120 110 100 90 80 70 60 50 40 30 20 10 0 10 20 30 40 50 60 70 80 90 100 110 120 130 140 150 160

850 845 840 835

EX ROW

1:4 4.0% 4.0% 2.0% 2.0% 4.0% 4.0% 1:4

843.66

840.67

EE=68.90 SQ FT
E=30.30 SQ FT
T=25.90 SQ FT
TS=26.80 SQ FT

838.50

EX ROW

PR. R.O.W.

TEMP ESMT

113+00.00

850 845 840 835

EX ROW

1:4 4.0% 4.0% 2.0% 2.0% 4.0% 4.0% 1:4

843.11

840.51

EE=84.20 SQ FT
E=17.70 SQ FT
T=25.90 SQ FT
TS=26.90 SQ FT

839.50

EX ROW

TEMP ESMT

112+50.00

855 850 845 840 835

EX ROW

1:4 4.0% 4.0% 2.0% 2.0% 4.0% 4.0% 1:4

842.73

840.35

EE=109.80 SQ FT
E=12.60 SQ FT
T=26.30 SQ FT
TS=27.20 SQ FT

834.00

EX ROW

TEMP ESMT

112+00.00

EE = EARTH EXCAVATION
E = EMBANKMENT
T = TOPSOIL PLACEMENT
TS = TOPSOIL STRIPPING

160 150 140 130 120 110 100 90 80 70 60 50 40 30 20 10 0 10 20 30 40 50 60 70 80 90 100 110 120 130 140 150 160

	DATE	BY	NO.	NOTE BOOK	FINAL SURVEY
SURVEYED					
PLOTTED					
TEMPLATE					
AREAS					
AREAS CHECKED					


	DATE	BY	NO.		ORIGINAL SURVEY
SURVEYED					
PLOTTED					
TEMPLATE					
AREAS					
AREAS CHECKED					

PLOT DATE = 3/2/2009
FILE NAME = h:\IP5808\xl 75.3p east\cad\sheet\IP5808construct.dgn
PLOT SCALE = 1.000
USER NAME = JTracey
MODEL = XS_SHEET_11

•• 111RS-1, 111BR-1 Ya-15d-RS-1 & (W-15d)T-1
• STEPHENSON & WINNEBAGO

CONTRACT NO. 64970

F.A. RTE.	SECTION	COUNTY	TOTAL SHEETS	SHEET NO.
505	••	•	335	298
STA. 113+50.00		TO STA. 114+42.46		
FED. ROAD DIST. NO.	ILLINOIS	FED. AID PROJECT		

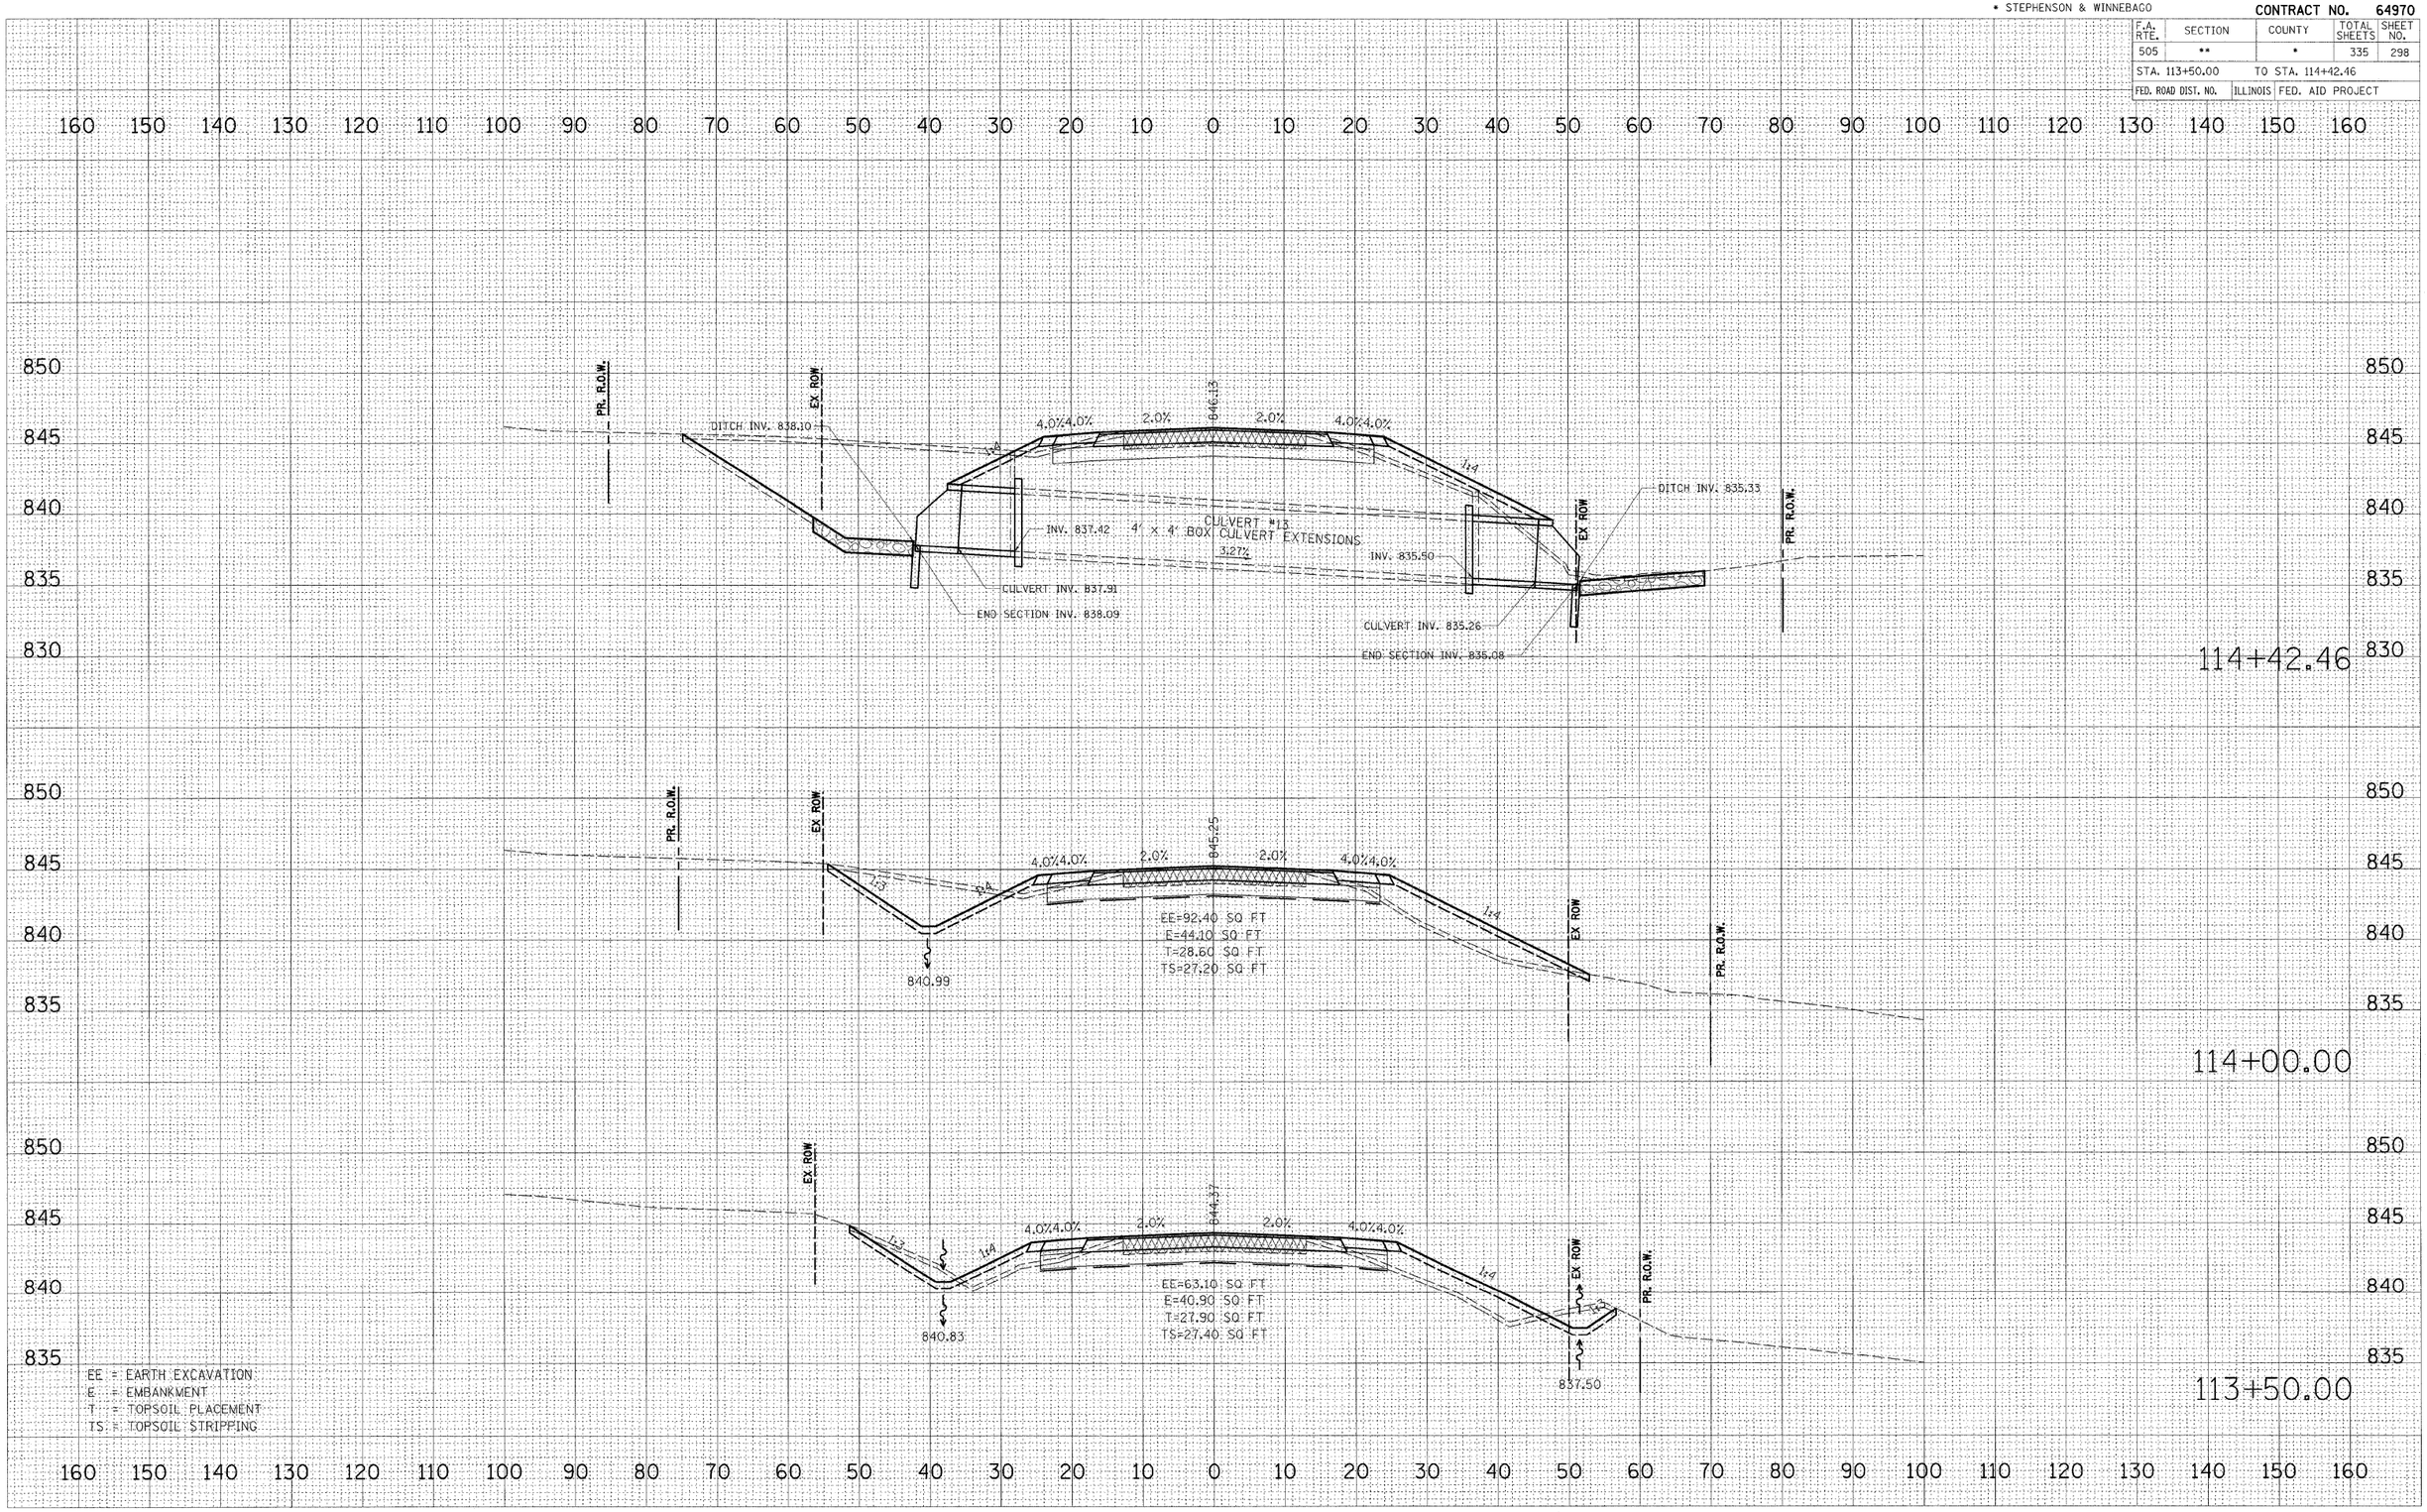


PLOT DATE = 3/2/2009
FILE NAME = h:\11RS00\1 75.3p east\roadway\PLAN\Reconstruct_3p.dgn
PLOT SCALE = 1.000 '/ INCH
USER NAME = JTracy
MODEL = XS_SHEET_12

IL RTE 70 (3P)
RECONSTRUCTION

** 111RS-1, 111BR-1 Ya-15d-RS-1 & (W-15d)T-1
* STEPHENSON & WINNEBAGO

CONTRACT NO. 64970

F.A. RTE.	SECTION	COUNTY	TOTAL SHEETS	SHEET NO.
505	**	*	335	299
STA. 114+50.00		TO STA. 115+50.00		
FED. ROAD DIST. NO.	ILLINOIS	FED. AID PROJECT		

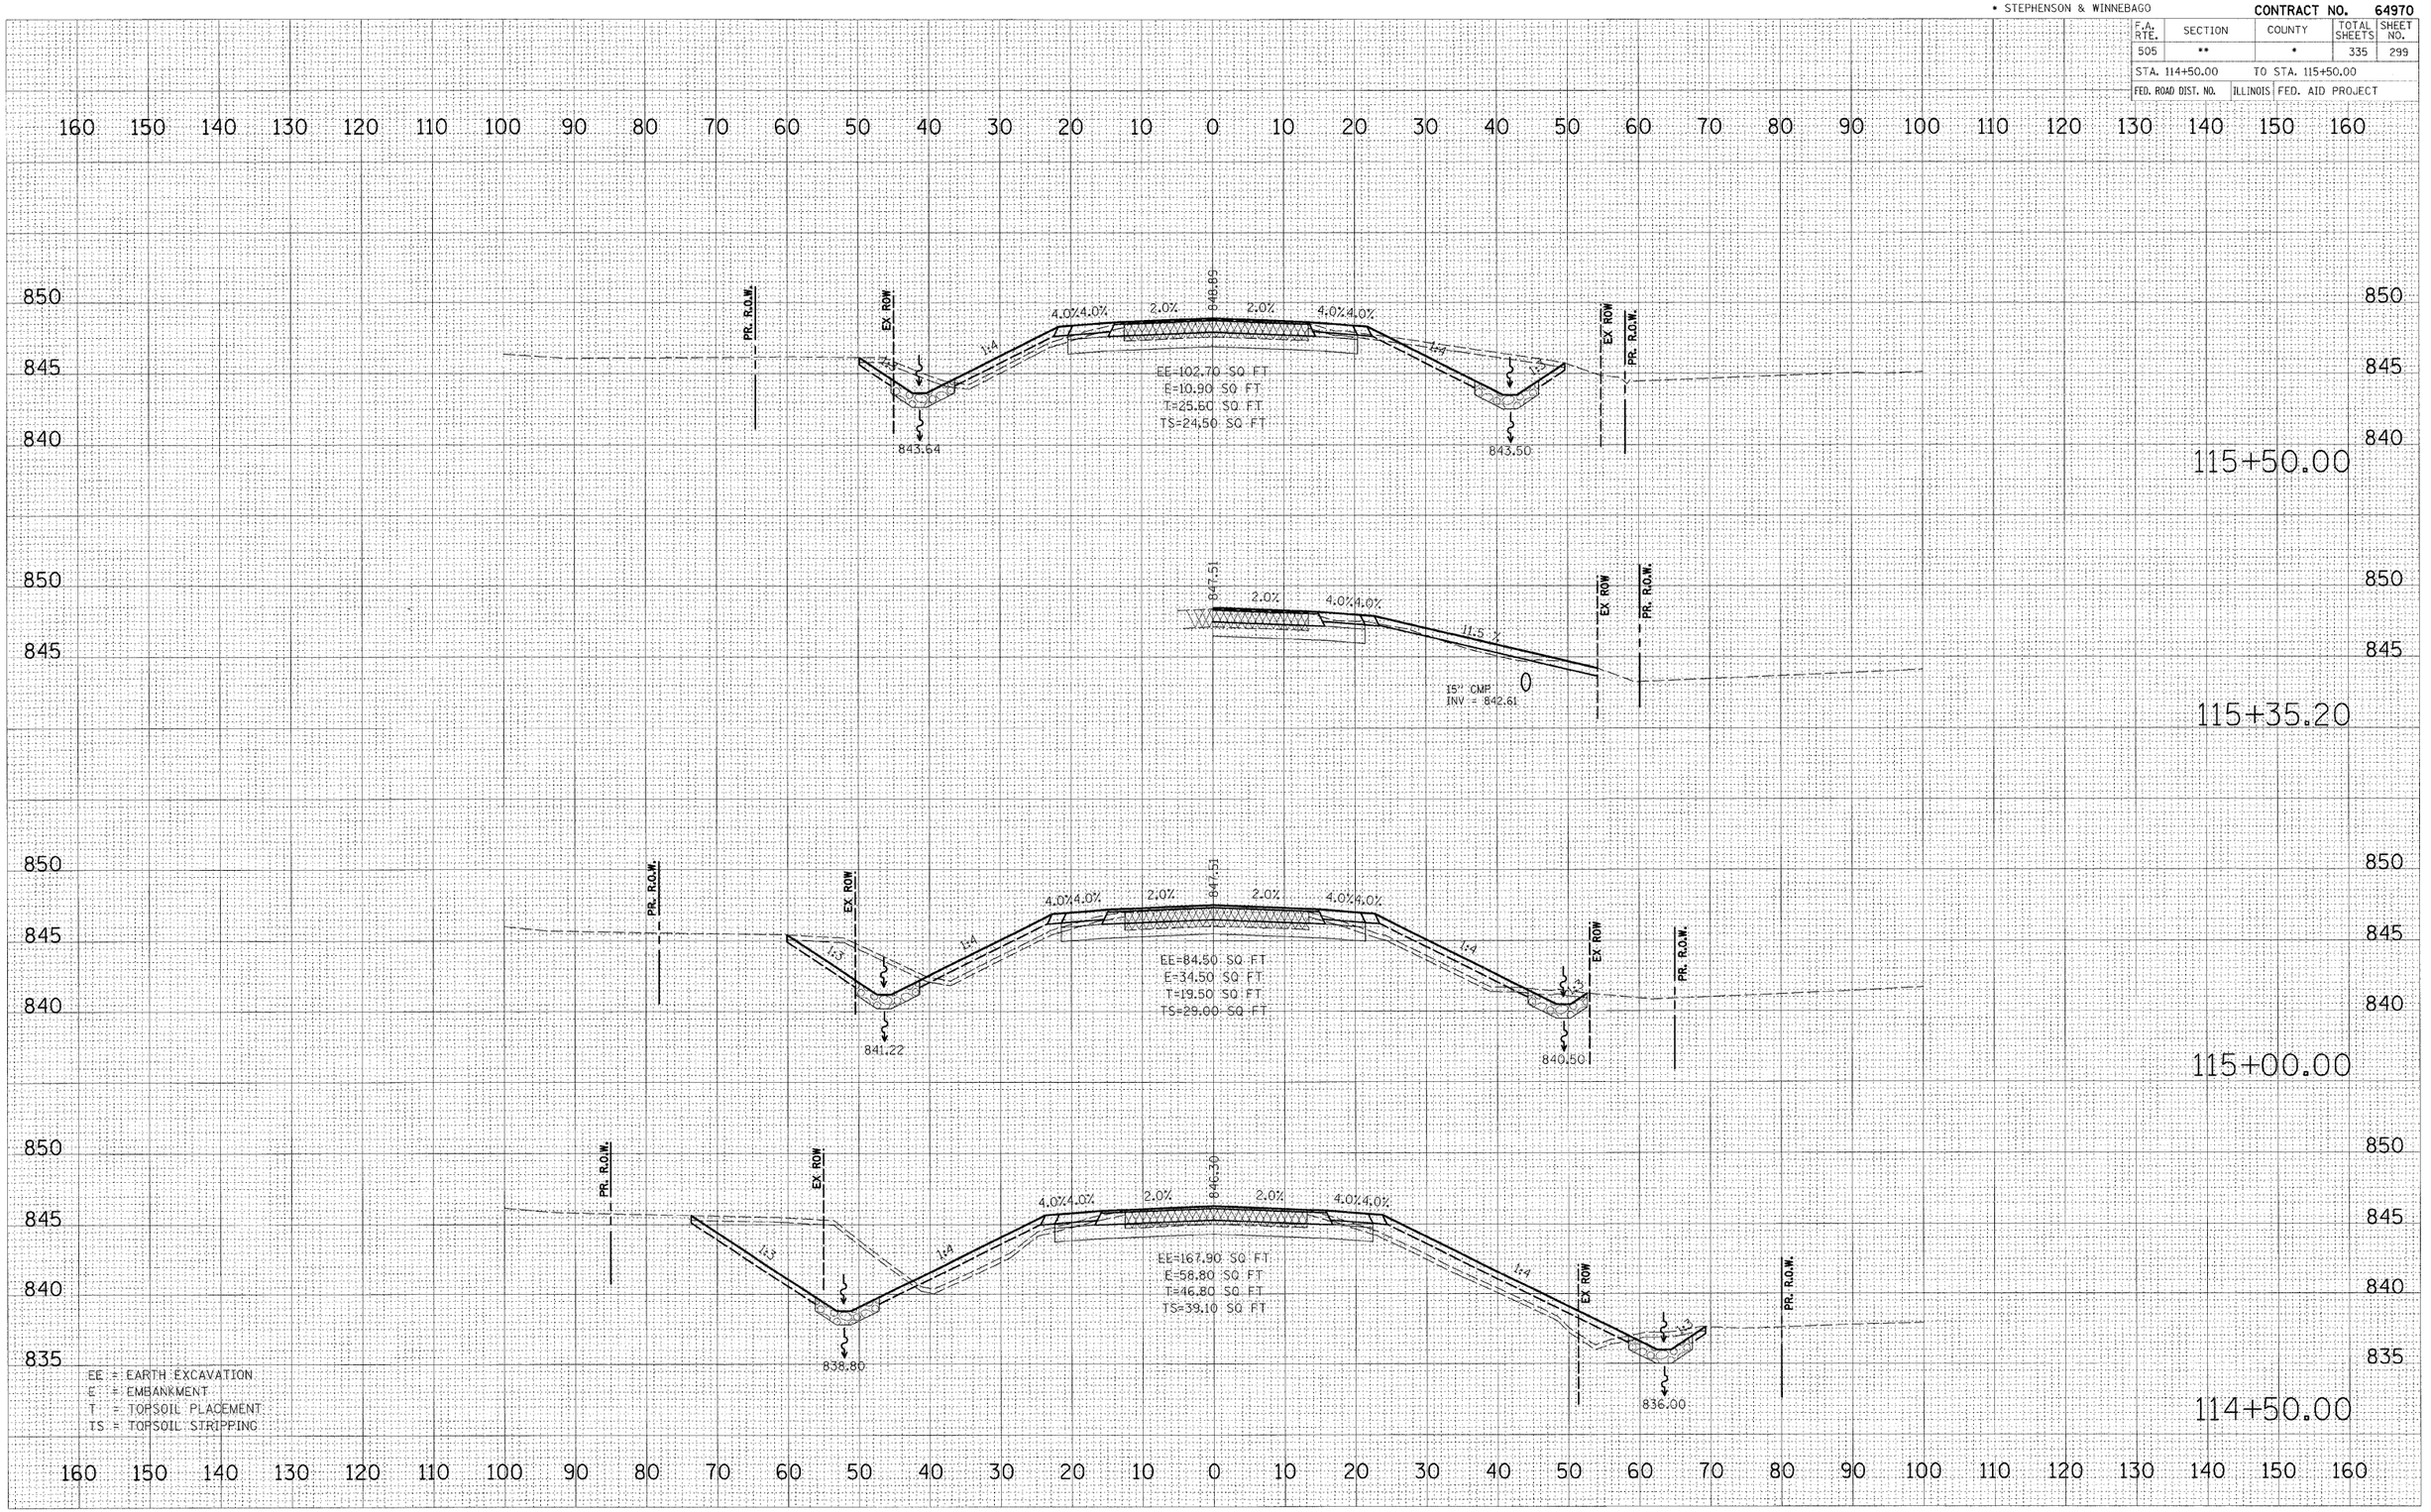

PLOT DATE = 3/2/2009
FILE NAME = h:\111RS680\11 75.3p east\xsdd\Section1\Reconstruct_3p.dgn
PLOT SCALE = 1.000
USER NAME = JT-mony
MODEL = XS_SHEET_13

IL RTE 70 (3P)
RECONSTRUCTION

** 111RS-1, 111BR-1 Yq-15d-RS-1 & (W-15d)T-1
* STEPHENSON & WINNEBAGO

CONTRACT NO. 64970

F.A. RTE.	SECTION	COUNTY	TOTAL SHEETS	SHEET NO.
505	**	*	335	300
STA. 116+00.00		TO STA. 117+00.00		
FED. ROAD DIST. NO.	ILLINOIS	FED. AID PROJECT		

FINAL SURVEY	NOTE BOOK	NO.
SURVEYED		BY
PLOTTED		DATE
TEMPLATE		
AREAS		
AREAS CHECKED		

ORIGINAL SURVEY	NOTE BOOK	NO.
SURVEYED		BY
PLOTTED		DATE
TEMPLATE		
AREAS		
AREAS CHECKED		

PLOT DATE = 3/2/2009
FILE NAME = h:\111rs800\xl 75.3e east\cadd\GeoPak\Templates\Stephenson3pvdgn
PLOT SCALE = 10.0000 '/ IN.
PLOT SCALE = 10.0000 '/ IN.
USER NAME = JTroxell
MODEL = XS_SHEET_14

EE = EARTH EXCAVATION
E = EMBANKMENT
T = TOPSOIL PLACEMENT
TS = TOPSOIL STRIPPING

160 150 140 130 120 110 100 90 80 70 60 50 40 30 20 10 0 10 20 30 40 50 60 70 80 90 100 110 120 130 140 150 160

855
850
845

EX ROW
PRR. R.O.W.

117+00.00

116+50.00

EE=24.90 SQ FT
E=0.00 SQ FT
T=1.50 SQ FT
TS=0.00 SQ FT

1:4 9.0% 2.0% 861.45 2.0% 4.0% 1:4

116+30.00

EE=47.30 SQ FT
E=14.50 SQ FT
T=12.10 SQ FT
TS=18.20 SQ FT

1:3 1:4 4.0% 4.0% 2.0% 860.44 2.0% 4.0% 4.0% 1:4 1:3

846.06 846.50

116+00.00

IL RTE 70 (3P)
RECONSTRUCTION