CONTRACT NO. 91397

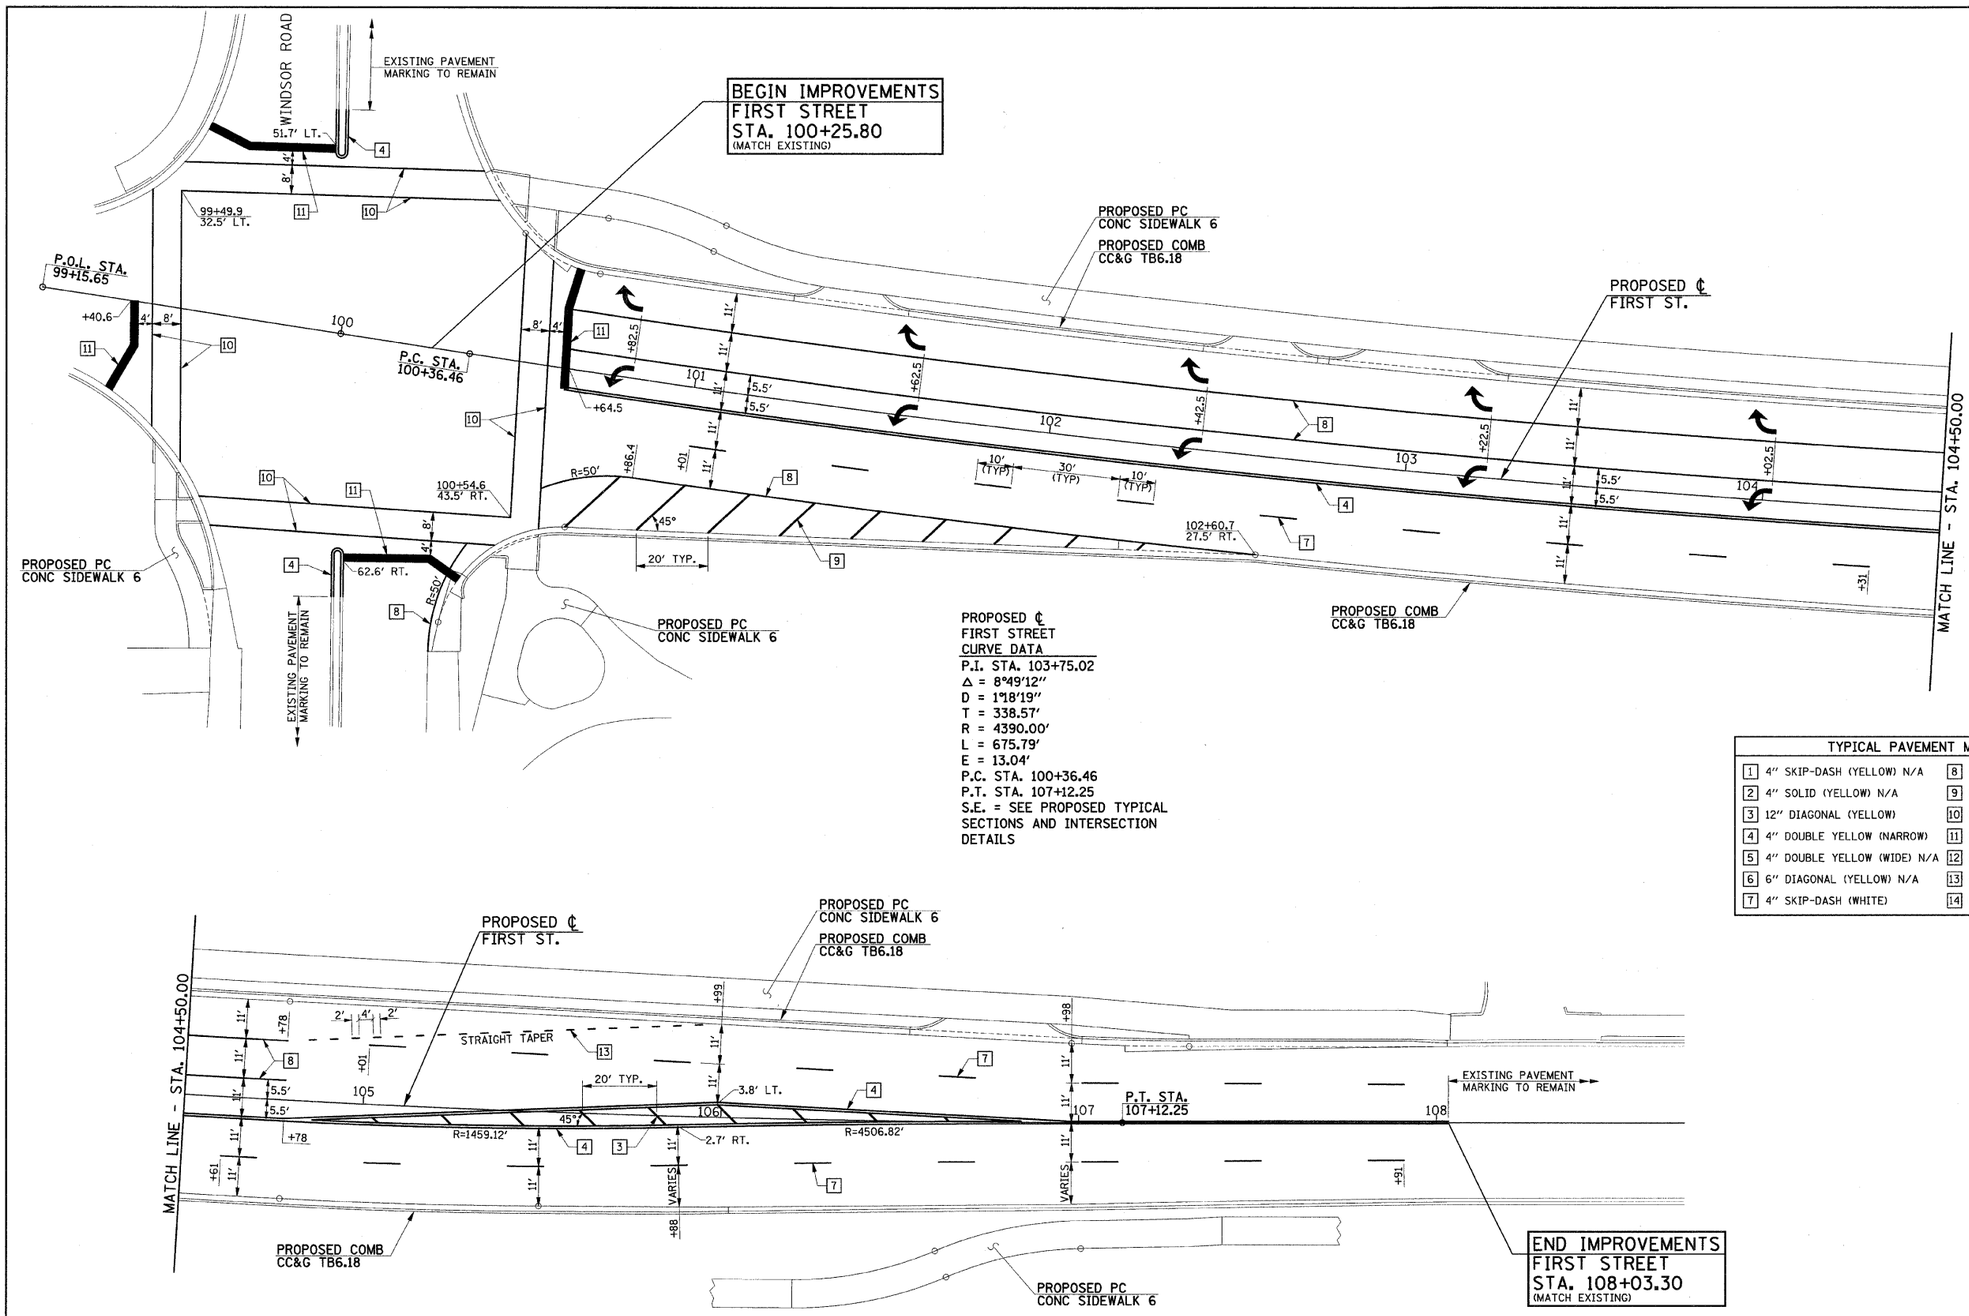

TYPICAL PAVEMENT MARKING LEGEND	
1 4" SKIP-DASH (YELLOW) N/A	8 4" SOLID (WHITE)
2 4" SOLID (YELLOW) N/A	9 12" DIAGONAL (WHITE)
3 12" DIAGONAL (YELLOW)	10 6" CROSSWALK (WHITE)
4 4" DOUBLE YELLOW (NARROW)	11 24" STOP BAR (WHITE)
5 4" DOUBLE YELLOW (WIDE) N/A	12 8" SOLID (WHITE) N/A
6 6" DIAGONAL (YELLOW) N/A	13 4" LANE LINE EXTENSIONS (WHITE)
7 4" SKIP-DASH (WHITE)	14 RESERVED

FILE NAME = p:\c0010461\plans\sheets\pavtmarking.dgn	DESIGNED - R.L.H.	REVISED -	STATE OF ILLINOIS DEPARTMENT OF TRANSPORTATION	PAVEMENT MARKING PLANS - FIRST STREET	F.A.U. RTE. 7170 | SECTION 08-00277-00-PV | COUNTY CHAMPAIGN | TOTAL SHEETS 44 | SHEET NO. 26
PLOT DATE = 2/6/2009 11:05:59 AM	DRAWN - J.L.B.	REVISED -			CONTRACT NO. 91397
	CHECKED - J.T.P.	REVISED -		SCALE : 1"=20' | SHEET NO. 26 OF 44 SHEETS | STA. 100+00.00 TO STA. 108+03.30	FED. ROAD DIST. NO. | ILLINOIS | FED. AID PROJECT HD-5181 (044)
	DATE - 2-09	REVISED -			

CITY OF CHAMPAIGN SECTION NO. 08-00277-00-PV CHAMPAIGN COUNTY

C0010461